


PROJECT	DESIGNATION NO.
1700108	1700108
CONTRACT	
R-40411	

KINNED PROJECT INFORMATION	
DESIGNATION	PROJECT DESCRIPTION
1900353	SMALL STRUCTURE REPLACEMENT FOR UNT TO DRIFTWOOD RIVER
1802999	SCOUR PROTECTION, SR 252 OVER BIG BLUE RIVER

INDIANA

DEPARTMENT OF TRANSPORTATION

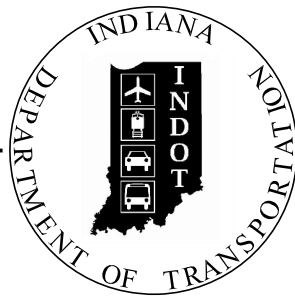

ROAD PLANS

ROUTE: S.R. 252 FROM: RP 28+14 TO RP 30+22


PROJECT NO. 1700108 P.E.

1700108 R/W

1700108 CONST.


Resurface and Pavement Replacement on S.R. 252 beginning at the east approach to US 31 and runs east through the town of Edinburgh, Indiana , ending just west of I-65
Sections 27, 33 and 34, T-11-N, R-5-E, Blue River Township, Johnson County and Section 26 and 35, T-11-N, R-5-E, Shelby County

Gross Length: 2.44 Mi.
Net Length: 2.36 Mi.
Max. Grade: 1.85%

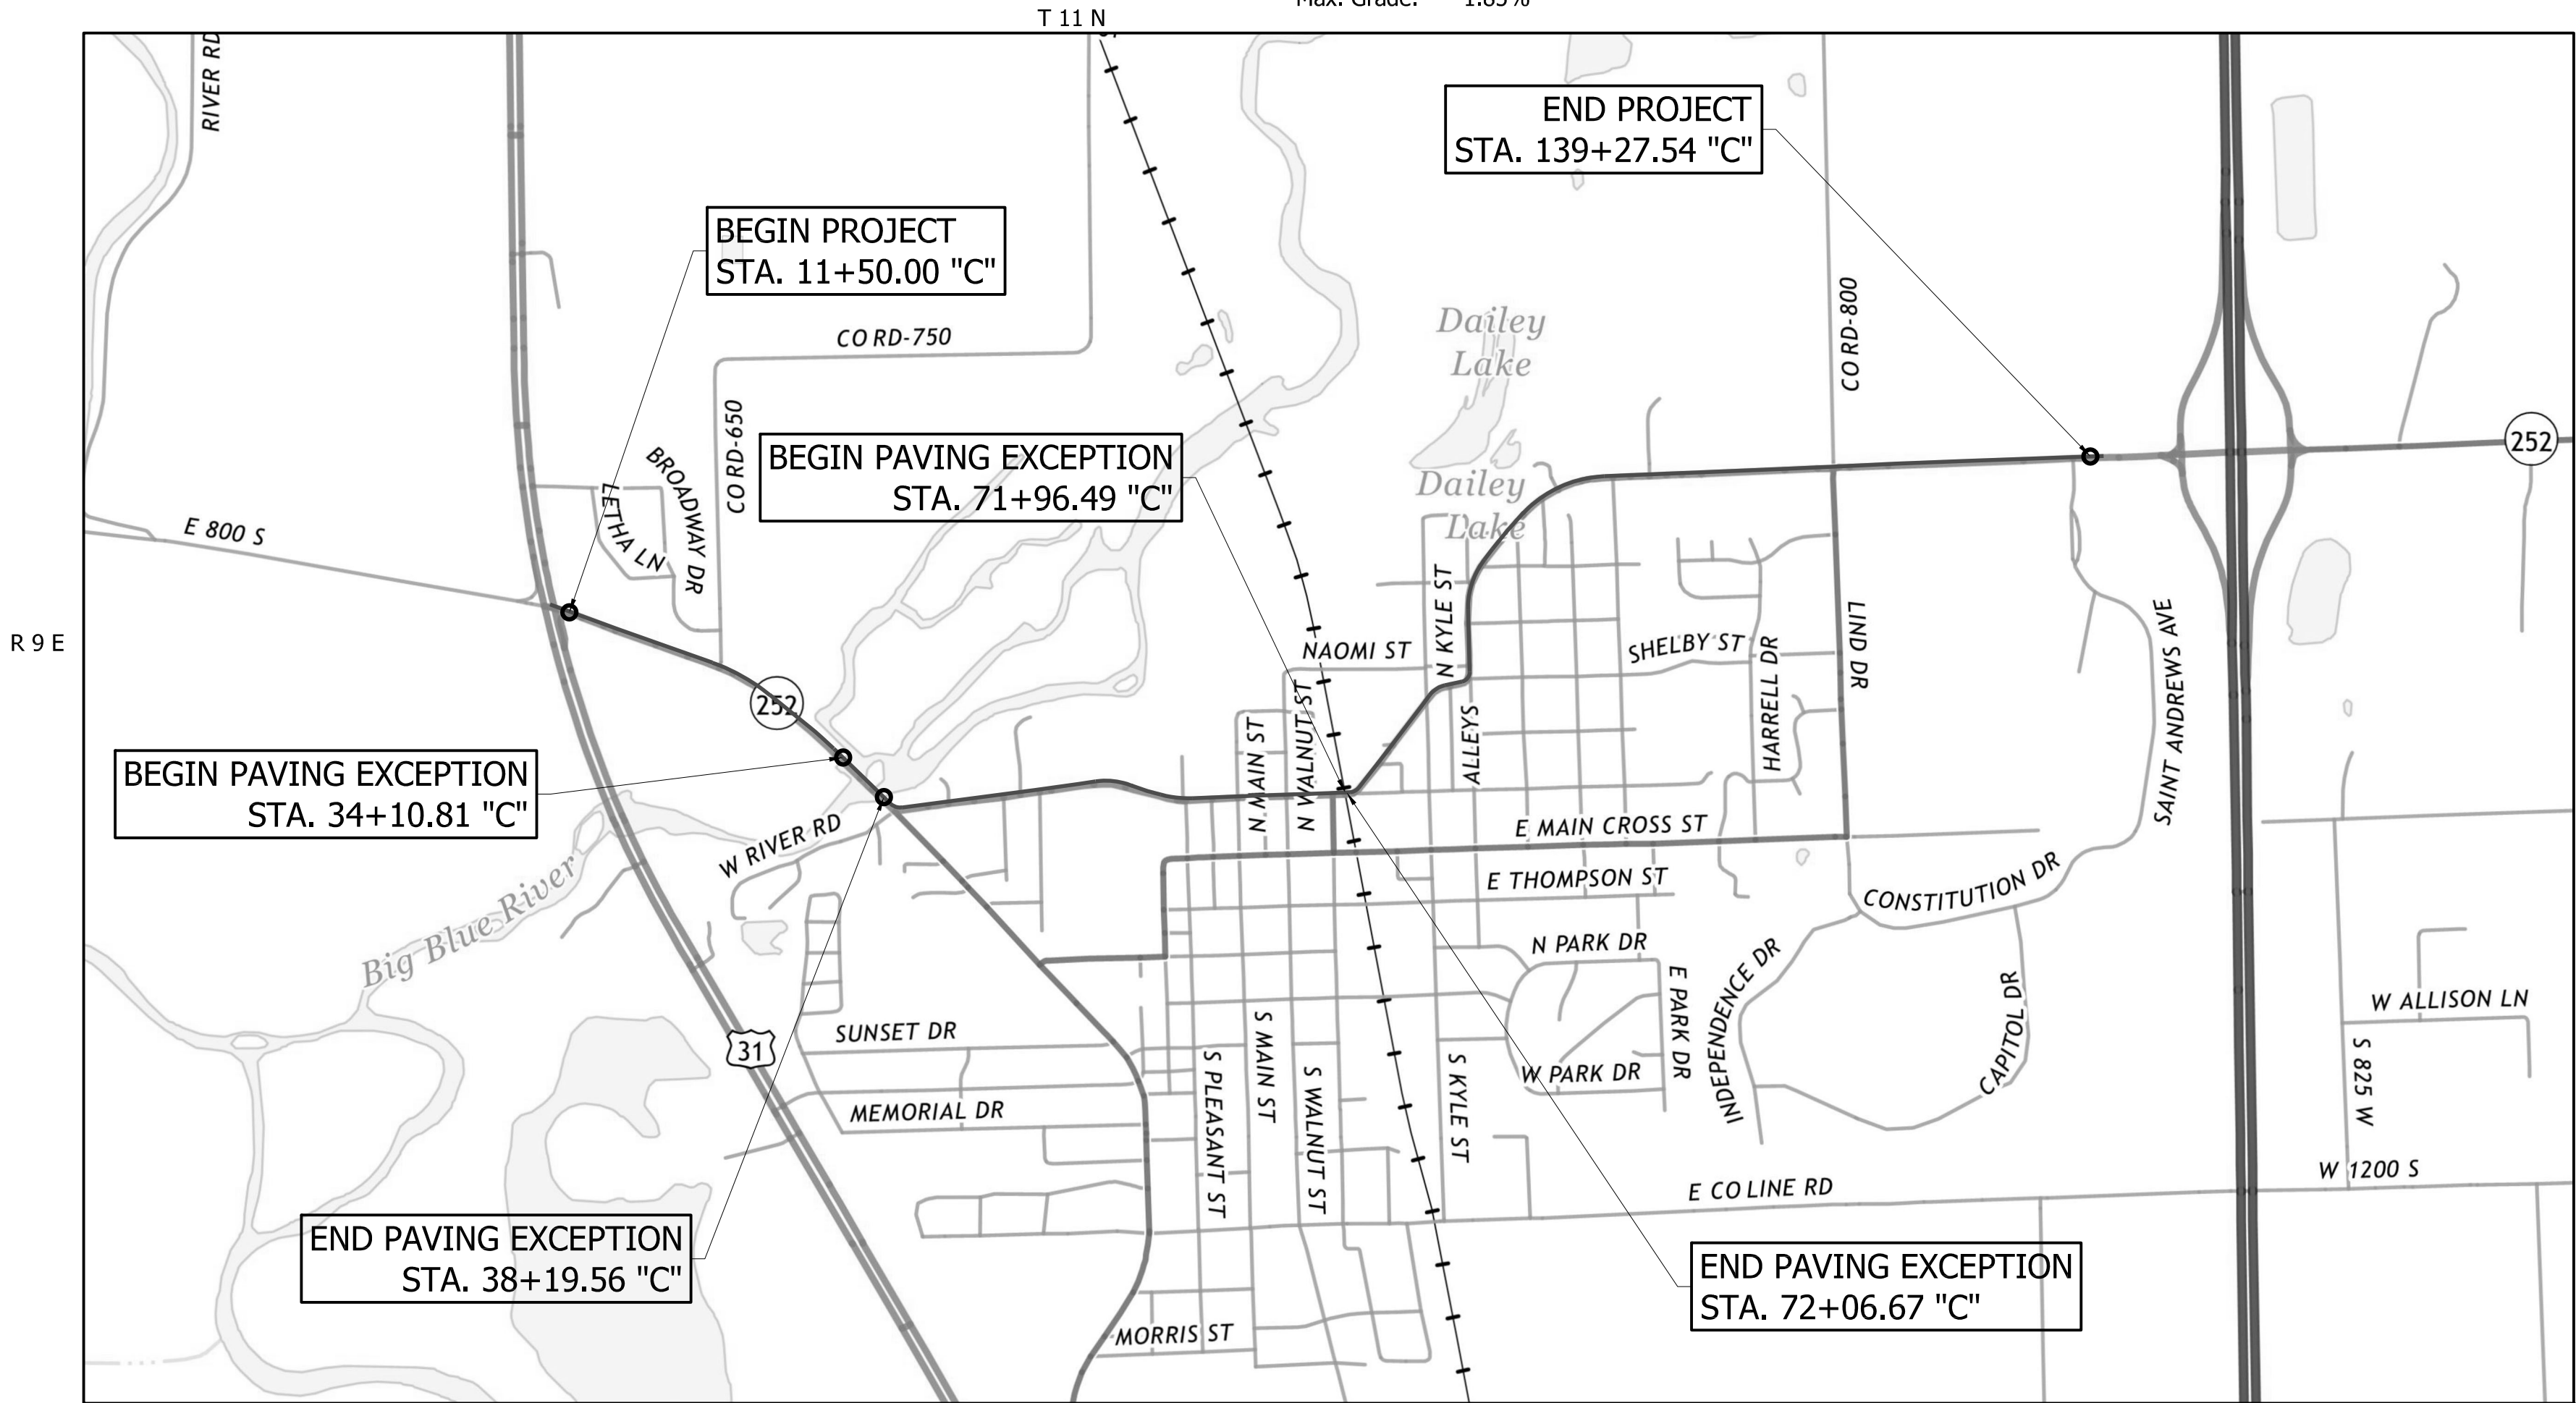

LOCATION MAP

TRAFFIC DATA	S.R. 252 (U.S. 31 to River Rd.)	S.R. 252 (River Rd. to Lincoln St.)	S.R. 252 (Lincoln St. to St. Andrews Ave.)
A.A.D.T. (2018)	5,540 V.P.D.	5,540 V.P.D.	4,820 V.P.D.
A.A.D.T. (2043)	6,850 V.P.D.	6,850 V.P.D.	5,880 V.P.D.
D.H.V. (2043)	645 V.P.H.	645 V.P.H.	563 V.P.H.
DIRECTIONAL DISTRIBUTION	47.12 %	47.12 %	50.66 %
TRUCKS	0.98 % D.H.V. 4.57 % A.A.D.T.	0.98 % D.H.V. 4.57 % A.A.D.T.	8.99 % D.H.V. 10.63 % A.A.D.T.
DESIGN DATA	S.R. 252 (U.S. 31 to River Rd.)	S.R. 252 (River Rd. to Lincoln St.)	S.R. 252 (Lincoln St. to St. Andrews Ave.)
DESIGN SPEED	40 MPH	30 MPH	40 MPH
PROJECT DESIGN CRITERIA	Partial 3R	Reconstruction (Non-Freeway)	Partial 3R
FUNCTIONAL CLASSIFICATION	State Collector	State Collector	State Collector
RURAL/URBAN	Urban (Suburban)	Urban (Built Up)	Urban (Suburban)
TERRAIN	Level	Level	Level
ACCESS CONTROL	None	None	None

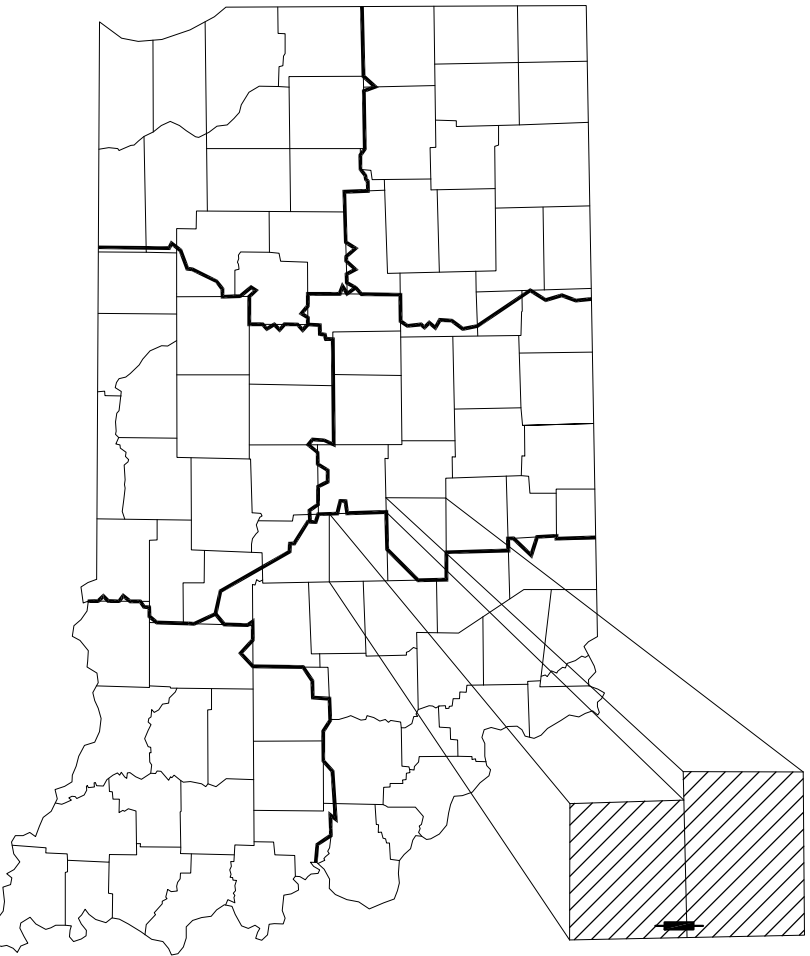


PROJECT LOCATION SHOWN BY

LATITUDE 39° 21' 32" N LONGITUDE 85° 59' 06" W

HUC: 05120204050050

CULVERT ASSETS	
DESIGNATION NO.	CULVERT ASSET I.D.
1900353	CV 252-041-29.94

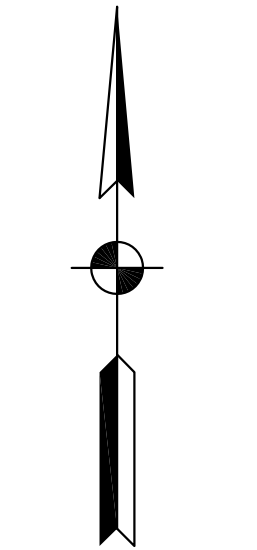

[INDIANA DEPARTMENT OF TRANSPORTATION
STANDARD SPECIFICATIONS DATED 2022
TO BE USED WITH THESE PLANS]



8415 East 56th Street
Indianapolis, Indiana 46216

PLANS PREPARED BY:	USI Consultants, Inc.	317-544-4996 PHONE NUMBER
CERTIFIED BY:		DATE
APPROVED FOR LETTING:	INDIANA DEPARTMENT OF TRANSPORTATION	DATE

DESIGNATION NO. 1700108	
SHEETS 1 of 260	
CONTRACT R-40411	PROJECT NO. 1700108

INDEX

VECTREN ENERGY (NATURAL GAS)

4324 Middle Road
Columbus, IN 47203
Contact: Christopher S. Baldwin
Work: (812)-348-6710
Cell: (812)-371-8854
Email: cbaldwin@vectren.com
Construction Emergency Contact:
Kyle Herbert
(317)-736-2933

VECTREN (GAS TRANSMISSION)

205 S. Madison St.
Bloomington, IN 47404
Contact: Neal Andrews
Work: (812)-330-4018
Cell: (812)-202-2535
Email: nandrews@vector.com

EDINBURGH POWER AND LIGHT (Electric Power Distribution)

Alpha Engineering
7760 W. New York St.
Indianapolis, IN 46214
Contact: James Hill
Work: (317)-273-9841
Cell: (317)-313-4091
Email: jimh@alphaeng.us
Construction Emergency Contact:
Kevin Rubush
Phone: (812)-343-0088

EDINBURGH WATER AND WASTEWATER

701 w. River Rd.
Edinburgh, IN 46124
Contact: Glenn Giles
Work: (812)-526-3530
Cell: (812)-350-4970
Email: ggiles@edinburgh.in.us

NEWWAVE COMMUNICATIONS

215 S. Main St.
Clinton, IN 47842
Contact: Joshua DeWitt
Work: (765)-505-8438
Cell: (765)-505-8438
Email: jdewitt@newwavecom.com
Construction Emergency Contact:
George McCormack
Phone: (812)-727-2348

Phone: (812)-727-2348

14 E. Lakeview Dr.
Neneveh, IN 46164
Contact: Jim Lowhorn
Phone: (812)-526-2126
Email: jlowhorn@princeslakes.in.gov

SHEET NO.	DESCRIPTION
-----------	-------------

[illegible]

**	All earth shoulders, median areas, and cut and fill slopes shall be plain or mulched seeded except where sodding is specified.
	The final cross sections of the grading contract will be the original cross sections of the paving contract. However, partial or complete cross sections shall be taken if necessary to determine the actual excavation quantities.
	The paper relocation will be cross sectioned by the Engineer before construction.
	Existing asphalt pavement located outside the construction limits, between Sta. and Sta. , shall be removed as directed.
	The quantity of peat excavation shown on the plans has been estimated on the basis of theoretical cross sections by using treatment of existing fills, treatment by removal, or treatment by displacement, where each treatment applies.
	Contractor shall verify the existing flowline elevation to set the appropriate sump depth on structures designed with sump.

** REPRESENTS GENERAL NOTES REQUIRED




1-800-382-5544
CALL BEFORE YOU DIG

CAUTION !!

THE LOCATIONS OF ALL EXISTING UNDERGROUND UTILITIES SHOWN ON THIS PLAN ARE BASED UPON ABOVE GROUND EVIDENCE (including, but not limited to, manholes, inlets, valves, and marks made upon the ground by others) AND ARE SPECULATIVE IN NATURE. THERE MAY ALSO BE OTHER EXISTING UNDERGROUND UTILITIES FOR WHICH THERE IS NO ABOVE GROUND EVIDENCE OR FOR WHICH NO ABOVE GROUND EVIDENCE WAS OBSERVED. THE EXACT LOCATIONS OF SAID EXISTING UNDERGROUND UTILITIES SHALL BE VERIFIED BY THE CONTRACTOR PRIOR TO ANY AND ALL CONSTRUCTION.


[illegible]

	NOT FOR CONSTRUCTION			INDIANA DEPARTMENT OF TRANSPORTATION		HORIZONTAL SCALE		BRIDGE FILE	
						NO SCALE			
						VERTICAL SCALE		DESIGNATION	
						NO SCALE		1700108	
		DESIGNED: JGP		DRAWN: JGP		SURVEY BOOK		SHEETS	
						2		of 260	
		CHECKED: GRW		CHECKED: GRW		CONTRACT		PROJECT	
						R-40411		1700108	
				INDEX SHEET S.R. 252					

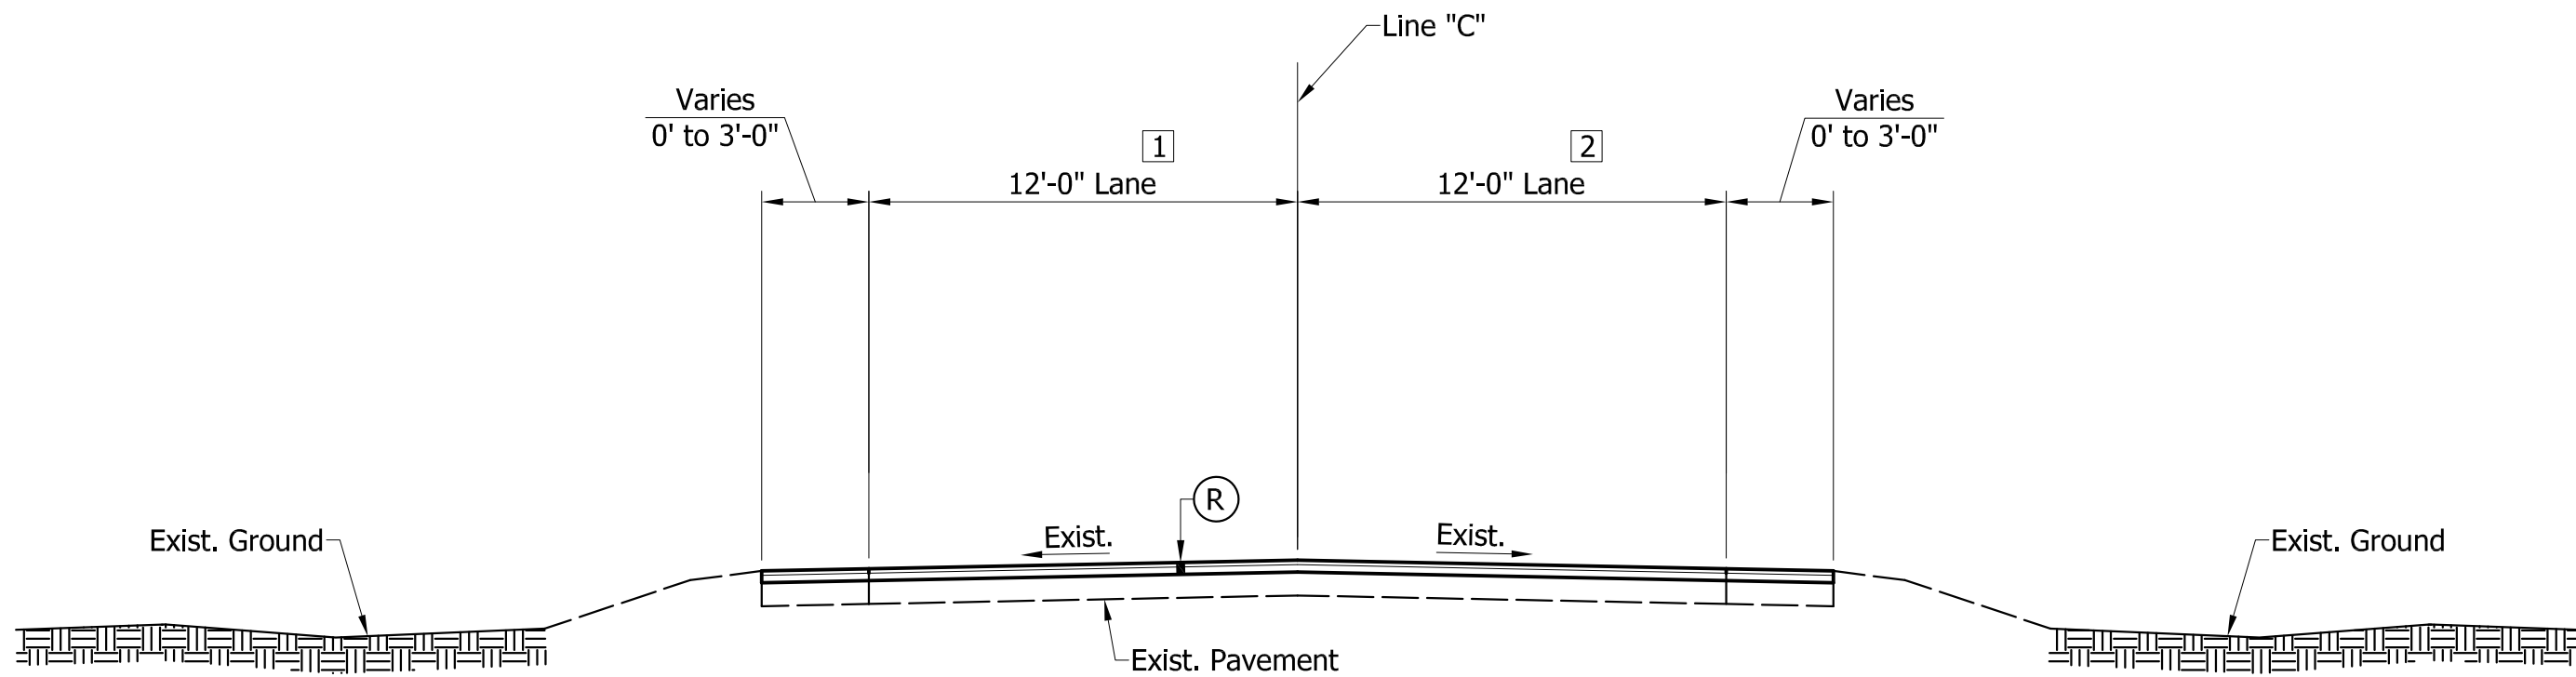


TYPICAL CROSS SECTION

Sta. 11+50.00 to Sta. 34+10.81 Line "C"
Sta. 38+19.56 to Sta. 39+65.00 Line "C"

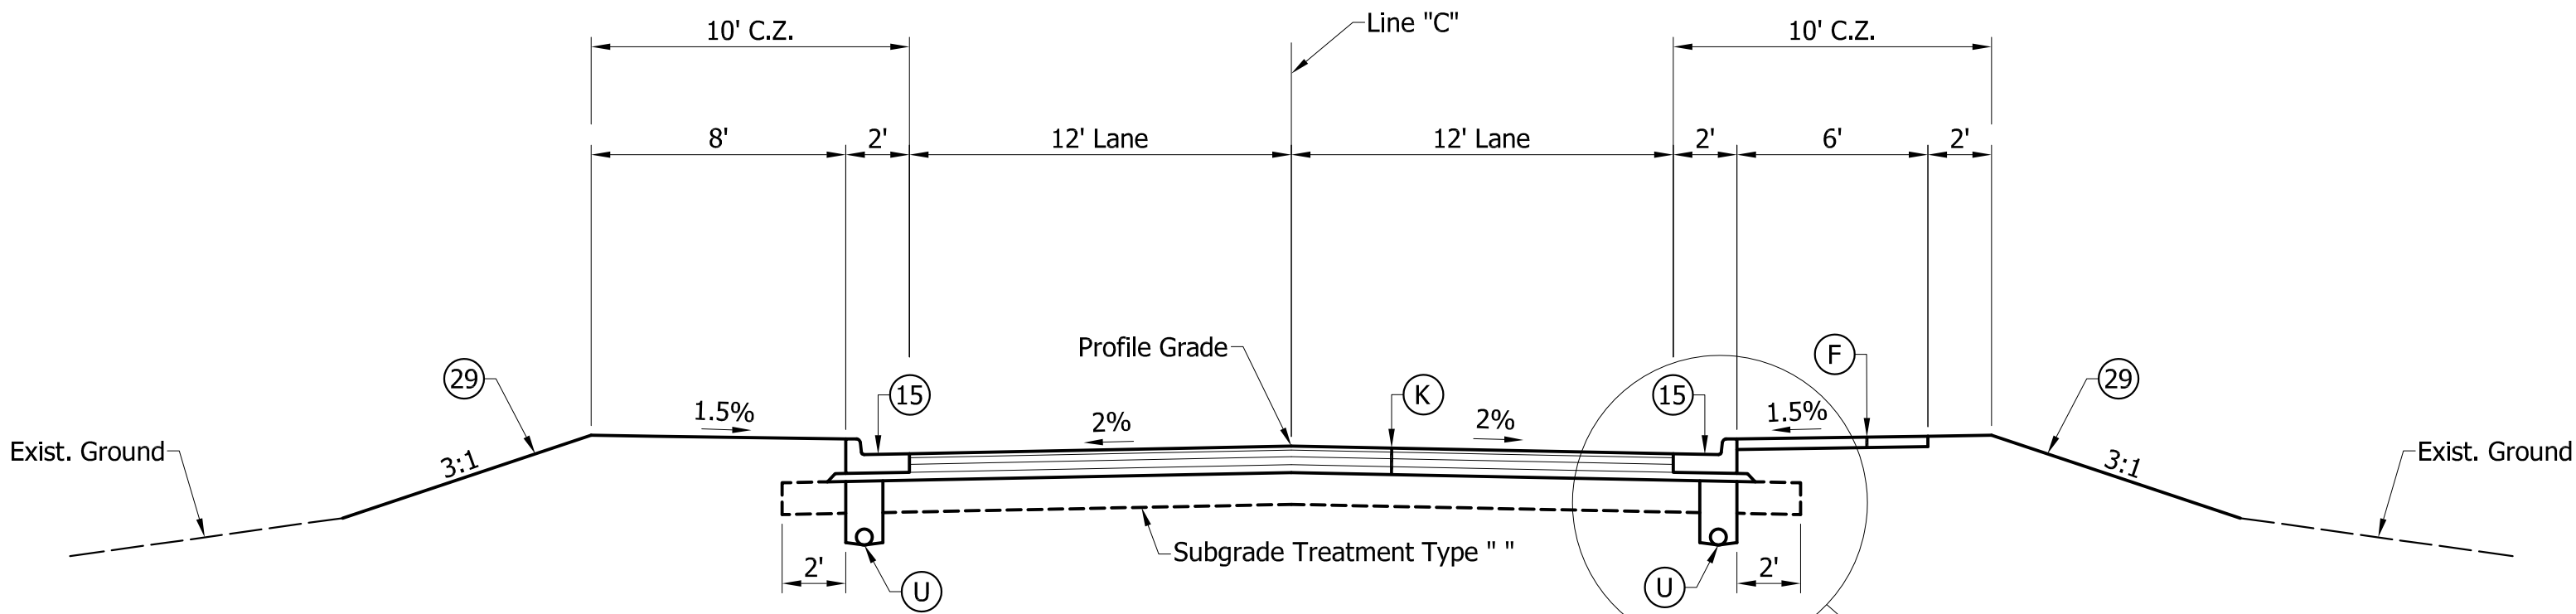

TYPICAL CROSS SECTION


Sta. 39+65.00 to Sta. 60+56.50 Line "C"

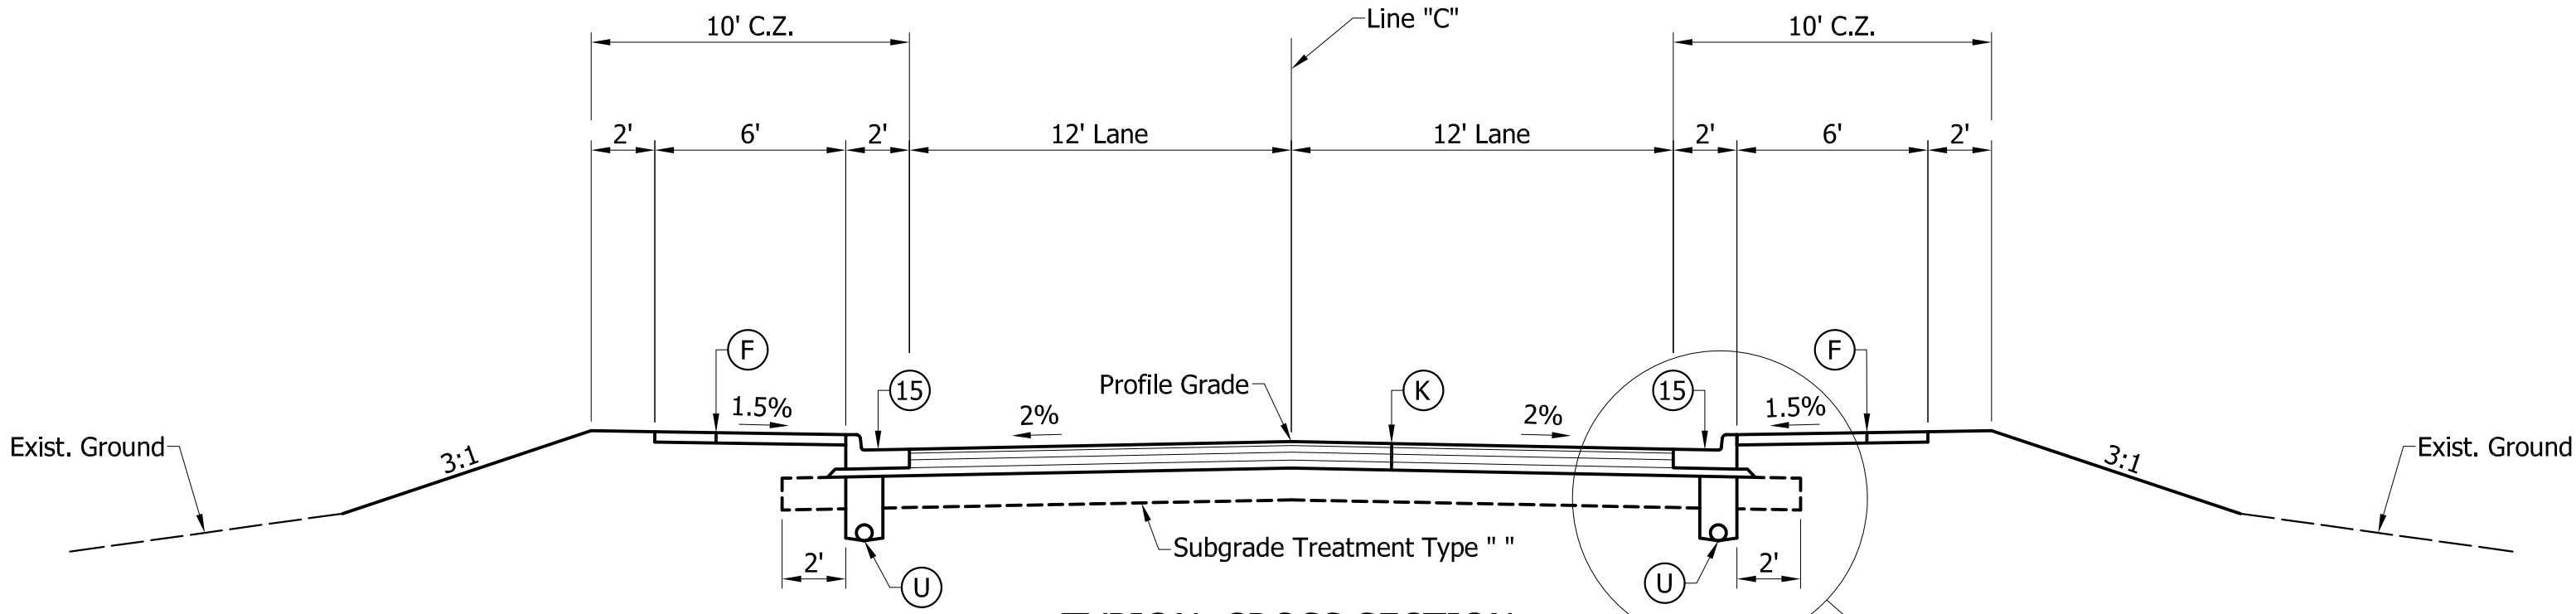

TYPICAL CROSS SECTION

Sta. 60+56.50 to Sta. 71+96.49 Line "C"

Sta. 72+06.67 to Sta. 96+72.00 Line "C"

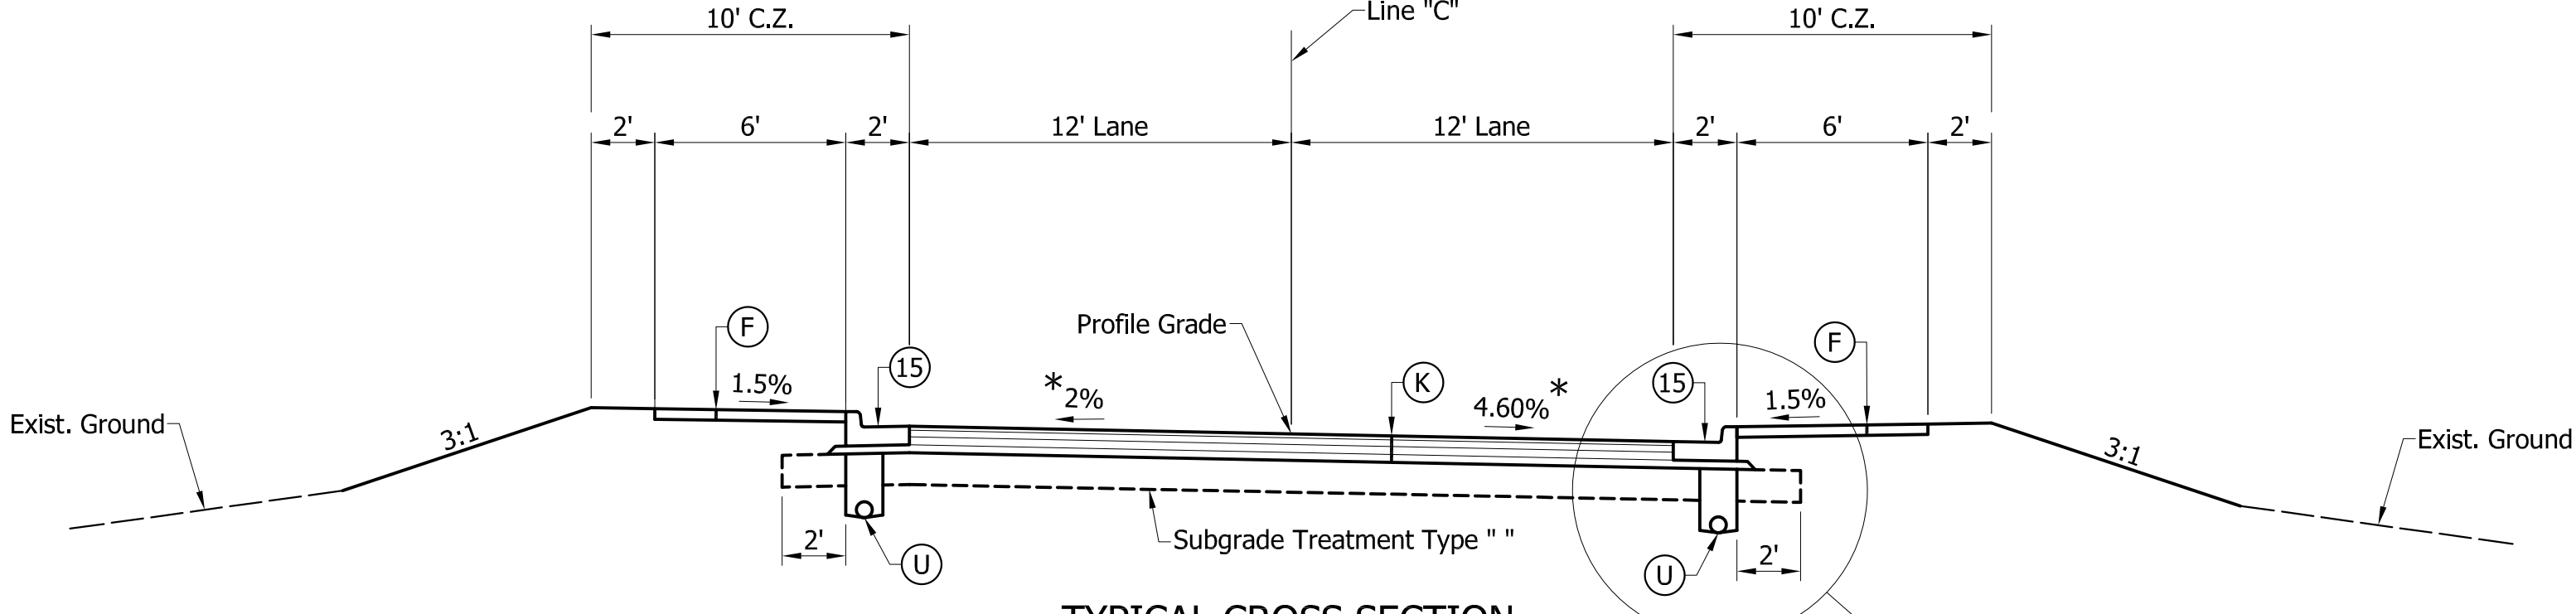

TYPICAL CROSS SECTION

Sta. 96+72.00 to Sta. 97+98.00 Line "C"

LEGEND

(R) HMA RESURFACE / SURFACE MILLING
165#/Syd. QC/QA-HMA, 2, 64, Surface 9.5 mm on
275#/Syd. QC/QA-HMA, 2, 64, Intermediate 19.0 mm on
4" Surface Milling

(K) HMA Full Depth Pavement
xxx#/Syd. QC/QA-HMA, 2, 64, Surface 9.5 mm on
xxx#/Syd. QC/QA-HMA, 2, 64, Intermediate 19.0 mm on
xxx#/Syd. QC/QA-HMA, 2, 64, Base 19.0 mm on
xxx#/Syd. QC/QA-HMA, 2, 64, Base 19.0 mm

(O) Compacted Aggregate, No. 53

(U) Underdrain

(15) Modified Combined Concrete Curb and Gutter (1.5' Gutter)


(29) Seeding, U

Notes:

C.Z. = Clear Zone


[1] 24' Sta. 11+50.06 to Sta. 12+29.05 "C"
Varies from 24' @ Sta. 12+29.05 to 12' @ 12+58.56 "C"

[2] 16.5' Sta. 11+50.06 to Sta. 11+86.36 "C"
Varies from 16.5' @ Sta. 11+86.36 to 12' @ 12+08.06 "C"

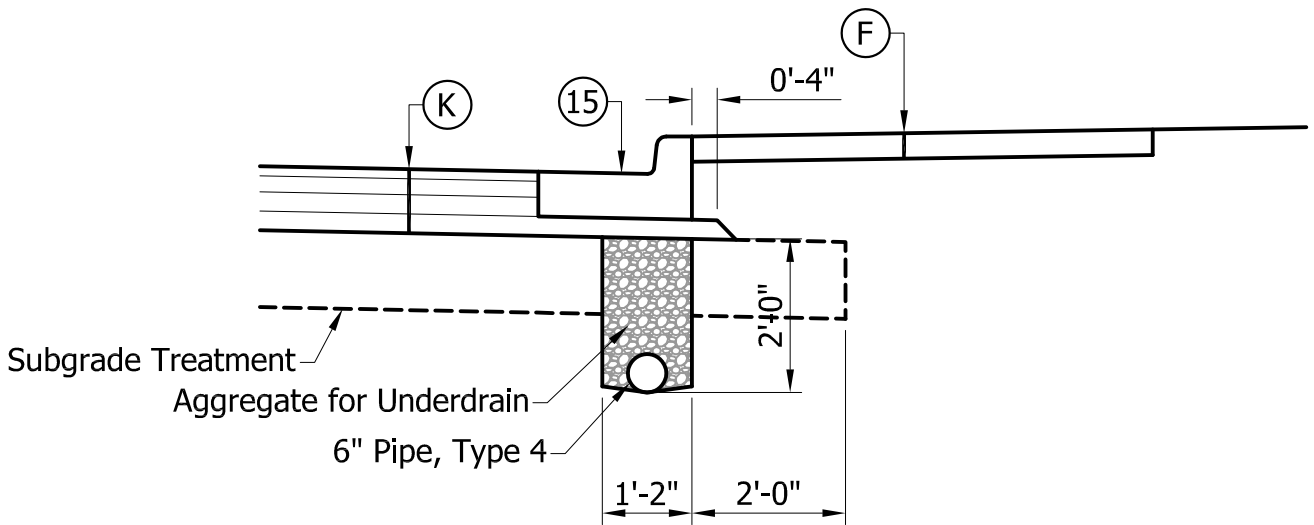

DETAIL "A"

Scale: 1" = 2'

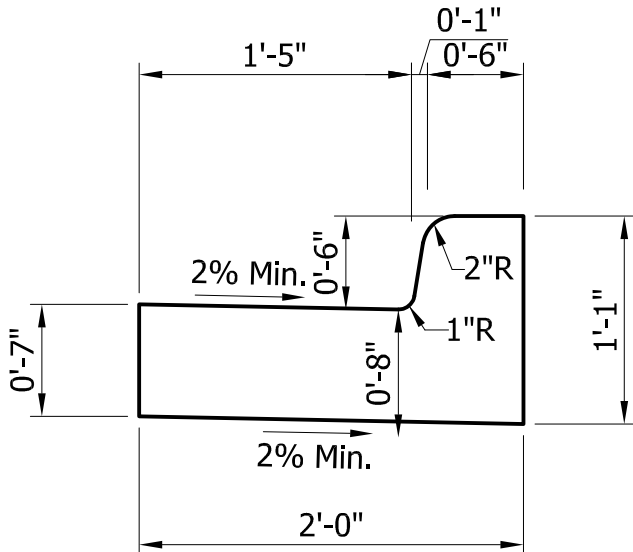

**Modified Combined Concrete
Curb and Gutter**

(1.5' Gutter)

Not to scale

NOT FOR
CONSTRUCTION

DESIGNED: JGP DRAWN: JGP
CHECKED: GRW CHECKED: GRW

INDIANA
DEPARTMENT OF TRANSPORTATION

TYPICAL CROSS SECTIONS
S.R. 252



HORIZONTAL SCALE	BRIDGE FILE	
1" = 5'		
VERTICAL SCALE	DESIGNATION	
1" = 5'	1700108	
SURVEY BOOK	SHEETS	
	3	of 260
CONTRACT	PROJECT	
R-40411	1700108	

LEGEND


- (R1) HMA RESURFACE / SURFACE MILLING
220#/Syd. QC/QA-HMA, 2, 64, Surface 9.5 mm on
2" Surface Milling
- (K) HMA Full Depth Pavement
xxx#/Syd. QC/QA-HMA, 2, 64, Surface 9.5 mm on
xxx#/Syd. QC/QA-HMA, 2, 64, Intermediate 19.0 mm on
xxx#/Syd. QC/QA-HMA, 2, 64, Base 19.0 mm on
xxx#/Syd. QC/QA-HMA, 2, 64, Base 19.0 mm
- (K2) xxx#/Syd. QC/QA-HMA, 2, 64, Surface 9.5 mm on
HMA For Widening
xxx#/Syd. QC/QA-HMA, 2, 64, Intermediate 19.0 mm on
xxx#/Syd. QC/QA-HMA, 2, 64, Base 19.0 mm on
xxx#/Syd. QC/QA-HMA, 2, 64, Base 19.0 mm
- (O) Compacted Aggregate, No. 53
- (U) Underdrain
- (15) Modified Combined Concrete Curb and Gutter (1.5' Gutter)
- (29) Seeding, U

Notes:
C.Z. = Clear Zone

- 3 Varies from 1'-4" @ Sta. 125+41.25 to 7'-6" @ Sta. 125+61.25 Aggregate Shoulder
Varies from 1'-5" @ Sta. 127+55.00 to 7'-6" @ Sta. 127+65.00 Aggregate Shoulder
Varies from 7'-6" @ Sta. 128+25.00 to 2'-0" @ Sta. 128+45.00 Aggregate Shoulder
- 4 Varies from 7'-6" @ Sta. 125+77.50 to 1'-5" @ Sta. 125+87.50 Aggregate Shoulder
Varies from 1'-5" @ Sta. 126+98.75 to 7'-6" @ Sta. 127+08.75 Aggregate Shoulder
Varies from 7'-6" @ Sta. 127+68.75 to 1'-6" @ Sta. 127+93.75 Aggregate Shoulder

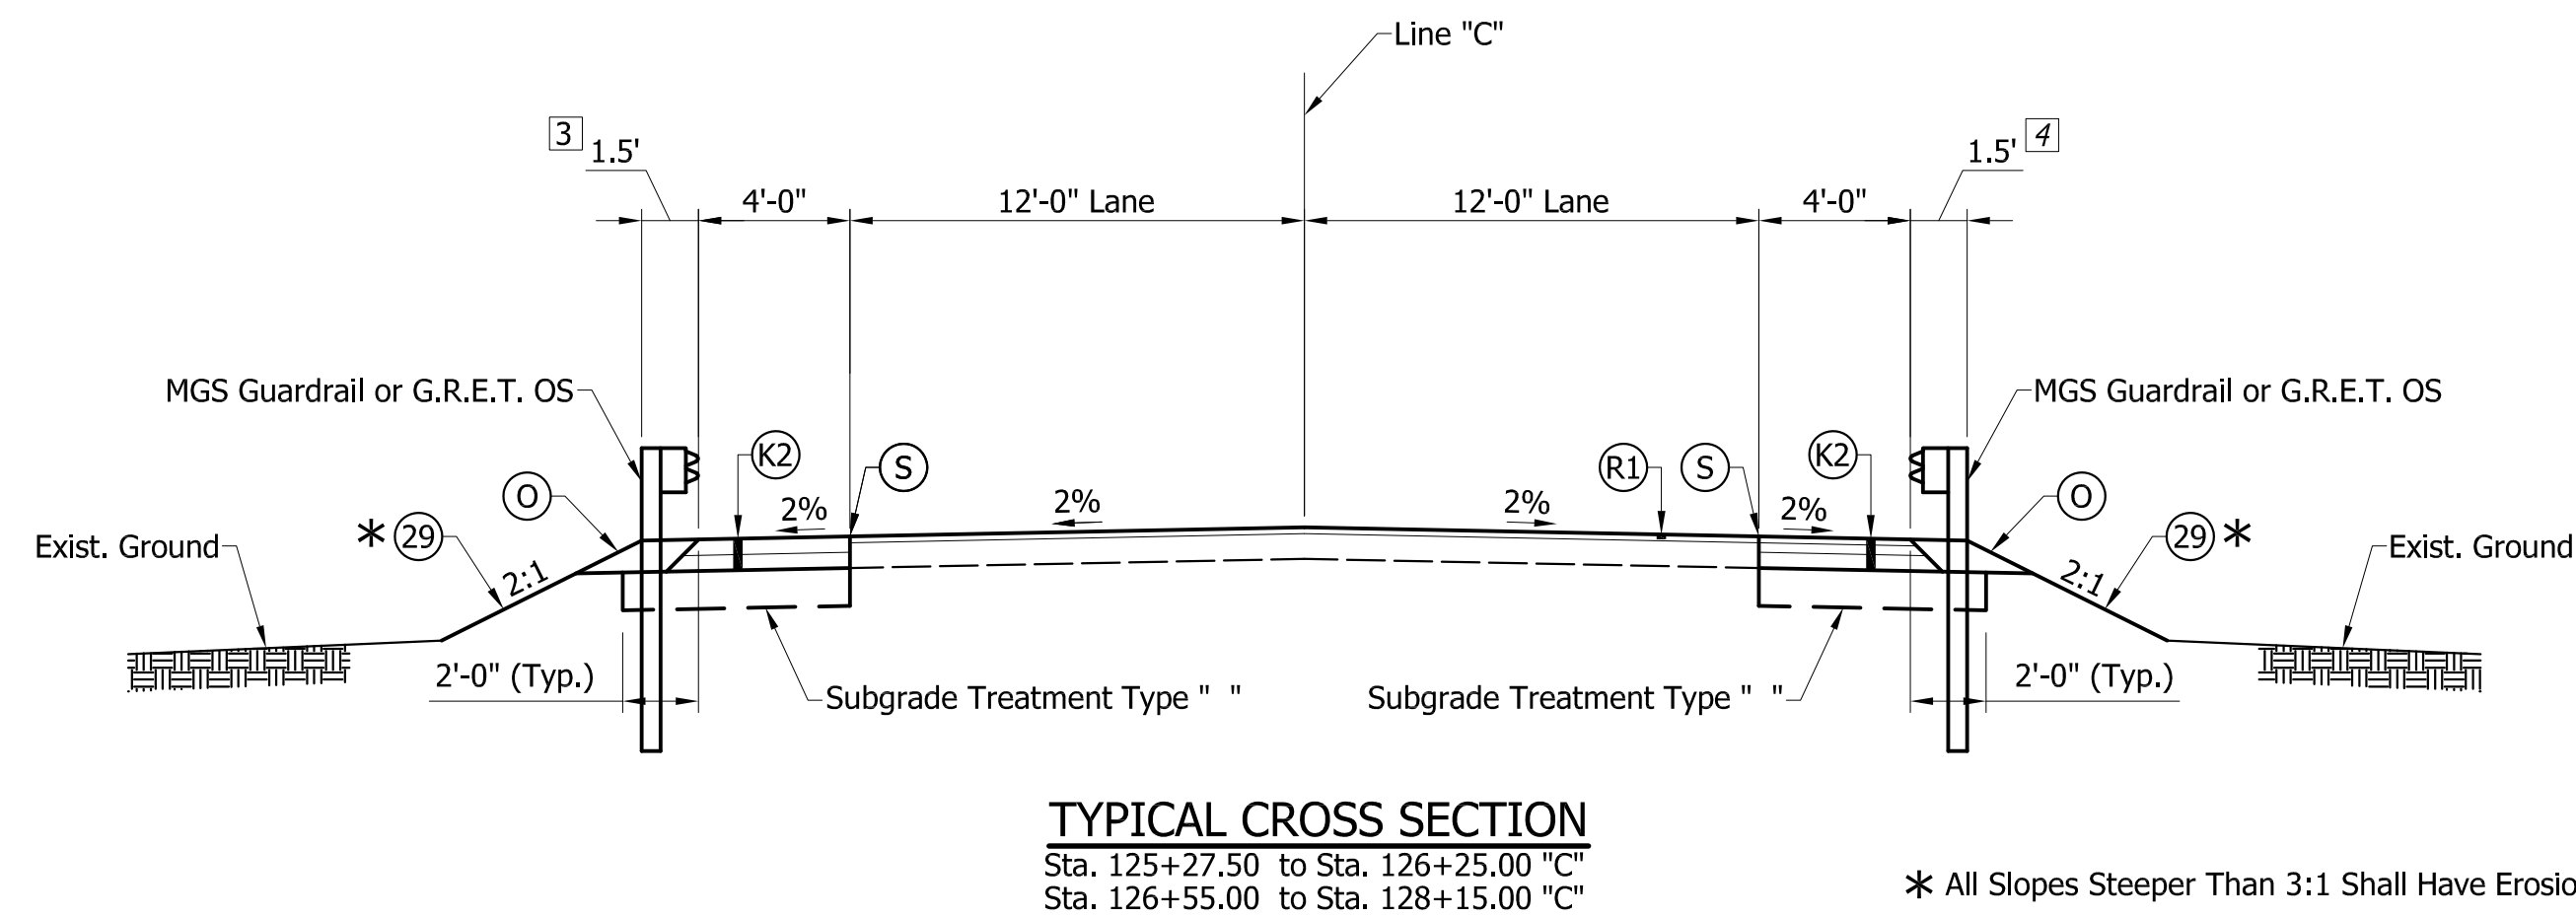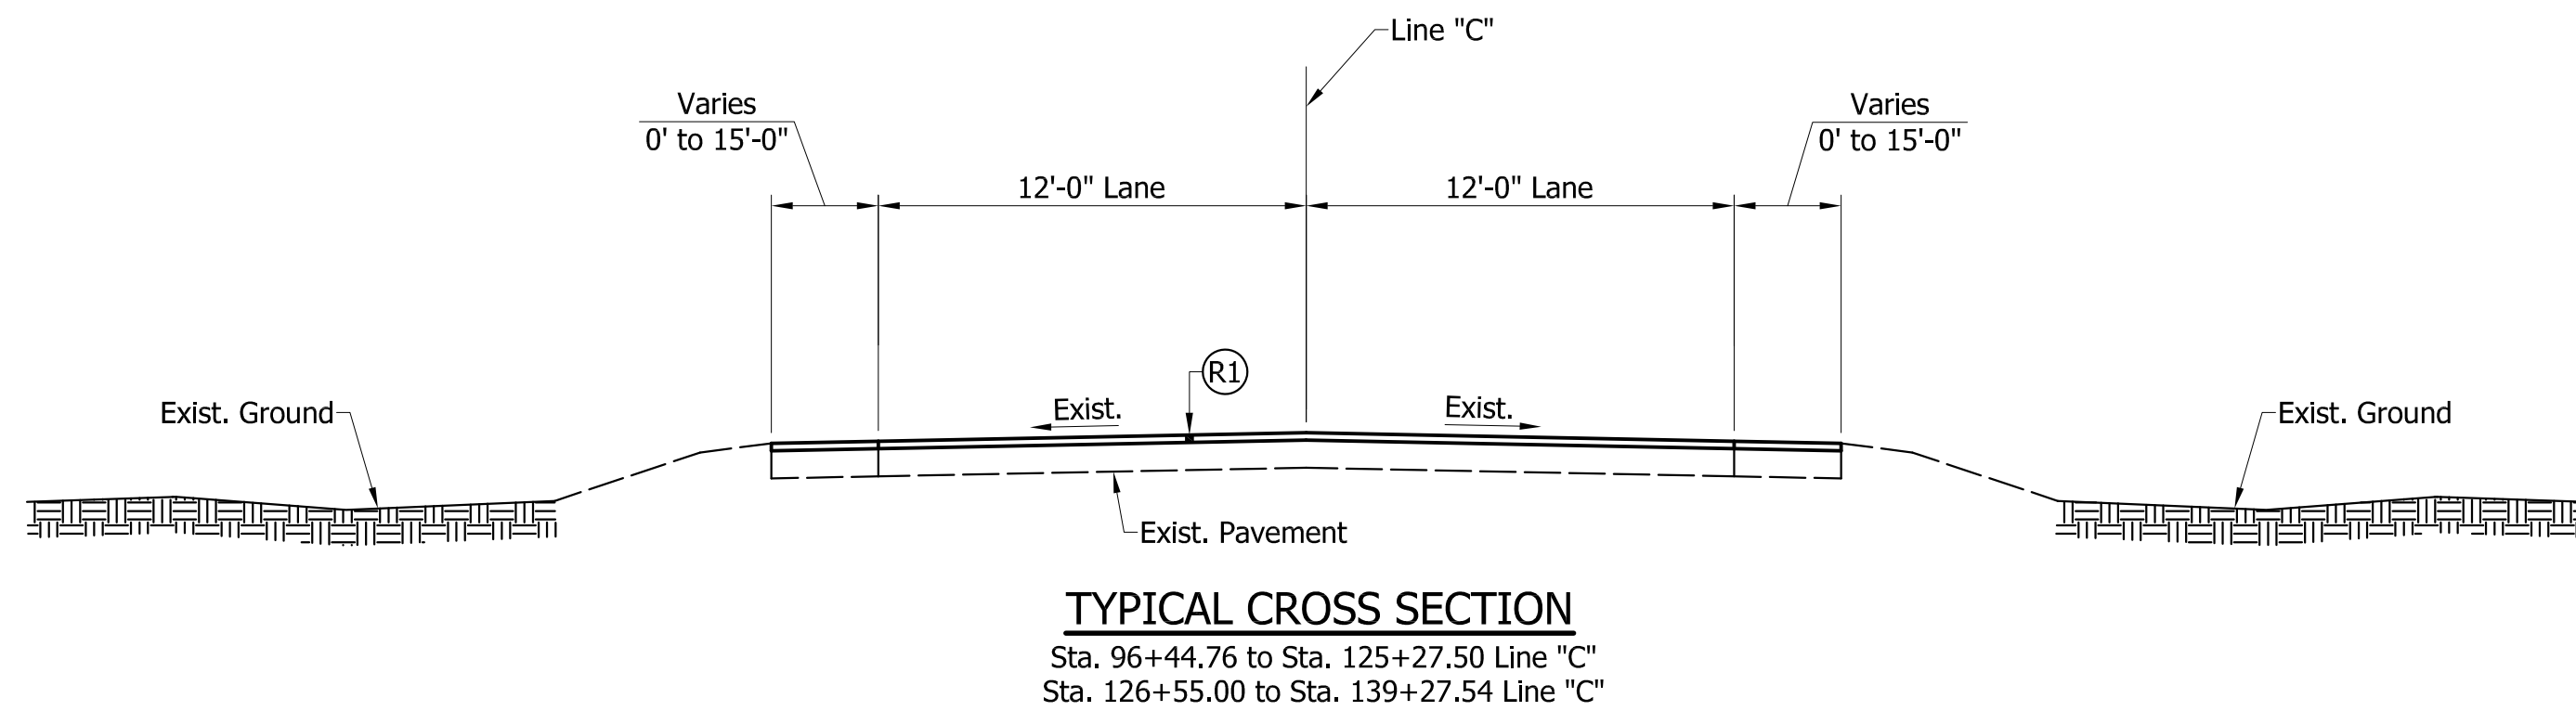


* All Slopes Steeper Than 3:1 Shall Have Erosion Control Blanket

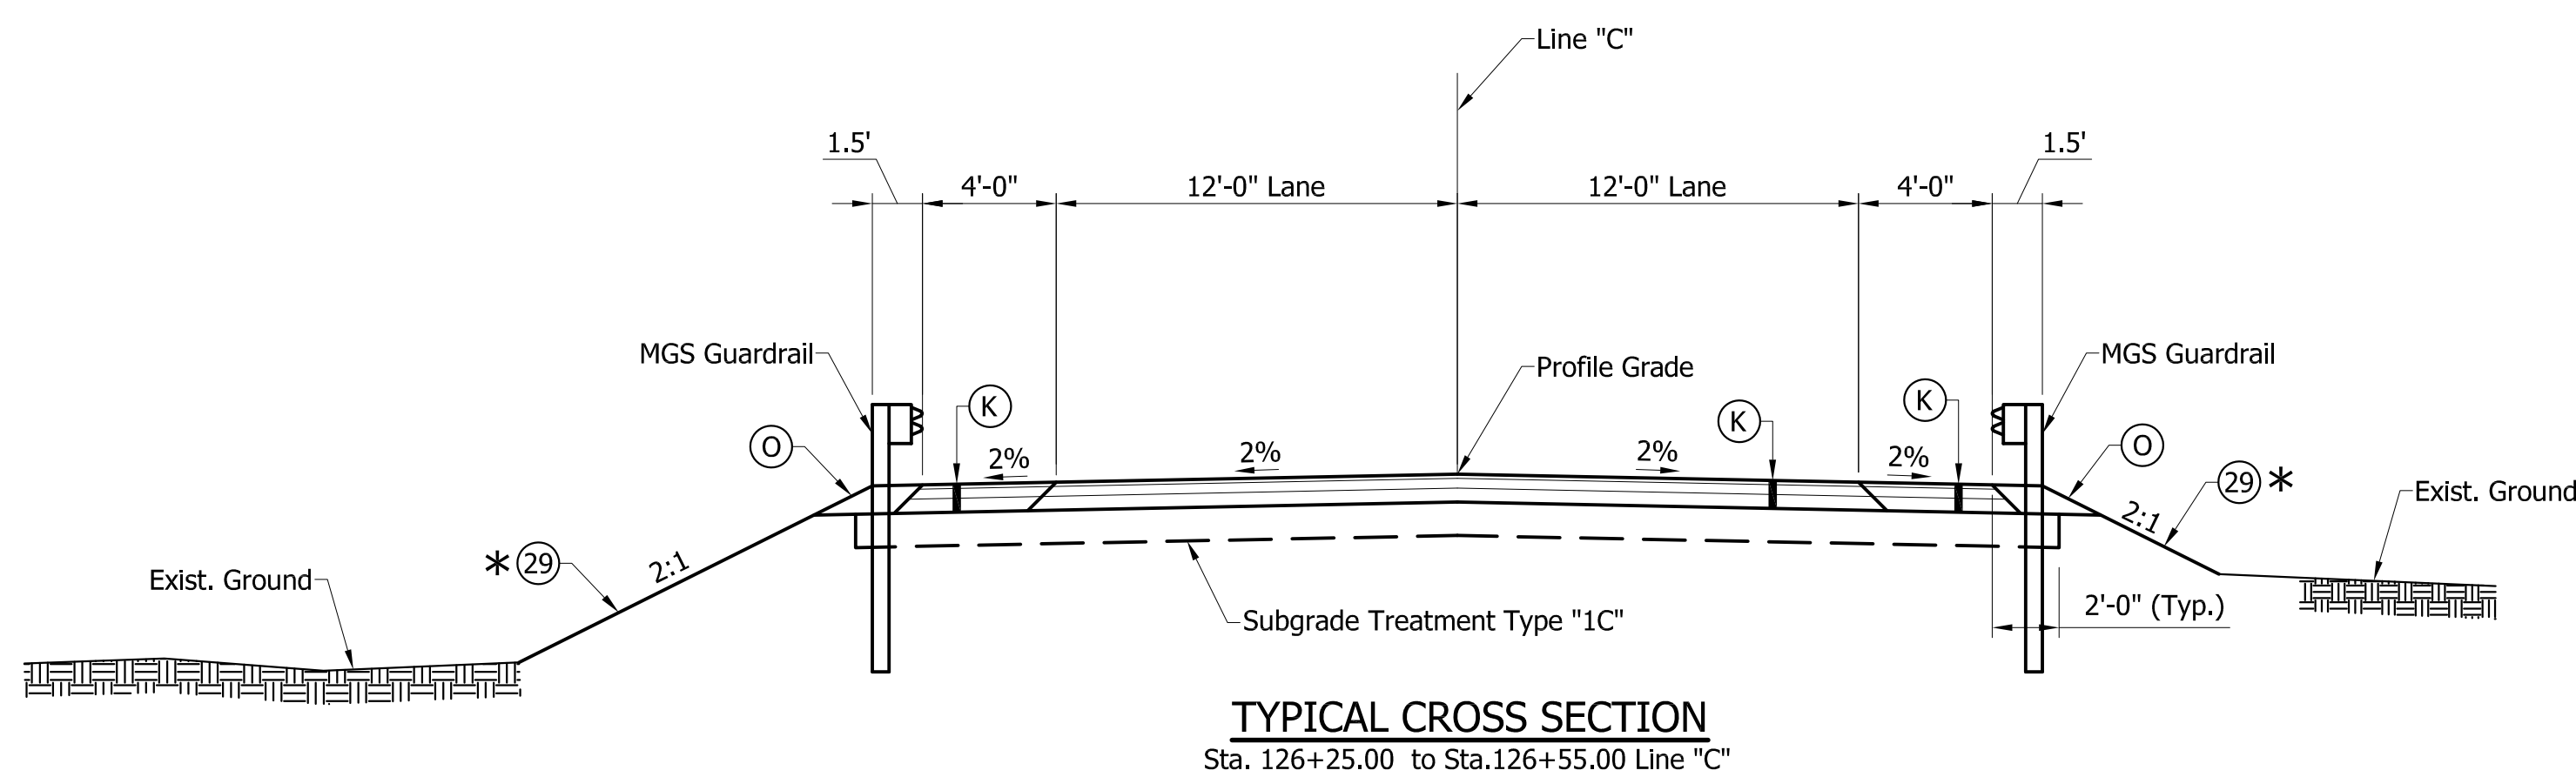


	NOT FOR CONSTRUCTION			INDIANA DEPARTMENT OF TRANSPORTATION	HORIZONTAL SCALE 1" = 5'		BRIDGE FILE	
					VERTICAL SCALE 1" = 5'		DESIGNATION 1700108	
		DESIGNED: JGP	DRAWN: JGP	TYPICAL CROSS SECTIONS S.R. 252	SURVEY BOOK		SHEETS	
		CHECKED: GRW	CHECKED: GRW		4 of 260		PROJECT R-40411 1700108	

S:\2018Proj\2018-027 SR 252 Edinburgh 1700108\Production Drawings\04-RW Plats\2018-027-Plat-No-1.dwg, 3/16/2022 12:34:24 PM

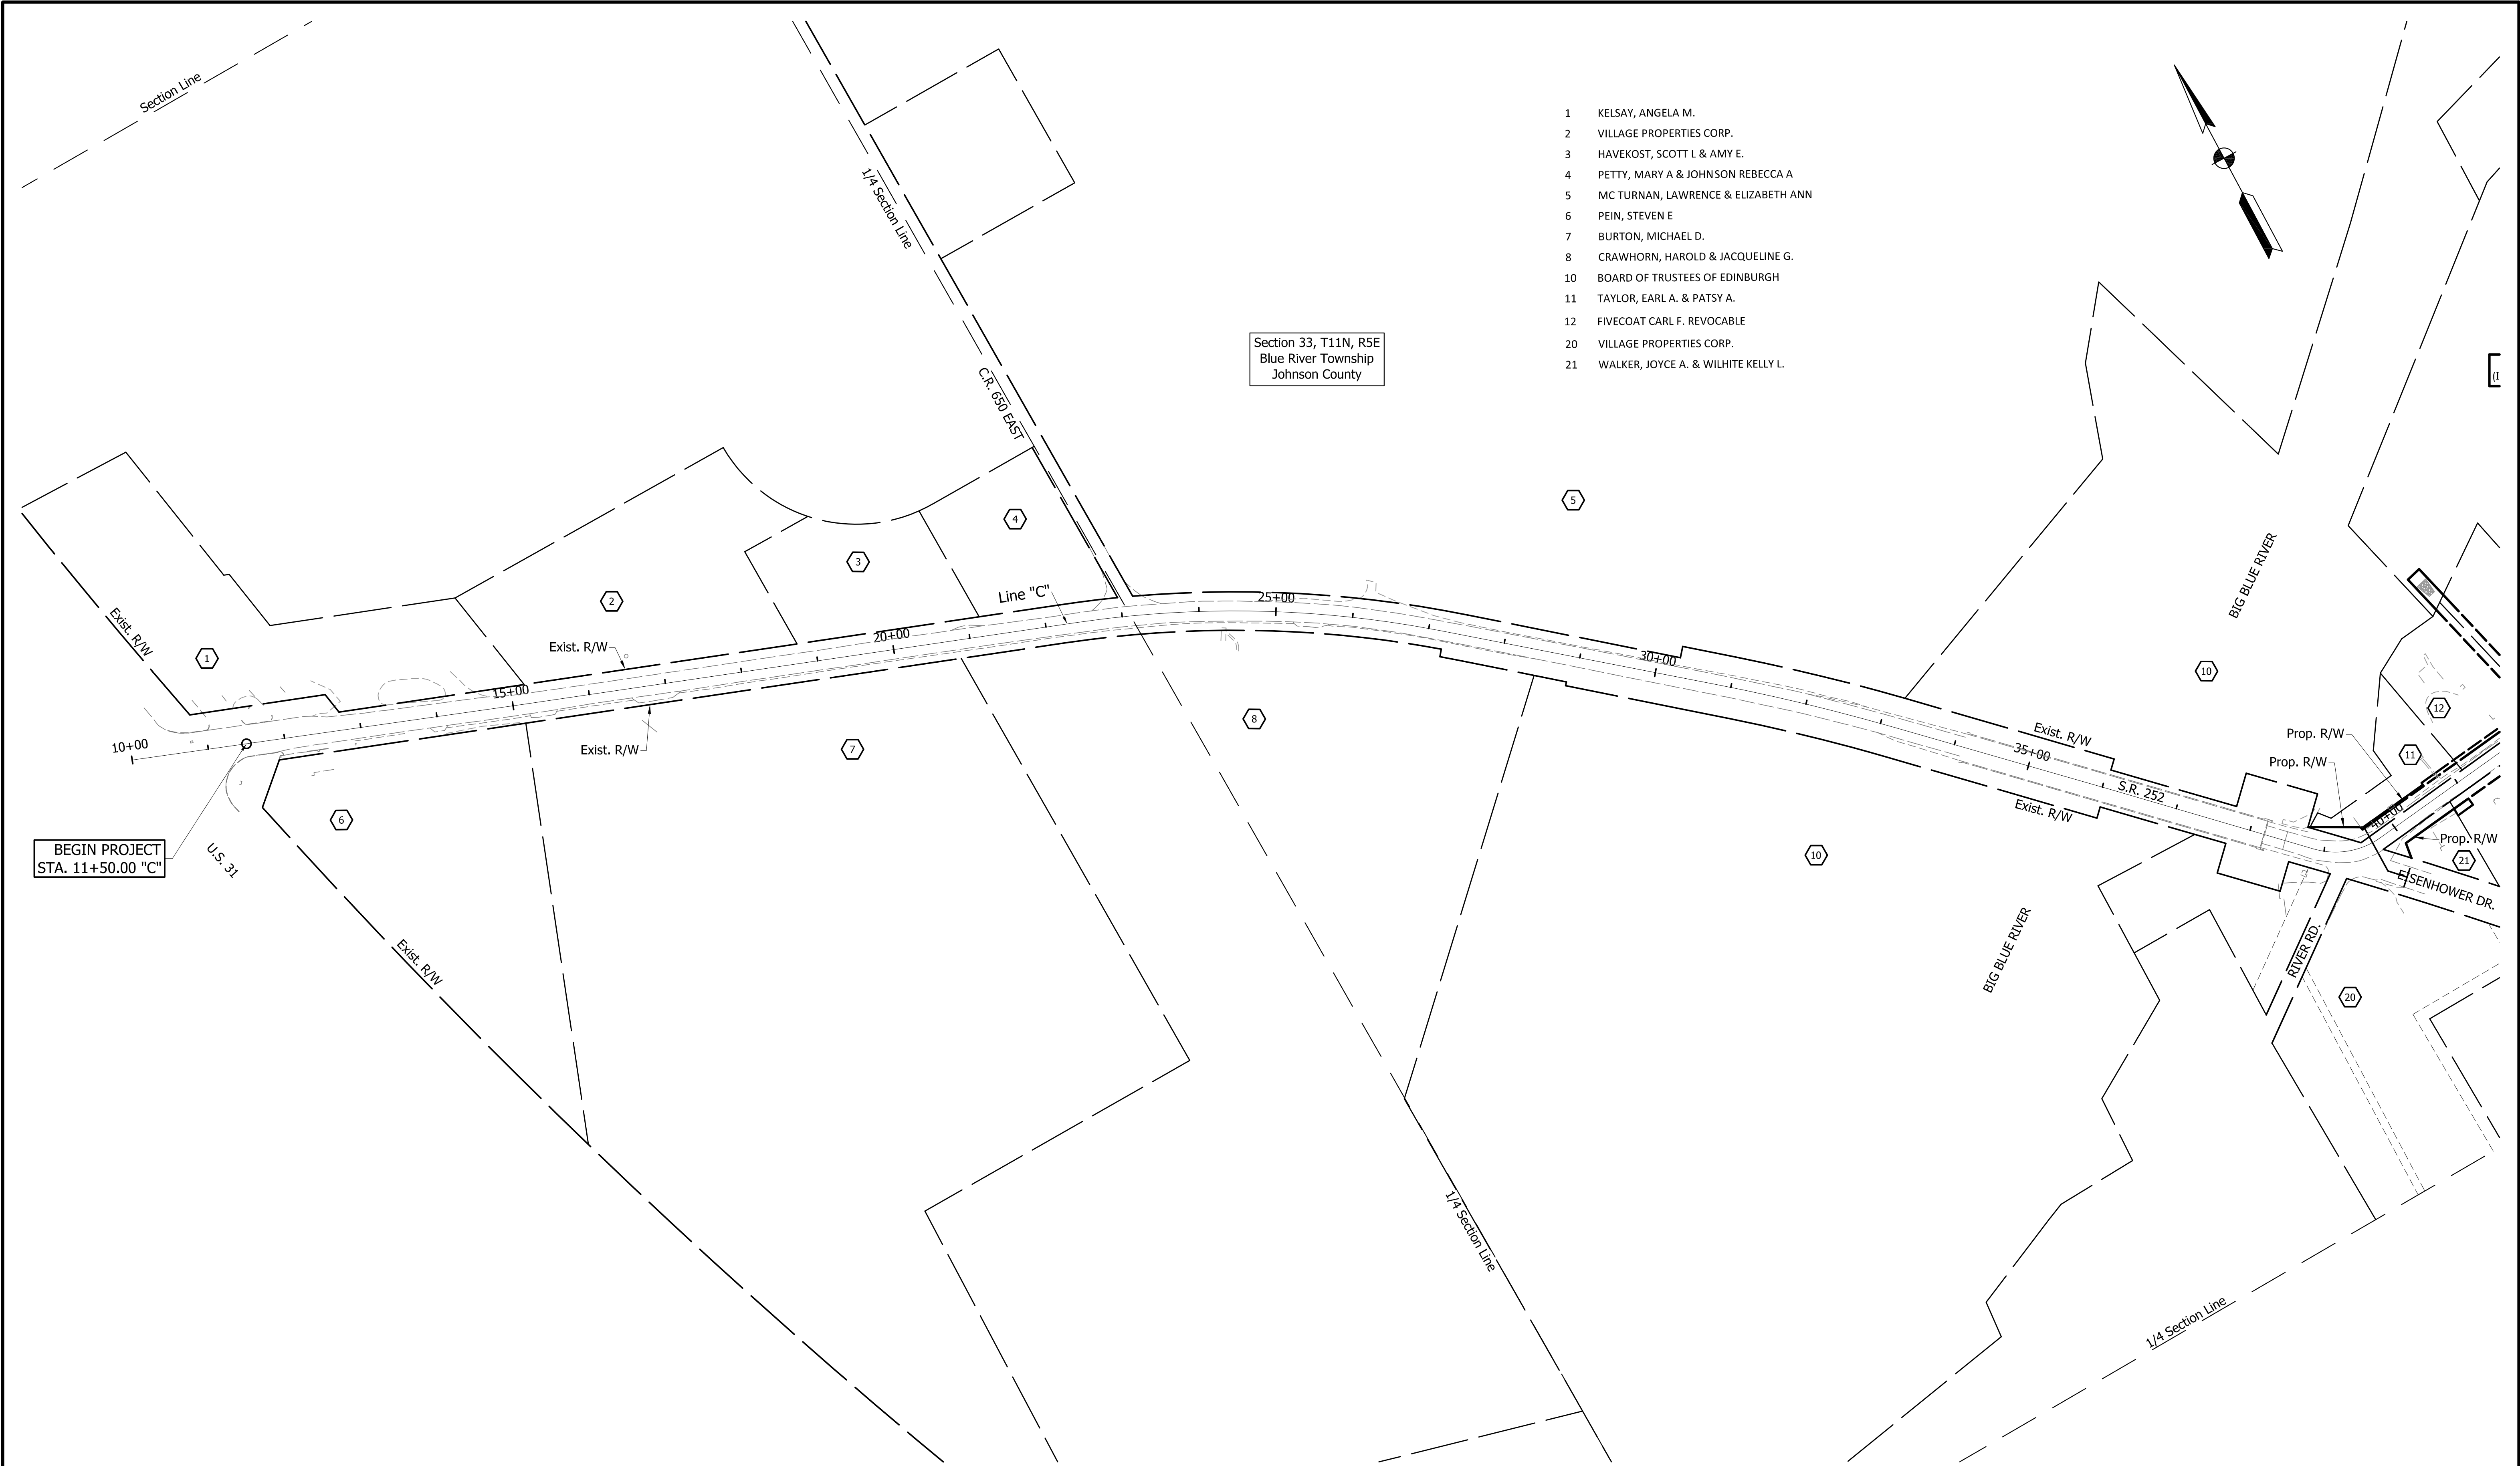

	NOT FOR CONSTRUCTION			INDIANA DEPARTMENT OF TRANSPORTATION		HORIZONTAL SCALE 1" = 100'		BRIDGE FILE			
						VERTICAL SCALE 1" = 100'		DESIGNATION			
								1700108			
				DESIGNED: JGP DRAWN: JGP		PLAT NO. 1 S.R. 252		SURVEY BOOK		SHEETS	
				CHECKED: GRW CHECKED: GRW				CONTRACT R-40411		5 of 260 PROJECT 1700108	

S:\2018Proj\2018-027 SR 252 Edinburg 1700108\Production Drawings\04-RW Plats\2018-027-Plat-No-1.dwg, 3/16/2022 12:34:42 PM

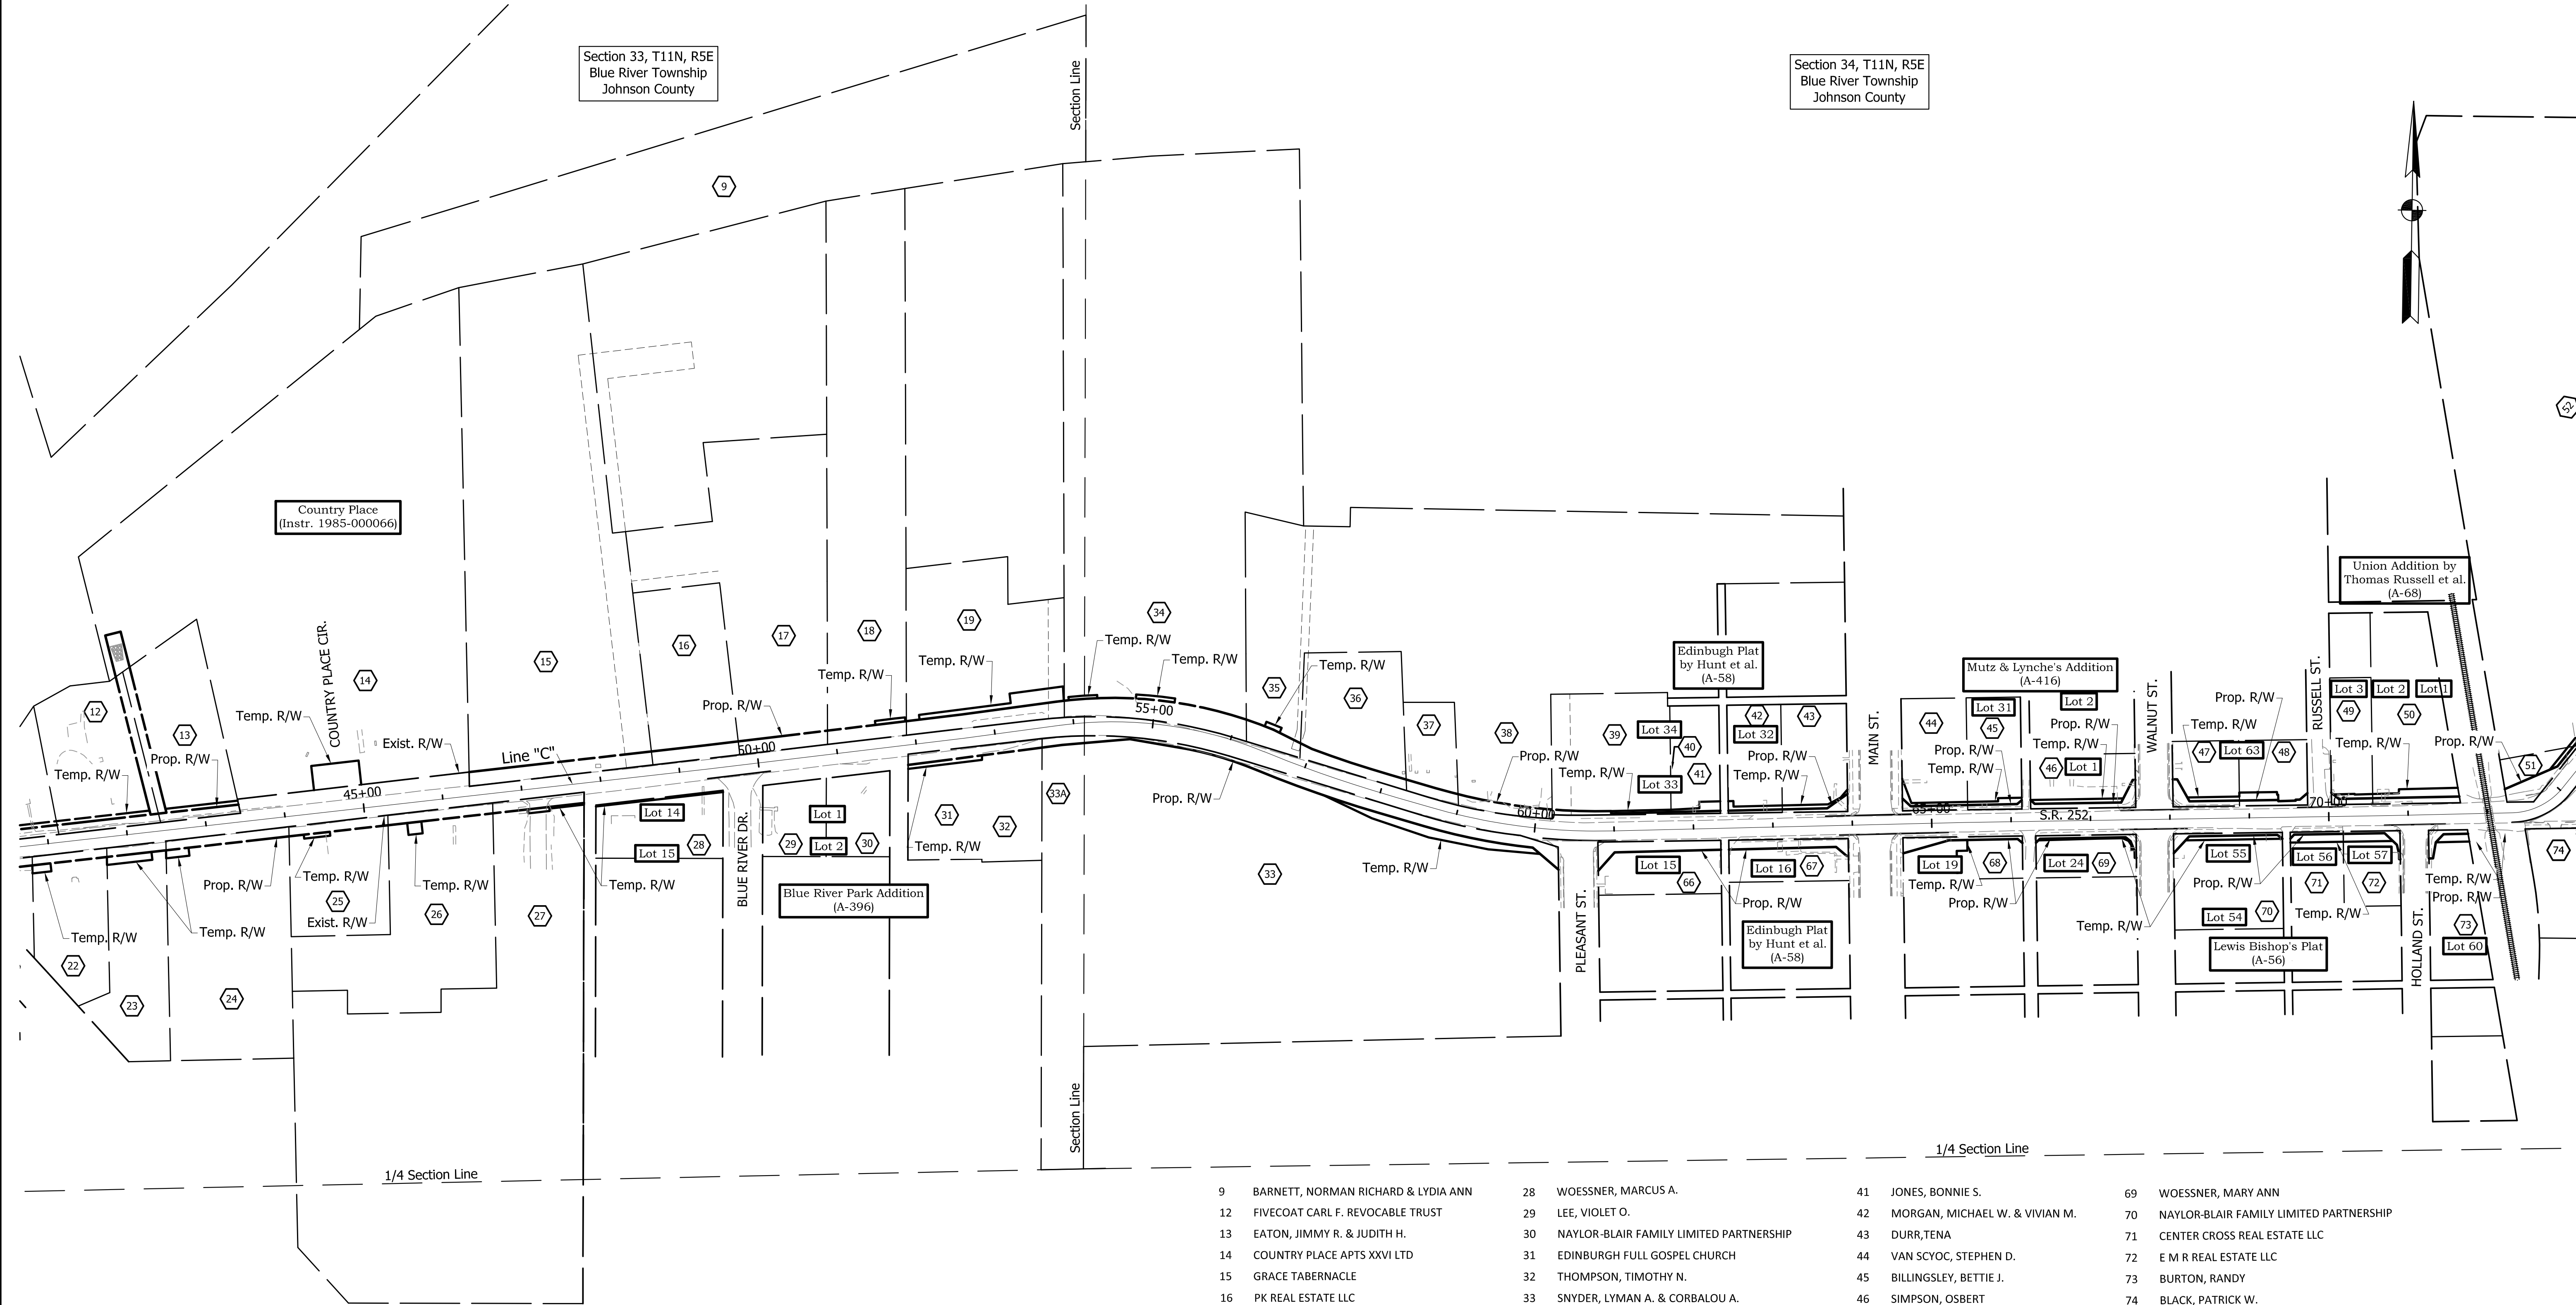

9	BARNETT, NORMAN RICHARD & LYDIA ANN	28	WOESSNER, MARCUS A.	41	JONES, BONNIE S.	69	WOESSNER, MARY ANN
12	FIVECOAT CARL F. REVOCABLE TRUST	29	LEE, VIOLET O.	42	MORGAN, MICHAEL W. & VIVIAN M.	70	NAYLOR-BLAIR FAMILY LIMITED PARTNERSHIP
13	EATON, JIMMY R. & JUDITH H.	30	NAYLOR-BLAIR FAMILY LIMITED PARTNERSHIP	43	DURR, TENA	71	CENTER CROSS REAL ESTATE LLC
14	COUNTRY PLACE APTS XXVI LTD	31	EDINBURGH FULL GOSPEL CHURCH	44	VAN SCYOC, STEPHEN D.	72	E M R REAL ESTATE LLC
15	GRACE TABERNACLE	32	THOMPSON, TIMOTHY N.	45	BILLINGSLEY, BETTIE J.	73	BURTON, RANDY
16	PK REAL ESTATE LLC	33	SNYDER, LYMAN A. & CORBALOU A.	46	SIMPSON, OSBERT	74	BLACK, PATRICK W.
17	LINK, CHRIS	33A	UNKNOWN GAP	47	GRIDER, VERNON L. & JAN M.		
18	RUSSELL, JOEY L & VICKIE L	34	BLUE BAYOU LLC	48	HANCOCK, KATHY JO		
19	CROW, THOMAS A. & PHELPS KIMBERLY M.	35	PATOKA RIVER PARTNERS LLC	49	GEORGE, JOSEPH C		
22	WILHITE, KELLY L.	36	SWIFT, FRANCIS E. TRUSTEE	50	BURTON, LARRY D. & JOYCE		
23	VILLAGE PROPERTIES CORP.	37	NAYLOR-BLAIR FAMILY LIMITED PARTNERSHIP	51	TOWN OF EDINBURGH		
24	SIMPSON, JUDY F.	38	KNIGHT, DONALD A. & BERNICE E	66	ZUNIGA, JESUS A.		
25	PIERCE, NORITA	39	CASEY'S MARKETING COMPANY	67	DELEON, MARILYN D.		
26	SCHINDLER, CHRISTINA R.	40	BURTON, NOLAN	68	KNOX, RAYMOND & JANET L.		
27	JE PROPERTIES LLC						

NOT FOR CONSTRUCTION


DESIGNED:	JGP	DRAWN:	JGP
CHECKED:	GRW	CHECKED:	GRW

INDIANA
DEPARTMENT OF TRANSPORTATION

PLAT NO. 1
S.R. 252

HORIZONTAL SCALE 1" = 100'	BRIDGE FILE
VERTICAL SCALE 1" = 100'	DESIGNATION 1700108
SURVEY BOOK	SHEETS 6 of 260
CONTRACT R-40411	PROJECT 1700108

S:\2018Proj\2018-027 SR 252 Edinburg 1700108\Production Drawings\04-RW Plats\2018-027-Plat-No-1.dwg, 3/16/2022 12:34:52 PM

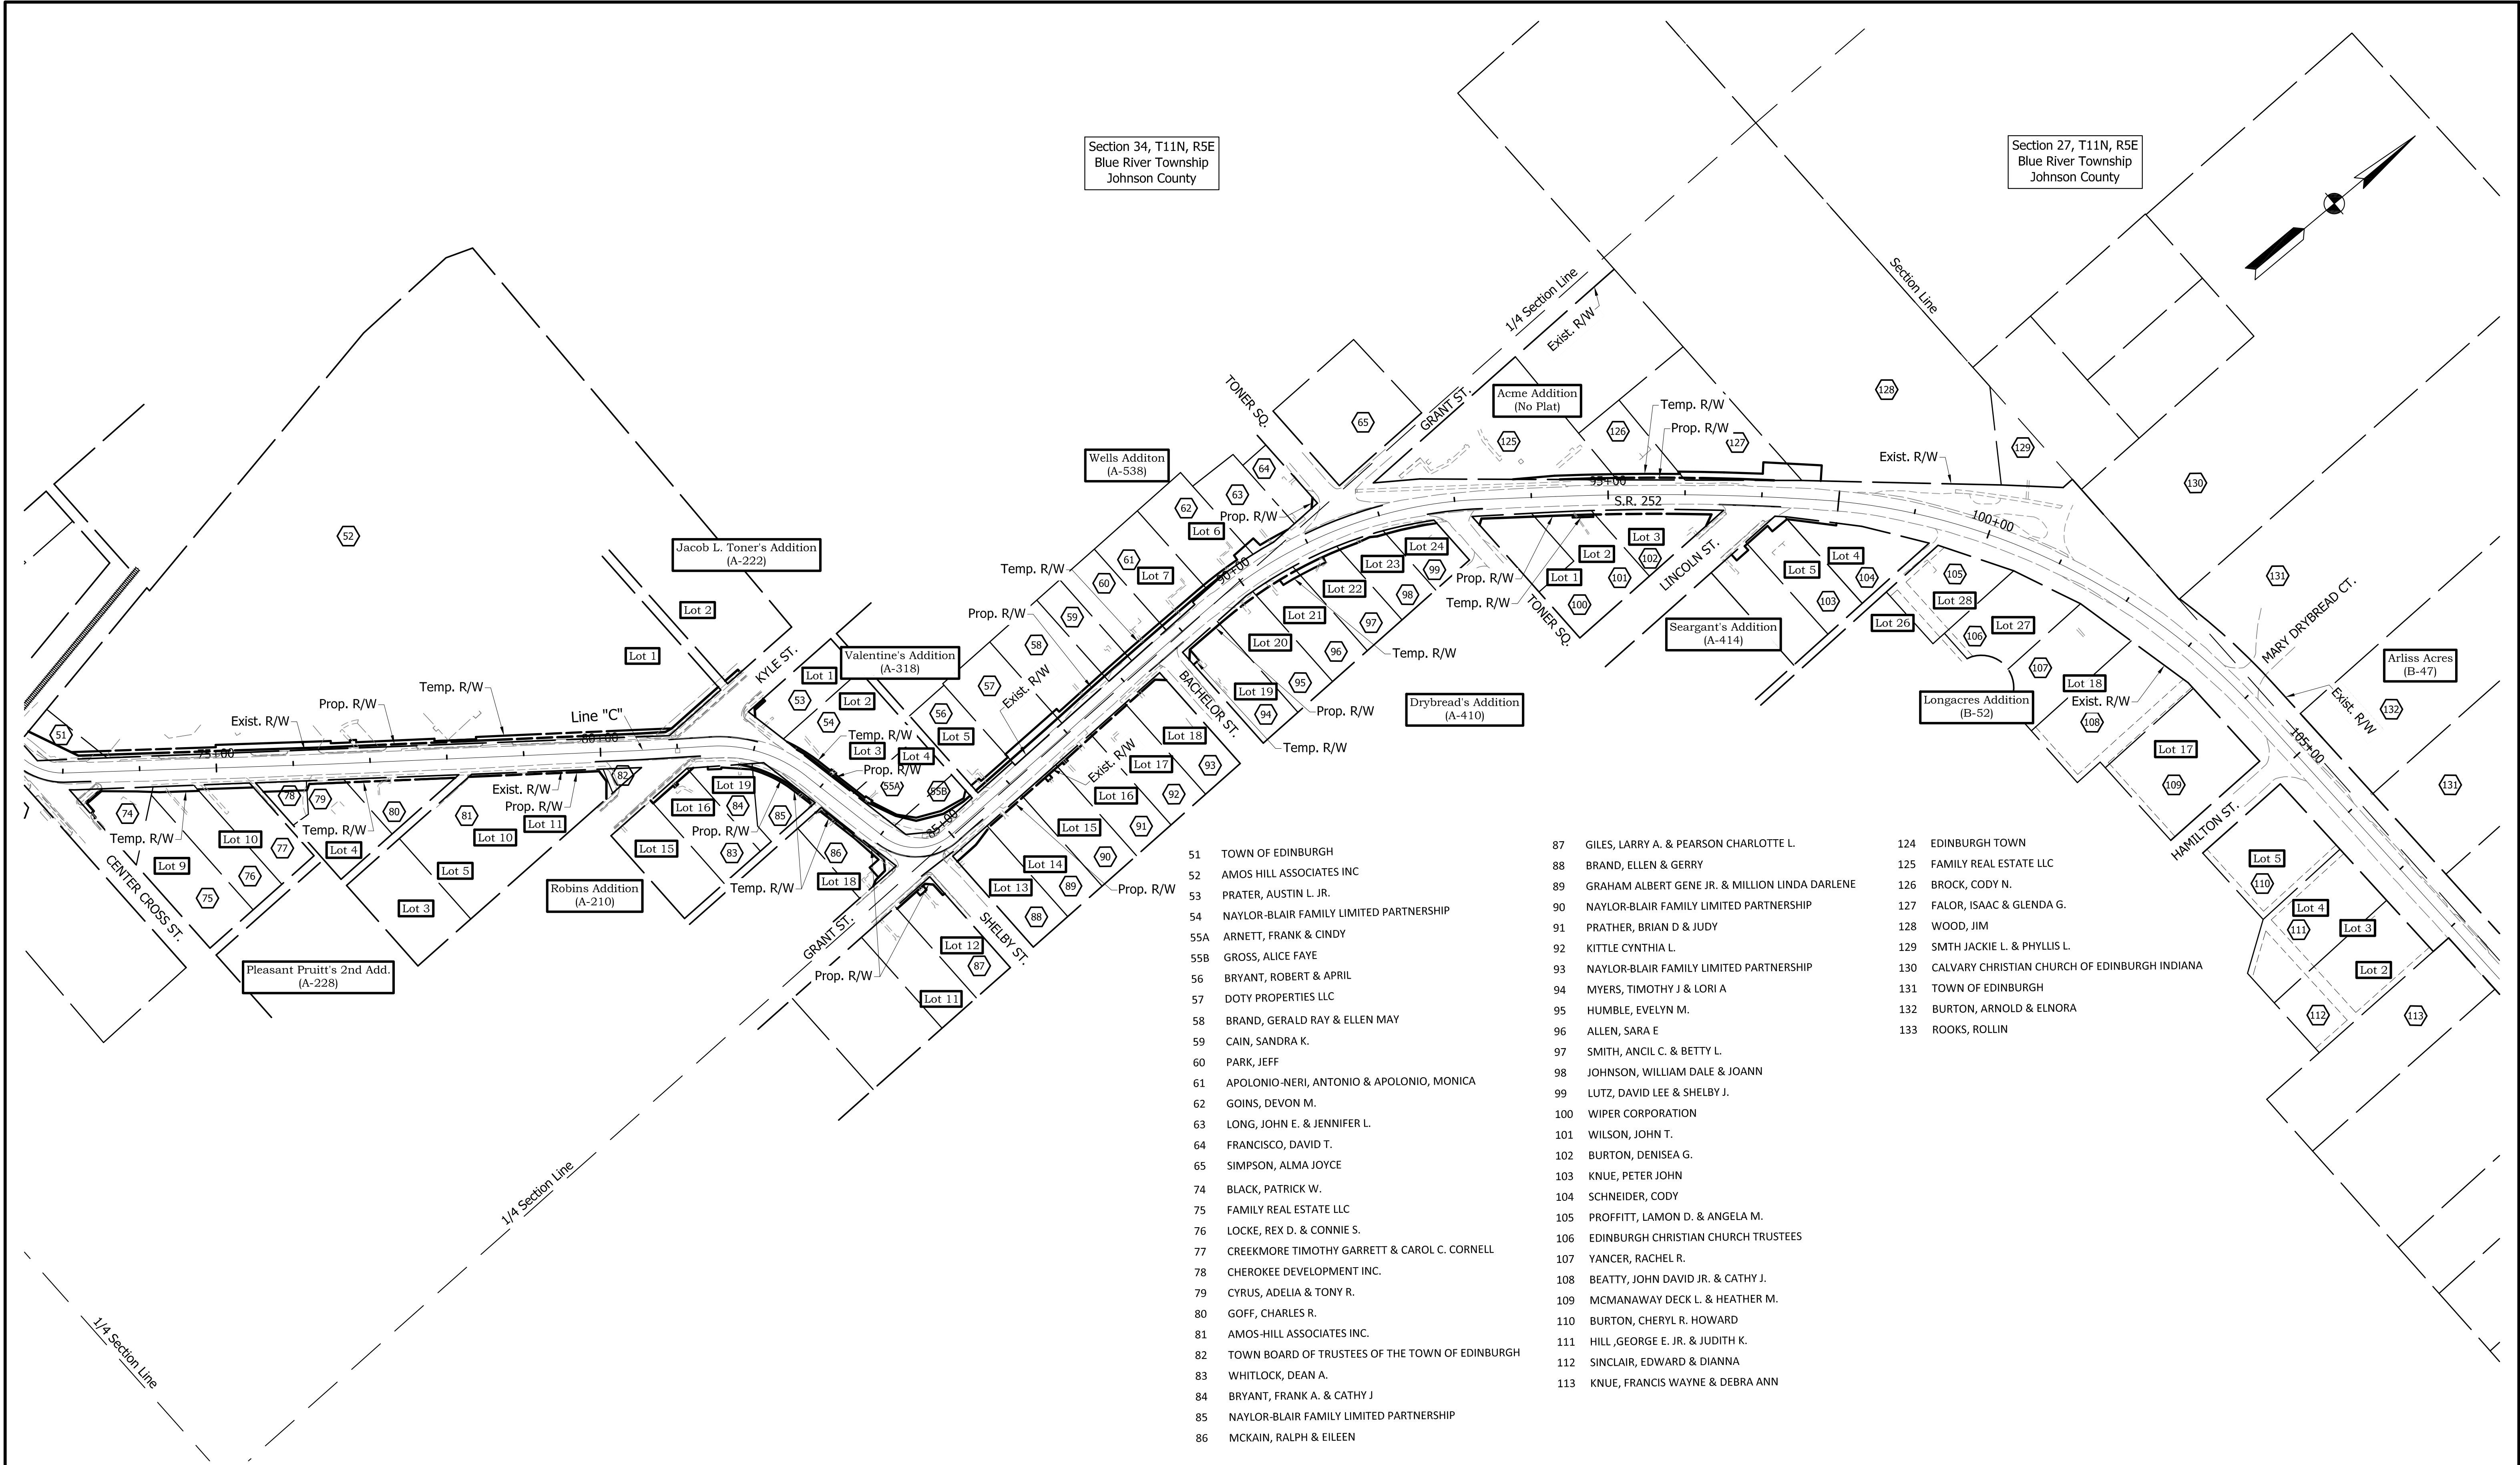

Section 34, T11N, R5E
Blue River Township
Johnson County

Section 27, T11N, R5E
Blue River Township
Johnson County

- | | | | | | |
|-----|---|-----|--|-----|---|
| 51 | TOWN OF EDINBURGH | 87 | GILES, LARRY A. & PEARSON CHARLOTTE L. | 124 | EDINBURGH TOWN |
| 52 | AMOS HILL ASSOCIATES INC | 88 | BRAND, ELLEN & GERRY | 125 | FAMILY REAL ESTATE LLC |
| 53 | PRATER, AUSTIN L. JR. | 89 | GRAHAM ALBERT GENE JR. & MILLION LINDA DARLENE | 126 | BROCK, CODY N. |
| 54 | NAYLOR-BLAIR FAMILY LIMITED PARTNERSHIP | 90 | NAYLOR-BLAIR FAMILY LIMITED PARTNERSHIP | 127 | FALOR, ISAAC & GLENDA G. |
| 55A | ARNETT, FRANK & CINDY | 91 | PRATHER, BRIAN D & JUDY | 128 | WOOD, JIM |
| 55B | GROSS, ALICE FAYE | 92 | KITTLE CYNTHIA L. | 129 | SMTH JACKIE L. & PHYLLIS L. |
| 56 | BRYANT, ROBERT & APRIL | 93 | NAYLOR-BLAIR FAMILY LIMITED PARTNERSHIP | 130 | CALVARY CHRISTIAN CHURCH OF EDINBURGH INDIANA |
| 57 | DOTY PROPERTIES LLC | 94 | MYERS, TIMOTHY J & LORI A | 131 | TOWN OF EDINBURGH |
| 58 | BRAND, GERALD RAY & ELLEN MAY | 95 | HUMBLE, EVELYN M. | 132 | BURTON, ARNOLD & ELENORA |
| 59 | CAIN, SANDRA K. | 96 | ALLEN, SARA E | 133 | ROOKS, ROLLIN |
| 60 | PARK, JEFF | 97 | SMITH, ANCIL C. & BETTY L. | | |
| 61 | APOLONIO-NERI, ANTONIO & APOLONIO, MONICA | 98 | JOHNSON, WILLIAM DALE & JOANN | | |
| 62 | GOINS, DEVON M. | 99 | LUTZ, DAVID LEE & SHELBY J. | | |
| 63 | LONG, JOHN E. & JENNIFER L. | 100 | WIPER CORPORATION | | |
| 64 | FRANCISCO, DAVID T. | 101 | WILSON, JOHN T. | | |
| 65 | SIMPSON, ALMA JOYCE | 102 | BURTON, DENISEA G. | | |
| 74 | BLACK, PATRICK W. | 103 | KNUE, PETER JOHN | | |
| 75 | FAMILY REAL ESTATE LLC | 104 | SCHNEIDER, CODY | | |
| 76 | LOCKE, REX D. & CONNIE S. | 105 | PROFFITT, LAMON D. & ANGELA M. | | |
| 77 | CREEKMORE TIMOTHY GARRETT & CAROL C. CORNELL | 106 | EDINBURGH CHRISTIAN CHURCH TRUSTEES | | |
| 78 | CHEROKEE DEVELOPMENT INC. | 107 | YANCER, RACHEL R. | | |
| 79 | CYRUS, ADELIA & TONY R. | 108 | BEATTY, JOHN DAVID JR. & CATHY J. | | |
| 80 | GOFF, CHARLES R. | 109 | MCMANAWAY DECK L. & HEATHER M. | | |
| 81 | AMOS-HILL ASSOCIATES INC. | 110 | BURTON, CHERYL R. HOWARD | | |
| 82 | TOWN BOARD OF TRUSTEES OF THE TOWN OF EDINBURGH | 111 | HILL, GEORGE E. JR. & JUDITH K. | | |
| 83 | WHITLOCK, DEAN A. | 112 | SINCLAIR, EDWARD & DIANNA | | |
| 84 | BRYANT, FRANK A. & CATHY J | 113 | KNUE, FRANCIS WAYNE & DEBRA ANN | | |
| 85 | NAYLOR-BLAIR FAMILY LIMITED PARTNERSHIP | | | | |
| 86 | MCKAIN, RALPH & EILEEN | | | | |


NOT FOR
CONSTRUCTION

INDIANA
DEPARTMENT OF TRANSPORTATION

PLAT NO. 1
S.R. 252

HORIZONTAL SCALE 1" = 100'	BRIDGE FILE
VERTICAL SCALE 1" = 100'	DESIGNATION 1700108
SURVEY BOOK	SHEETS 7 of 260
CONTRACT R-40411	PROJECT 1700108

S:\2018Proj\2018-027 SR 252 Edinburgh 1700108\Production Drawings\04-RW Plats\2018-027-Plat-No-1.dwg, 3/16/2022 12:35:02 PM

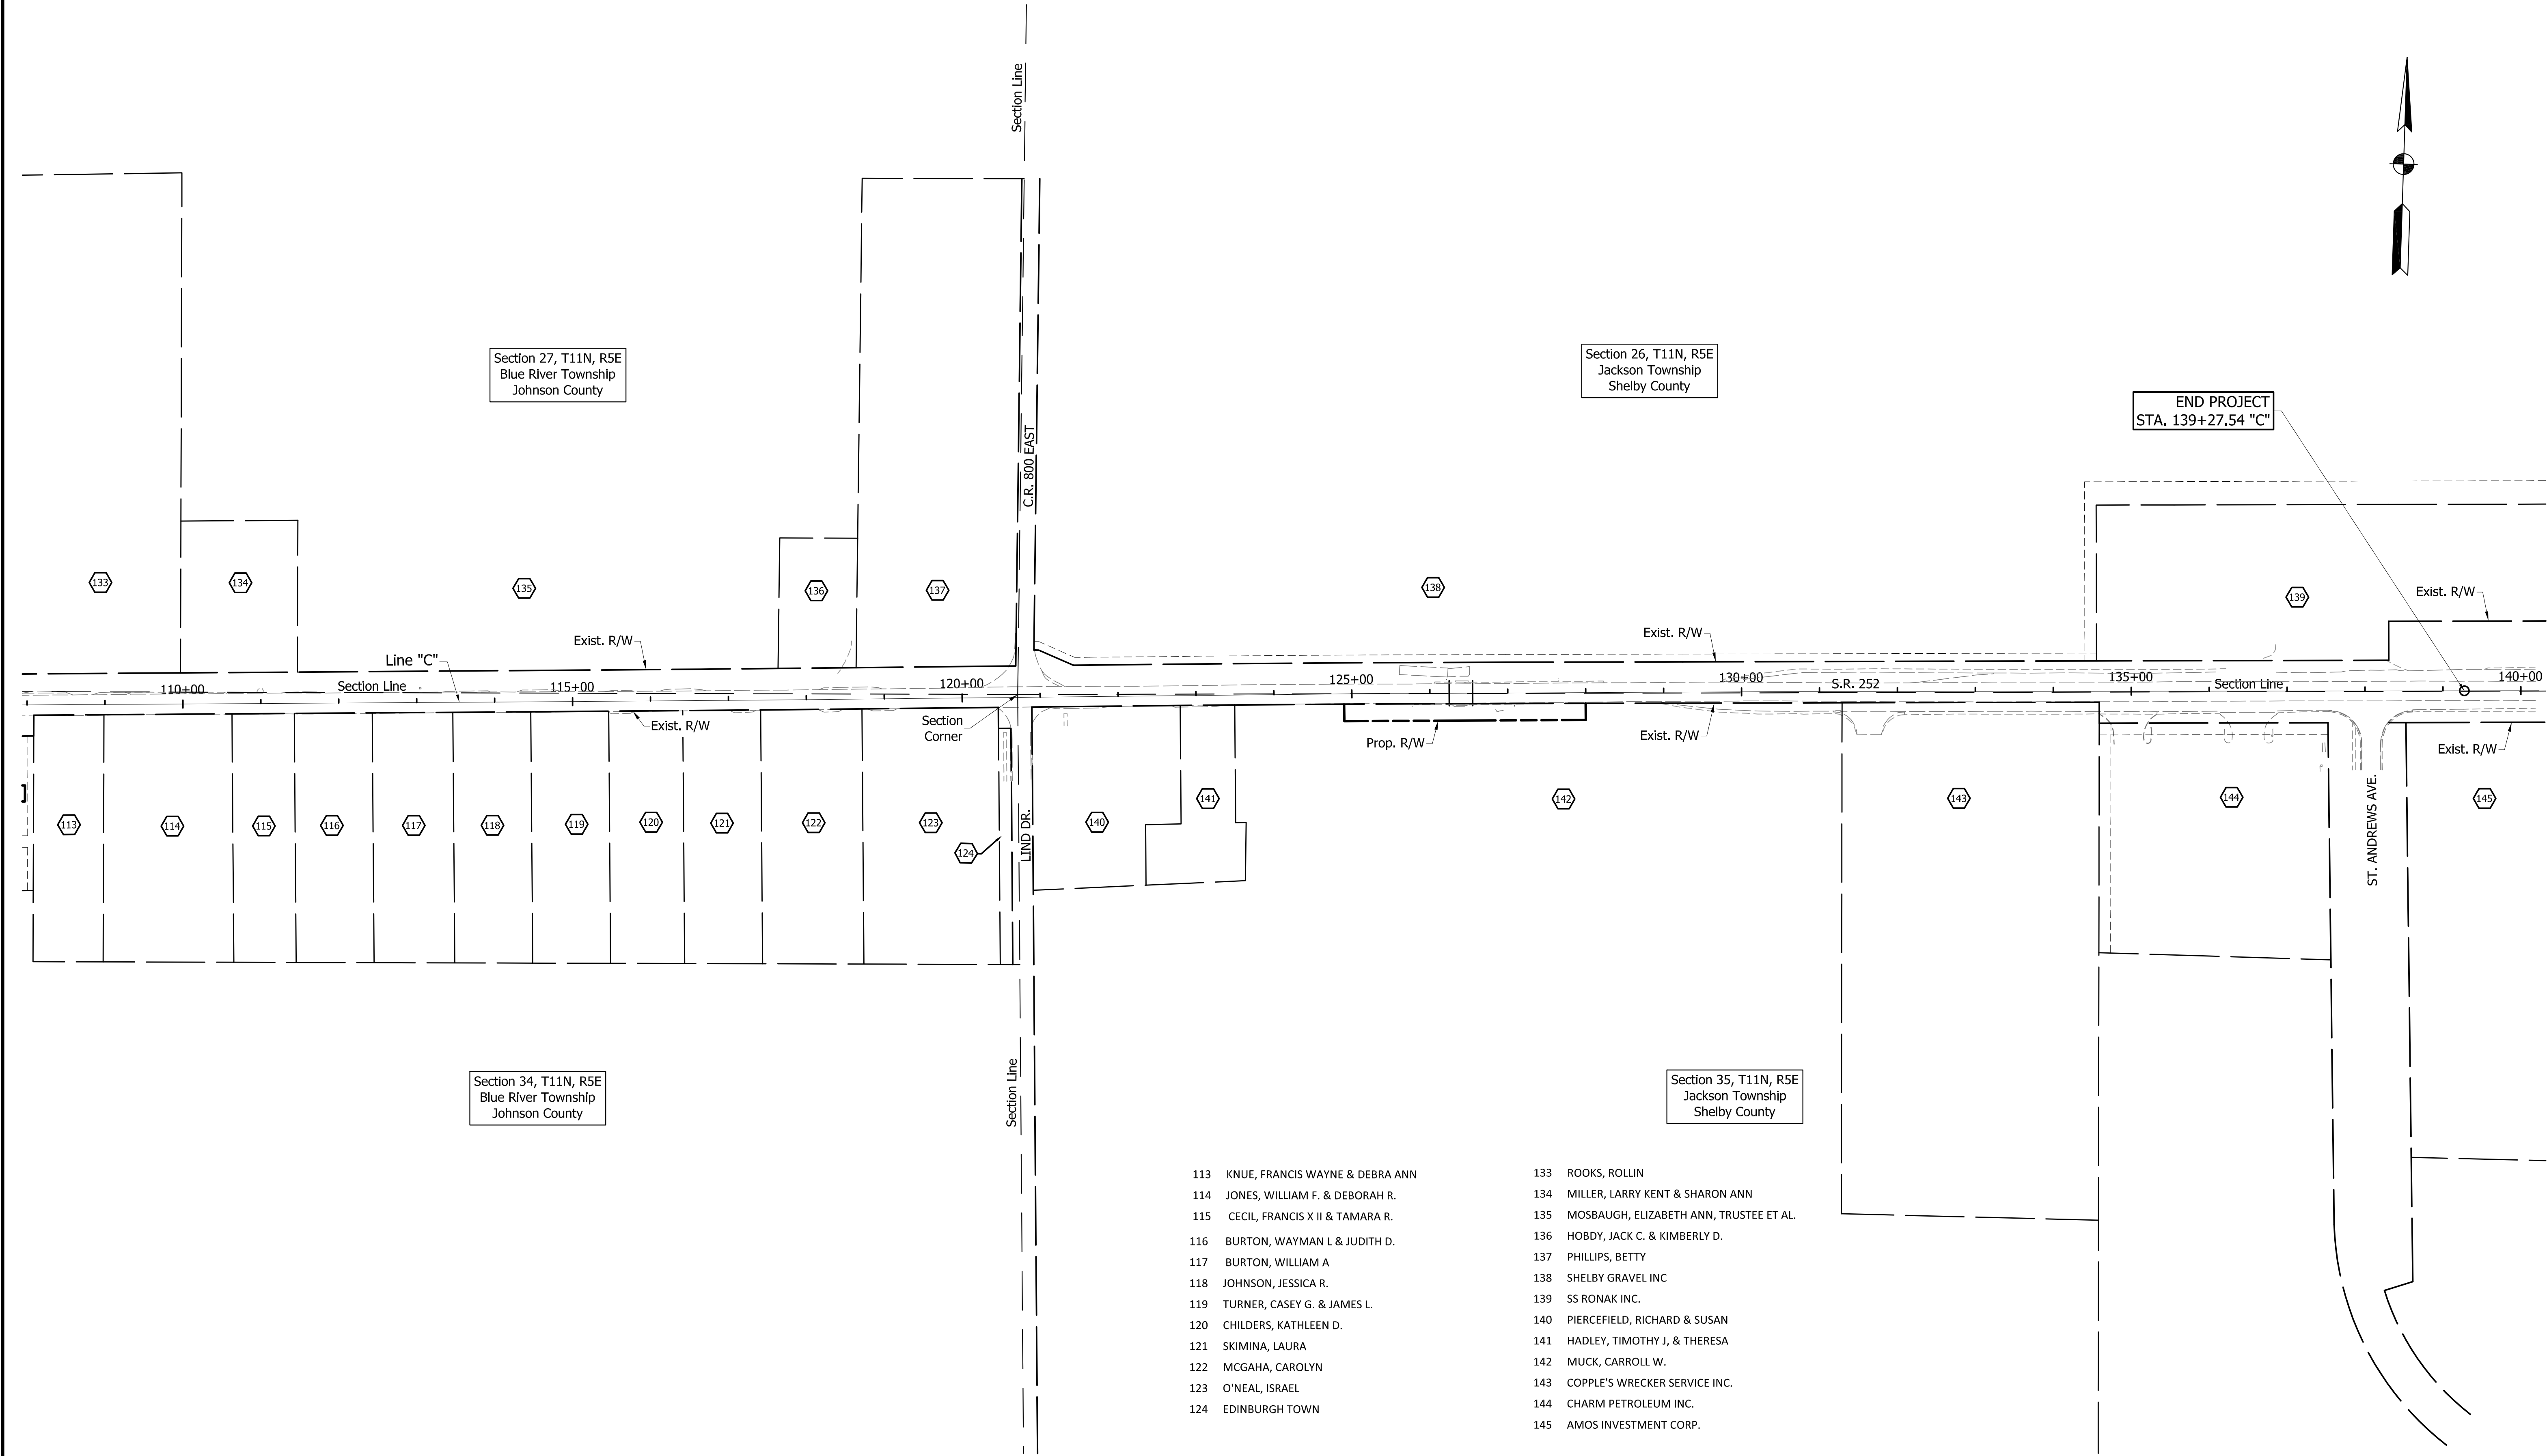

- 113 KNUE, FRANCIS WAYNE & DEBRA ANN
- 114 JONES, WILLIAM F. & DEBORAH R.
- 115 CECIL, FRANCIS X II & TAMARA R.
- 116 BURTON, WAYMAN L & JUDITH D.
- 117 BURTON, WILLIAM A
- 118 JOHNSON, JESSICA R.
- 119 TURNER, CASEY G. & JAMES L.
- 120 CHILDERS, KATHLEEN D.
- 121 SKIMINA, LAURA
- 122 MCGAHA, CAROLYN
- 123 O'NEAL, ISRAEL
- 124 EDINBURGH TOWN

- 133 ROOKS, ROLLIN
- 134 MILLER, LARRY KENT & SHARON ANN
- 135 MOSBAUGH, ELIZABETH ANN, TRUSTEE ET AL.
- 136 HOBODY, JACK C. & KIMBERLY D.
- 137 PHILLIPS, BETTY
- 138 SHELBY GRAVEL INC
- 139 SS RONAK INC.
- 140 PIERCEFIELD, RICHARD & SUSAN
- 141 HADLEY, TIMOTHY J, & THERESA
- 142 MUCK, CARROLL W.
- 143 COPPLE'S WRECKER SERVICE INC.
- 144 CHARM PETROLEUM INC.
- 145 AMOS INVESTMENT CORP.

NOT FOR CONSTRUCTION

DESIGNED: JGP

CHECKED: GRW

DRAWN: JGP



CHECKED: GRW



INDIANA
DEPARTMENT OF TRANSPORTATION

PLAT NO. 1
S.R. 252

HORIZONTAL SCALE 1" = 100'	BRIDGE FILE
VERTICAL SCALE 1" = 100'	DESIGNATION 1700108
SURVEY BOOK	SHEETS 8 of 260
CONTRACT R-40411	PROJECT 1700108



S:\2018Proj\2018-027 SR 252 Edinburgh 1700108\Production Drawings\05-Geometric Tie-Up Sheet\2018-027-Geo-Tie.dwg, 3/16/2022 12:53:17 PM

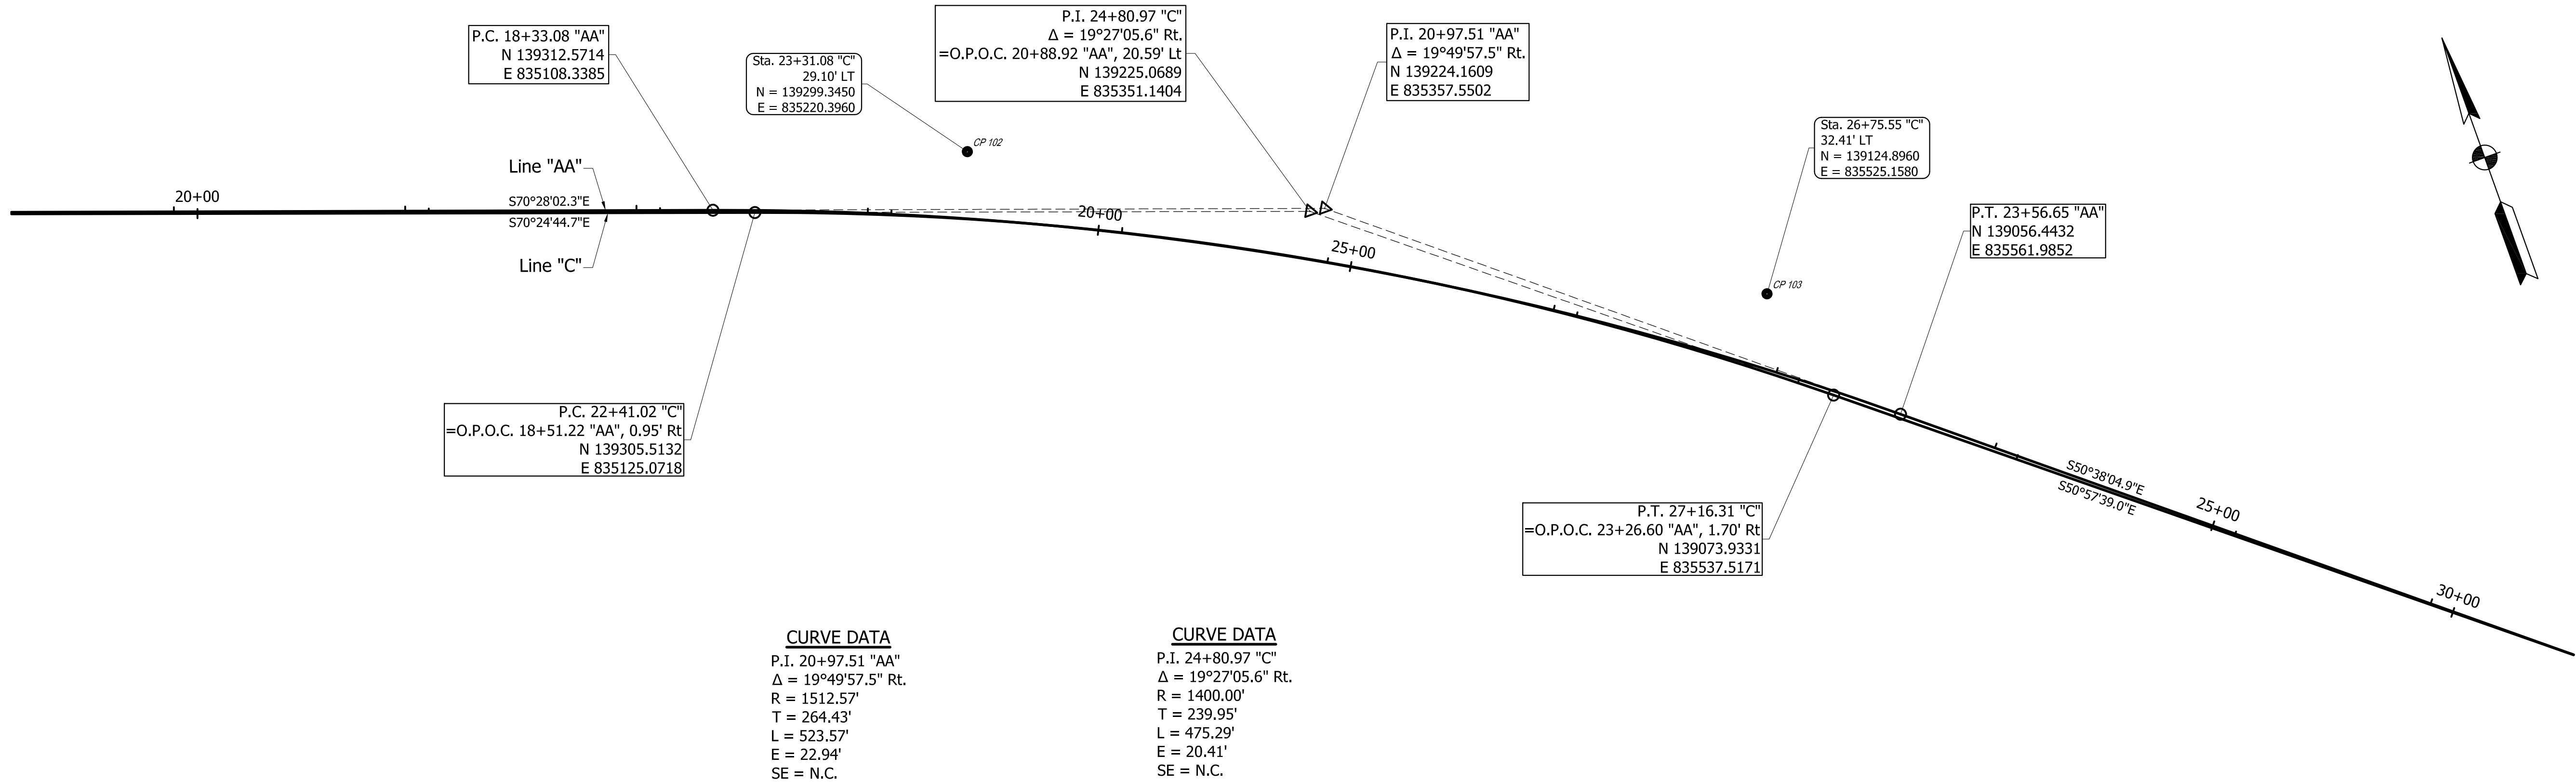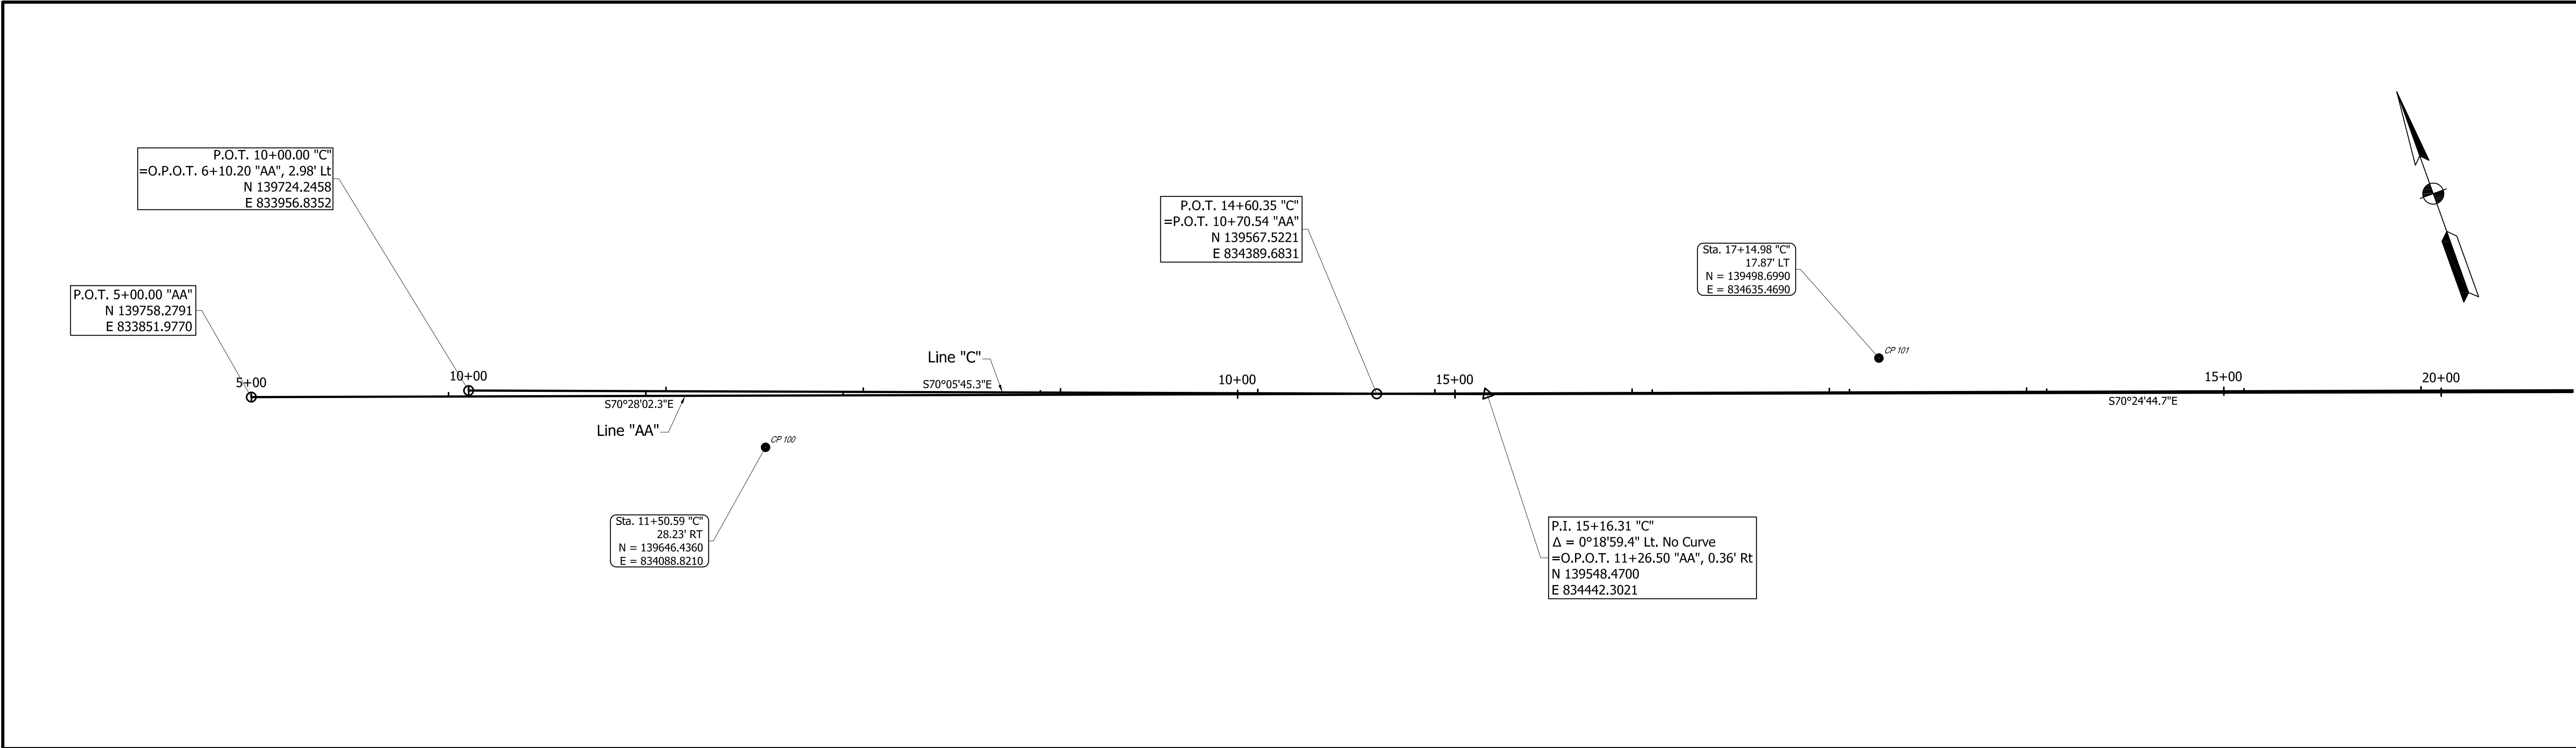

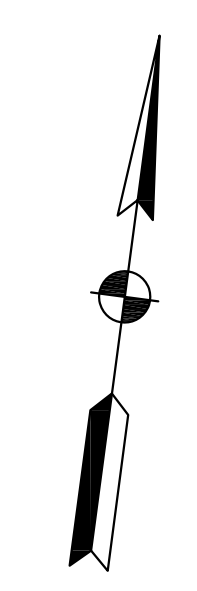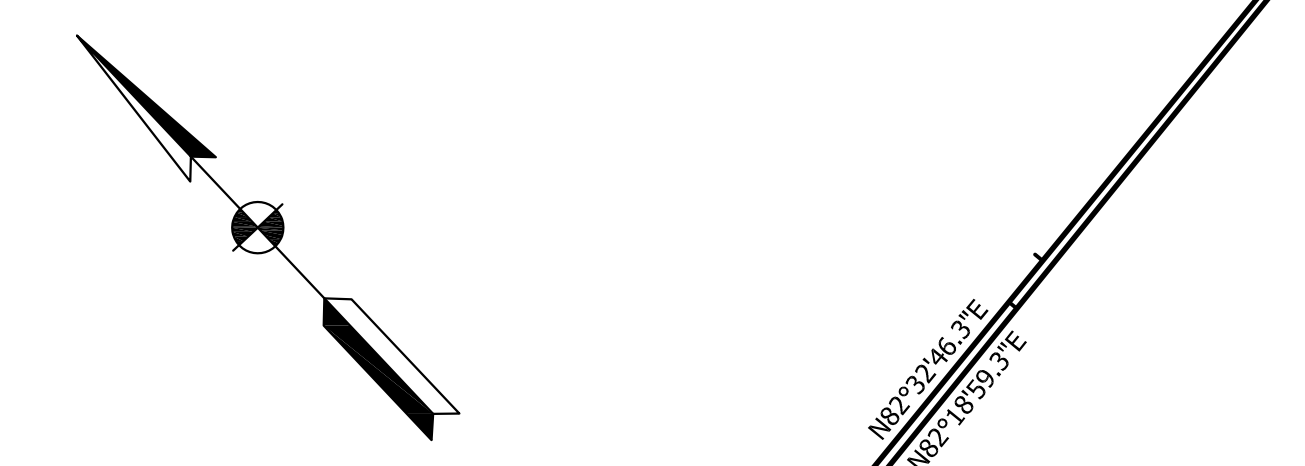



	NOT FOR CONSTRUCTION			INDIANA DEPARTMENT OF TRANSPORTATION	HORIZONTAL SCALE		BRIDGE FILE			
					1" = 40'					
					VERTICAL SCALE		DESIGNATION			
					1" = 40'		1700108			
		DESIGNED: JGP			DRAWN: JGP		SURVEY BOOK		SHEETS	
		CHECKED: GRW			CHECKED: GRW		CONTRACT		PROJECT	
				GEOMETRIC TIE SHEET S.R. 252		R-40411		10 of 260 PROJECT 1700108		

S:\2018Proj\2018-027 SR 252 Edinburgh 1700108\Production Drawings\05-Geometric Tie-Up Sheet\2018-027 Geo-Tie.dwg, 3/16/2022 12:57:01 PM

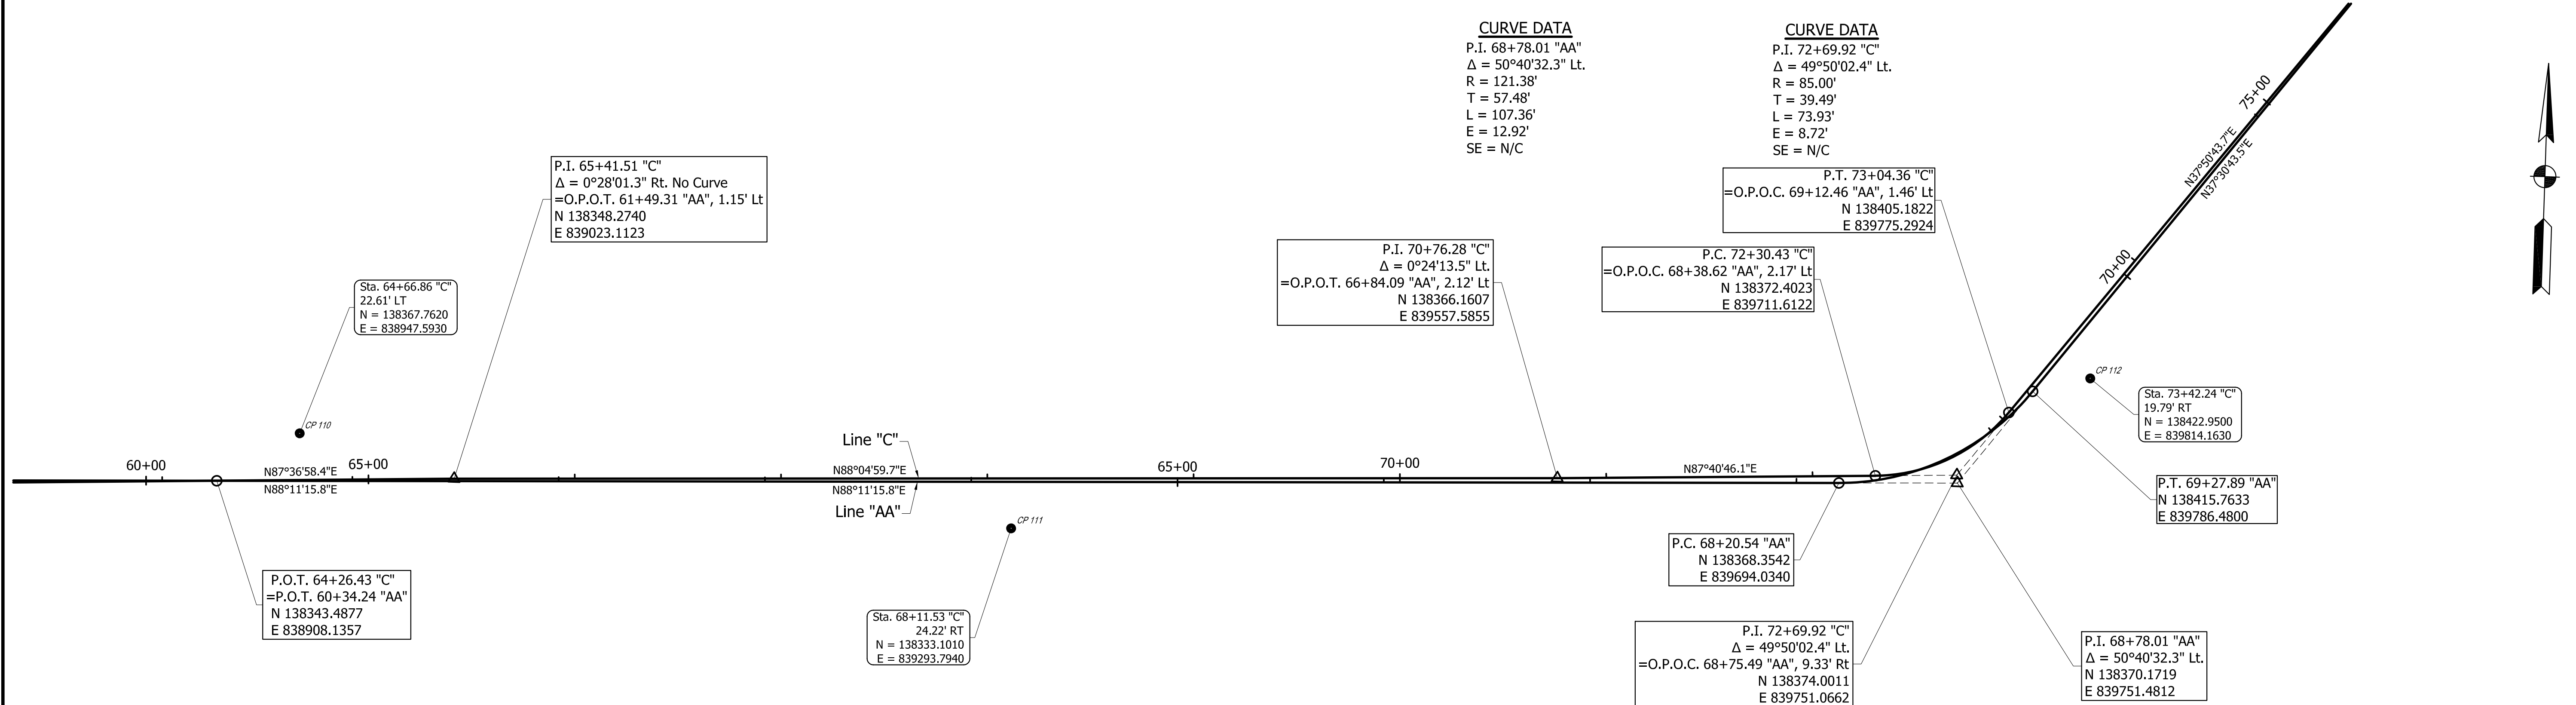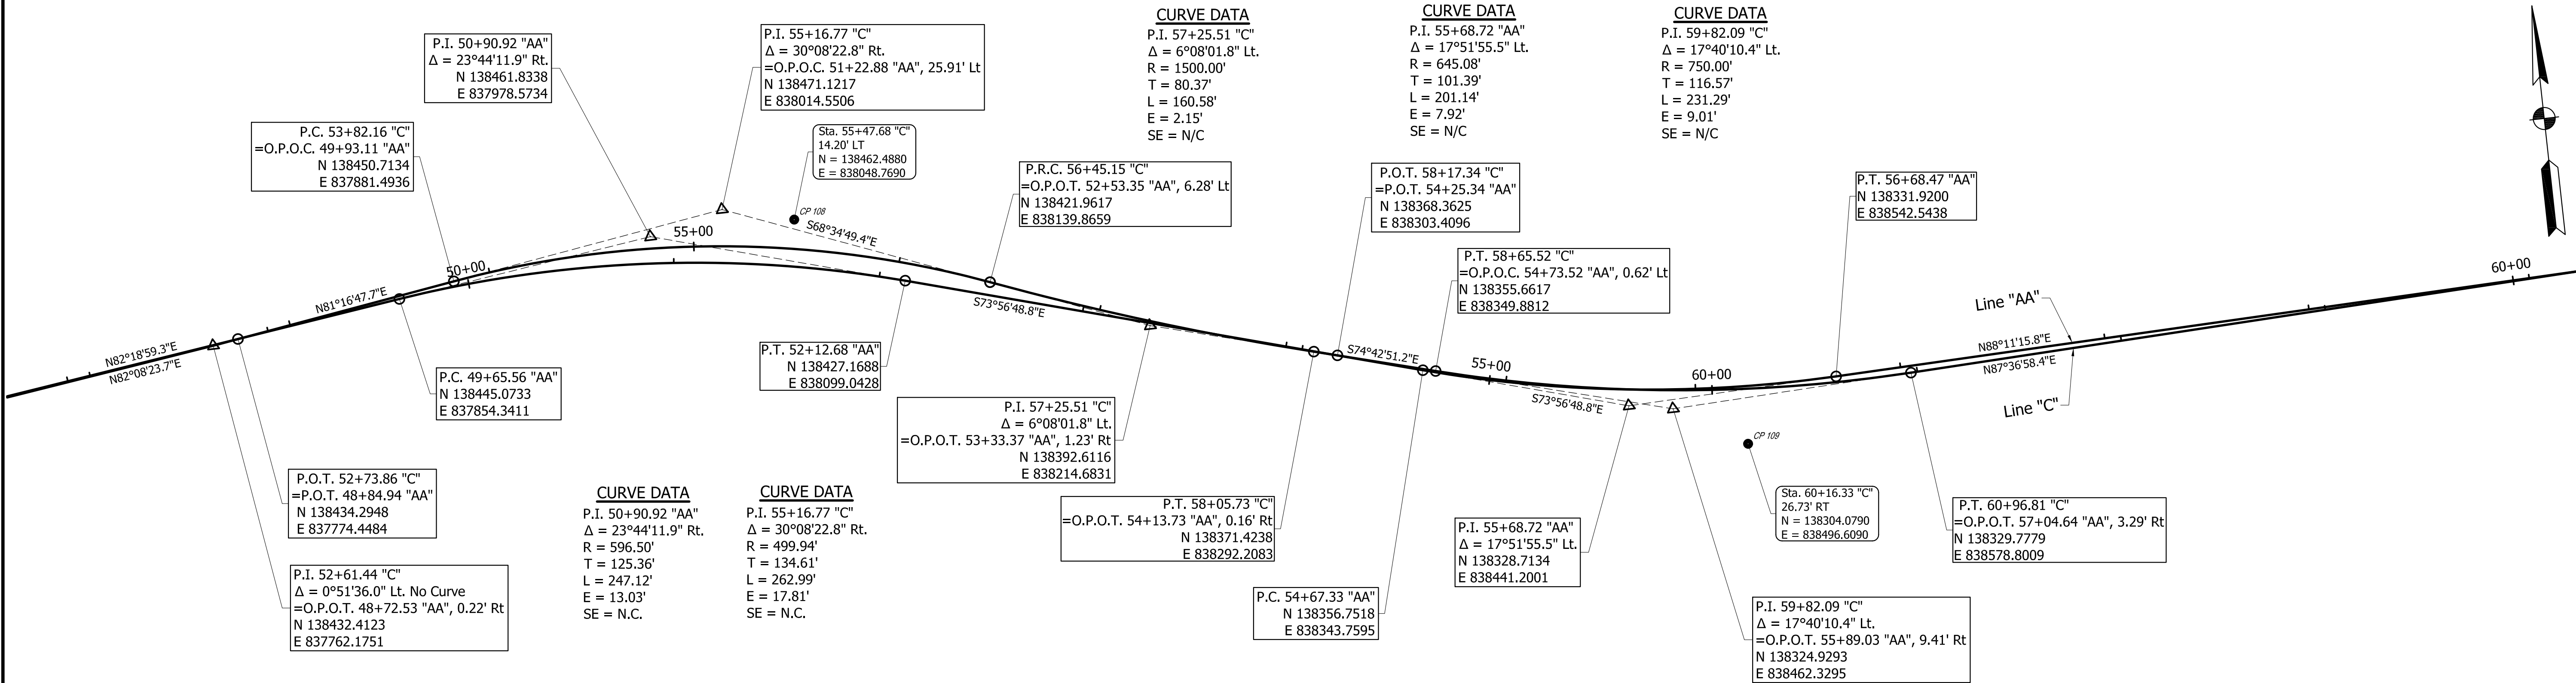



NOT FOR CONSTRUCTION		INDIANA DEPARTMENT OF TRANSPORTATION		HORIZONTAL SCALE		BRIDGE FILE	
				1" = 40'			
DESIGNED: JGP		DRAWN: JGP		VERTICAL SCALE		DESIGNATION	
				1" = 40'		1700108	
CHECKED: GRW		CHECKED: GRW		SURVEY BOOK		SHEETS	
						11 of 260	
		GEOMETRIC TIE SHEET S.R. 252		CONTRACT		PROJECT	
				R-40411		1700108	

S:\2018Proj\2018-027 SR 252 Edinburgh 1700108\Production Drawings\05-Geometric Tie-Up Sheet\2018-027 Geo-Tie.dwg, 3/16/2022 12:57:11 PM

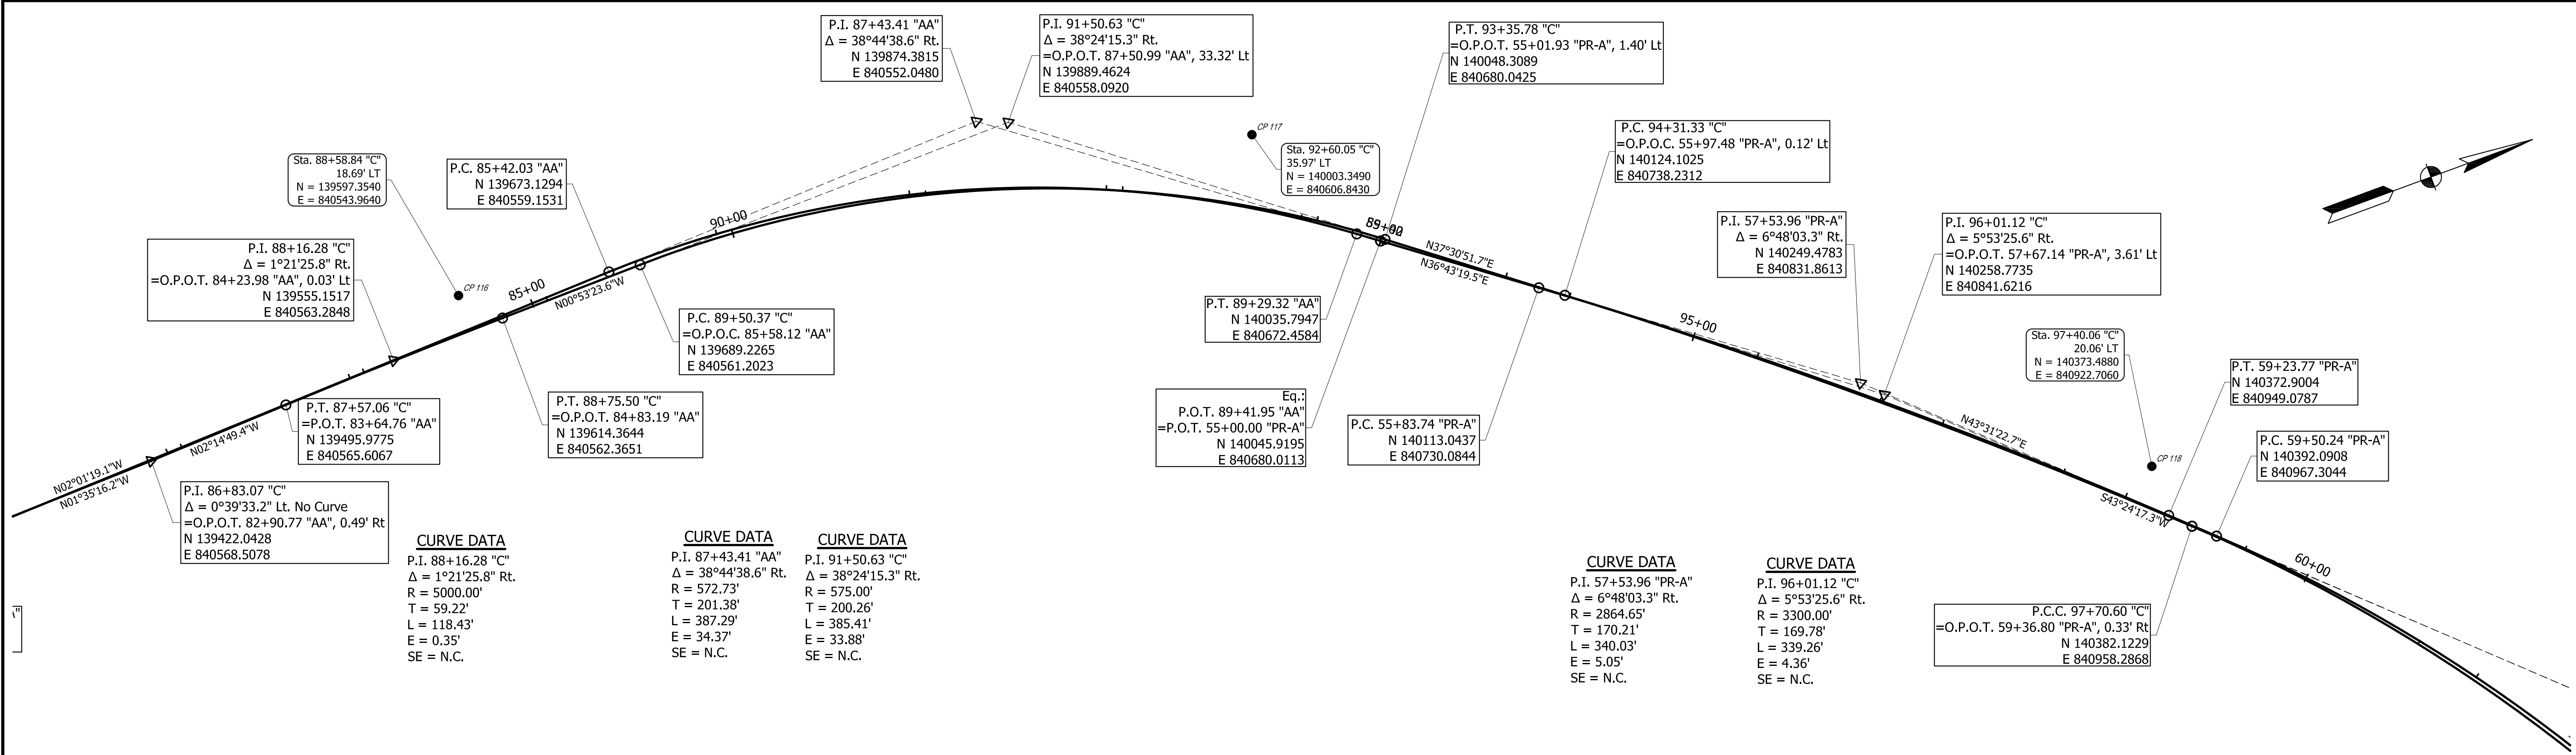
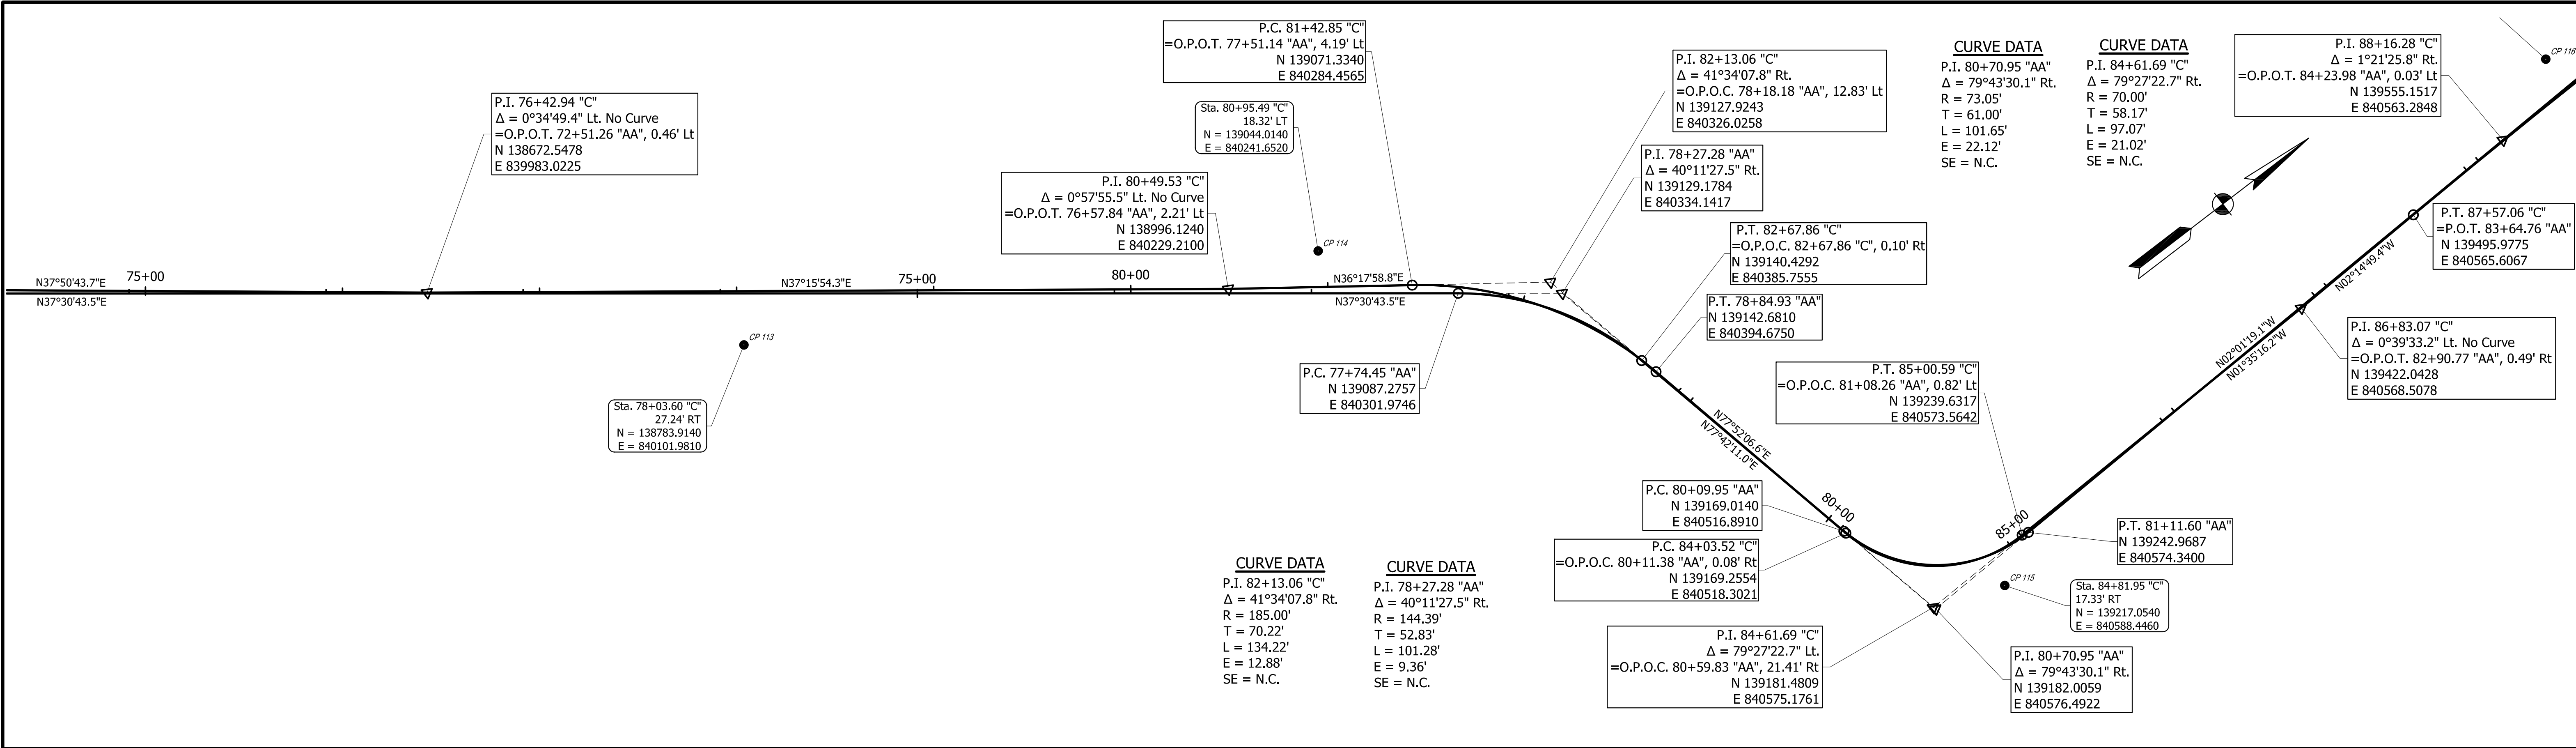


NOT FOR CONSTRUCTION		INDIANA DEPARTMENT OF TRANSPORTATION		HORIZONTAL SCALE		BRIDGE FILE	
				1" = 40'			
DESIGNED: JGP		DRAWN: JGP		VERTICAL SCALE		DESIGNATION	
				1" = 40'		1700108	
CHECKED: GRW		CHECKED: GRW		SURVEY BOOK		SHEETS	
						12 of 260	
		GEOMETRIC TIE SHEET S.R. 252		CONTRACT		PROJECT	
				R-40411		1700108	

S:\2018Proj\2018-027 SR 252 Edinburgh 1700108\Production Drawings\05-Geometric Tie-Up Sheet\2018-027 Geo-Tie.dwg, 3/16/2022 12:57:21 PM

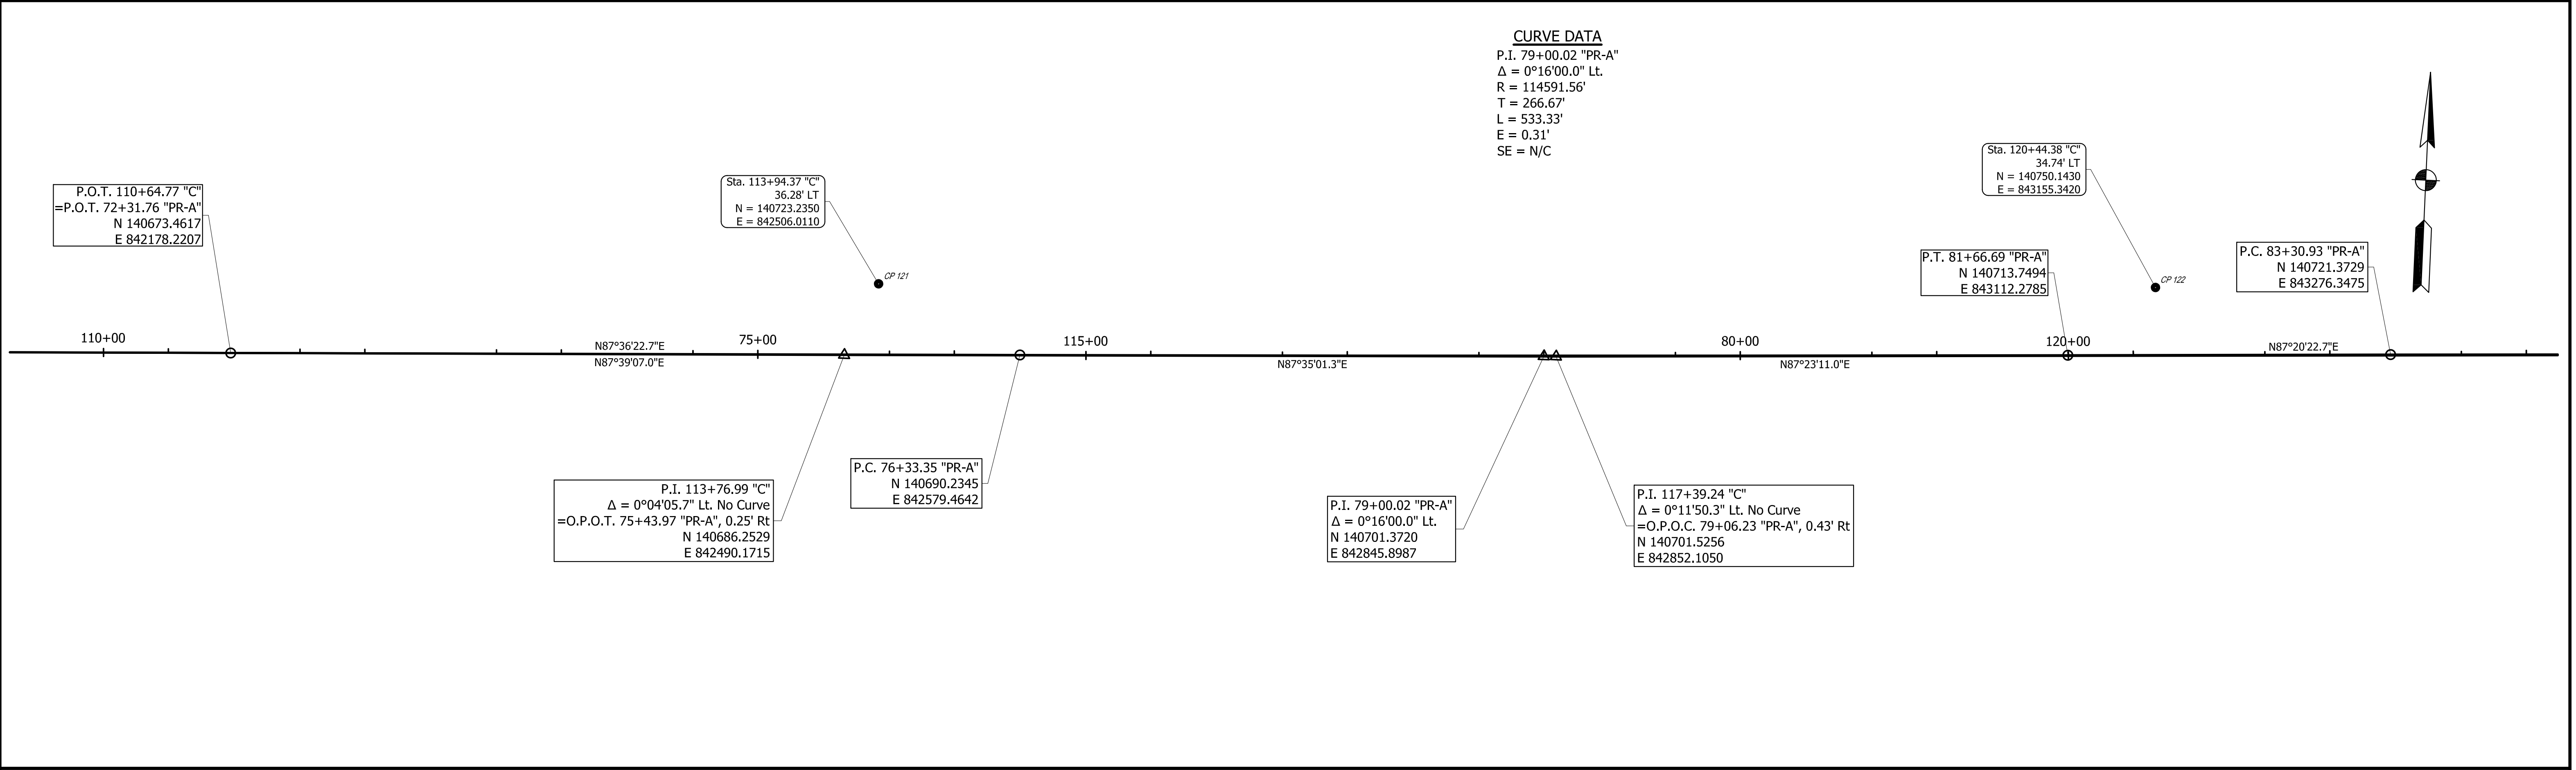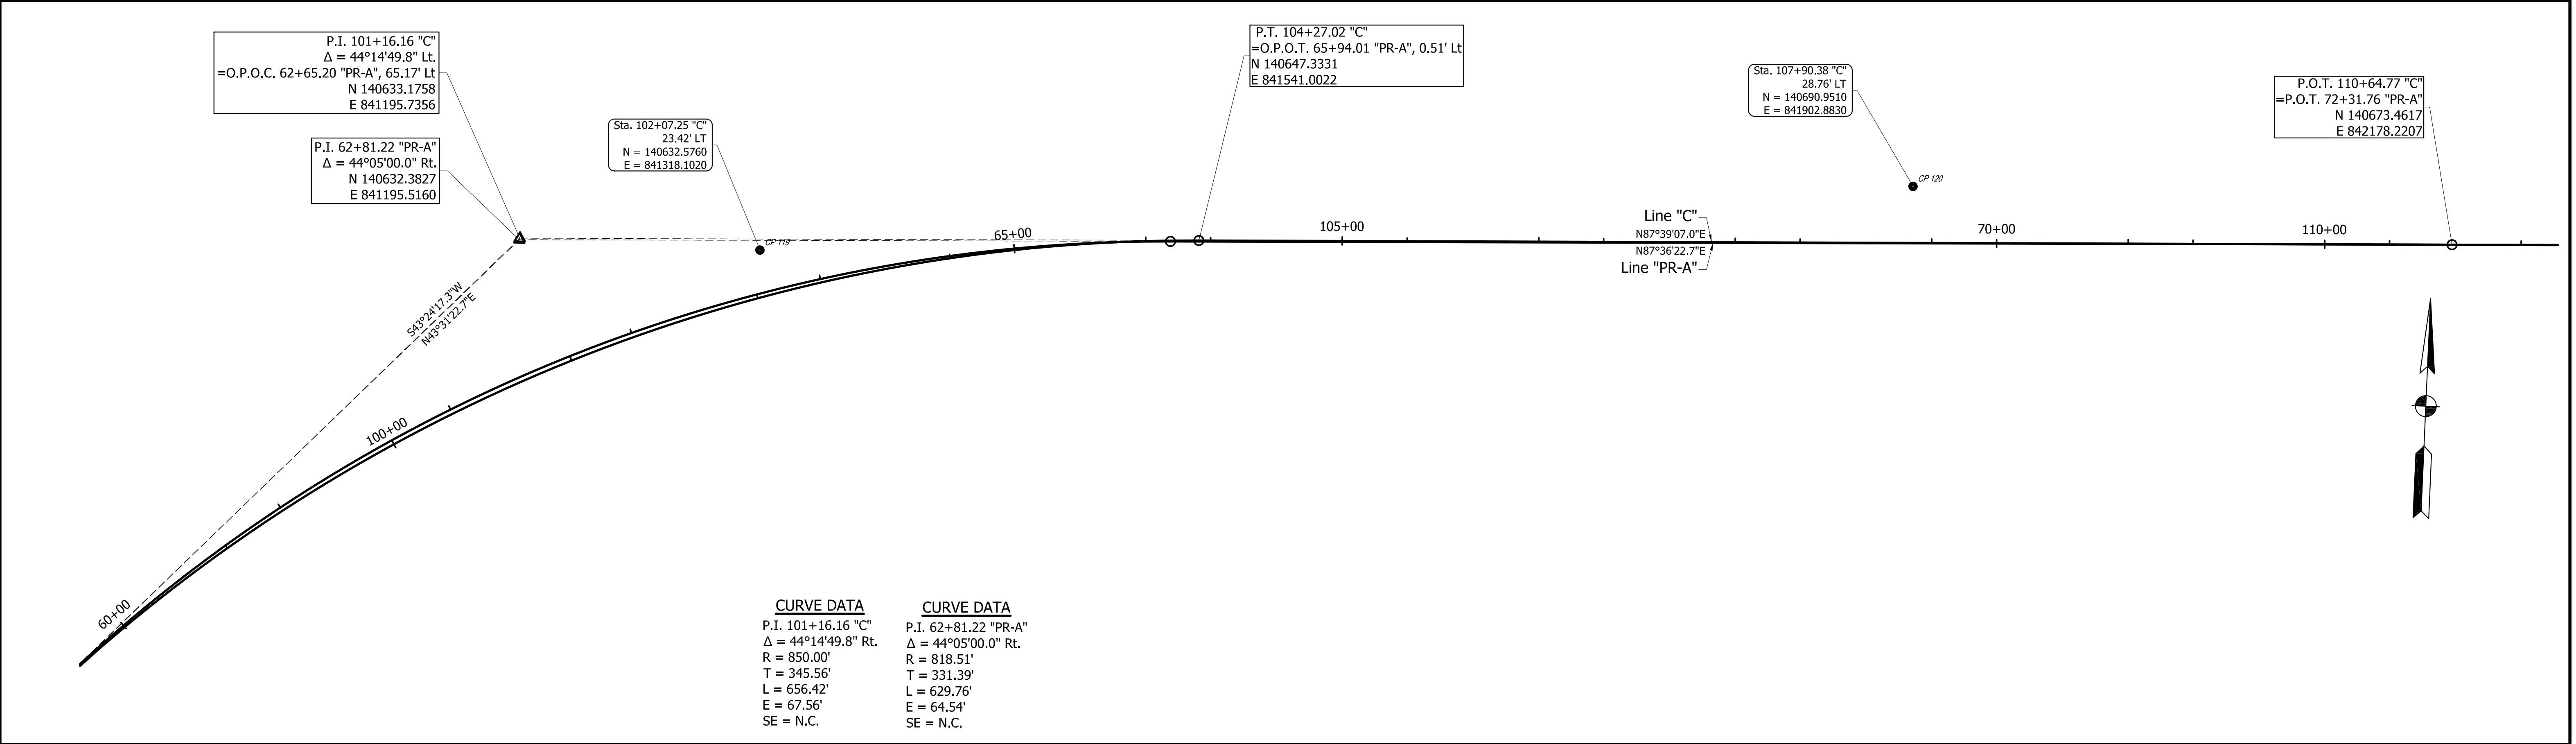


	NOT FOR CONSTRUCTION			INDIANA DEPARTMENT OF TRANSPORTATION		HORIZONTAL SCALE		BRIDGE FILE							
						1" = 40'									
		DESIGNED: _____ JGP		DRAWN: _____ JGP		VERTICAL SCALE		DESIGNATION							
		CHECKED: _____ GRW		CHECKED: _____ GRW		1" = 40'		1700108							
						GEOMETRIC TIE SHEET S.R. 252						SURVEY BOOK		SHEETS	
												CONTRACT		13 of 260	
R-40411												PROJECT 1700108			

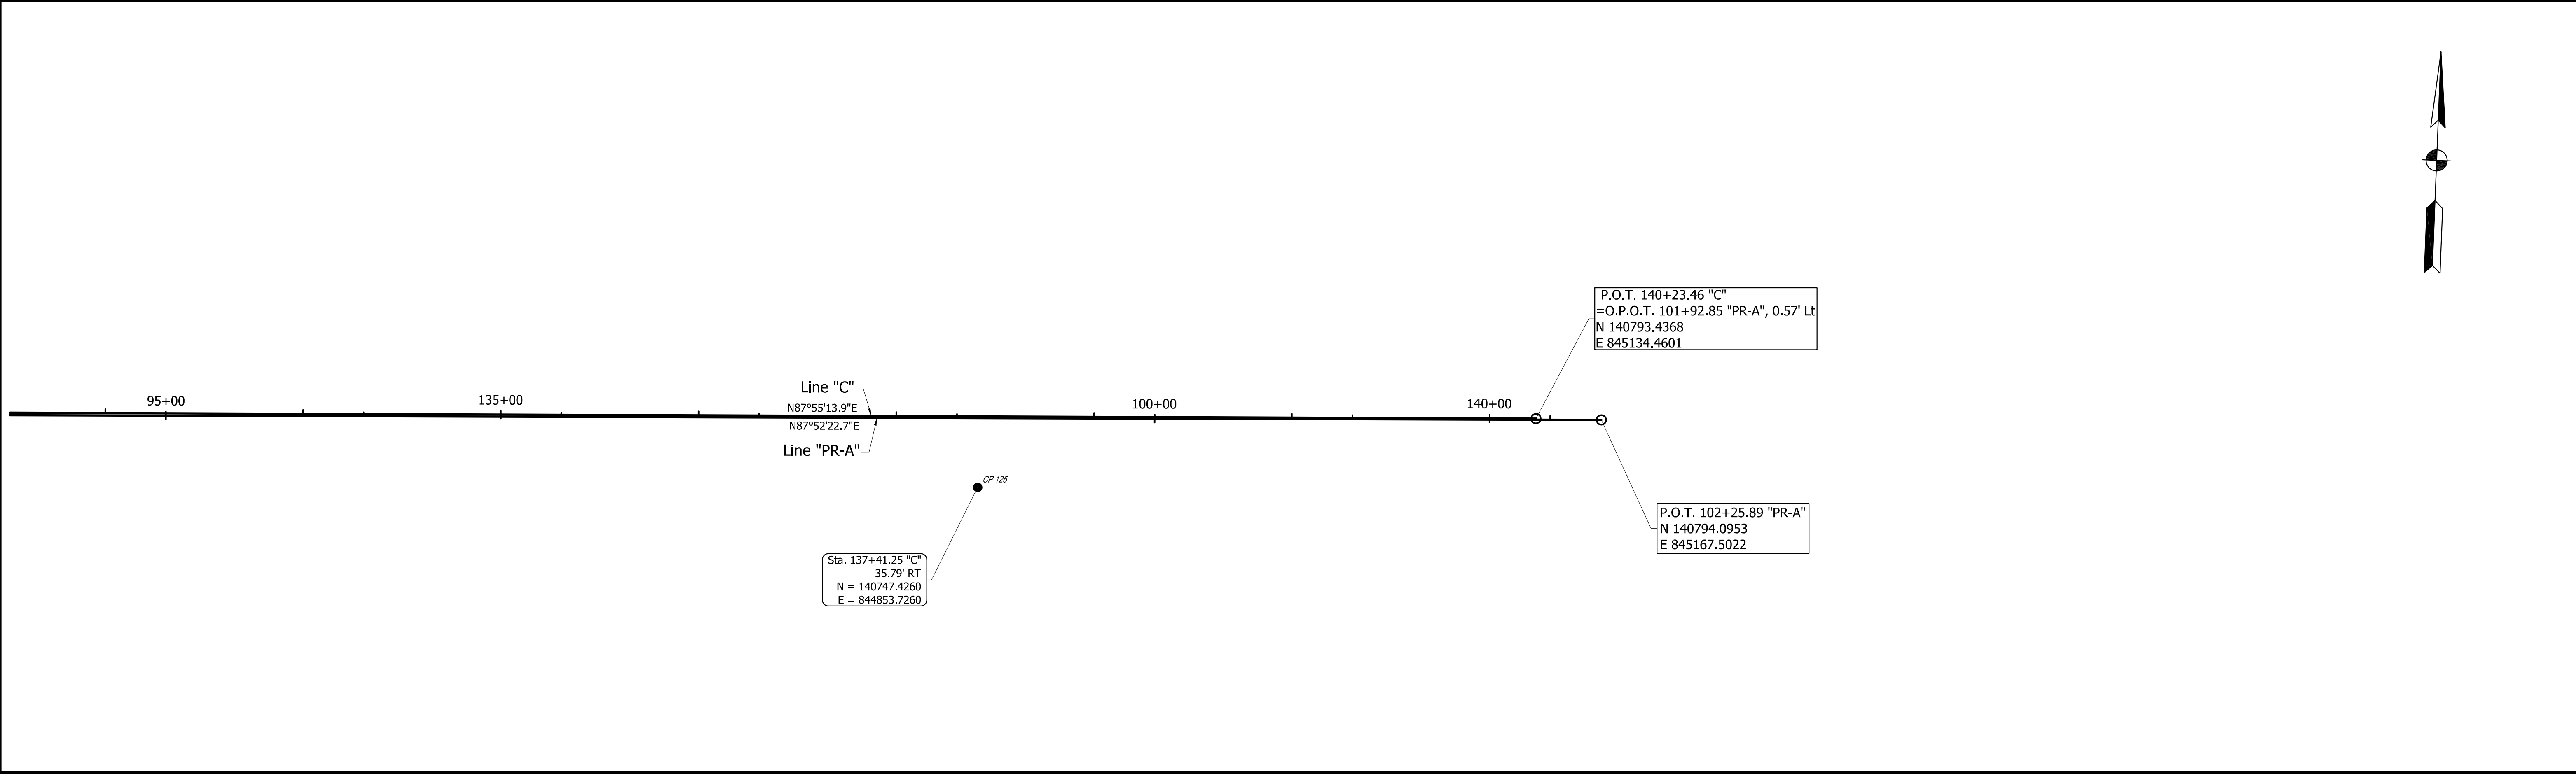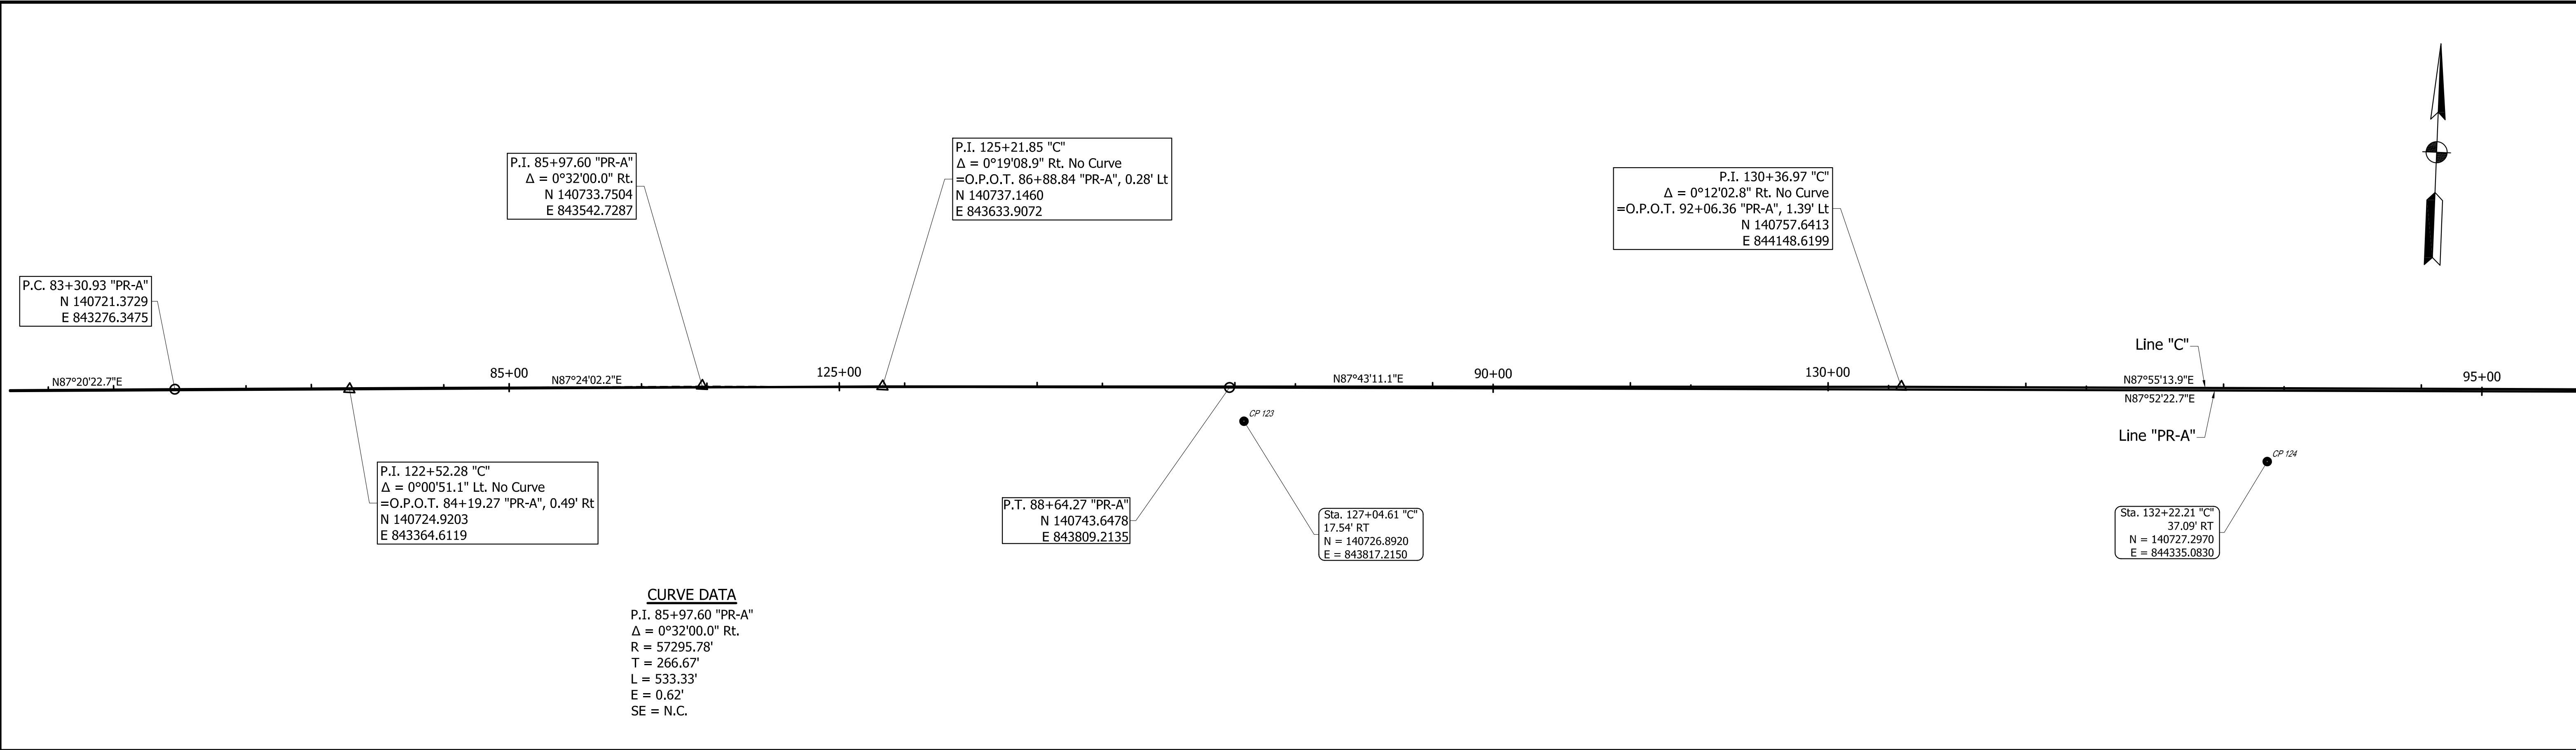

	NOT FOR CONSTRUCTION			INDIANA DEPARTMENT OF TRANSPORTATION		HORIZONTAL SCALE		BRIDGE FILE					
						1" = 40'							
		DESIGNED: JGP		DRAWN: JGP		VERTICAL SCALE		DESIGNATION					
						1" = 40'		1700108					
		CHECKED: GRW		CHECKED: GRW		GEOMETRIC TIE SHEET S.R. 252				SURVEY BOOK		SHEETS	
										14 of 260			
				CONTRACT R-40411		PROJECT 1700108							

S:\2018Proj\2018-027 SR 252 Edinburgh 1700108\Production Drawings\05-Geometric Tie-Up Sheet\2018-027 Geo-Tie.dwg, 3/16/2022 12:57:40 PM

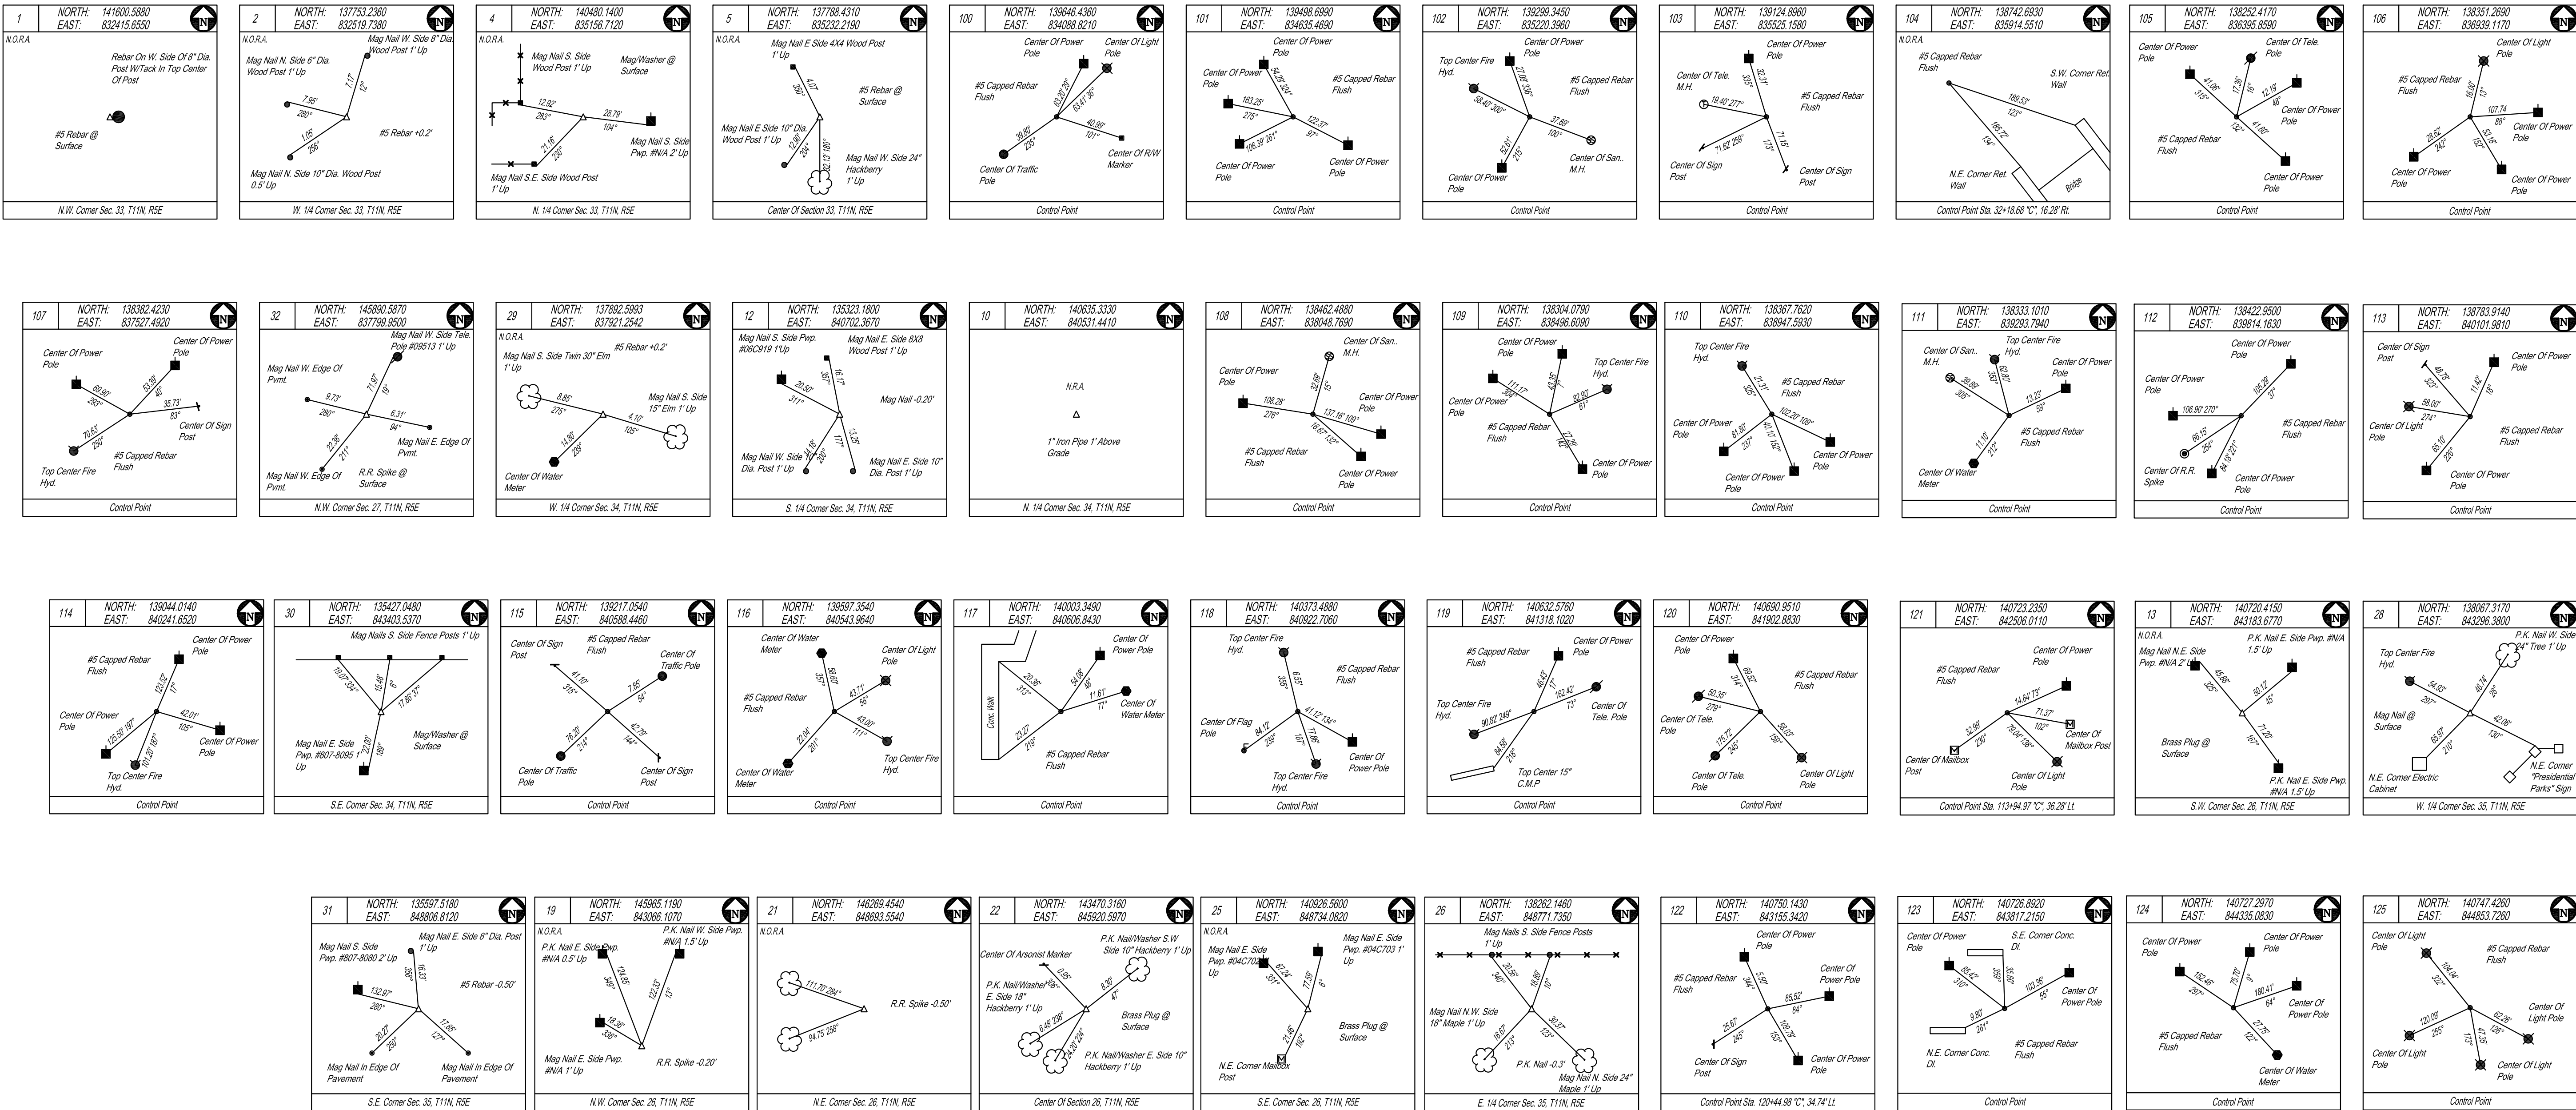


NOT FOR
CONSTRUCTION

INDIANA
DEPARTMENT OF TRANSPORTATION

GEOMETRIC TIE SHEET
S.R. 252


HORIZONTAL SCALE	BRIDGE FILE
1" = 40'	
VERTICAL SCALE	DESIGNATION
1" = 40'	1700108
SURVEY BOOK	SHEETS
	15 of 260
CONTRACT	PROJECT
R-40411	1700108

 



8	
9	

NOT FOR
CONSTRUCTION

S:\2018Proj\2018-027 SR 252 Edinburgh 1700108\Production Drawings\06-Traffic Maintenance Details\2018-027-MOT-SEGMENT-01A.dwg, 3/16/2022 1:26:01 PM

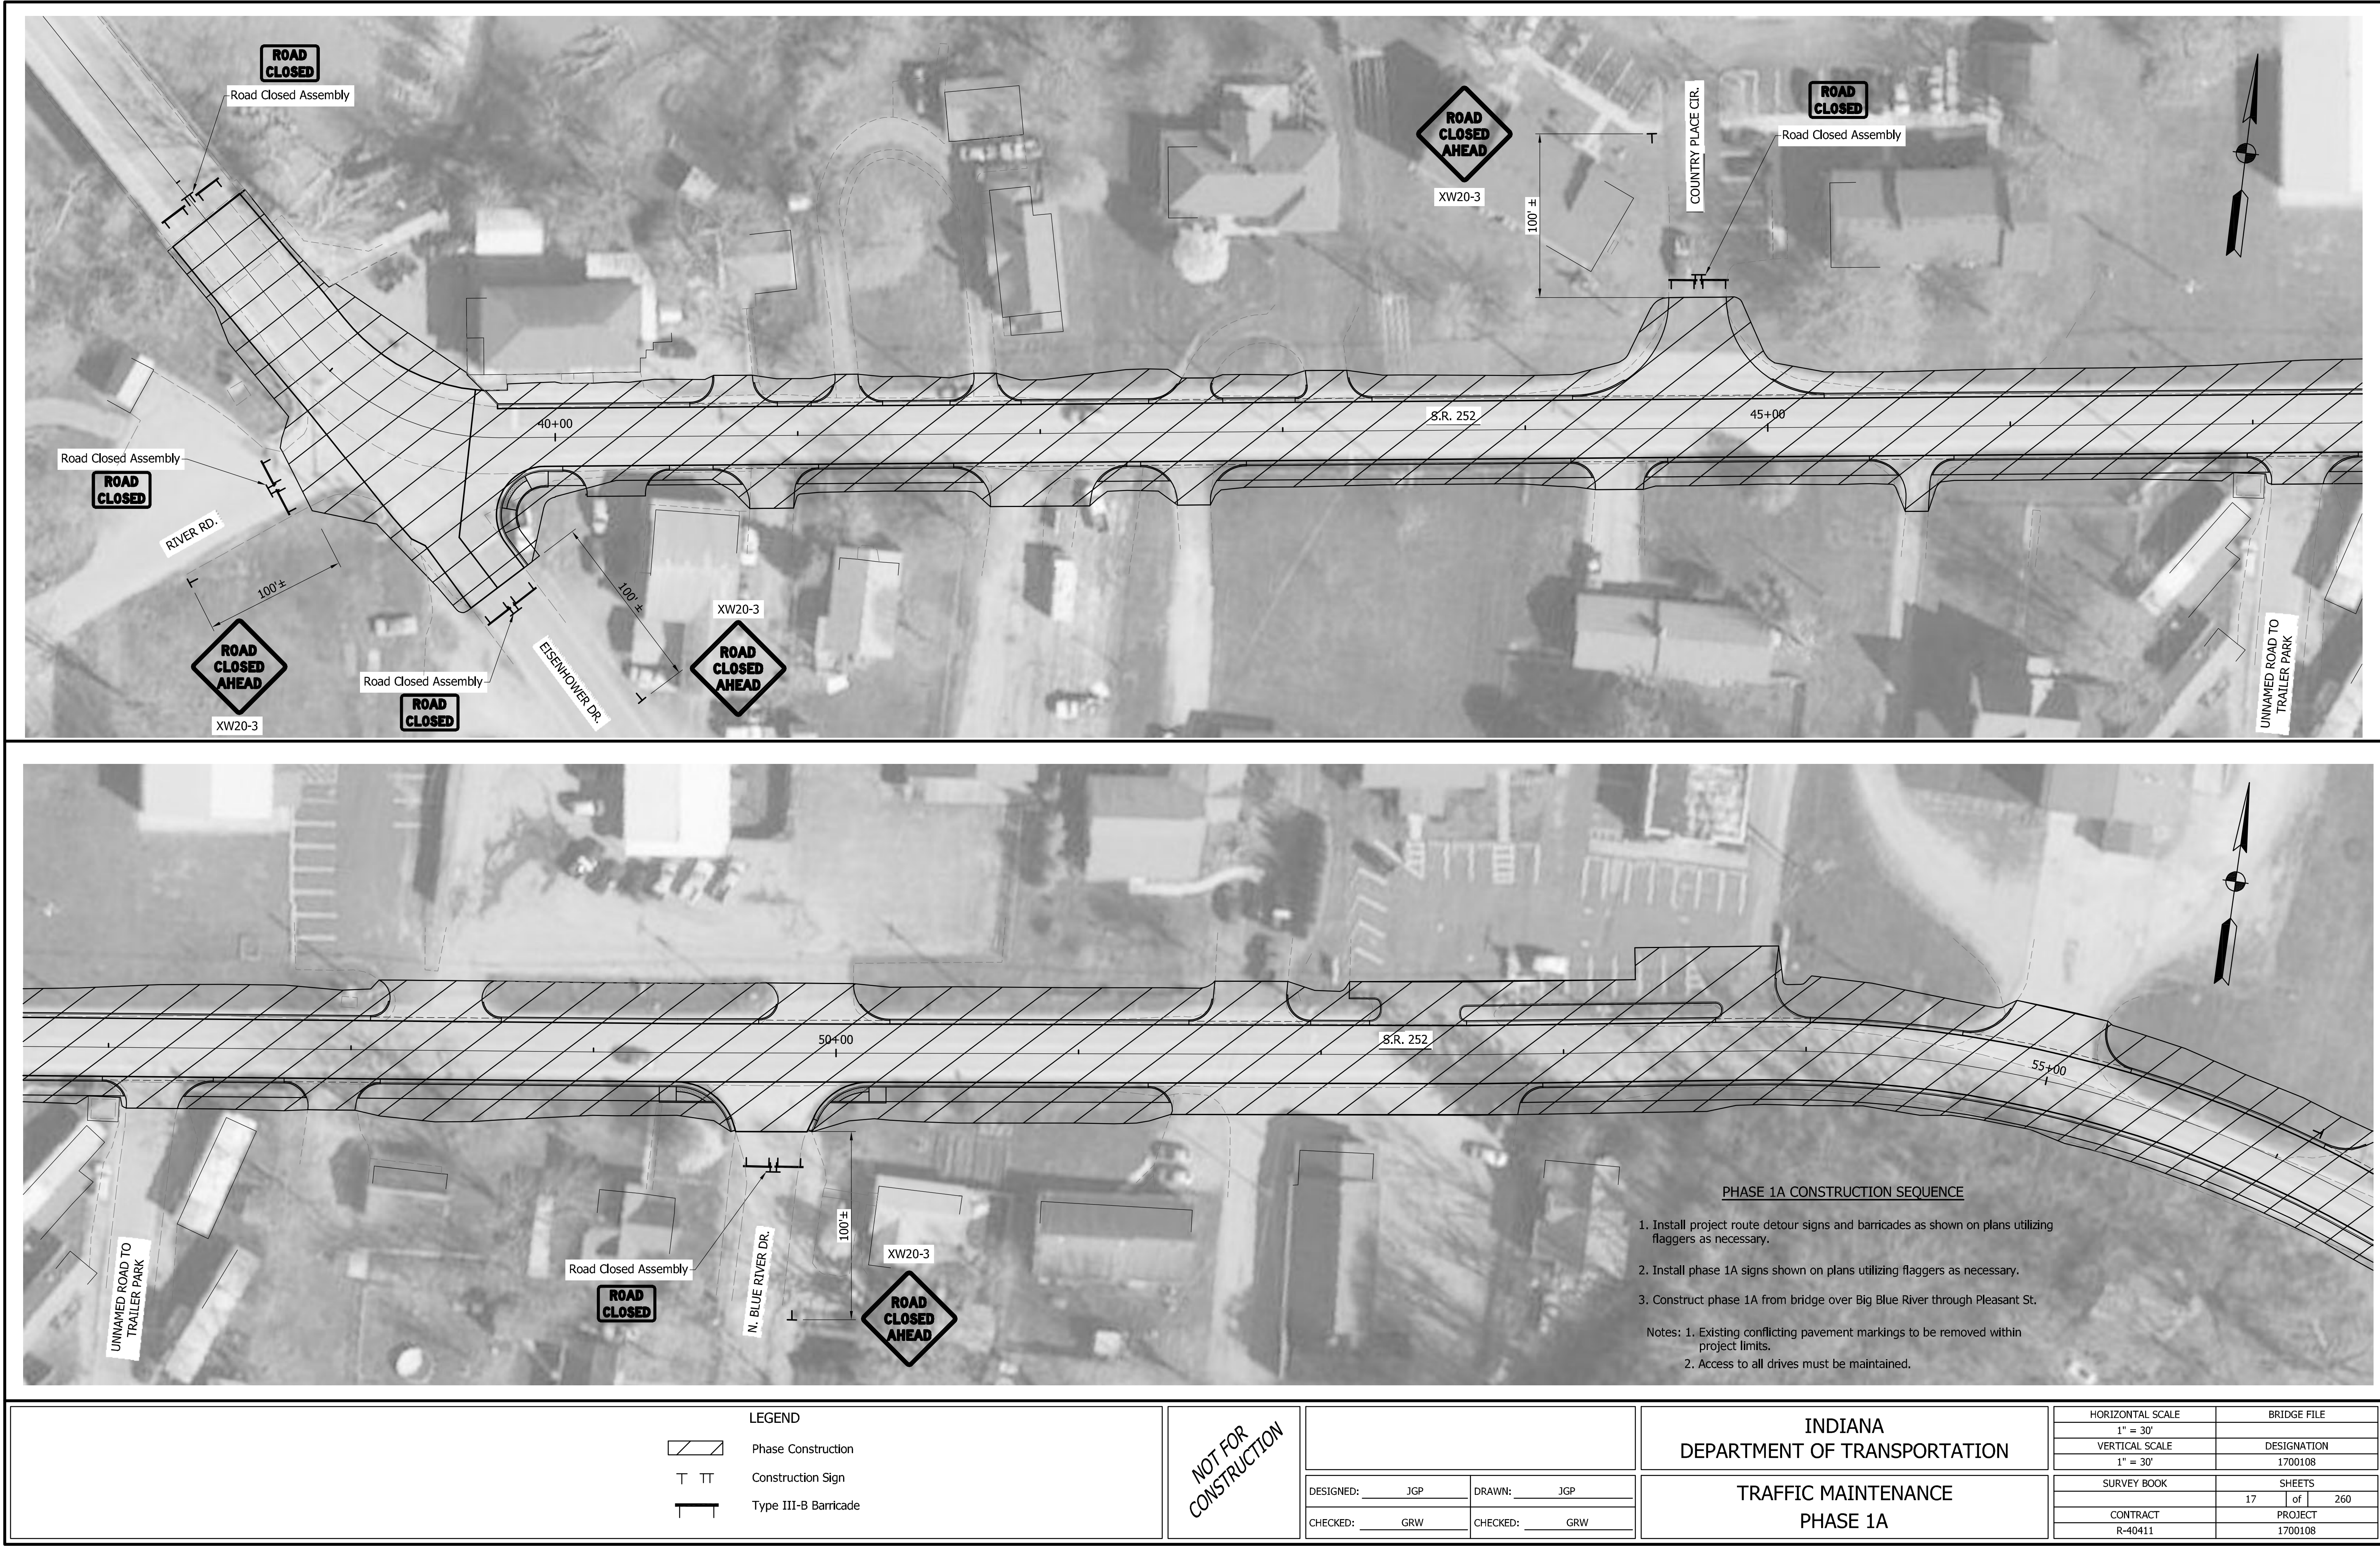

S:\2018Proj\2018-027 SR 252 Edinburgh 1700108\Production Drawings\06-Traffic Maintenance Details\2018-027-MOT-SEGMENT-01A.dwg, 3/16/2022 1:26:15 PM

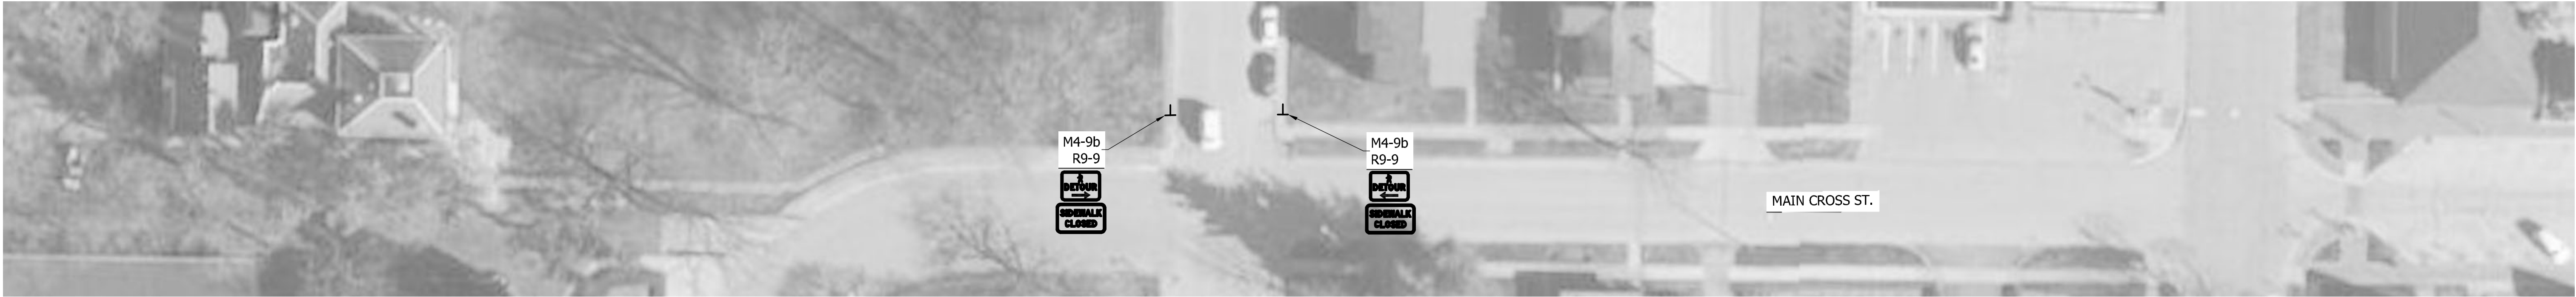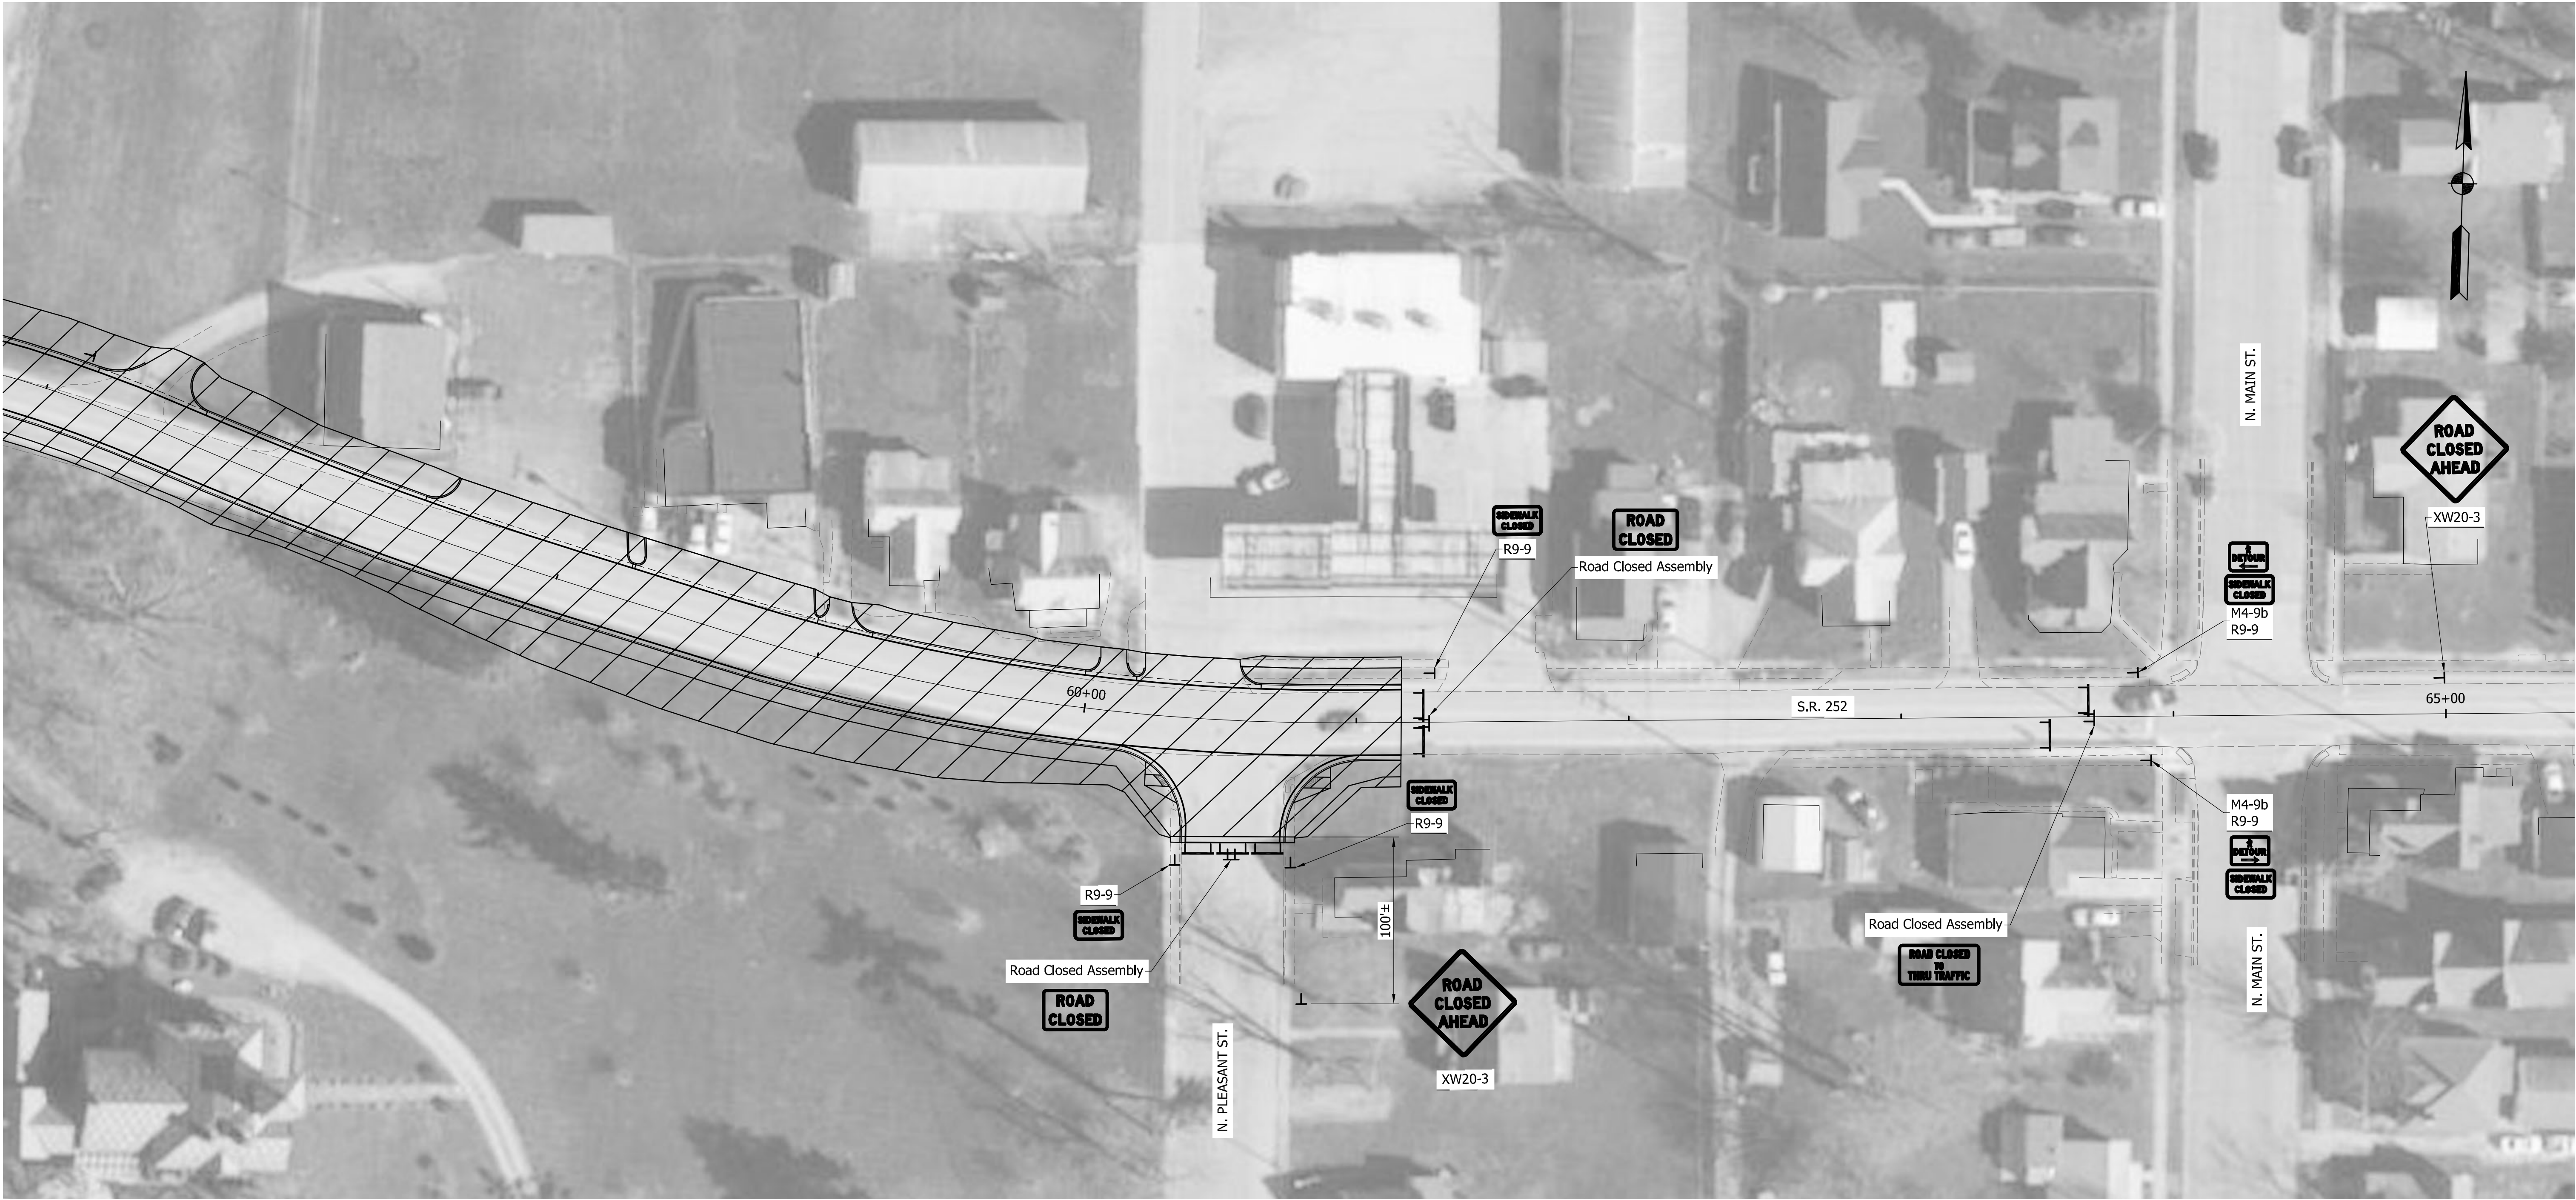

- LEGEND
- Phase Construction
 - Construction Sign
 - Type III-B Barricade

NOT FOR
CONSTRUCTION


DESIGNED:	JGP	DRAWN:	JGP
CHECKED:	GRW	CHECKED:	GRW

INDIANA
DEPARTMENT OF TRANSPORTATION

TRAFFIC MAINTENANCE
PHASE 1A

HORIZONTAL SCALE 1" = 30'	BRIDGE FILE
VERTICAL SCALE 1" = 30'	DESIGNATION 1700108
SURVEY BOOK	SHEETS 18 of 260
CONTRACT R-40411	PROJECT 1700108

S:\2018Proj\2018-027 SR 252 Edinburgh 1700108\Production Drawings\06-Traffic Maintenance Details\2018-027-MOT-SEGMENT-01B.dwg, 3/16/2022 1:33:55 PM

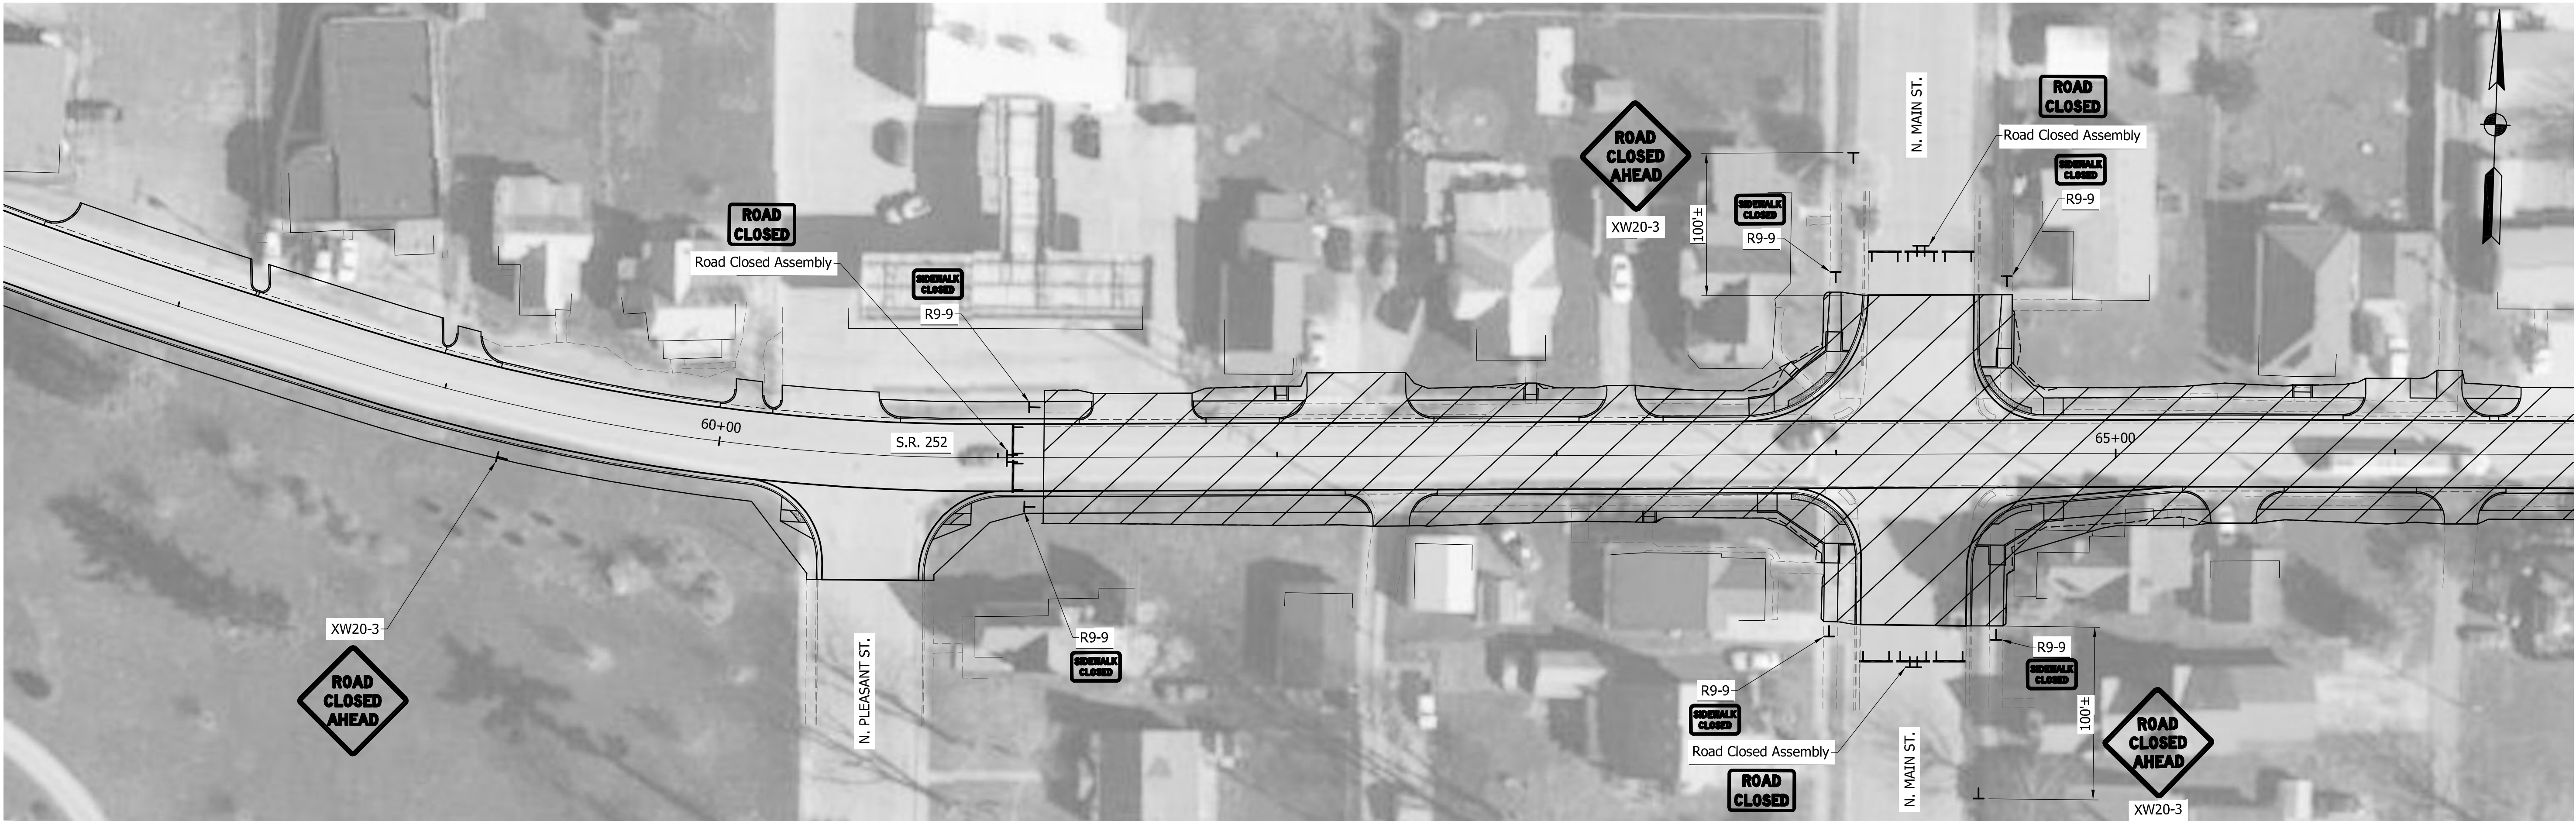

- PHASE 1B CONSTRUCTION SEQUENCE**
1. Install phase 1B signs shown on plans utilizing flaggers as necessary.
 2. Construct phase 1B from East of Pleasant Street to Railroad.
- Notes: 1. Existing conflicting pavement markings to be removed within project limits.
2. Access to all drives must be maintained.

- LEGEND**
- Phase Construction
 - Construction Sign
 - Type III-B Barricade


NOT FOR
CONSTRUCTION

DESIGNED: JGP		DRAWN: JGP	
CHECKED: GRW		CHECKED: GRW	

INDIANA DEPARTMENT OF TRANSPORTATION	
TRAFFIC MAINTENANCE PHASE 1B	

HORIZONTAL SCALE 1" = 30'	BRIDGE FILE
VERTICAL SCALE 1" = 30'	DESIGNATION 1700108
SURVEY BOOK	SHEETS
CONTRACT R-40411	19 of 260 PROJECT 1700108

S:\2018Proj\2018-027 SR 252 Edinburgh 1700108\Production Drawings\06-Traffic Maintenance Details\2018-027-MOT-SEGMENT-01B.dwg, 3/16/2022 1:34:38 PM

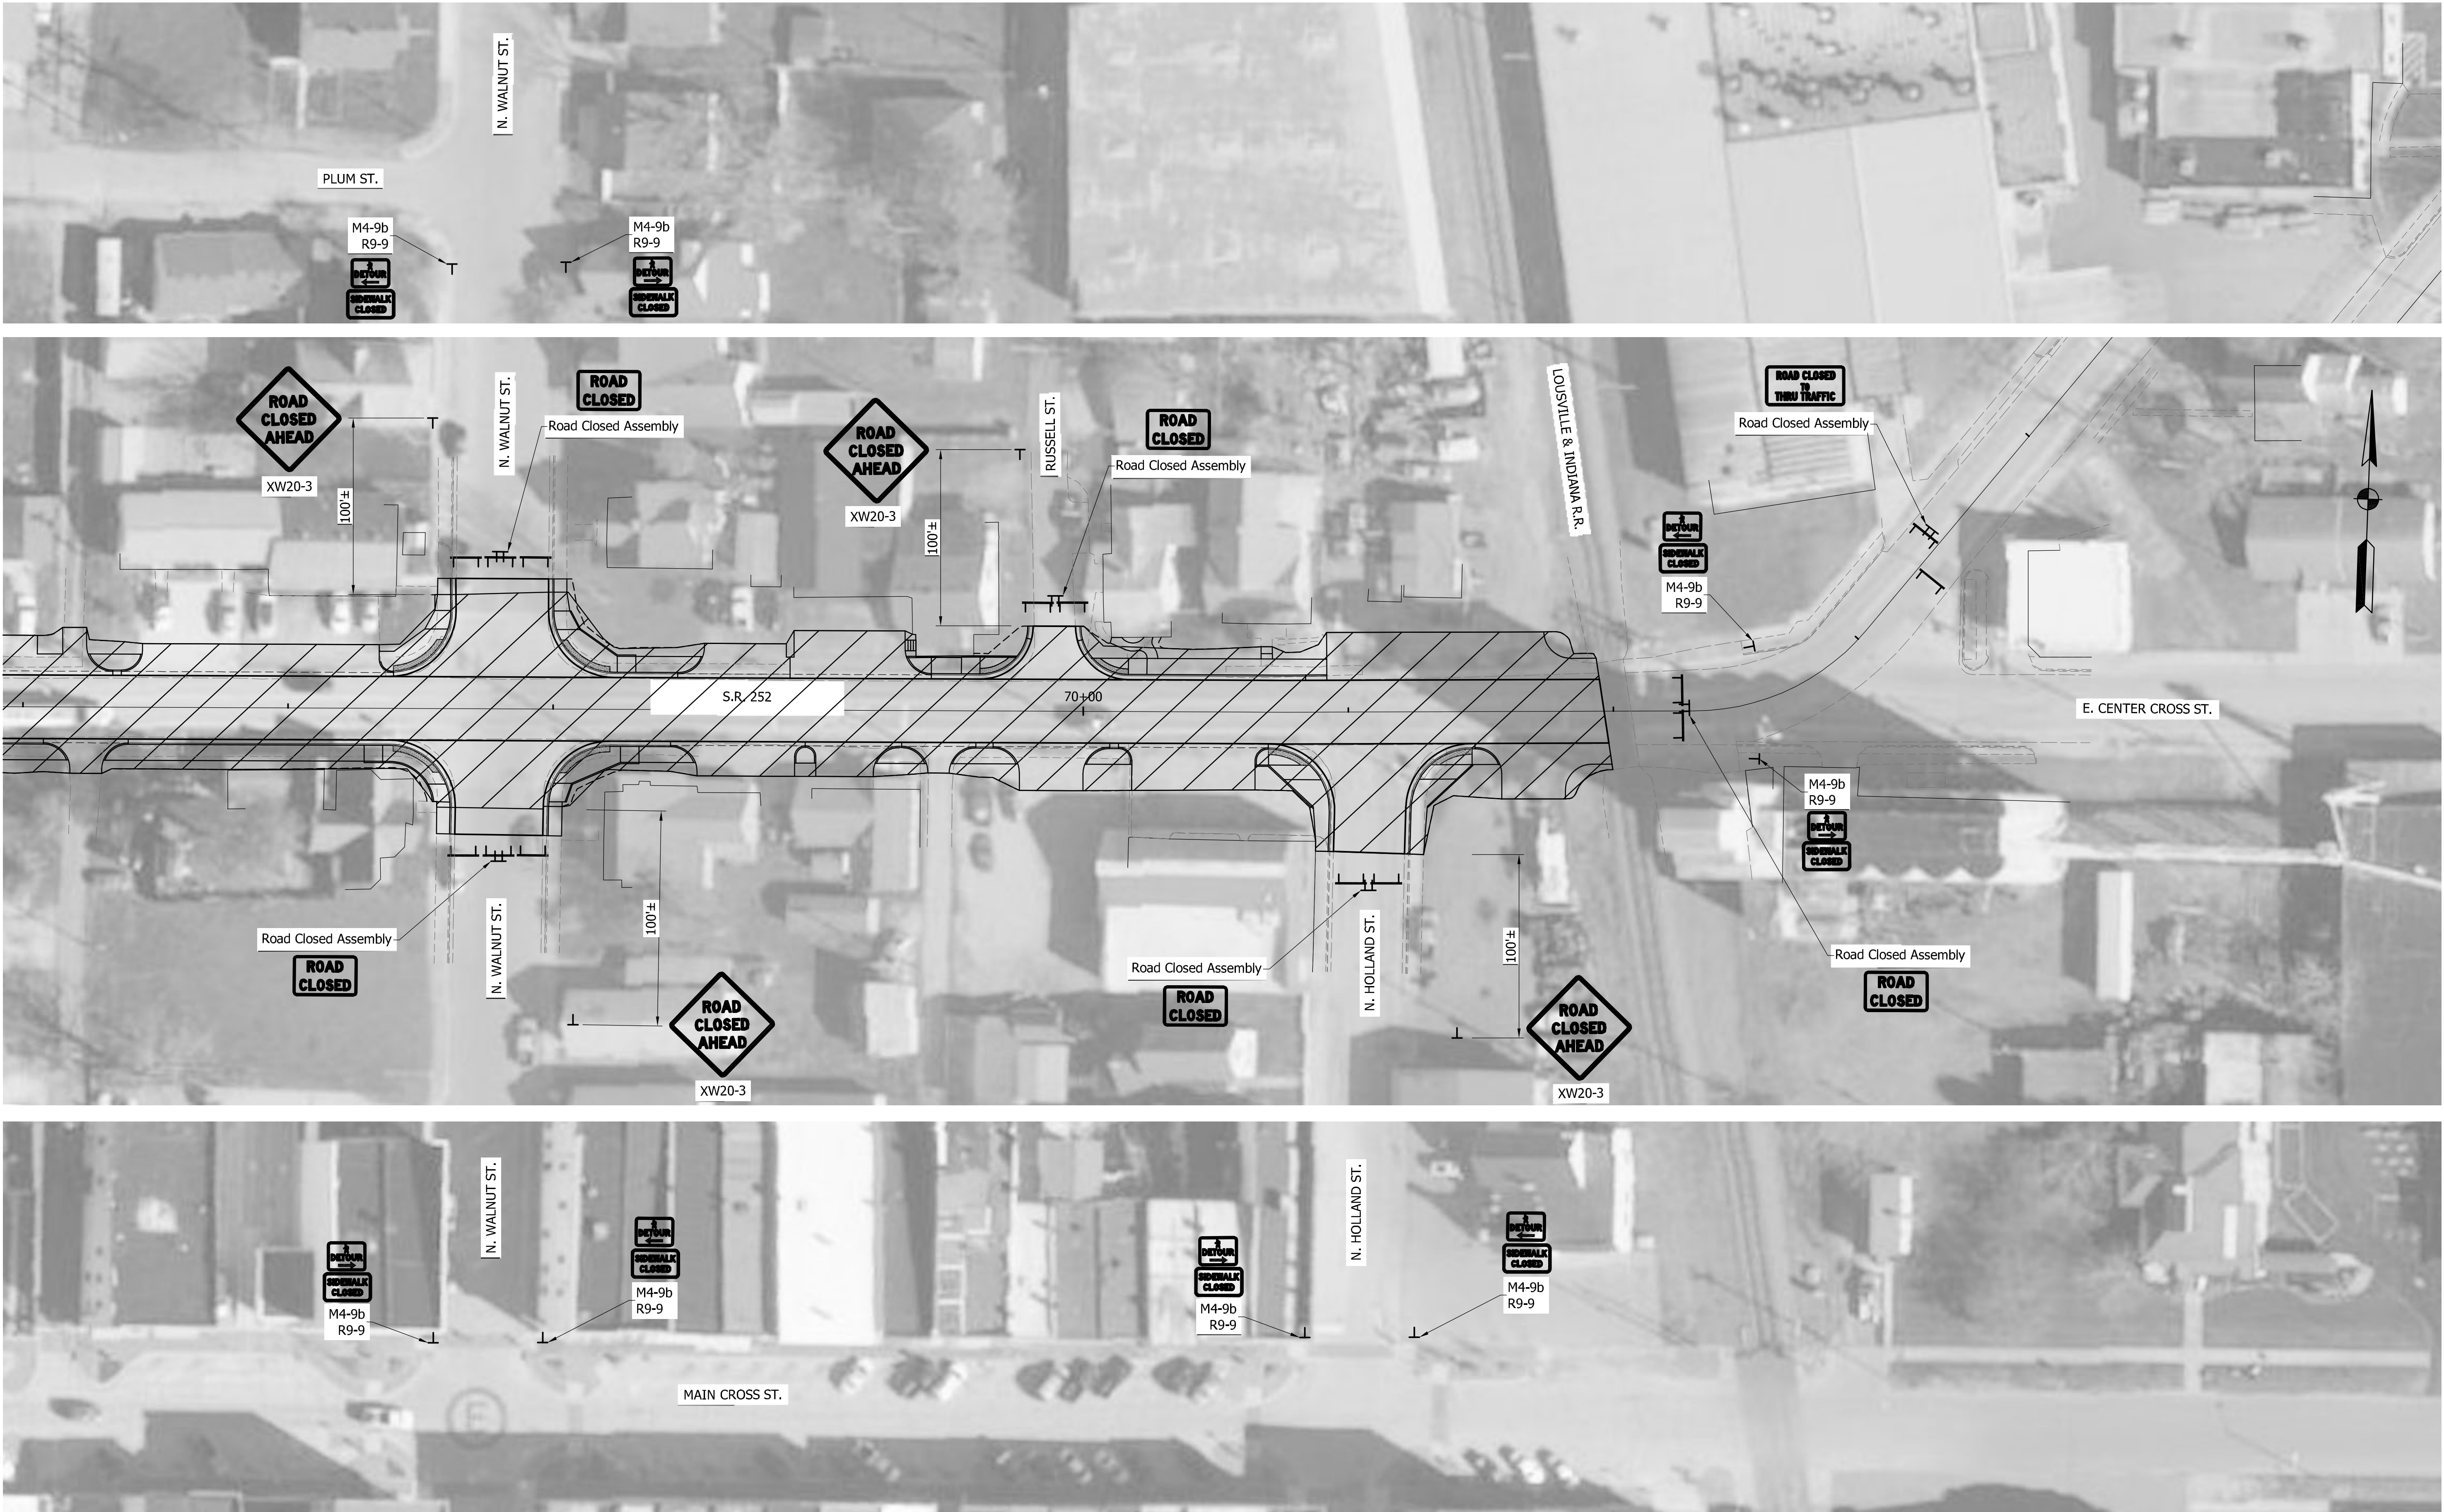


- LEGEND
- Phase Construction
 - Construction Sign
 - Type III-B Barricade

NOT FOR
CONSTRUCTION

DESIGNED: JGP		DRAWN: JGP	
CHECKED: GRW		CHECKED: GRW	

INDIANA DEPARTMENT OF TRANSPORTATION	
TRAFFIC MAINTENANCE PHASE IB	

HORIZONTAL SCALE 1" = 30'	BRIDGE FILE
VERTICAL SCALE 1" = 30'	DESIGNATION 1700108
SURVEY BOOK	SHEETS 20 of 260
CONTRACT R-40411	PROJECT 1700108



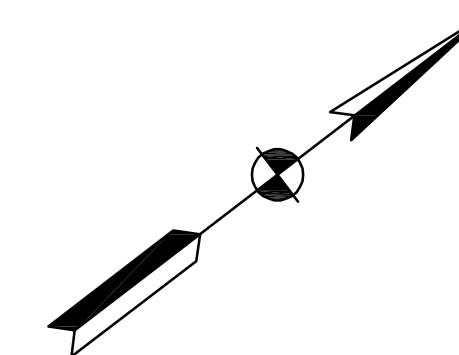


PHASE 2A CONSTRUCTION SEQUENCE

1. Install phase 2A signs shown on plans utilizing flaggers as necessary.
 2. Construct phase 2A from Railroad to East of Kyle St.
- Notes: 1. Existing conflicting pavement markings to be removed within project limits.
2. Access to all drives must be maintained.

Phase Construction T TT Construction Sign Type III-B Barricade		LEGEND	NOT FOR CONSTRUCTION		INDIANA DEPARTMENT OF TRANSPORTATION		<table><tr><td>HORIZONTAL SCALE</td><td colspan="3">BRIDGE FILE</td></tr><tr><td>1" = 30'</td><td colspan="3"></td></tr><tr><td>VERTICAL SCALE</td><td colspan="3">DESIGNATION</td></tr><tr><td>1" = 30'</td><td colspan="3">1700108</td></tr></table>		HORIZONTAL SCALE	BRIDGE FILE			1" = 30'				VERTICAL SCALE	DESIGNATION			1" = 30'	1700108		
HORIZONTAL SCALE	BRIDGE FILE																							
1" = 30'																								
VERTICAL SCALE	DESIGNATION																							
1" = 30'	1700108																							
DESIGNED: JGP DRAWN: JGP			TRAFFIC MAINTENANCE PHASE 2A		<table><tr><td>SURVEY BOOK</td><td colspan="3">SHEETS</td></tr><tr><td></td><td>21</td><td>of</td><td>260</td></tr><tr><td>CONTRACT</td><td colspan="3">PROJECT</td></tr><tr><td>R-40411</td><td colspan="3">1700108</td></tr></table>		SURVEY BOOK	SHEETS				21	of	260	CONTRACT	PROJECT			R-40411	1700108				
SURVEY BOOK	SHEETS																							
	21	of	260																					
CONTRACT	PROJECT																							
R-40411	1700108																							
CHECKED: GRW CHECKED: GRW																								

S:\2018Proj\2018-027 SR 252 Edinburgh 1700108\Production Drawings\06-Traffic Maintenance Details\2018-027-MOT-SEGMENT-02A1.dwg, 3/16/2022 1:40:41 PM

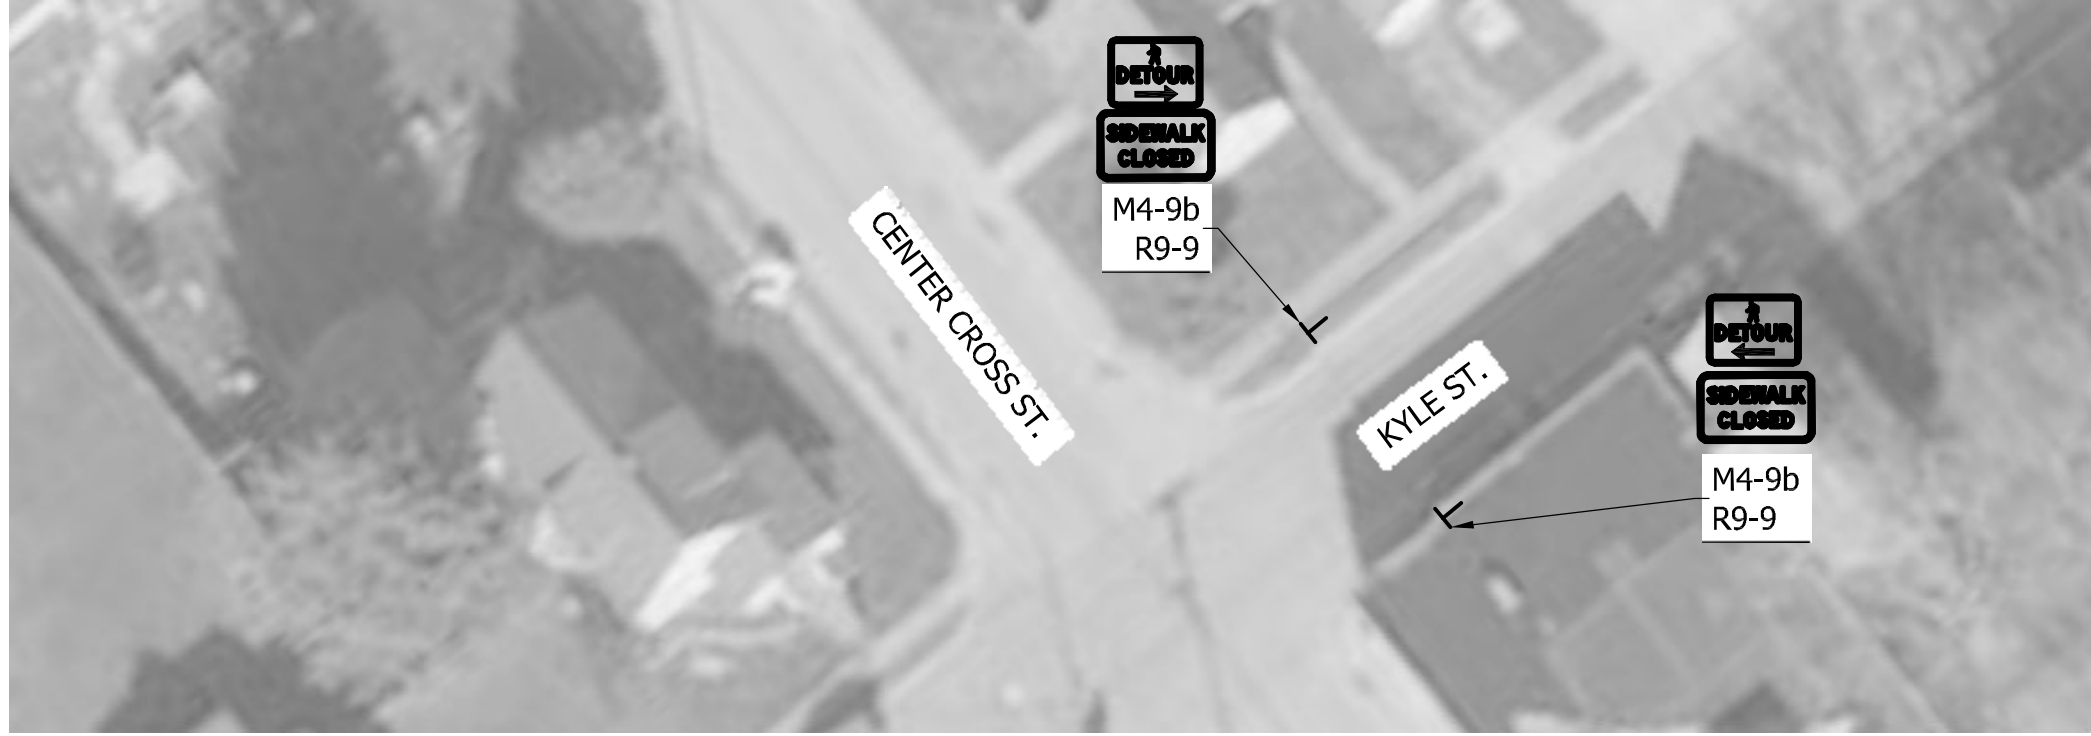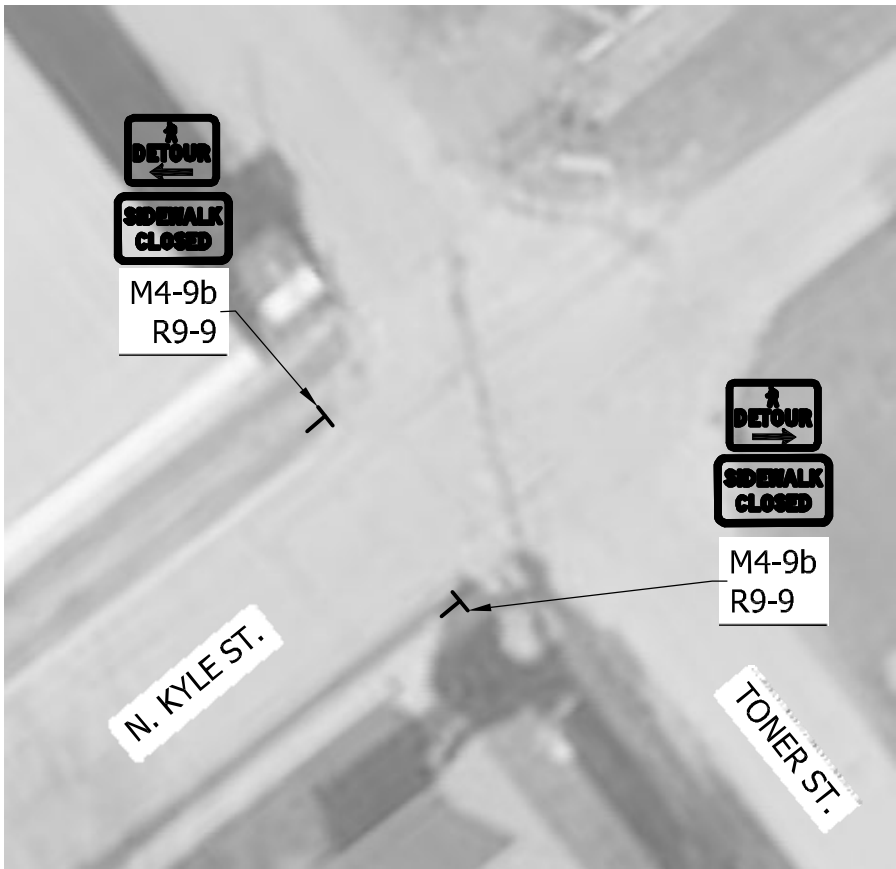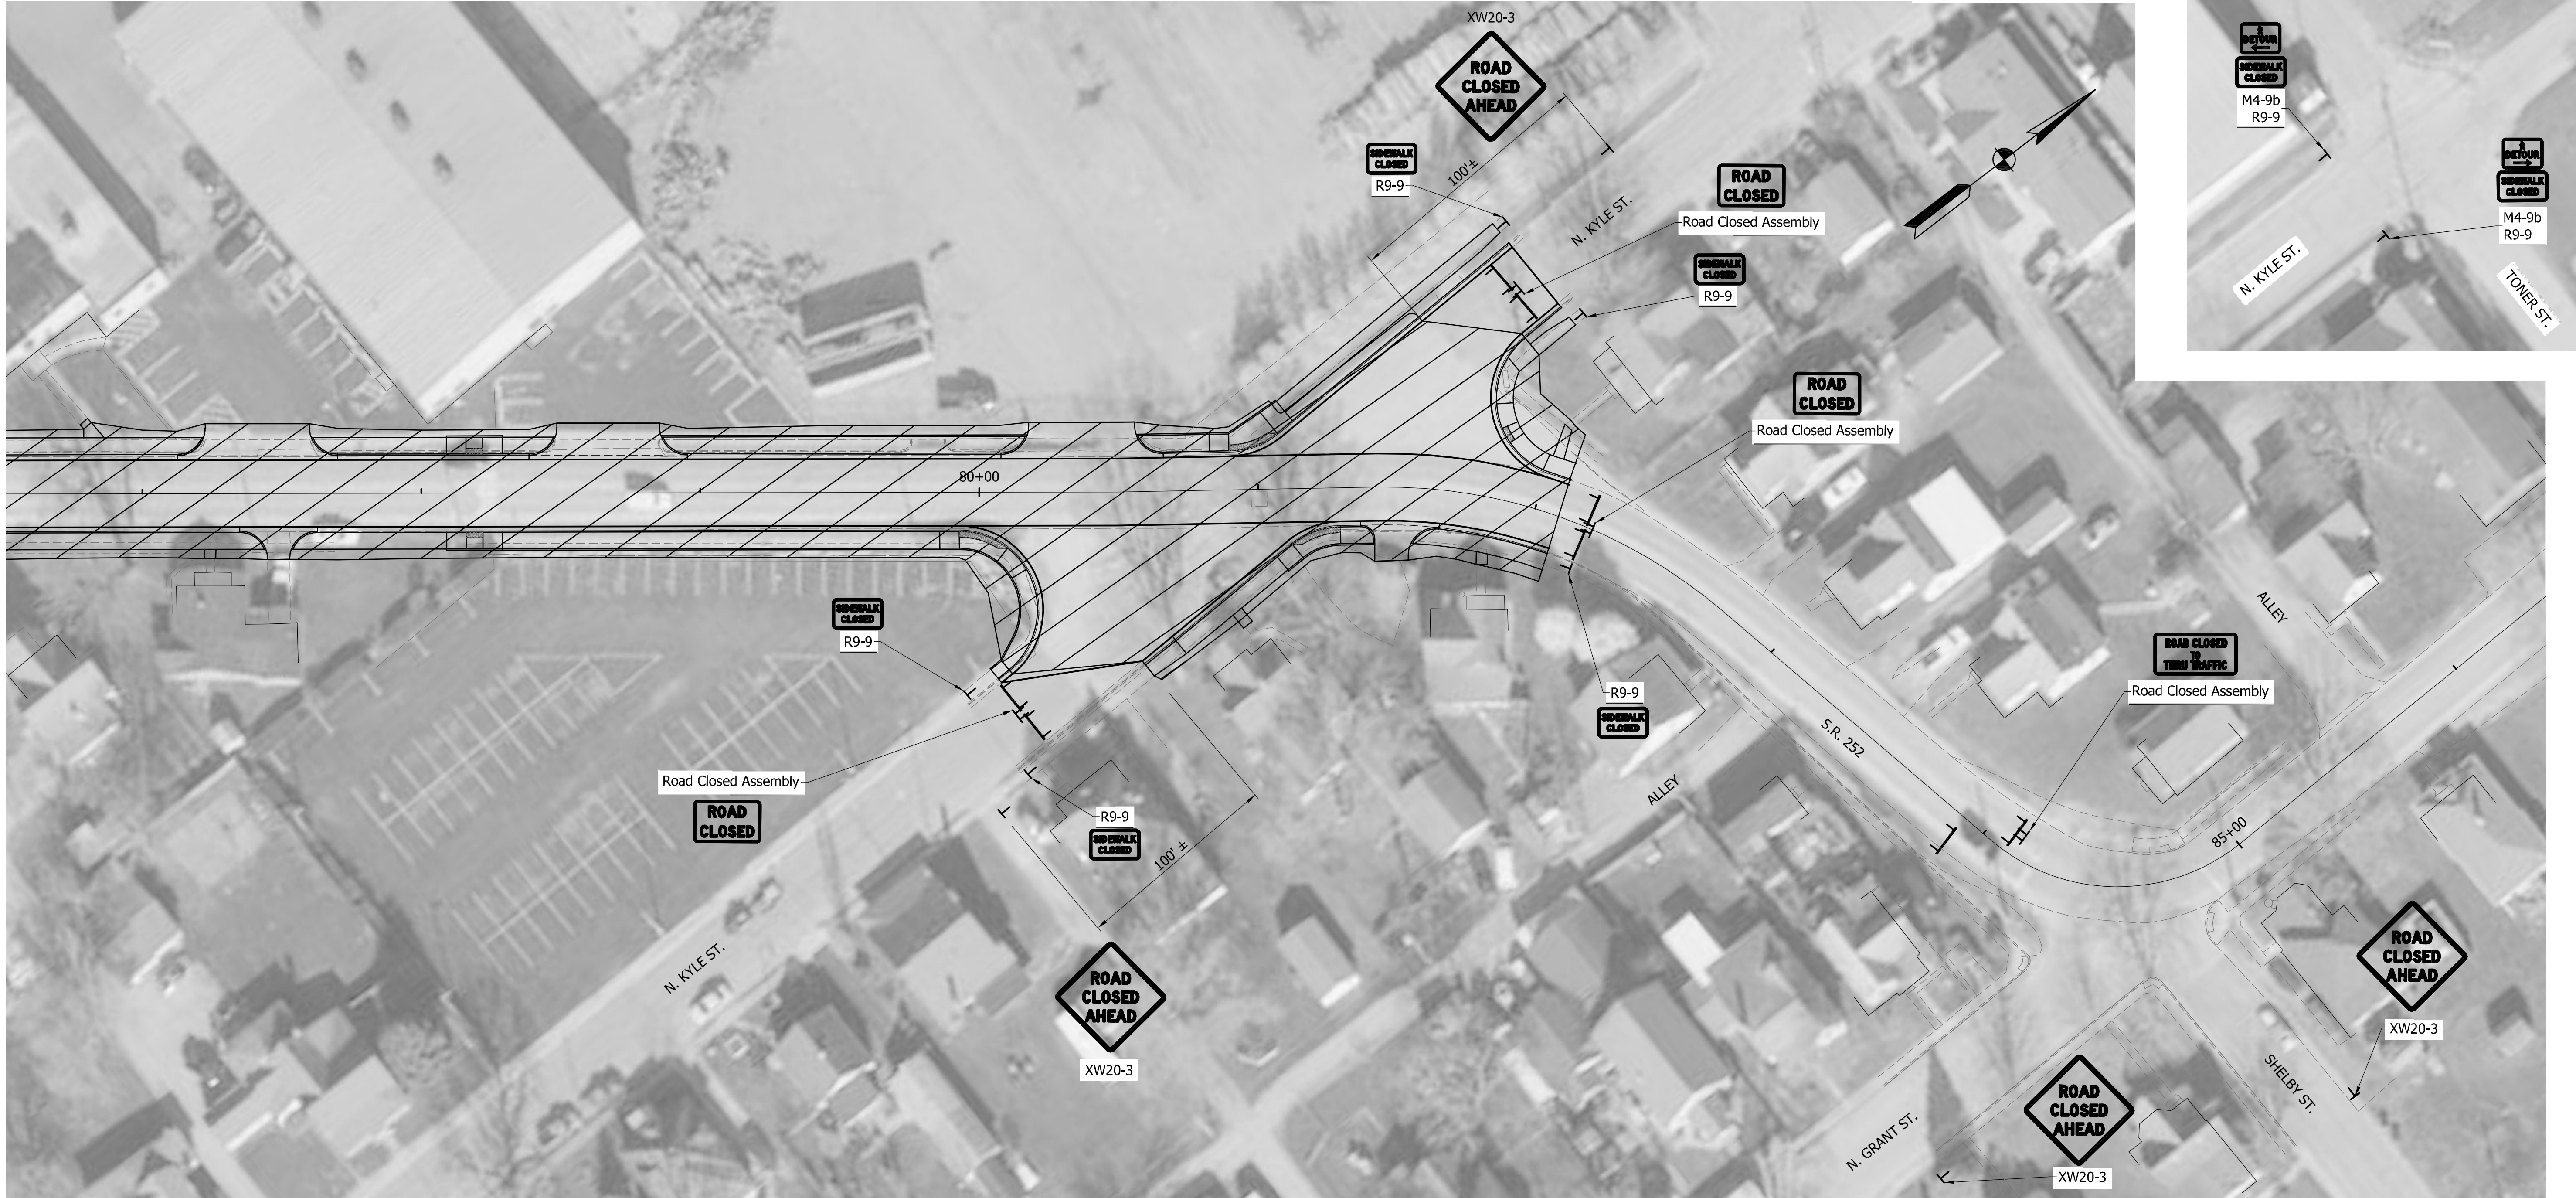

LEGEND

Phase Construction

T TT

Construction Sign

Type III-B Barricade

NOT FOR CONSTRUCTION

DESIGNED: JGP

CHECKED: GRW

DRAWN: JGP

CHECKED: GRW

INDIANA
DEPARTMENT OF TRANSPORTATION

TRAFFIC MAINTENANCE
PHASE 2A

HORIZONTAL SCALE
1" = 30'

VERTICAL SCALE
1" = 30'

BRIDGE FILE

DESIGNATION
1700108

SURVEY BOOK

CONTRACT
R-40411

SHEETS
22 of 260

PROJECT
1700108

S:\2018Proj\2018-027 SR 252 Edinburgh 1700108\Production Drawings\06-Traffic Maintenance Details\2018-027-MOT-SEGMENT-02B.dwg, 3/16/2022 1:43:37 PM



LEGEND	
	Phase Construction
	Construction Sign
	Type III-B Barricade

NOT FOR CONSTRUCTION			
		DESIGNED: JGP	DRAWN: JGP
		CHECKED: GRW	CHECKED: GRW

INDIANA DEPARTMENT OF TRANSPORTATION	
TRAFFIC MAINTENANCE PHASE 2B	

HORIZONTAL SCALE 1" = 30'	BRIDGE FILE
VERTICAL SCALE 1" = 30'	DESIGNATION 1700108
SURVEY BOOK	SHEETS 23 of 260
CONTRACT R-40411	PROJECT 1700108

S:\2018Proj\2018-027 SR 252 Edinburgh 1700108\Production Drawings\06-Traffic Maintenance Details\2018-027-MOT-SEGMENT-02B.dwg, 3/16/2022 1:44:01 PM

