

UTILITIES		
CHARTER Justin Sturgeon 1900 N Fares Ave. Evansville, IN 47711 812-253-2767 Justin.Sturgeon@charter.com	COMMUNITY NATURAL GAS Dean Kieffer 933 W 3rd St. Mount Carmel, IL 62863 618-263-3328 dean@communitynaturalgas.com	TOWN OF CYNTHIANA WATER & SEWER Ken Gorbett 10765 Main St. Cynthiana, IN 47612 812-845-2924
FRONTIER Scott Shields 505 Newton St. Jasper, IN 47546 812-634-0335 scott.d.shields@ftr.com	DUKE ENERGY - DIST Jared Dickey 2727 Central Ave. Columbus, IN 47201 812-375-2111 Jared.dickey@duke-energy.com	
SMITHVILLE FIBER Joe Bryniarski 1600 W Temperance St. Ellettsville, IN 47429 812-935-2262 Joe.Bryniarski@smithville.com	WIN ENERGY R.E.M.C. Regina Carpenter 3981 S US 41 Vincennes, IN 47591 812-882-5140 reginac@winenergyremc.com	

GENERAL NOTES	
	All earth shoulders, median areas, and cut and fill slopes shall be plain or mulch seeded except where sodding is specified.
	The final cross sections of the grading contract will be the original cross sections of the paving contract. However, partial or complete cross sections shall be taken if necessary to determine the actual excavation quantities.
	The paper relocation will be cross sectioned by the Engineer before construction.
	Existing asphalt pavement located outside the construction limits, between Sta. ____ and Sta. ____ shall be removed as directed.
	The quantity of peat excavation shown on the plans has been estimated on the basis of theoretical cross sections by using treatment of existing fills, treatment by removal, or treatment by displacement, where each treatment applies.

X Represents General Notes to be included in the Project.

INDEX	
SHEET NO.	DRAWINGS INDEX
1	TITLE
2	INDEX AND GENERAL NOTES
3-15	LOCATION CONTROL ROUTE SURVEY
16-18	TYPICAL SECTIONS
19-21	MISCELLANEOUS DETAILS
22-30	PLAT NO. 1
31-32	TRAFFIC MAINTENANCE DETOUR DETAIL
33-35	TRAFFIC MAINTENANCE DETAILS
36	TYPICAL PEDESTRIAN DETOUR
37-78	PLAN AND PROFILE SHEETS
79-98	CONSTRUCTION DETAILS
99	PATCHING TABLES
100-139	CURB RAMP DETAILS
140-153	LEAD WALK DETAILS
154-157	PAVEMENT QUANTITIES AND APPROACH TABLE
158-160	STRUCTURE DATA TABLE
161-214	ROADWAY CROSS SECTIONS

[illegible]

Preliminary
Not For Construction

RECOMMENDED FOR APPROVAL	1/6/2021
	DATE
DESIGNED: KMB	DRAWN: JMS
CHECKED: EAC	CHECKED: EAC

INDIANA
DEPARTMENT OF TRANSPORTATION

INDEX AND GENERAL NOTES

HORIZONTAL SCALE	BRIDGE FILE		
N/A			
VERTICAL SCALE	DESIGNATION		
N/A	1601062		
SURVEY BOOK	SHEETS		
	2	of	
CONTRACT	PROJECT		
R-40567	1601062		




VICINITY MAP
(Not to Scale)

INDIANA DEPARTMENT
OF TRANSPORTATION




LOCATION CONTROL ROUTE SURVEY PLAT
POSEY COUNTY, INDIANA
S.R. 65

Glen R. Dean, Debra L. Deane,
Kathryn A. Deane & Nancy Deane Barron
Instr. No. 20002189
Tax ID 65-05-14-500-019.000-014

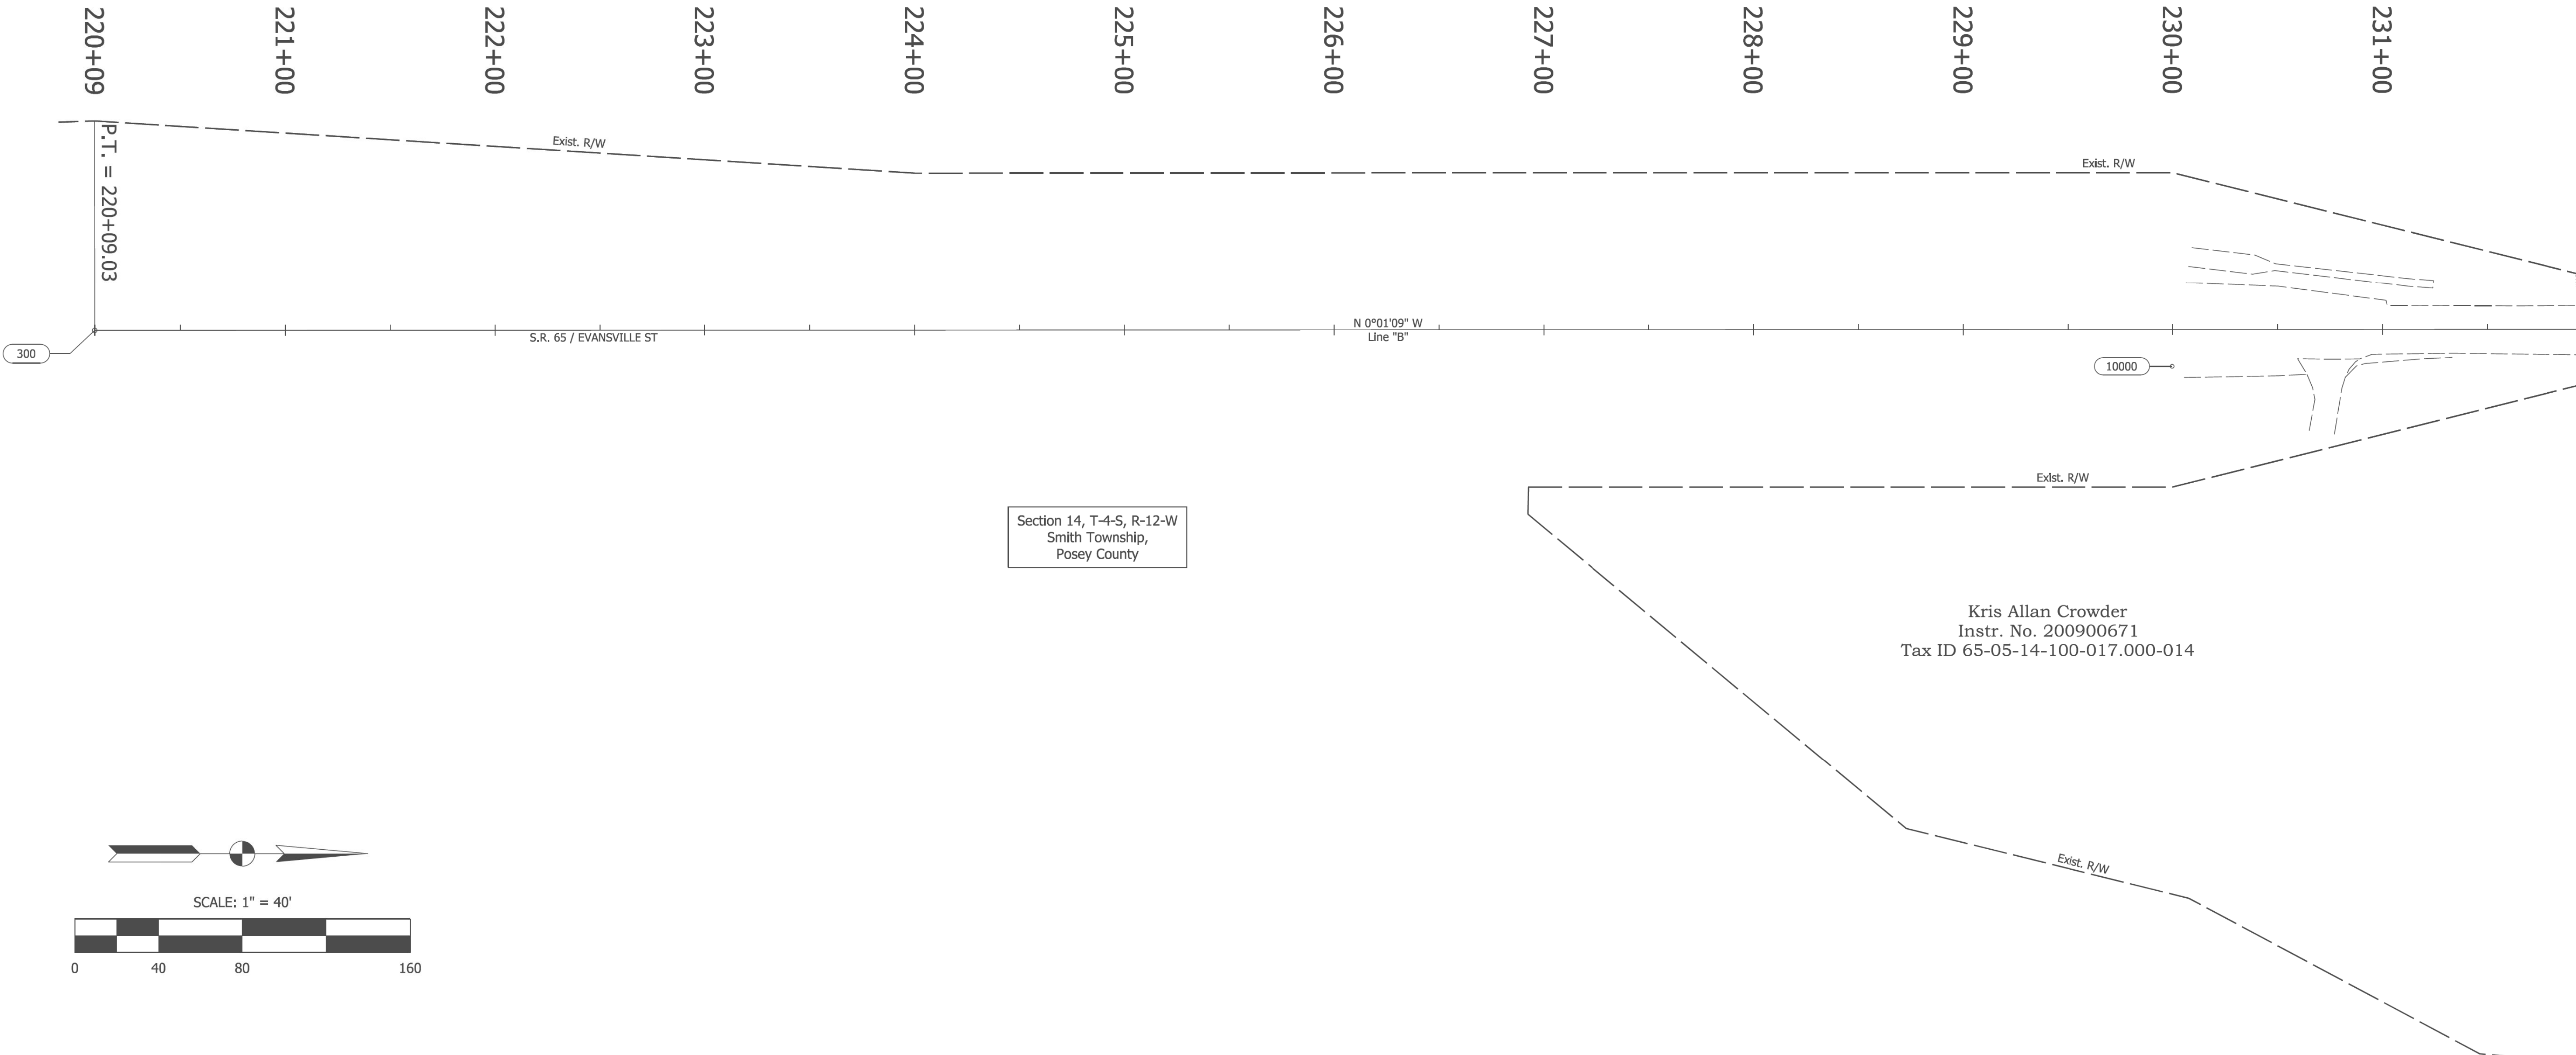

Section 14, T-4-S, R-12-W
Smith Township,
Posey County

Kris Allan Crowder
Instr. No. 200900671
Tax ID 65-05-14-100-017.000-014

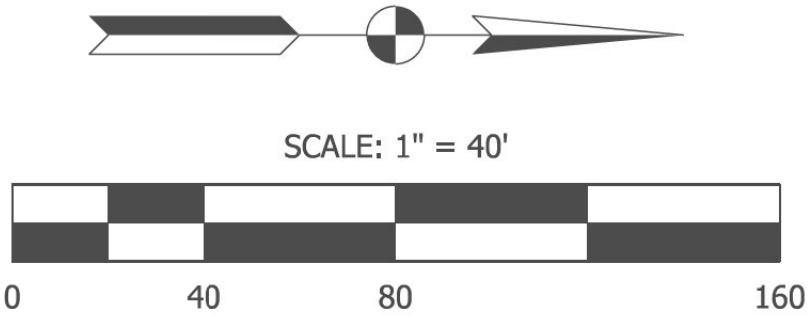


Model: Plat_01
5/18/2020 3:11:33 PM
User: JReidy

SURVEY STARTED		
December 18, 2018		
SURVEY COMPLETED		
April 2, 2019		
ROUTE PLAT SHEETS		
1	of	13

Plat Prepared By:
SJCA
ENGINEERS & SURVEYORS
9102 North Meridian Street, Suite 200,
Indianapolis, IN 46260
Phone: (317) 566-0629
E-mail: sjca@sjca-pc.com

FIELD SURVEYOR STATEMENT

THIS SURVEY, TO THE BEST OF MY KNOWLEDGE AND BELIEF, IS EXECUTED ACCORDING TO THE PROVISIONS OF TITLE 865 I.A.C. 1-12-20 THROUGH 1-12-26 REGARDING ROUTE SURVEYS, EXCEPT THAT ANY DATA SHOWN REGARDING THE LOCATION OR DESCRIPTION OF THE EXISTING PARCELS IS NOT A PART OF THIS SURVEY.

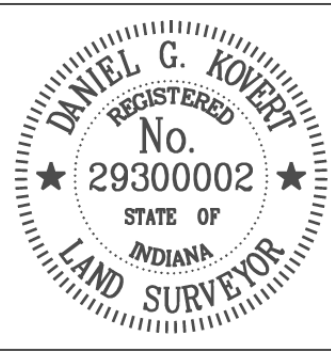

I AFFIRM, UNDER THE PENALTIES FOR PERJURY, THAT I HAVE TAKEN REASONABLE CARE TO REDACT EACH SOCIAL SECURITY NUMBER IN THIS DOCUMENT, UNLESS REQUIRED BY LAW.
DANIEL G. KOVERT
CHECKED BY: SAD
RECOMMENDED FOR APPROVAL AND PREPARED BY: DANIEL G. KOVERT
Daniel G. Kovert
REGISTERED LAND SURVEYOR, FIELD
6/05/2019
DATE

INDIANA
DEPARTMENT OF TRANSPORTATION

LOCATION CONTROL ROUTE SURVEY


HORIZONTAL SCALE		BRIDGE FILE	
1" = 40'		-	
COUNTY		DESIGNATION	
POSEY		1601062	
SURVEY BOOK		SHEETS	
ELECTRONIC		3	of 214
CONTRACT		PROJECT	
R-40567		1601062	

202001718
MARY HOEHN RHOADES
POSEY COUNTY RECORDER
RECORDED ON
05/13/2020 01:32:07 PM
REC FEE: \$5.00
UCC FEE:
PAGES: 13

INDIANA DEPARTMENT
OF TRANSPORTATION



LOCATION CONTROL ROUTE SURVEY PLAT
POSEY COUNTY, INDIANA
S.R. 65

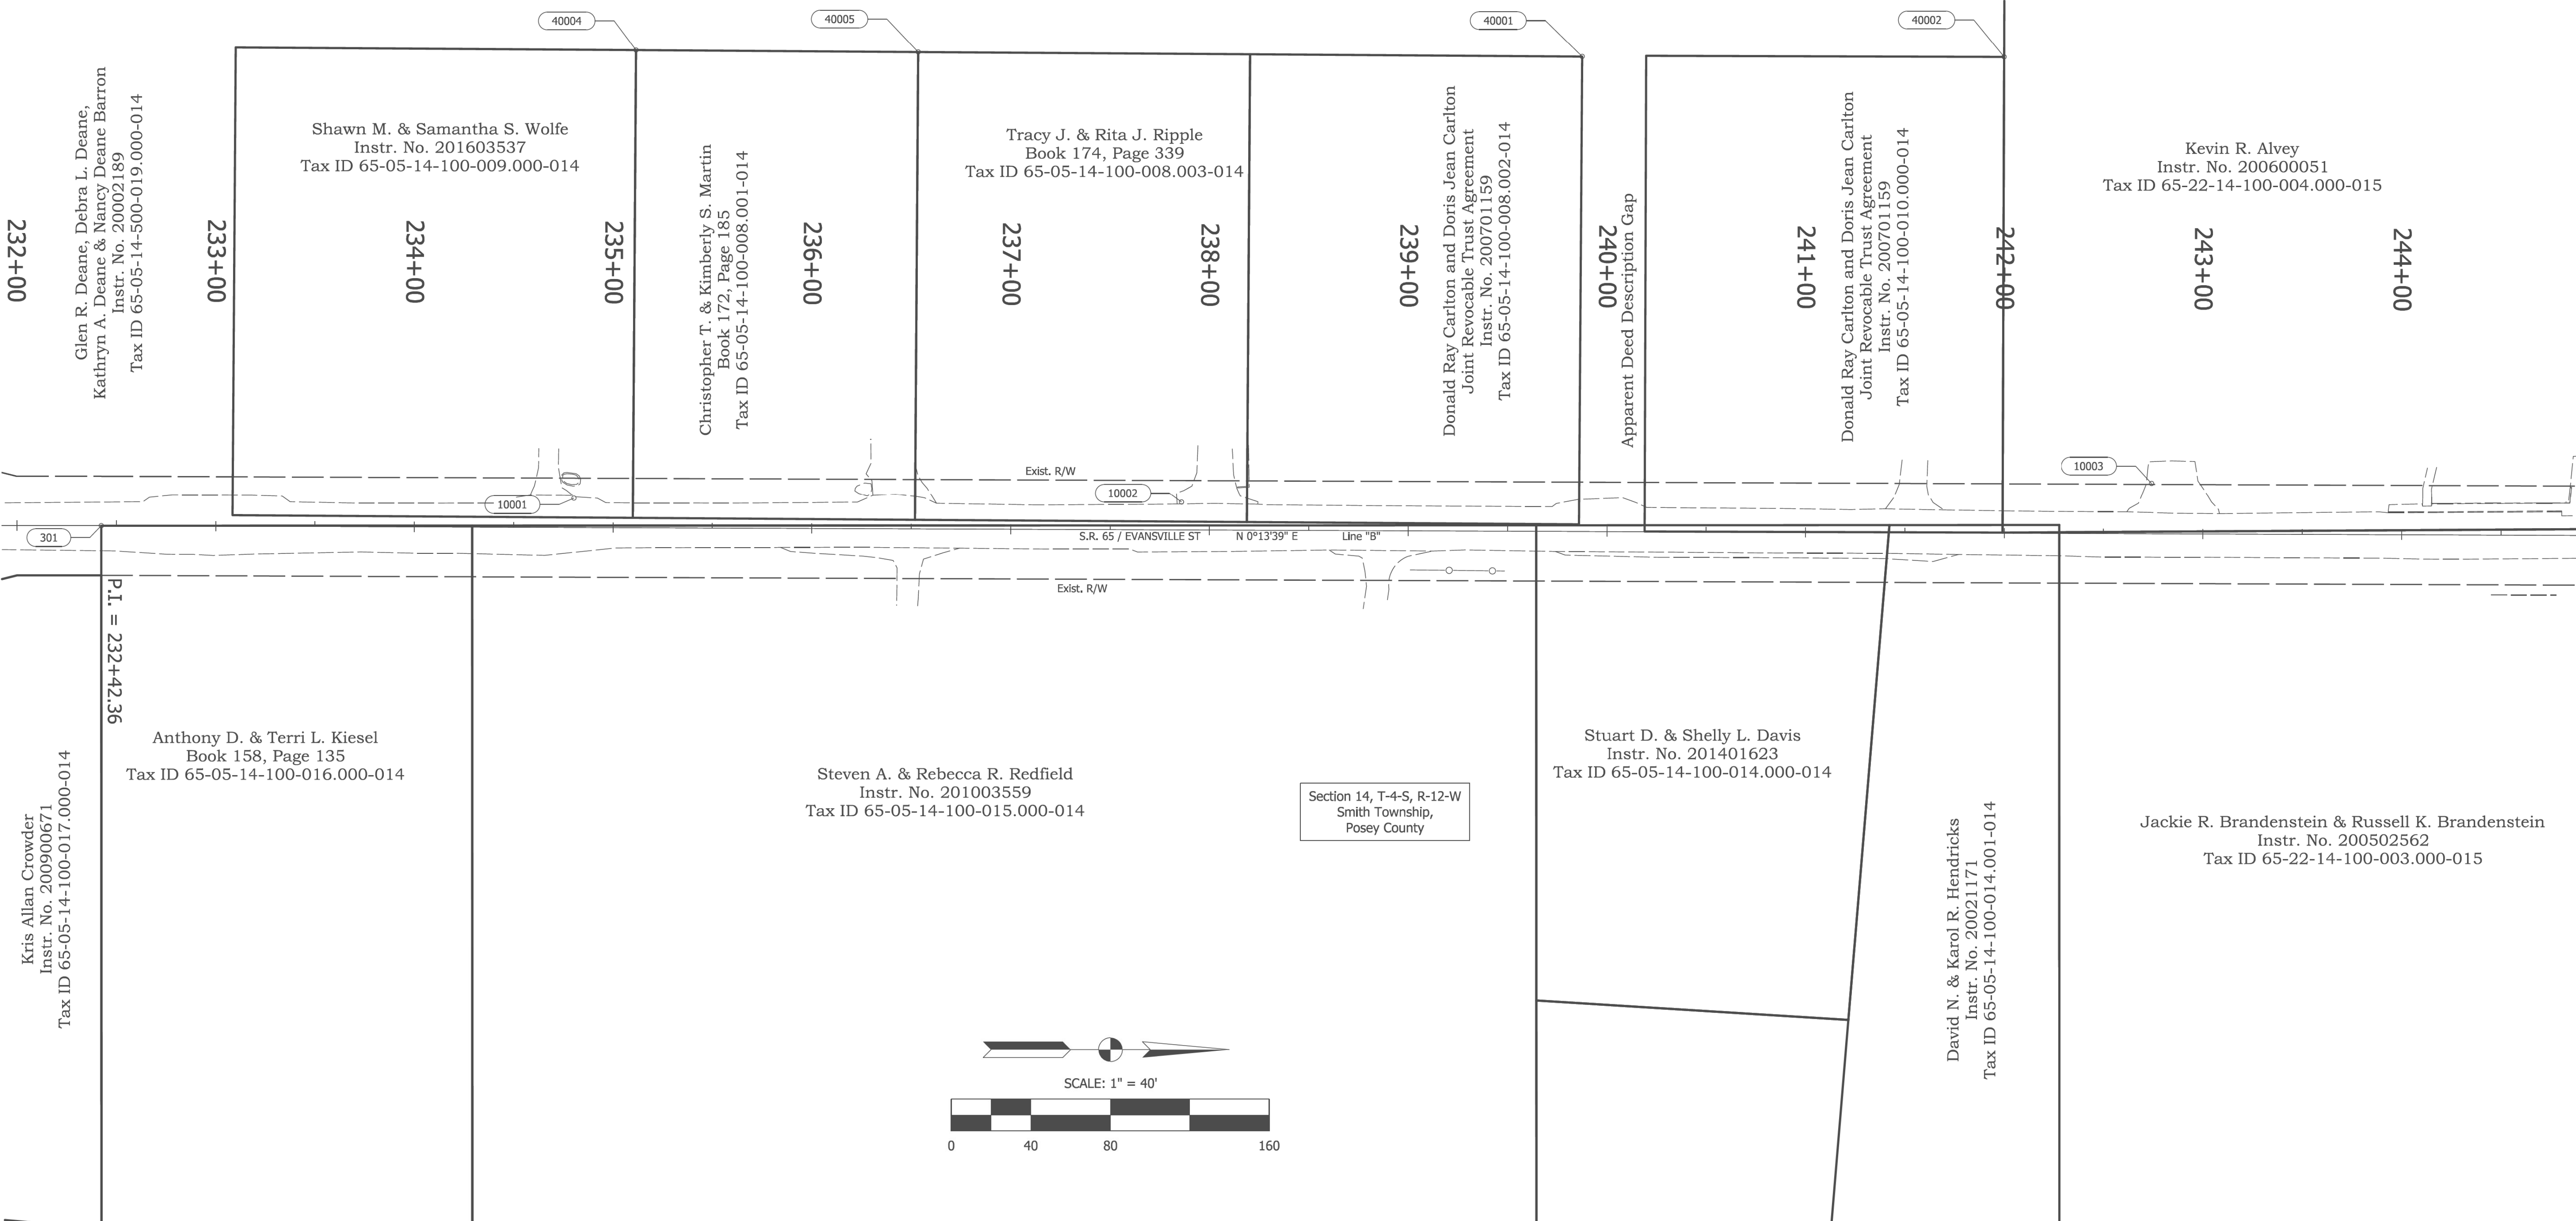

Model: Plat_02
5/18/2020 3:11:33 PM
User: JReidy


SURVEY STARTED		
December 18, 2018		
SURVEY COMPLETED		
April 2, 2019		
ROUTE PLAT SHEETS		
2	of	13

Plat Prepared By:

SJCA
ENGINEERS & SURVEYORS
9102 North Meridian Street, Suite 200,
Indianapolis, IN 46260
Phone: (317) 566-0629
E-mail: sjca@sjca-pc.com

FIELD SURVEYOR STATEMENT

THIS SURVEY, TO THE BEST OF MY KNOWLEDGE AND BELIEF, IS EXECUTED ACCORDING TO THE PROVISIONS OF TITLE 865 I.A.C. 1-12-20 THROUGH 1-12-26 REGARDING ROUTE SURVEYS, EXCEPT THAT ANY DATA SHOWN REGARDING THE LOCATION OR DESCRIPTION OF THE EXISTING PARCELS IS NOT A PART OF THIS SURVEY.

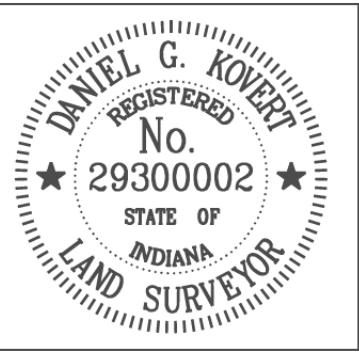

I AFFIRM, UNDER THE PENALTIES FOR PERJURY, THAT I HAVE TAKEN REASONABLE CARE TO REDACT EACH SOCIAL SECURITY NUMBER IN THIS DOCUMENT, UNLESS REQUIRED BY LAW.
DANIEL G. KOVERT

CHECKED BY: SAD

RECOMMENDED FOR APPROVAL AND PREPARED BY: DANIEL G. KOVERT

Daniel G. Kovert
REGISTERED LAND SURVEYOR, FIELD

6/05/2019
DATE

INDIANA
DEPARTMENT OF TRANSPORTATION


LOCATION CONTROL ROUTE SURVEY

HORIZONTAL SCALE		BRIDGE FILE	
1" = 40'		-	
COUNTY		DESIGNATION	
POSEY		1601062	
SURVEY BOOK		SHEETS	
ELECTRONIC		4	of 214
CONTRACT		PROJECT	
R-40567		1601062	

INDIANA DEPARTMENT
OF TRANSPORTATION



LOCATION CONTROL ROUTE SURVEY PLAT
POSEY COUNTY, INDIANA
S.R. 65

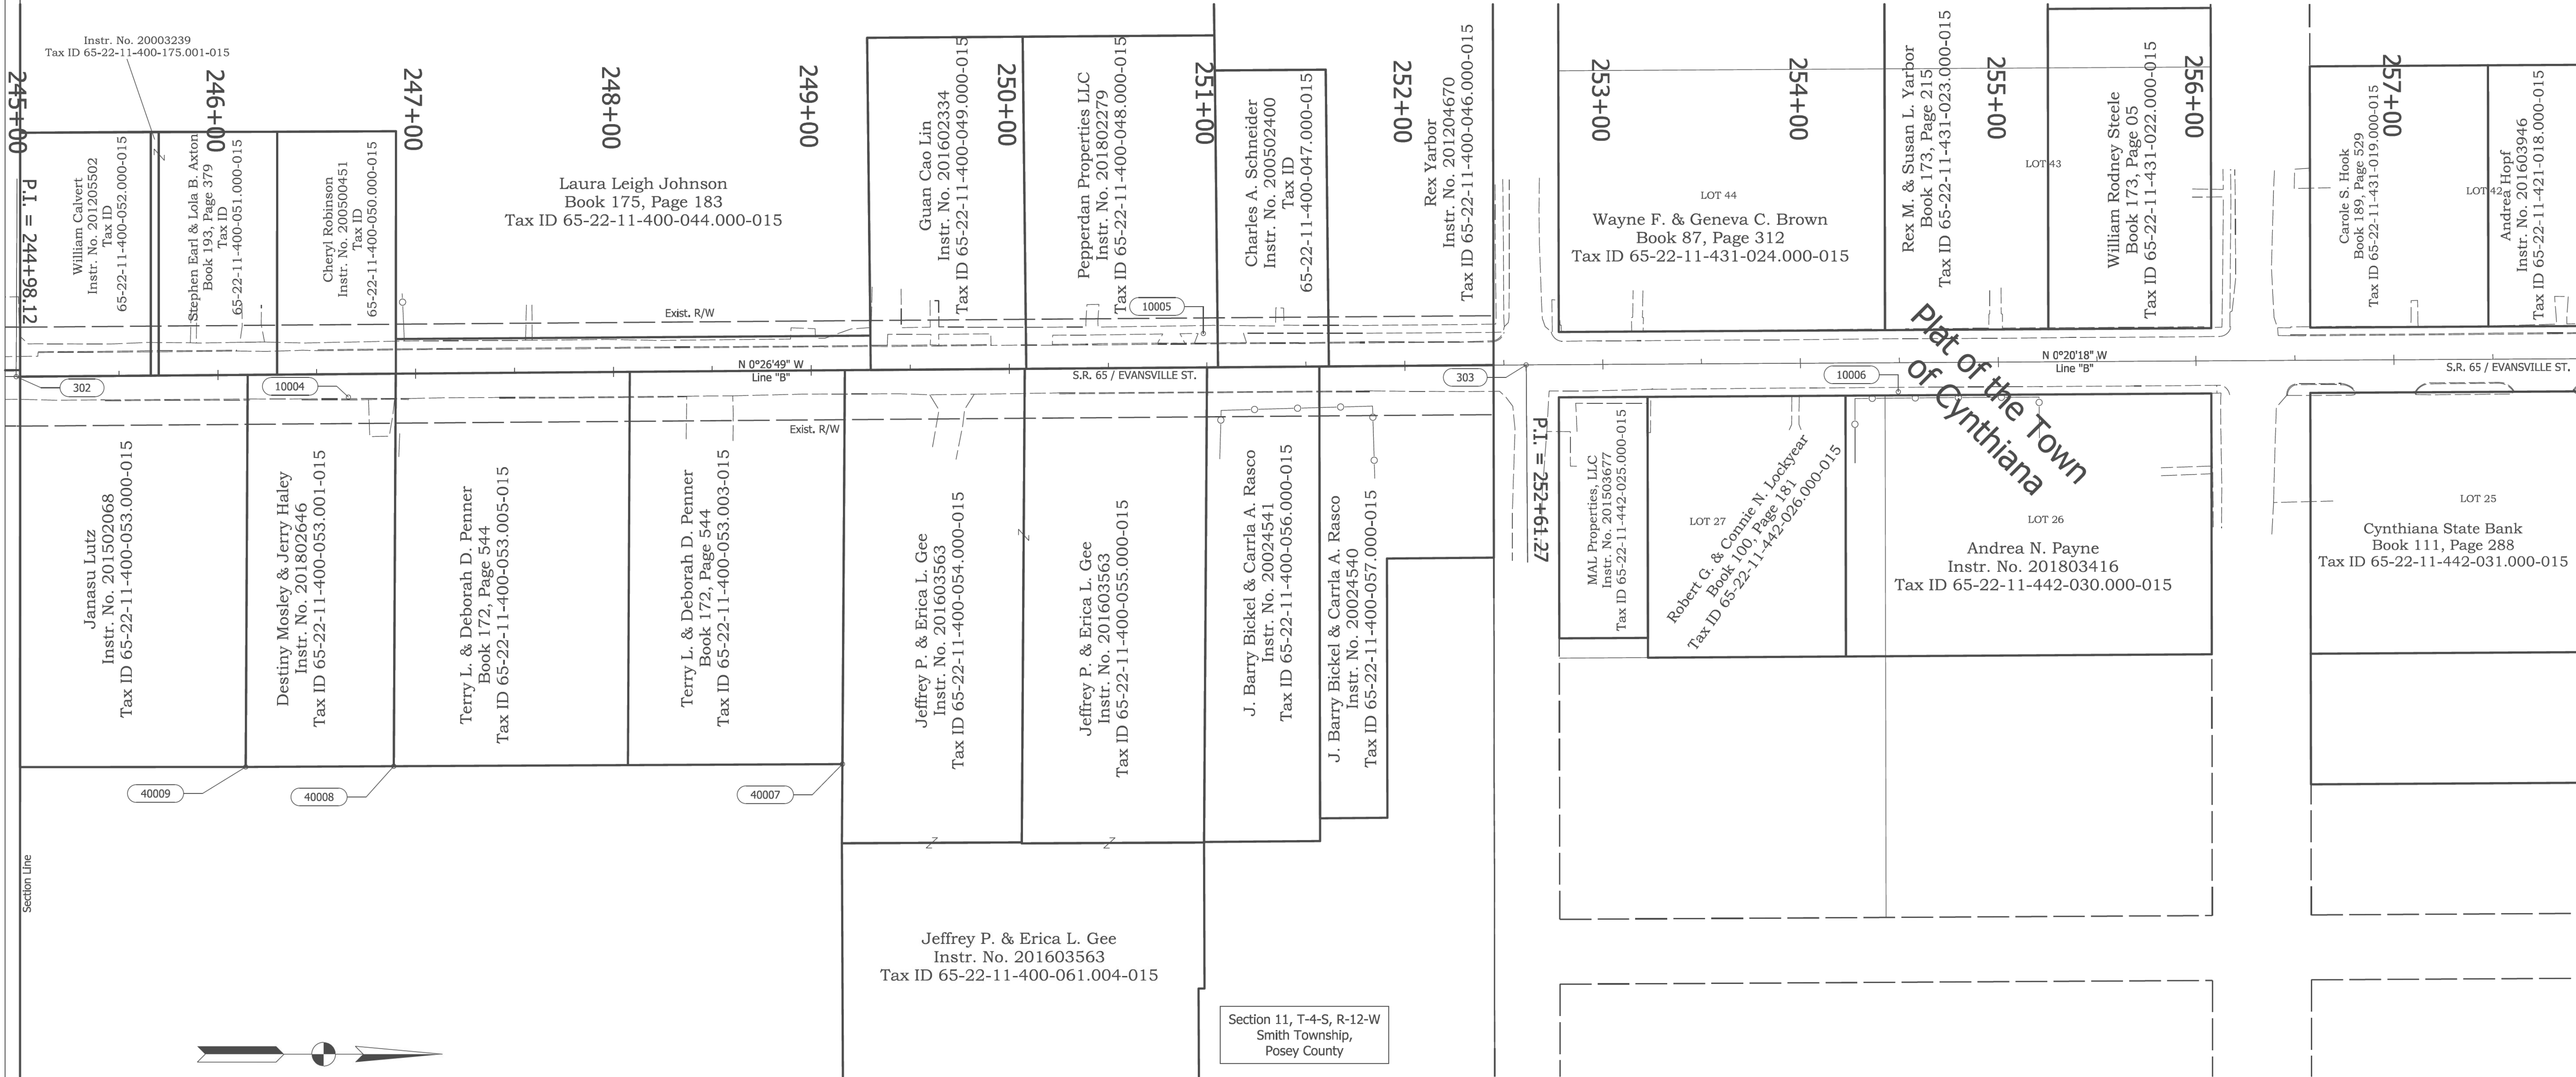

SURVEY STARTED		
December 18, 2018		
SURVEY COMPLETED		
April 2, 2019		
ROUTE PLAT SHEETS		
3	of	13

Plat Prepared By:
SJCA
ENGINEERS & SURVEYORS
9102 North Meridian Street, Suite 200,
Indianapolis, IN 46260
Phone: (317) 566-0629
E-mail: sjca@sjca-pc.com

FIELD SURVEYOR STATEMENT

THIS SURVEY, TO THE BEST OF MY KNOWLEDGE AND BELIEF, IS EXECUTED ACCORDING TO THE PROVISIONS OF TITLE 865 I.A.C. 1-12-20 THROUGH 1-12-26 REGARDING ROUTE SURVEYS, EXCEPT THAT ANY DATA SHOWN REGARDING THE LOCATION OR DESCRIPTION OF THE EXISTING PARCELS IS NOT A PART OF THIS SURVEY.



I AFFIRM, UNDER THE PENALTIES FOR PERJURY, THAT I HAVE TAKEN REASONABLE CARE TO REDACT EACH SOCIAL SECURITY NUMBER IN THIS DOCUMENT, UNLESS REQUIRED BY LAW.
DANIEL G. KOVERT
CHECKED BY: SAD
RECOMMENDED FOR APPROVAL AND PREPARED BY: DANIEL G. KOVERT
Daniel G. Kovert
REGISTERED LAND SURVEYOR, FIELD
6/05/2019
DATE

INDIANA
DEPARTMENT OF TRANSPORTATION

LOCATION CONTROL ROUTE SURVEY

HORIZONTAL SCALE		BRIDGE FILE	
1" = 40'		-	
COUNTY		DESIGNATION	
POSEY		1601062	
SURVEY BOOK		SHEETS	
ELECTRONIC		5	of 214
CONTRACT		PROJECT	
R-40567		1601062	

- ① James M. Chappell
Instr. No. 201604153
Tax ID 65-22-11-412-010.000-015

② Cynthiana Management Corp.
Instr. No. 201604003
Tax ID 65-22-11-412-009.000-015

③ Clellie C. Oursler, Trustee
Deed Not Found
Tax ID 65-22-11-412-009.002-015

④ J. Todd & Karen D. Phelps
Instr. No. 201500470
Tax ID 65-22-12-325-047.000-015

⑤ The Town of Cynthiana, Indiana
Instr. No. 201600522
Tax ID 65-22-11-421-017.000-015

⑥ John D. Hall
Book 128, Page 428
Tax ID 65-22-11-413-041.000-015

⑦ Darla D. Crowder
Instr. No. 201602290
Tax ID 65-22-11-413-040.000-015


⑧ The Trustees of Masonic
Lodge of Cynthiana, Indiana,
Posey County
Instr. No. 201201784
Tax ID 65-22-11-412-035.000-015

INDIANA DEPARTMENT
OF TRANSPORTATION



LOCATION CONTROL ROUTE SURVEY PLAT
POSEY COUNTY, INDIANA
S.R. 65

Section 11, T-4-S, R-2-W
Smith Township,
Posey County

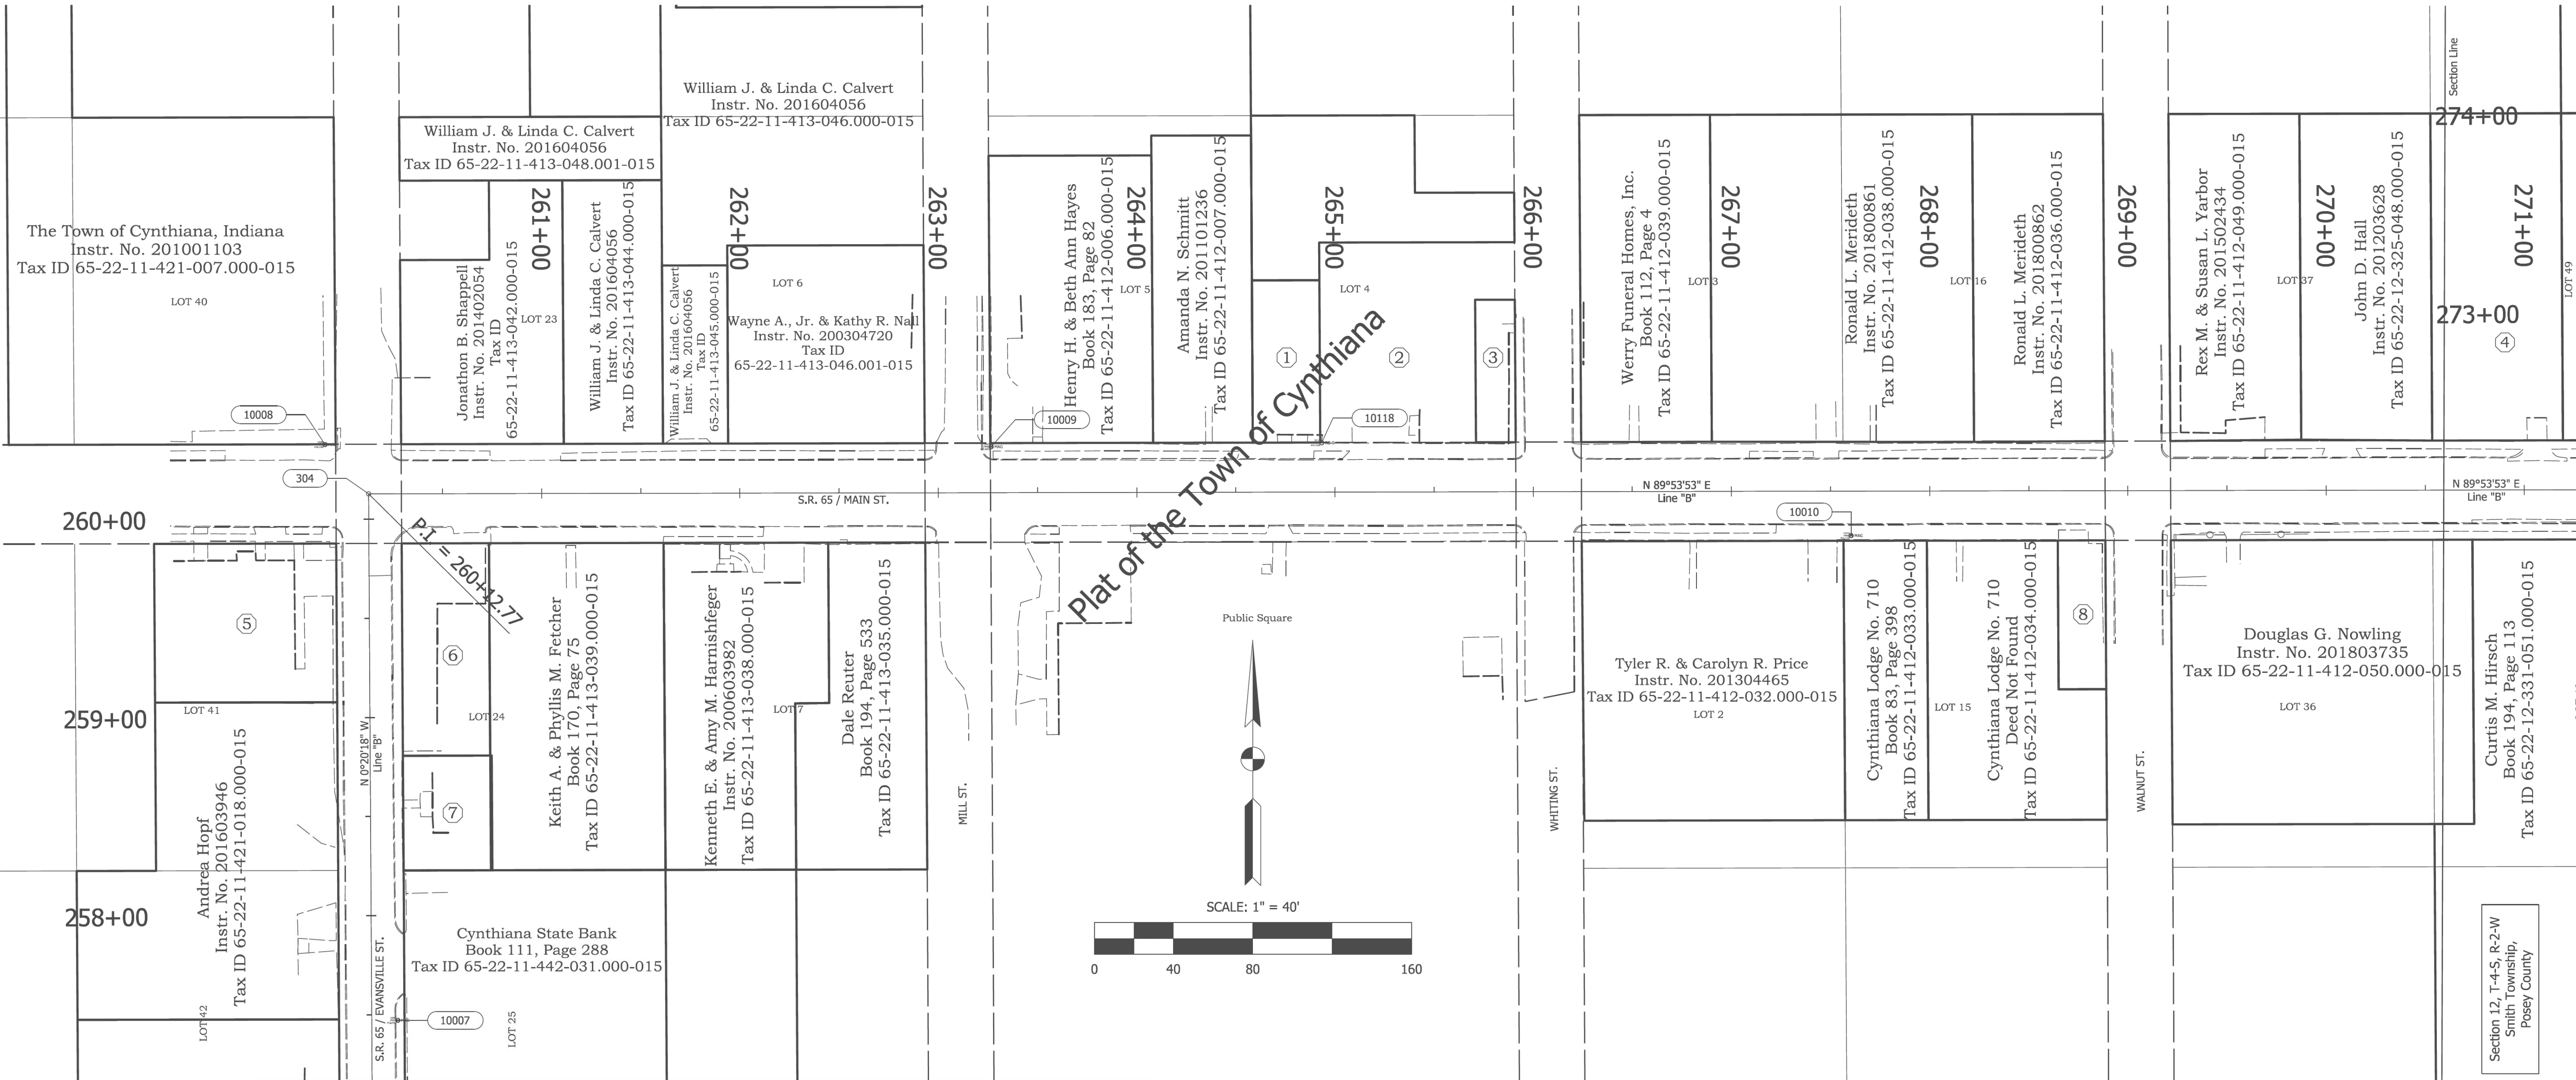

Model: Plat_04
5/18/2020 3:11:34 PM
User: JReidy

SURVEY STARTED		
December 18, 2018		
SURVEY COMPLETED		
April 2, 2019		
ROUTE PLAT SHEETS		
4	of	13

Plat Prepared By:

SJCA

ENGINEERS
& SURVEYORS

9102 North Meridian Street, Suite 200,
Indianapolis, IN 46260
Phone: (317) 566-0629
E-mail: sjca@sjca-pc.com

FIELD SURVEYOR STATEMENT

THIS SURVEY, TO THE BEST OF MY KNOWLEDGE AND BELIEF, IS EXECUTED ACCORDING TO THE PROVISIONS OF TITLE 865 I.A.C. 1-12-20 THROUGH 1-12-26 REGARDING ROUTE SURVEYS, EXCEPT THAT ANY DATA SHOWN REGARDING THE LOCATION OR DESCRIPTION OF THE EXISTING PARCELS IS NOT A PART OF THIS SURVEY.



I AFFIRM, UNDER THE PENALTIES FOR PERJURY, THAT I HAVE TAKEN REASONABLE CARE TO REDACT EACH SOCIAL SECURITY NUMBER IN THIS DOCUMENT, UNLESS REQUIRED BY LAW.
DANIEL G. KOVERT

CHECKED BY: SAD
RECOMMENDED FOR APPROVAL AND PREPARED BY: DANIEL G. KOVERT

Daniel G. Kovert
REGISTERED LAND SURVEYOR, FIELD
6/05/2019
DATE

INDIANA
DEPARTMENT OF TRANSPORTATION

LOCATION CONTROL ROUTE SURVEY



HORIZONTAL SCALE		BRIDGE FILE	
1" = 40'		-	
COUNTY		DESIGNATION	
POSEY		1601062	
SURVEY BOOK		SHEETS	
ELECTRONIC		6	of 214
CONTRACT		PROJECT	
R-40567		1601062	

INDIANA DEPARTMENT
OF TRANSPORTATION



LOCATION CONTROL ROUTE SURVEY PLAT
POSEY COUNTY, INDIANA
S.R. 65

- 9 J. Todd & Karen D. Phelps
Instr. No. 201500470
Tax ID 65-22-12-325-047.000-015
- 10 Andrew J. & Andrea S. Preske
Book 198, Page 293
Tax ID 65-22-12-325-047.001-015
- 11 Rex M. & Susan L. Yarbor
No Deed Found
Tax ID 65-22-12-324-016.000-015
- 12 William Chad Westerfield
No Deed Found
Tax ID 65-22-12-324-014.000-015

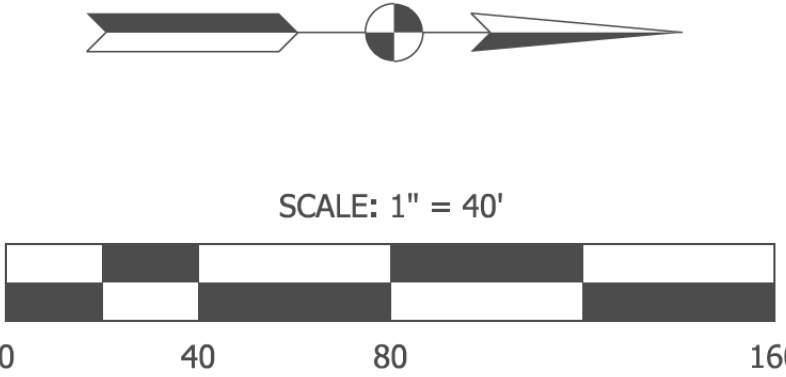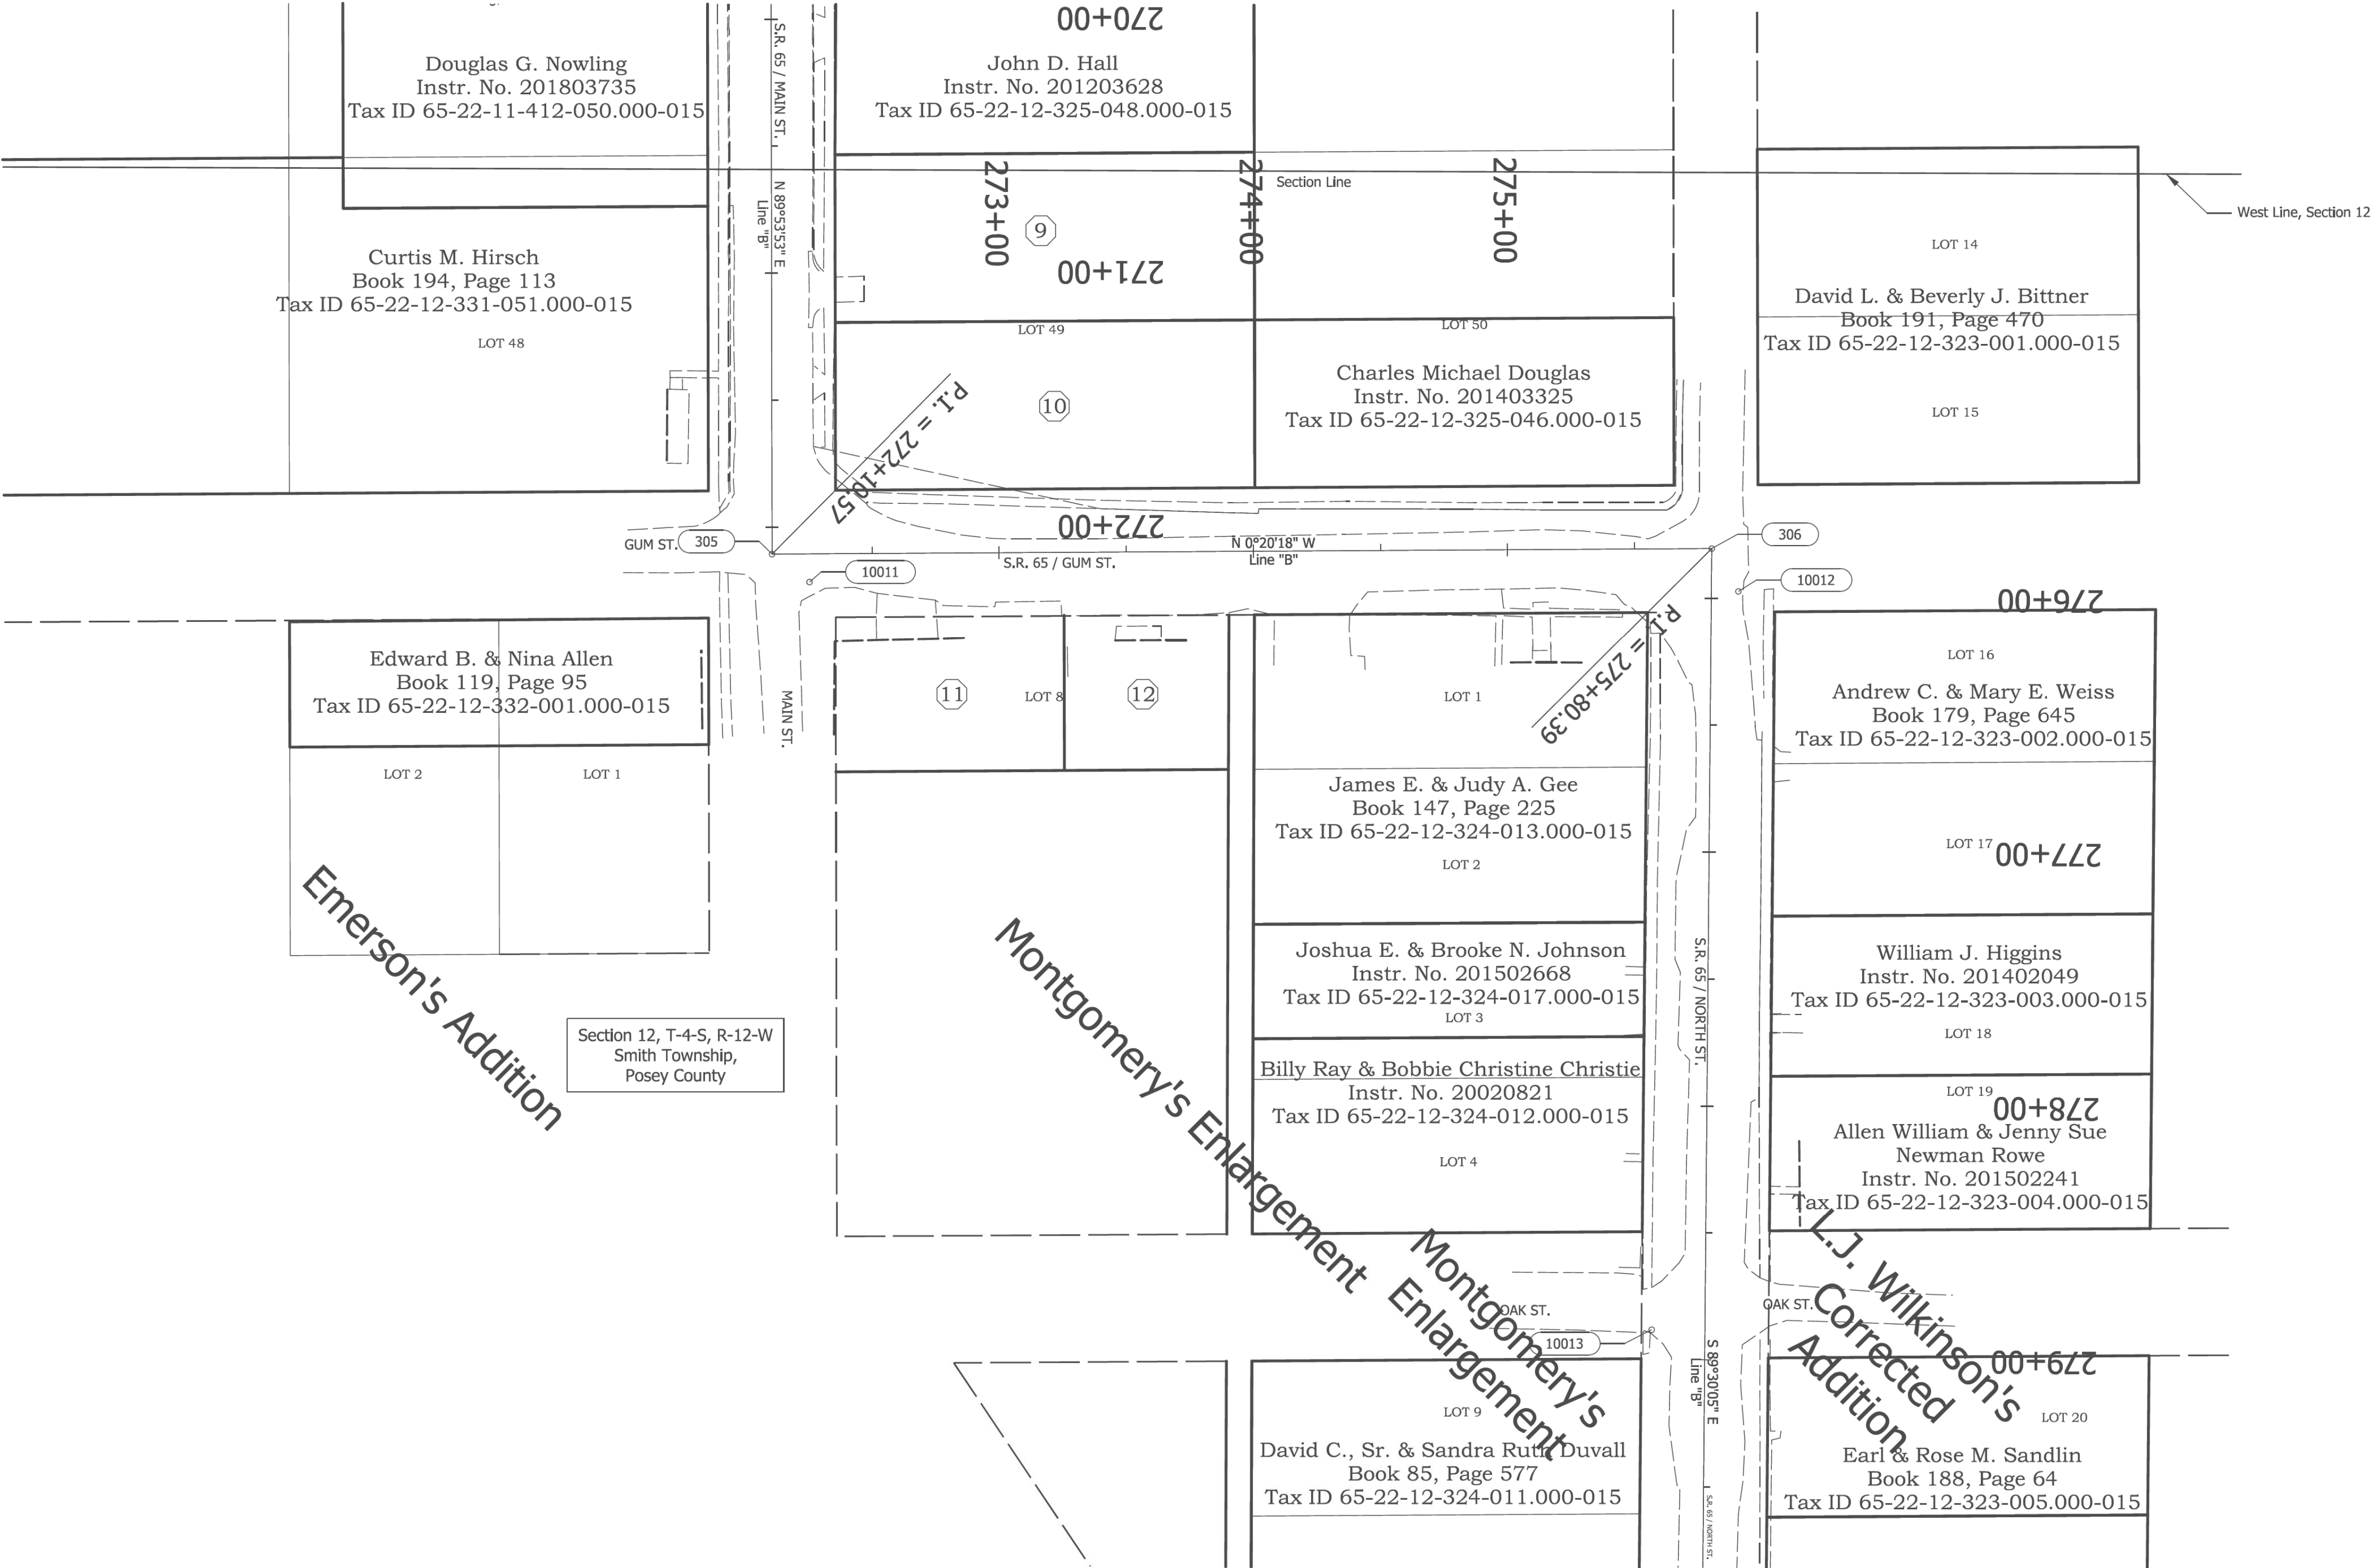

SURVEY STARTED		
December 18, 2018		
SURVEY COMPLETED		
April 2, 2019		
ROUTE PLAT SHEETS		
5	of	13

Plat Prepared By:

SJCA
ENGINEERS & SURVEYORS
9102 North Meridian Street, Suite 200,
Indianapolis, IN 46260
Phone: (317) 566-0629
E-mail: sjca@sjca-pc.com

FIELD SURVEYOR STATEMENT

THIS SURVEY, TO THE BEST OF MY KNOWLEDGE AND BELIEF, IS EXECUTED ACCORDING TO THE PROVISIONS OF TITLE 865 I.A.C. 1-12-20 THROUGH 1-12-26 REGARDING ROUTE SURVEYS, EXCEPT THAT ANY DATA SHOWN REGARDING THE LOCATION OR DESCRIPTION OF THE EXISTING PARCELS IS NOT A PART OF THIS SURVEY.



I AFFIRM, UNDER THE PENALTIES FOR PERJURY, THAT I HAVE TAKEN REASONABLE CARE TO REDACT EACH SOCIAL SECURITY NUMBER IN THIS DOCUMENT, UNLESS REQUIRED BY LAW.
DANIEL G. KOVERT

CHECKED BY: SAD

RECOMMENDED FOR APPROVAL AND PREPARED BY: DANIEL G. KOVERT

Daniel G. Kovert 6/05/2019
REGISTERED LAND SURVEYOR, FIELD DATE

INDIANA
DEPARTMENT OF TRANSPORTATION

LOCATION CONTROL ROUTE SURVEY


HORIZONTAL SCALE		BRIDGE FILE	
1" = 40'		-	
COUNTY		DESIGNATION	
POSEY		1601062	
SURVEY BOOK		SHEETS	
ELECTRONIC		7	of 214
CONTRACT		PROJECT	
R-40567		1601062	

INDIANA DEPARTMENT
OF TRANSPORTATION



LOCATION CONTROL ROUTE SURVEY PLAT
POSEY COUNTY, INDIANA
S.R. 65

Section 12, T-4-S, R-12-W
Smith Township,
Posey County

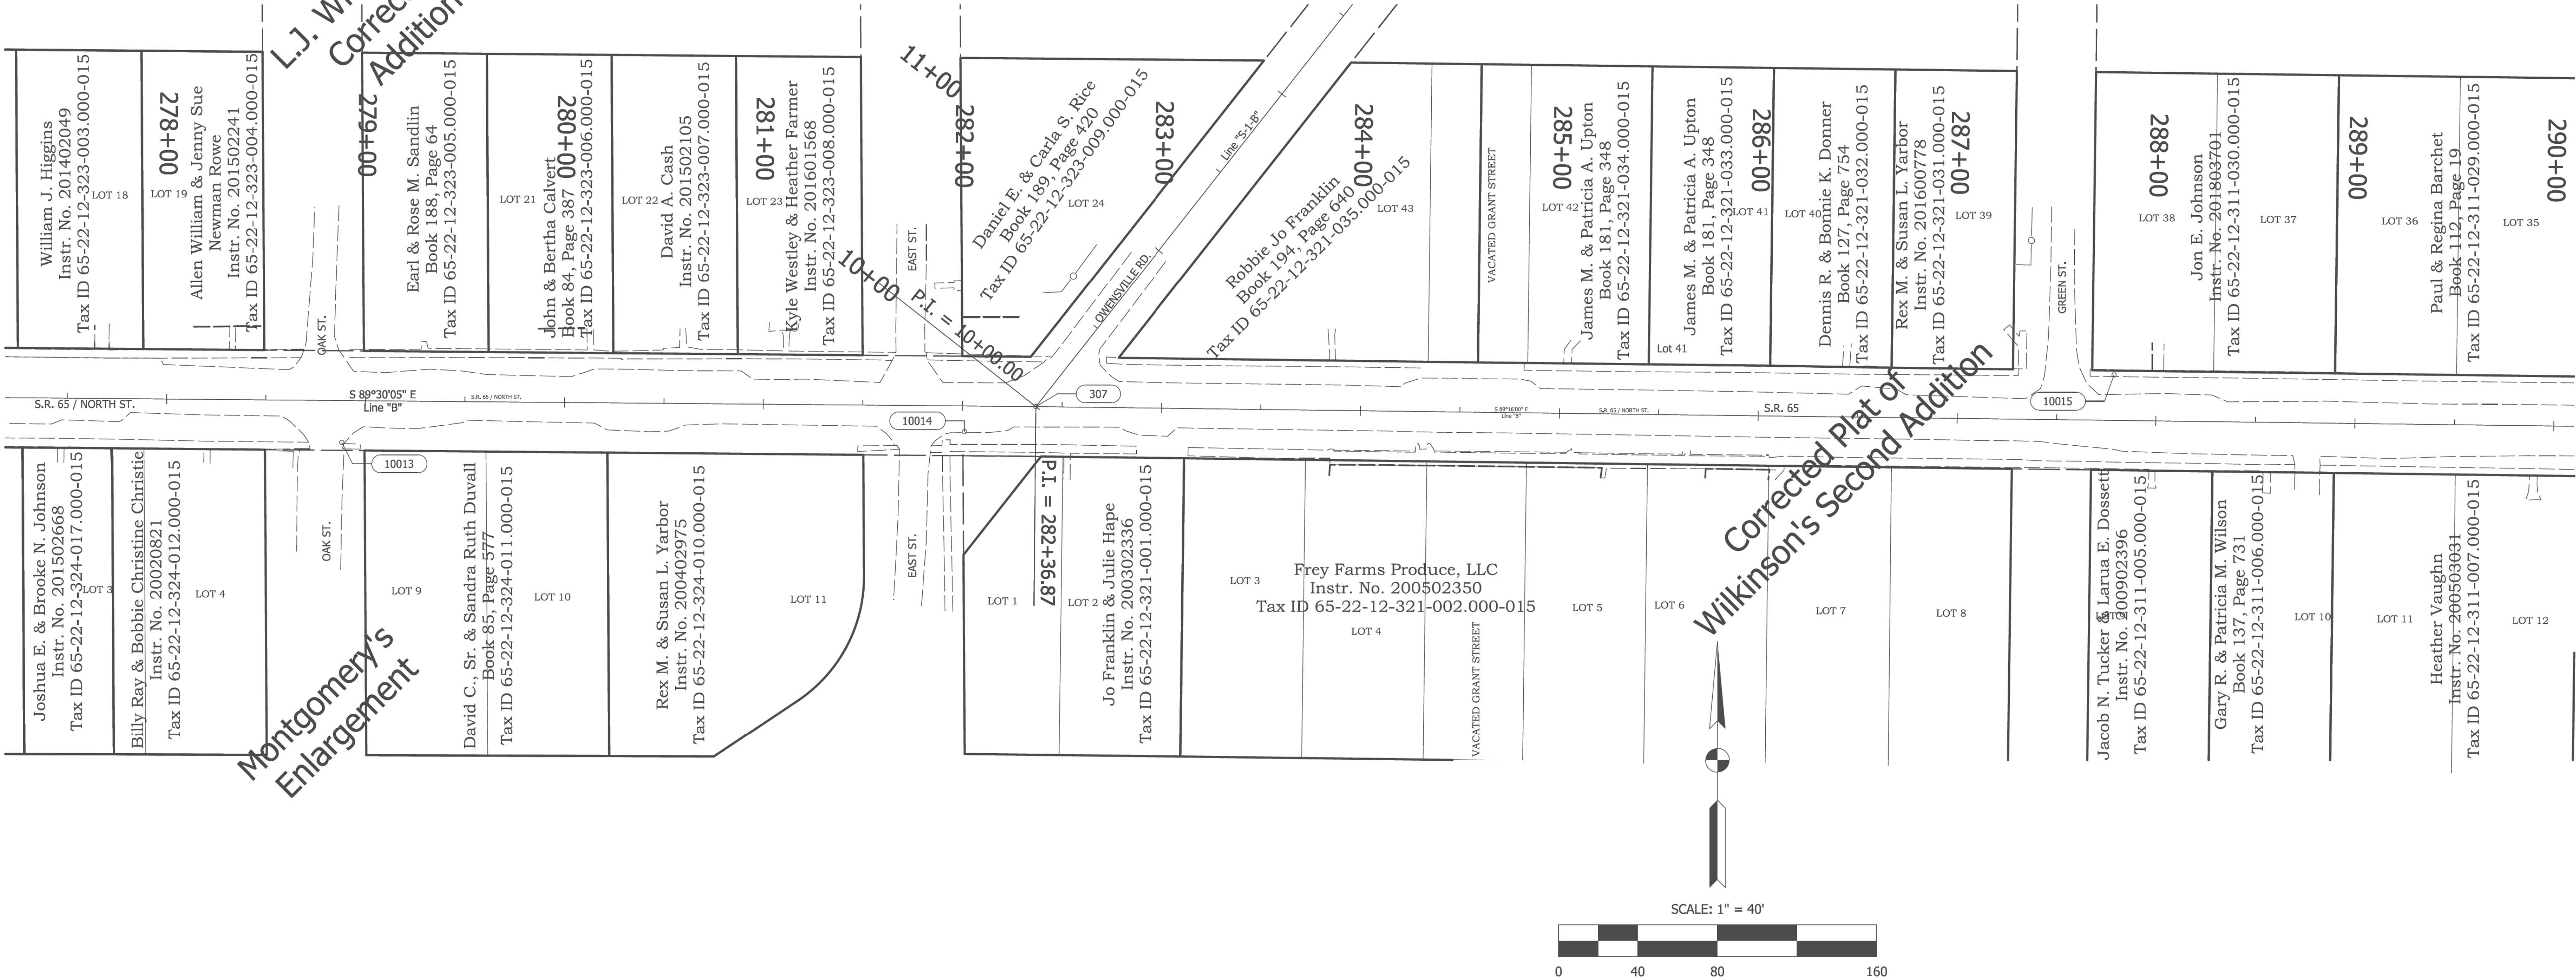

Model: Plat_06
5/18/2020 3:11:36 PM
User: JReidy

SURVEY STARTED		
December 18, 2018		
SURVEY COMPLETED		
April 2, 2019		
ROUTE PLAT SHEETS		
6	of	13

Plat Prepared By:

SJCA
ENGINEERS & SURVEYORS
9102 North Meridian Street, Suite 200,
Indianapolis, IN 46260
Phone: (317) 566-0629
E-mail: sjca@sjca-pc.com

FIELD SURVEYOR STATEMENT

THIS SURVEY, TO THE BEST OF MY KNOWLEDGE AND BELIEF, IS EXECUTED ACCORDING TO THE PROVISIONS OF TITLE 865 I.A.C. 1-12-20 THROUGH 1-12-26 REGARDING ROUTE SURVEYS, EXCEPT THAT ANY DATA SHOWN REGARDING THE LOCATION OR DESCRIPTION OF THE EXISTING PARCELS IS NOT A PART OF THIS SURVEY.



I AFFIRM, UNDER THE PENALTIES FOR PERJURY, THAT I HAVE TAKEN REASONABLE CARE TO REDACT EACH SOCIAL SECURITY NUMBER IN THIS DOCUMENT, UNLESS REQUIRED BY LAW. DANIEL G. KOVERT	
CHECKED BY	SAD
RECOMMENDED FOR APPROVAL AND PREPARED BY: DANIEL G. KOVERT	
<i>Daniel G. Kovert</i>	6/05/2019
REGISTERED LAND SURVEYOR, FIELD	DATE

INDIANA
DEPARTMENT OF TRANSPORTATION


LOCATION CONTROL ROUTE SURVEY

HORIZONTAL SCALE		BRIDGE FILE	
1" = 40'		-	
COUNTY		DESIGNATION	
POSEY		1601062	
SURVEY BOOK		SHEETS	
ELECTRONIC		8	of 214
CONTRACT		PROJECT	
R-40567		1601062	


INDIANA DEPARTMENT
OF TRANSPORTATION



LOCATION CONTROL ROUTE SURVEY PLAT
POSEY COUNTY, INDIANA
S.R. 65

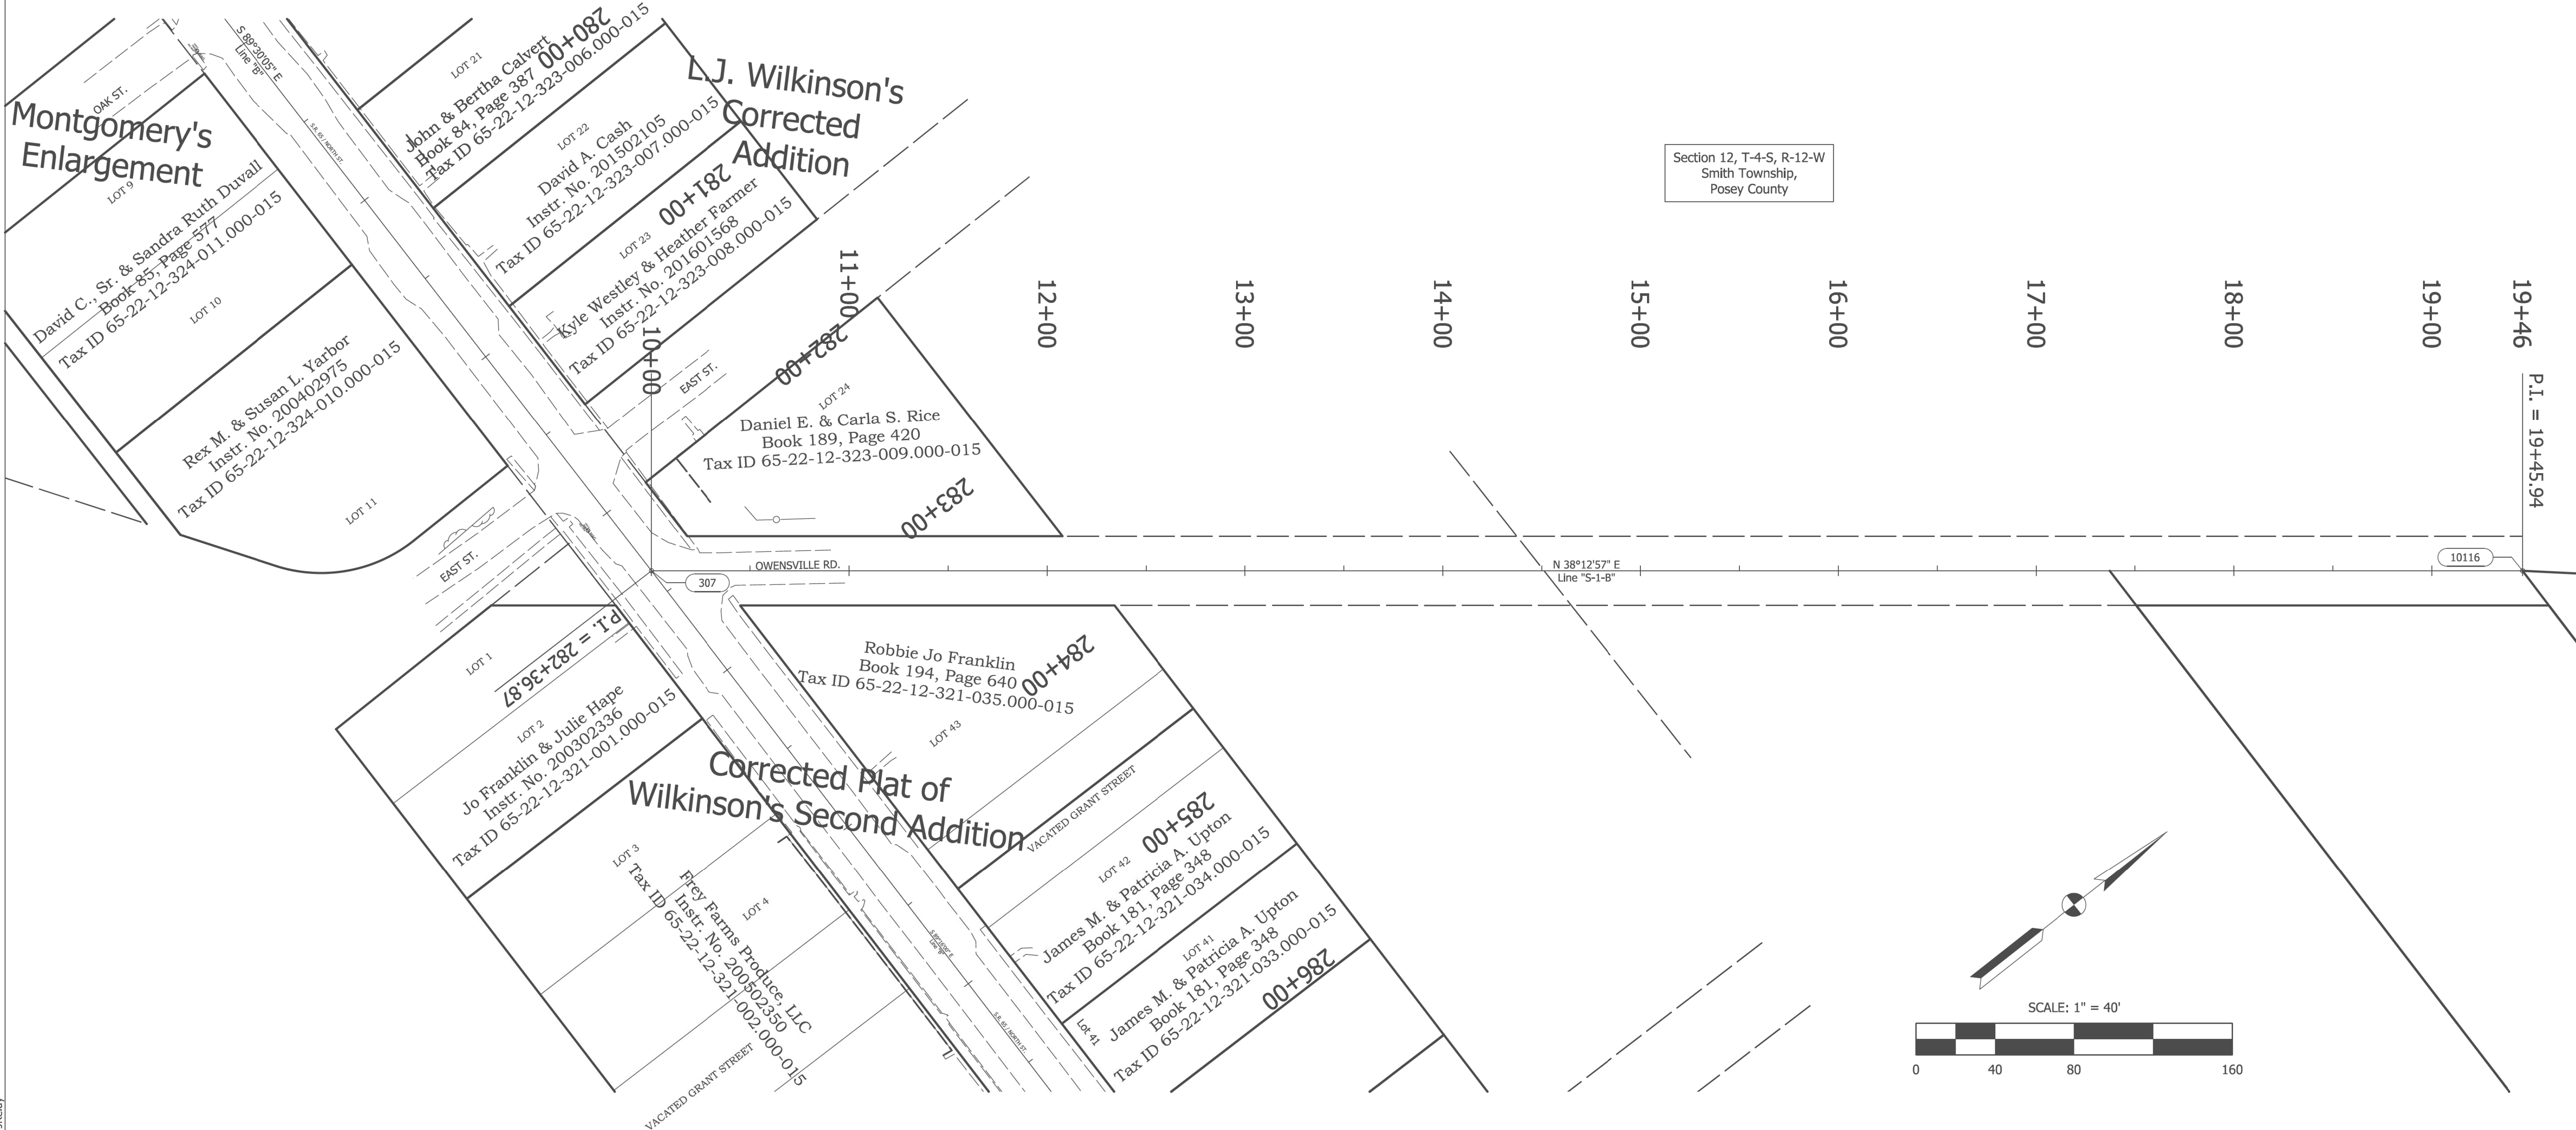

Section 12, T-4-S, R-12-W
Smith Township,
Posey County

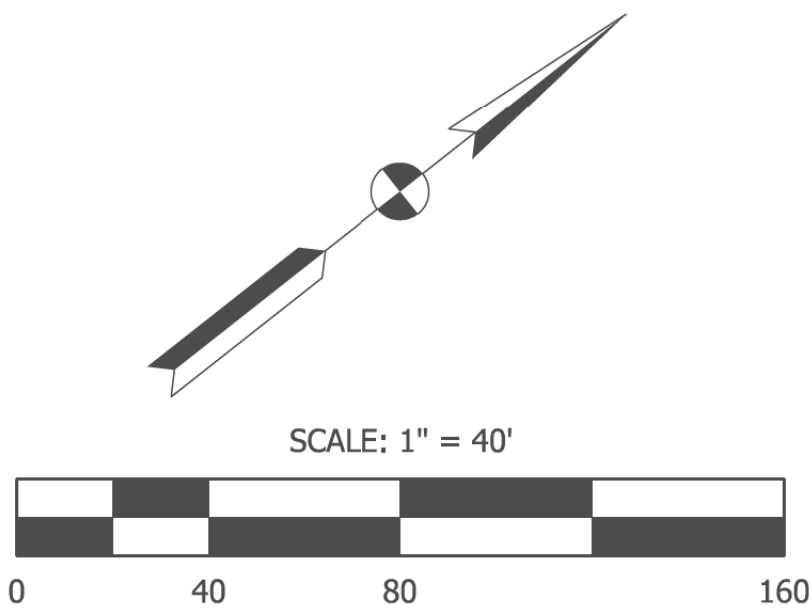

Model: Plat_07
5/18/2020 3:11:36 PM
User: JReidy

SURVEY STARTED		
December 18, 2018		
SURVEY COMPLETED		
April 2, 2019		
ROUTE PLAT SHEETS		
7	of	13

Plat Prepared By:

SJCA
ENGINEERS
& SURVEYORS
9102 North Meridian Street, Suite 200,
Indianapolis, IN 46260
Phone: (317) 566-0629
E-mail: sjca@sjca-pc.com

FIELD SURVEYOR STATEMENT

THIS SURVEY, TO THE BEST OF MY KNOWLEDGE AND BELIEF, IS EXECUTED ACCORDING TO THE PROVISIONS OF TITLE 865 I.A.C. 1-12-20 THROUGH 1-12-26 REGARDING ROUTE SURVEYS, EXCEPT THAT ANY DATA SHOWN REGARDING THE LOCATION OR DESCRIPTION OF THE EXISTING PARCELS IS NOT A PART OF THIS SURVEY.



I AFFIRM, UNDER THE PENALTIES FOR PERJURY, THAT I HAVE TAKEN REASONABLE CARE TO REDACT EACH SOCIAL SECURITY NUMBER IN THIS DOCUMENT, UNLESS REQUIRED BY LAW.
DANIEL G. KOVERT

CHECKED BY: SAD

RECOMMENDED FOR APPROVAL AND PREPARED BY: DANIEL G. KOVERT

Daniel G. Kovert 6/05/2019
REGISTERED LAND SURVEYOR, FIELD DATE

INDIANA
DEPARTMENT OF TRANSPORTATION



LOCATION CONTROL ROUTE SURVEY

HORIZONTAL SCALE		BRIDGE FILE	
1" = 40'		-	
COUNTY		DESIGNATION	
POSEY		1601062	
SURVEY BOOK		SHEETS	
ELECTRONIC		9	of 214
CONTRACT		PROJECT	
R-40567		1601062	

INDIANA DEPARTMENT
OF TRANSPORTATION



LOCATION CONTROL ROUTE SURVEY PLAT
POSEY COUNTY, INDIANA
S.R. 65

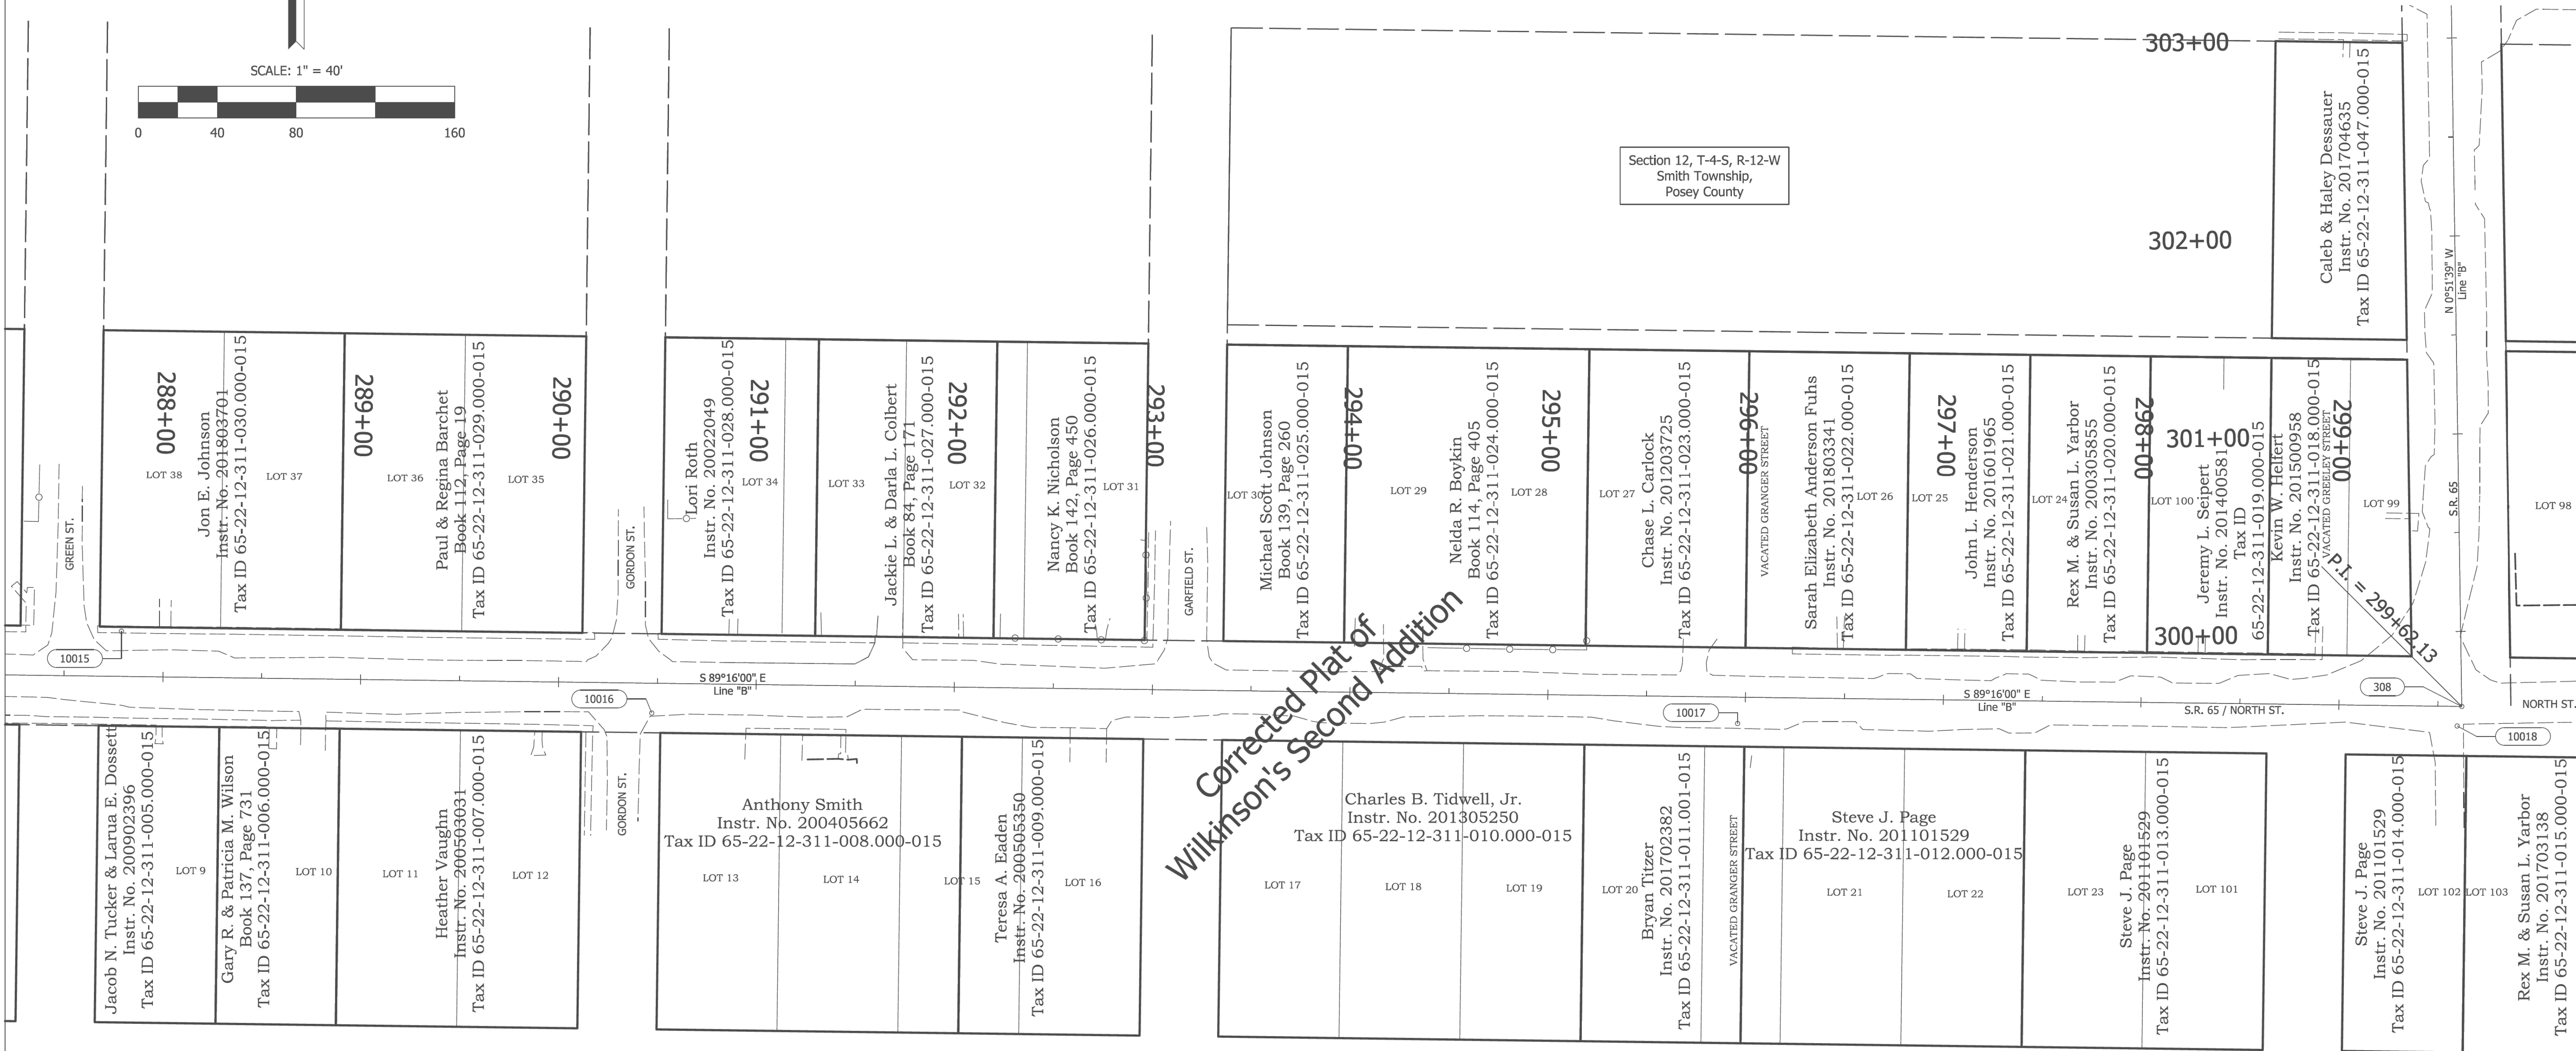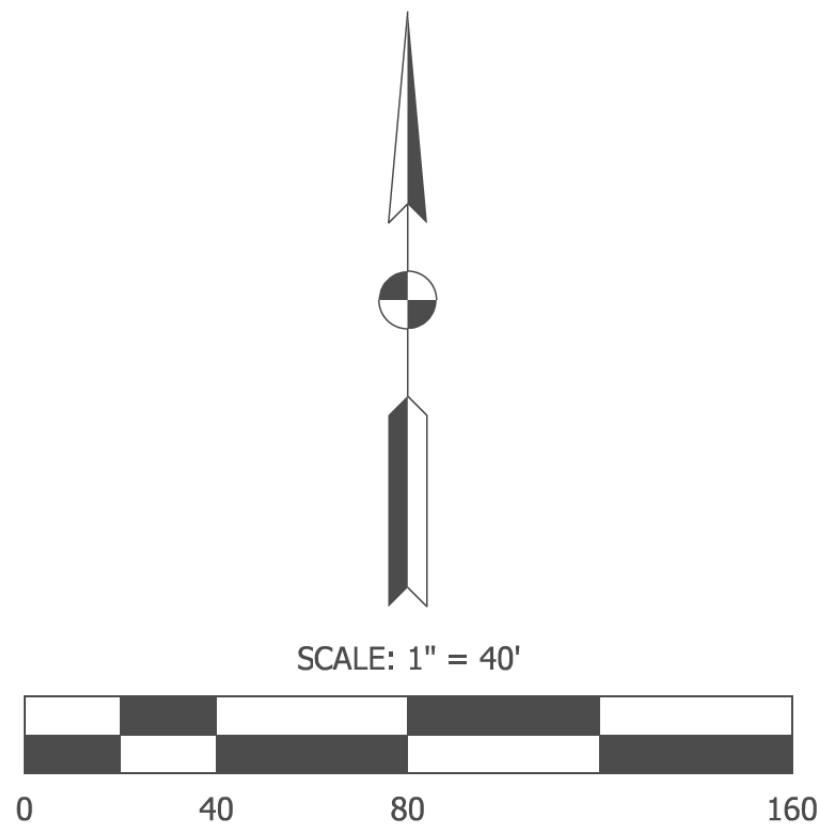

Model: Plat_08
5/18/2020 3:11:37 PM
User: JReidy

SURVEY STARTED		
December 18, 2018		
SURVEY COMPLETED		
April 2, 2019		
ROUTE PLAT SHEETS		
8	of	13

Plat Prepared By:

 **SJCA**
ENGINEERS & SURVEYORS
9102 North Meridian Street, Suite 200,
Indianapolis, IN 46260
Phone: (317) 566-0629
E-mail: sjca@sjca-pc.com

FIELD SURVEYOR STATEMENT

THIS SURVEY, TO THE BEST OF MY KNOWLEDGE AND BELIEF, IS EXECUTED ACCORDING TO THE PROVISIONS OF TITLE 865 I.A.C. 1-12-20 THROUGH 1-12-26 REGARDING ROUTE SURVEYS, EXCEPT THAT ANY DATA SHOWN REGARDING THE LOCATION OR DESCRIPTION OF THE EXISTING PARCELS IS NOT A PART OF THIS SURVEY.



I AFFIRM, UNDER THE PENALTIES FOR PERJURY, THAT I HAVE TAKEN REASONABLE CARE TO REDACT EACH SOCIAL SECURITY NUMBER IN THIS DOCUMENT, UNLESS REQUIRED BY LAW. DANIEL G. KOVERT	
CHECKED BY	SAD
RECOMMENDED FOR APPROVAL AND PREPARED BY: DANIEL G. KOVERT	
	6/05/2019
REGISTERED LAND SURVEYOR, FIELD	DATE

INDIANA
DEPARTMENT OF TRANSPORTATION

LOCATION CONTROL ROUTE SURVEY



HORIZONTAL SCALE		BRIDGE FILE	
1" = 40'		-	
COUNTY		DESIGNATION	
POSEY		1601062	
SURVEY BOOK		SHEETS	
ELECTRONIC		10	of 214
CONTRACT		PROJECT	
R-40567		1601062	

INDIANA DEPARTMENT
OF TRANSPORTATION



LOCATION CONTROL ROUTE SURVEY PLAT
POSEY COUNTY, INDIANA
S.R. 65

Section 12, T-4-S, R-12-W
Smith Township,
Posey County

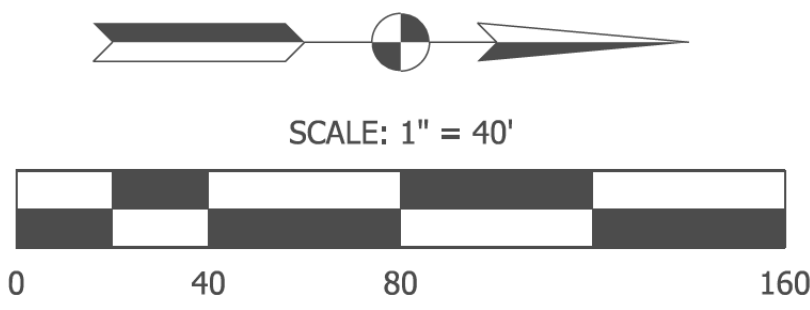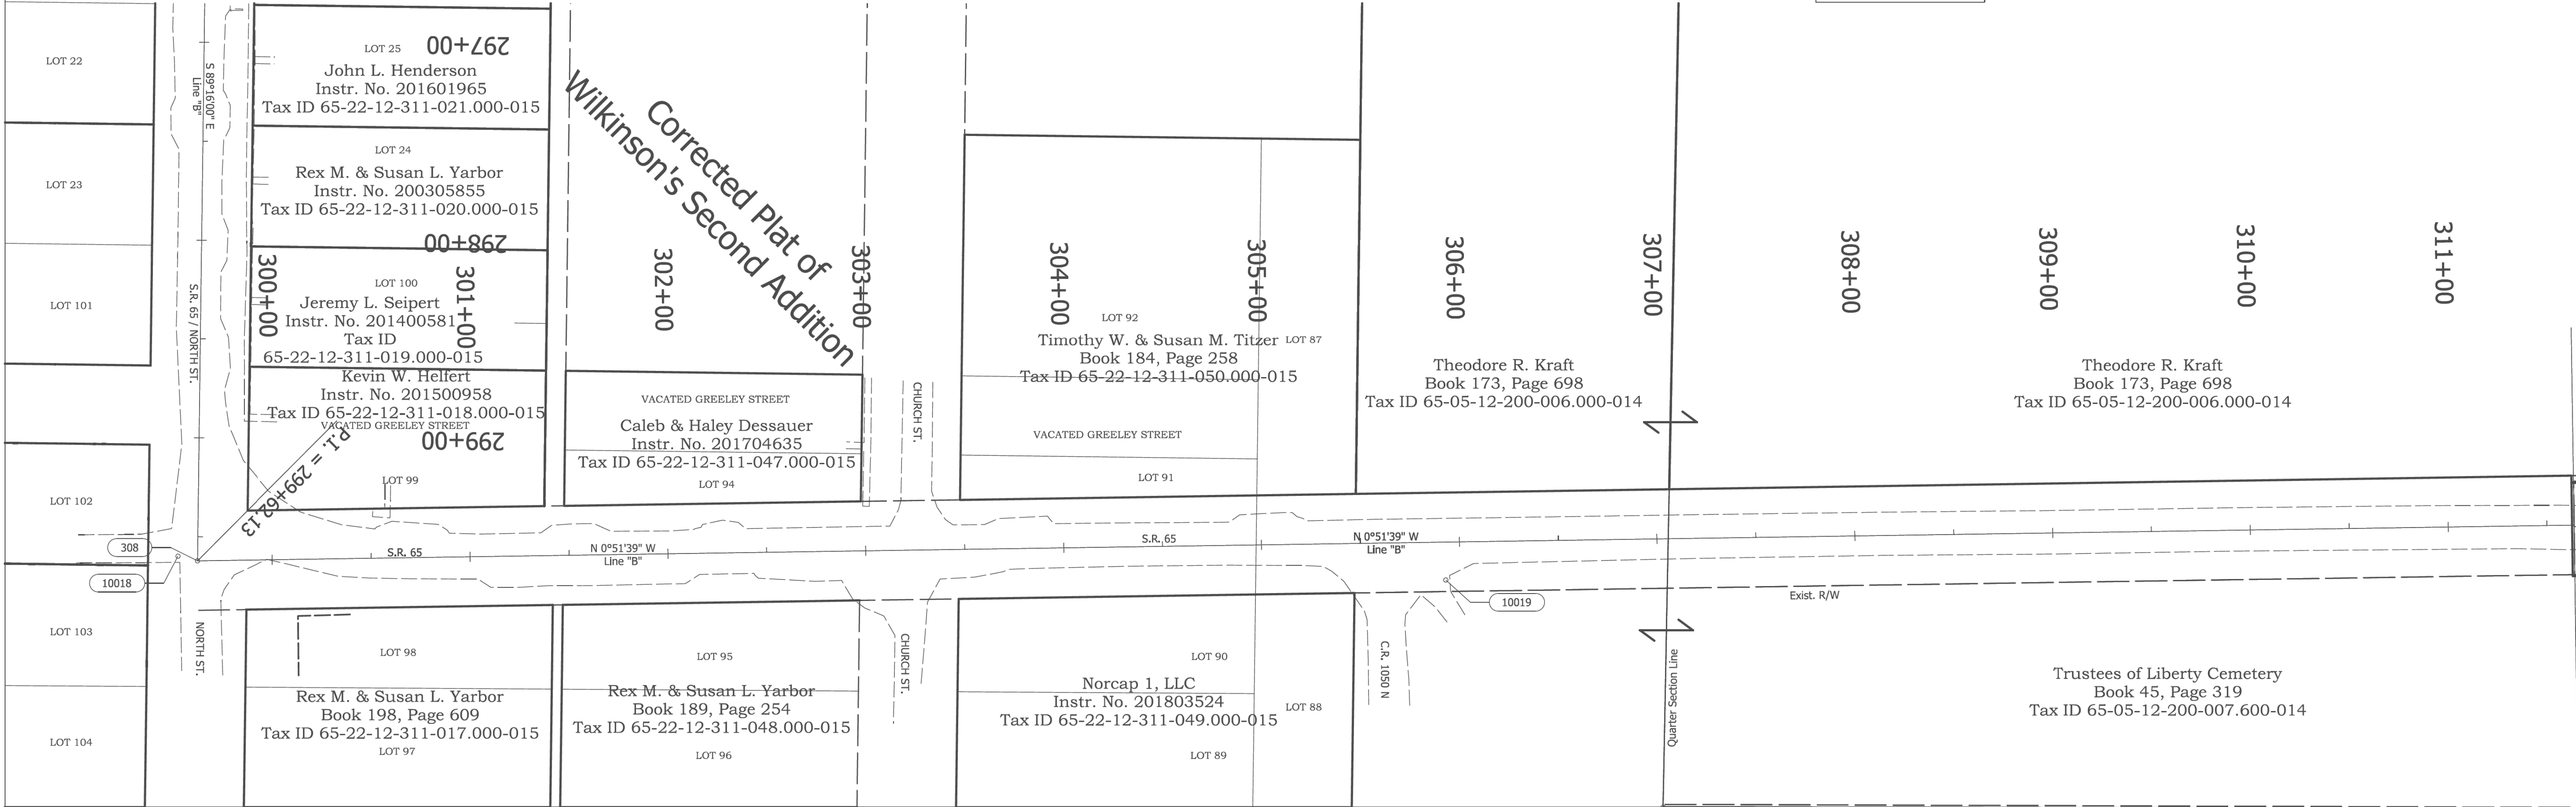

Model: Plat_09
5/18/2020 3:11:38 PM
User: JReidy

SURVEY STARTED		
December 18, 2018		
SURVEY COMPLETED		
April 2, 2019		
ROUTE PLAT SHEETS		
9	of	13

Plat Prepared By:

SJCA
ENGINEERS
& SURVEYORS
9102 North Meridian Street, Suite 200,
Indianapolis, IN 46260
Phone: (317) 566-0629
E-mail: sjca@sjca-pc.com

FIELD SURVEYOR STATEMENT

THIS SURVEY, TO THE BEST OF MY KNOWLEDGE AND BELIEF, IS EXECUTED ACCORDING TO THE PROVISIONS OF TITLE 865 I.A.C. 1-12-20 THROUGH 1-12-26 REGARDING ROUTE SURVEYS, EXCEPT THAT ANY DATA SHOWN REGARDING THE LOCATION OR DESCRIPTION OF THE EXISTING PARCELS IS NOT A PART OF THIS SURVEY.



I AFFIRM, UNDER THE PENALTIES FOR PERJURY, THAT I HAVE TAKEN REASONABLE CARE TO REDACT EACH SOCIAL SECURITY NUMBER IN THIS DOCUMENT, UNLESS REQUIRED BY LAW.
DANIEL G. KOVERT

CHECKED BY: SAD

RECOMMENDED FOR APPROVAL AND PREPARED BY: DANIEL G. KOVERT

Daniel G. Kovert 6/05/2019
REGISTERED LAND SURVEYOR, FIELD DATE

INDIANA
DEPARTMENT OF TRANSPORTATION


LOCATION CONTROL ROUTE SURVEY

HORIZONTAL SCALE		BRIDGE FILE	
1" = 40'		-	
COUNTY		DESIGNATION	
POSEY		1601062	
SURVEY BOOK		SHEETS	
ELECTRONIC		11	of 214
CONTRACT		PROJECT	
R-40567		1601062	

INDIANA DEPARTMENT
OF TRANSPORTATION



LOCATION CONTROL ROUTE SURVEY PLAT
POSEY COUNTY, INDIANA
S.R. 65

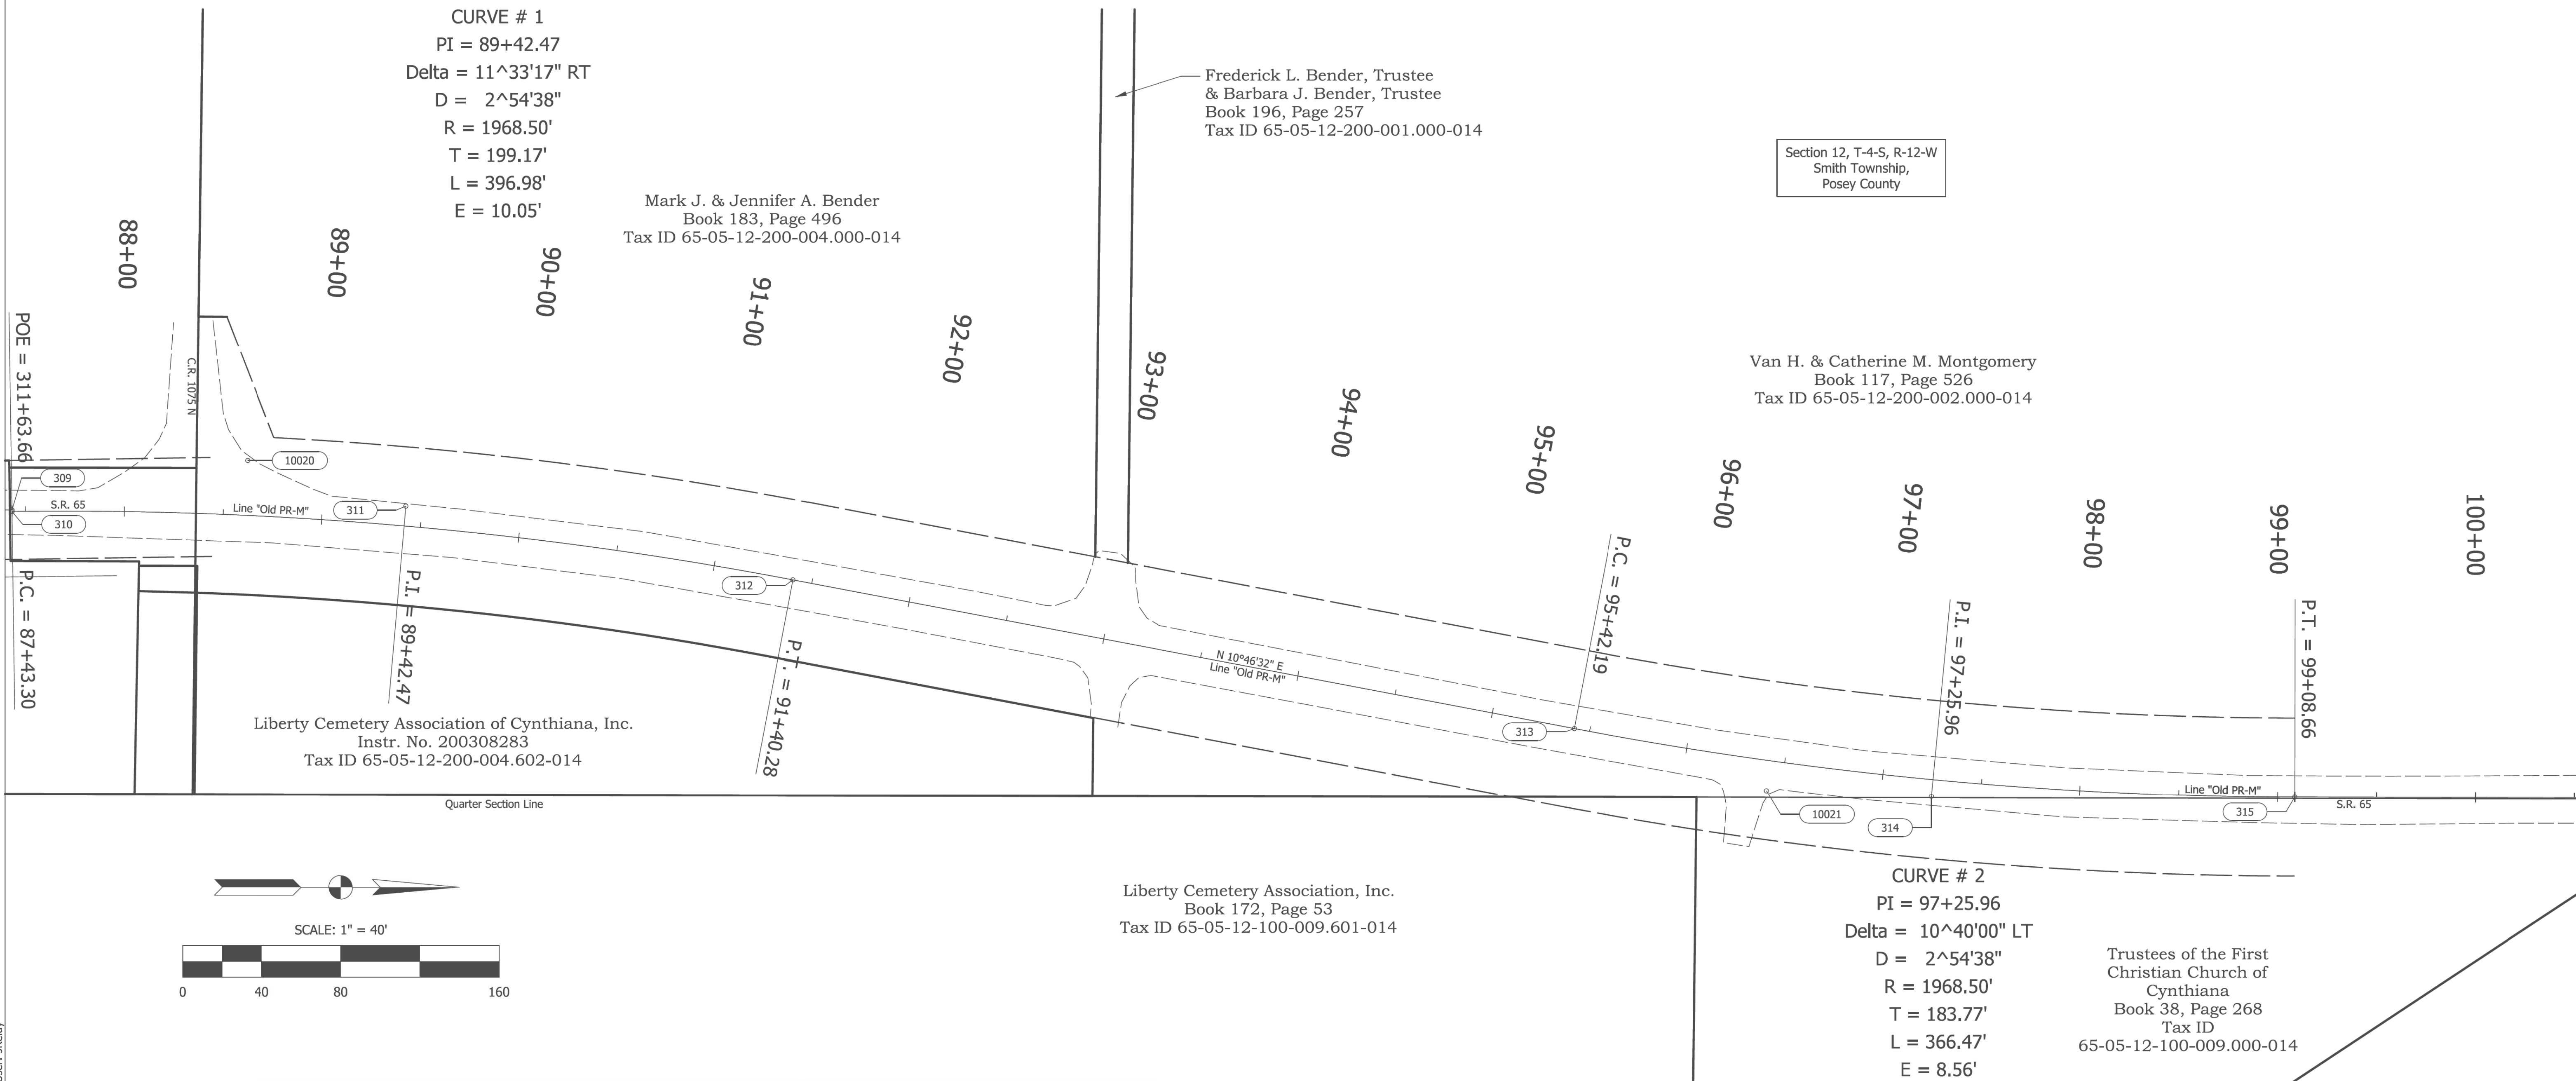

Model: Plat_10
User: JReidy
Date: 6/11/2019 1:11:38 PM


SURVEY STARTED		
December 18, 2018		
SURVEY COMPLETED		
April 2, 2019		
ROUTE PLAT SHEETS		
10	of	13

Plat Prepared By:

SJCA
ENGINEERS & SURVEYORS
9102 North Meridian Street, Suite 200,
Indianapolis, IN 46260
Phone: (317) 566-0629
E-mail: sjca@sjca-pc.com

FIELD SURVEYOR STATEMENT

THIS SURVEY, TO THE BEST OF MY KNOWLEDGE AND BELIEF, IS EXECUTED ACCORDING TO THE PROVISIONS OF TITLE 865 I.A.C. 1-12-20 THROUGH 1-12-26 REGARDING ROUTE SURVEYS, EXCEPT THAT ANY DATA SHOWN REGARDING THE LOCATION OR DESCRIPTION OF THE EXISTING PARCELS IS NOT A PART OF THIS SURVEY.

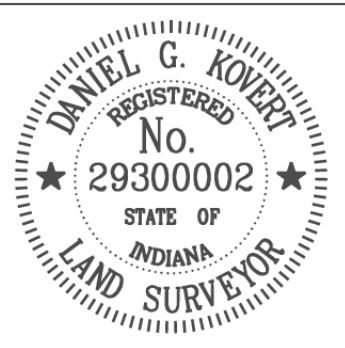

I AFFIRM, UNDER THE PENALTIES FOR PERJURY, THAT I HAVE TAKEN REASONABLE CARE TO REDACT EACH SOCIAL SECURITY NUMBER IN THIS DOCUMENT, UNLESS REQUIRED BY LAW.
DANIEL G. KOVERT

CHECKED BY: SAD

RECOMMENDED FOR APPROVAL AND PREPARED BY: DANIEL G. KOVERT

Daniel G. Kovert
REGISTERED LAND SURVEYOR, FIELD

6/05/2019
DATE

INDIANA
DEPARTMENT OF TRANSPORTATION



LOCATION CONTROL ROUTE SURVEY

HORIZONTAL SCALE		BRIDGE FILE	
1" = 40'		-	
COUNTY		DESIGNATION	
POSEY		1601062	
SURVEY BOOK		SHEETS	
ELECTRONIC		12	of 214
CONTRACT		PROJECT	
R-40567		1601062	

INDIANA DEPARTMENT
OF TRANSPORTATION



LOCATION CONTROL ROUTE SURVEY PLAT
POSEY COUNTY, INDIANA
S.R. 65

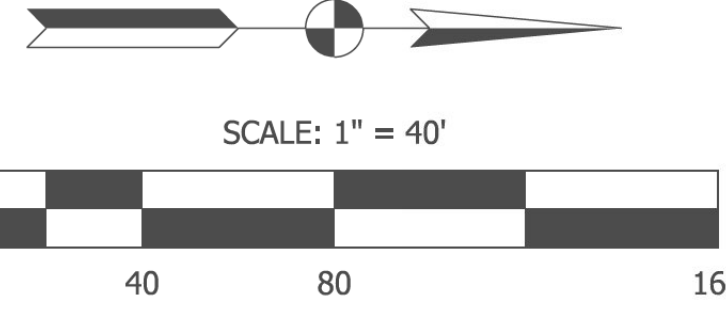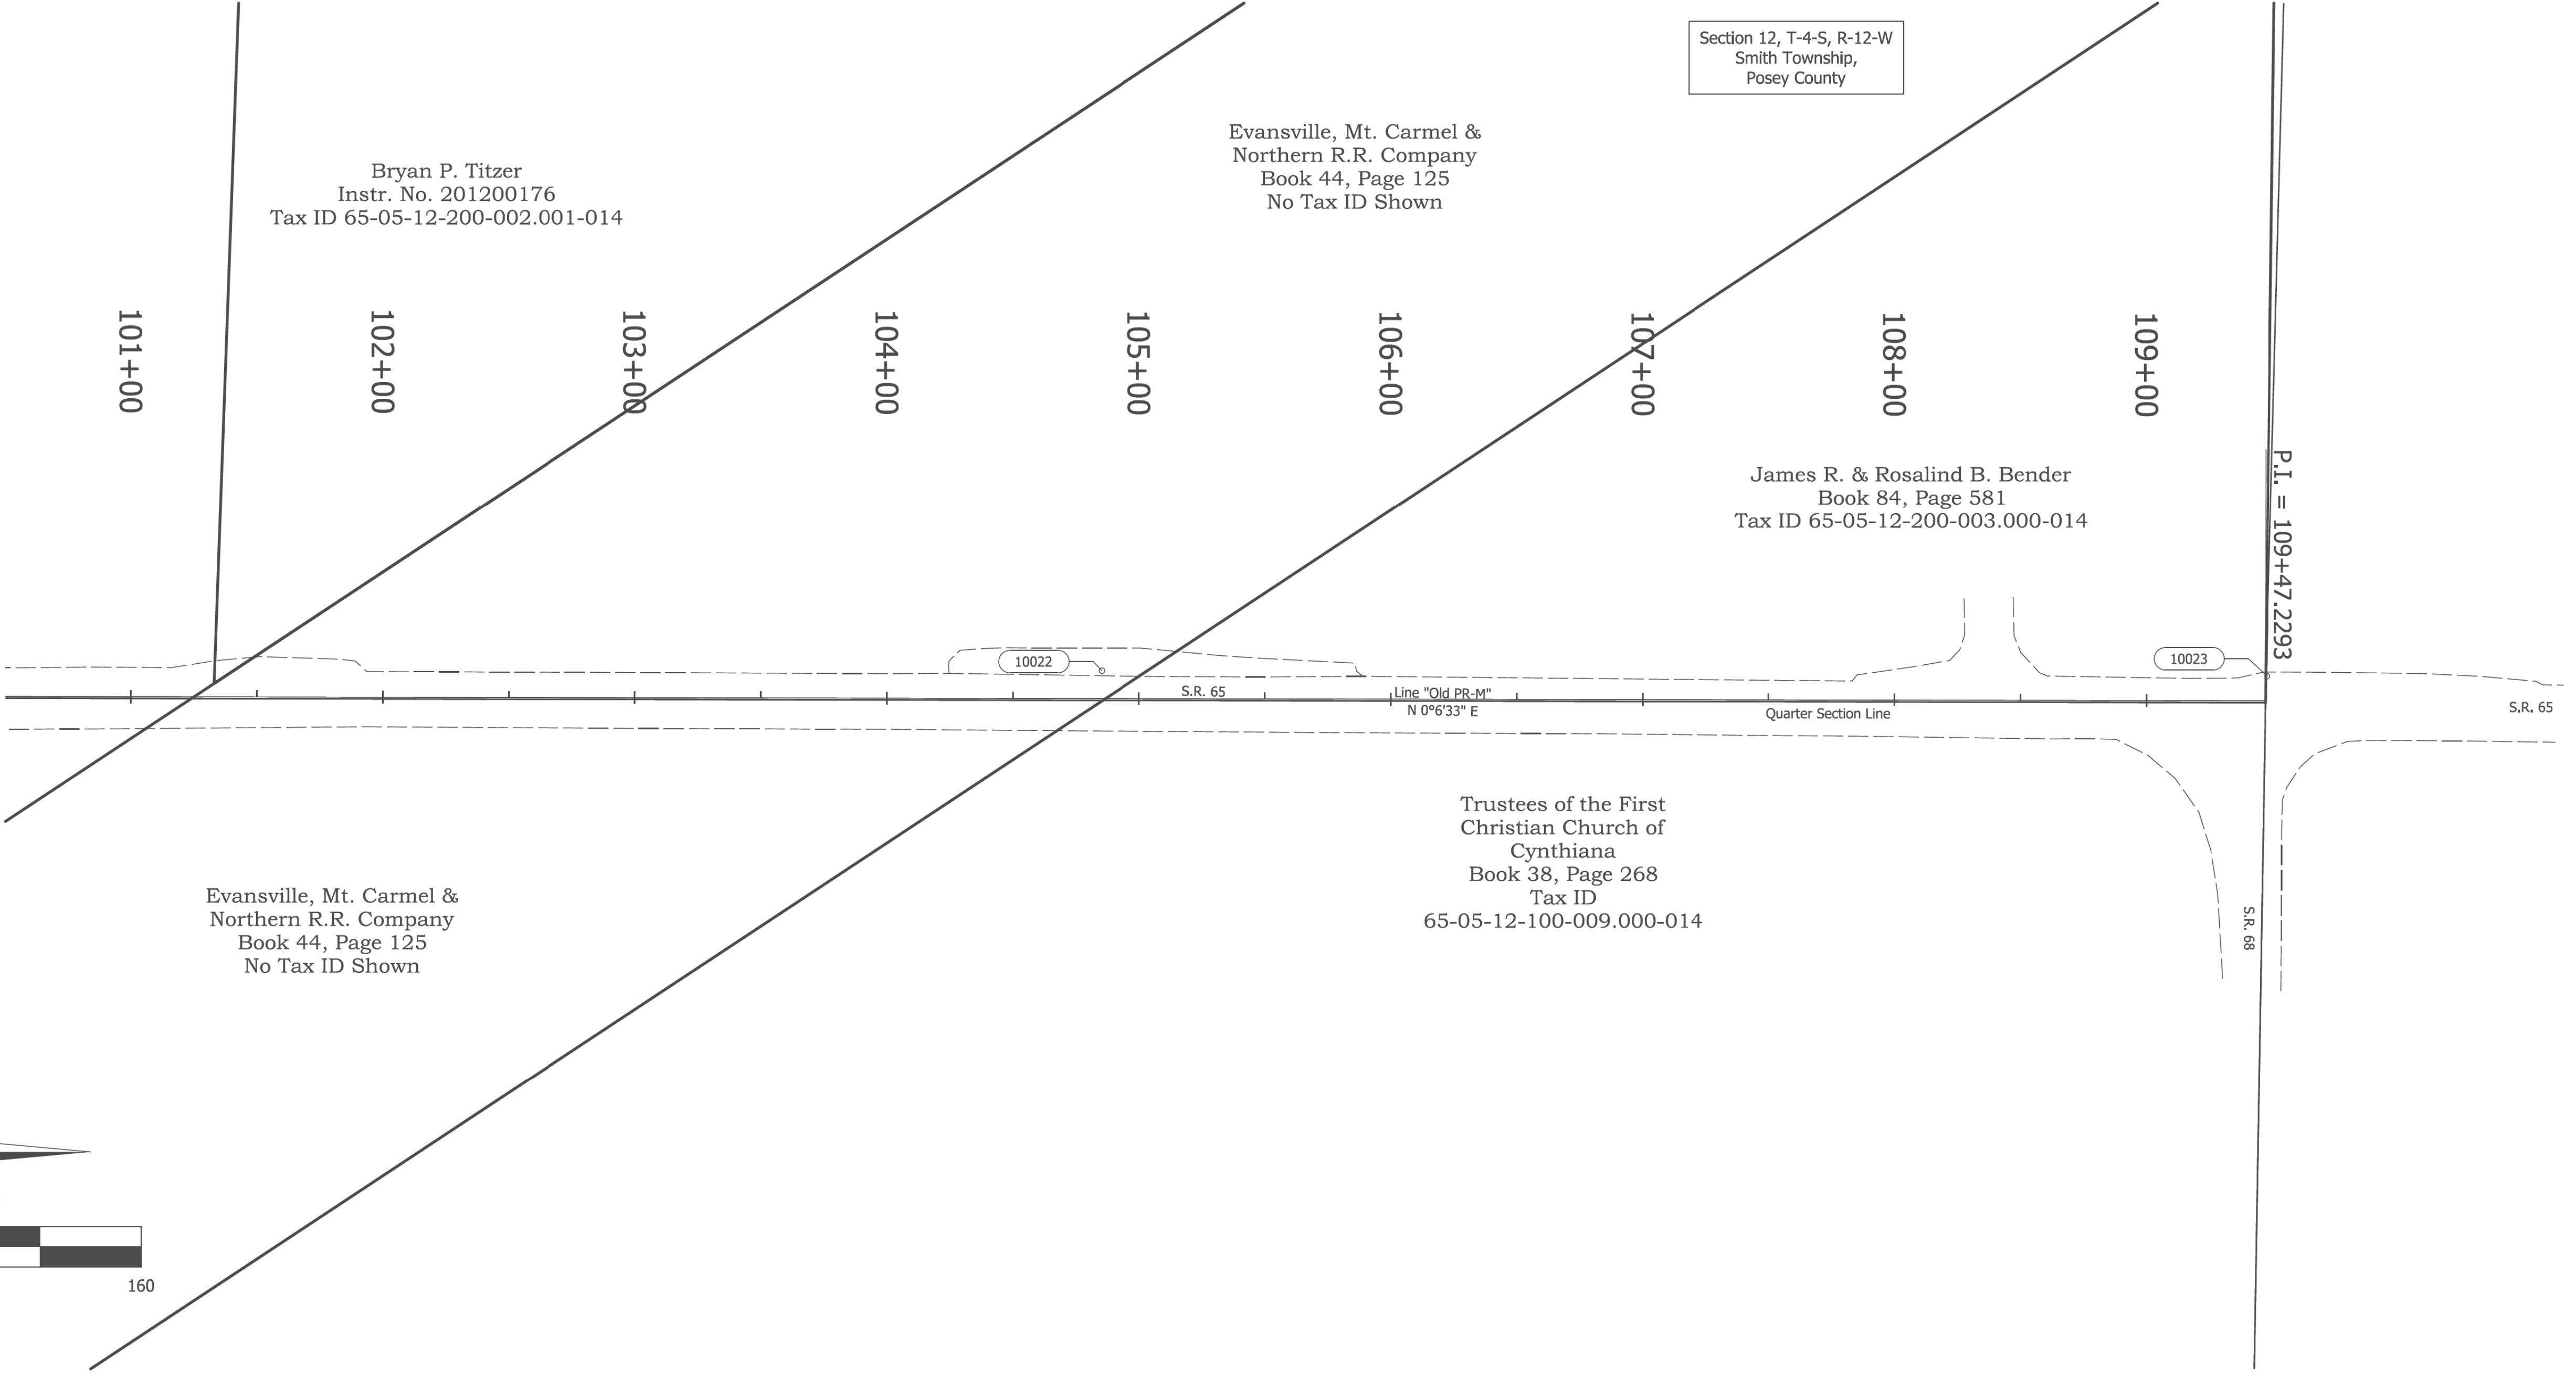

Model: Plat_11
5/18/2020 3:11:39 PM
User: JReidy

SURVEY STARTED		
December 18, 2018		
SURVEY COMPLETED		
April 2, 2019		
ROUTE PLAT SHEETS		
11	of	13

Plat Prepared By:

SJCA
ENGINEERS & SURVEYORS
9102 North Meridian Street, Suite 200,
Indianapolis, IN 46260
Phone: (317) 566-0629
E-mail: sjca@sjca-pc.com

FIELD SURVEYOR STATEMENT

THIS SURVEY, TO THE BEST OF MY KNOWLEDGE AND BELIEF, IS EXECUTED ACCORDING TO THE PROVISIONS OF TITLE 865 I.A.C. 1-12-20 THROUGH 1-12-26 REGARDING ROUTE SURVEYS, EXCEPT THAT ANY DATA SHOWN REGARDING THE LOCATION OR DESCRIPTION OF THE EXISTING PARCELS IS NOT A PART OF THIS SURVEY.



I AFFIRM, UNDER THE PENALTIES FOR PERJURY, THAT I HAVE TAKEN REASONABLE CARE TO REDACT EACH SOCIAL SECURITY NUMBER IN THIS DOCUMENT, UNLESS REQUIRED BY LAW.
DANIEL G. KOVERT

CHECKED BY: SAD

RECOMMENDED FOR APPROVAL AND PREPARED BY: DANIEL G. KOVERT

Daniel G. Kovert 6/05/2019
REGISTERED LAND SURVEYOR, FIELD DATE

INDIANA
DEPARTMENT OF TRANSPORTATION


LOCATION CONTROL ROUTE SURVEY

HORIZONTAL SCALE		BRIDGE FILE	
1" = 40'		-	
COUNTY		DESIGNATION	
POSEY		1601062	
SURVEY BOOK		SHEETS	
ELECTRONIC		13	of 214
CONTRACT		PROJECT	
R-40567		1601062	

INDIANA DEPARTMENT
OF TRANSPORTATION



LOCATION CONTROL ROUTE SURVEY PLAT
POSEY COUNTY, INDIANA
S.R. 65

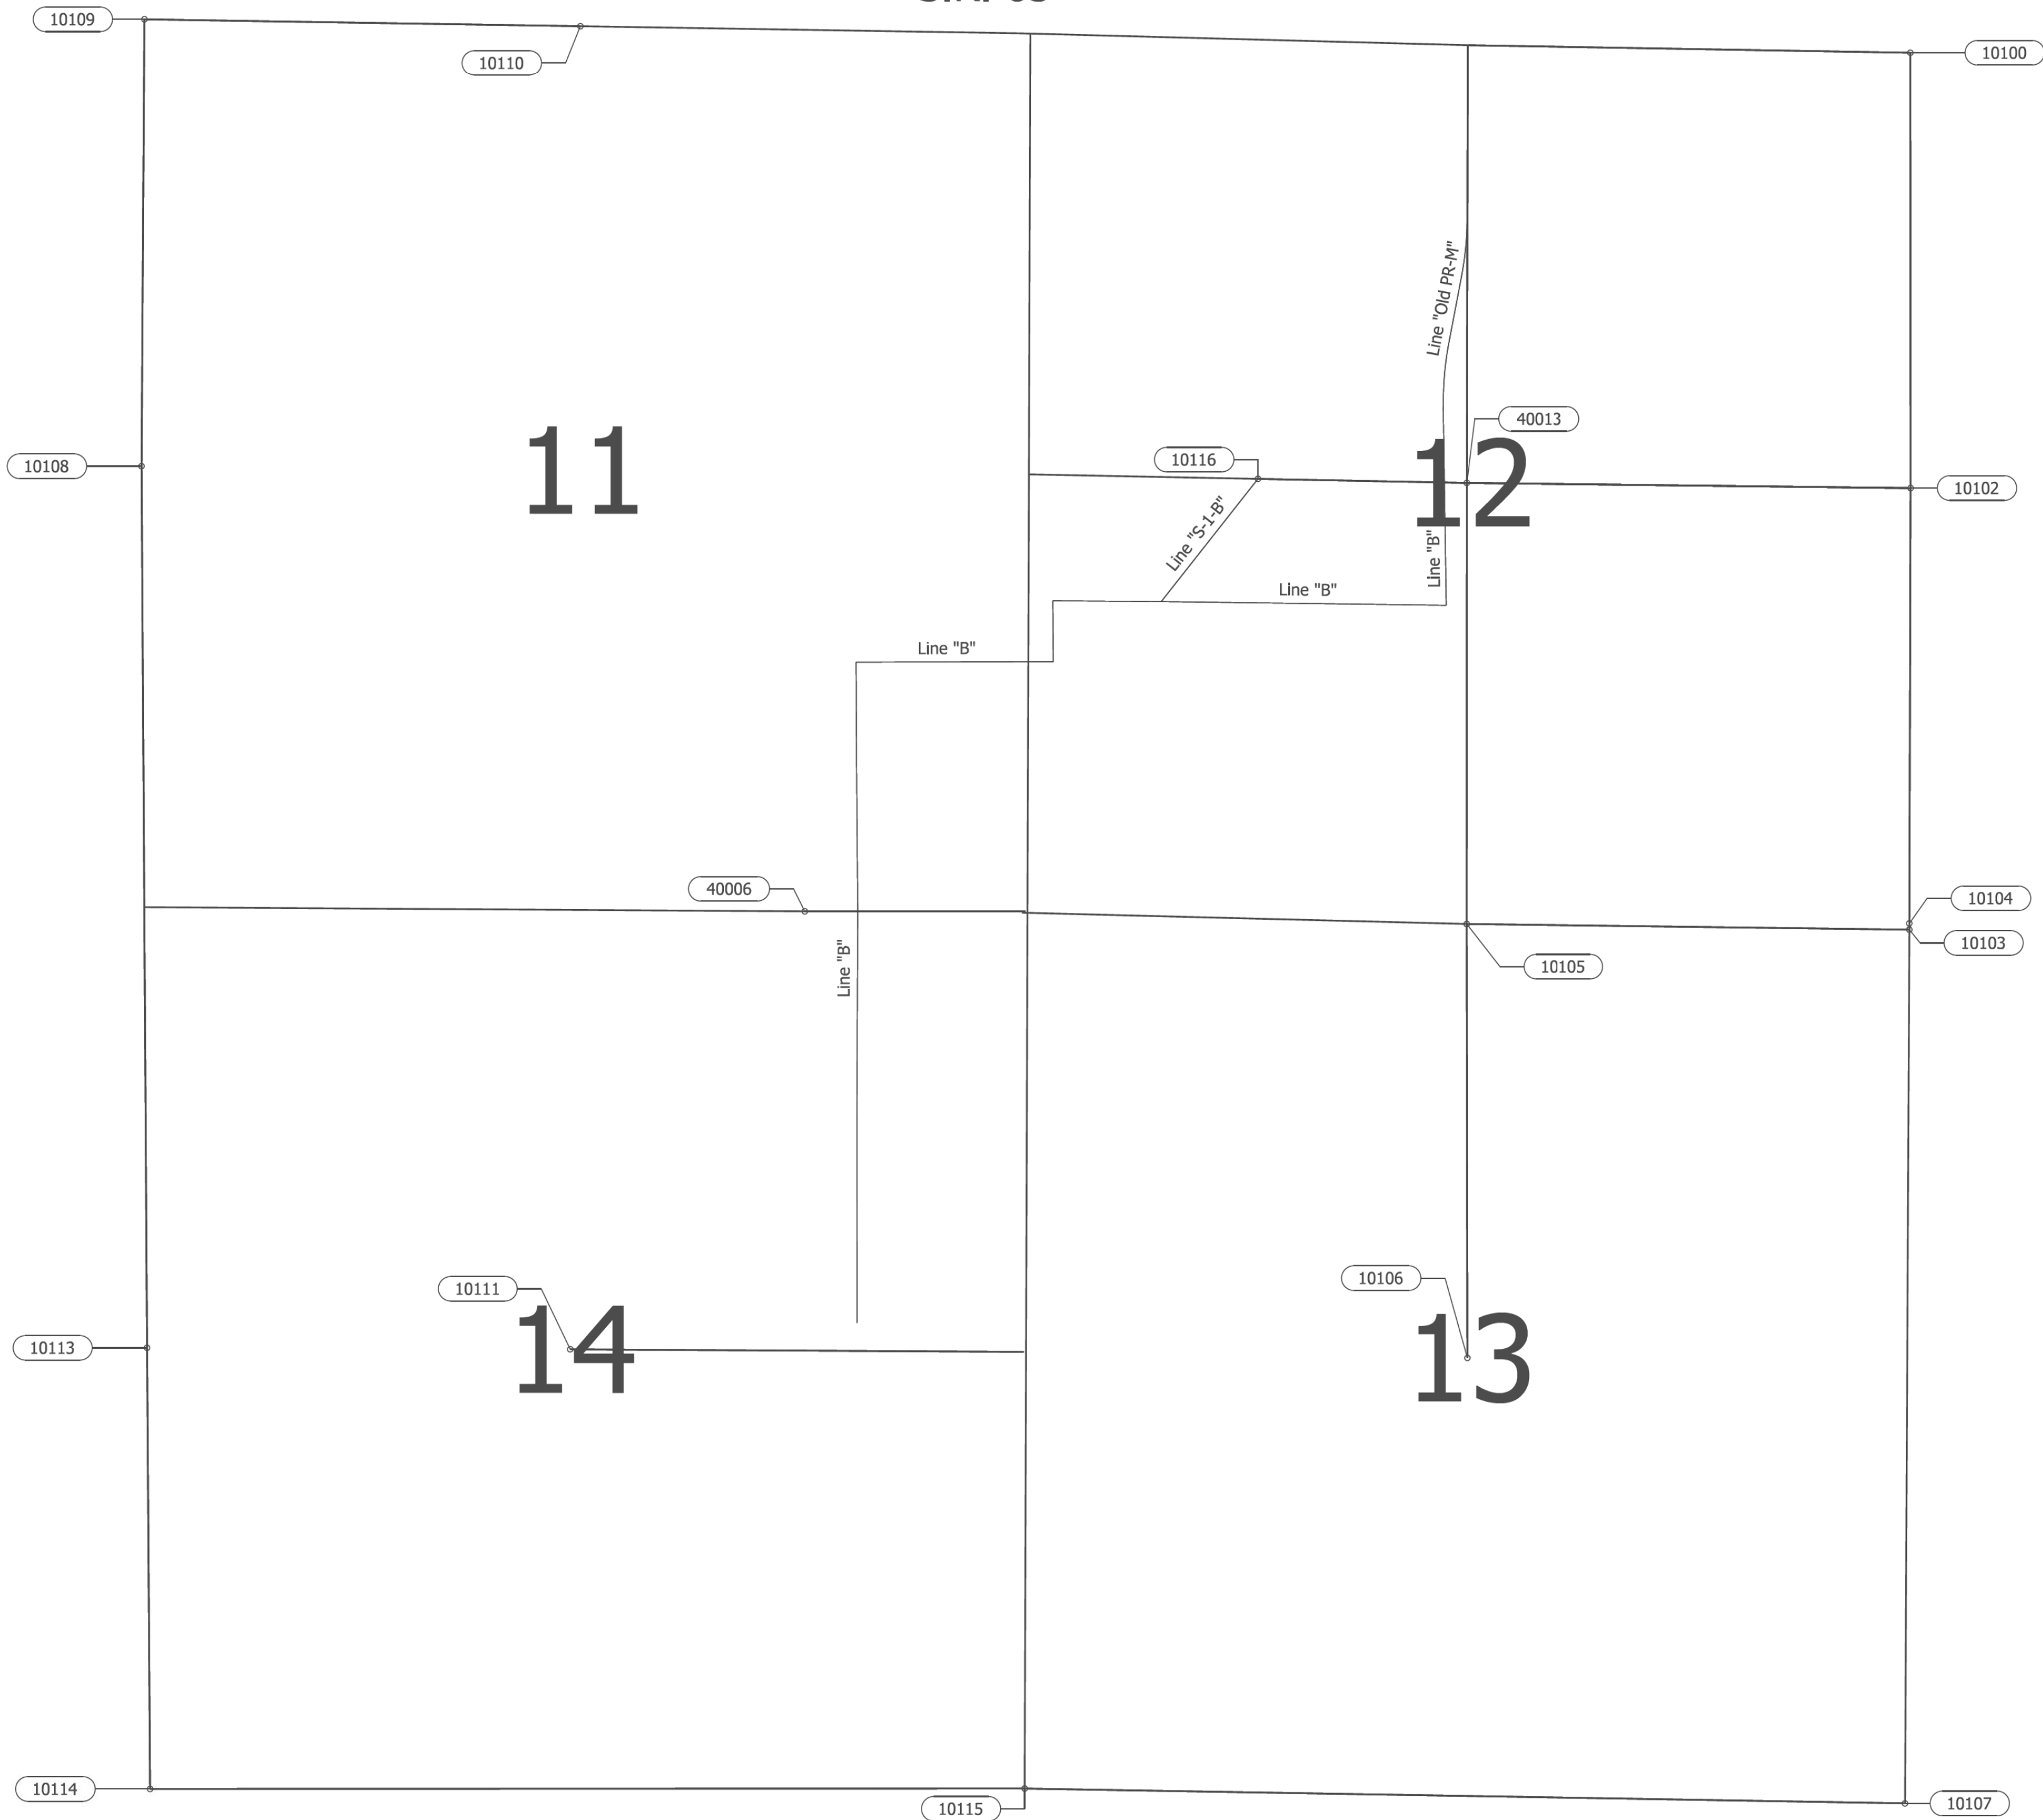

Model: Plat_12
5/18/2020 3:11:39 PM
User: JReidy

SURVEY STARTED		
December 18, 2018		
SURVEY COMPLETED		
April 2, 2019		
ROUTE PLAT SHEETS		
12	of	13

Plat Prepared By:

SJCA
ENGINEERS
& SURVEYORS
9102 North Meridian Street, Suite 200,
Indianapolis, IN 46260
Phone: (317) 566-0629
E-mail: sjca@sjca-pc.com

FIELD SURVEYOR STATEMENT

THIS SURVEY, TO THE BEST OF MY KNOWLEDGE AND BELIEF, IS EXECUTED ACCORDING TO THE PROVISIONS OF TITLE 865 I.A.C. 1-12-20 THROUGH 1-12-26 REGARDING ROUTE SURVEYS, EXCEPT THAT ANY DATA SHOWN REGARDING THE LOCATION OR DESCRIPTION OF THE EXISTING PARCELS IS NOT A PART OF THIS SURVEY.



I AFFIRM, UNDER THE PENALTIES FOR PERJURY, THAT I HAVE TAKEN REASONABLE CARE TO REDACT EACH SOCIAL SECURITY NUMBER IN THIS DOCUMENT, UNLESS REQUIRED BY LAW.
DANIEL G. KOVERT

CHECKED BY: SAD

RECOMMENDED FOR APPROVAL AND PREPARED BY: DANIEL G. KOVERT

Daniel G. Kovert 6/05/2019
REGISTERED LAND SURVEYOR, FIELD DATE

INDIANA
DEPARTMENT OF TRANSPORTATION

LOCATION CONTROL ROUTE SURVEY

HORIZONTAL SCALE		BRIDGE FILE	
NOT TO SCALE		-	
COUNTY		DESIGNATION	
POSEY		1601062	
SURVEY BOOK		SHEETS	
ELECTRONIC		14	of 214
CONTRACT		PROJECT	
R-40567		1601062	

INDIANA DEPARTMENT OF TRANSPORTATION



LOCATION CONTROL ROUTE SURVEY PLAT
POSEY COUNTY, INDIANA
S.R. 65

POINT NO.	InGCS-Posey Northing	InGCS-Posey Easting	DESCRIPTION
300	273,502.7372	856,263.4669	MAG NAIL SET (P.T. 220+09.03 LINE "B")
301	274,736.0677	856,263.0521	MAG NAIL SET (P.I. 232+42.36 LINE "B")
302	275,991.8216	856,268.0387	MAG NAIL SET (P.I. 244+98.12 LINE "B")
303	276,754.9425	856,262.0862	MAG NAIL SET (P.I. 252+61.27 LINE "B")
304	277,506.4358	856,257.6479	MAG NAIL SET (P.I. 260+12.77 LINE "B")
305	277,508.5651	857,455.4445	MAG NAIL SET (P.I. 272+10.57 LINE "B")
306	277,878.3767	857,453.2604	MAG NAIL SET (P.I. 275+80.39 LINE "B")
307	277,872.6654	858,109.7137	MAG NAIL SET (P.I. 282+36.87 LINE "B" / P.I. 10+00.00 LINE "S-1-B")
308	277,850.5828	859,834.8321	MAG NAIL SET (P.I. 299+62.13 LINE "B")
309	279,051.9795	859,816.7830	MAG NAIL SET (P.O.E. 311+63.66 LINE "B")
310	279,051.9903	859,817.5629	MAG NAIL SET (P.C. 87+43.30 LINE "OLD PR-M")
311	279,251.1395	859,814.8549	MAG NAIL SET (P.I. 89+42.47 LINE "OLD PR-M")
312	279,446.7950	859,852.0922	MAG NAIL SET (P.T. 91+40.28 LINE "OLD PR-M")
313	279,841.6153	859,927.2345	MAG NAIL SET (P.C. 95+42.19 LINE "OLD PR-M")
314	280,022.1426	859,961.5925	MAG NAIL SET (P.I. 97+25.96 LINE "OLD PR-M")
315	280,205.9100	859,961.9422	MAG NAIL SET (P.T. 99+08.66 LINE "OLD PR-M")
10000	274,493.4777	856,280.6077	MAG NAIL SET
10001	274,973.9508	856,249.1624	MAG NAIL SET
10002	275,279.6875	856,251.1140	MAG NAIL SET
10003	275,767.8979	856,241.6498	MAG NAIL SET
10004	276,159.8351	856,278.3777	MAG NAIL SET
10005	276,591.8778	856,246.2244	MAG NAIL SET
10006	276,943.1223	856,275.6822	MAG NAIL SET
10007	277,240.9181	856,272.3422	MAG NAIL SET
10008	277,531.2571	856,235.6922	MAG NAIL SET
10009	277,530.1989	856,571.4963	MAG NAIL SET
10010	277,485.3958	857,005.2405	MAG NAIL SET
10011	277,523.3208	857,466.4405	MAG NAIL SET
10012	277,888.8402	857,470.1121	MAG NAIL SET
10013	277,854.7076	857,760.9858	MAG NAIL SET
10014	277,860.1025	858,073.9001	MAG NAIL SET
10015	277,888.5557	858,651.8264	MAG NAIL SET
10016	277,847.2307	858,919.9051	MAG NAIL SET
10017	277,841.9663	859,468.7985	MAG NAIL SET
10018	277,840.7111	859,832.4760	MAG NAIL SET
10019	278,481.5402	859,844.5143	MAG NAIL SET
10020	279,171.1064	859,791.8011	MAG NAIL SET
10021	279,938.8238	859,958.7389	MAG NAIL SET
10022	280,782.5019	859,951.9912	MAG NAIL SET
10023	281,245.1974	859,954.1597	MAG NAIL SET
10100	281,198.9937	862,648.6084	1" IRON PIN FND 2" BG (NE COR. SECTION 12, T-4S, R-12W)
10102	278,560.1352	862,650.5244	2" IRON PIPE FND 1" BG (E 1/4 COR., SEC. 12, T-4S, R-12W)
10103	275,883.1199	862,642.3998	1" IRON PIN FND 10" BG (SE COR. SEC. 12, T-4S, R-12W)
10104	275,920.7018	862,642.7205	1" IRON PIN FND 8" BG
10105	275,917.0831	859,959.4005	MAG NAIL FND FLUSH (S 1/4 COR., SEC. 12, T-4S, R-12W)
10106	273,290.5863	859,963.0806	#5 REBAR FND FLUSH (CENTER OF SEC. 13, T-4S, R-12W)
10107	270,589.8913	862,616.0328	#4 REBAR FND 2" BG (SE COR. SEC. 13, T-4S, R-12W)
10108	278,692.5323	851,931.3595	1 1/4" ID IRON PIPE FND 8" BG (W 1/4 COR., SEC. 11, T-4S, R-12W)
10109	281,401.5168	851,949.3003	1" OD IRON PIPE FND 2" BG (NW COR. SEC. 11, T-4S, R-12W)
10110	281,359.3665	854,590.1500	1" OD IRON PIPE FND 10" BG (N 1/4 COR., SEC. 11, T-4S, R-12W)
10111	273,342.6606	854,529.0088	1" OD IRON PIPE FND 10" BG (CENTER OF SEC. 14, T-4S, R-12W)
10113	273,351.6736	851,965.0010	BOAT SPIKE FND 12" BG (W 1/4 COR., SEC. 14, T-4S, R-12W)
10114	270,677.2554	851,983.3444	#5 REBAR FND 6" BG (SW COR. SEC. 14, T-4S, R-12W)
10115	270,679.8980	857,282.4233	RR SPIKE FND 2" BG (SE COR. SEC. 14, T-4S, R-12W)
10116	278,615.8786	858,694.8996	1-1/4" PIPE FND (P.O.E. 19+45.94 LINE "S-1-B") (SE COR., SW 1/4, NW 1/4, SEC. 12, T-4S, R-12W)
40001	275,481.2766	856,026.4132	1" IRON PIPE FND FLUSH
40002	275,693.5575	856,027.0395	1-1/4" IRON PIPE FND FLUSH
40004	275,005.3130	856,023.6343	#8 REBAR FND 2" BG
40005	275,147.1732	856,024.5984	#5 REBAR FND 2" BG
40006	275,993.8202	855,947.7284	1" IRON PIPE FND 2" BG
40007	276,409.5054	856,463.9953	1" PIPE FND 3" BG
40008	276,182.6374	856,465.0866	5/8" IP FND 6" AG
40009	276,107.8879	856,466.6979	1" PIPE FND 1" BG
40013	278,591.4671	859,959.4958	#4 REBAR FND FLUSH IN CEMETERY

SURVEYOR'S REPORT

LOCATION:

This survey is along S.R. 65 in Sections 11, 12 and 14, Township 4 South, Range 12 West and a part of Smith Township in Posey County, Indiana.

PURPOSE:

This survey was conducted for the improvement of the S.R. 65 roadway from approximate ¼ mile south of the southern limits of the Town of Cynthiana to the intersection with S.R. 68. It is not intended to be a retracement survey as defined by Title 865 of the Indiana Administrative Code and any boundary lines or corners are shown based only on visible physical evidence collected during the course of the survey and documents of record.

GENERAL NOTES:

Should additional USPLS corners be needed where none were found, they should be re-established and tied into this survey. Field measurements for this survey were made in accordance with the specifications outlined in Title 865 of the Indiana Administrative Code regarding route surveys. The decimal precision shown on this plat for measurements and coordinates is for consistency in mathematical calculations and is not intended to indicate the precision of the field work conducted during this survey.

Existing right-of-way lines, parcel boundary lines and owners' information shown on this plat are preliminary and subject to change based on the verification and validation of title. This information is shown only to help orient the user of this plat as it relates to project centerlines and is not intended to establish existing right-of-way lines or boundary lines. The source used to plat the right-of-way and boundary lines were the last deed of record for adjoining properties and plats obtained from the Office of the Recorder of Posey County as well as grants and deeds obtained from the Document and Research Section of the Indiana Department of Transportation (INDOT). The following plans were used for the establishment of alignments and existing right-of-way: Indiana Department of Highways Project No. ST-4565 (A) approved 1990 and INDOT Project No. ST-3926 (B) approved 2001. A Location Control Route Survey Plat prepared by Kenneth Jackson for the 2001 project and recorded as Instrument No. 20002752, was used to retrace the alignment near the north end of the project. In addition, recorded subdivision plats for the Original Plat of the Town of Cynthiana, Corrected Plat of Wilkinson's Second Addition, Montgomery's First Addition and Montgomery's Enlargement of Cynthiana and recorded surveys by Andy Easley Engineering (Book 1, Page 528 and Book 2, Page 318) were used to determine the location of boundaries shown hereon. The professional surveyor responsible for any right-of-way engineering for this proposed project shall complete the final determination of this information.

The locations of any easements shown hereon are based on those referenced in the last deed of record available at the Posey Recorder's Office. The easements shall not be considered to represent all possible easements which could be recovered by a complete title search.

ALIGNMENT:

The alignments shown in the plans noted above were retraced based on plans and deeds for property acquisition from these INDOT projects. Where the areas were platted, the alignment is shown in the center of the platted right-of-way. It is my opinion that the uncertainty associated with the alignment is approximately 0.2 feet.

STATIONING:

The stationing was based on the aforementioned plans and Location Control Route Survey Plat. It is my opinion that the uncertainty associated with the stationing is approximately 0.2 feet.

EVIDENCE OF POSSESSION:

Various fences and block walls were located during the course of the survey that appeared to indicated title ownership. It is my opinion that the uncertainty associated with the evidence of possession is 2.7 feet or less.

FOUND USPLS CORNERS:

The section corner monuments shown hereon were all found per ties provided by the Posey County Surveyor's Office or as shown on previous Location Control Route Survey Plats. It is my opinion that the uncertainty associated with these corners is less than one foot.

EXISTING RIGHT-OF-WAY

The plans, as well as the subdivision plats, were used to determine the existing right-of-way shown hereon. Most deed descriptions not within platted areas extend to the centerline of S.R. 65.

NOTES:

Unless noted otherwise, all bearings, distances, areas, and coordinates shown hereon are based upon the Indiana Geospatial Coordinate System's (InGCS) "Posey" zone per NAD 83 (2011) epoch 2010.00 and are reported in U.S. Survey Feet and decimal parts thereof.

InGCS "Posey" Zone Parameters
Geometric Datum: NAD 83(2011) epoch 2010.00
Projection Type: Transverse Mercator
Central Meridian: 87°57'00" west longitude
Central Meridian scale factor: 1.000013
Latitude of Grid Origin: 40°54'00" north latitude
False Northing: 36,000,000 m (118,110.00 U.S.Ft)
False Easting: 240,000,000 m (787,400.00 U.S.Ft)

SURVEY STARTED		
December 18, 2018		
SURVEY COMPLETED		
April 2, 2019		
ROUTE PLAT SHEETS		
13	of	13

Plat Prepared By:

ENGINEERS & SURVEYORS
9102 North Meridian Street, Suite 200,
Indianapolis, IN 46260
Phone: (317) 566-0629
E-mail: sjca@sjca-pc.com

FIELD SURVEYOR STATEMENT

THIS SURVEY, TO THE BEST OF MY KNOWLEDGE AND BELIEF, IS EXECUTED ACCORDING TO THE PROVISIONS OF TITLE 865 I.A.C. 1-12-20 THROUGH 1-12-26 REGARDING ROUTE SURVEYS, EXCEPT THAT ANY DATA SHOWN REGARDING THE LOCATION OR DESCRIPTION OF THE EXISTING PARCELS IS NOT A PART OF THIS SURVEY.




I AFFIRM, UNDER THE PENALTIES FOR PERJURY, THAT I HAVE TAKEN REASONABLE CARE TO REDACT EACH SOCIAL SECURITY NUMBER IN THIS DOCUMENT, UNLESS REQUIRED BY LAW.

DANIEL G. KOVERT
CHECKED BY: SAD
RECOMMENDED FOR APPROVAL AND PREPARED BY: DANIEL G. KOVERT
Daniel G. Kovert
REGISTERED LAND SURVEYOR, FIELD
6/05/2019
DATE


INDIANA
DEPARTMENT OF TRANSPORTATION

LOCATION CONTROL ROUTE SURVEY


HORIZONTAL SCALE		BRIDGE FILE	
NOT TO SCALE		-	
COUNTY		DESIGNATION	
POSEY		1601062	
SURVEY BOOK		SHEETS	
ELECTRONIC		15	of 214
CONTRACT		PROJECT	
R-40567		1601062	

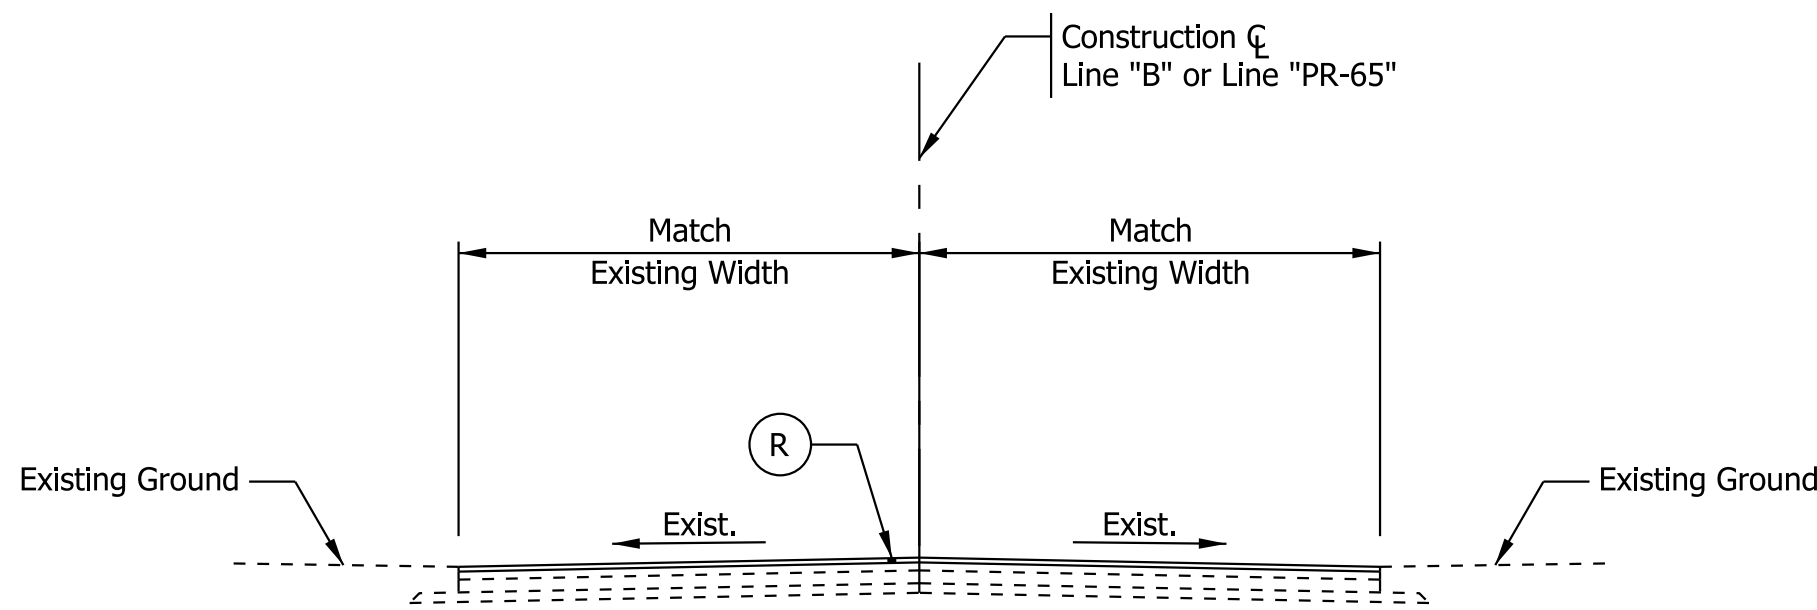

Typical Section
Sta. 230+10.00 to Sta. 243+50.00 Line "B"
Sta. 543+65.00 to Sta. 574+15.00 Line "PR-65"

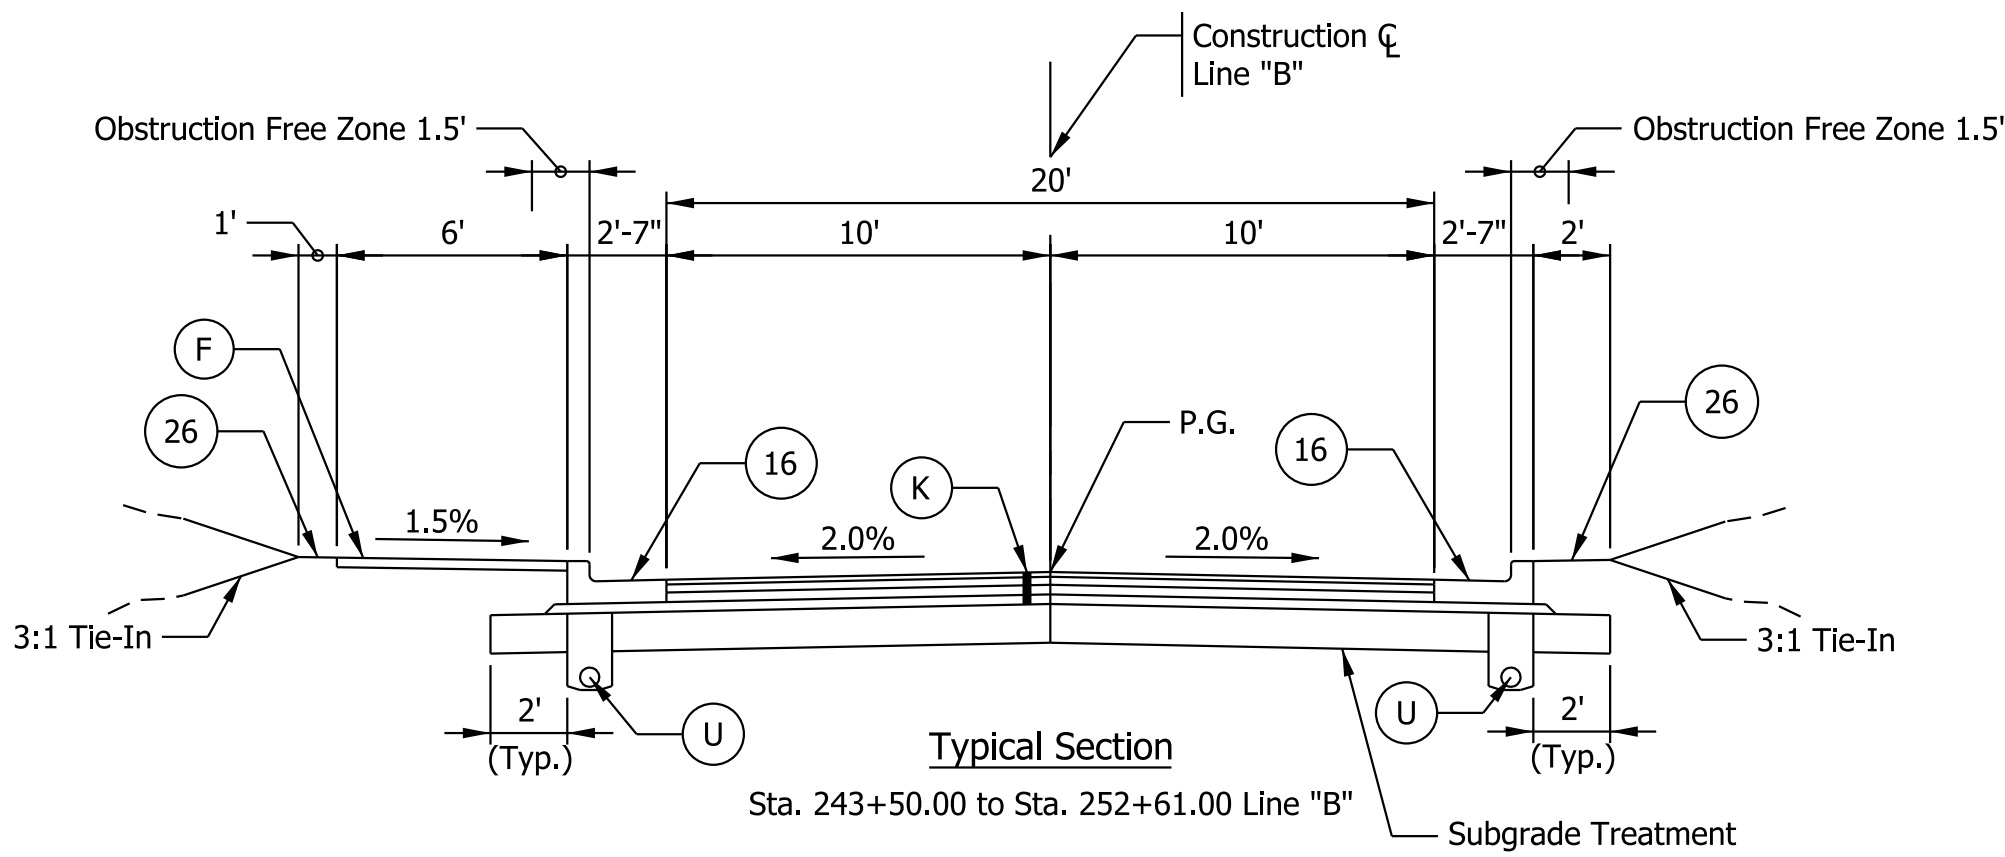




Typical Section
Sta. 243+50.00 to Sta. 252+61.00 Line "B"

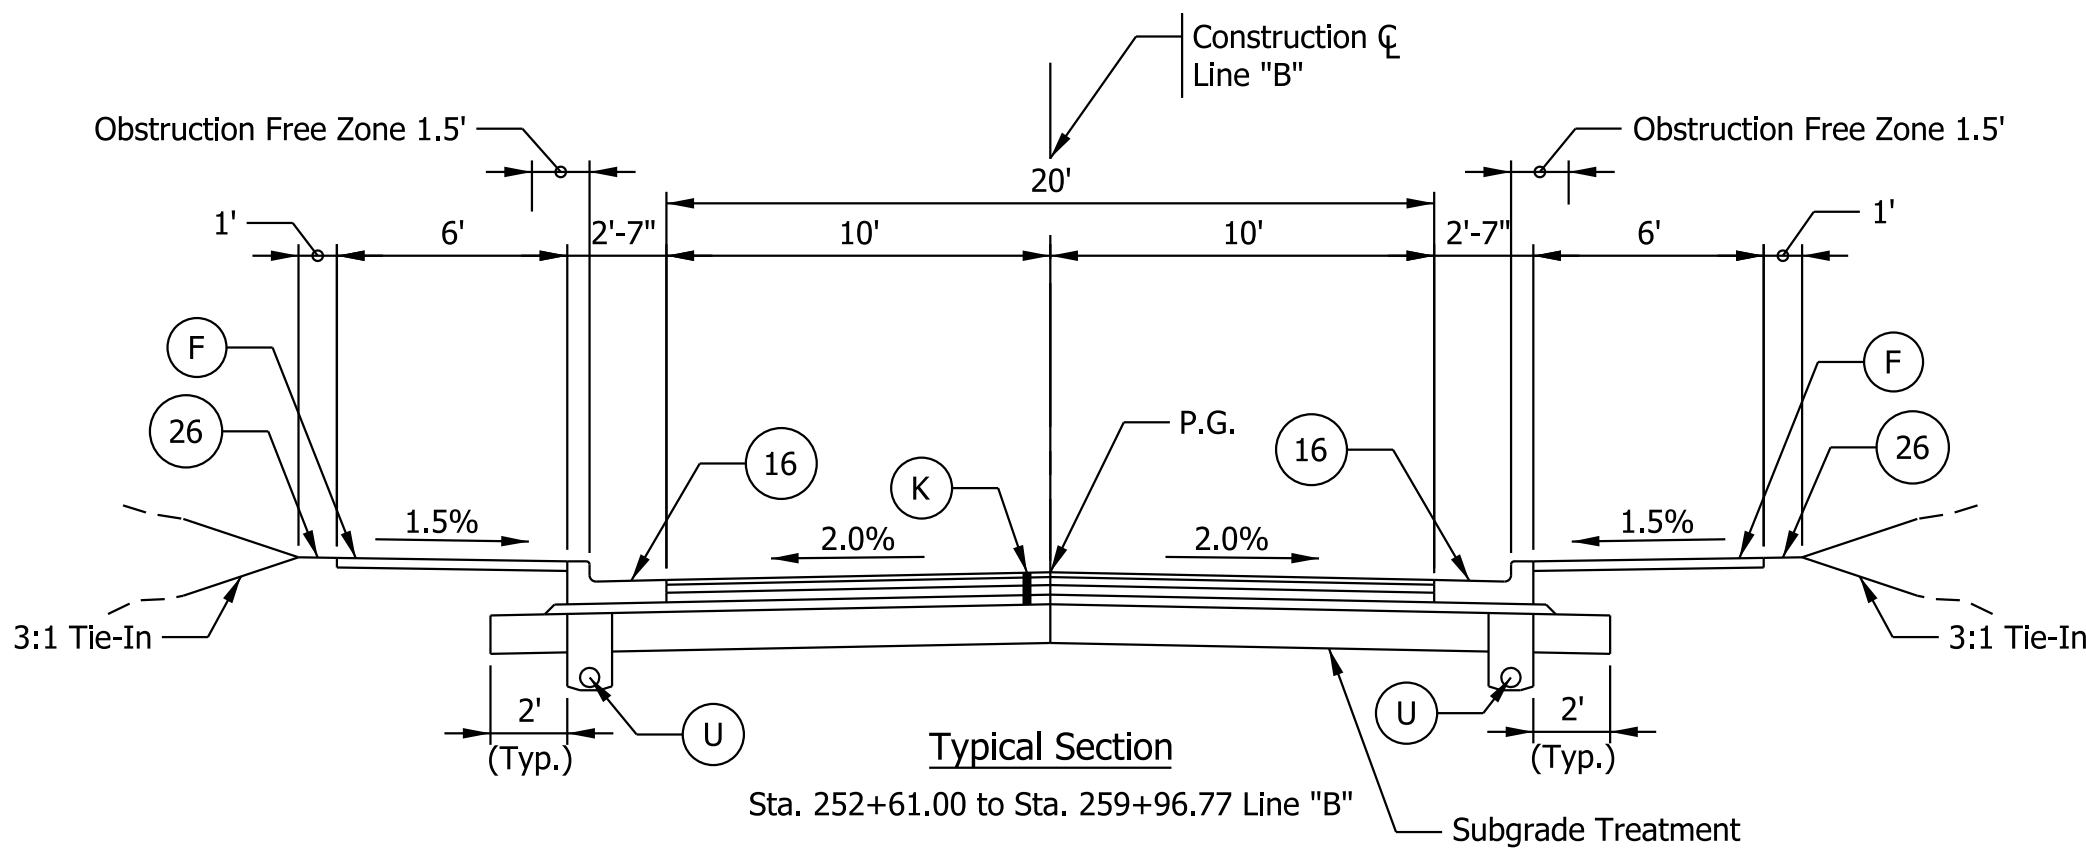

Typical Section
Sta. 252+61.00 to Sta. 259+96.77 Line "B"

Note: For additional information on transitions between typicals, refer to Plan Sheets.


Plot: 1/6/2021 1:54 PM IP_PWP:d0332425\Bse RD TS.dgn	LEGEND: 16 Curb and Gutter, Concrete, Modified 26 Sodding, Nursery F Sidewalk, Concrete K HMA For Full Depth Pavement Composed of: 165 lb/syd QC/QA-HMA, 3, 64, Surface, 9.5 mm on 275 lb/syd QC/QA-HMA, 2, 64, Intermediate, 19.0 mm on 6" Cold Central Plant Recycling with Stabilizing Material, Asphalt Emulsion (2 Lifts of 3") on Subgrade Treatment, Type ID R Mill and Overlay Milling, Asphalt, 1.5" then 165 lb/syd QC/QA-HMA, 3, 64, Surface, 9.5 mm U Underdrain	Preliminary Not For Construction	RECOMMENDED FOR APPROVAL DESIGN ENGINEER DATE 1/6/2021 DESIGNED: KMB DRAWN: JMS CHECKED: EAC CHECKED: EAC	INDIANA DEPARTMENT OF TRANSPORTATION TYPICAL SECTIONS	HORIZONTAL SCALE N/A	BRIDGE FILE
					VERTICAL SCALE N/A	DESIGNATION 1601062
					SURVEY BOOK	SHEETS 16 of 214
					CONTRACT R-40567	PROJECT 1601062

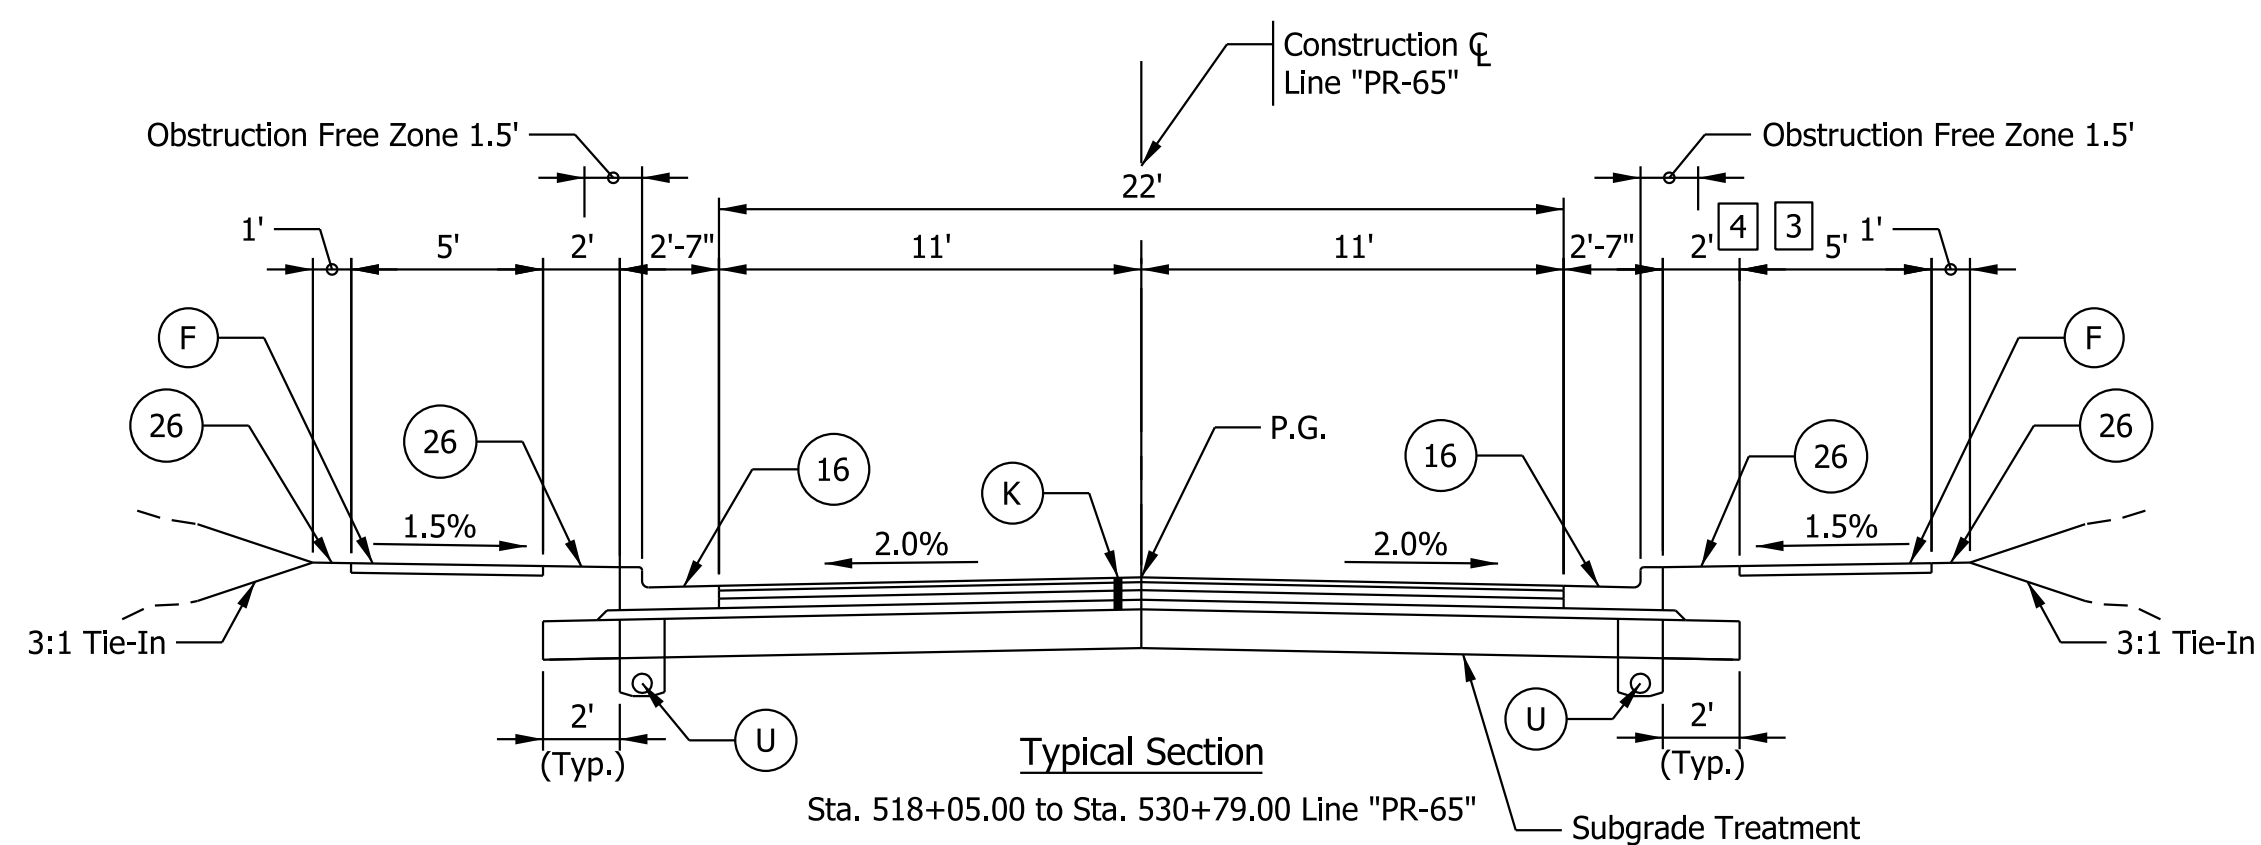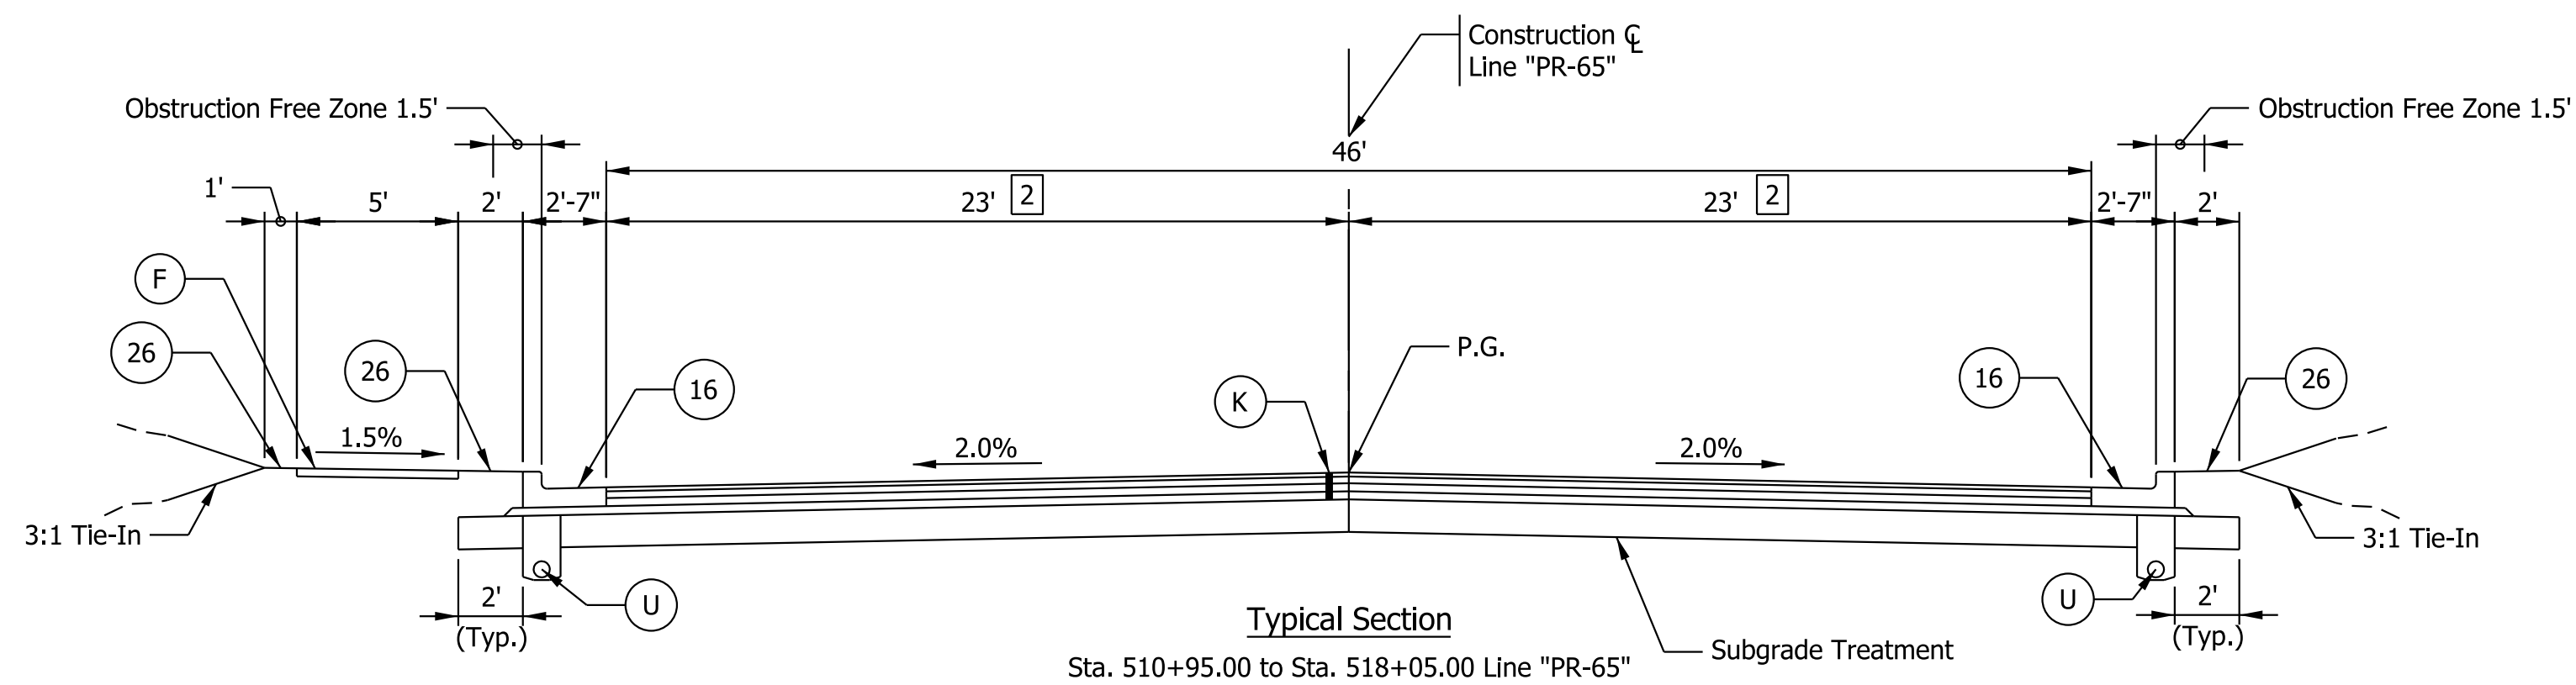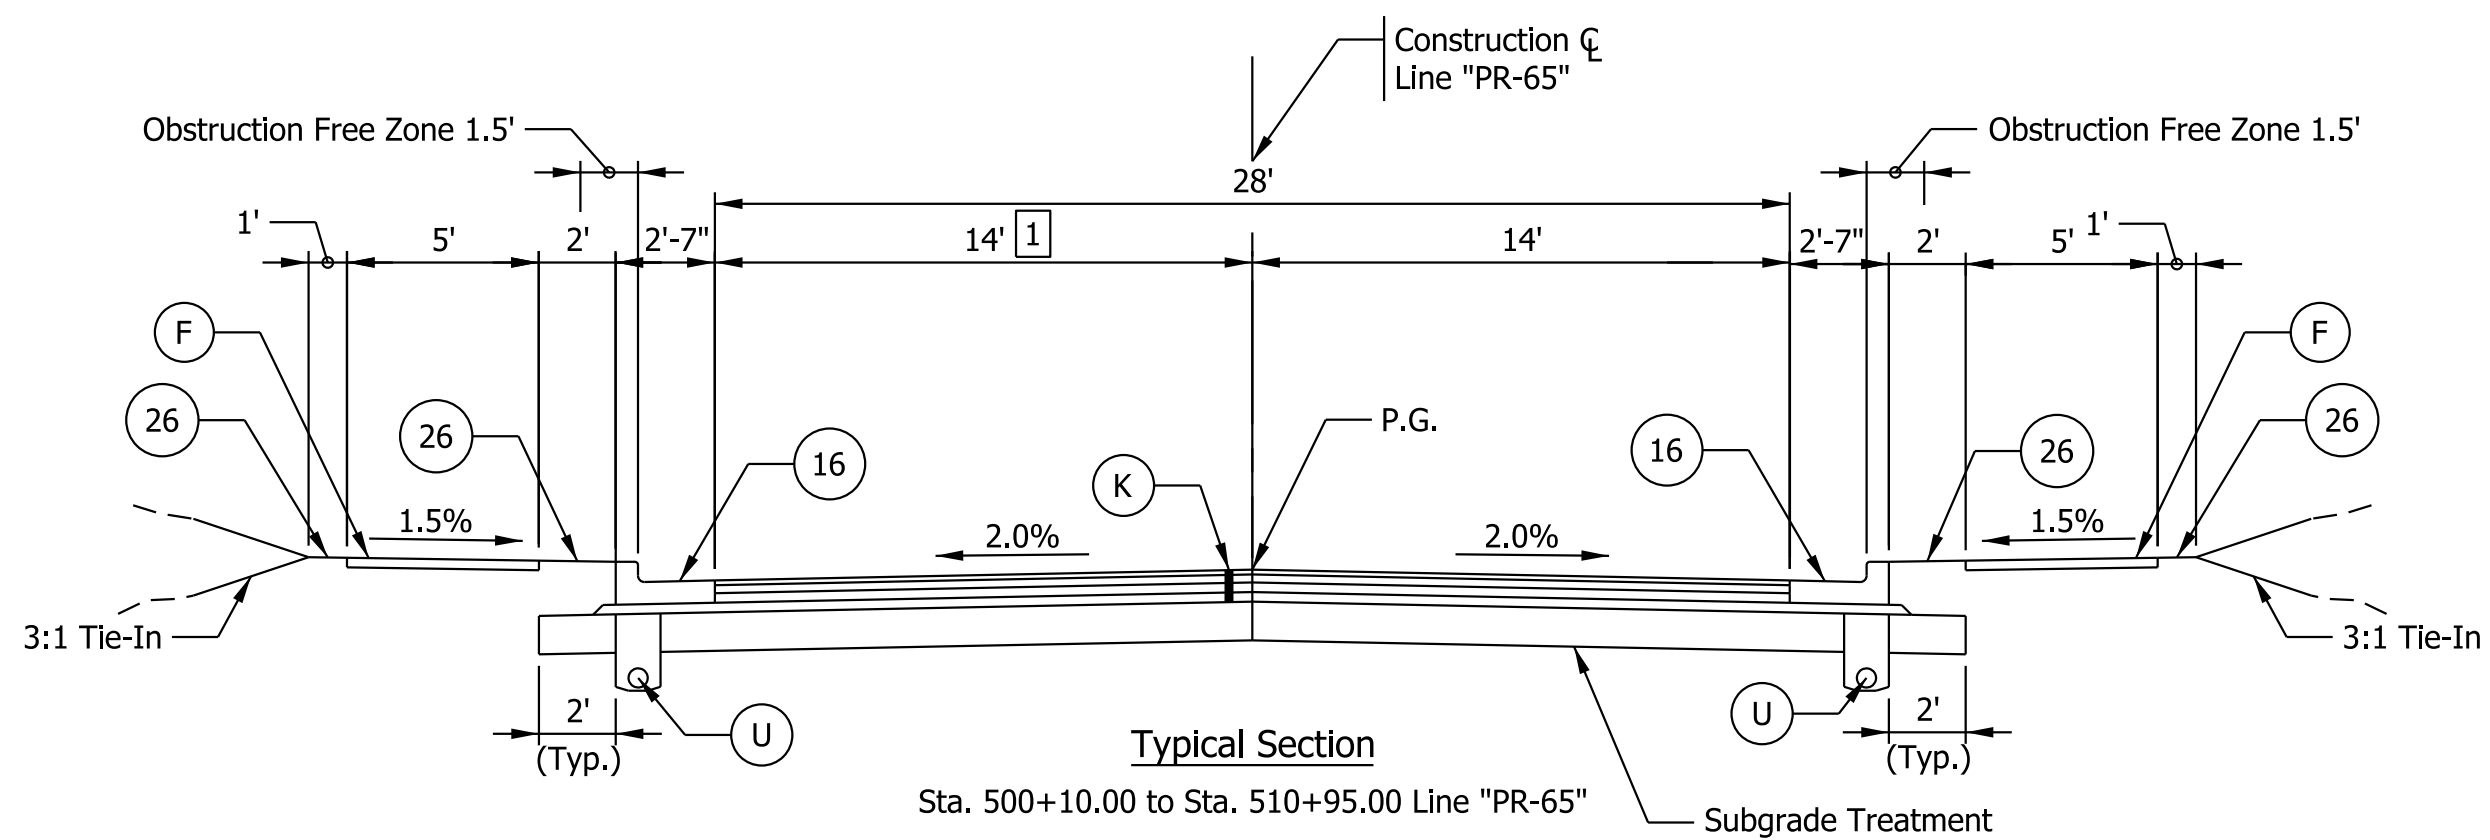

- 1 20' from Sta. 501+40.00 to Sta. 501+60.00
Varies 20' to 14' from Sta. 501+60.00 to Sta. 502+60.00
- 2 14' from Sta. 510+95.00, Left to Sta. 511+47.59, Left
14' from Sta. 510+95.00, Right to Sta. 510+70.00, Right
Varies 14' to 23' from Sta. 511+47.59, Left to Sta. 512+47.59, Left
Varies 14' to 20' from Sta. 510+70.00, Left to Sta. 511+70.00, Right
20' from Sta. 511+70.00, Right to Sta. 512+61.93, Right
Varies 23' to 11' from Sta. 516+74.48 to Sta. 518+04.48
11' from Sta. 518+04.48 to Sta. 518+05.00
- 3 Match existing sidewalk width from Sta. 524+28.42 to Sta. 526+56.76
- 4 Match existing buffer between curb and gutter and existing sidewalk from Sta. 524+28.42 to Sta. 526+56.76
Buffer varies from 2' to 6.9' from Sta. 523+78.42 to Sta. 524+28.42
Buffer varies from 6.6' to 2' from Sta. 526+56.76 to Sta. 527+06.76

Note: For additional information on transitions between typicals, refer to Plan Sheets.


Plot: 1/6/2021 1:54 PM IP_PWP:d0332425\Bse RD TS.dgn	LEGEND:			Preliminary Not For Construction	RECOMMENDED FOR APPROVAL _____ 1/6/2021 DESIGN ENGINEER DATE		INDIANA DEPARTMENT OF TRANSPORTATION		HORIZONTAL SCALE		BRIDGE FILE			
	16	Curb and Gutter, Concrete, Modified	K		HMA For Full Depth Pavement Composed of: 165 lb/syd QC/QA-HMA, 3, 64, Surface, 9.5 mm on		U		Underdrain		N/A		DESIGNATION	
	26	Sodding, Nursery	275 lb/syd QC/QA-HMA, 2, 64, Intermediate, 19.0 mm on						N/A		1601062			
	F	Sidewalk, Concrete	6" Cold Central Plant Recycling with Stabilizing Material, Asphalt Emulsion (2 Lifts of 3") on Subgrade Treatment, Type ID						SURVEY BOOK		SHEETS			
									17		of 214			
									CONTRACT		PROJECT			
									R-40567		1601062			

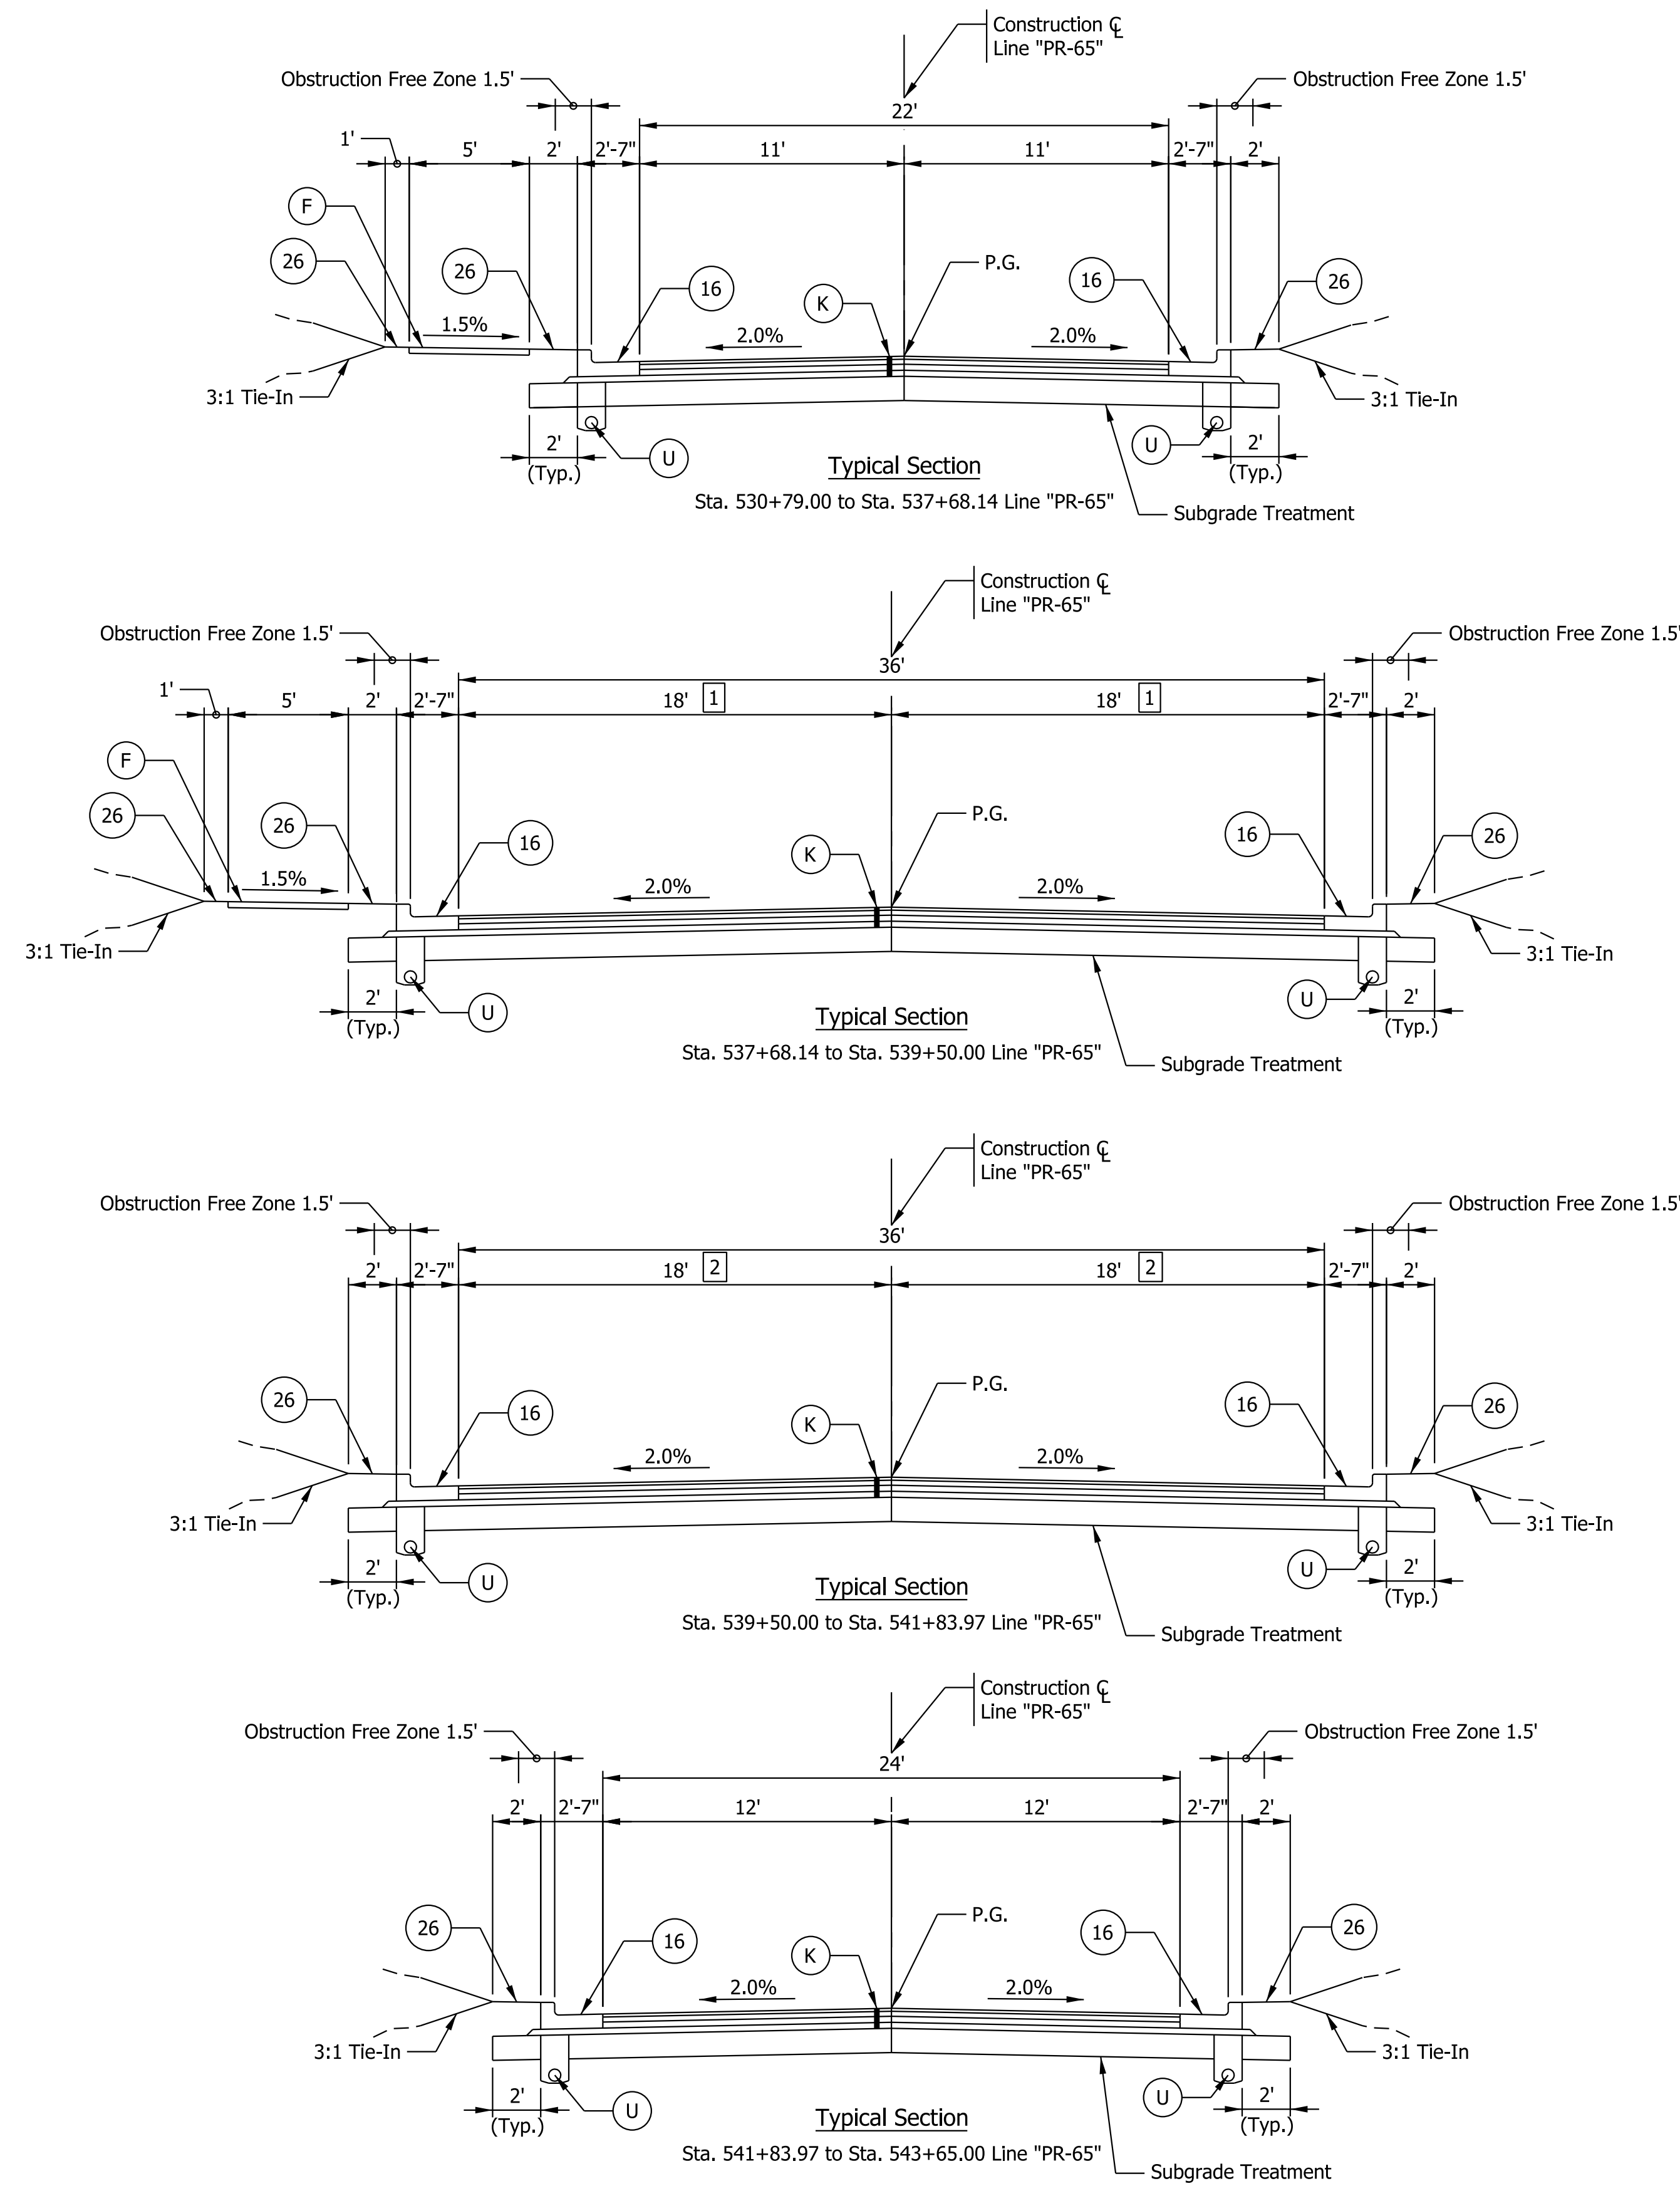


- 1 Varies 11' to 18' from Sta. 537+68.14 to Sta. 539+18.14
- 2 Varies 18' to 12' from Sta. 540+53.97 to Sta. 541+83.97

Note: For additional information on transitions between typicals, refer to Plan Sheets.

Plot: 1/6/2021 1:54 PM IP_PWP:d0332425\Bse RD TS.dgn	LEGEND:			Preliminary Not For Construction	RECOMMENDED FOR APPROVAL		INDIANA DEPARTMENT OF TRANSPORTATION		HORIZONTAL SCALE		BRIDGE FILE	
	16	Curb and Gutter, Concrete, Modified	(K)		DESIGN ENGINEER		1/6/2021 DATE		N/A			
	26	Sodding, Nursery							VERTICAL SCALE		DESIGNATION	
	(F)	Sidewalk, Concrete							N/A		1601062	
	HMA For Full Depth Pavement Composed of: 165 lb/syd QC/QA-HMA, 3, 64, Surface, 9.5 mm on 275 lb/syd QC/QA-HMA, 2, 64, Intermediate, 19.0 mm on 6" Cold Central Plant Recycling with Stabilizing Material, Asphalt Emulsion (2 Lifts of 3") on Subgrade Treatment, Type ID								SURVEY BOOK		SHEETS	
									18		of 214	
									CONTRACT		PROJECT	
									R-40567		1601062	

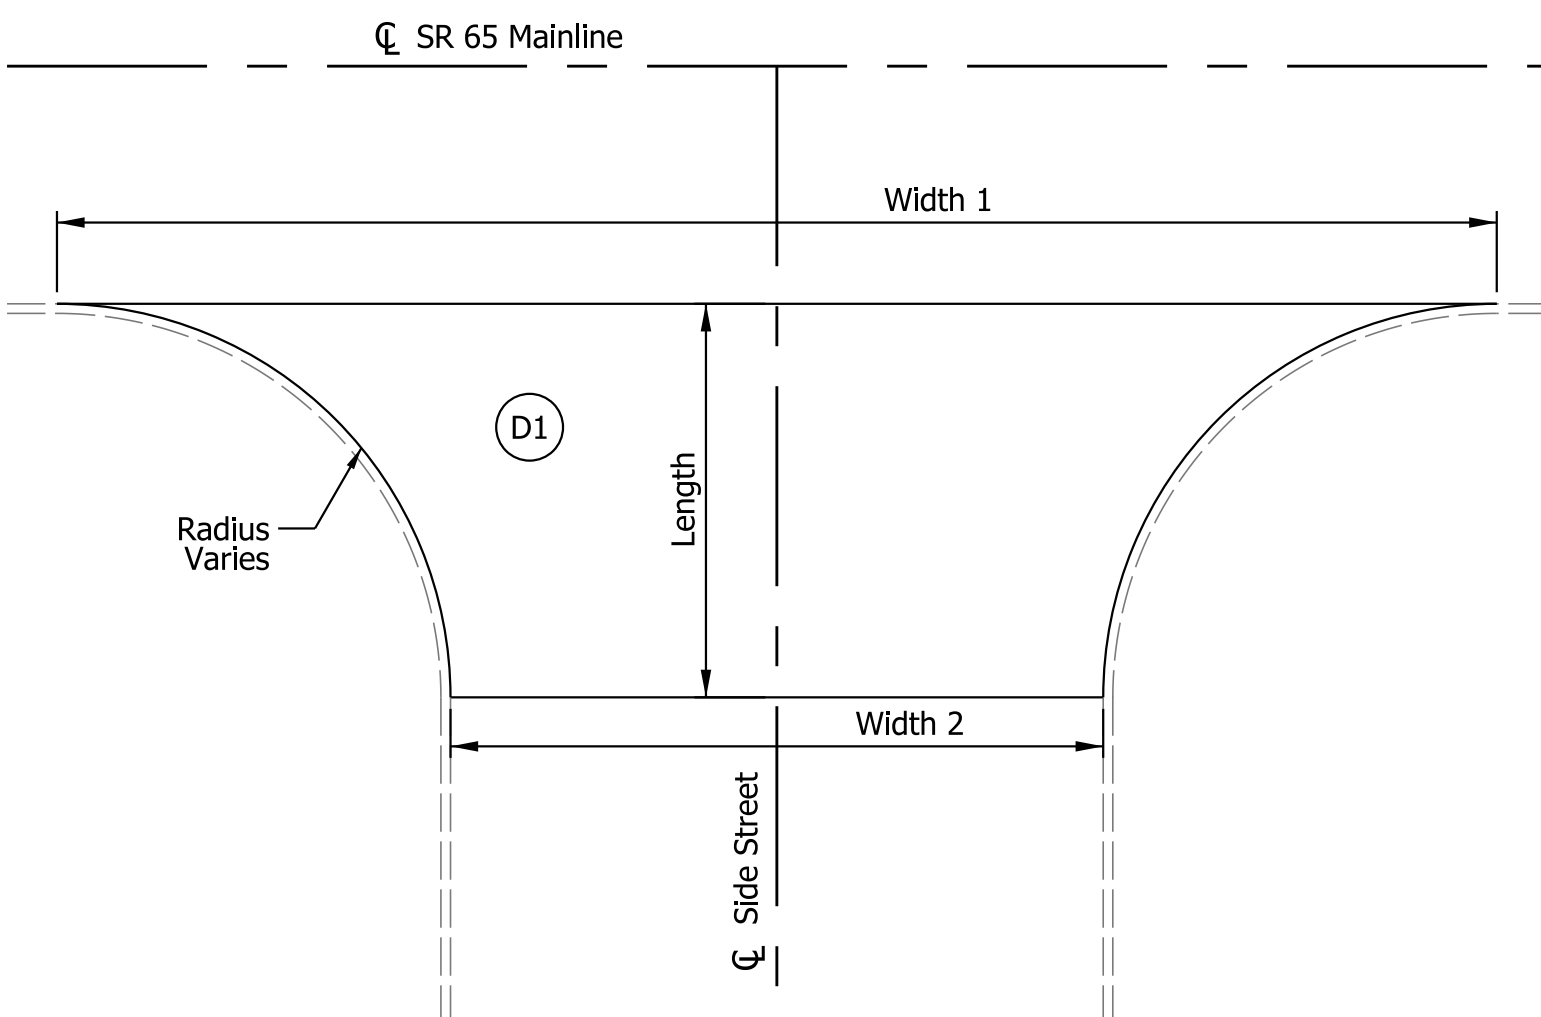


**TYPICAL SIDE STREET APPROACH DETAIL
IN MILL AND OVERLAY AREAS**
(NOT TO SCALE)

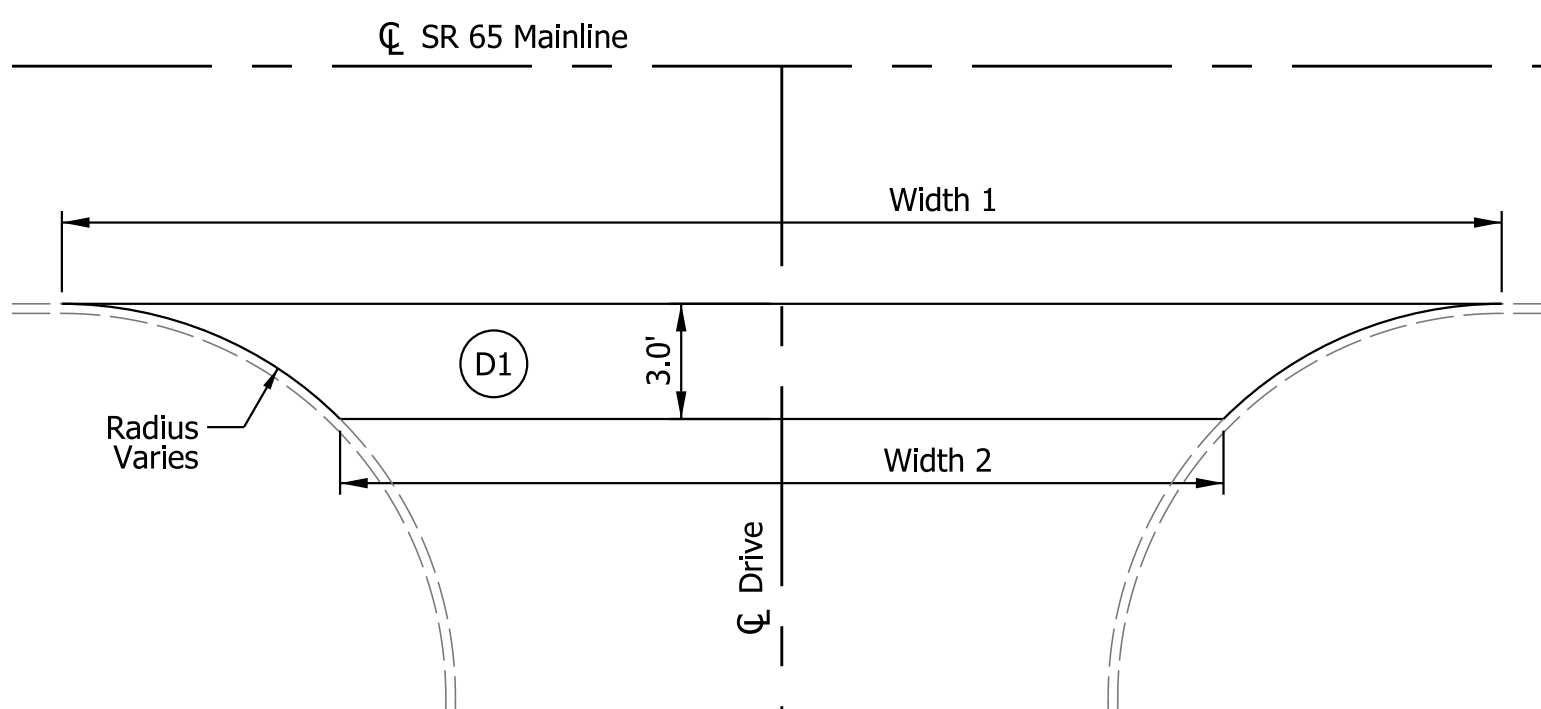


**TYPICAL DRIVEWAY APPROACH DETAIL
IN MILL AND OVERLAY AREAS**
(NOT TO SCALE)

Note: See Approach
Table Sheet for
Approach Dimensions
and Quantities
(To Be Added)

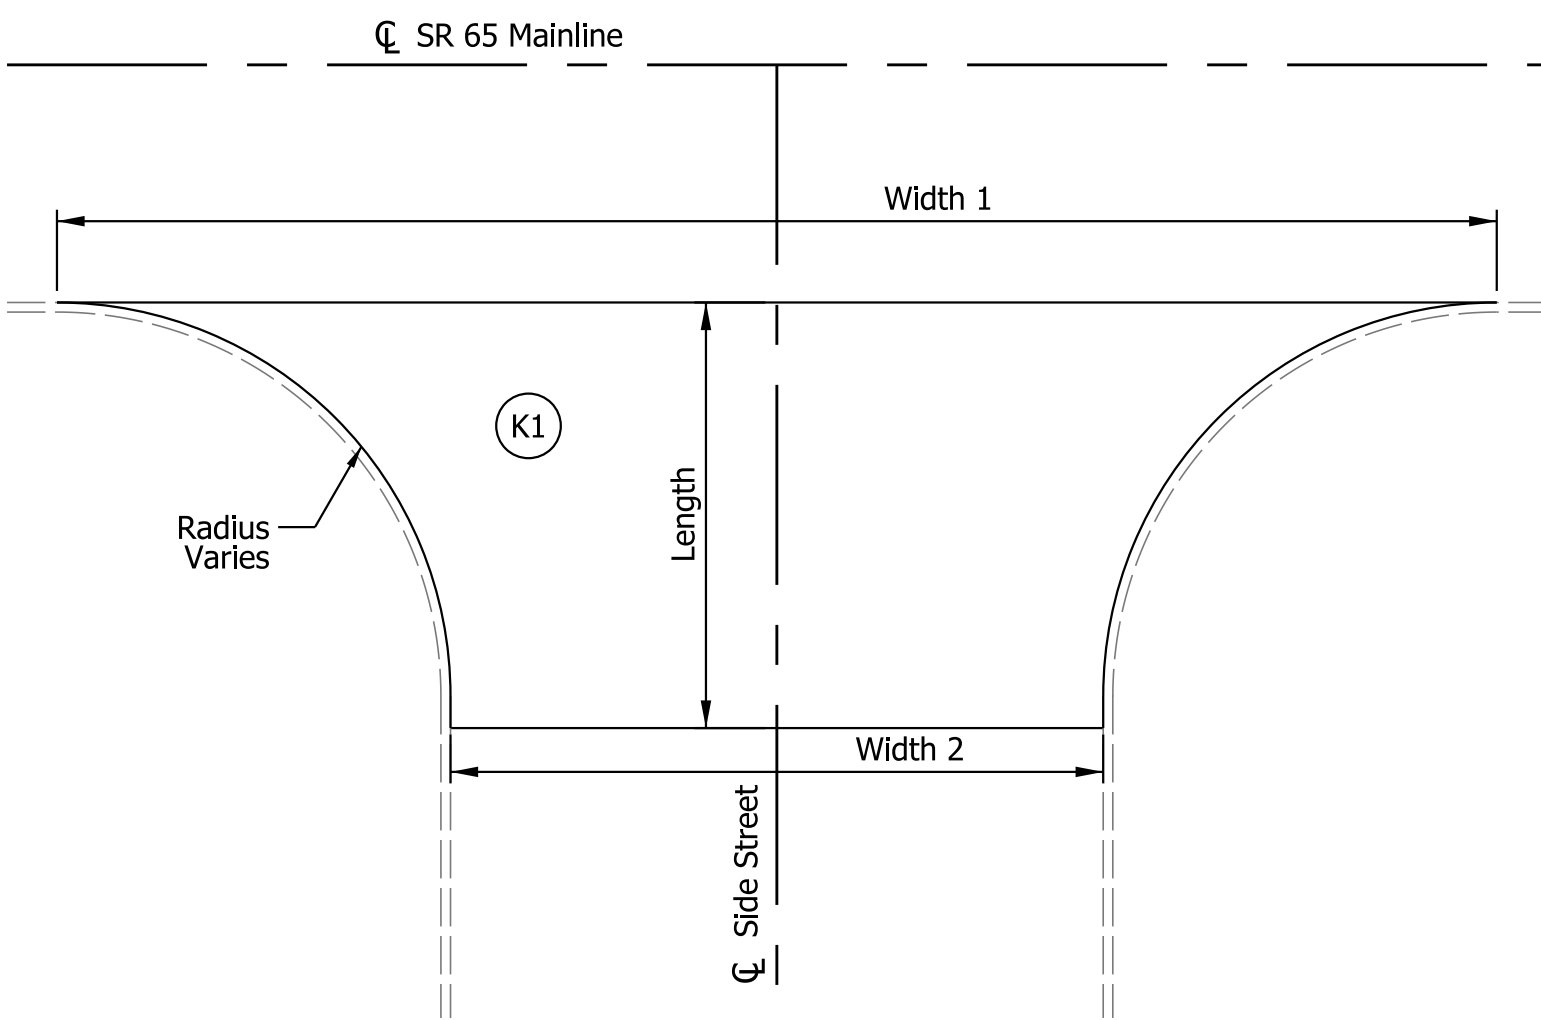

**TYPICAL SIDE STREET APPROACH DETAIL
IN FULL DEPTH PAVEMENT AREAS**
(NOT TO SCALE)

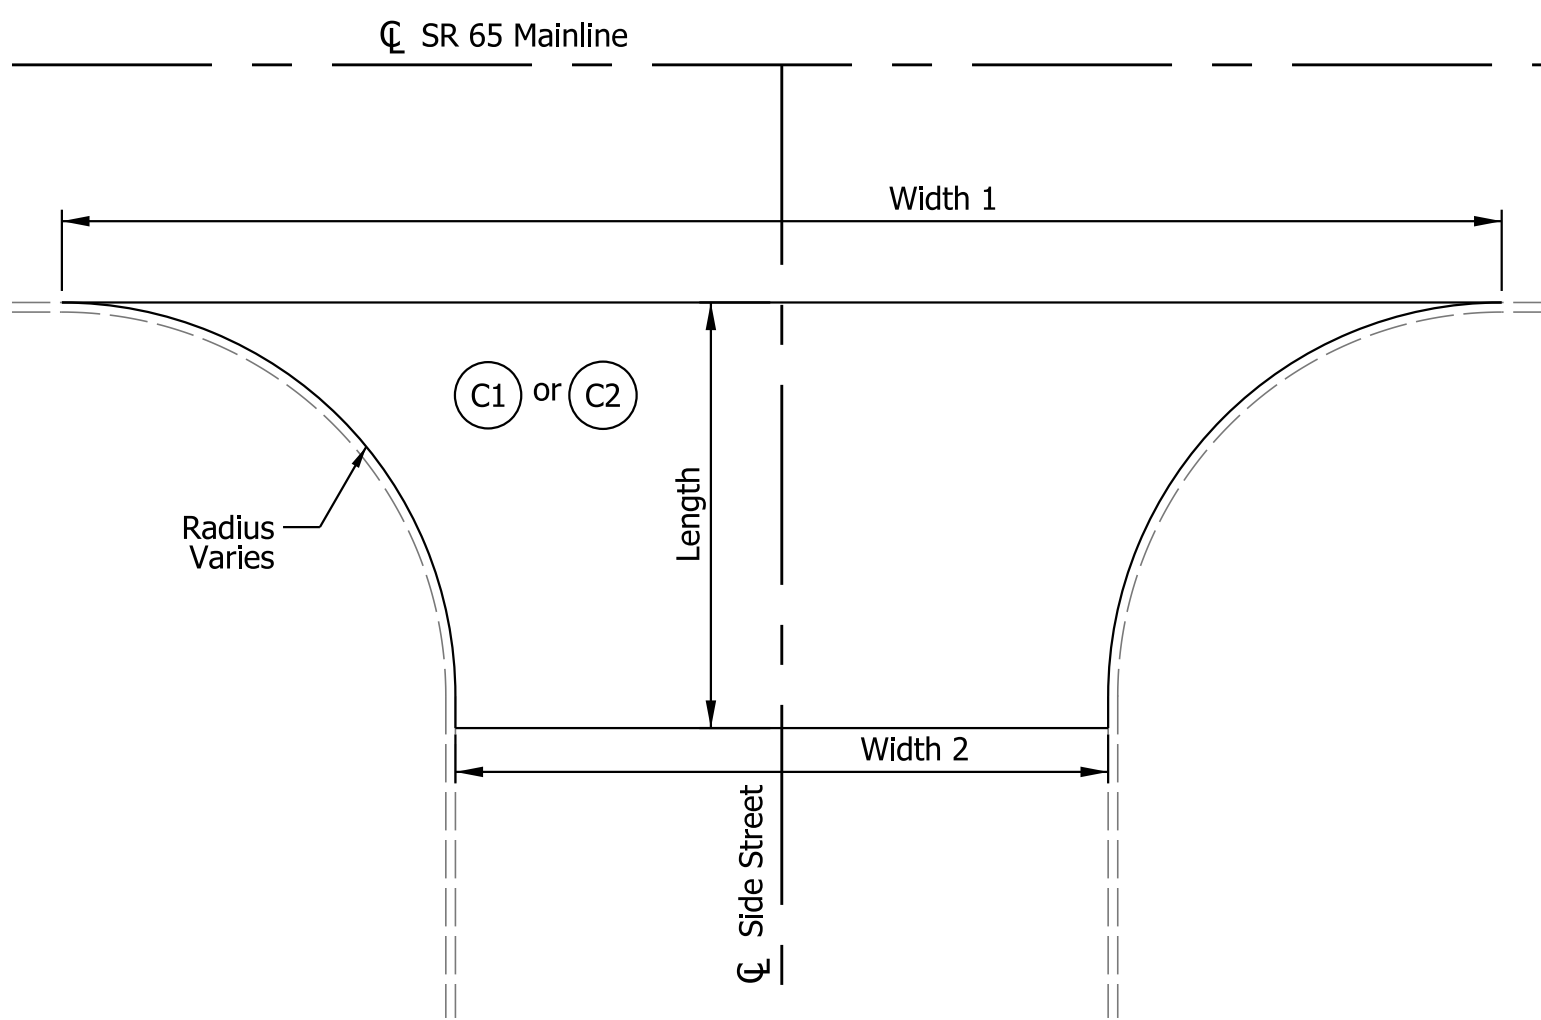

**TYPICAL DRIVEWAY APPROACH DETAIL
IN FULL DEPTH PAVEMENT AREAS**
(NOT TO SCALE)

Note: See Approach
Table Sheet for
Approach Dimensions
and Quantities
(To Be Added)

LEGEND:

- K1** HMA for Approaches, Type B consisting of:
165 lb/syd HMA Surface, Type B
495 lb/syd HMA Intermediate, Type B
4" of Compacted Aggregate, No. 53 on
Subgrade Treatment, Type IC (12 in. of subgrade excavated and replaced with Coarse Aggregate No. 53)
- D1** Milling, Approach then
HMA for Approaches, Type B consisting of:
165 lb/syd HMA Surface, Type B

- C1** PCCP for Approaches, 6" on
Dense Graded Subbase on
Subgrade Treatment Type II (6 in. Coarse Aggregate No. 53)
- C2** PCCP for Approaches, 9" on
Dense Graded Subbase on
Geogrid Type 1B on
Subgrade Treatment Type II (6 in. Coarse Aggregate No. 53)



Preliminary
Not For Construction

RECOMMENDED FOR APPROVAL _____ DESIGN ENGINEER DATE 1/6/2021	
DESIGNED: KMB	DRAWN: JMS
CHECKED: EAC	CHECKED: EAC



INDIANA
DEPARTMENT OF TRANSPORTATION

MISCELLANEOUS DETAILS

HORIZONTAL SCALE		BRIDGE FILE	
N/A		DESIGNATION	
VERTICAL SCALE		1601062	
N/A		SHEETS	
SURVEY BOOK		19	of 214
CONTRACT		PROJECT	
R-40567		1601062	

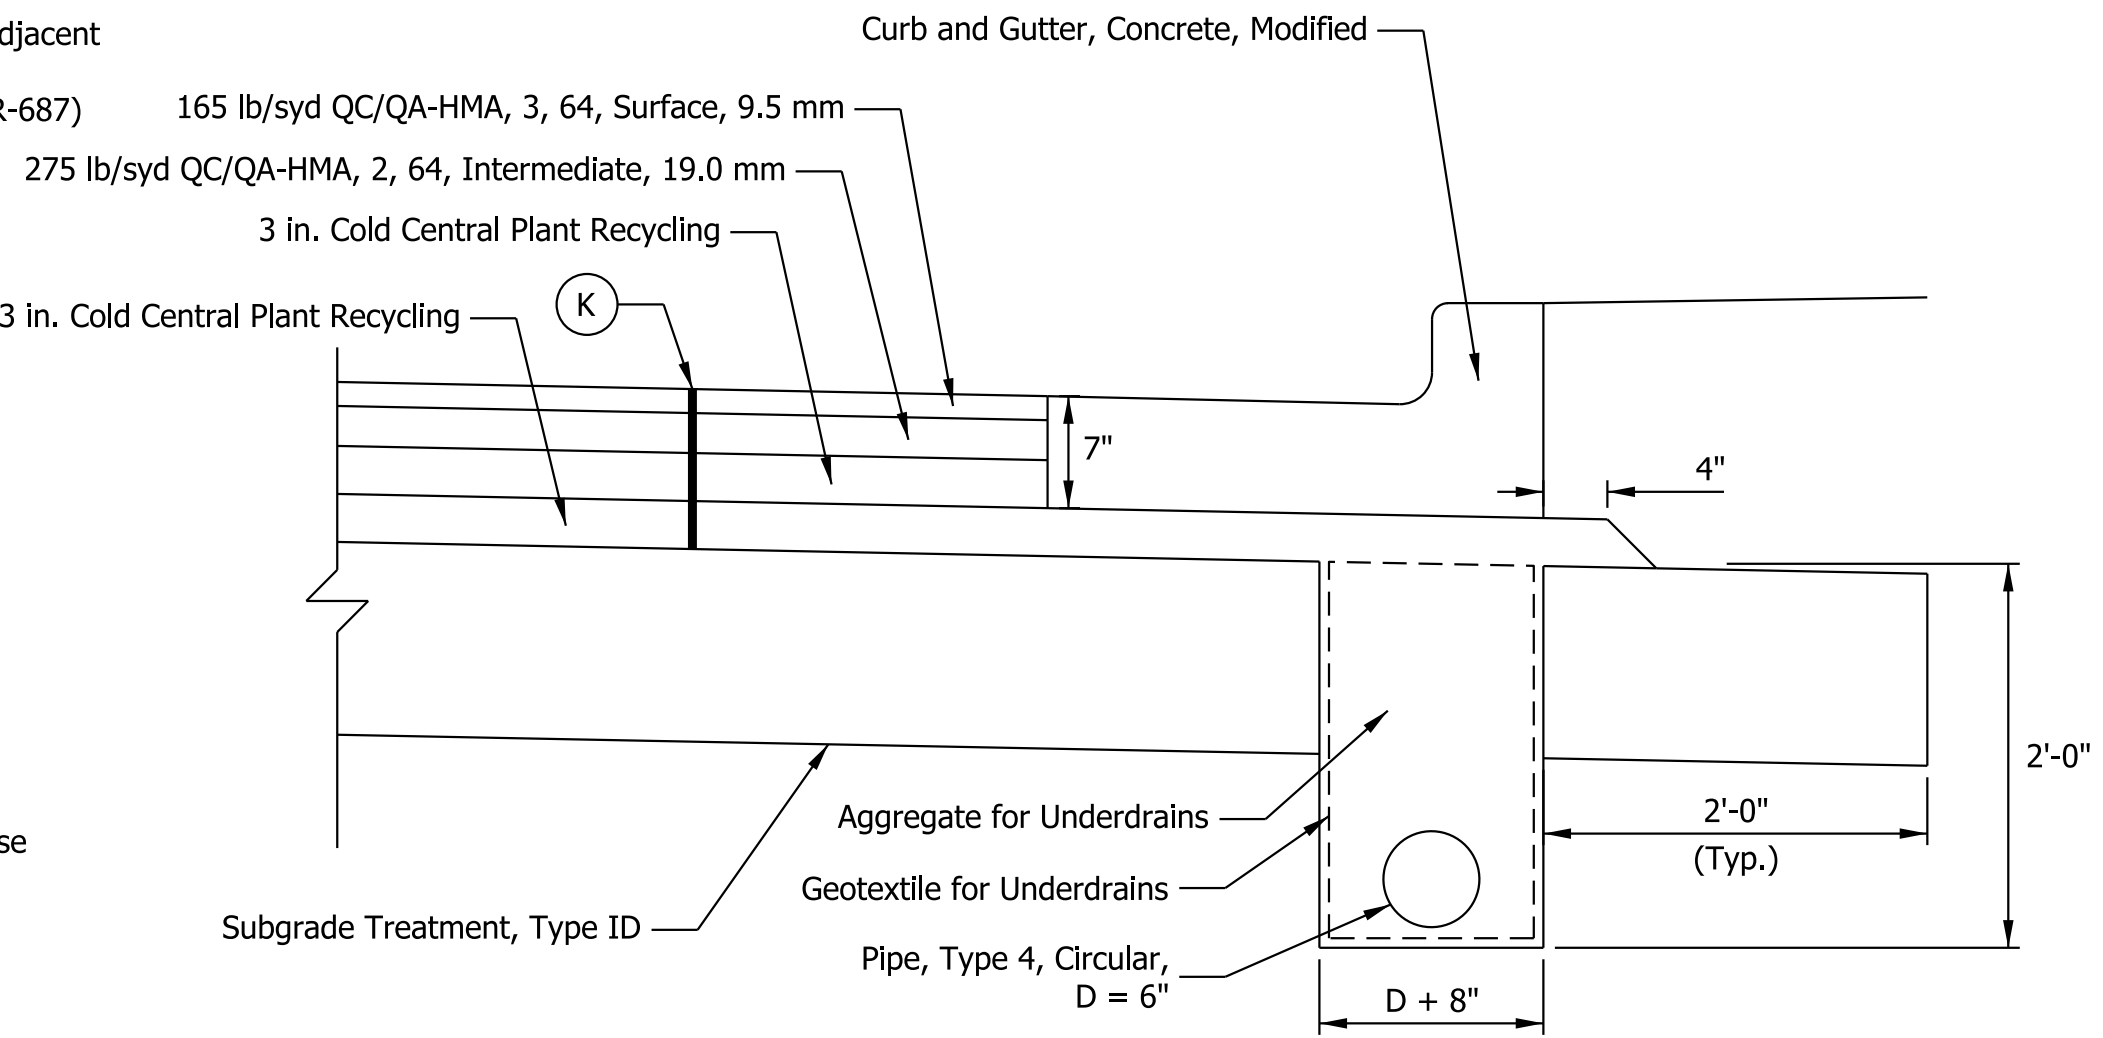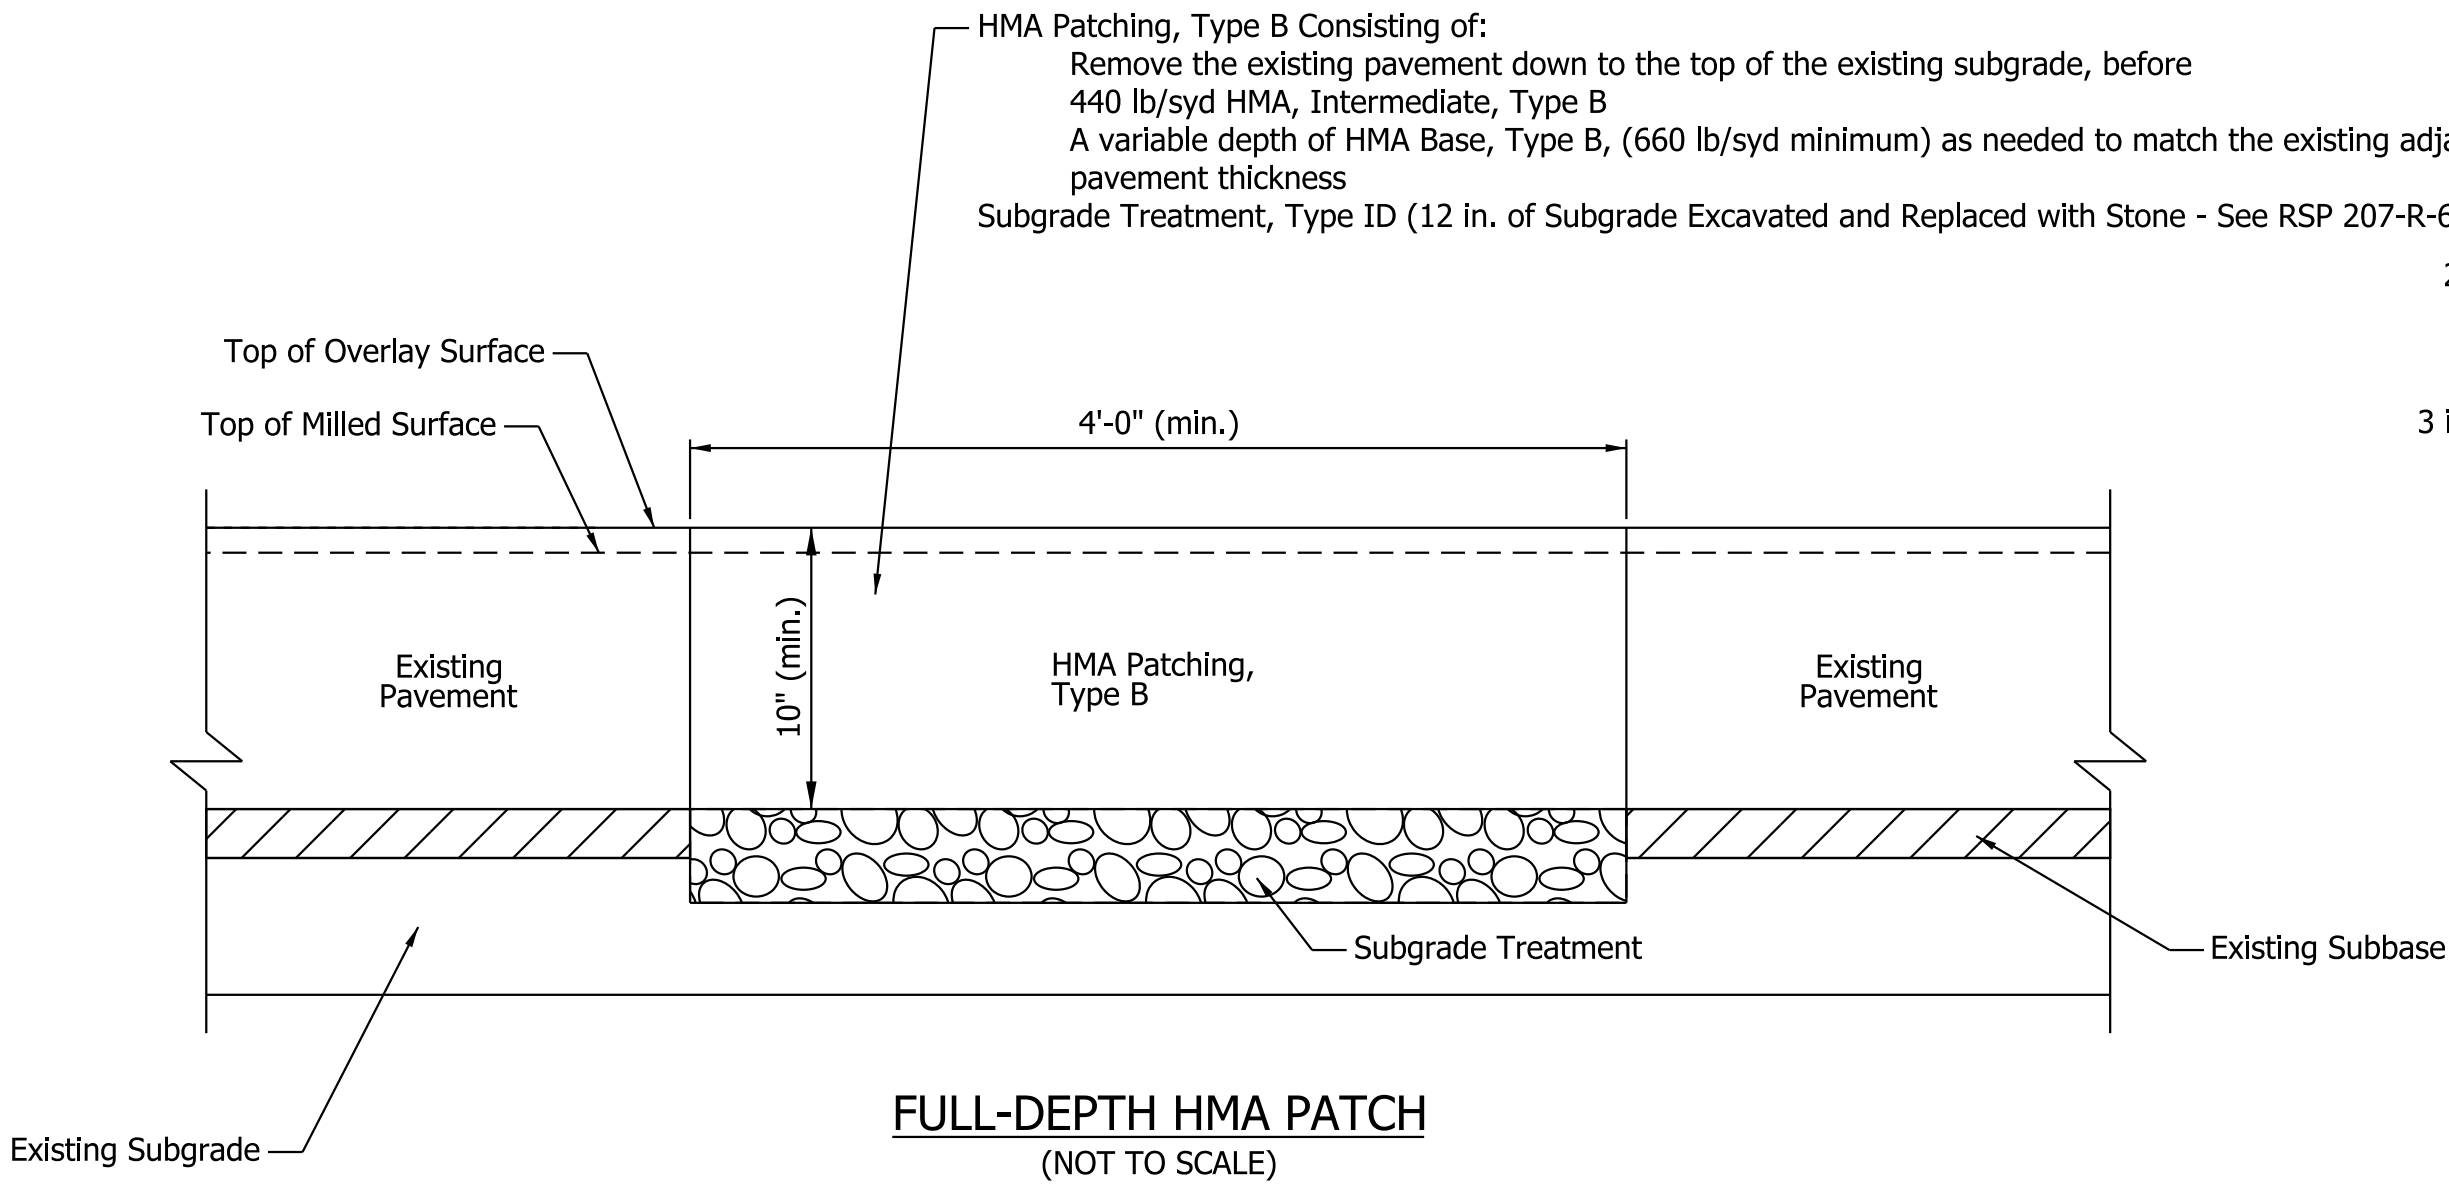

MODIFIED CONCRETE CURB AND GUTTER SECTION FOR
HMA PAVEMENT WITH UNDERDRAIN
(NOT TO SCALE)

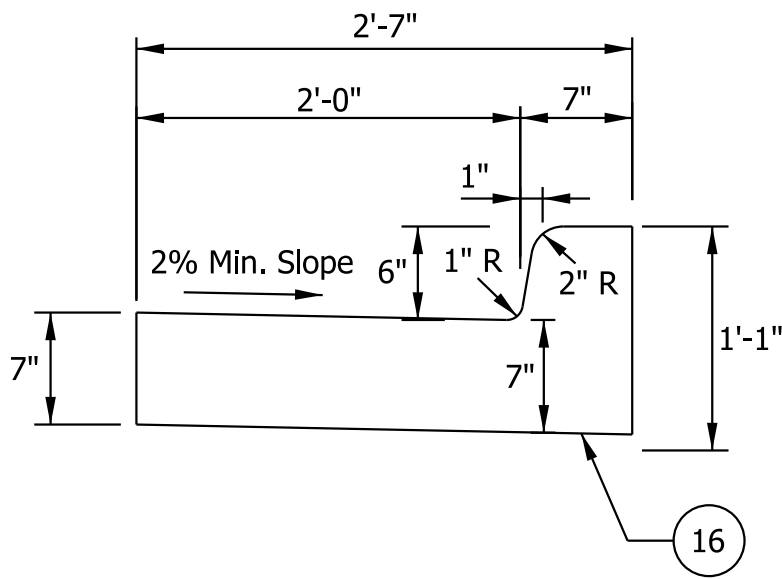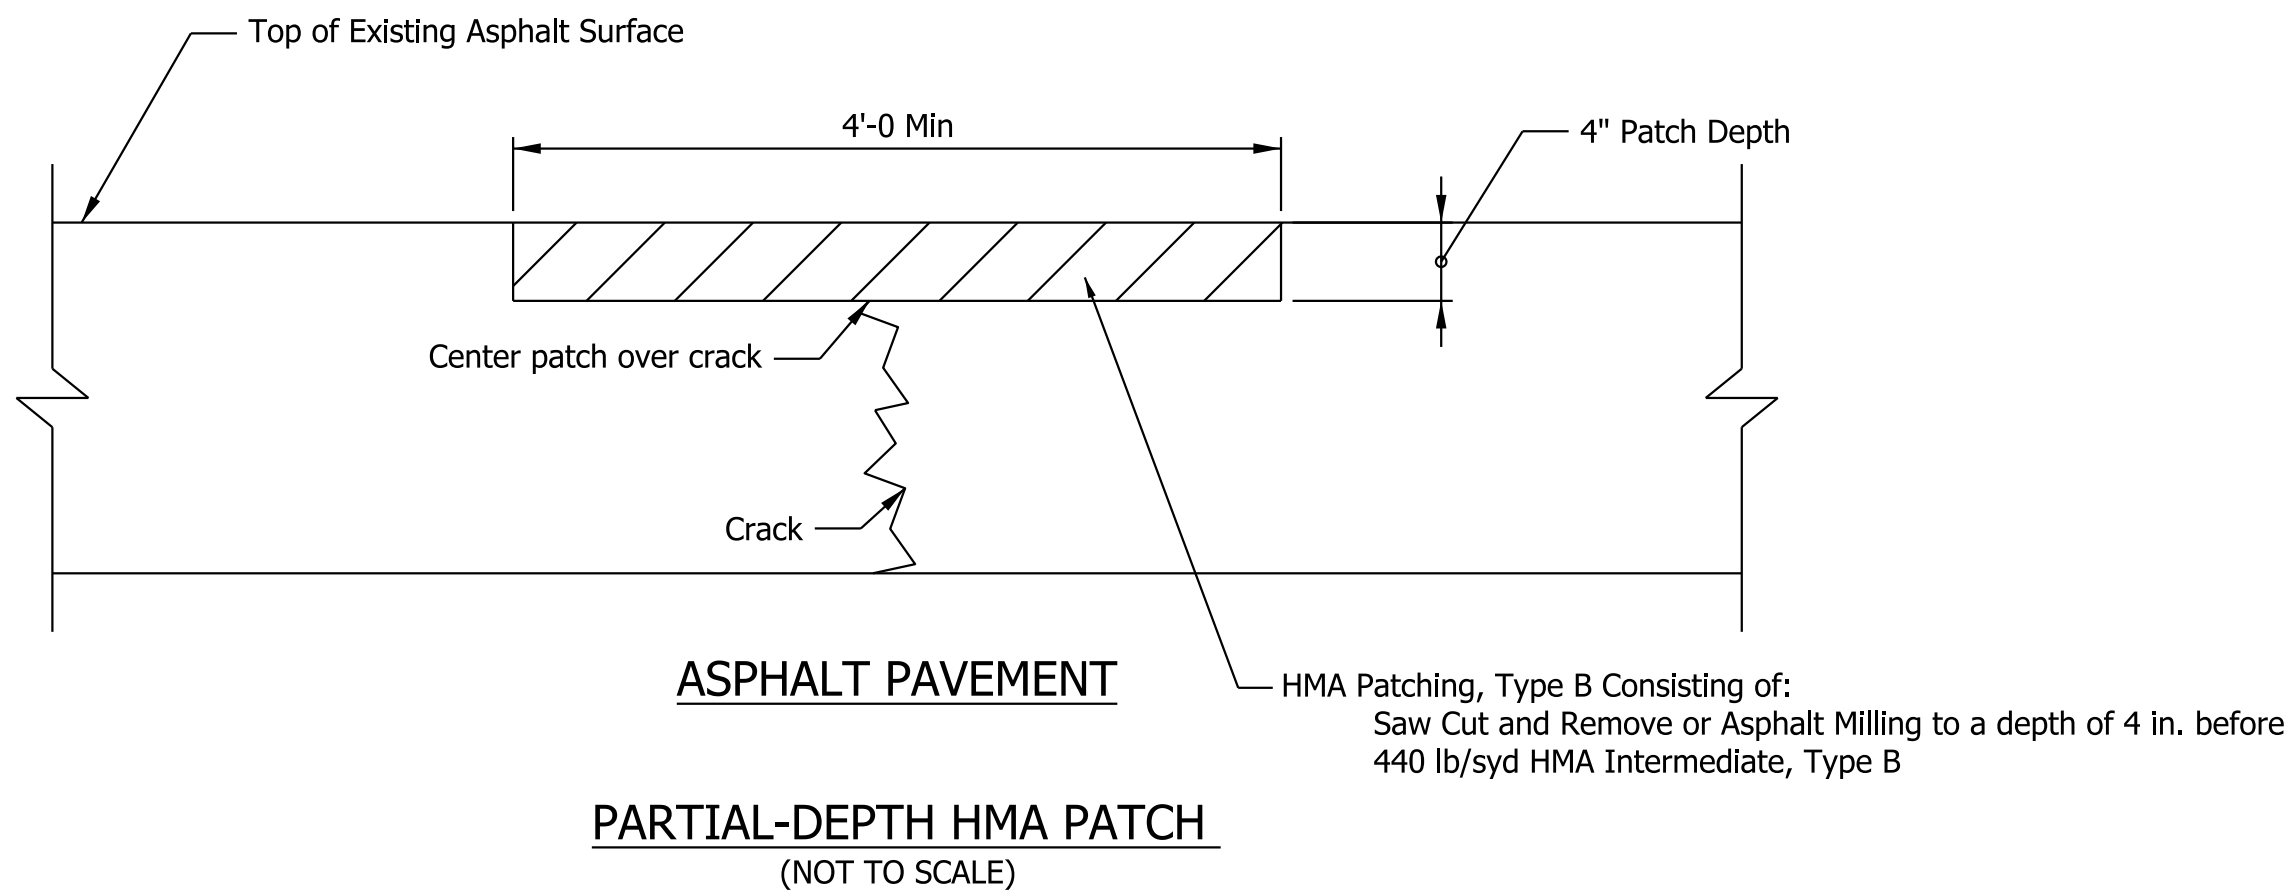

CURB AND GUTTER, CONCRETE, MODIFIED
(NOT TO SCALE)

LEGEND:

- (K) HMA For Full Depth Pavement Composed of:
165 lb/syd QC/QA-HMA, 3, 64, Surface, 9.5 mm on
275 lb/syd QC/QA-HMA, 2, 64, Intermediate, 19.0 mm on
6" Cold Central Plant Recycling with Stabilizing Material, Asphalt Emulsion (2 Lifts of 3") on
Subgrade Treatment, Type ID
- (16) Curb and Gutter, Concrete, Modified


Preliminary
Not For Construction

RECOMMENDED FOR APPROVAL	DESIGN ENGINEER	1/6/2021 DATE
DESIGNED: KMB	DRAWN: JMS	
CHECKED: EAC	CHECKED: EAC	


INDIANA
DEPARTMENT OF TRANSPORTATION

MISCELLANEOUS DETAILS


HORIZONTAL SCALE	BRIDGE FILE
N/A	
VERTICAL SCALE	DESIGNATION
N/A	1601062
SURVEY BOOK	SHEETS
	20 of 214
CONTRACT	PROJECT
R-40567	1601062

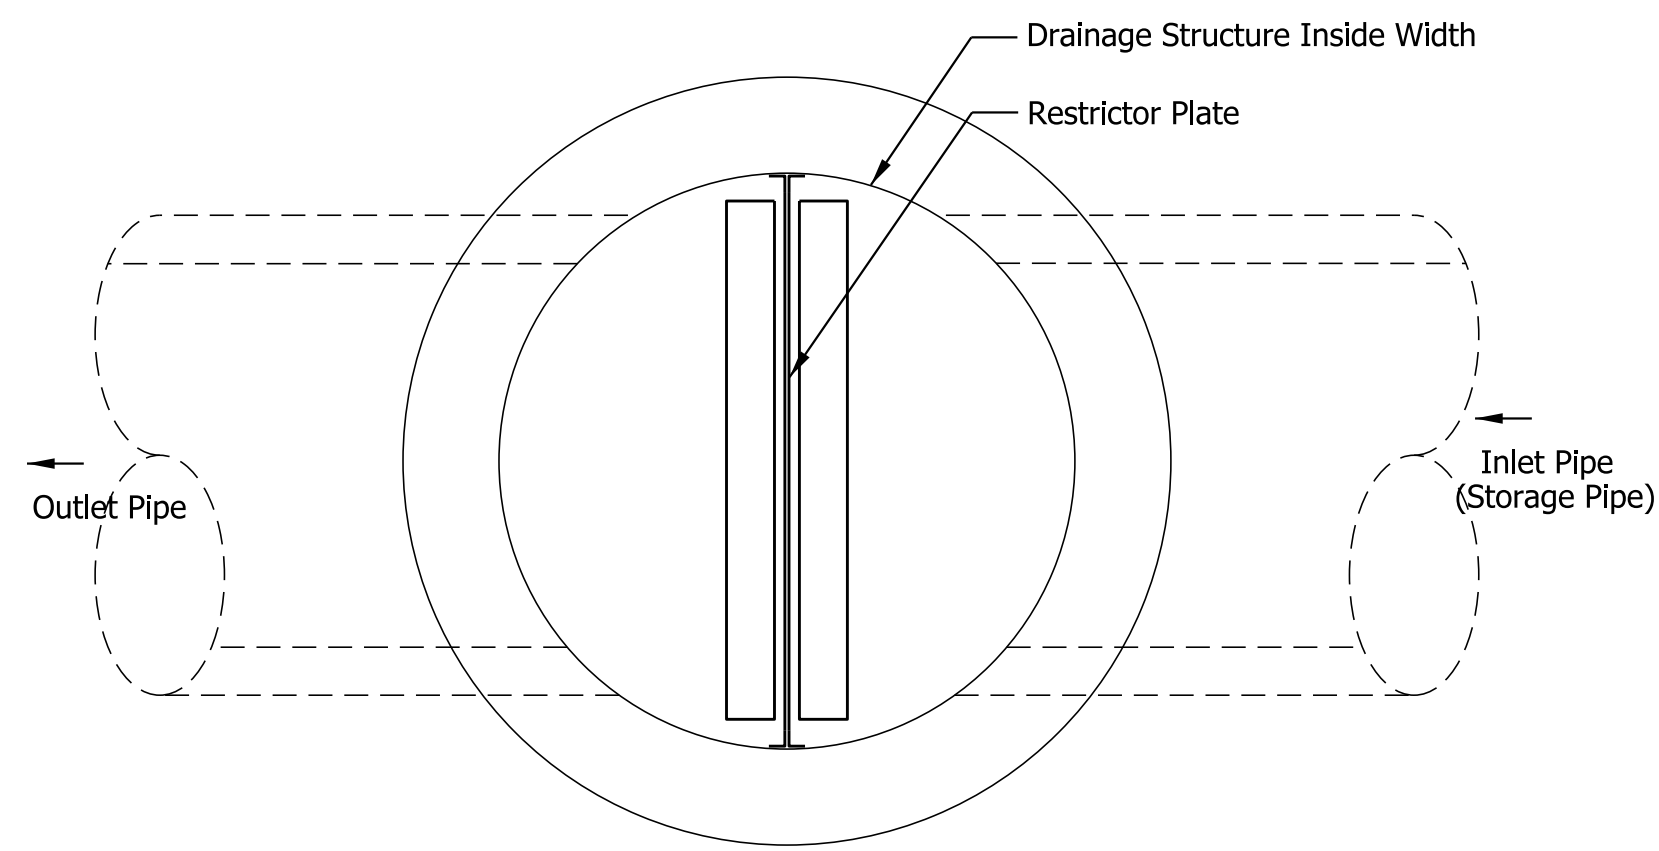

Section B-B

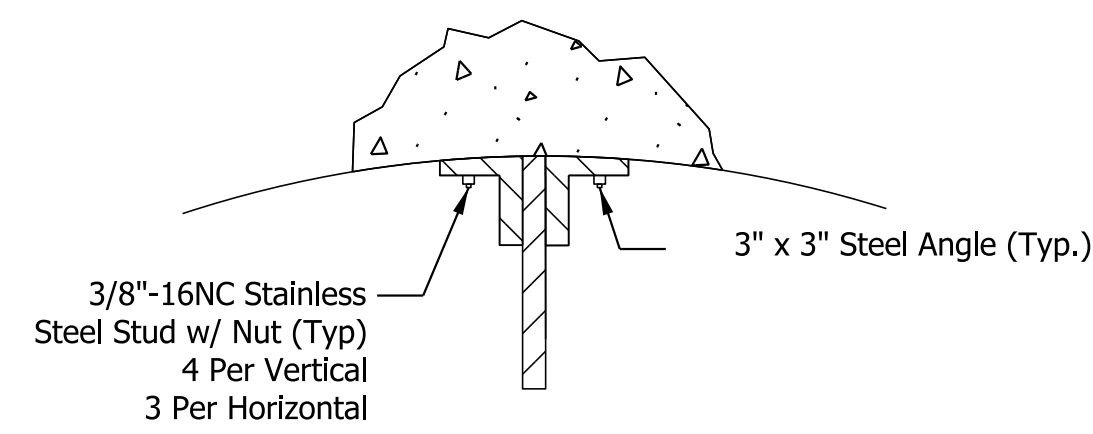


Angle Fastener Detail

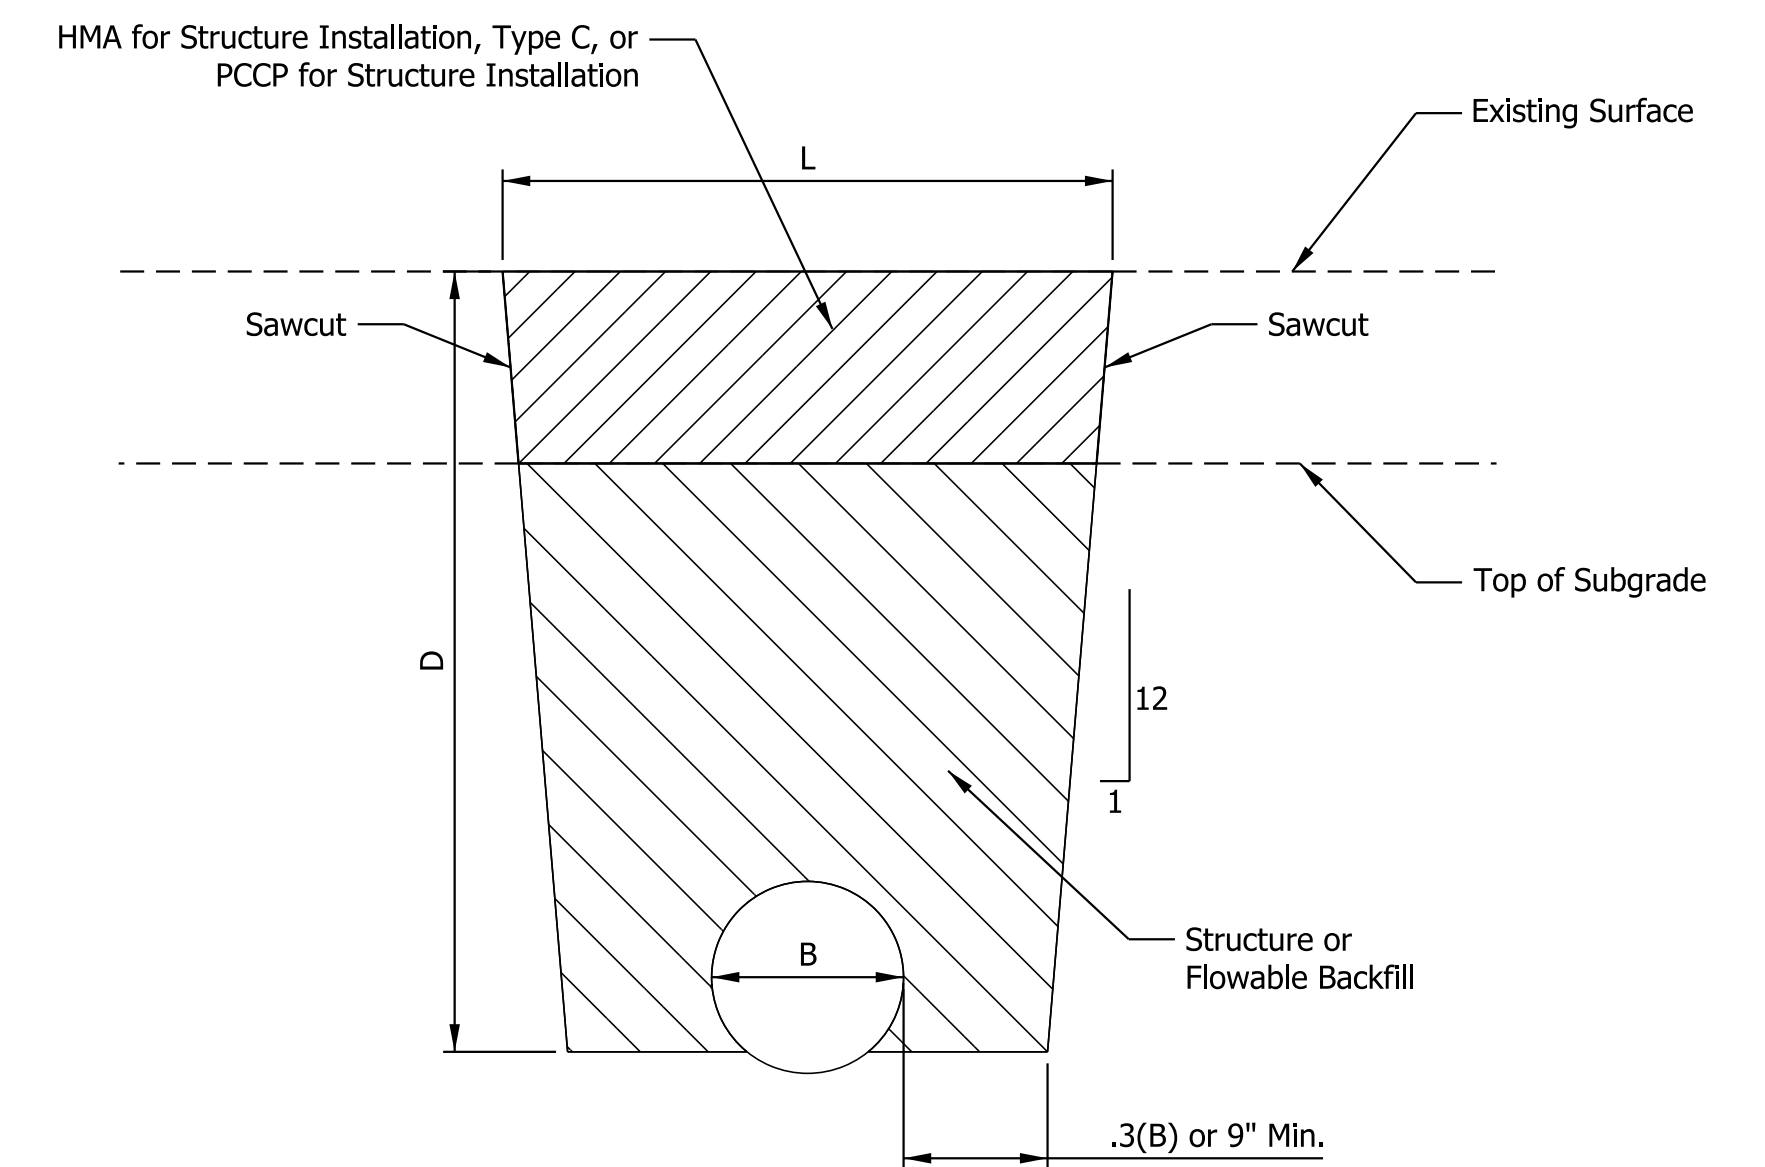


L = Pay limits of pavement removal and pavement replacement (ft)
B = Oustide diameter of pipe (in)
D = Vertical distance from flowline to top of pavement

PIPE BACKFILL INSTALLATION
(NOT TO SCALE)

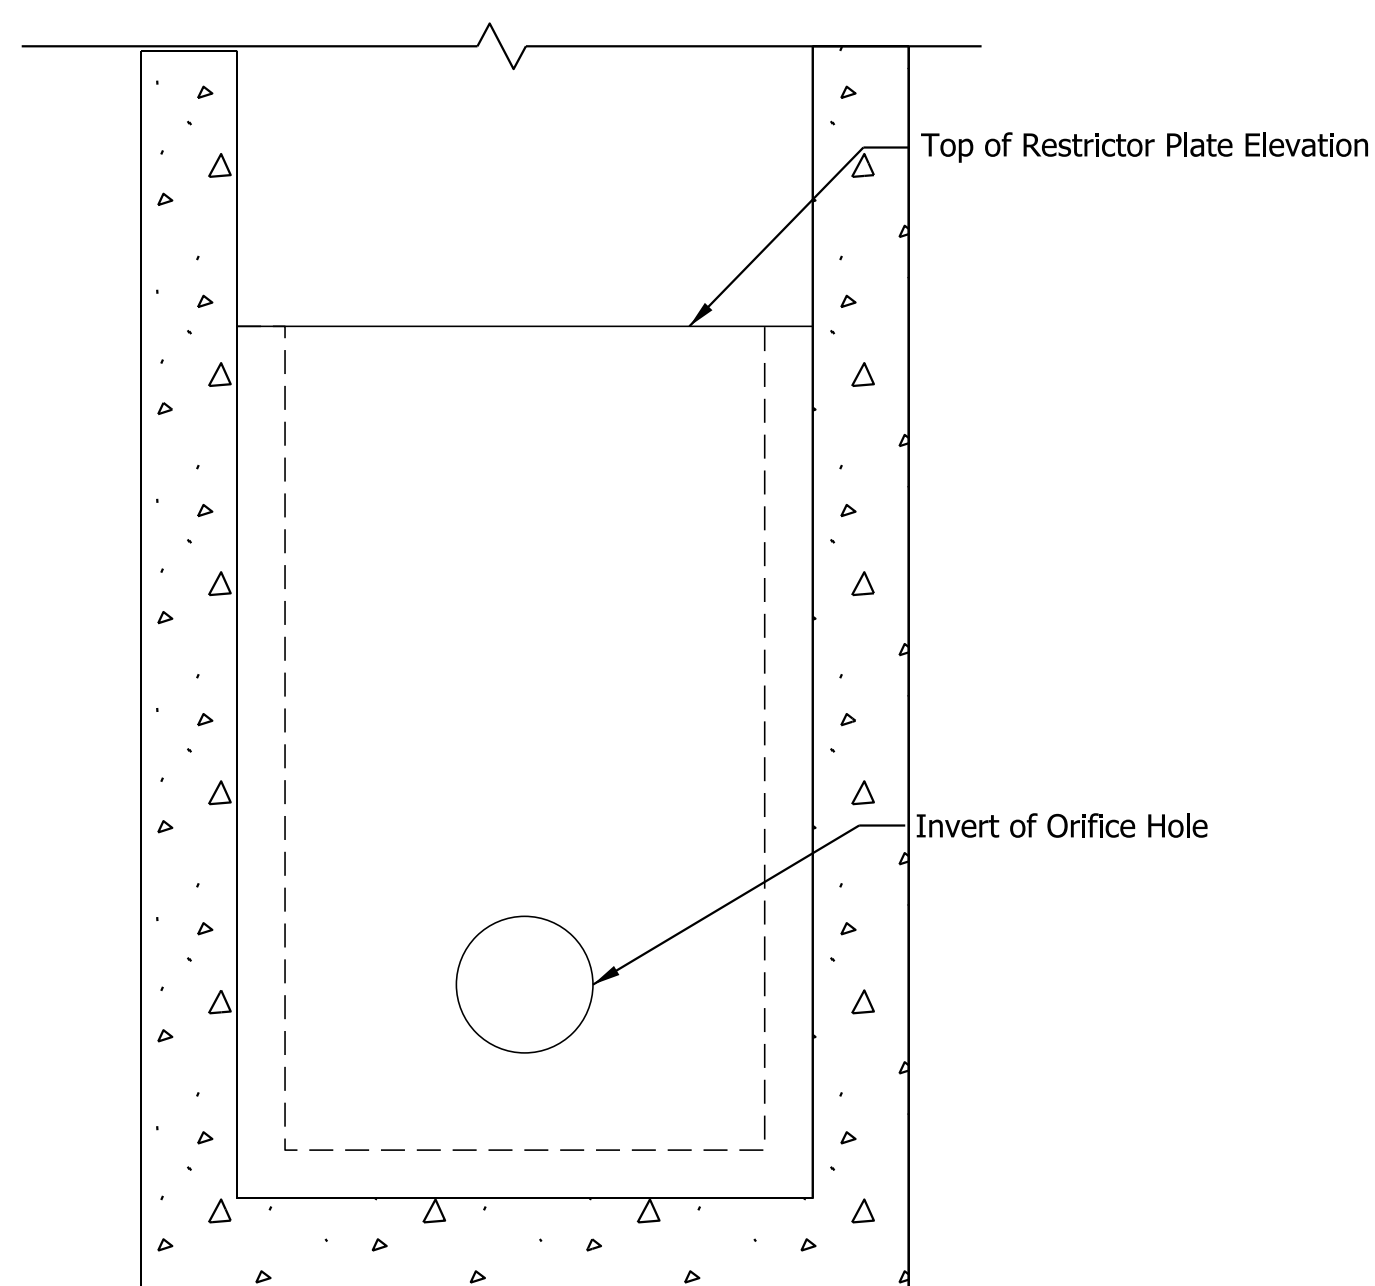

Section C-C


- Notes:
1. All steel angles and plates to be galvanized after fabrication.
 2. All restrictor plates, angles, and hardware to be included in the cost of the restrictor plate.

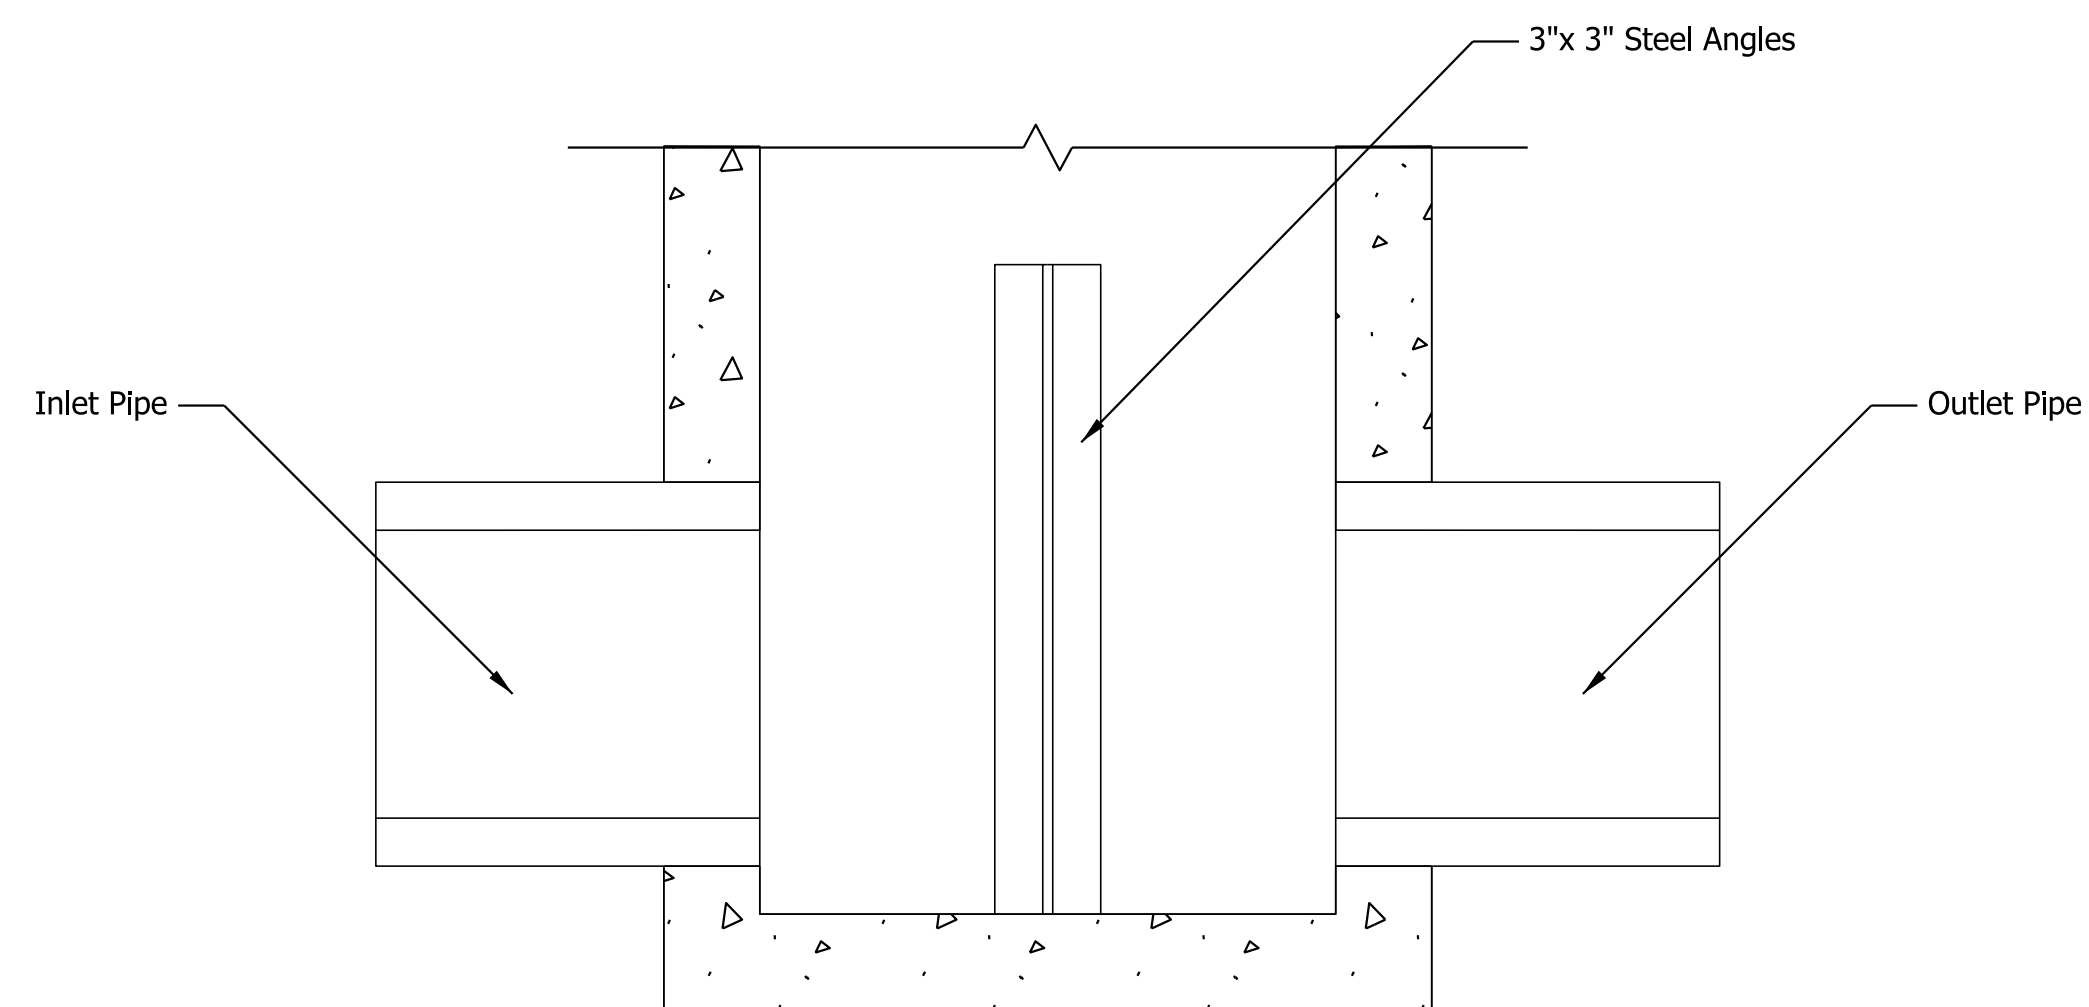


Elevation View

ORIFICE PLATE DETAIL
(NOT TO SCALE)

Plot: 1/6/2021 1:55 PM IP_PWP:d0332425\Bse RD TS.dgn	Preliminary Not For Construction	RECOMMENDED FOR APPROVAL _____ 1/6/2021 DESIGN ENGINEER DATE		INDIANA DEPARTMENT OF TRANSPORTATION		HORIZONTAL SCALE	BRIDGE FILE	
		DESIGNED: TMS		DRAWN: JMS		N/A	DESIGNATION	
		CHECKED: EAC		CHECKED: EAC		N/A	1601062	
				MISCELLANEOUS DETAILS		SURVEY BOOK	SHEETS	
						CONTRACT R-40567	21 of 214	PROJECT 1601062

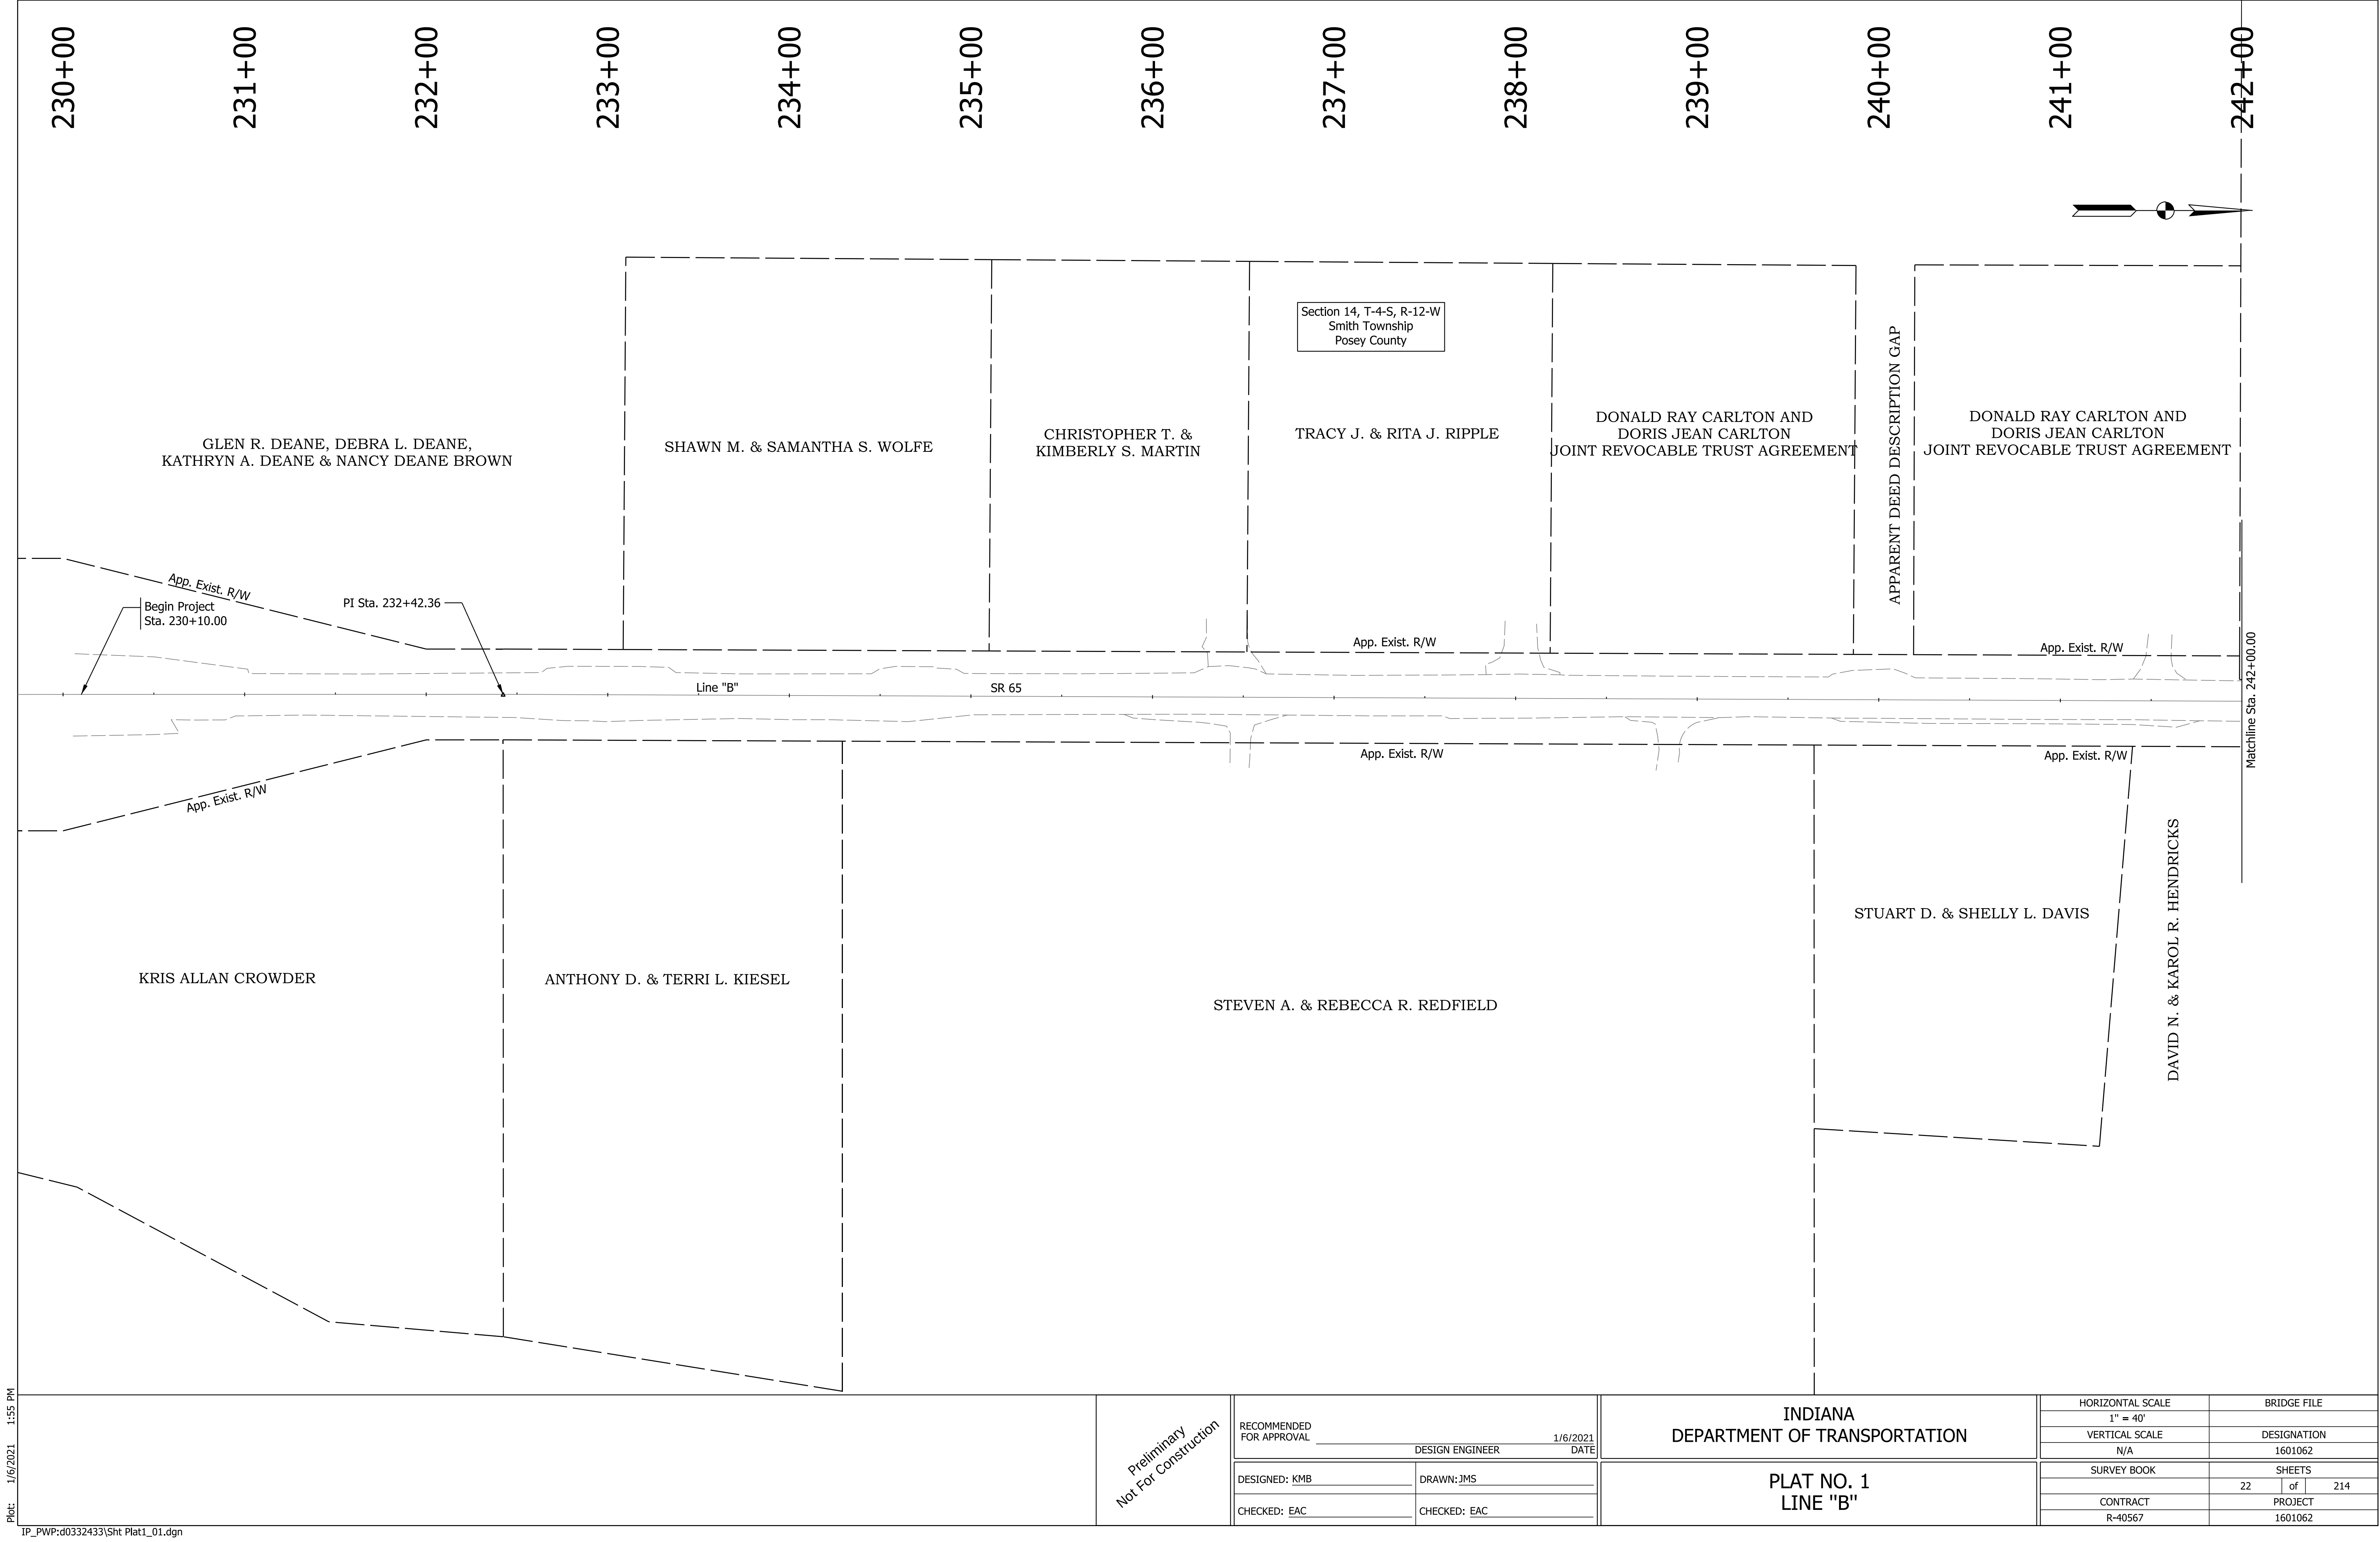

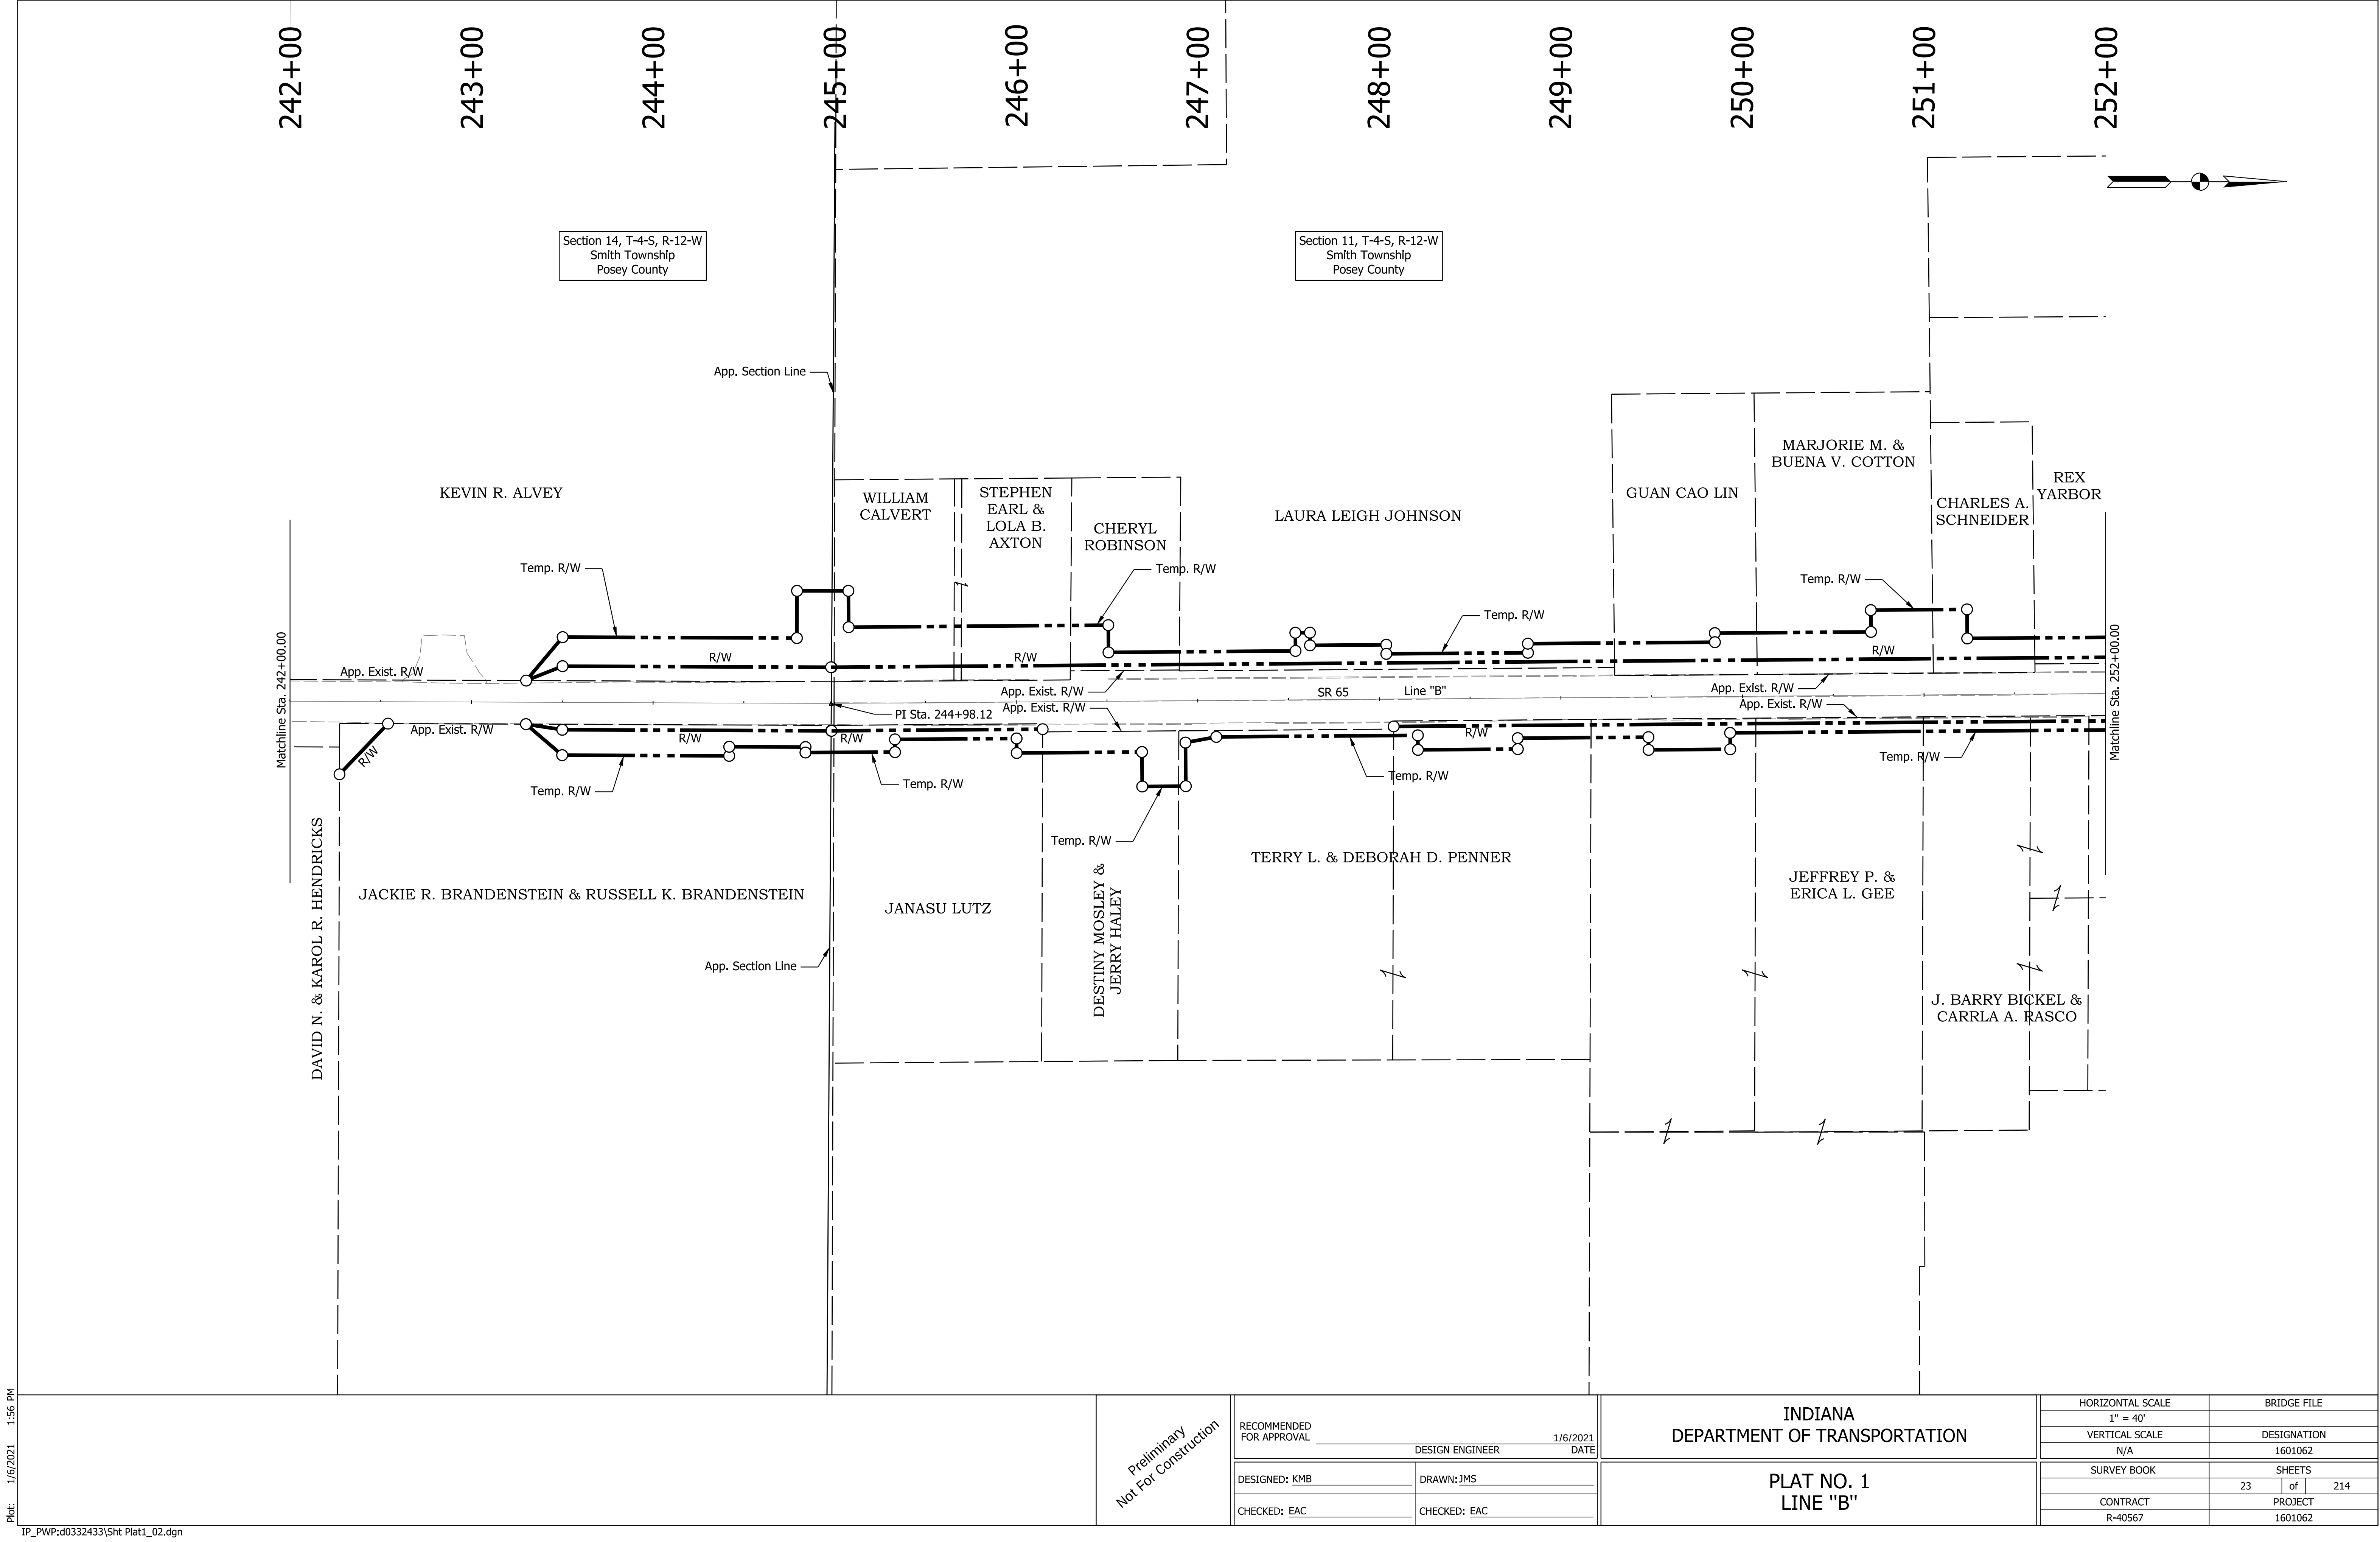


Plot: 1/6/2021 1:56 PM

IP_PWP:d0332433\Sht Plat1_02.dgn

Preliminary Not For Construction	RECOMMENDED FOR APPROVAL _____ DESIGN ENGINEER _____ DATE 1/6/2021		INDIANA DEPARTMENT OF TRANSPORTATION		HORIZONTAL SCALE 1" = 40'	BRIDGE FILE	
	DESIGNED: KMB		DRAWN: JMS		VERTICAL SCALE N/A	DESIGNATION 1601062	
	CHECKED: EAC		CHECKED: EAC		SURVEY BOOK	SHEETS 23 of 214	
					CONTRACT R-40567	PROJECT 1601062	


PLAT NO. 1
LINE "B"

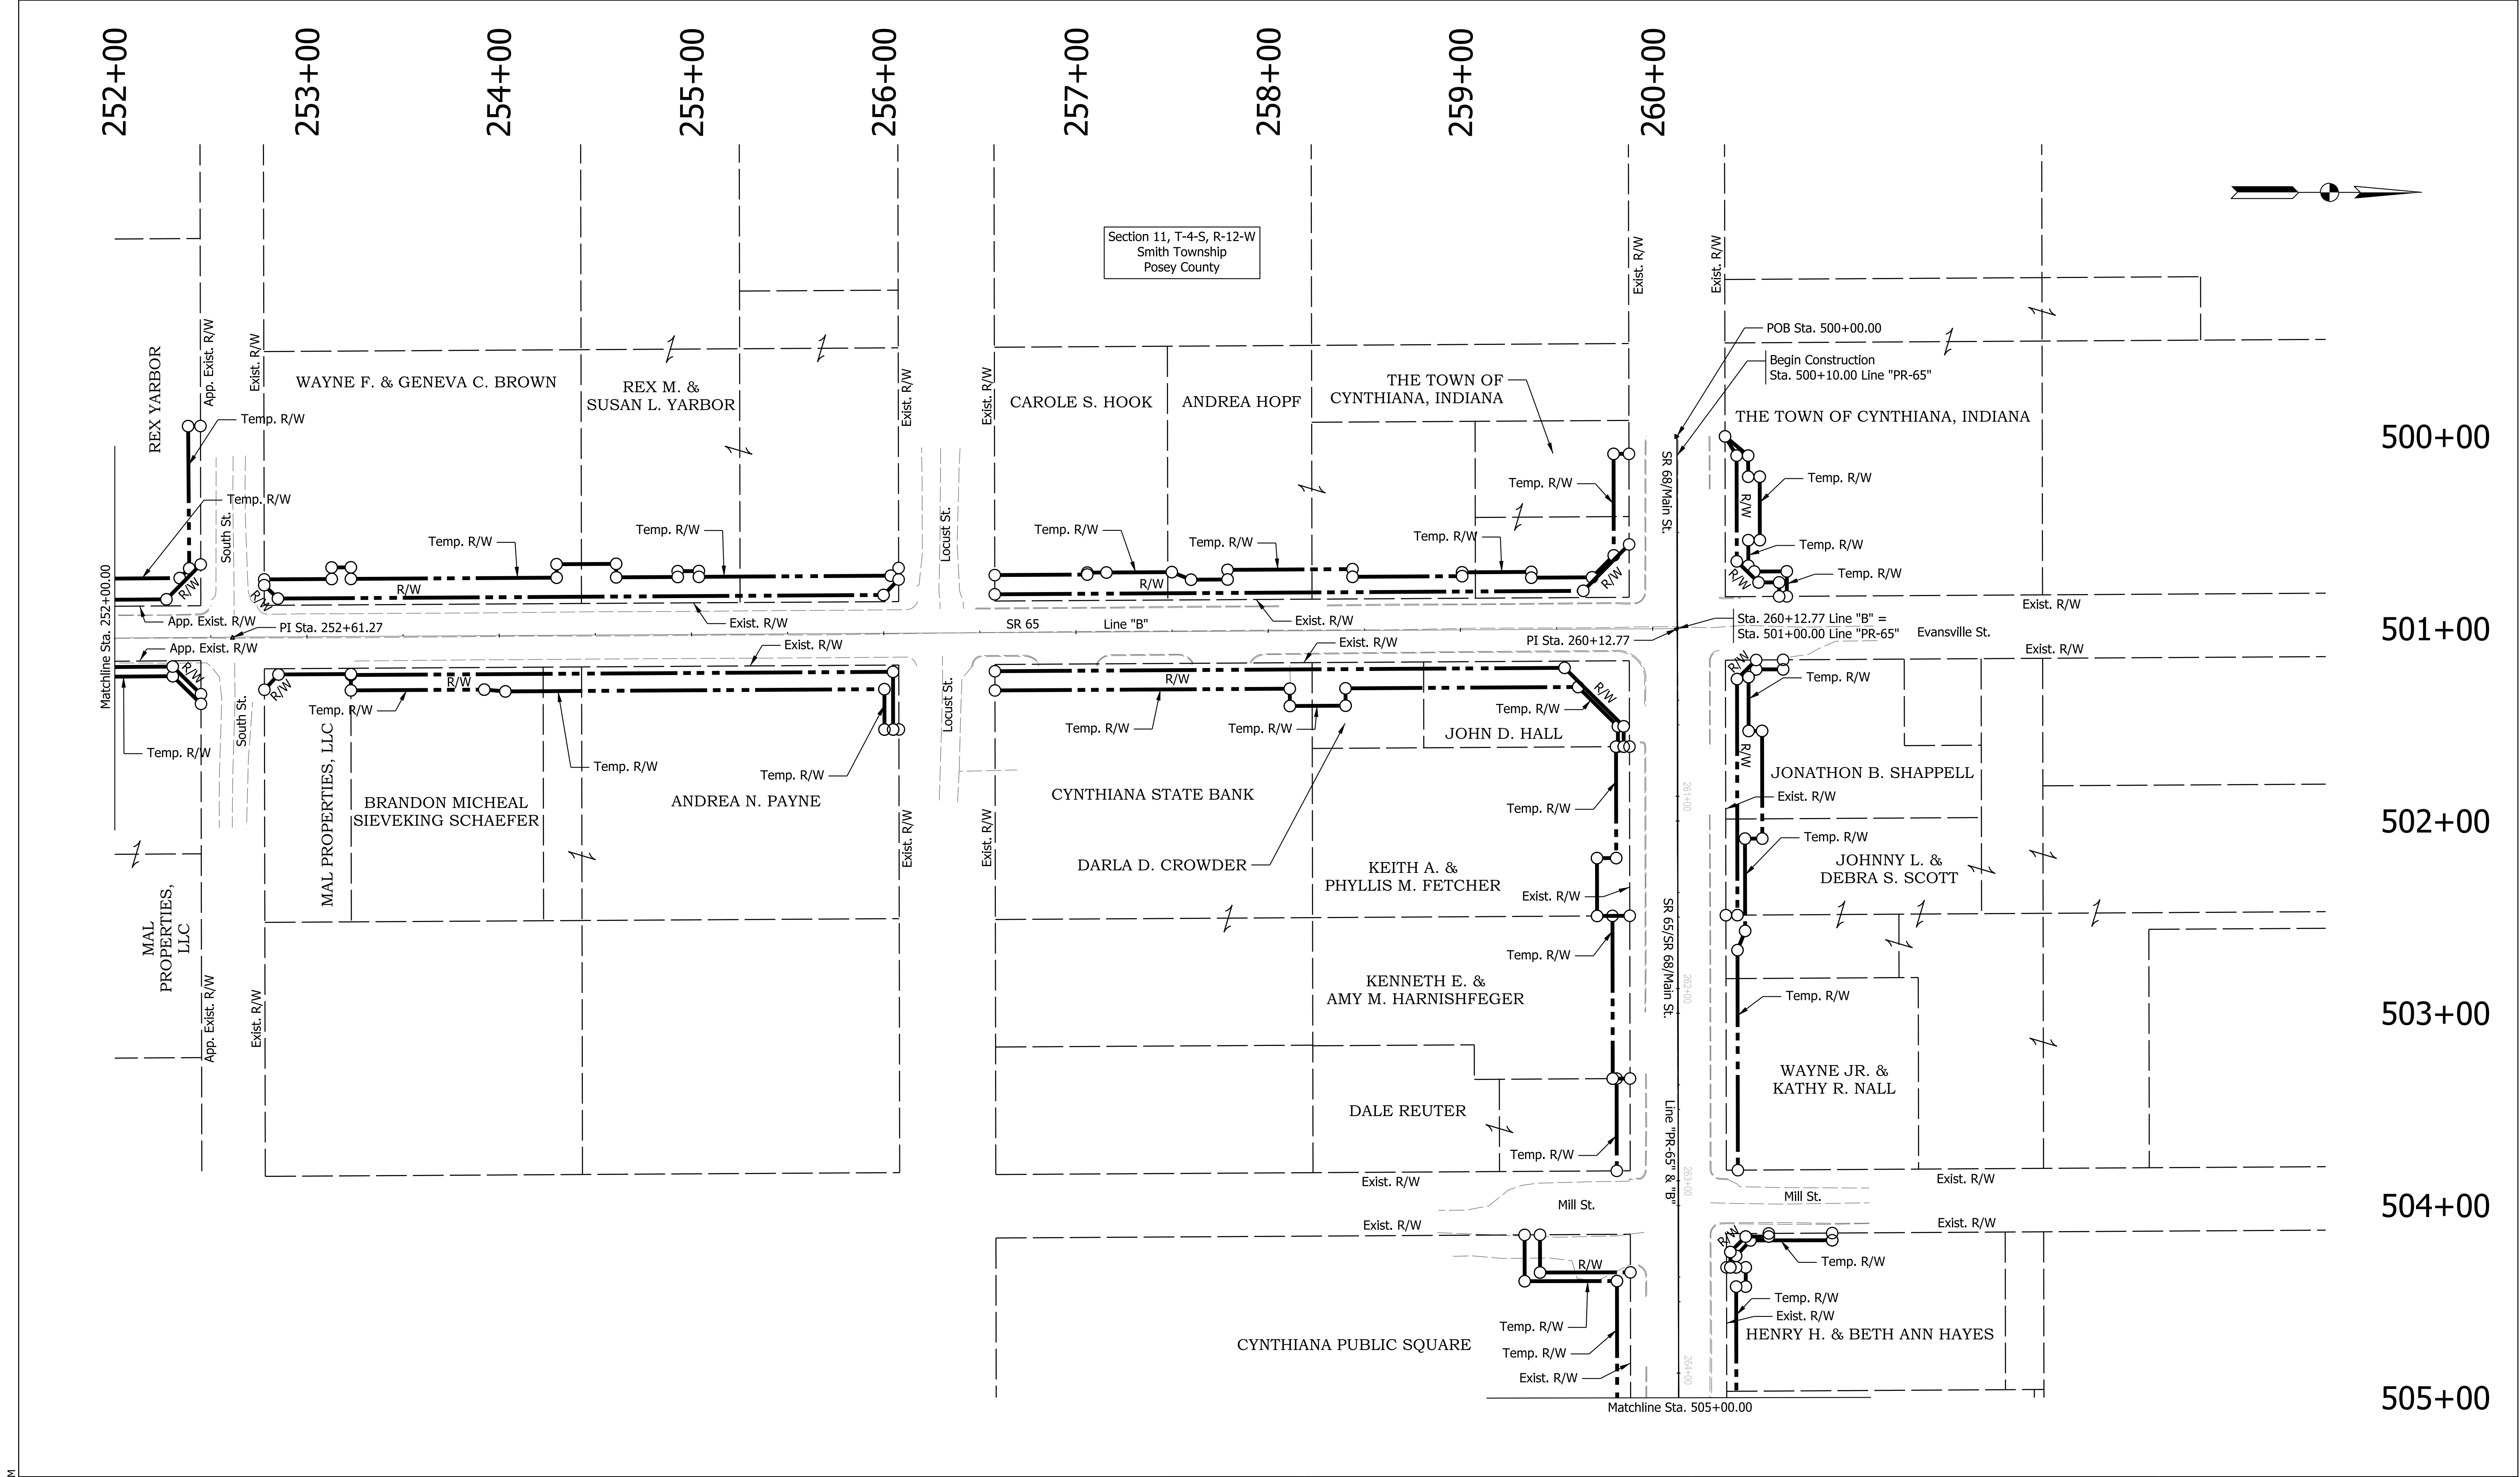

Plot: 1/6/2021 1:56 PM IP_PWP:d0332433\Sht Plat1_03.dgn	Preliminary Not For Construction	RECOMMENDED FOR APPROVAL _____ DESIGN ENGINEER DATE 1/6/2021		INDIANA DEPARTMENT OF TRANSPORTATION		HORIZONTAL SCALE 1" = 40'		BRIDGE FILE	
		DESIGNED: KMB		DRAWN: JMS		VERTICAL SCALE N/A		DESIGNATION 1601062	
		CHECKED: EAC		CHECKED: EAC		SURVEY BOOK		SHEETS 24 of 214	
						CONTRACT R-40567		PROJECT 1601062	

Plot: 1/6/2021 1:56 PM

IP_PWP:d0332433\Sht Plat1_04.dgn

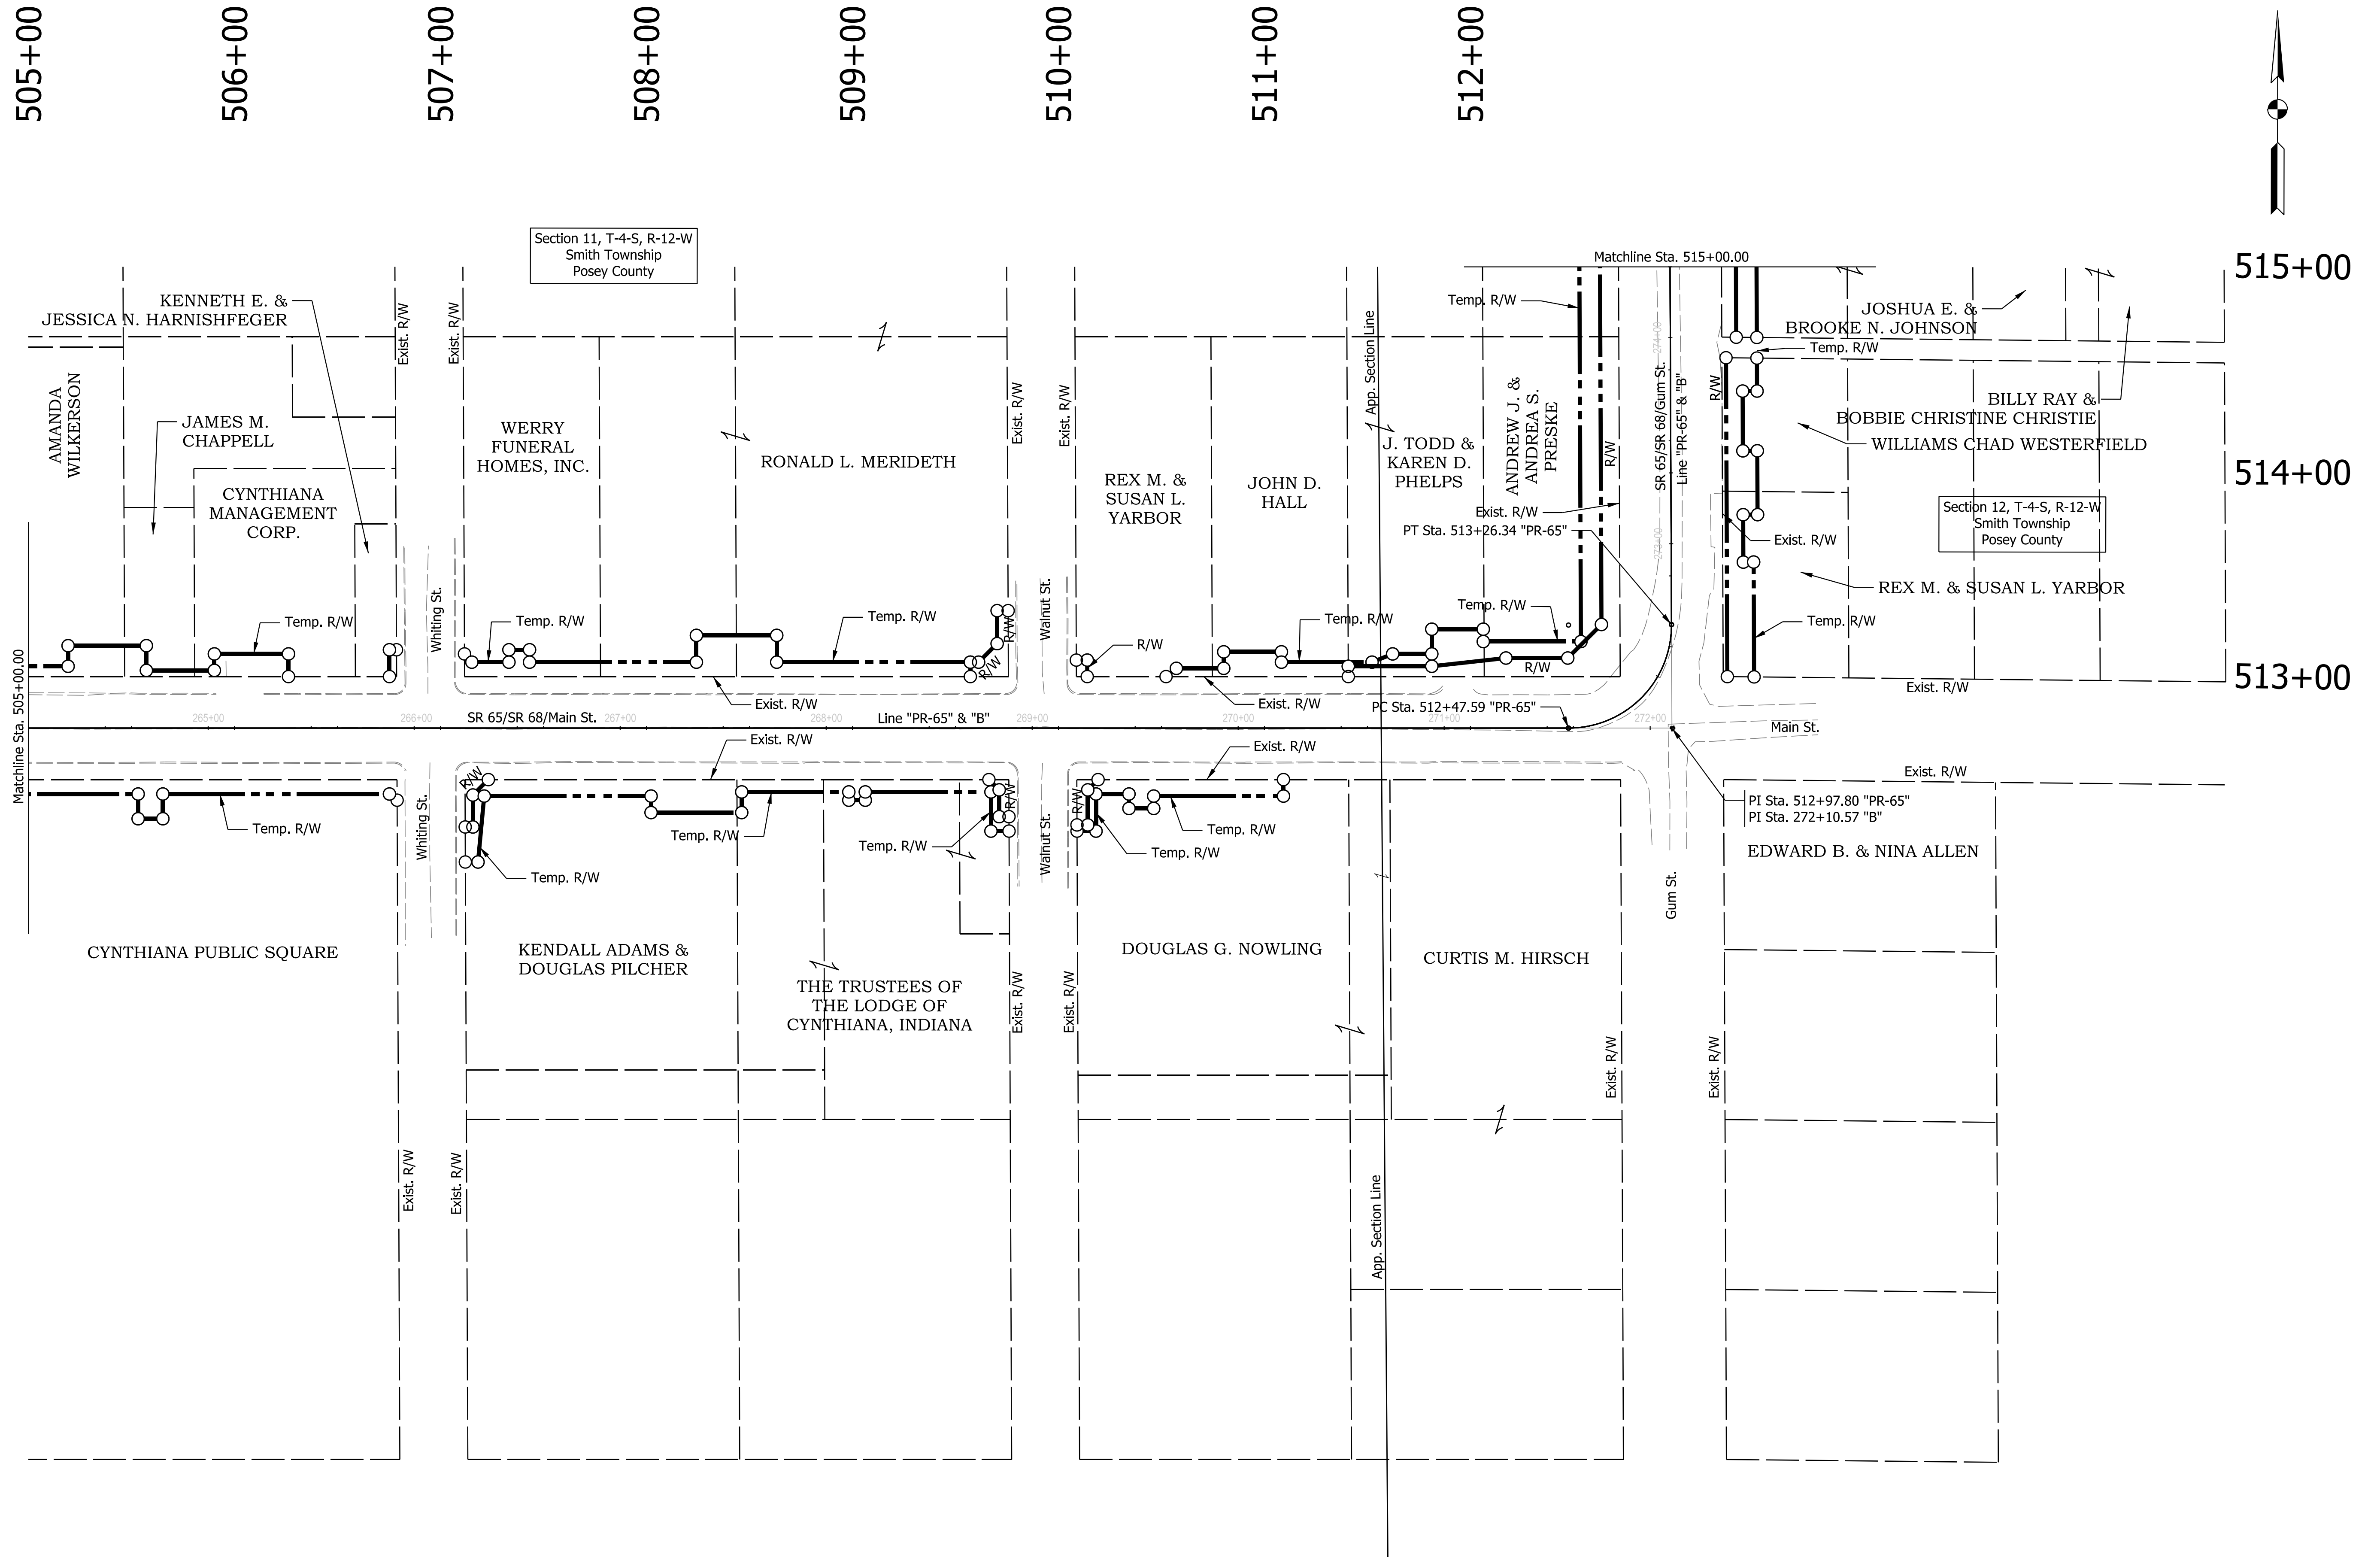


Preliminary
Not For Construction

RECOMMENDED FOR APPROVAL _____ DESIGN ENGINEER DATE 1/6/2021	
DESIGNED: KMB	DRAWN: JMS
CHECKED: EAC	CHECKED: EAC

INDIANA DEPARTMENT OF TRANSPORTATION	
PLAT NO. 1 LINE "PR-65" & "B"	

HORIZONTAL SCALE 1" = 40'		BRIDGE FILE	
VERTICAL SCALE N/A		DESIGNATION 1601062	
SURVEY BOOK		SHEETS 25 of 214	
CONTRACT R-40567		PROJECT 1601062	

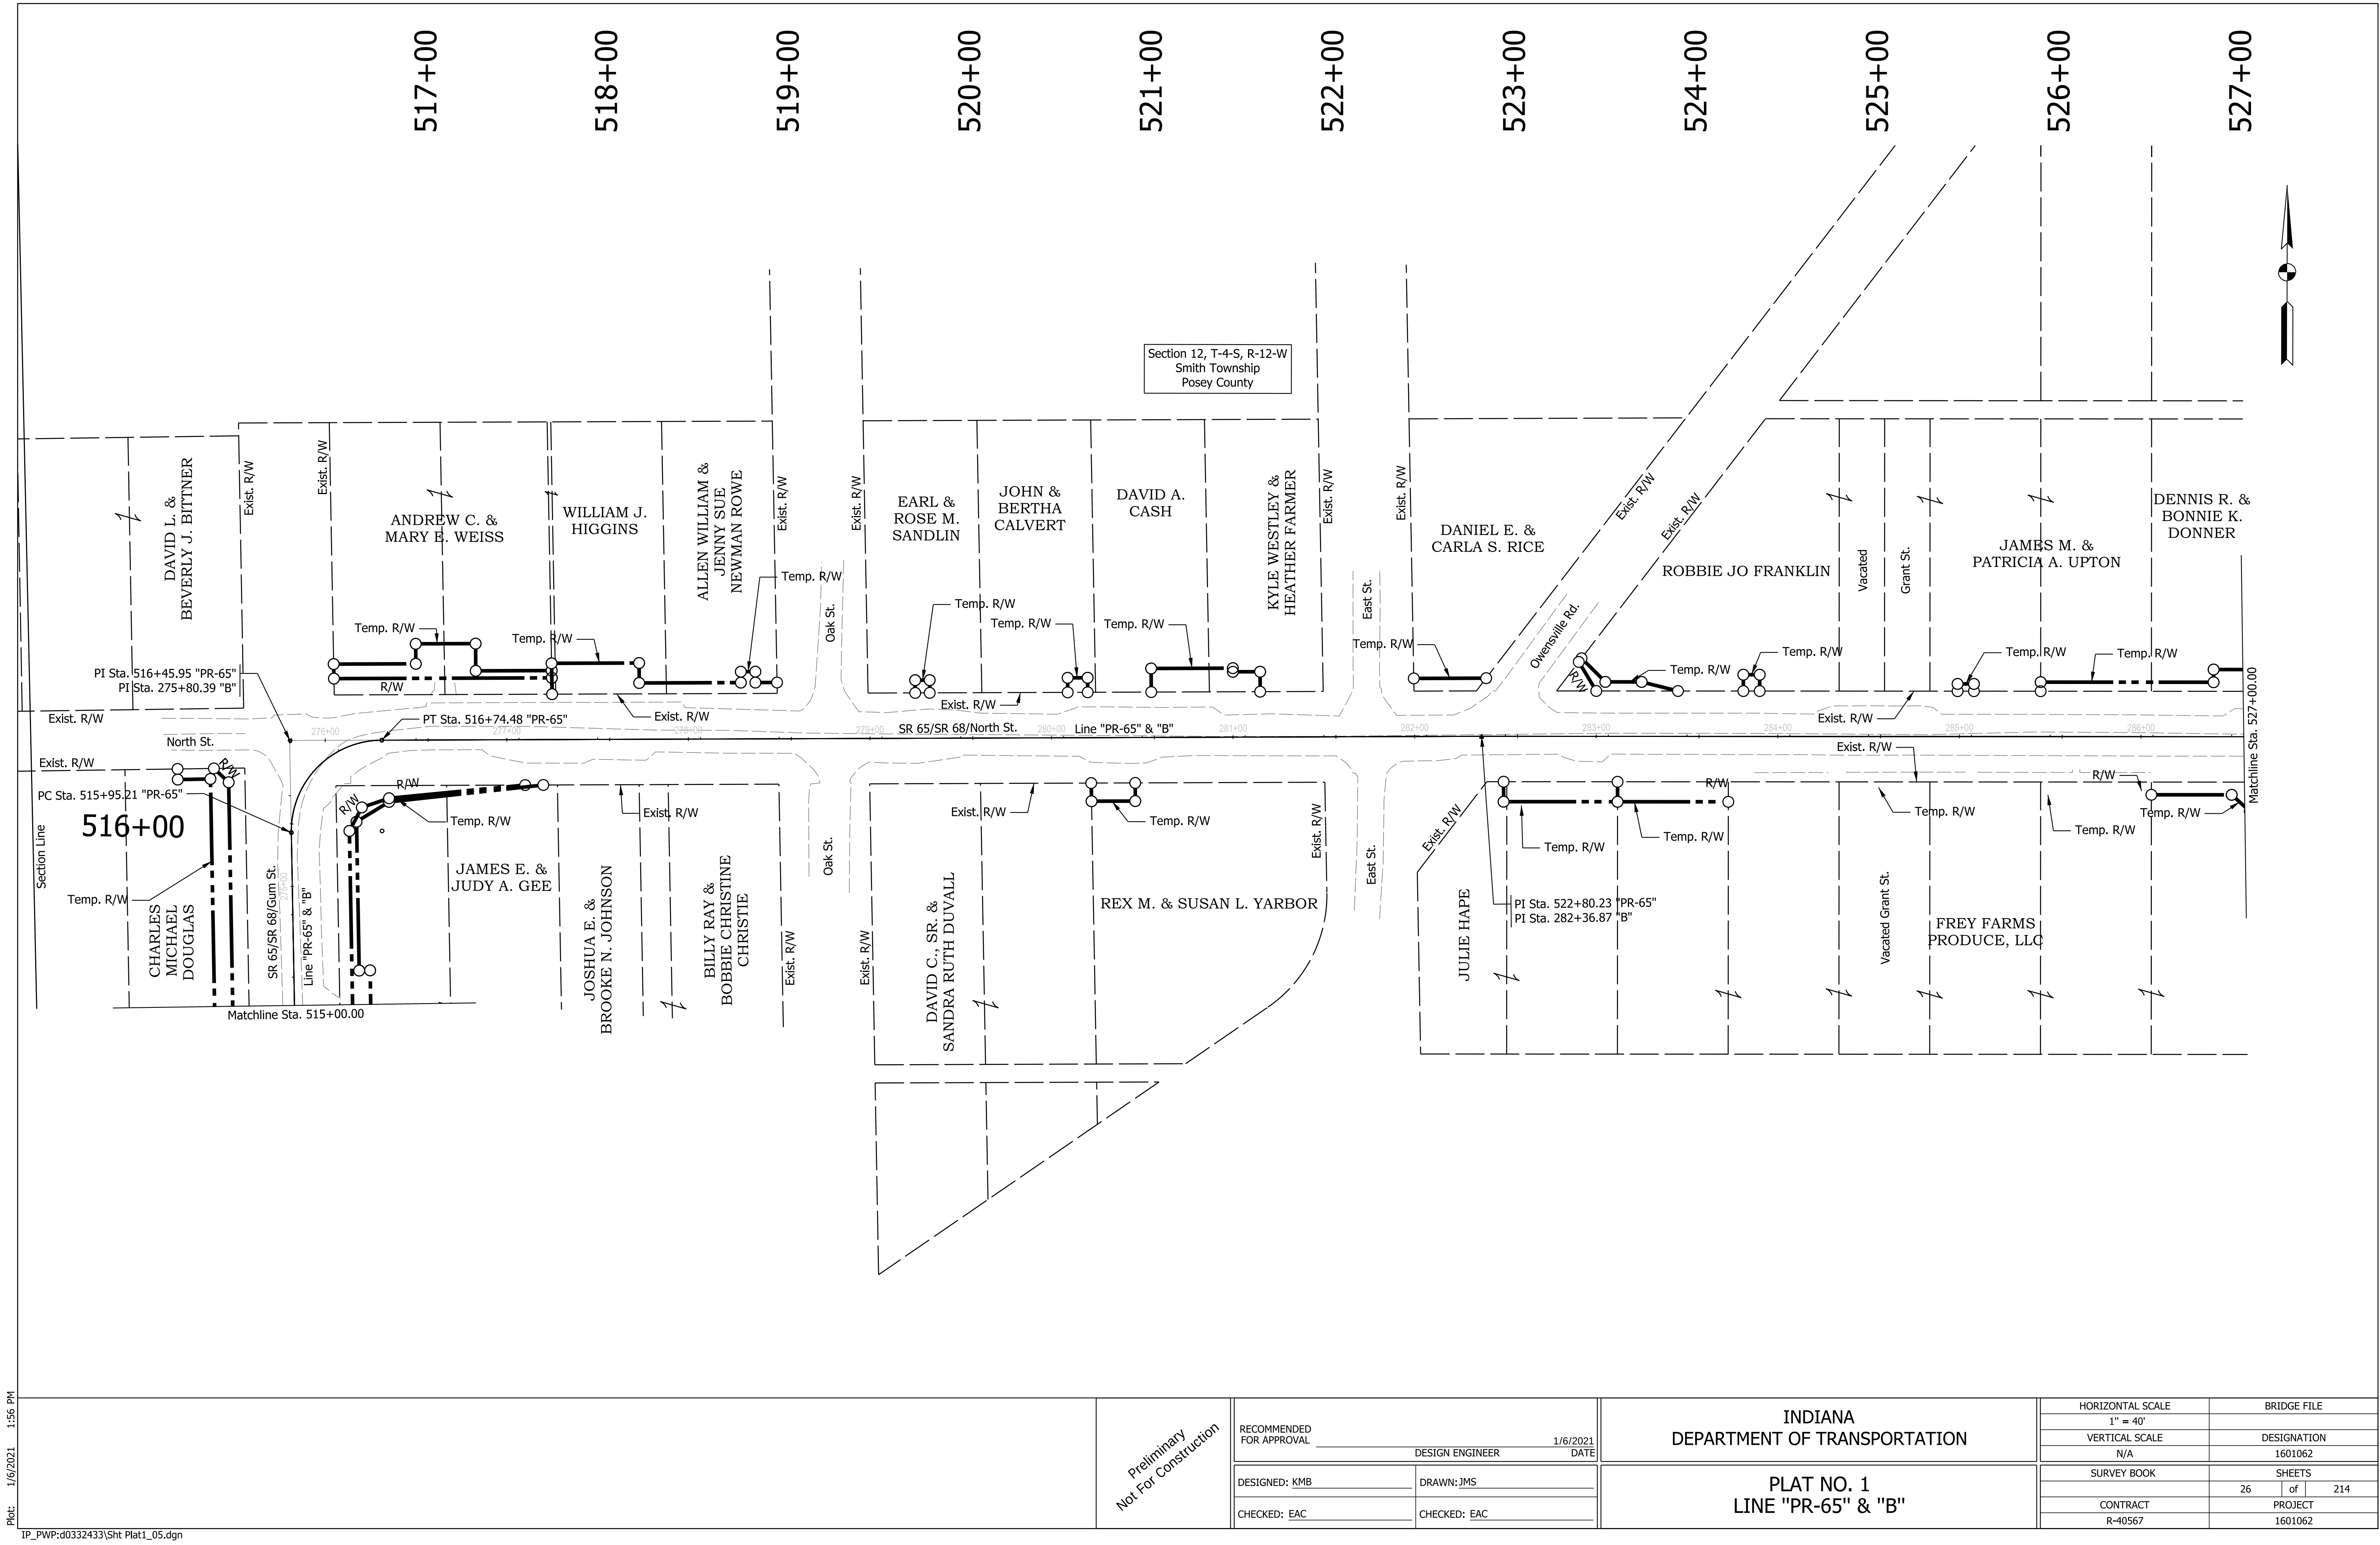


Plot: 1/6/2021 1:56 PM
IP_PWP:d0332433\Sht Plat1_05.dgn

Preliminary Not For Construction	RECOMMENDED FOR APPROVAL _____ DESIGN ENGINEER DATE 1/6/2021		INDIANA DEPARTMENT OF TRANSPORTATION		HORIZONTAL SCALE 1" = 40'	BRIDGE FILE	
	DESIGNED: KMB CHECKED: EAC		DRAWN: JMS CHECKED: EAC		VERTICAL SCALE N/A	DESIGNATION 1601062	
			PLAT NO. 1 LINE "PR-65" & "B"		SURVEY BOOK	SHEETS 26 of 214	
					CONTRACT R-40567	PROJECT 1601062	

Plot: 1/6/2021 1:57 PM

IP_PWP:d0332433\Sht Plat1_06.dgn

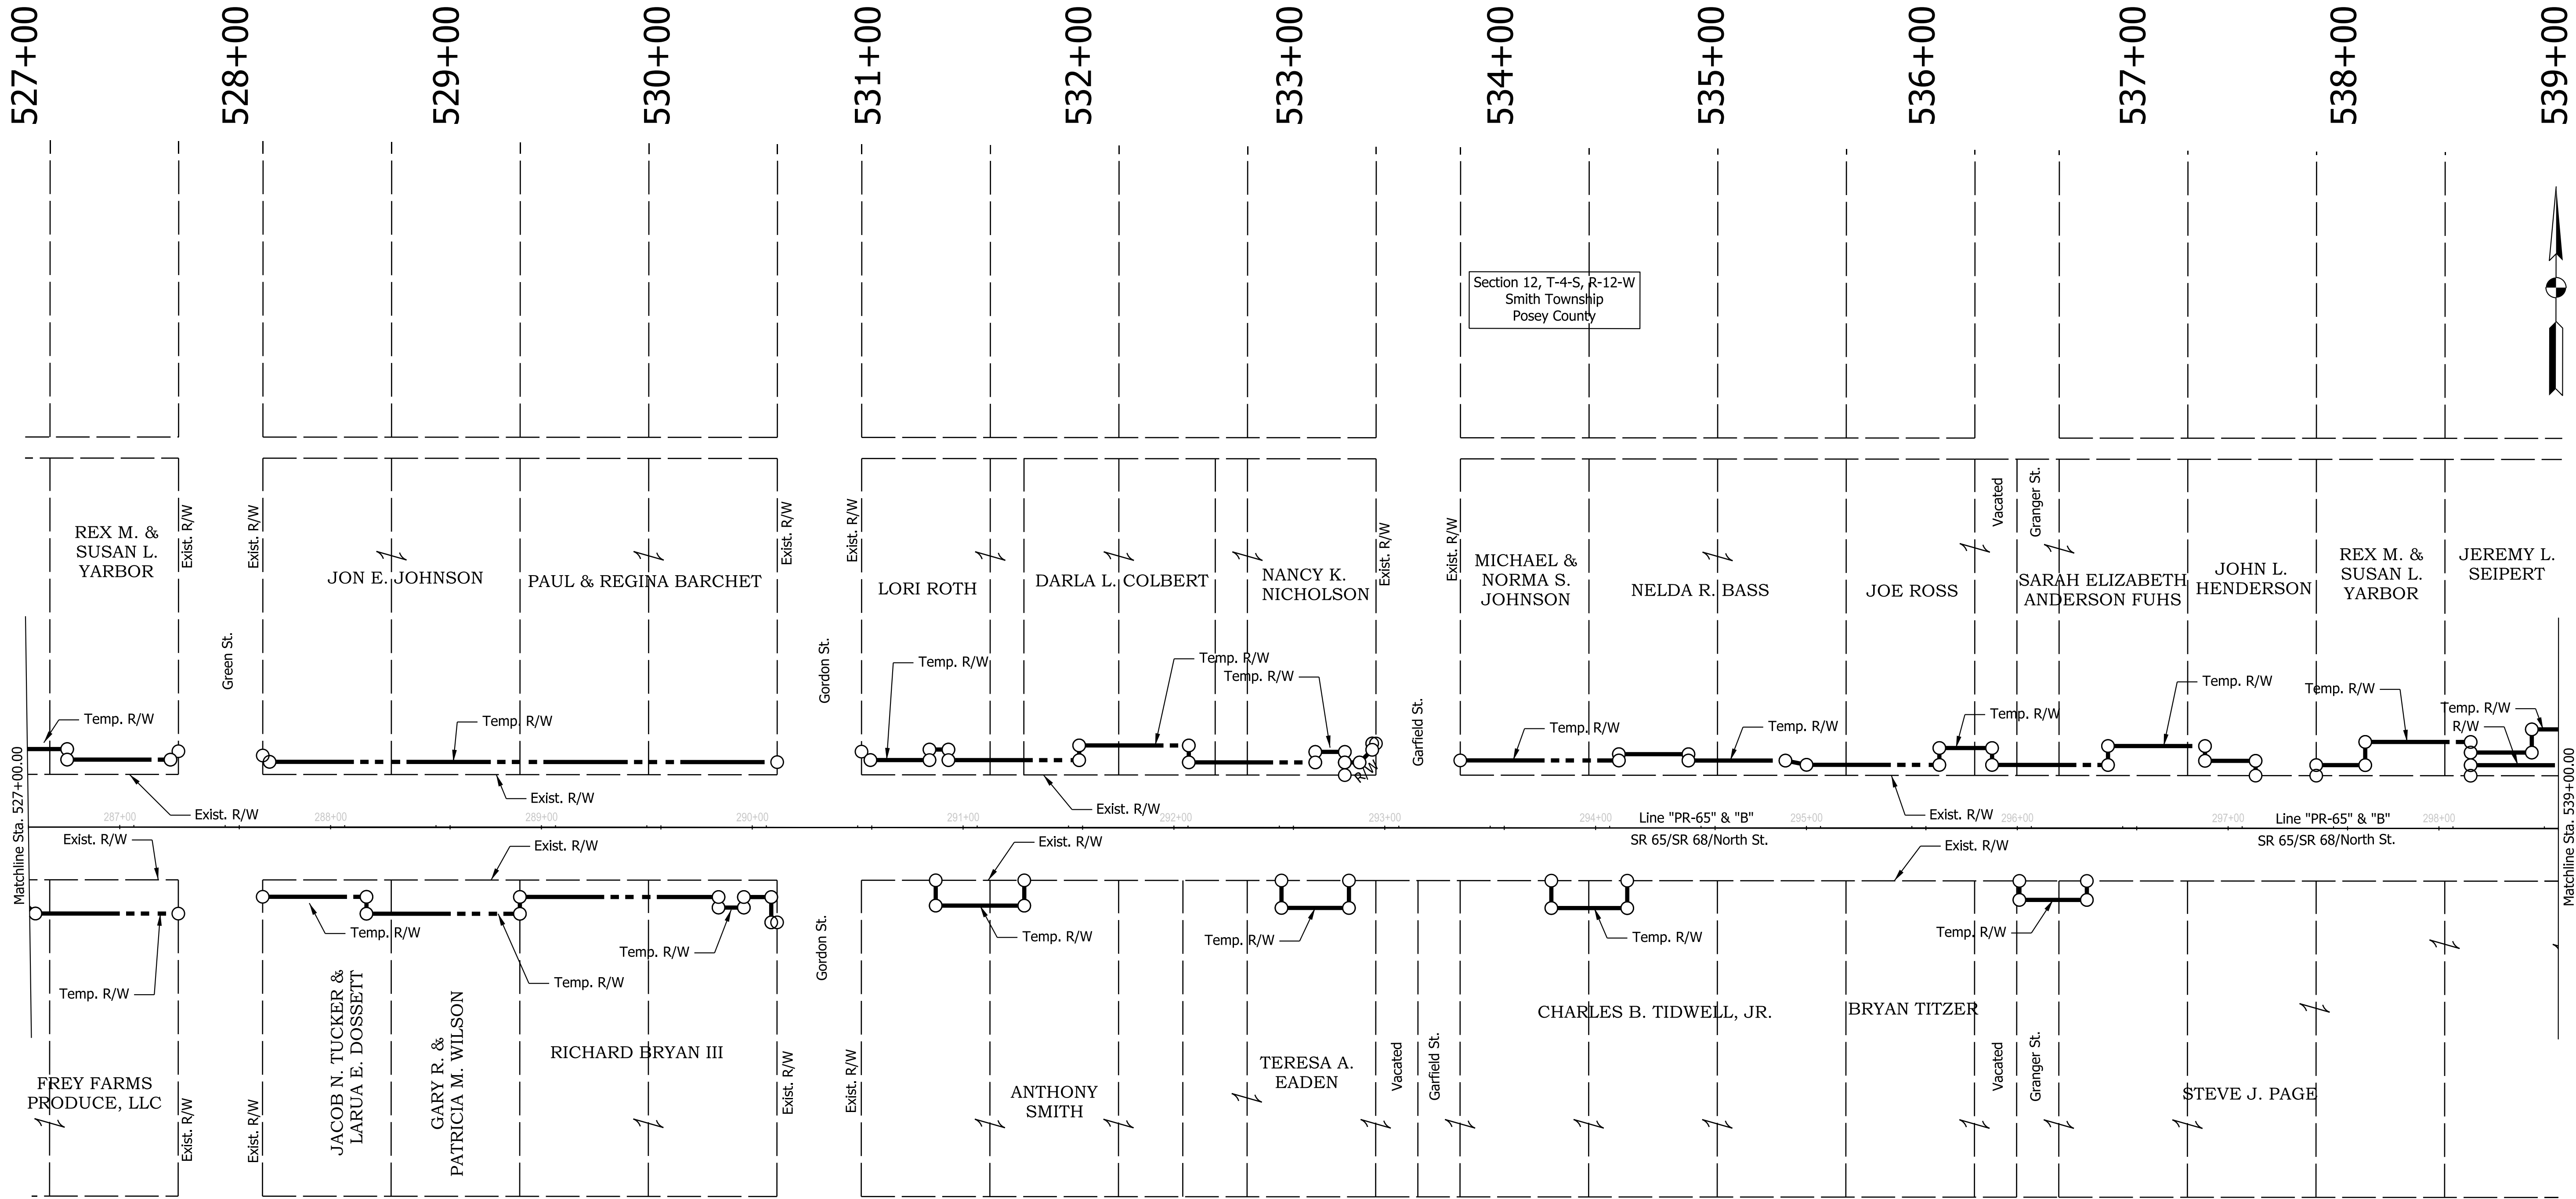

Preliminary
Not For Construction

RECOMMENDED FOR APPROVAL	DESIGN ENGINEER	1/6/2021 DATE
DESIGNED: KMB	DRAWN: JMS	
CHECKED: EAC	CHECKED: EAC	


INDIANA
DEPARTMENT OF TRANSPORTATION

PLAT NO. 1
LINE "PR-65" & "B"

HORIZONTAL SCALE	BRIDGE FILE	
1" = 40'		
VERTICAL SCALE	DESIGNATION	
N/A	1601062	
SURVEY BOOK	SHEETS	
	27	of 214
CONTRACT	PROJECT	
R-40567	1601062	

Plot: 1/6/2021 1:57 PM

IP_PWP:d0332433\Sht Plat1_07.dgn

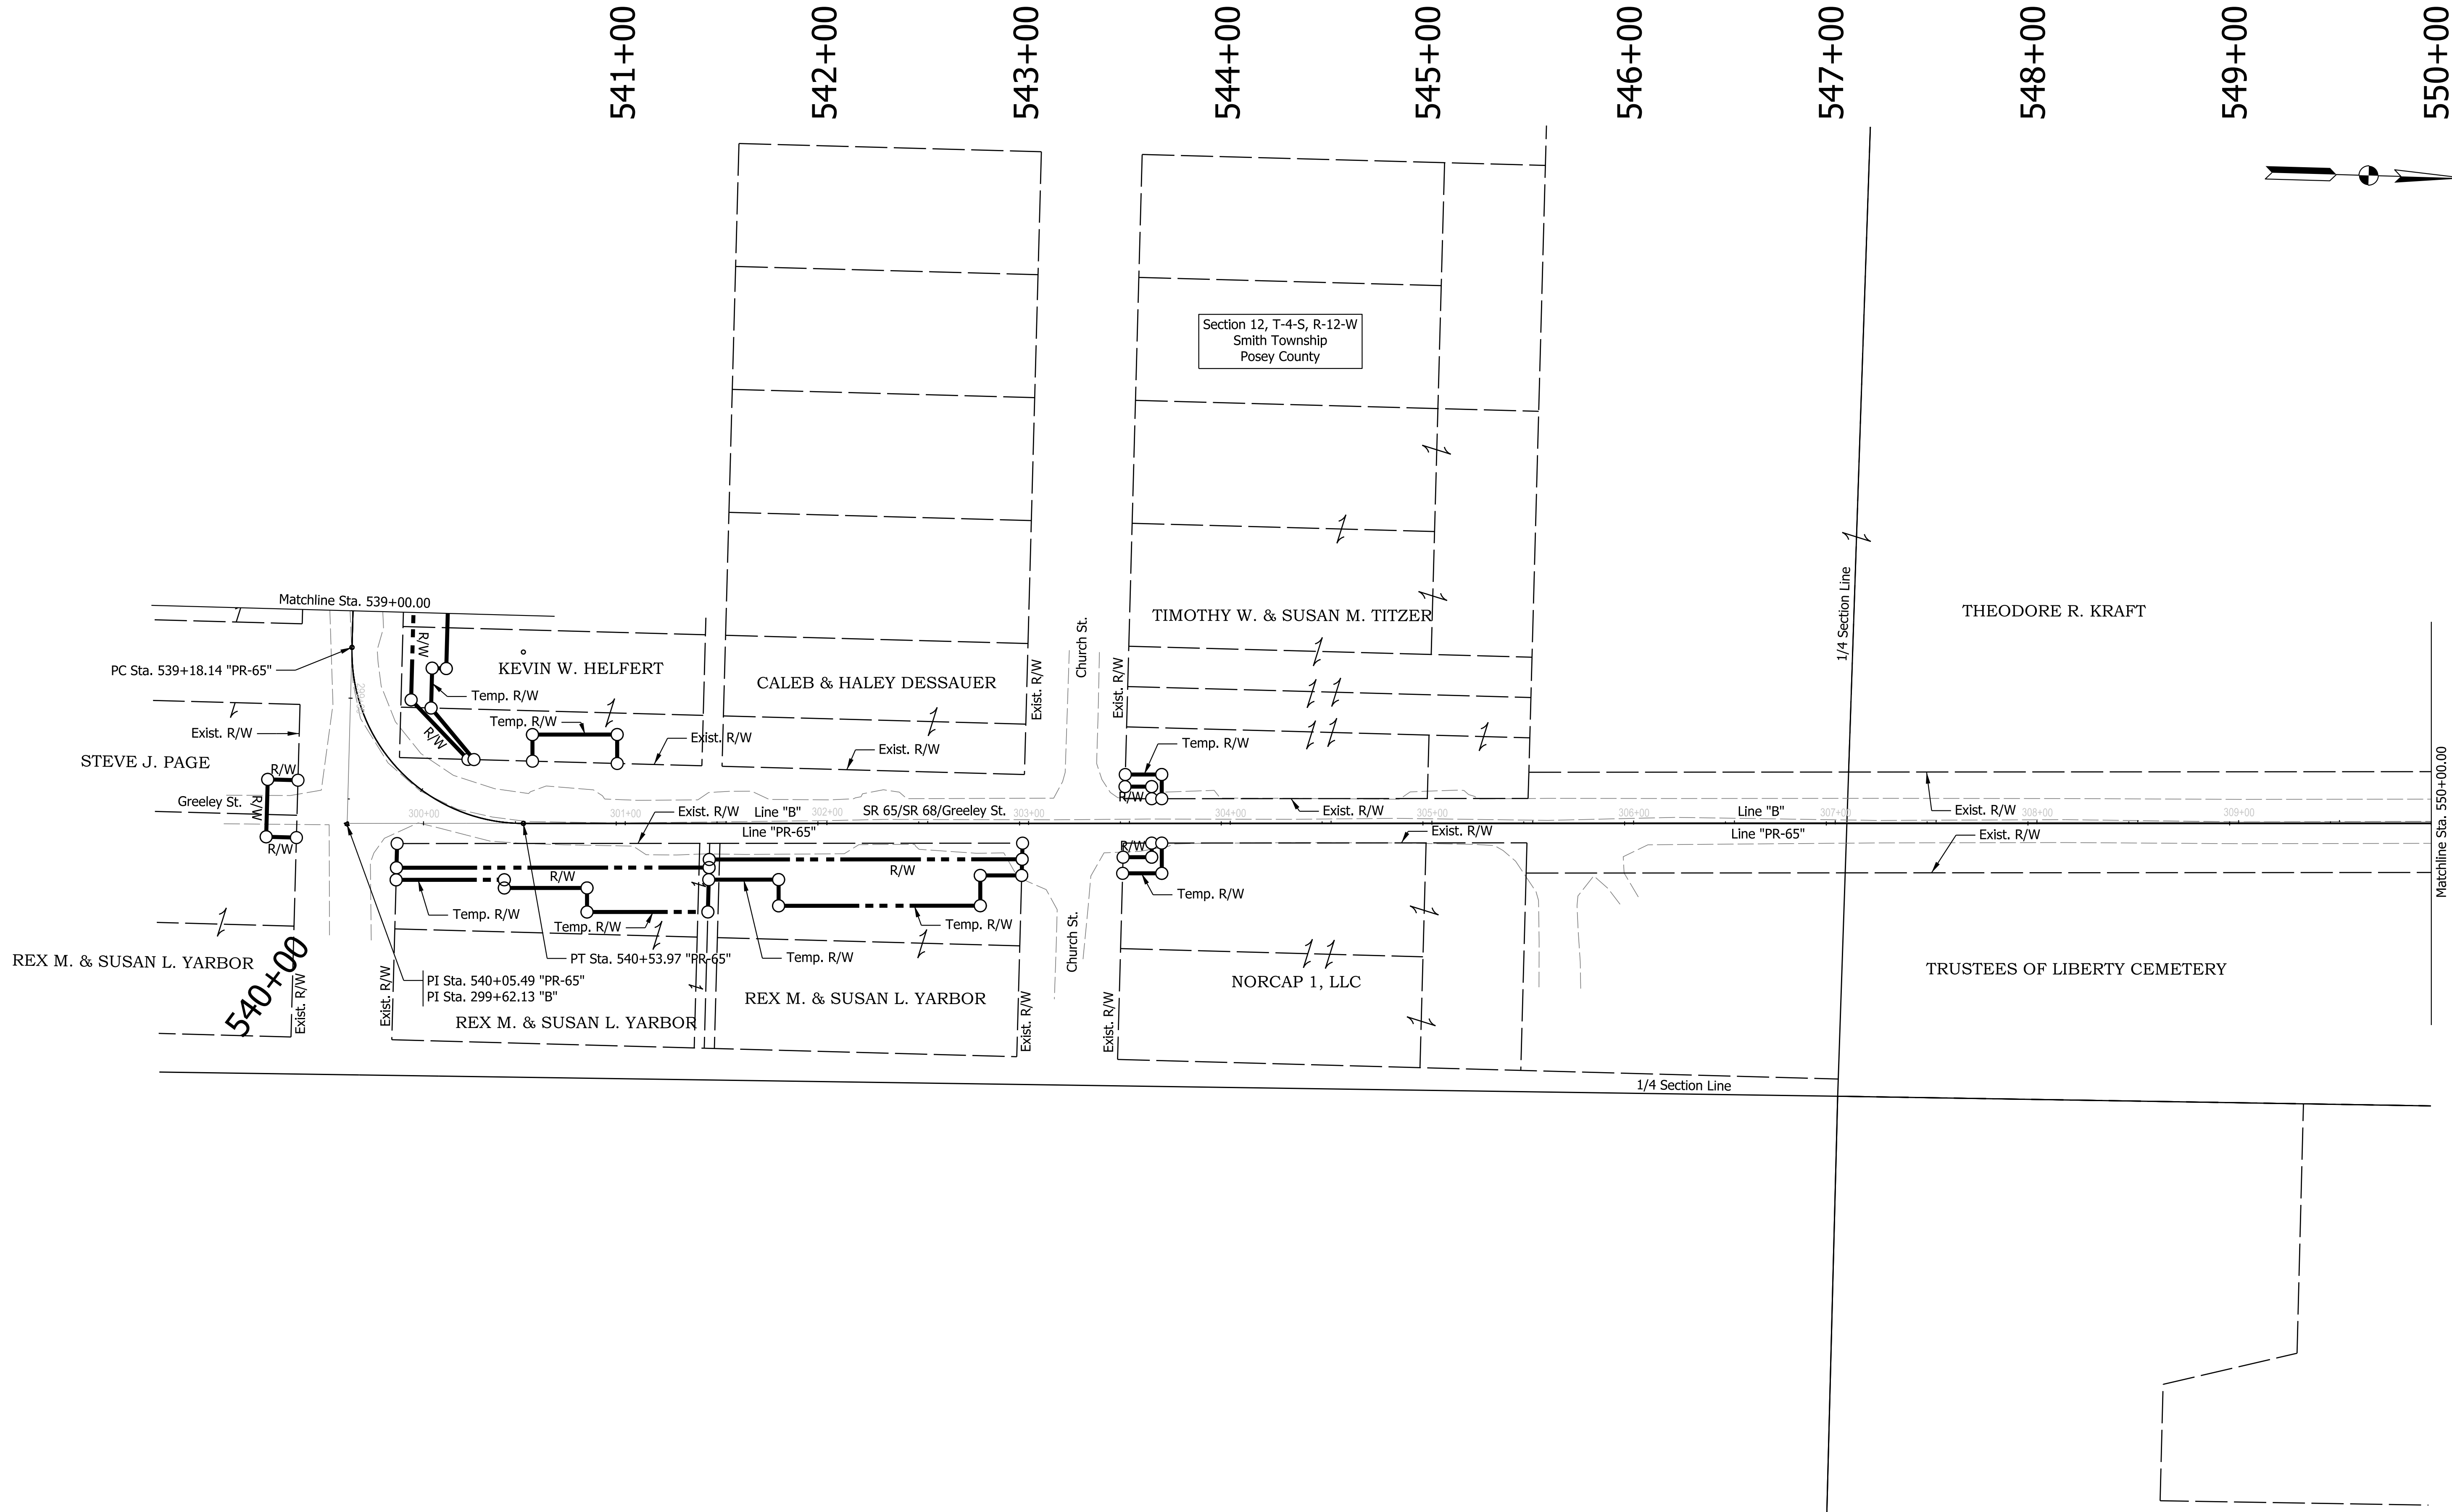


Preliminary
Not For Construction

RECOMMENDED FOR APPROVAL		DESIGN ENGINEER	1/6/2021 DATE
DESIGNED: KMB	DRAWN: JMS		
CHECKED: EAC	CHECKED: EAC		

INDIANA
DEPARTMENT OF TRANSPORTATION

PLAT NO. 1
LINE "PR-65" & "B"


HORIZONTAL SCALE		BRIDGE FILE	
1" = 40'		DESIGNATION	
VERTICAL SCALE		1601062	
N/A		SHEETS	
SURVEY BOOK		28	of 214
CONTRACT		PROJECT	
R-40567		1601062	

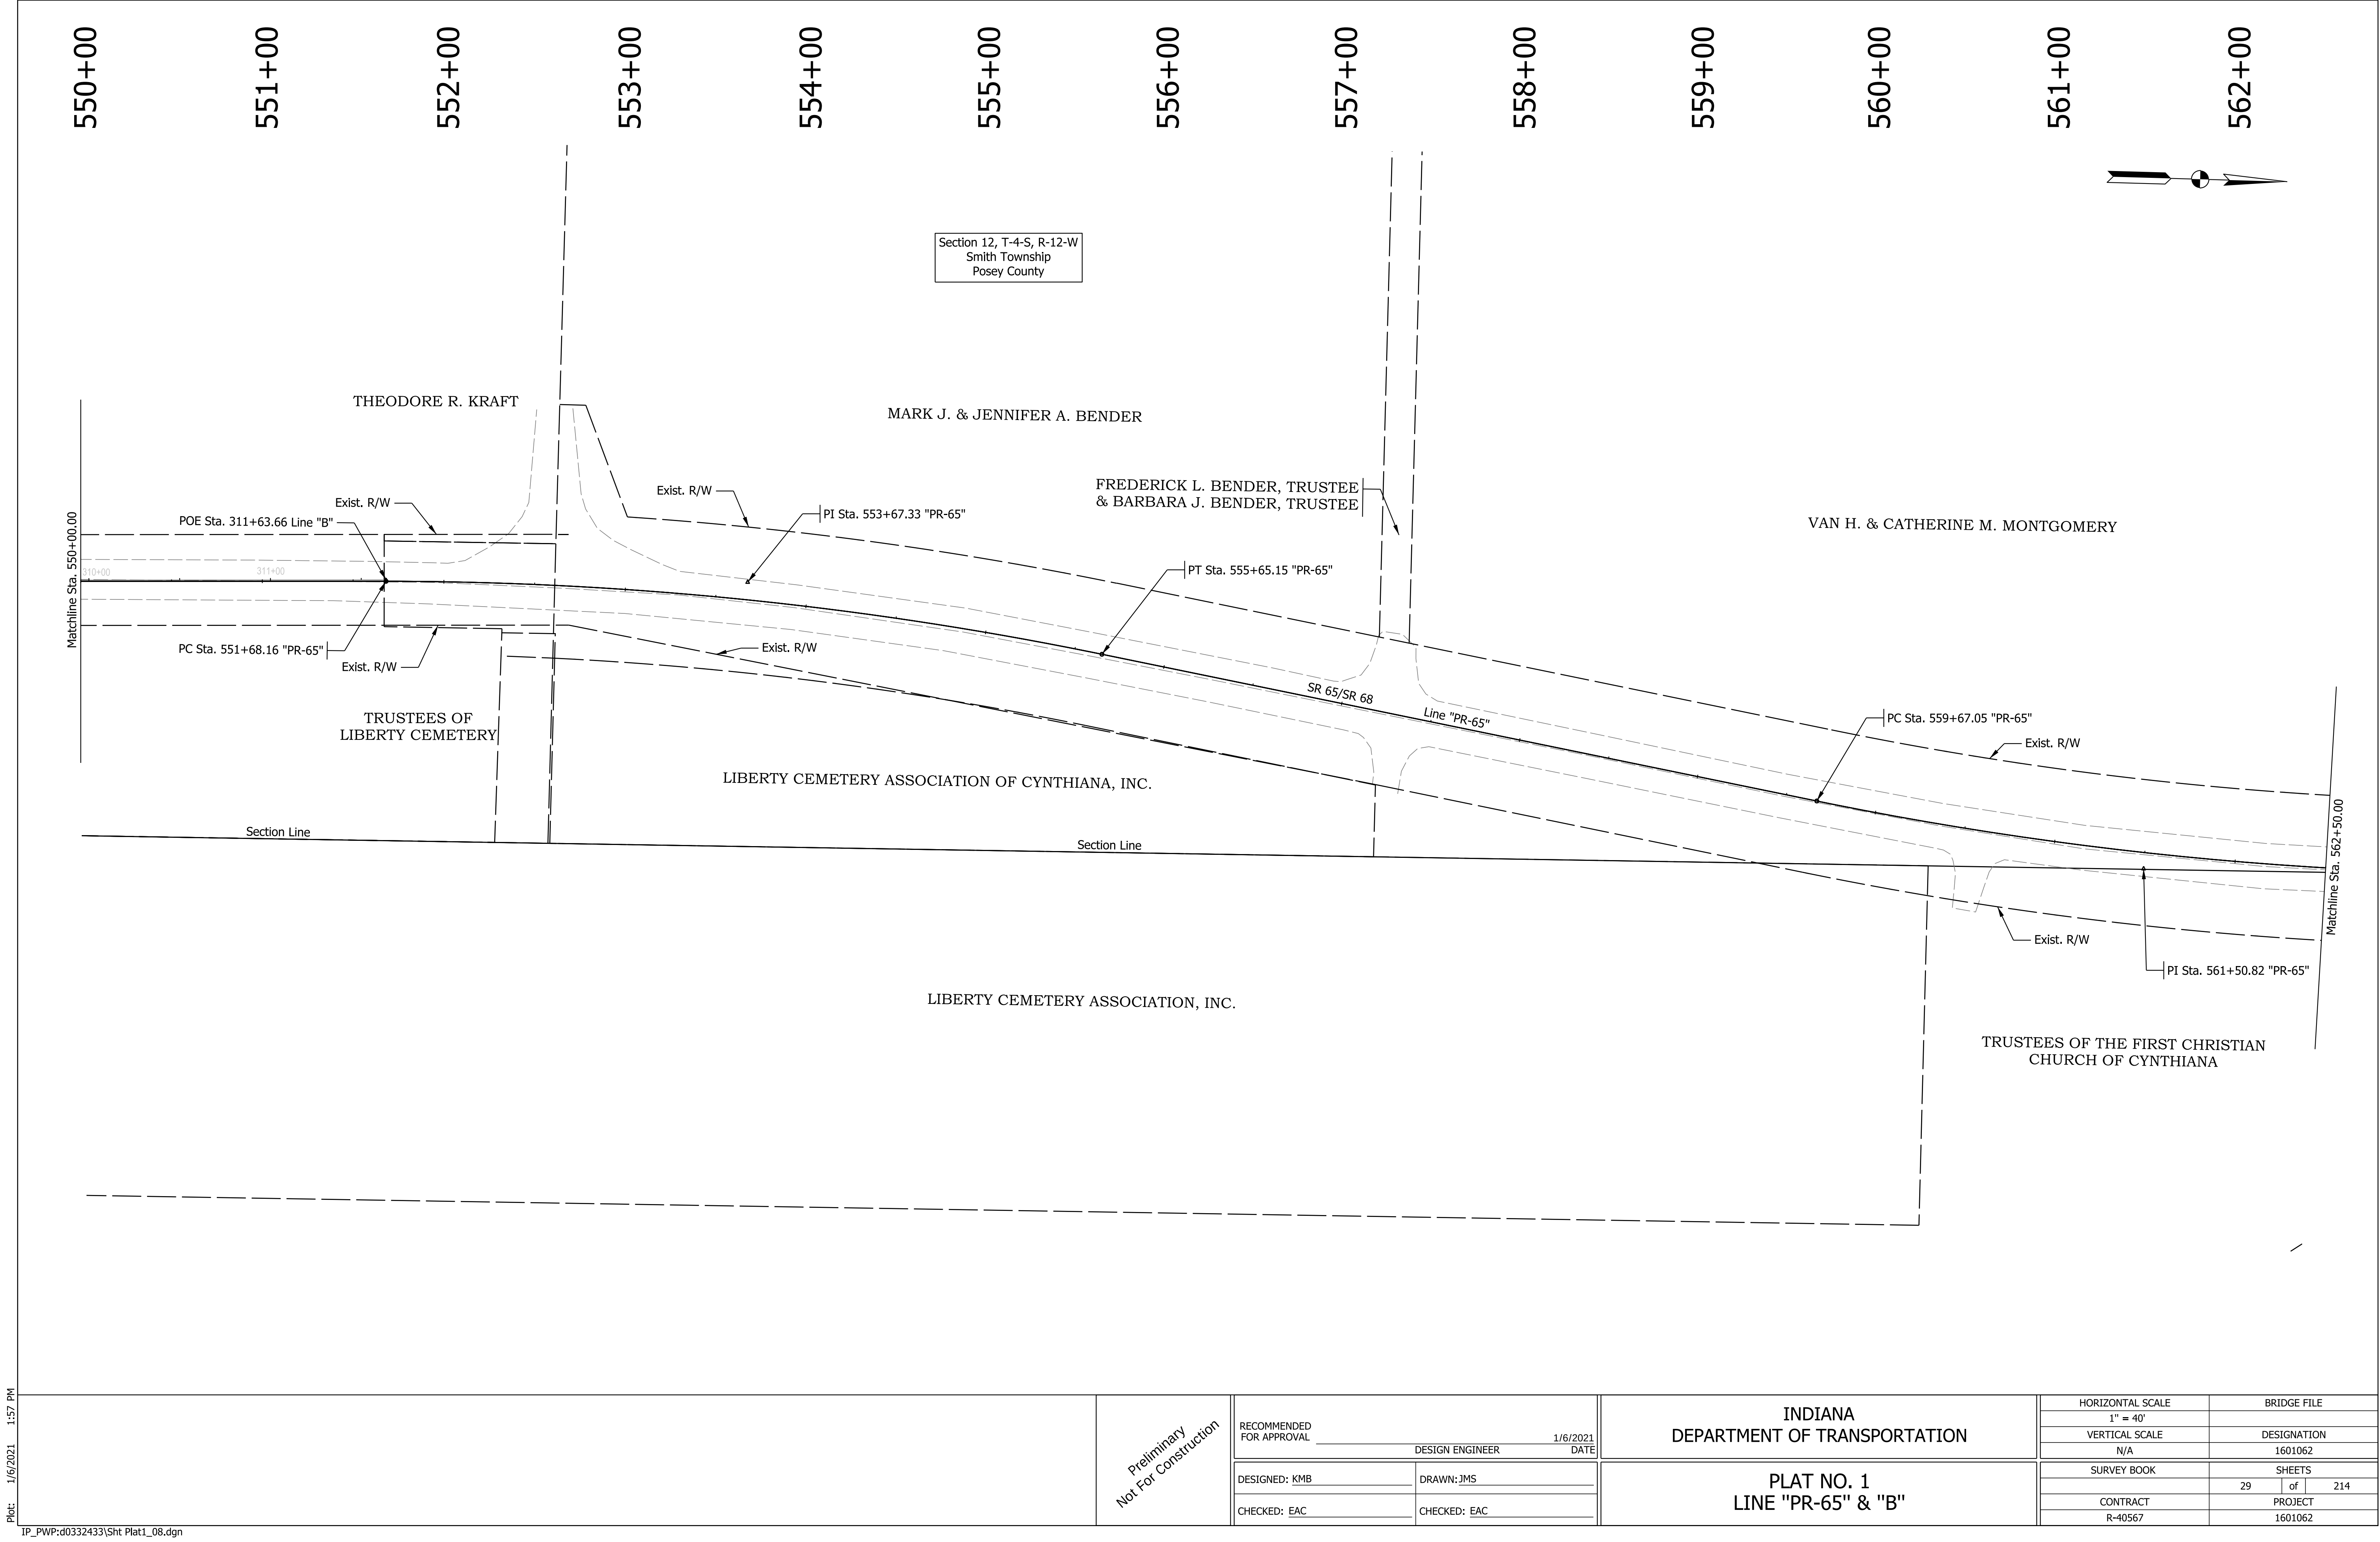


Plot: 1/6/2021 1:57 PM
IP_PWP:d0332433\Sht Plat1_08.dgn

Preliminary Not For Construction	RECOMMENDED FOR APPROVAL _____ DESIGN ENGINEER _____ DATE 1/6/2021		INDIANA DEPARTMENT OF TRANSPORTATION		HORIZONTAL SCALE 1" = 40'	BRIDGE FILE	
	DESIGNED: KMB		DRAWN: JMS		VERTICAL SCALE N/A	DESIGNATION 1601062	
	CHECKED: EAC		CHECKED: EAC		SURVEY BOOK	SHEETS 29 of 214	
					CONTRACT R-40567	PROJECT 1601062	

PLAT NO. 1
LINE "PR-65" & "B"

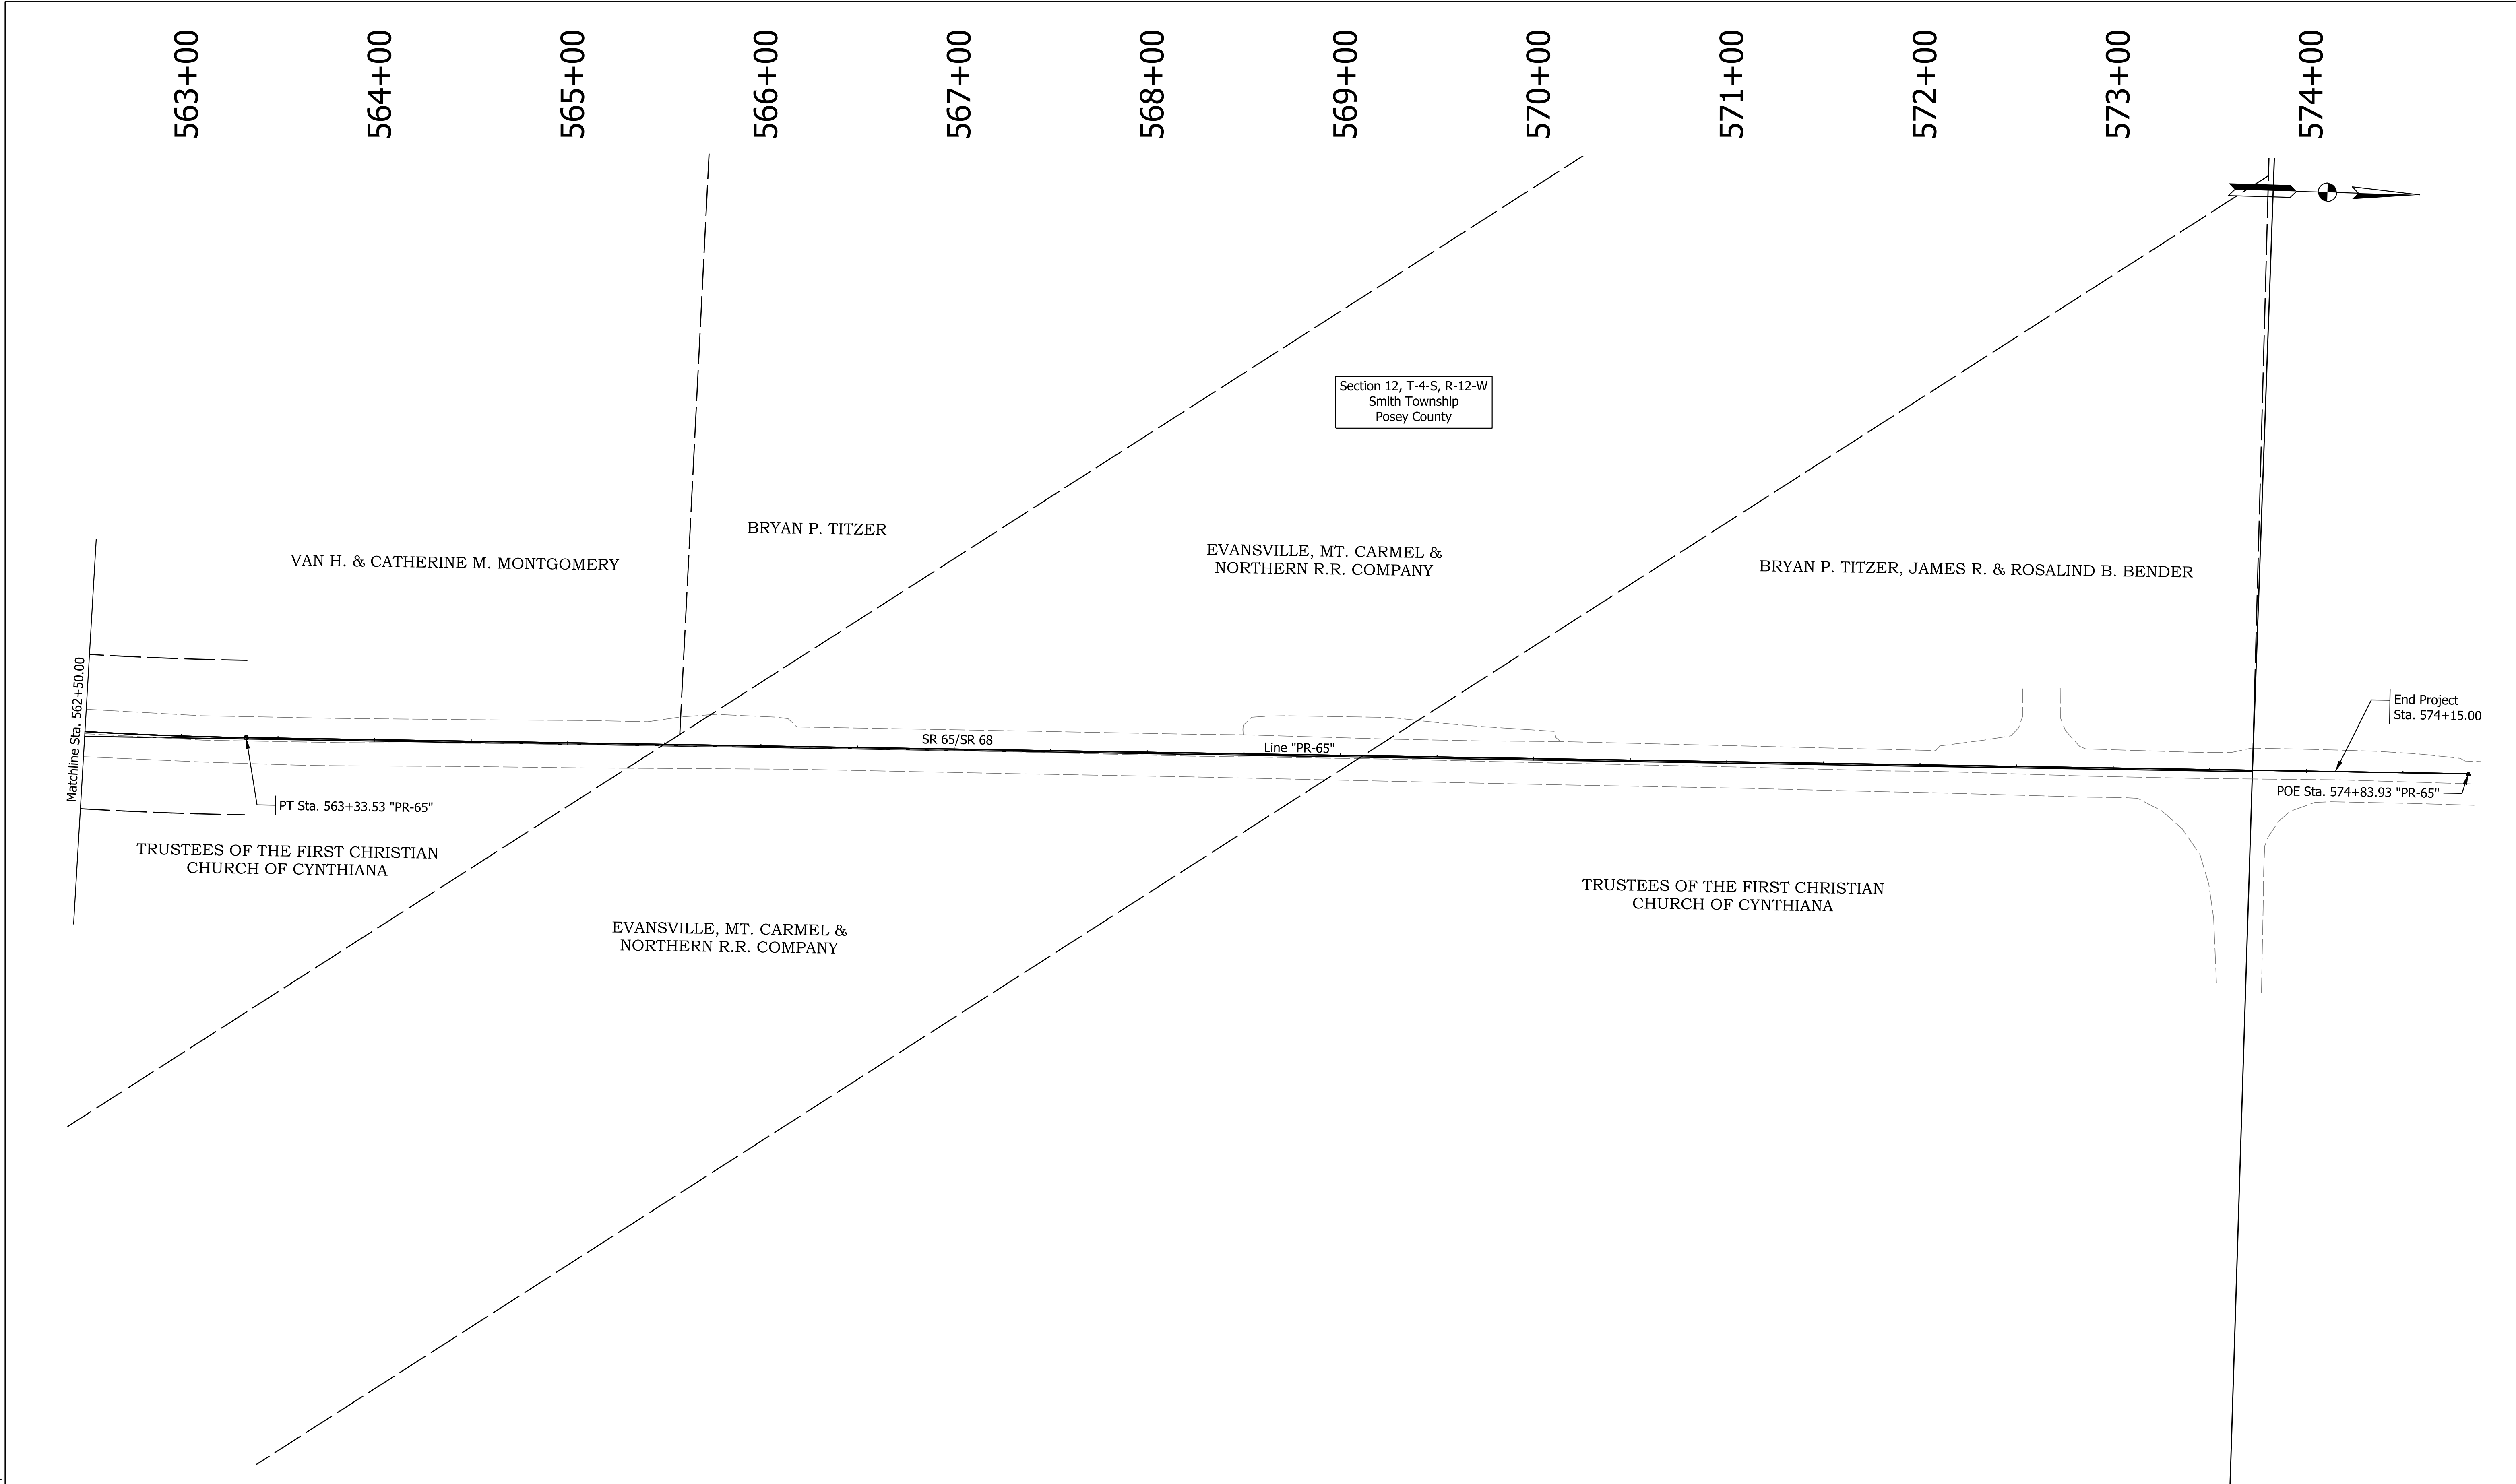



IP_PWP:10332433\Sht Plat1_09.dgn	Preliminary Not For Construction	RECOMMENDED FOR APPROVAL _____		1/6/2021	INDIANA DEPARTMENT OF TRANSPORTATION	HORIZONTAL SCALE		BRIDGE FILE	
		DESIGN ENGINEER _____		DATE		1" = 40'			
		DESIGNED: KMB		DRAWN: JMS		VERTICAL SCALE		DESIGNATION	
		CHECKED: EAC		CHECKED: EAC		N/A		1601062	
						SURVEY BOOK		SHEETS	
					PLAT NO. 1 LINE "PR-65"	30		of	214
				CONTRACT		PROJECT			
						R-40567		1601062	

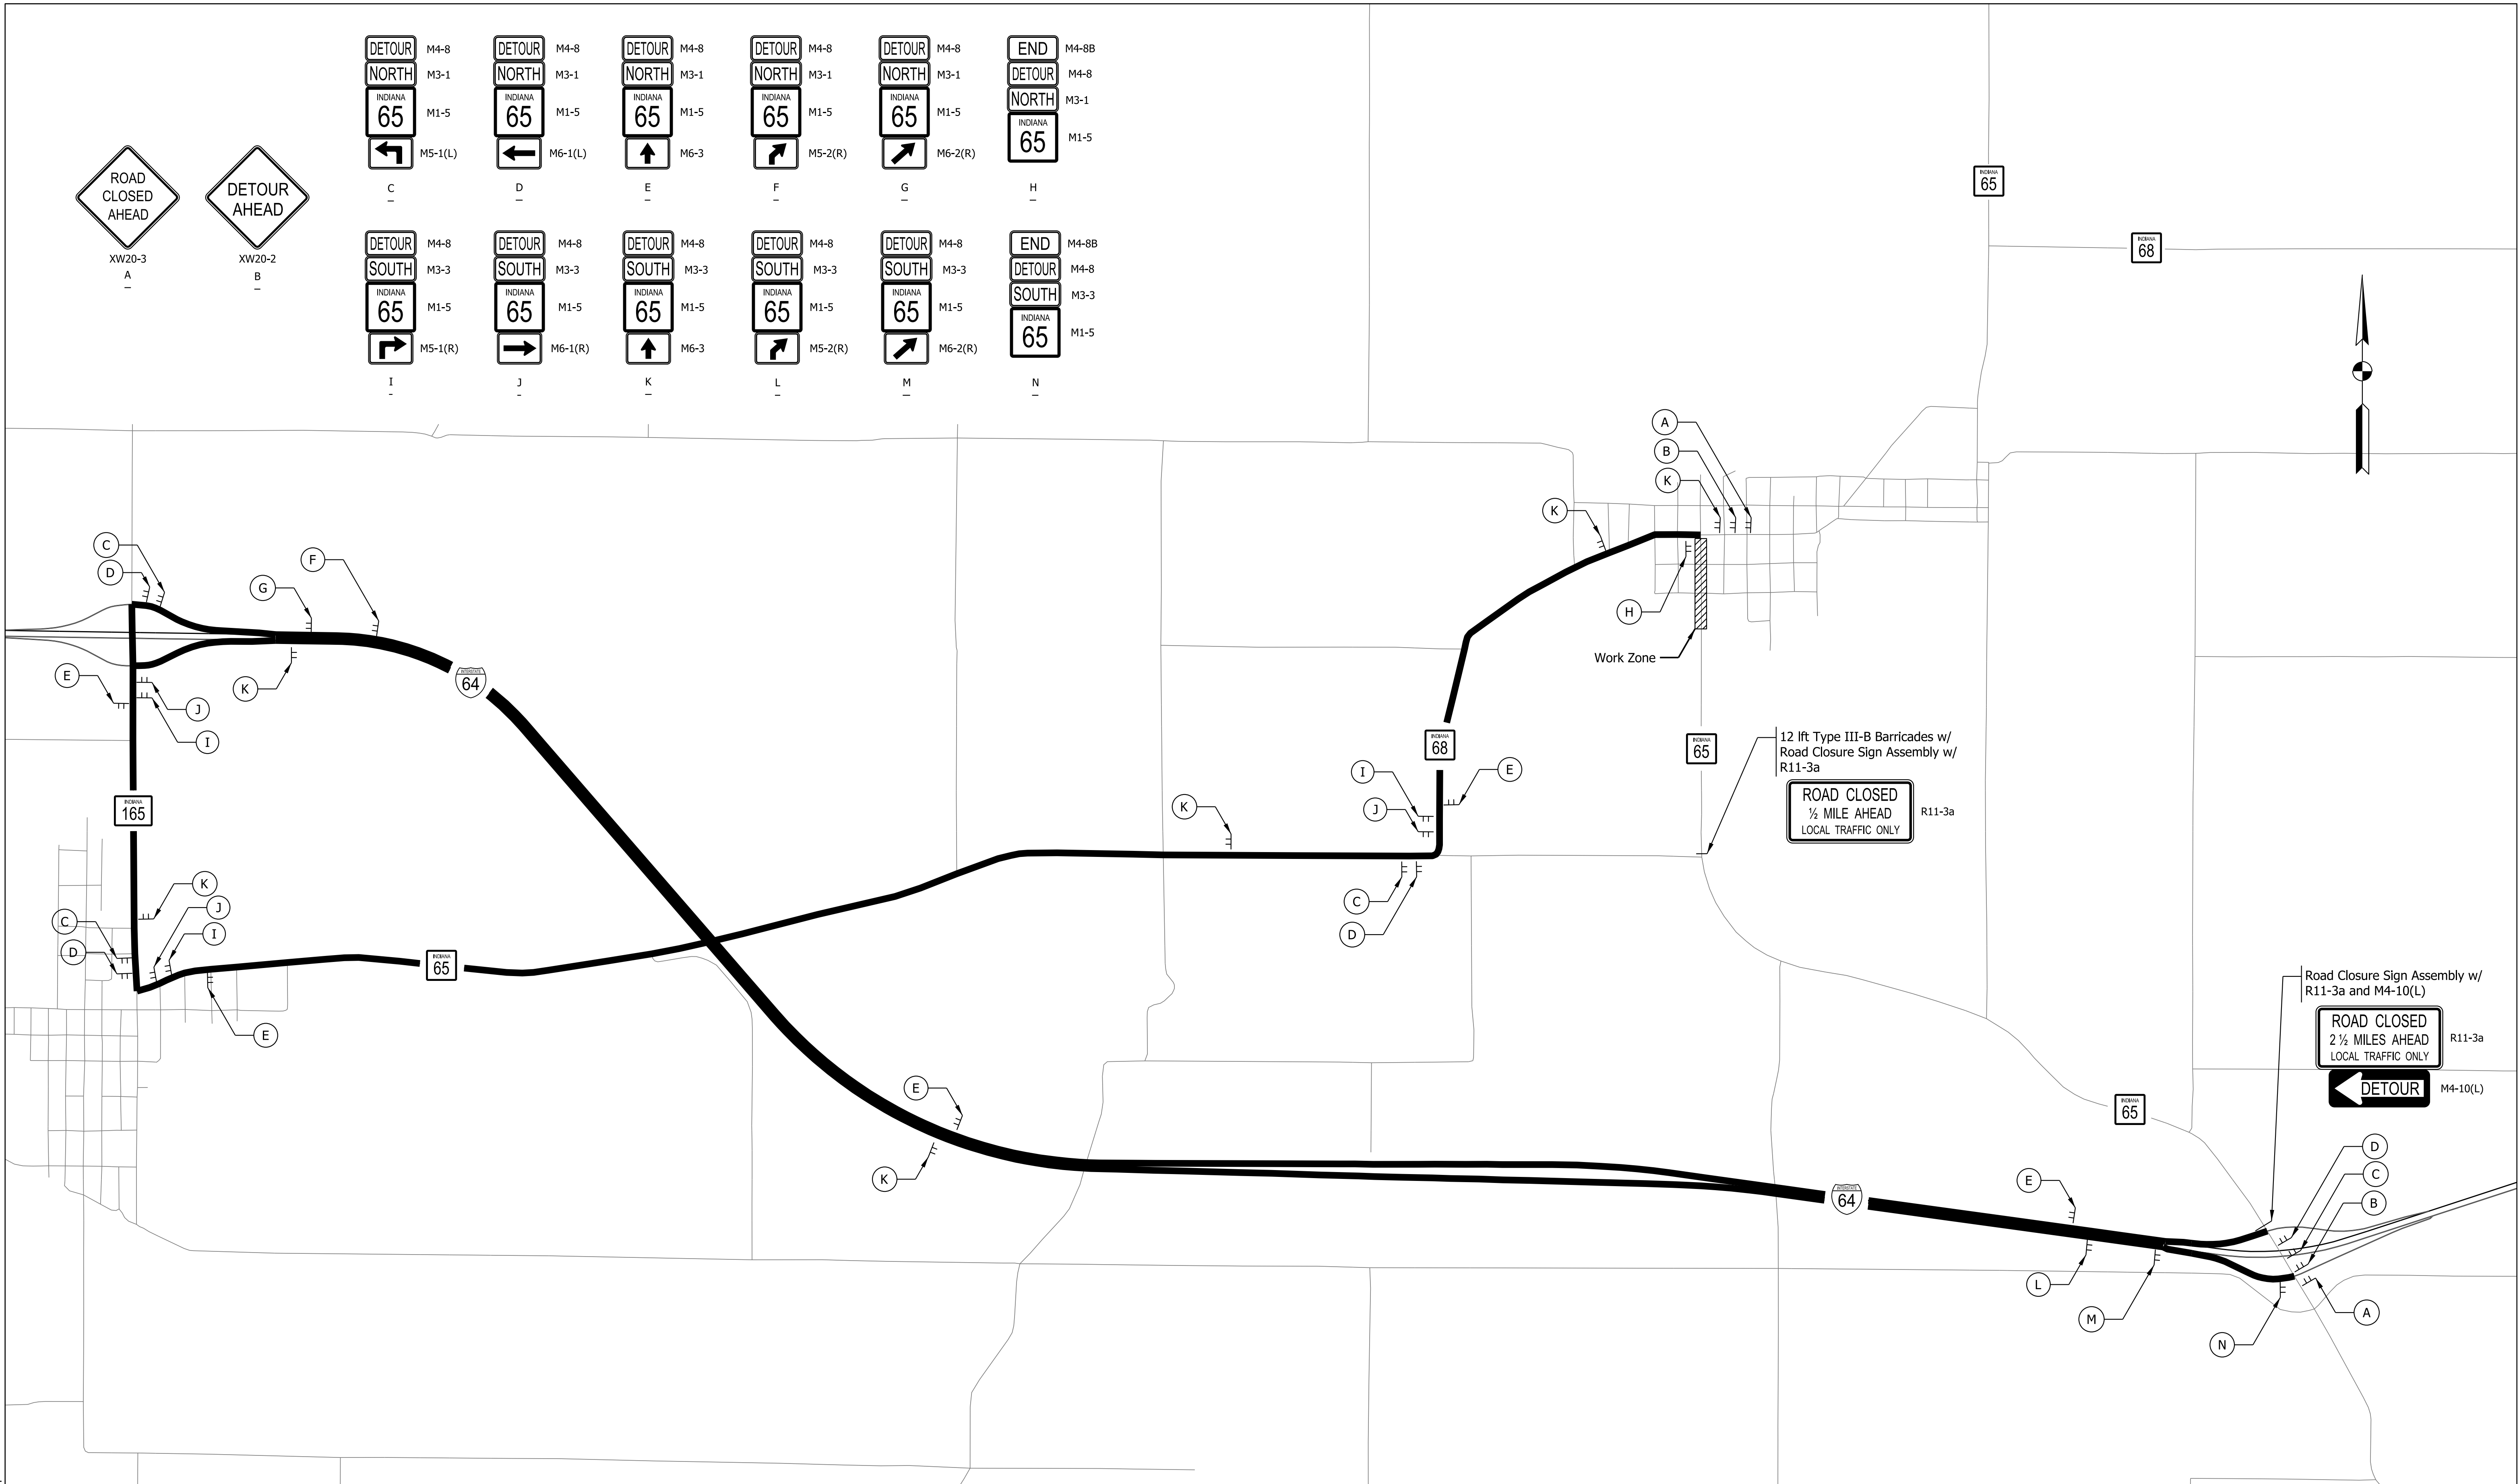


Plot: 1/6/2021 1:58 PM IP_PWP:d0332410\Sht MOT Detour Phase 1.dgn	Preliminary Not For Construction	RECOMMENDED FOR APPROVAL _____ DESIGN ENGINEER _____ DATE 1/6/2021		INDIANA DEPARTMENT OF TRANSPORTATION		HORIZONTAL SCALE 1" = 1000'		BRIDGE FILE	
		DESIGNED: JMS _____ DRAWN: JMS _____		TRAFFIC MAINTENANCE DETOUR DETAIL CONSTRUCTION PHASE 1		VERTICAL SCALE N/A		DESIGNATION 1601062	
		CHECKED: EAC _____ CHECKED: EAC _____				SURVEY BOOK		SHEETS 31 of 214	
						CONTRACT R-40567		PROJECT 1601062	

Plot: 1/6/2021 1:58 PM


IP_PWP:d0332410\Sht MOT Detail Phase 1.dgn

 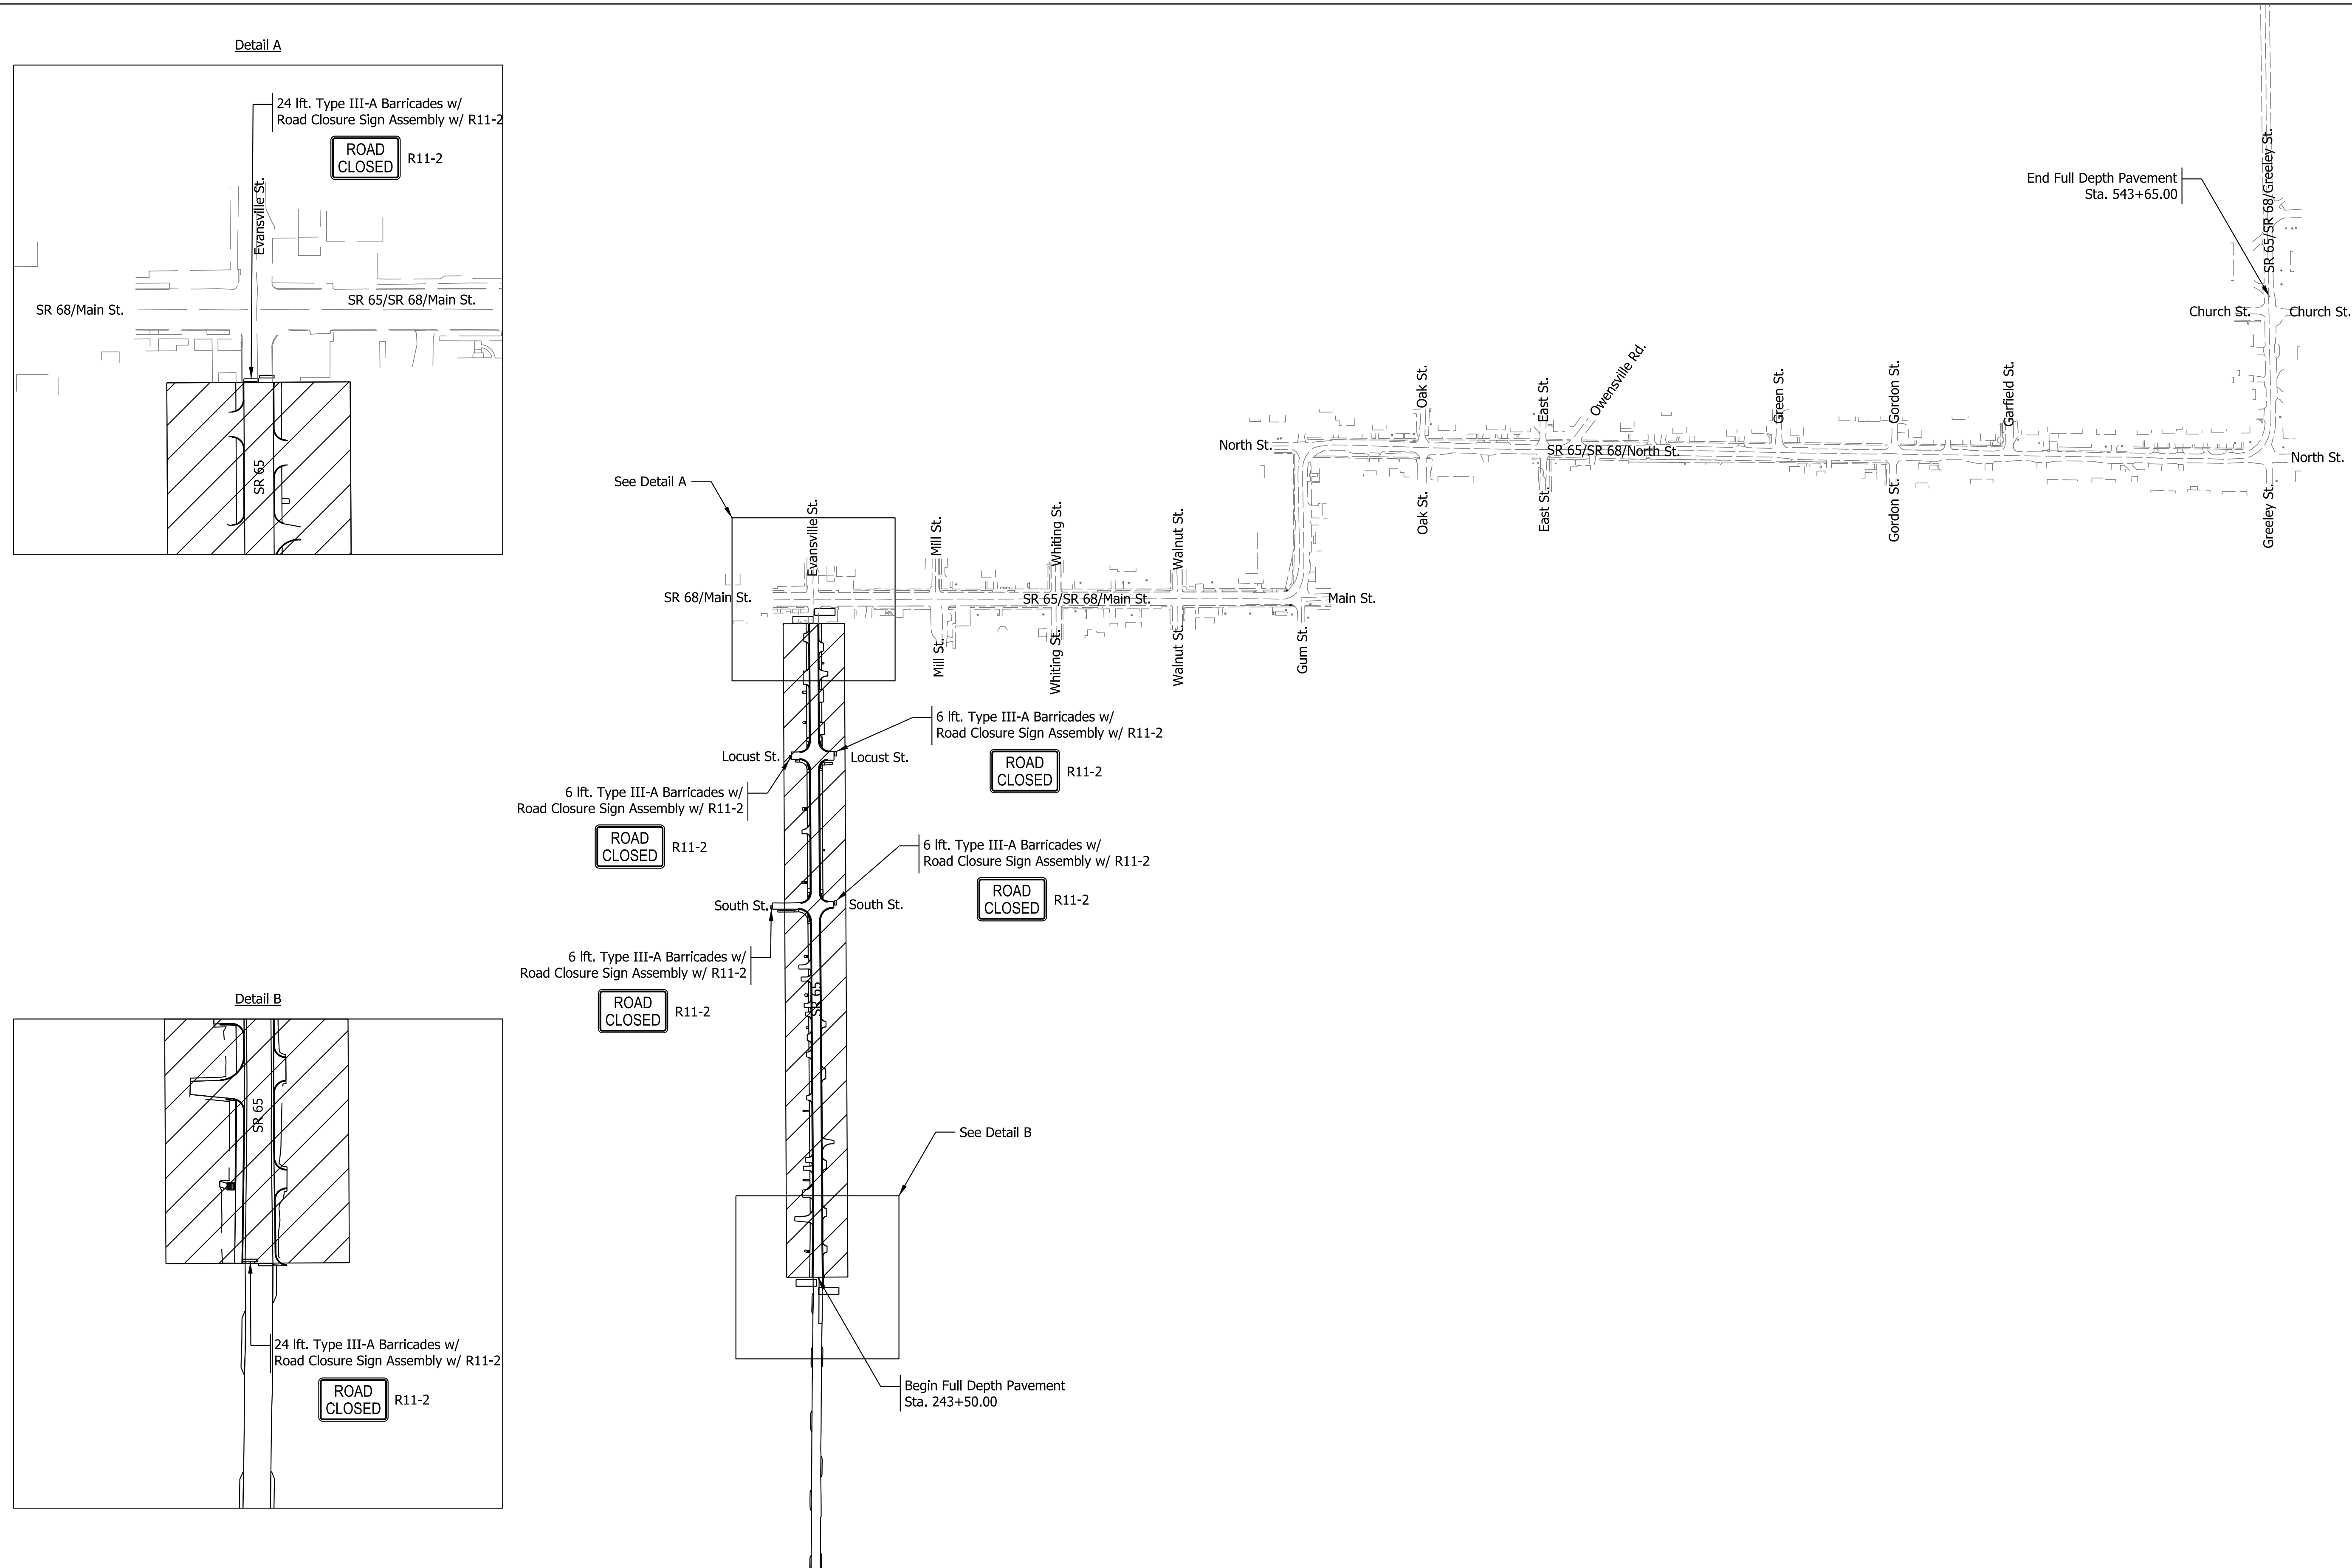

Detail A

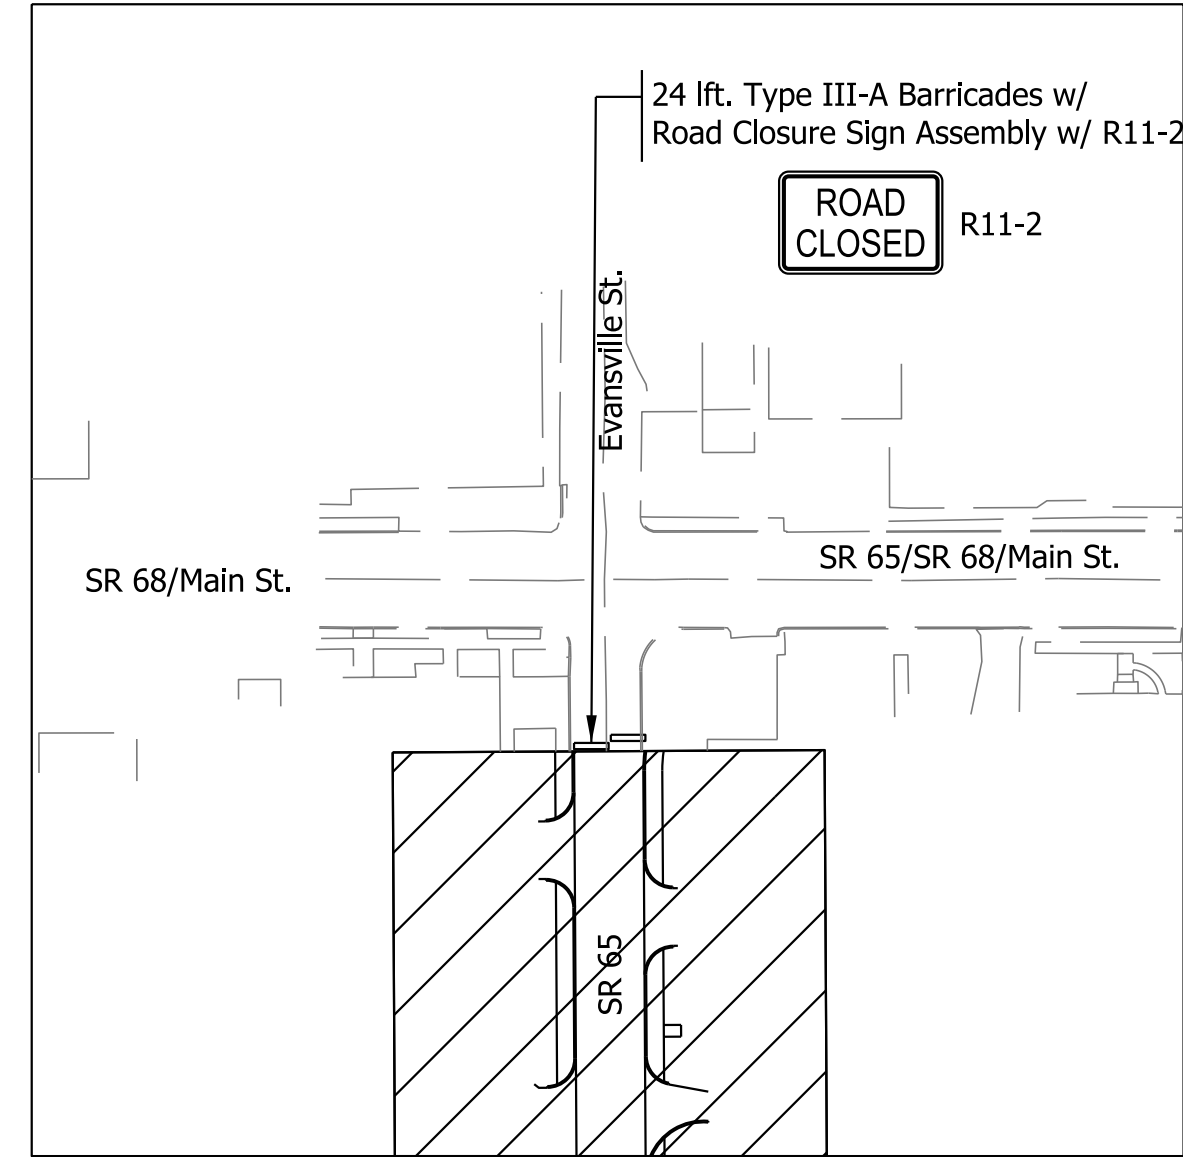


Detail B

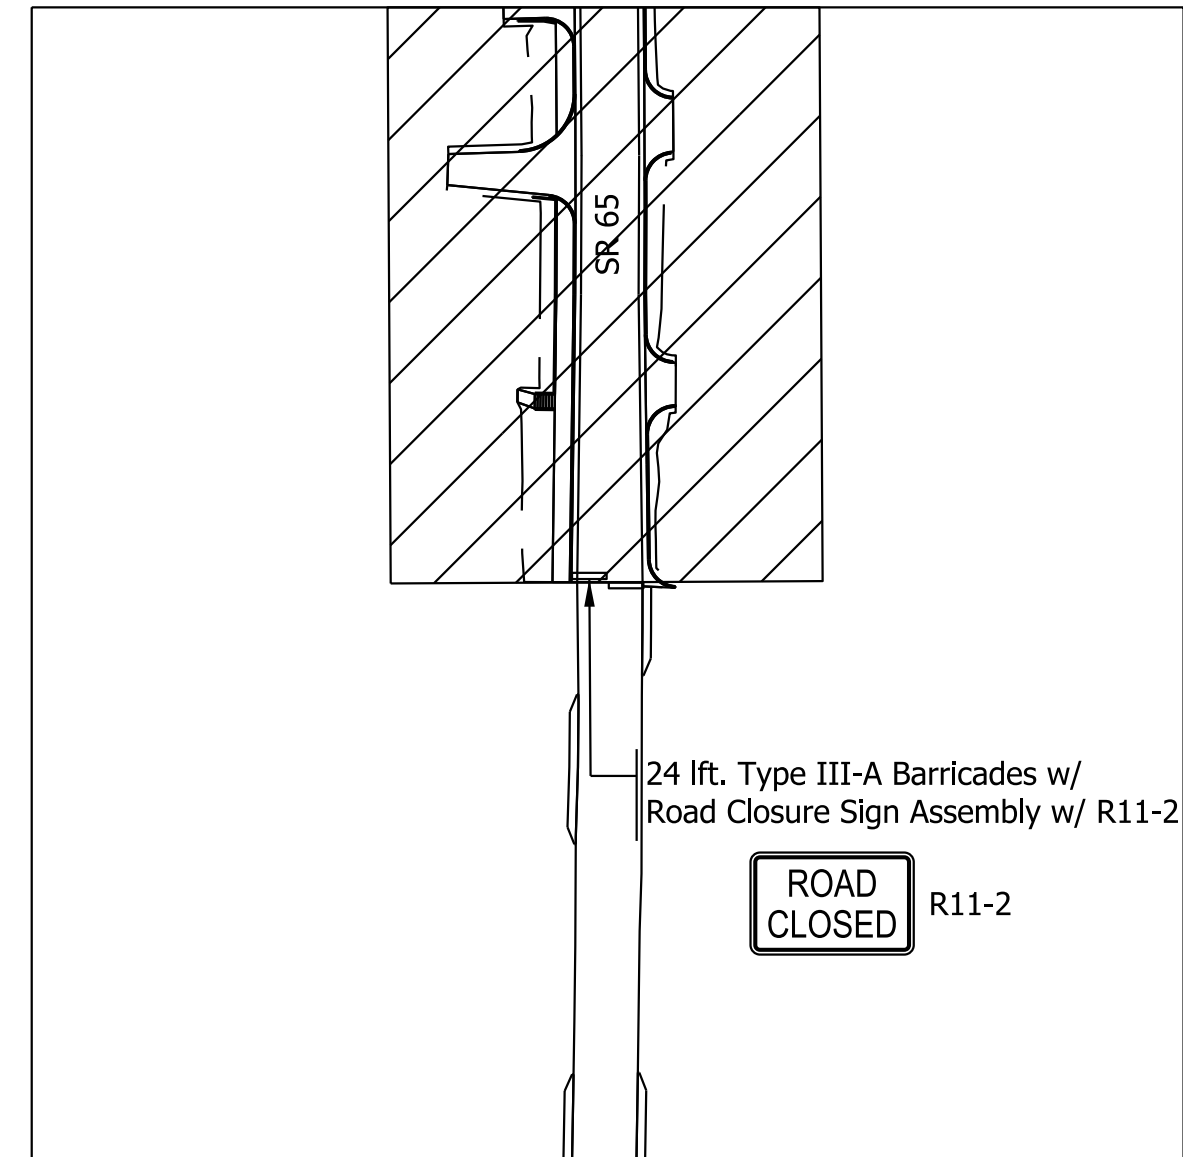

Preliminary
Not For Construction

RECOMMENDED FOR APPROVAL	DESIGN ENGINEER	1/6/2021 DATE	INDIANA DEPARTMENT OF TRANSPORTATION	HORIZONTAL SCALE		BRIDGE FILE	
				1" = 200'			
				VERTICAL SCALE		DESIGNATION	
				N/A		1601062	
DESIGNED: JMS	DRAWN: JMS	TRAFFIC MAINTENANCE DETAILS CONSTRUCTION PHASE 1	SURVEY BOOK		SHEETS		
					33	of 214	
CHECKED: EAC	CHECKED: EAC		CONTRACT		PROJECT		
			R-40567		1601062		

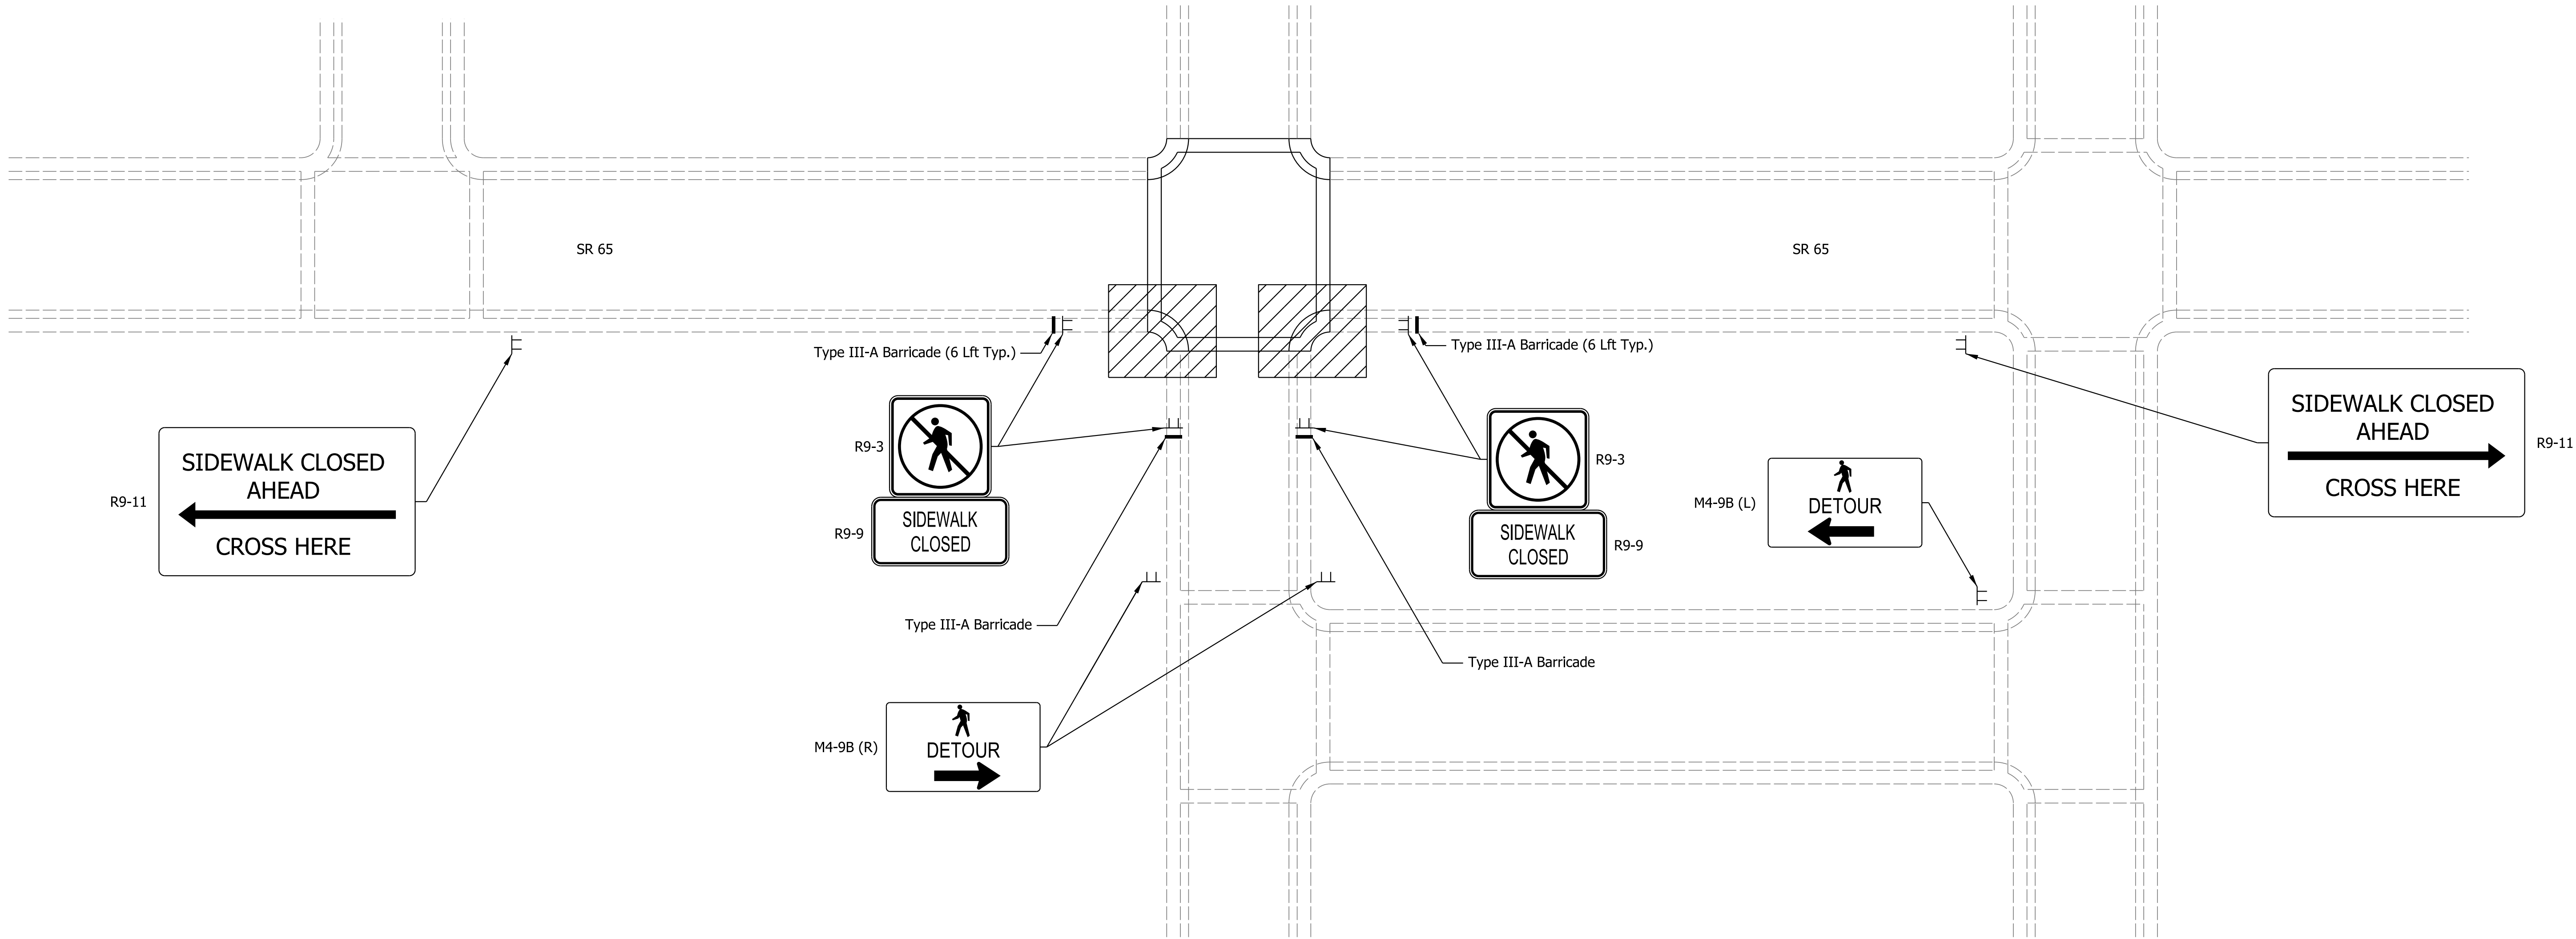

NOTE: Typical pedestrian access during construction. Contractor shall maintain pedestrian access at all times.
See Standard Drawings 801-TCDV series for Traffic Control Devices.

Legend	
	Under Construction
	Sidewalk Barricade
	Sign


Preliminary
Not For Construction


RECOMMENDED FOR APPROVAL _____ 1/6/2021 DESIGN ENGINEER DATE	
DESIGNED: KMB	DRAWN: KMB
CHECKED: EAC	CHECKED: EAC

INDIANA
DEPARTMENT OF TRANSPORTATION

TYPICAL PEDESTRIAN DETOUR

HORIZONTAL SCALE		BRIDGE FILE	
N/A		DESIGNATION	
VERTICAL SCALE		1601062	
N/A		SHEETS	
SURVEY BOOK		36	of 214
CONTRACT		PROJECT	
R-40567		1601062	

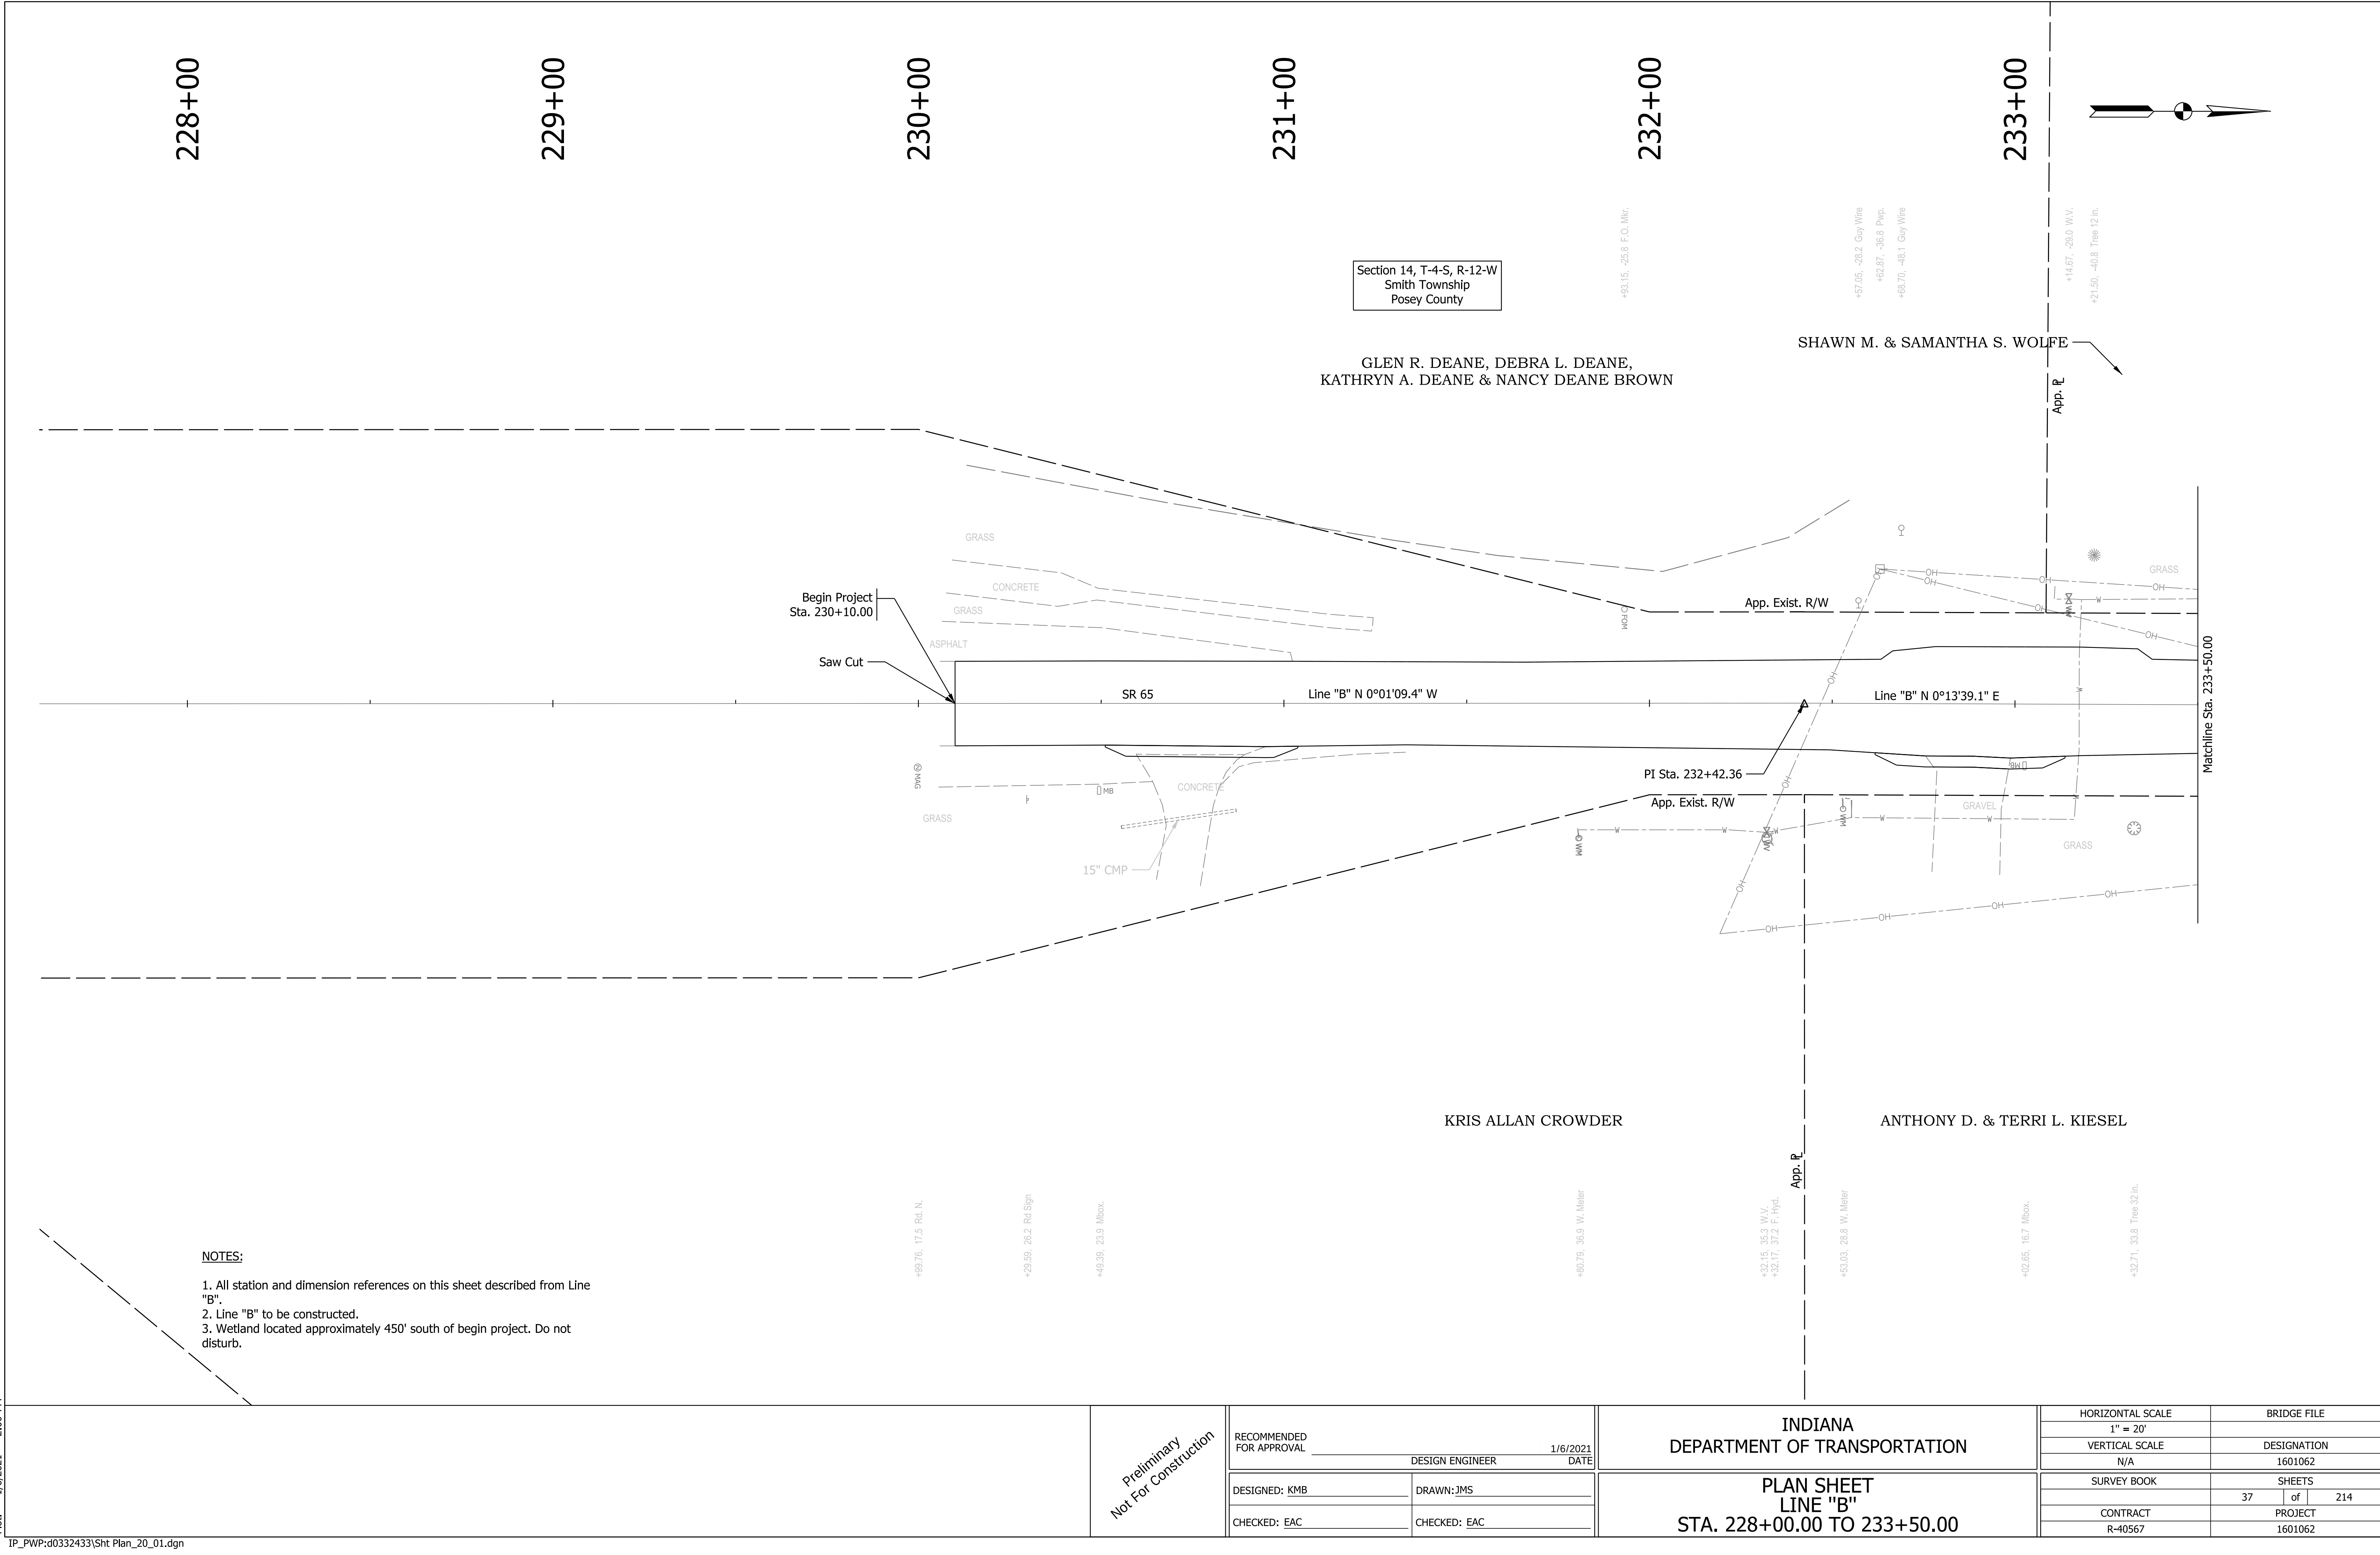

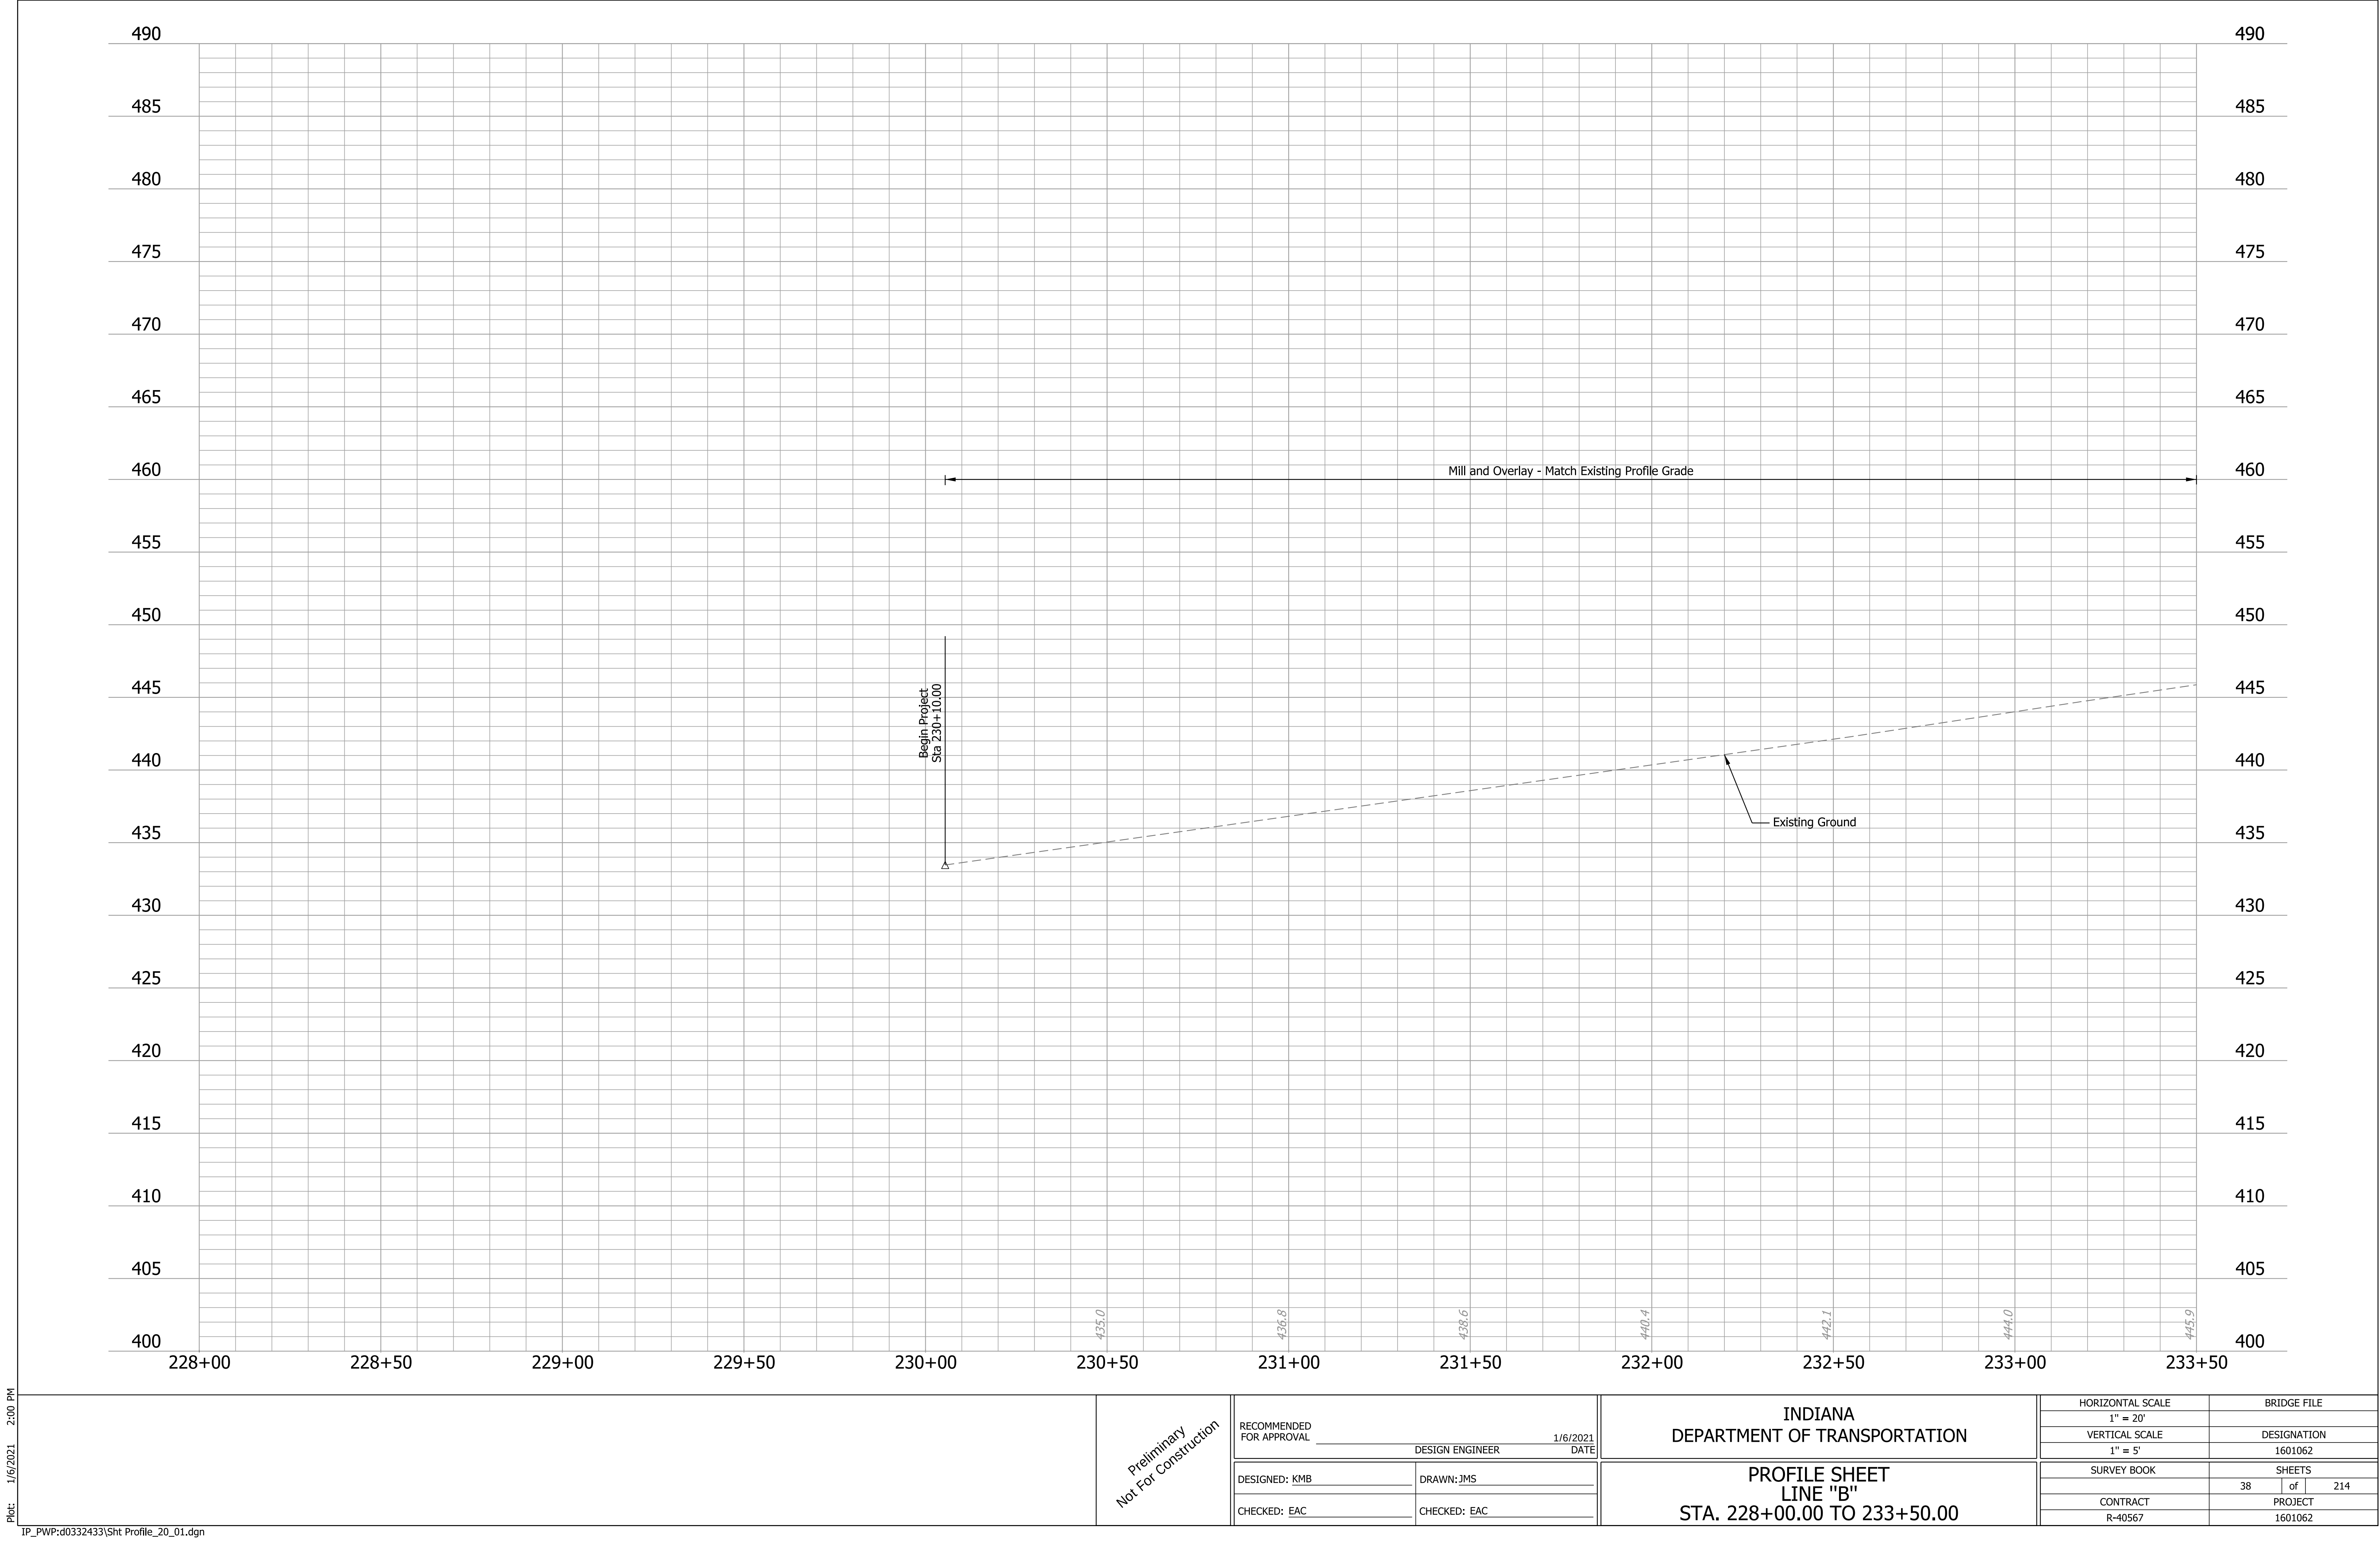

Plot: 1/6/2021 2:00 PM
IP_PWP:d0332433\Sht Profile_20_01.dgn

Preliminary Not For Construction	RECOMMENDED FOR APPROVAL _____		DESIGN ENGINEER _____		1/6/2021 DATE		INDIANA DEPARTMENT OF TRANSPORTATION		HORIZONTAL SCALE 1" = 20'		BRIDGE FILE	
	DESIGNED: KMB		DRAWN: JMS						VERTICAL SCALE 1" = 5'		DESIGNATION 1601062	
	CHECKED: EAC		CHECKED: EAC						SURVEY BOOK		SHEETS 38 of 214	
									CONTRACT R-40567		PROJECT 1601062	


PROFILE SHEET
LINE "B"
STA. 228+00.00 TO 233+50.00

Plot: 1/6/2021 2:00 PM

IP_PWP:d0332433\Sht Plan_20_02.dgn

NOTES:

1. All station and dimension references on this sheet described from Line "B".
2. Line "B" to be constructed.

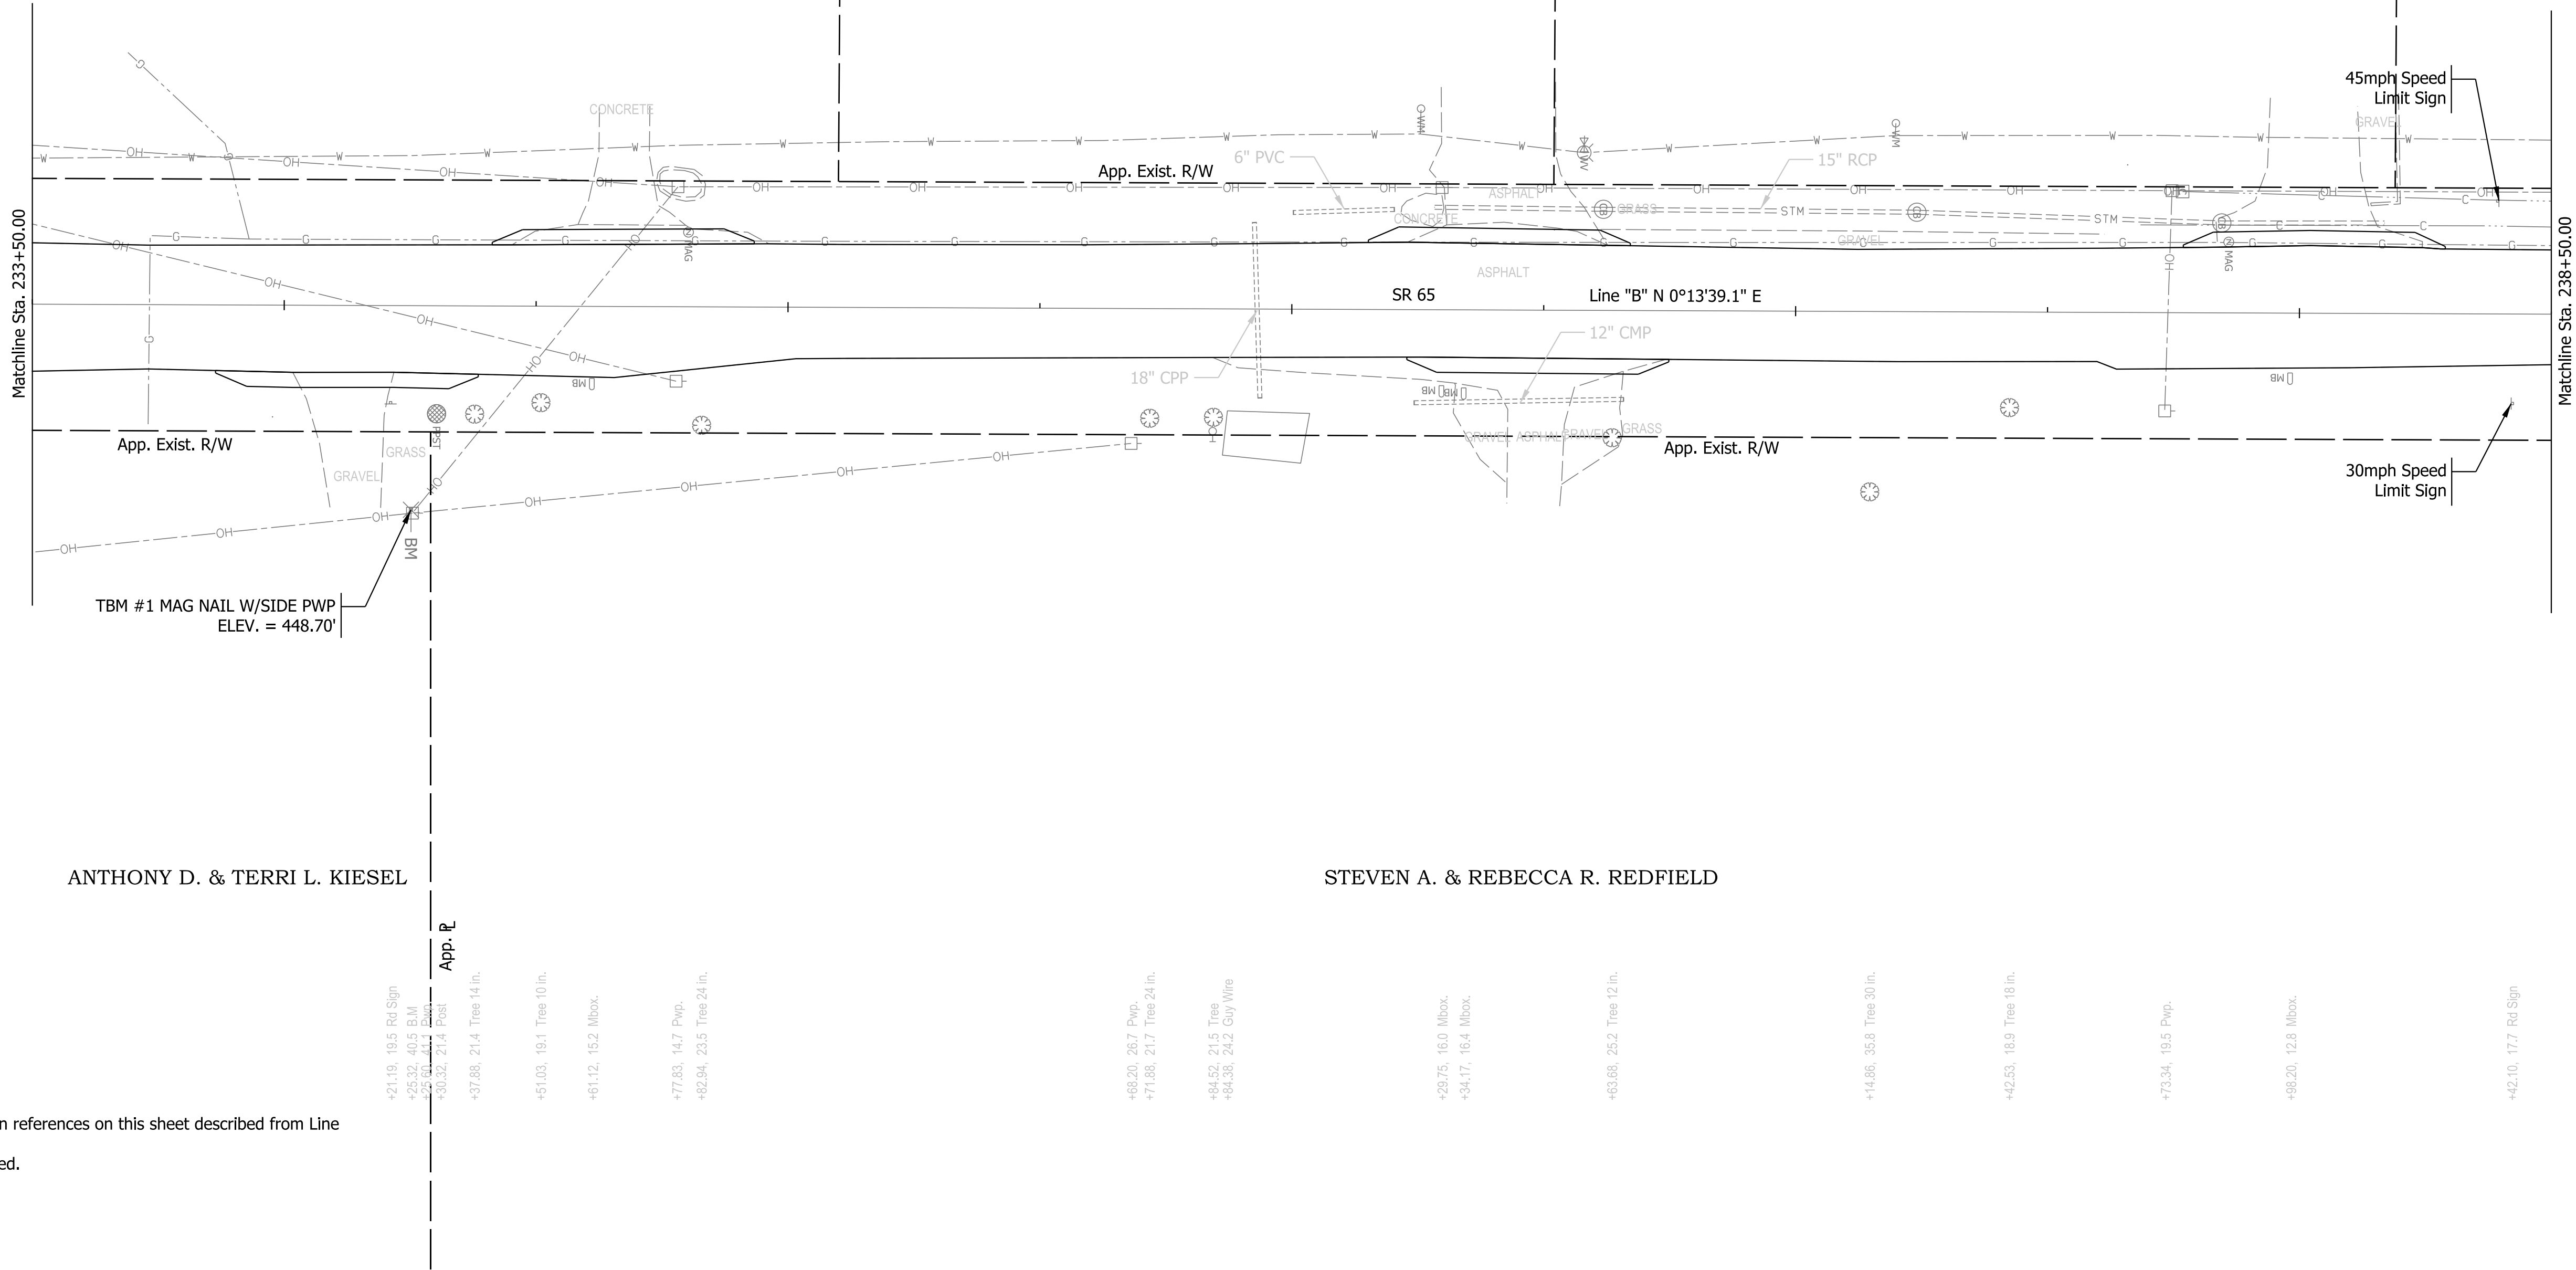


Preliminary
Not For Construction

RECOMMENDED FOR APPROVAL _____ DESIGN ENGINEER DATE 1/6/2021	
DESIGNED: KMB	DRAWN: JMS
CHECKED: EAC	CHECKED: EAC


INDIANA DEPARTMENT OF TRANSPORTATION	
PLAN SHEET LINE "B" STA. 233+50.00 TO 238+50.00	

HORIZONTAL SCALE 1" = 20'		BRIDGE FILE	
VERTICAL SCALE N/A		DESIGNATION 1601062	
SURVEY BOOK		SHEETS 39 of 214	
CONTRACT R-40567		PROJECT 1601062	

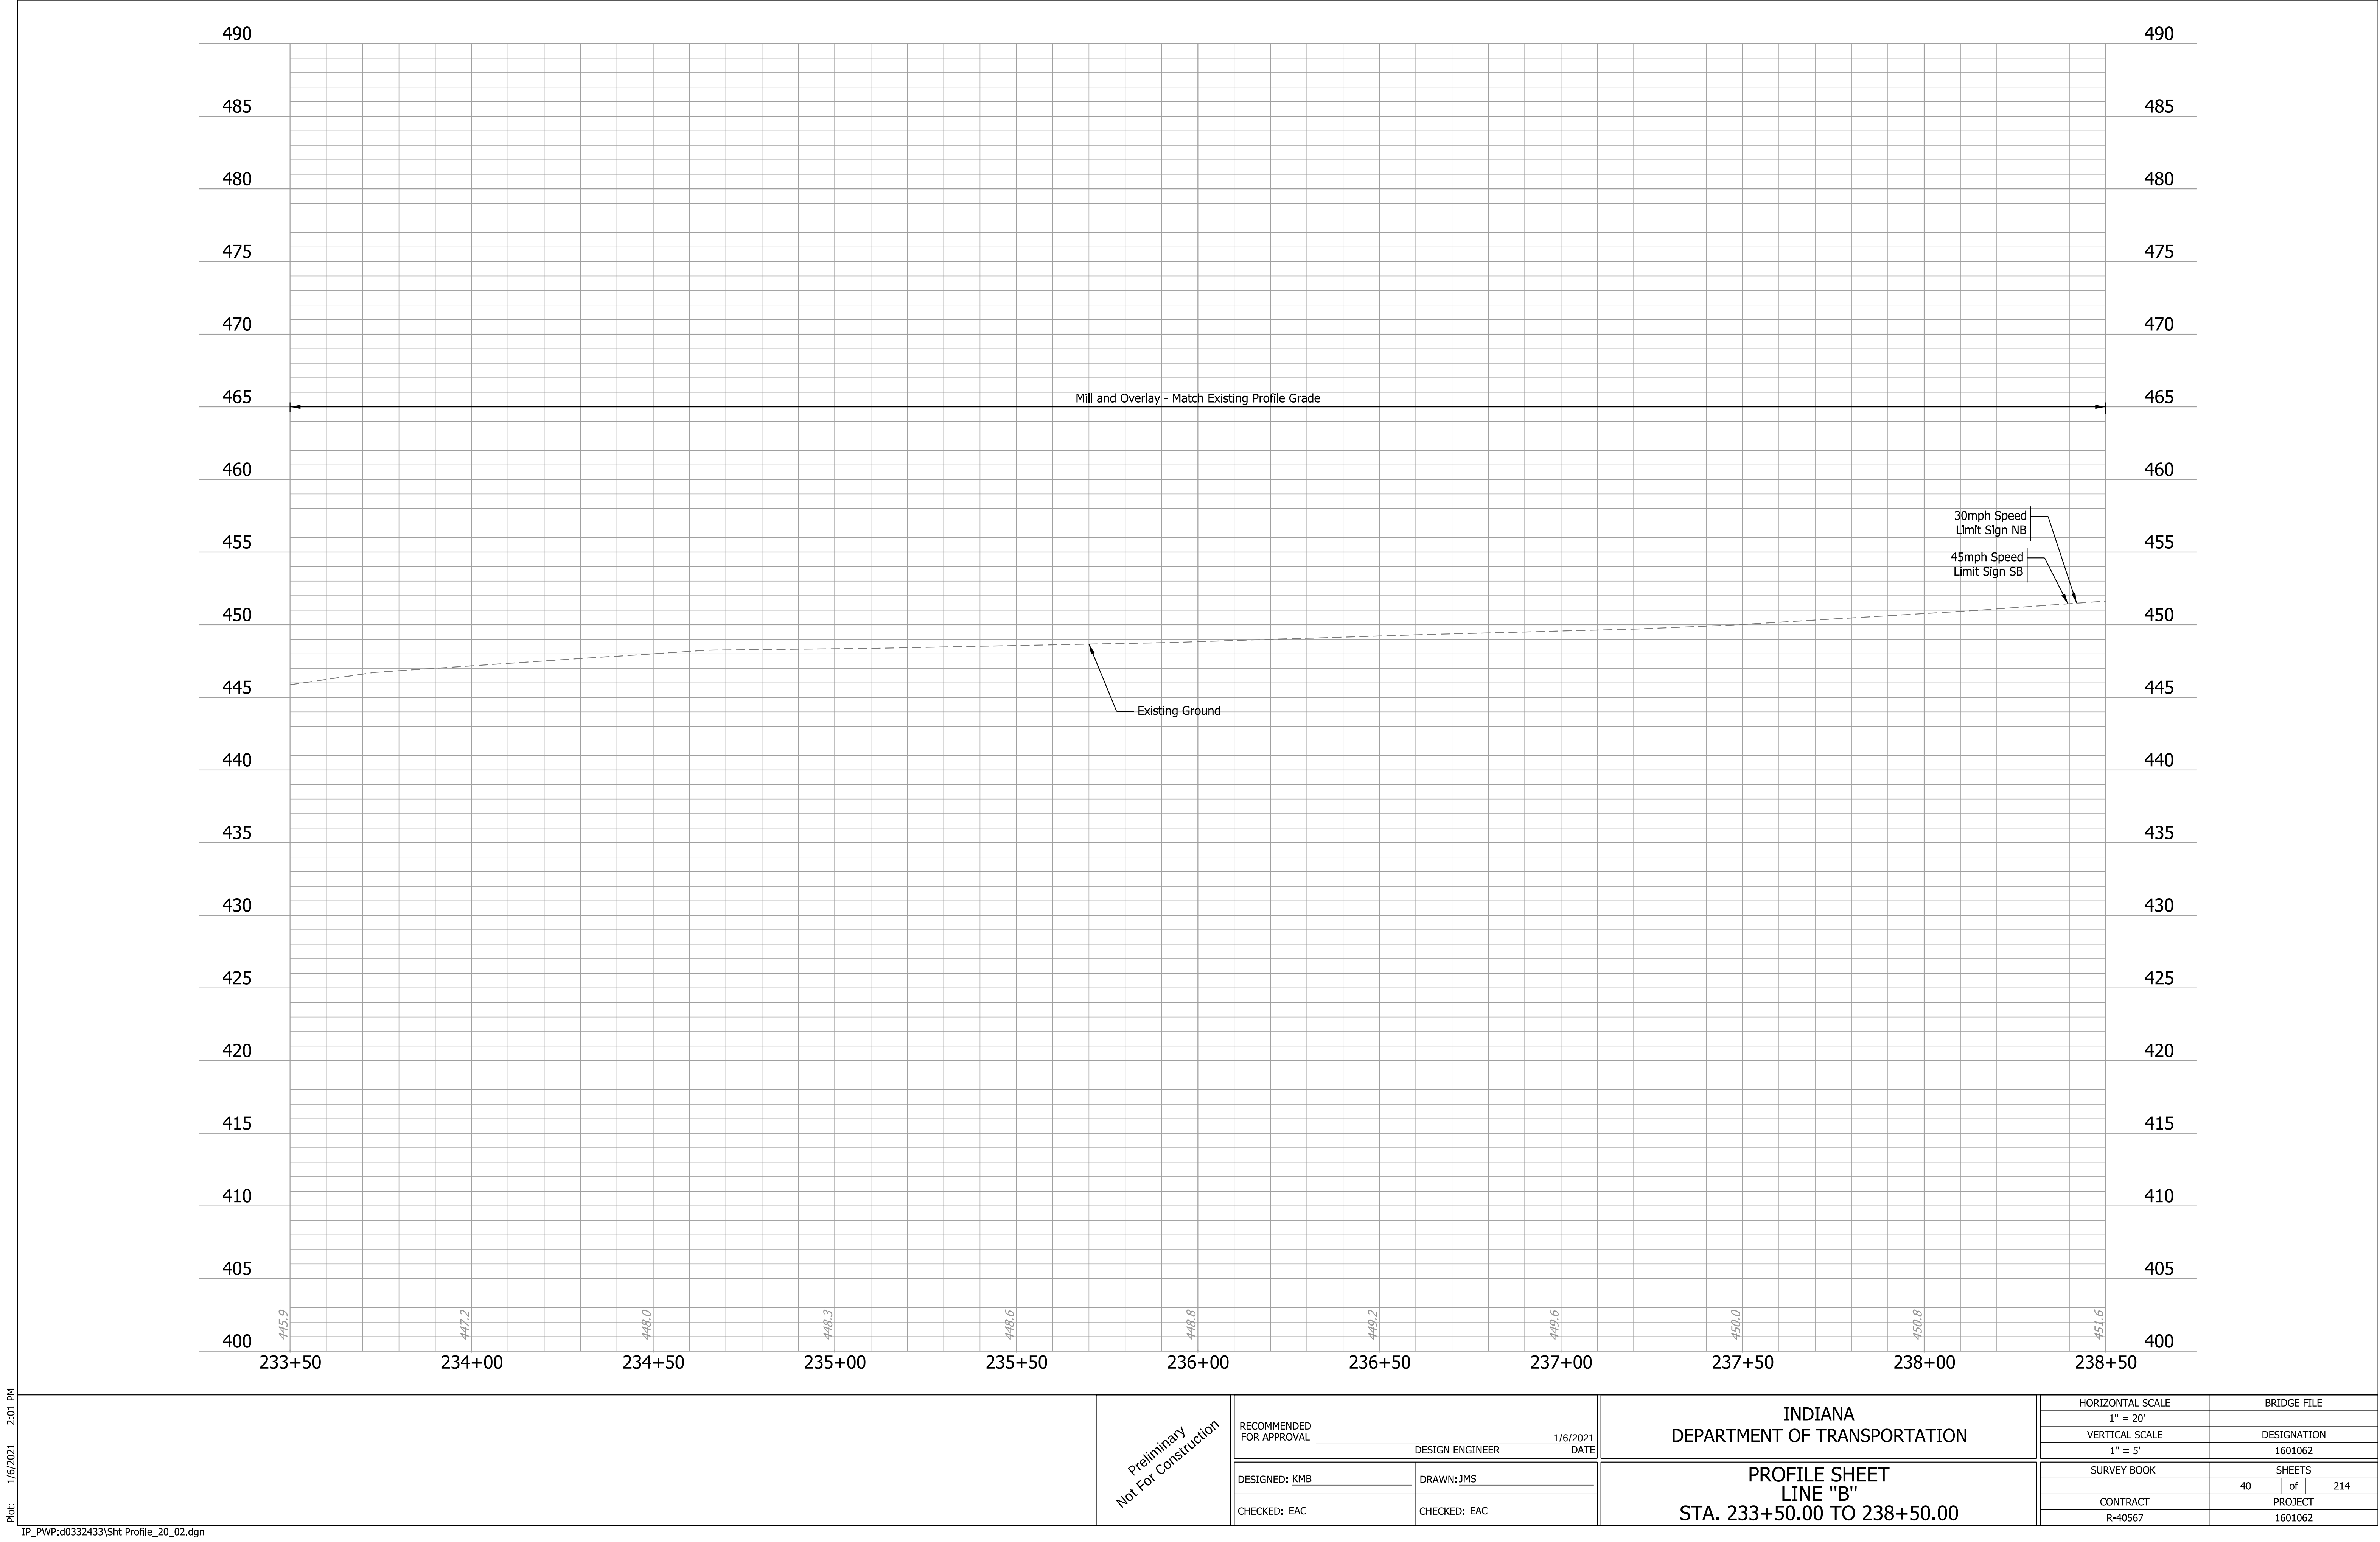

Plot: 1/6/2021 2:01 PM
IP_PWP:d0332433\Sht Profile_20_02.dgn

Preliminary Not For Construction	RECOMMENDED FOR APPROVAL _____		DESIGN ENGINEER _____		1/6/2021 DATE		INDIANA DEPARTMENT OF TRANSPORTATION				HORIZONTAL SCALE 1" = 20'		BRIDGE FILE			
											VERTICAL SCALE 1" = 5'		DESIGNATION 1601062			
	DESIGNED: KMB		DRAWN: JMS				PROFILE SHEET LINE "B" STA. 233+50.00 TO 238+50.00				SURVEY BOOK		SHEETS			
											40		of		214	
	CHECKED: EAC		CHECKED: EAC								CONTRACT R-40567		PROJECT 1601062			

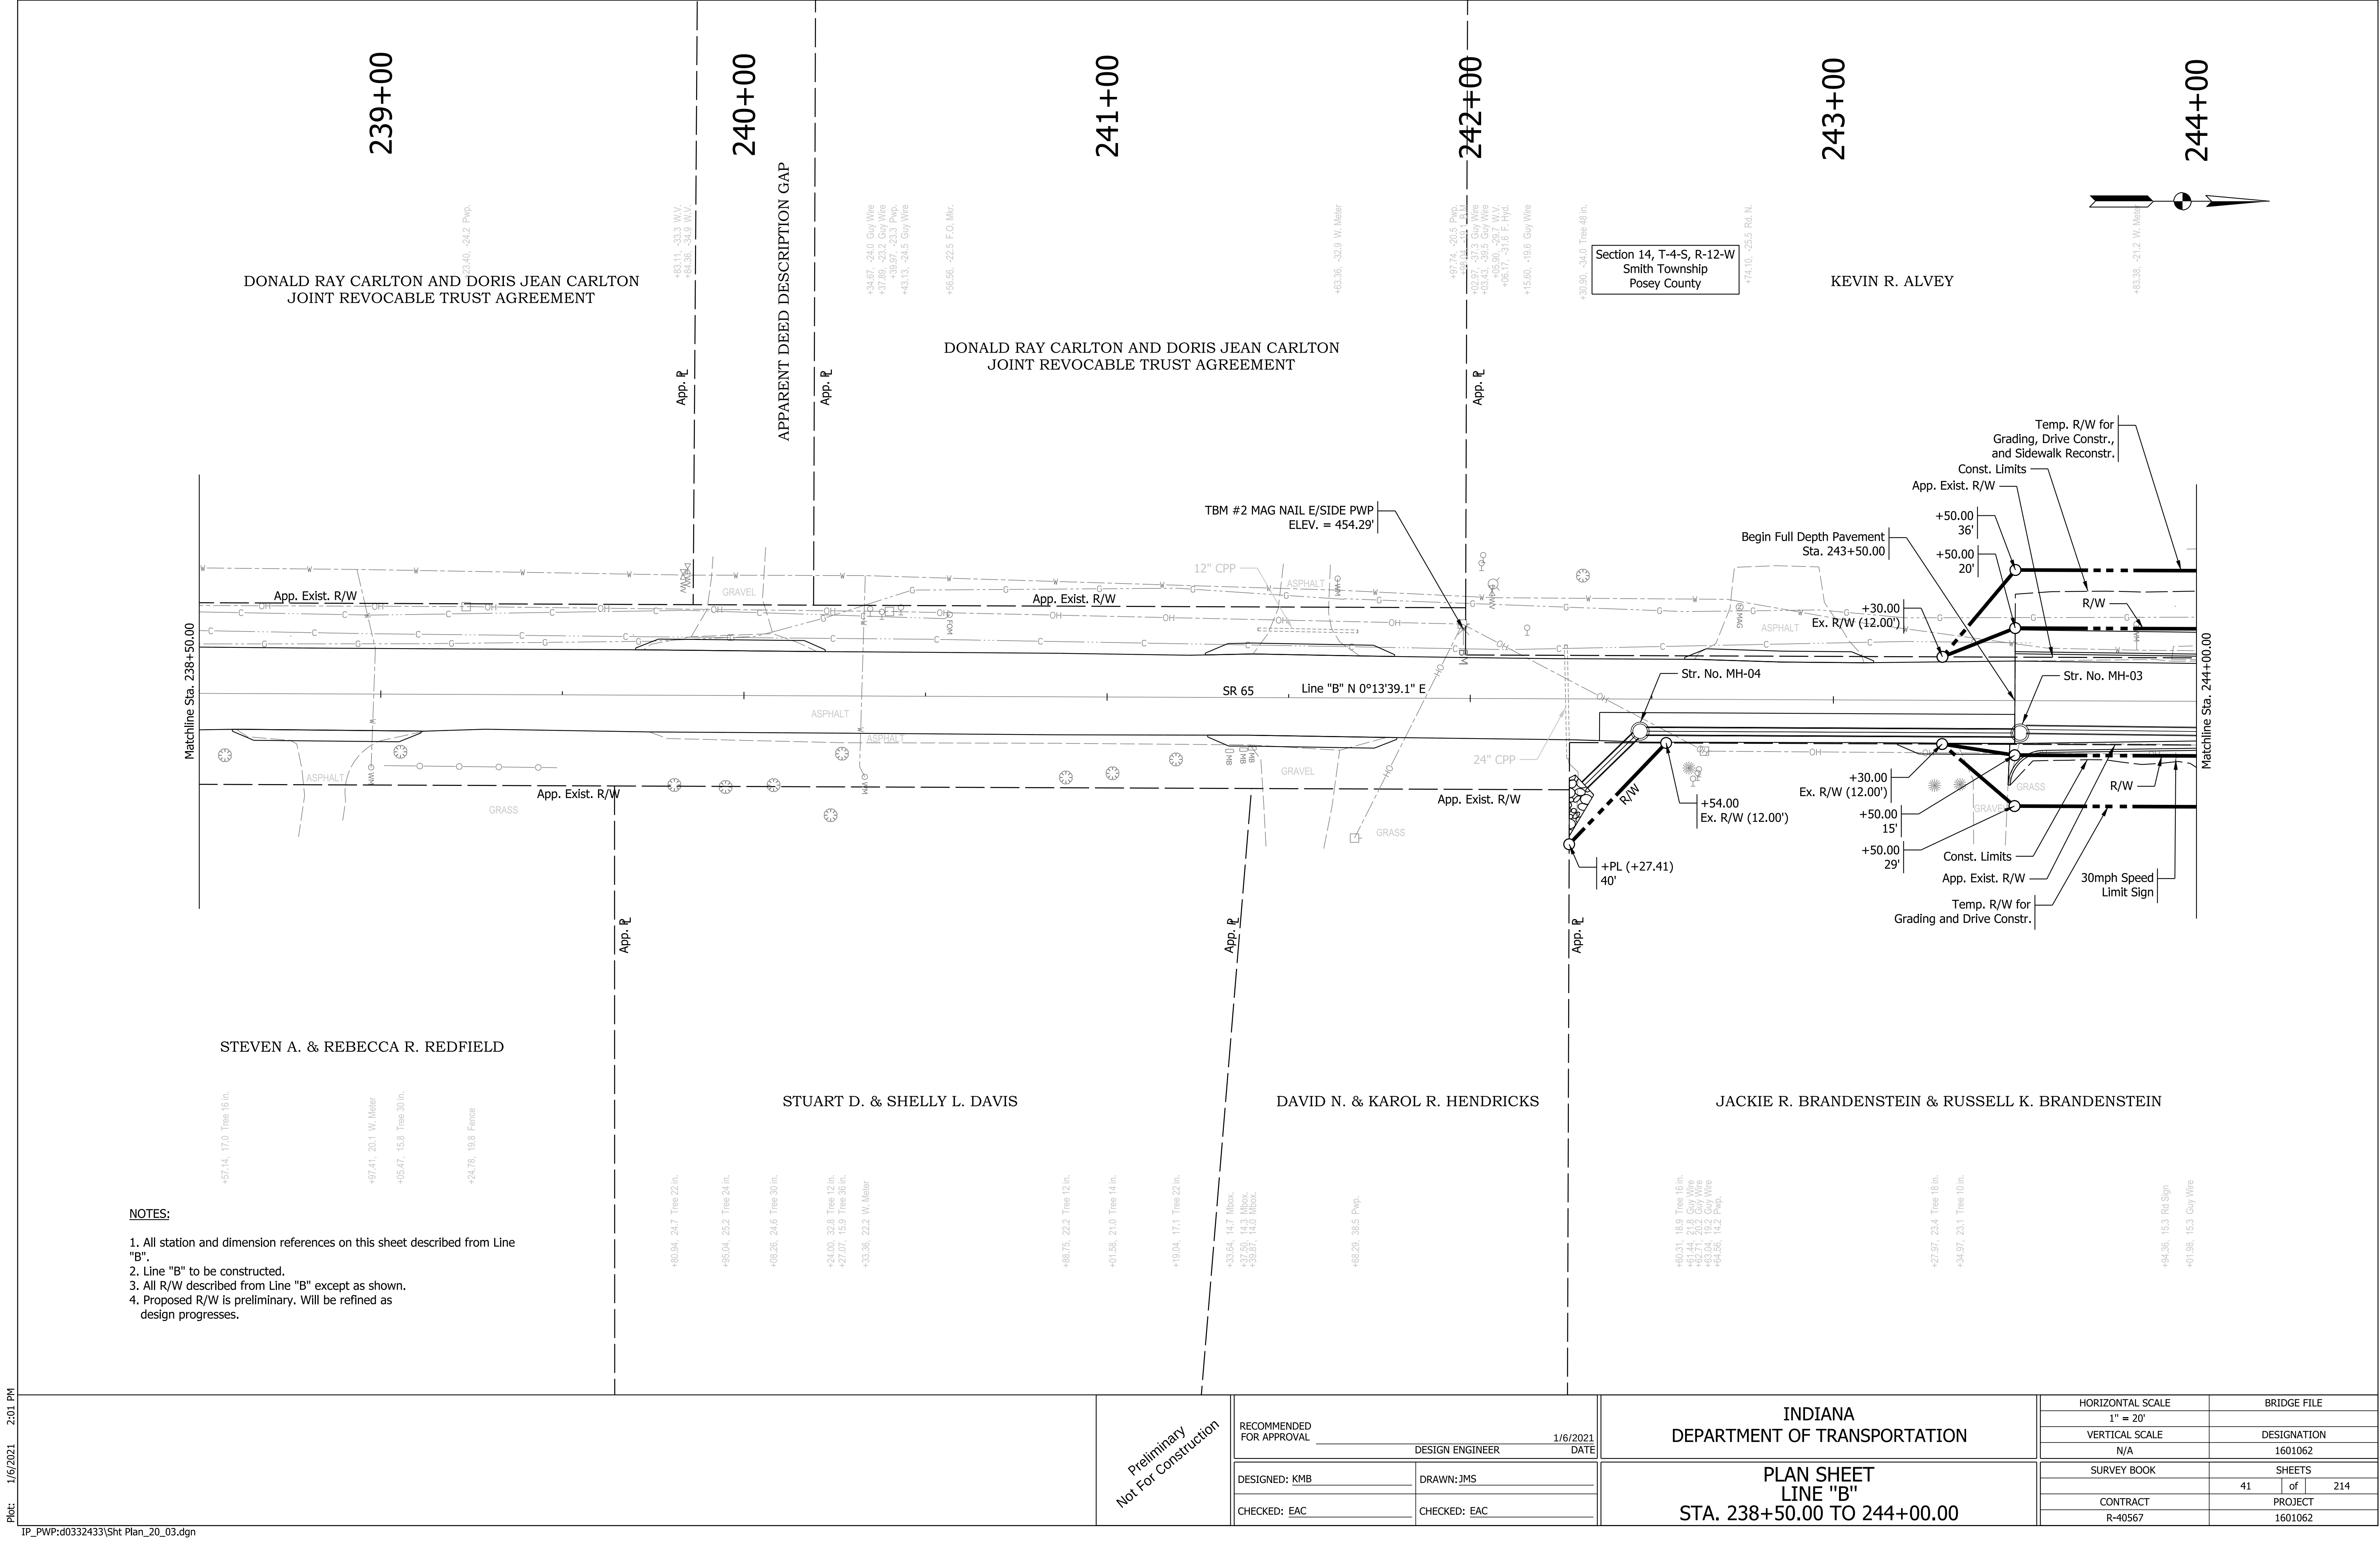


NOTES:

- 1. All station and dimension references on this sheet described from Line "B".
- 2. Line "B" to be constructed.
- 3. All R/W described from Line "B" except as shown.
- 4. Proposed R/W is preliminary. Will be refined as design progresses.

Plot: 1/6/2021 2:01 PM IP_PWP:d0332433\Sht Plan_20_03.dgn	Preliminary Not For Construction	RECOMMENDED FOR APPROVAL _____ 1/6/2021 DESIGN ENGINEER DATE	
		DESIGNED: KMB	DRAWN: JMS
		CHECKED: EAC	CHECKED: EAC

INDIANA DEPARTMENT OF TRANSPORTATION		HORIZONTAL SCALE 1" = 20'		BRIDGE FILE	
PLAN SHEET LINE "B" STA. 238+50.00 TO 244+00.00		VERTICAL SCALE N/A		DESIGNATION 1601062	
		SURVEY BOOK		SHEETS 41 of 214	
		CONTRACT R-40567		PROJECT 1601062	

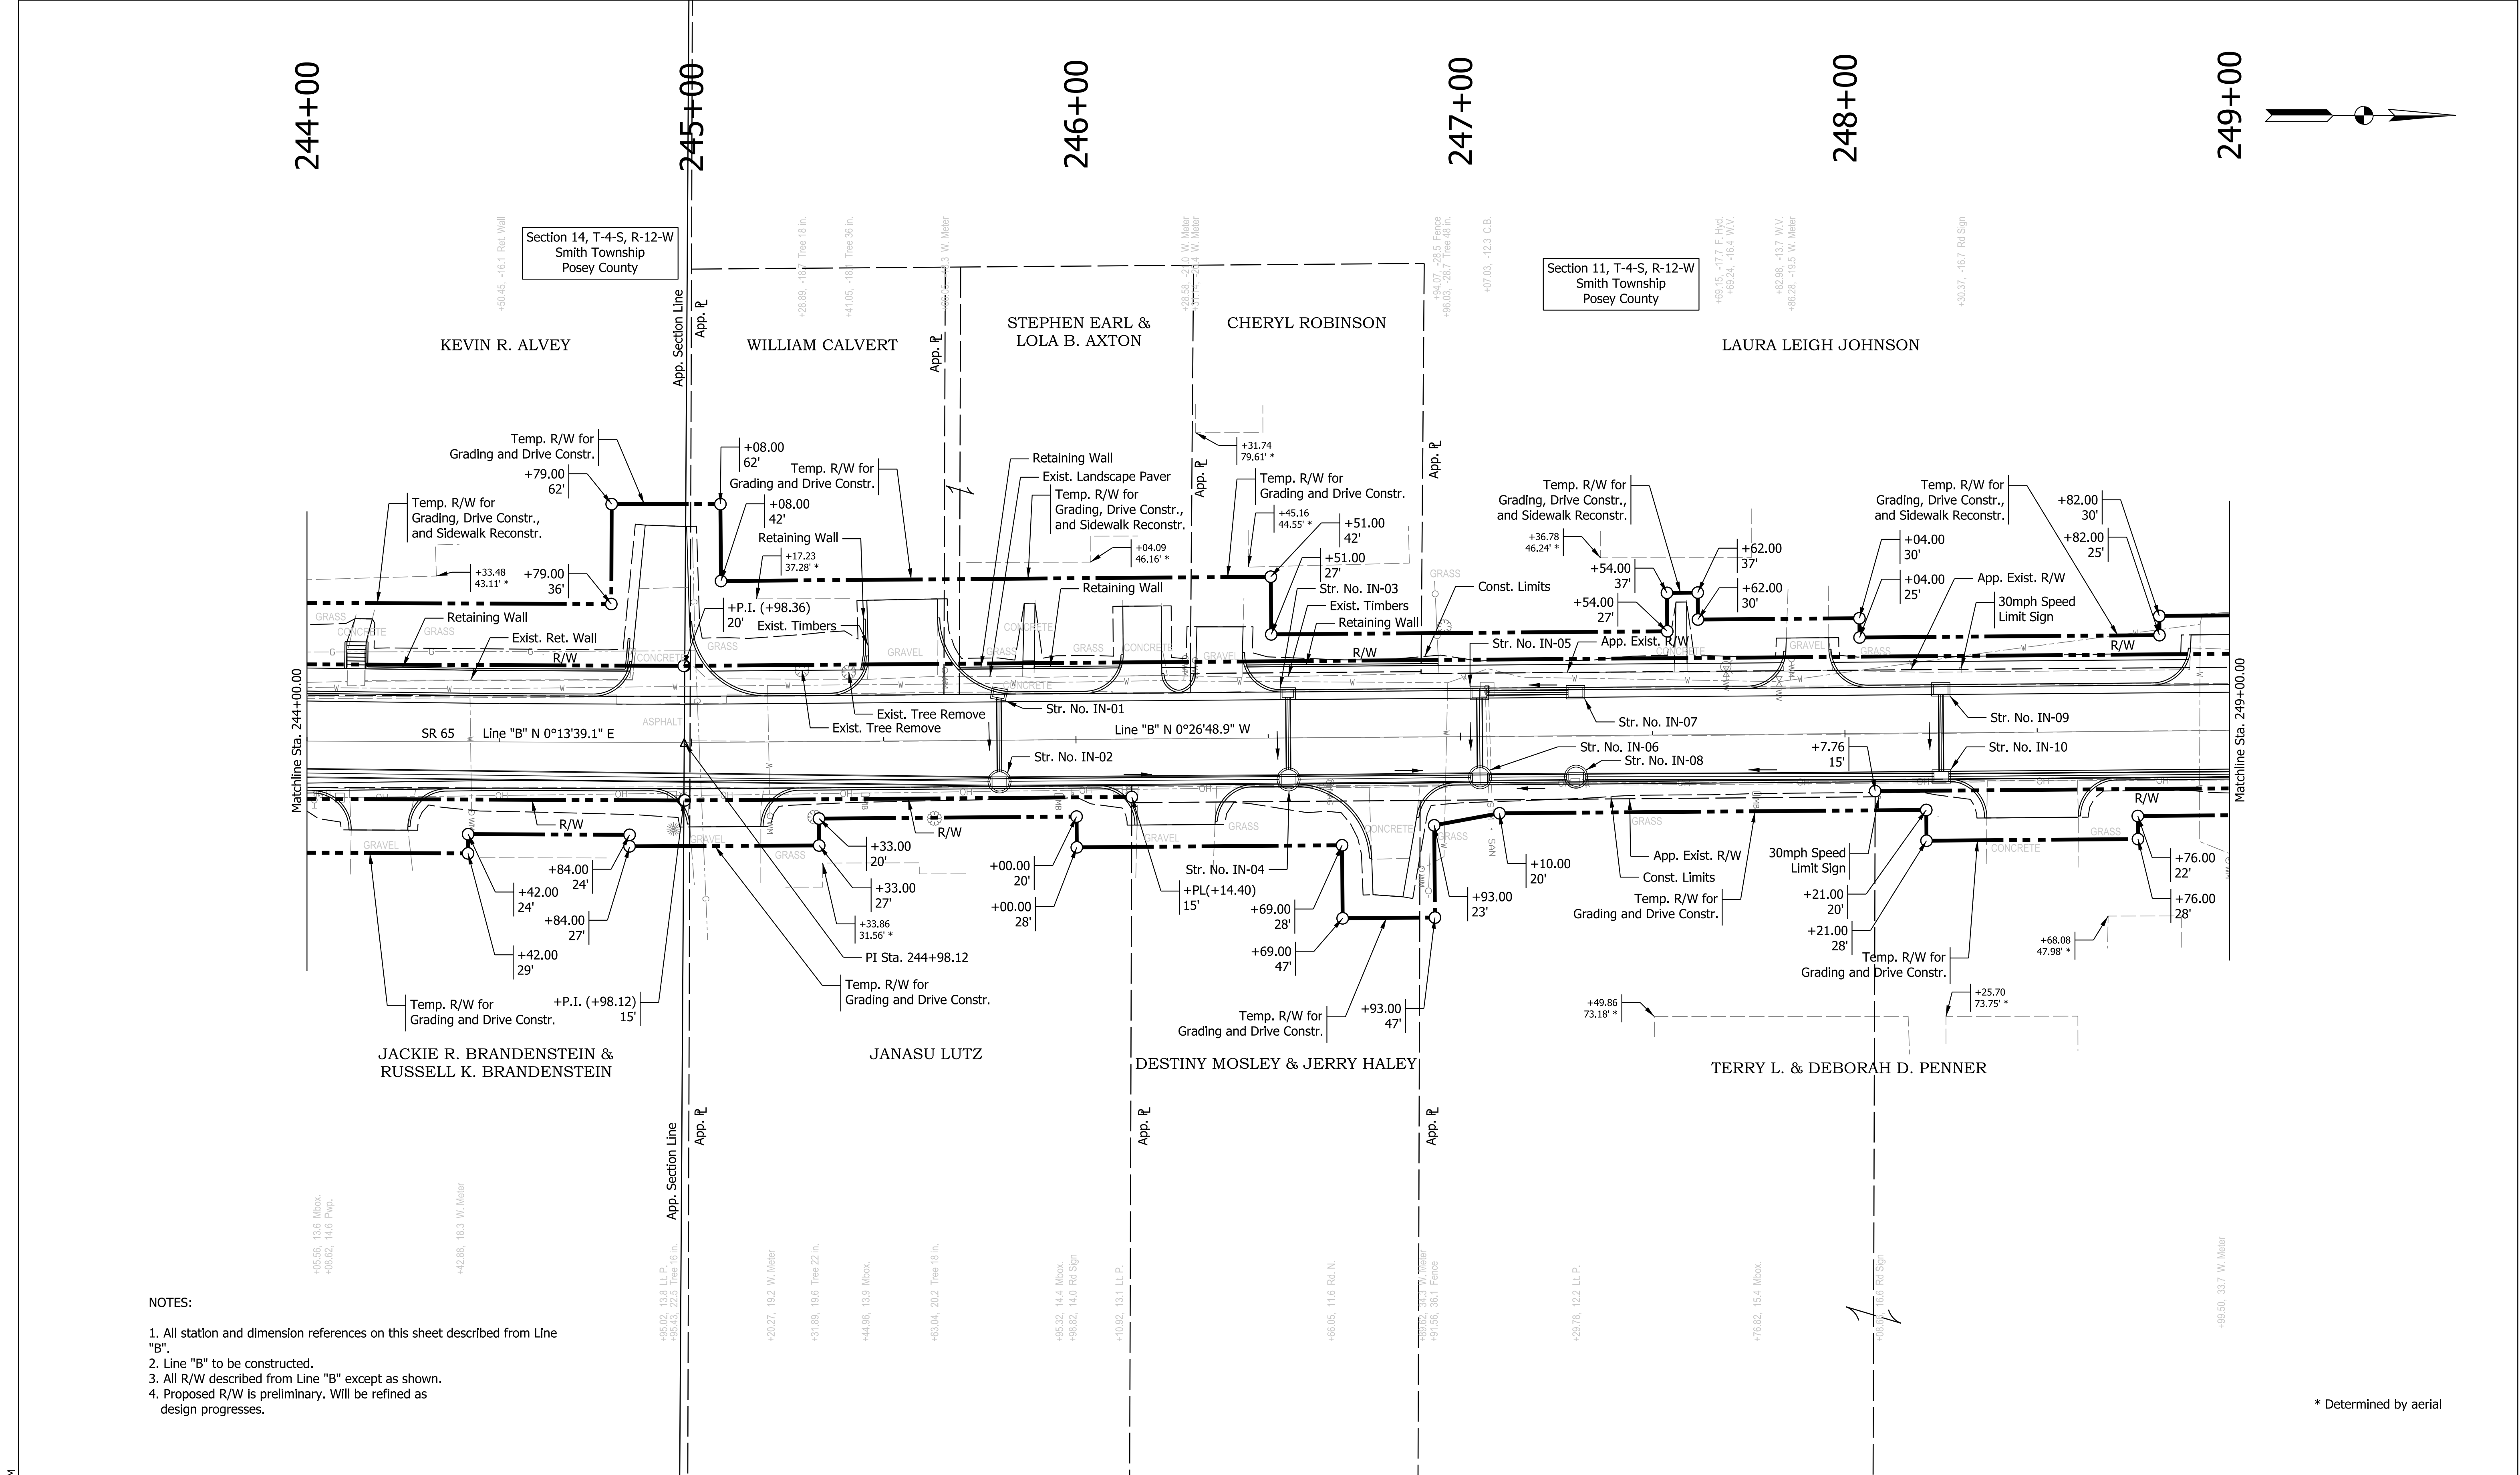


NOTES:


1. All station and dimension references on this sheet described from Line "B".
2. Line "B" to be constructed.
3. All R/W described from Line "B" except as shown.
4. Proposed R/W is preliminary. Will be refined as design progresses.

* Determined by aerial

Plot: 1/6/2021 2:01 PM IP_PWP:d0332433\Sht Plan_20_04.dgn	Preliminary Not For Construction	RECOMMENDED FOR APPROVAL _____		INDIANA DEPARTMENT OF TRANSPORTATION		HORIZONTAL SCALE		BRIDGE FILE	
		DESIGNED: KMB		DRAWN: JMS		1" = 20'		DESIGNATION	
		CHECKED: EAC		CHECKED: EAC		N/A		1601062	
				CHECKED: EAC		SURVEY BOOK		SHEETS	
				PLAN SHEET LINE "B" STA. 244+00.00 TO 249+00.00				43 of 214	
								CONTRACT R-40567	

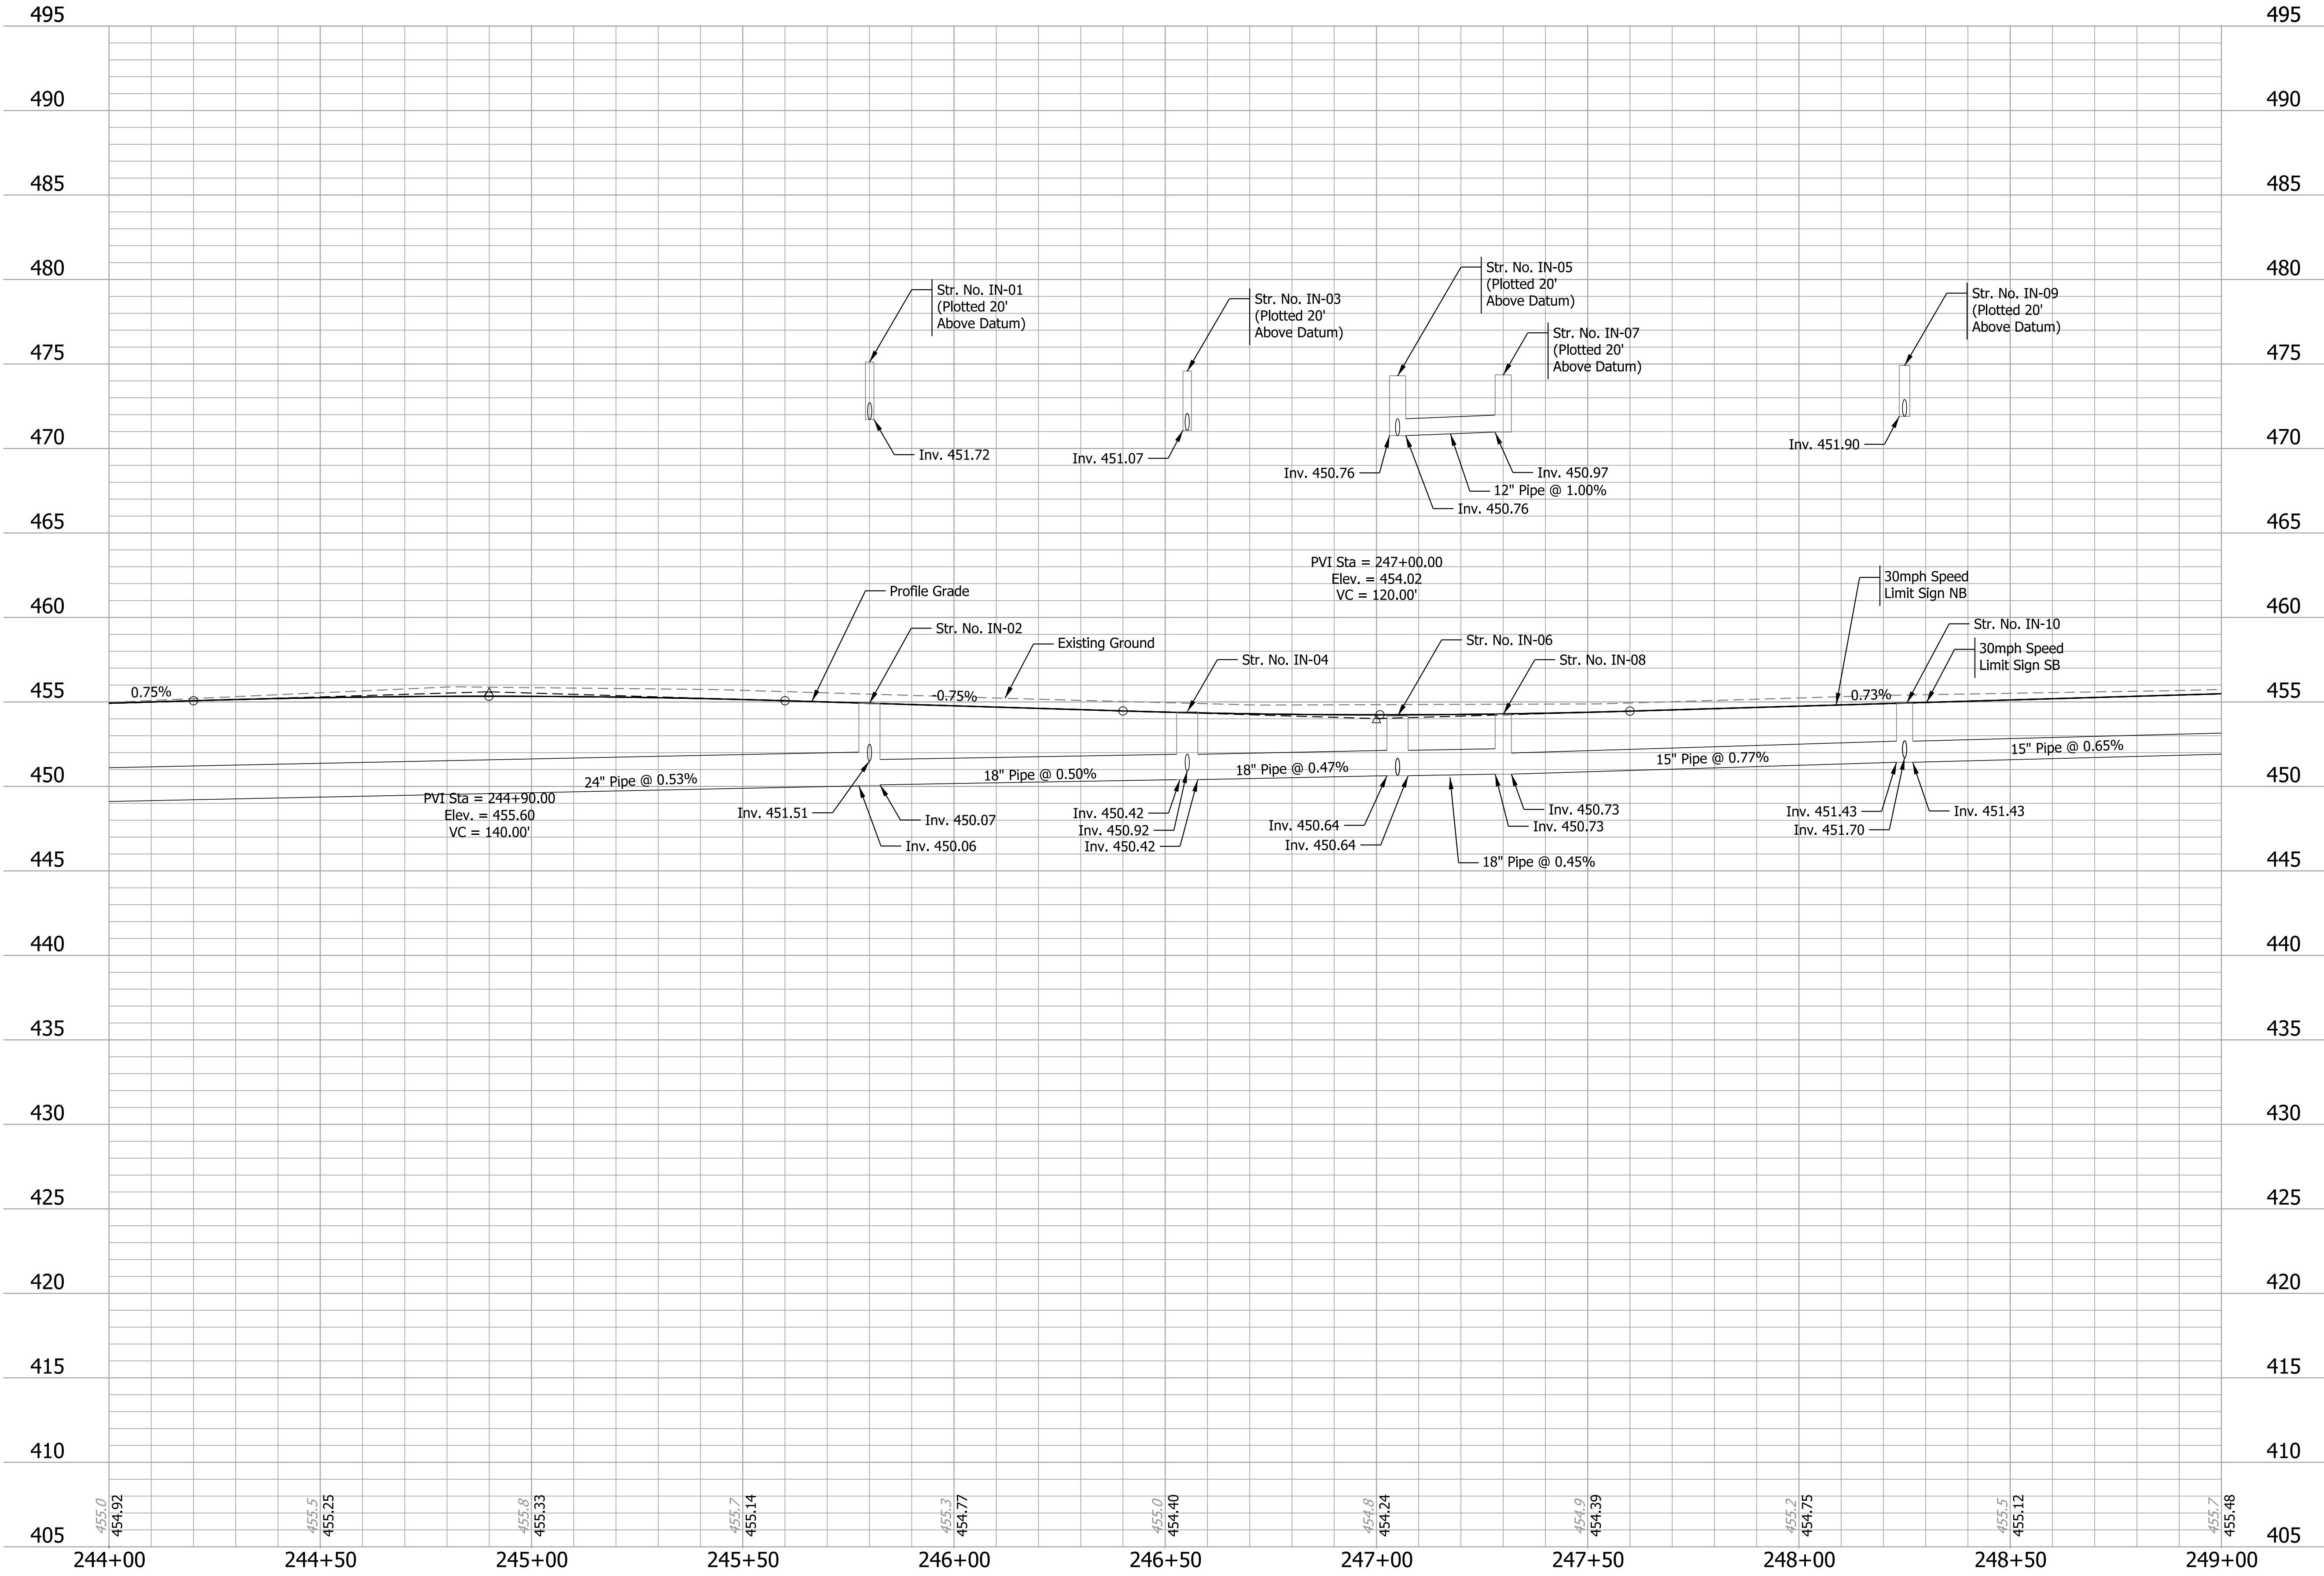

Plot: 1/6/2021 2:02 PM IP_PWP:d0332433\Sht Profile_20_04.dgn	Preliminary Not For Construction	RECOMMENDED FOR APPROVAL _____ DESIGN ENGINEER _____ DATE 1/6/2021		INDIANA DEPARTMENT OF TRANSPORTATION		HORIZONTAL SCALE 1" = 20'		BRIDGE FILE	
		DESIGNED: KMB CHECKED: EAC		DRAWN: JMS CHECKED: EAC		VERTICAL SCALE 1" = 5'		DESIGNATION 1601062	
		STA. 244+00.00 TO 249+00.00		PROFILE SHEET LINE "B"		SURVEY BOOK		SHEETS 44 of 214	
						CONTRACT R-40567		PROJECT 1601062	

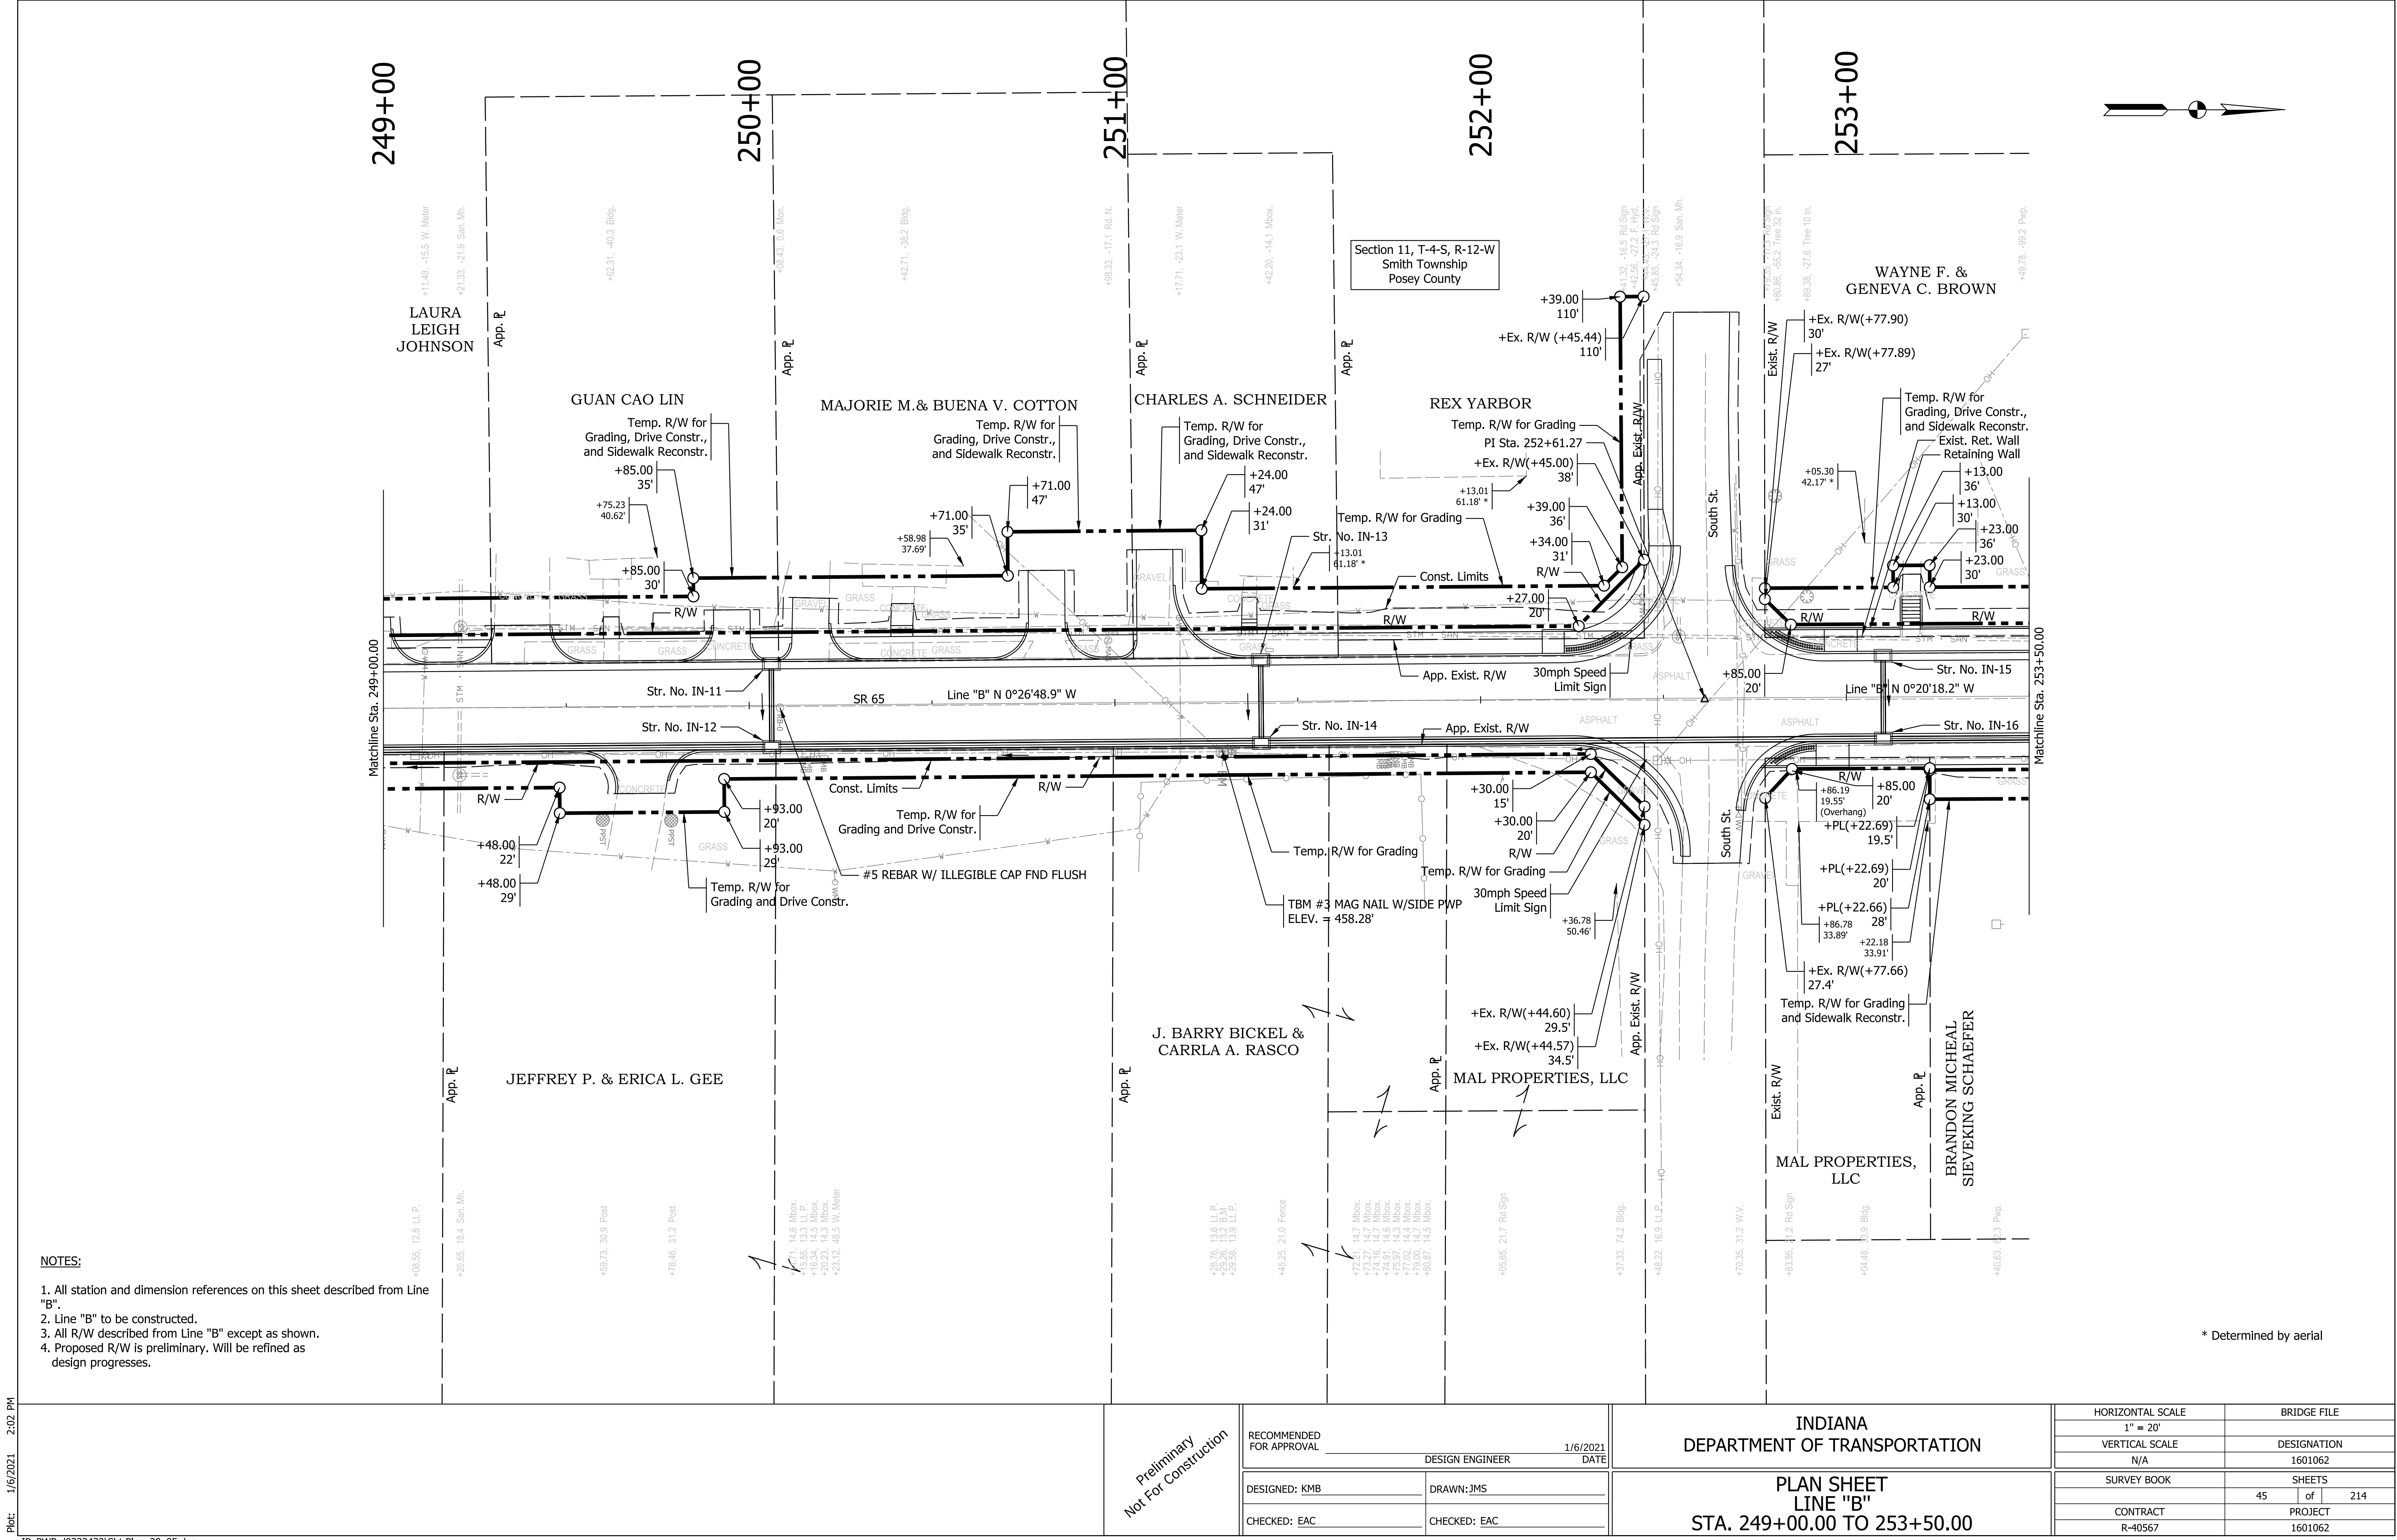


NOTES:

1. All station and dimension references on this sheet described from Line "B".
2. Line "B" to be constructed.
3. All R/W described from Line "B" except as shown.
4. Proposed R/W is preliminary. Will be refined as design progresses.

* Determined by aerial

Plot: 1/6/2021 2:02 PM IP_PWP:d0332433\Sht Plan_20_05.dgn	Preliminary Not For Construction	RECOMMENDED FOR APPROVAL		INDIANA DEPARTMENT OF TRANSPORTATION		HORIZONTAL SCALE		BRIDGE FILE							
		DESIGN ENGINEER		DATE		1" = 20'		DESIGNATION							
		DESIGNED: KMB		DRAWN: JMS		N/A		1601062							
		CHECKED: EAC		CHECKED: EAC		SURVEY BOOK		SHEETS							
						PLAN SHEET LINE "B" STA. 249+00.00 TO 253+50.00						CONTRACT		PROJECT	
												R-40567		1601062	

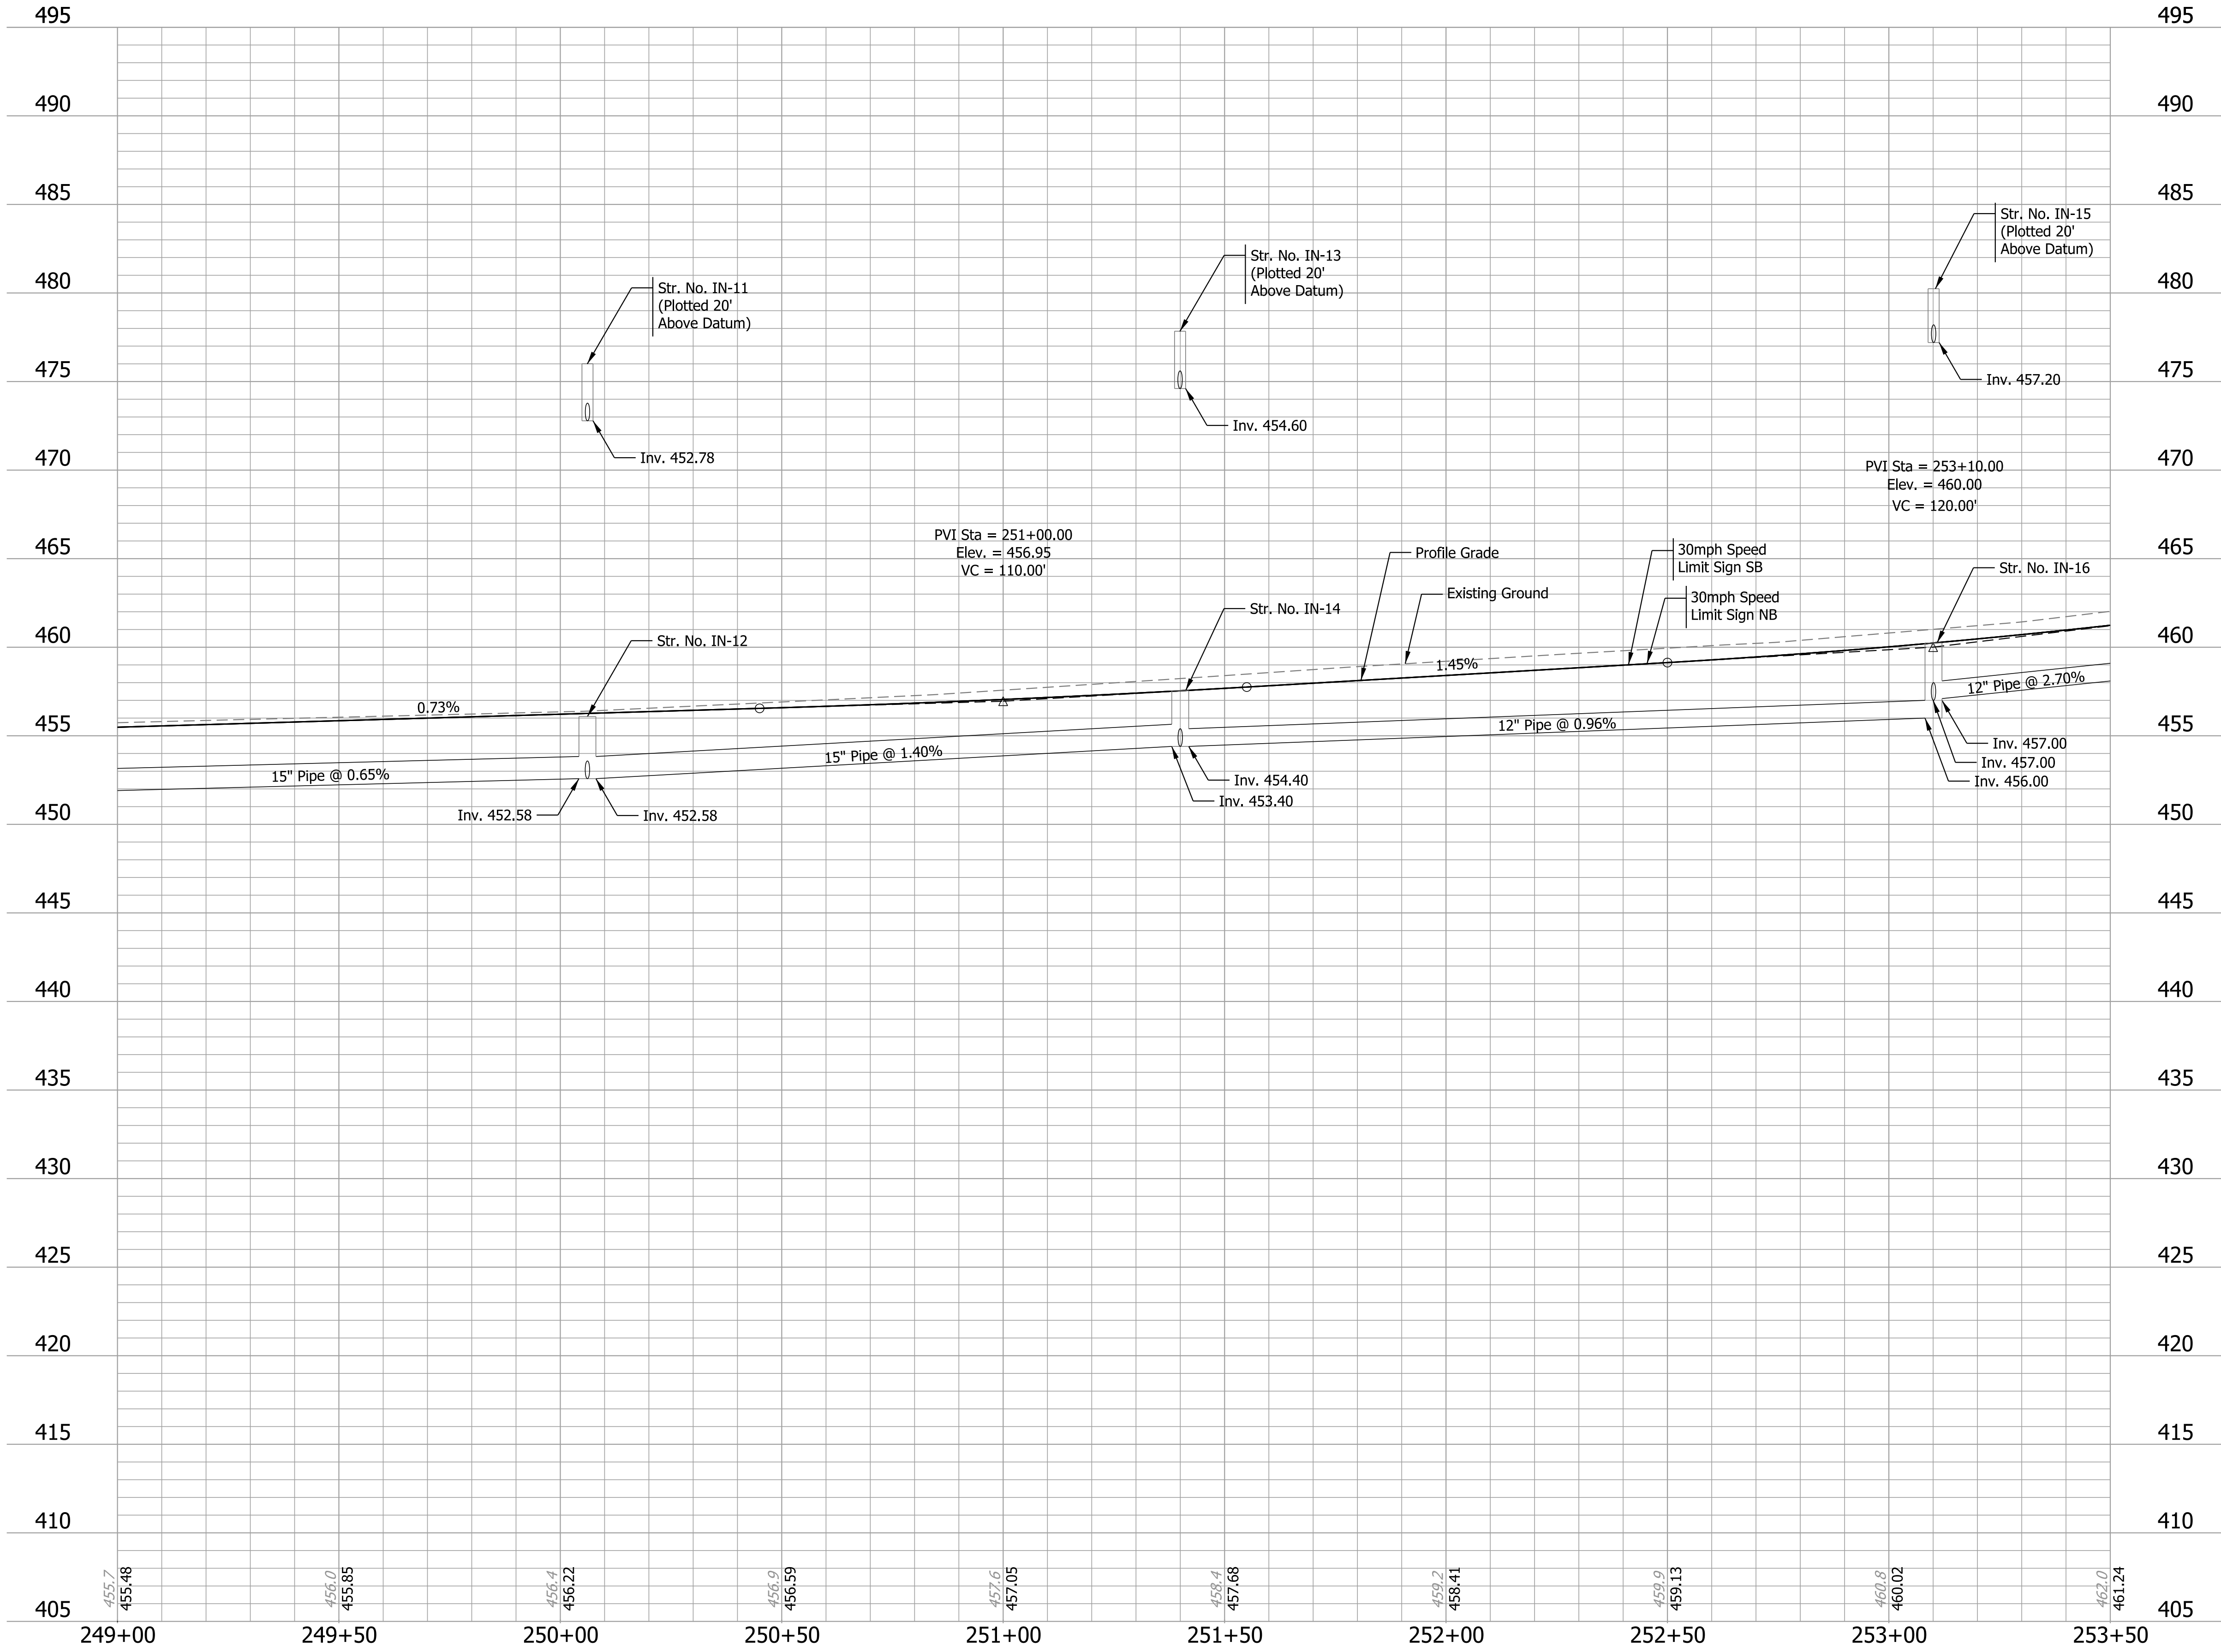

Plot: 1/6/2021 2:02 PM

IP_PWP:d0332433\Sht Profile_20_05.dgn

Preliminary
Not For Construction

RECOMMENDED
FOR APPROVAL

DESIGNED: KMB

CHECKED: EAC

1/6/2021
DATE

DRAWN: JMS

CHECKED: EAC

INDIANA
DEPARTMENT OF TRANSPORTATION

PROFILE SHEET
LINE "B"
STA. 249+00.00 TO 253+50.00

HORIZONTAL SCALE	BRIDGE FILE
1" = 20'	
VERTICAL SCALE	DESIGNATION
1" = 5'	1601062
SURVEY BOOK	SHEETS
	46 of 214
CONTRACT	PROJECT
R-40567	1601062

Plot: 1/6/2021 2:03 PM

IP_PWP:d0332433\Sht Plan_20_06.dgn

NOTES:

1. All station and dimension references on this sheet described from Line "B".
2. Line "B" to be constructed.
3. All R/W described from Line "B" except as shown.
4. Proposed R/W is preliminary. Will be refined as design progresses.

* Determined by aerial


Preliminary
Not For Construction

RECOMMENDED FOR APPROVAL	DESIGN ENGINEER	1/6/2021 DATE
DESIGNED: KMB	DRAWN: JMS	
CHECKED: EAC	CHECKED: EAC	

INDIANA
DEPARTMENT OF TRANSPORTATION

PLAN SHEET
LINE "B"
STA. 253+50.00 TO 258+50.00

HORIZONTAL SCALE	BRIDGE FILE	
1" = 20'		
VERTICAL SCALE	DESIGNATION	
N/A	1601062	
SURVEY BOOK	SHEETS	
	47 of 214	
CONTRACT	PROJECT	
R-40567	1601062	

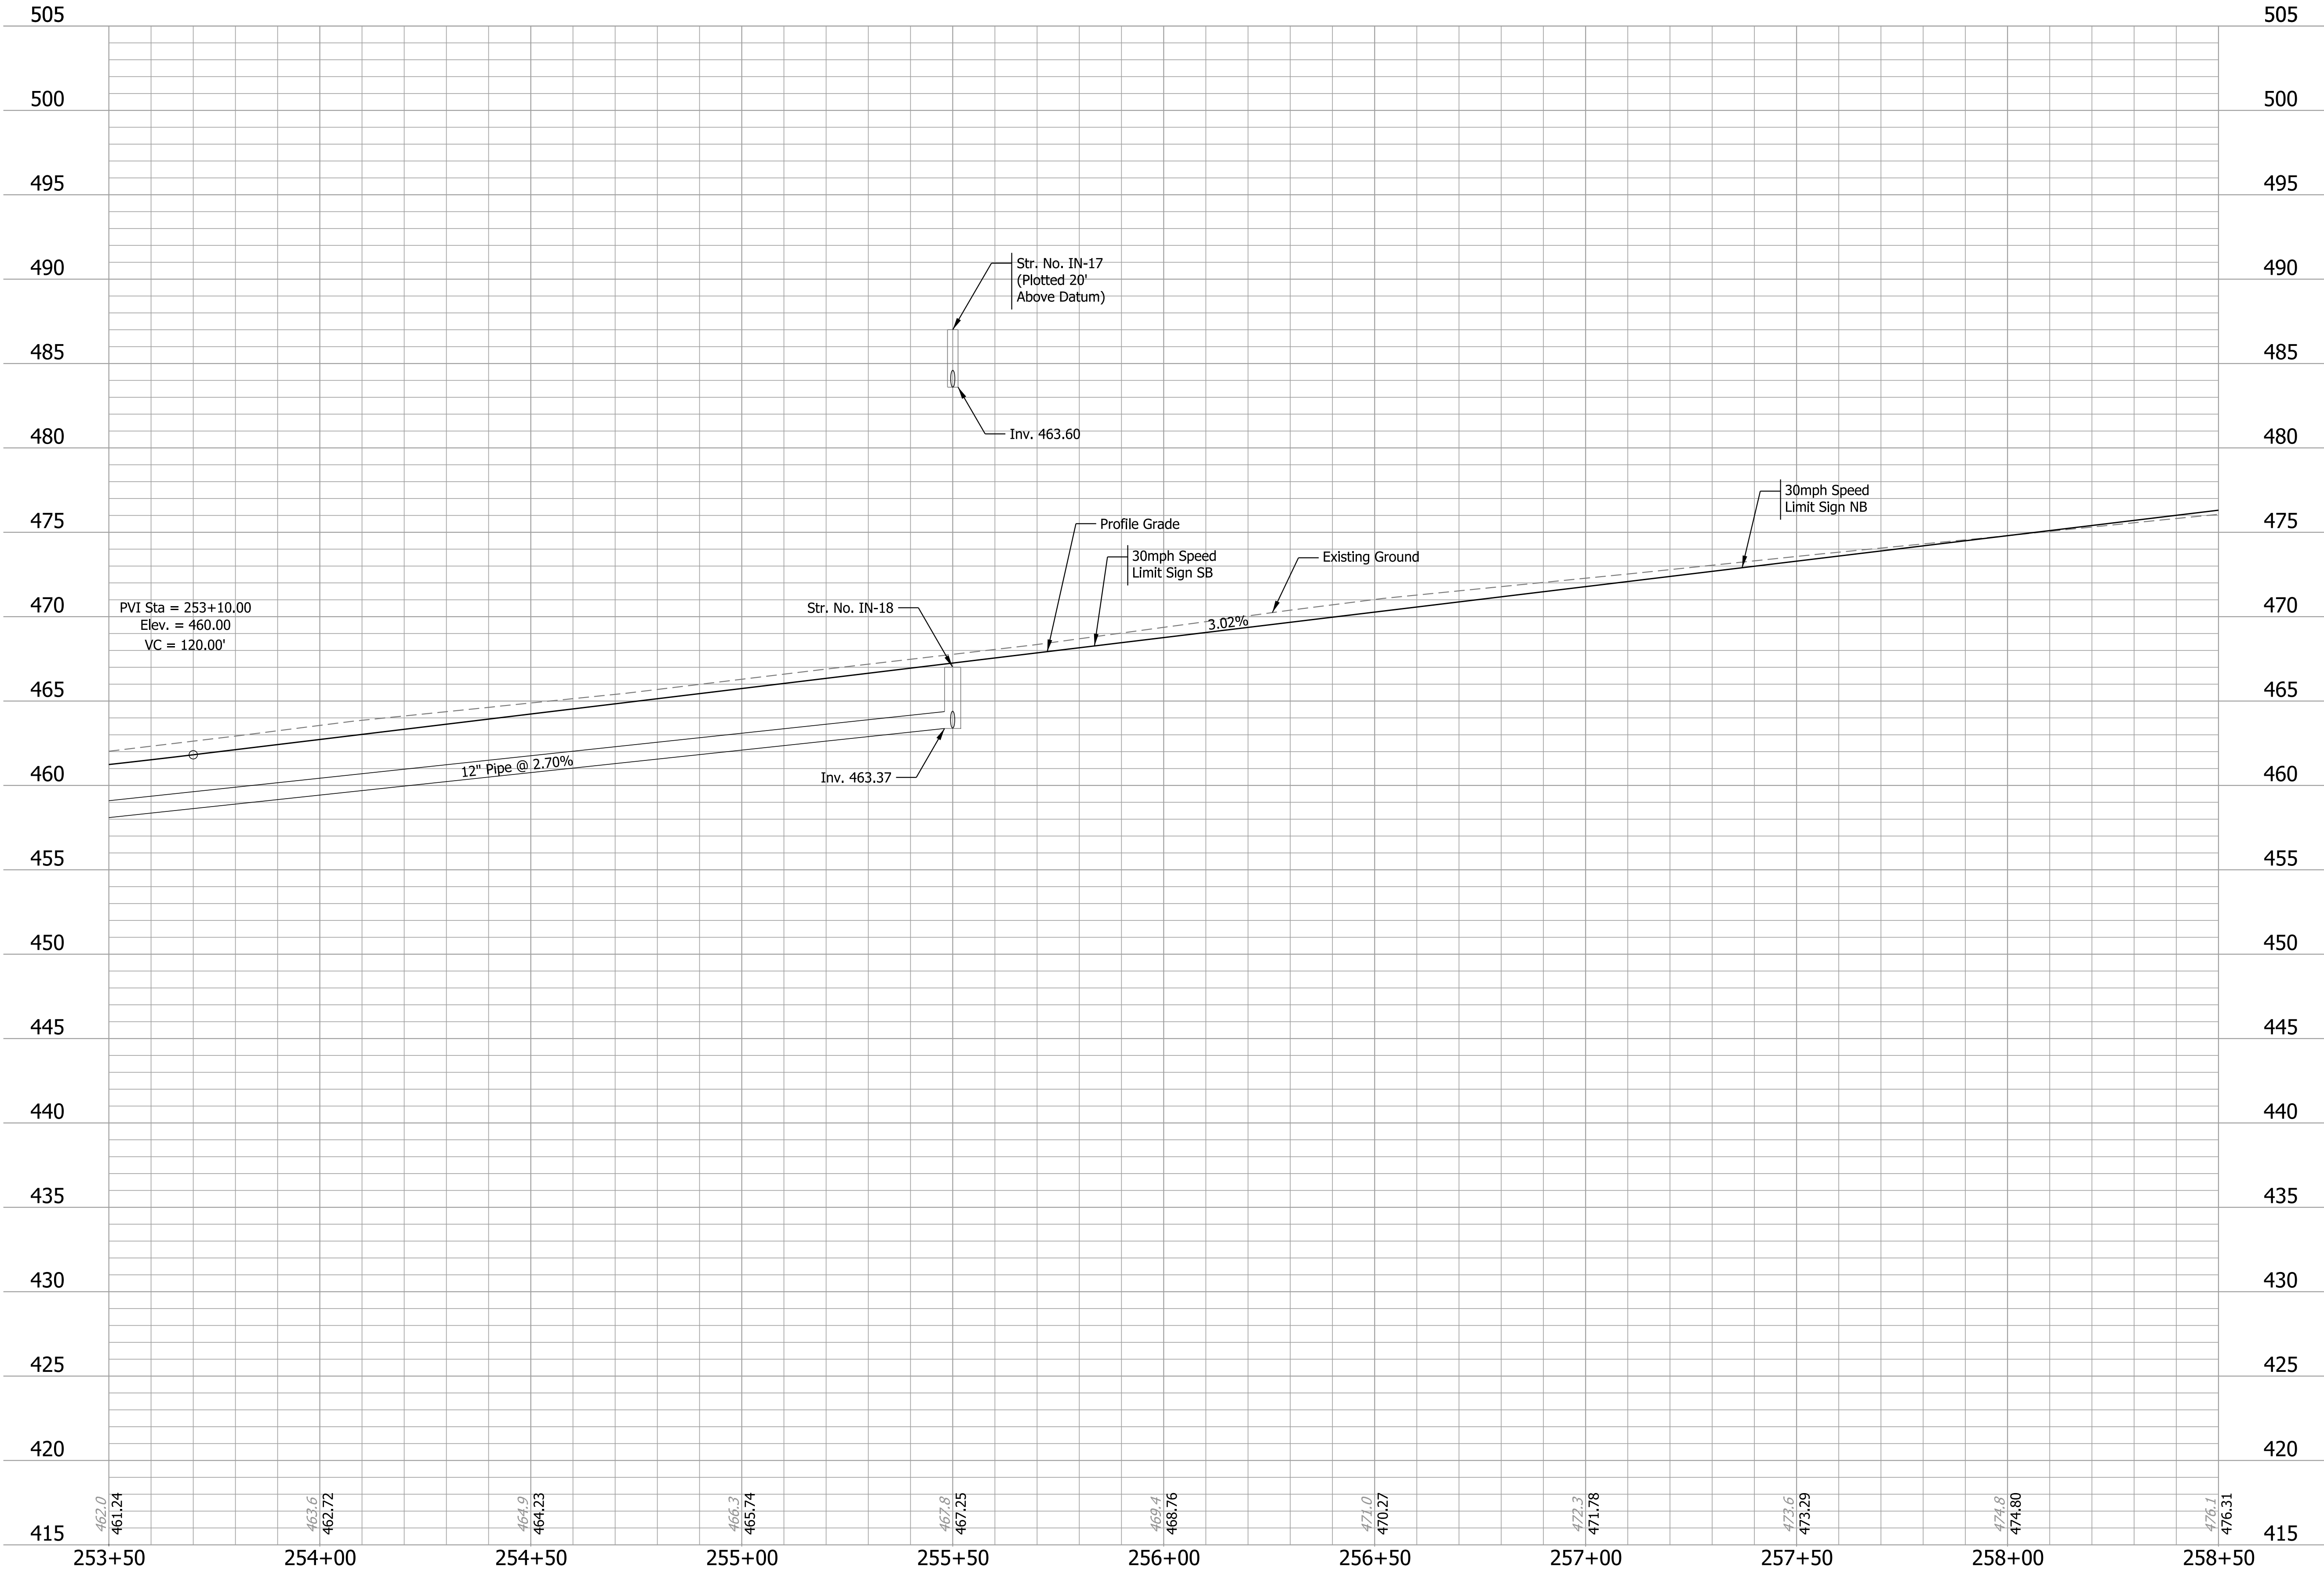

Plot: 1/6/2021 2:03 PM

IP_PWP:d0332433\Sht Profile_20_06.dgn

Preliminary
Not For Construction

RECOMMENDED
FOR APPROVAL

DESIGNED: KMB

CHECKED: EAC

DESIGN ENGINEER

DRAWN: JMS

CHECKED: EAC

1/6/2021

DATE

INDIANA
DEPARTMENT OF TRANSPORTATION

PROFILE SHEET
LINE "B"
STA. 253+50.00 TO 258+50.00

HORIZONTAL SCALE
1" = 20'

VERTICAL SCALE
1" = 5'

BRIDGE FILE


DESIGNATION
1601062

SURVEY BOOK

CONTRACT
R-40567

SHEETS
48 of 214

PROJECT
1601062

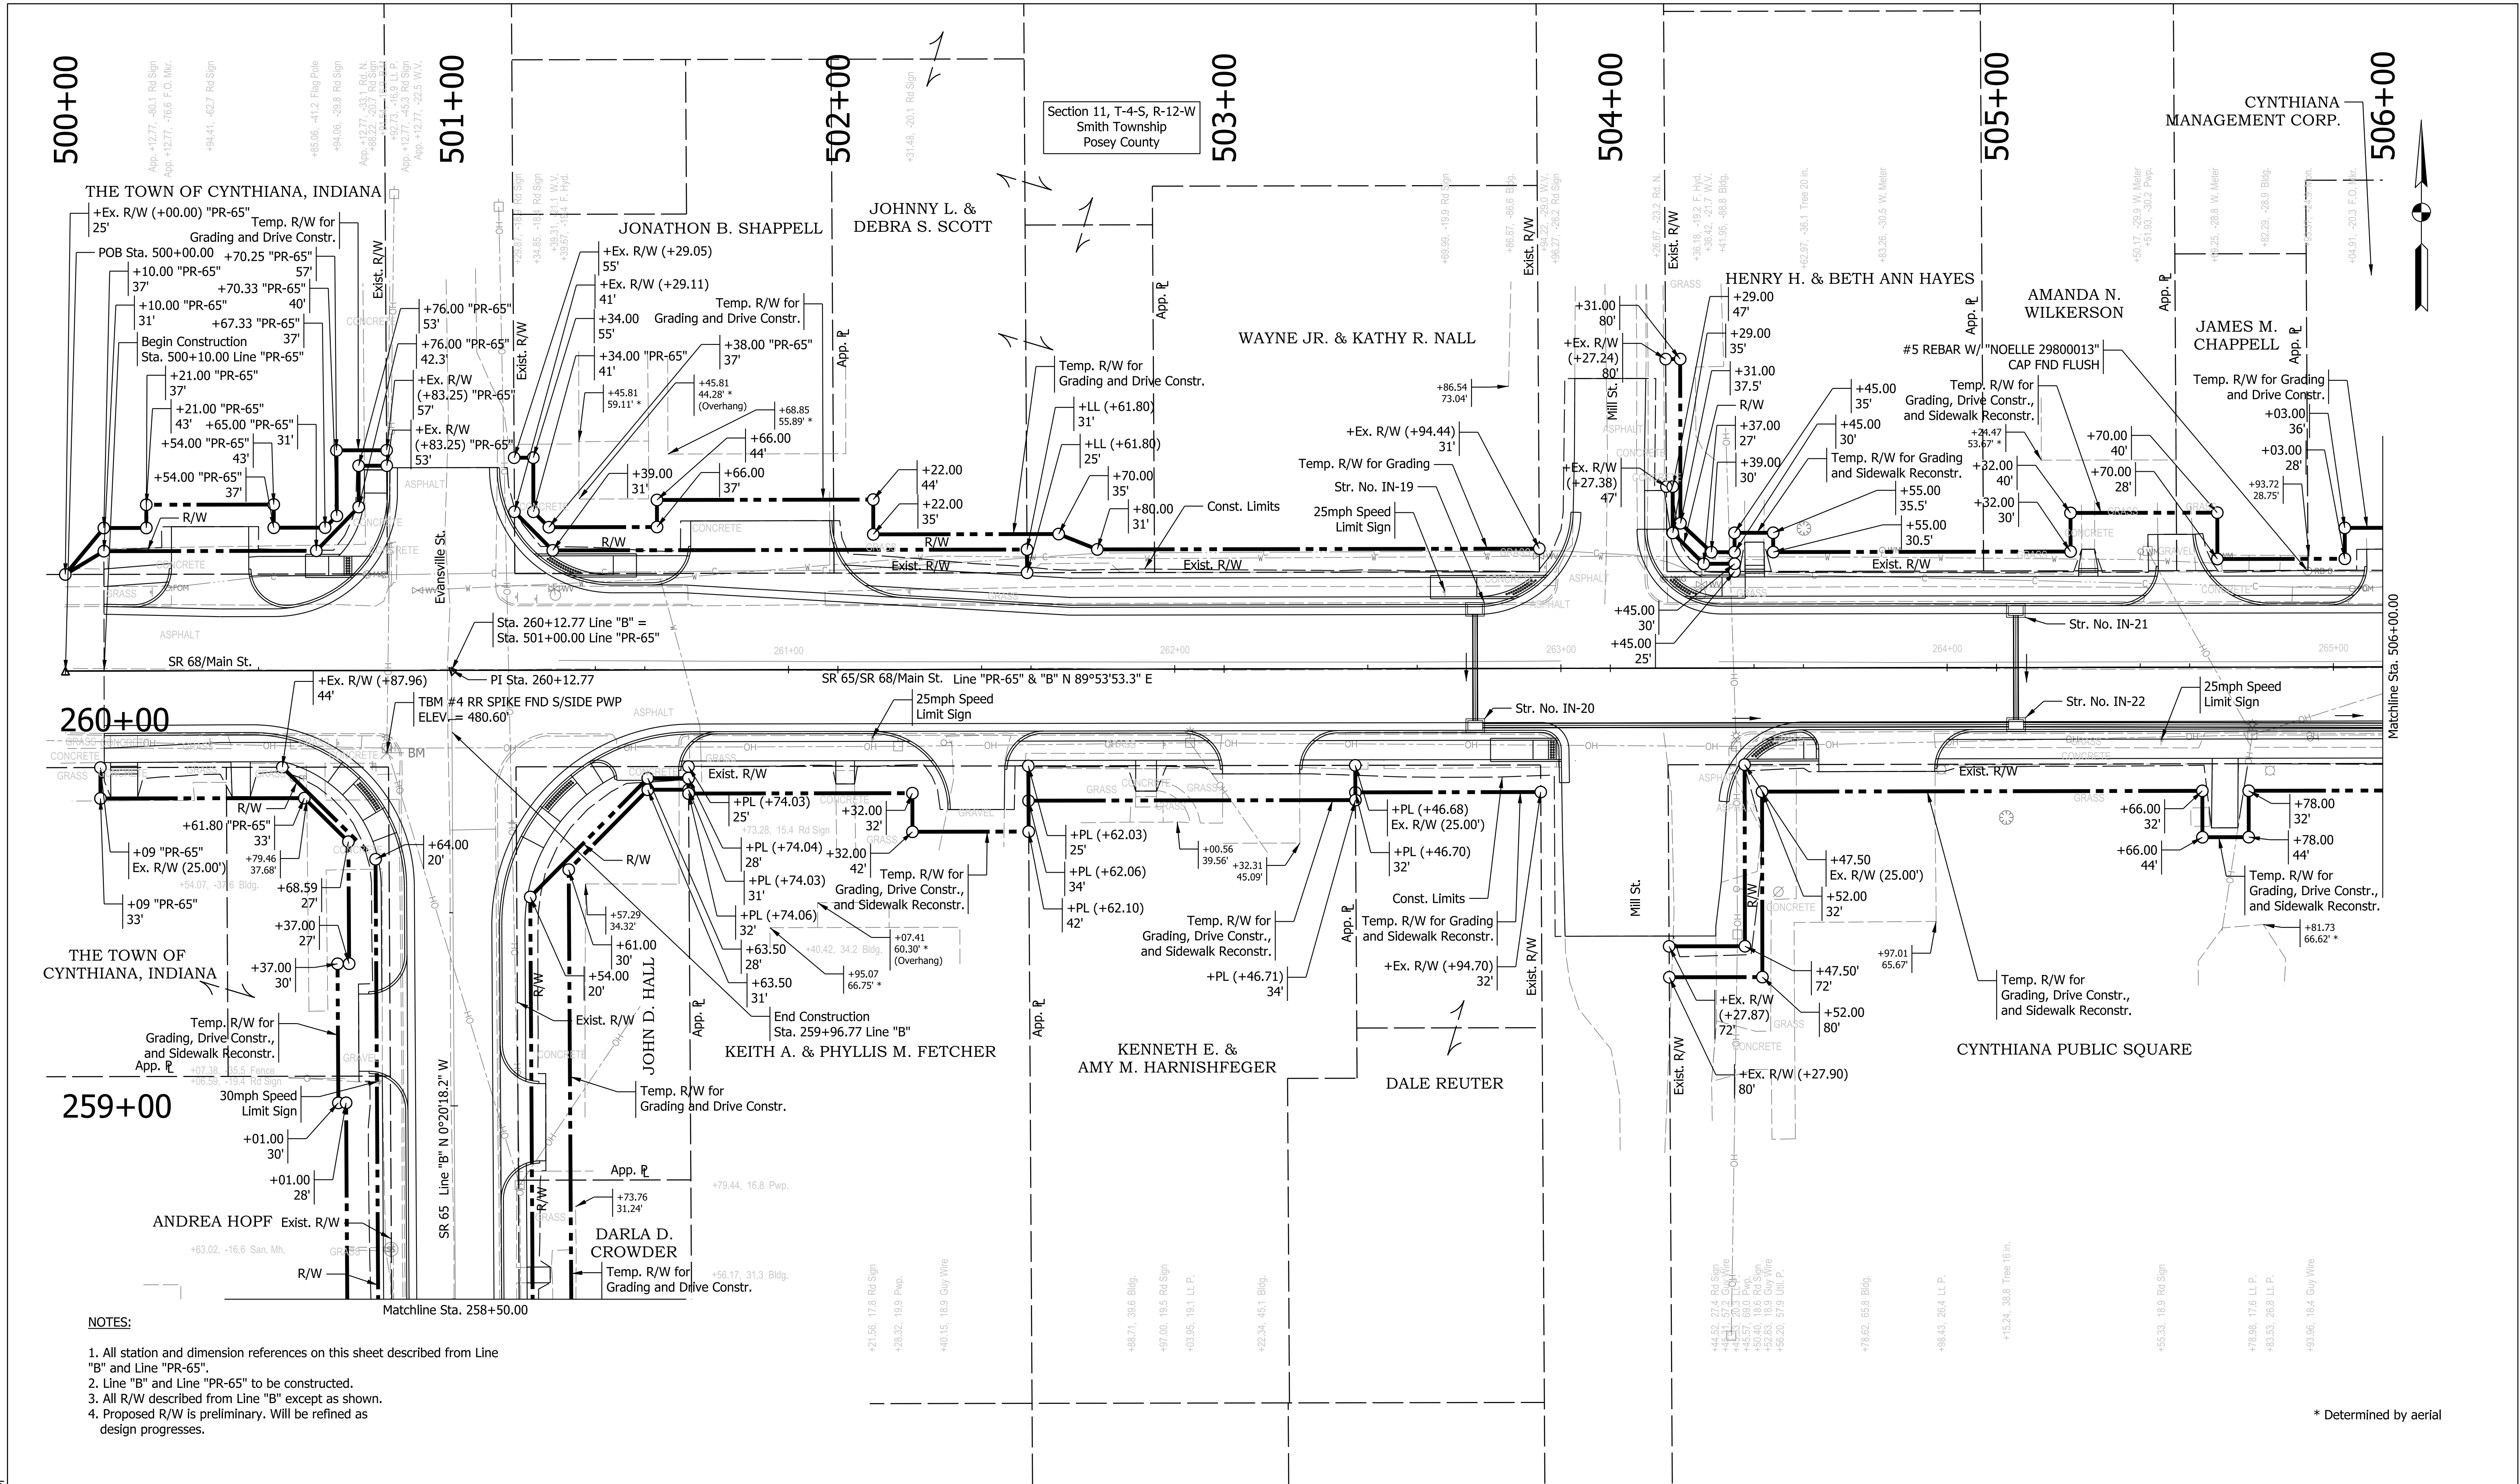


NOTES:

1. All station and dimension references on this sheet described from Line "B" and Line "PR-65".
2. Line "B" and Line "PR-65" to be constructed.
3. All R/W described from Line "B" except as shown.
4. Proposed R/W is preliminary. Will be refined as design progresses.

* Determined by aerial


Plot: 1/6/2021 2:03 PM IP_PWP:d0332433\Sh Plan_20_07.dgn	Preliminary Not For Construction	RECOMMENDED FOR APPROVAL DESIGN ENGINEER 1/6/2021 DATE	INDIANA DEPARTMENT OF TRANSPORTATION		HORIZONTAL SCALE 1" = 20'	BRIDGE FILE	
			PLAN SHEET LINE "B" & "PR-65" STA. 258+50.00 "B" TO 506+00.00 "PR-65"		VERTICAL SCALE N/A	DESIGNATION 1601062	
					SURVEY BOOK	SHEETS 49 of 214	
					CONTRACT R-40567	PROJECT 1601062	

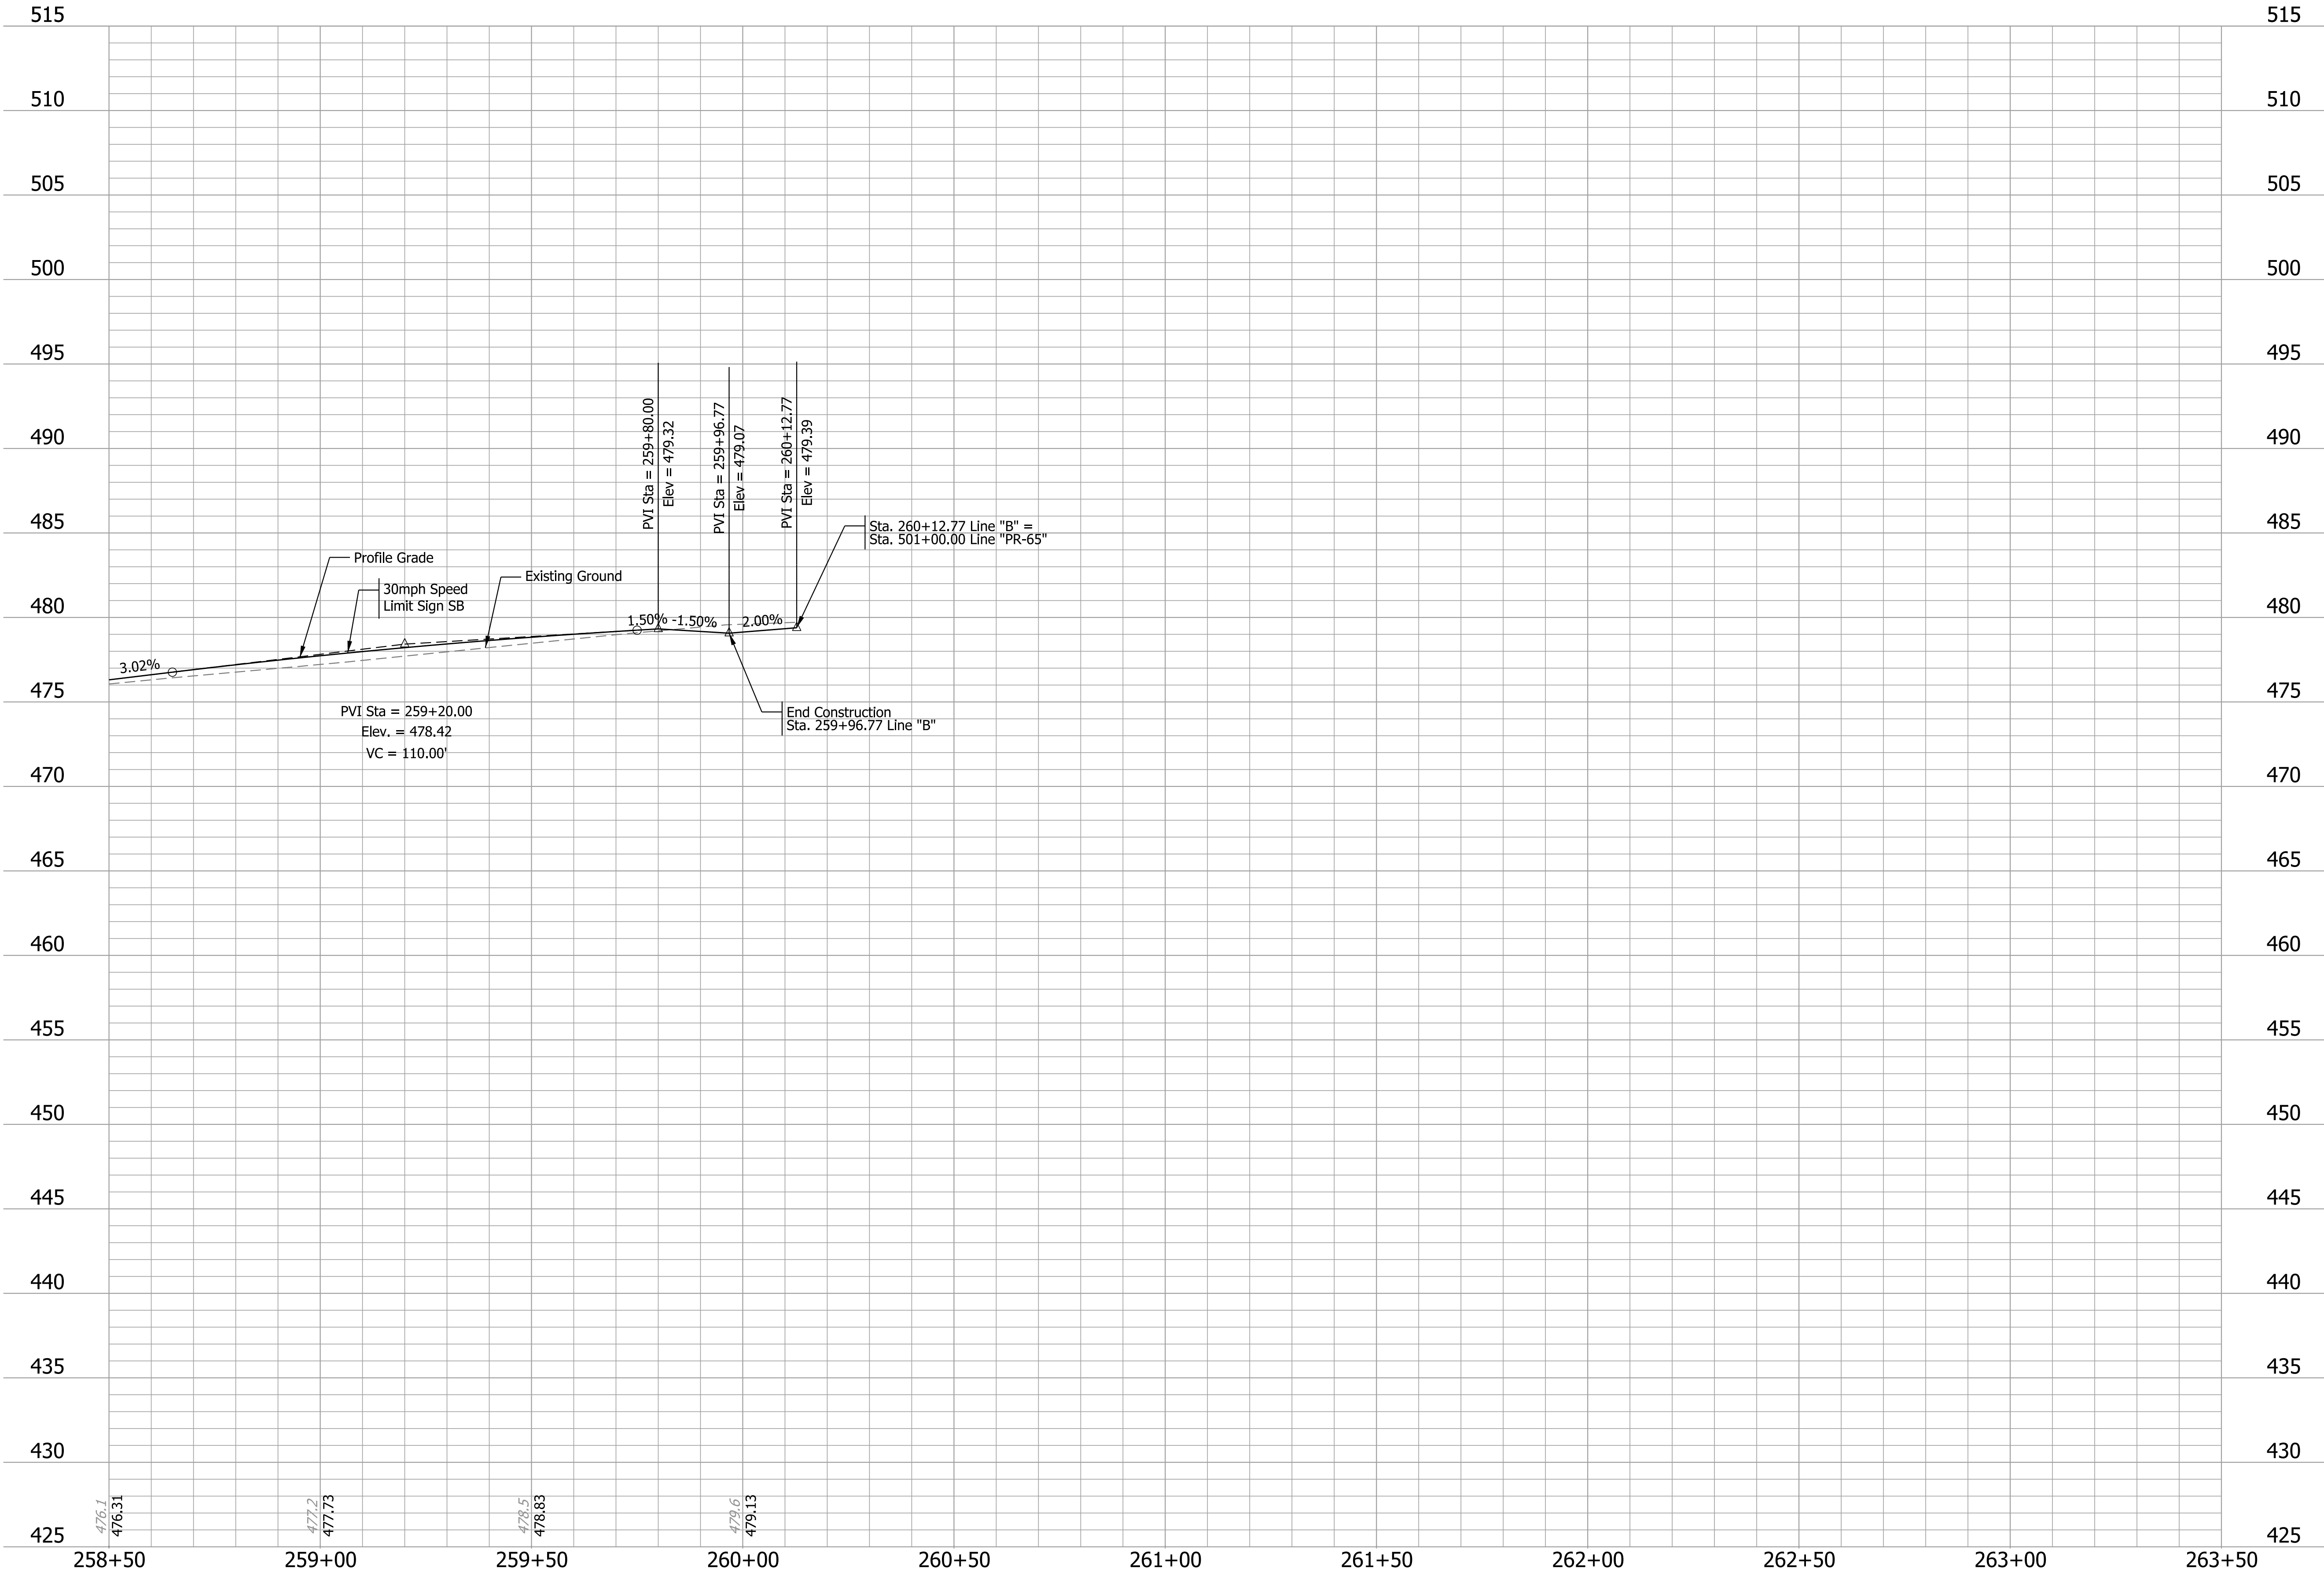

Plot: 1/6/2021 2:03 PM

IP_PWP:d0332433\Sht Profile_20_07A.dgn


Preliminary Not For Construction	RECOMMENDED FOR APPROVAL _____ DESIGN ENGINEER _____ DATE 1/6/2021		INDIANA DEPARTMENT OF TRANSPORTATION		HORIZONTAL SCALE 1" = 20'		BRIDGE FILE		
	DESIGNED: KMB		DRAWN: JMS		VERTICAL SCALE 1" = 5'		DESIGNATION 1601062		
	CHECKED: EAC		CHECKED: EAC		SURVEY BOOK		SHEETS 50 of 214		
					CONTRACT R-40567		PROJECT 1601062		
PROFILE SHEET LINE "B" STA. 258+50.00 TO 260+12.77									

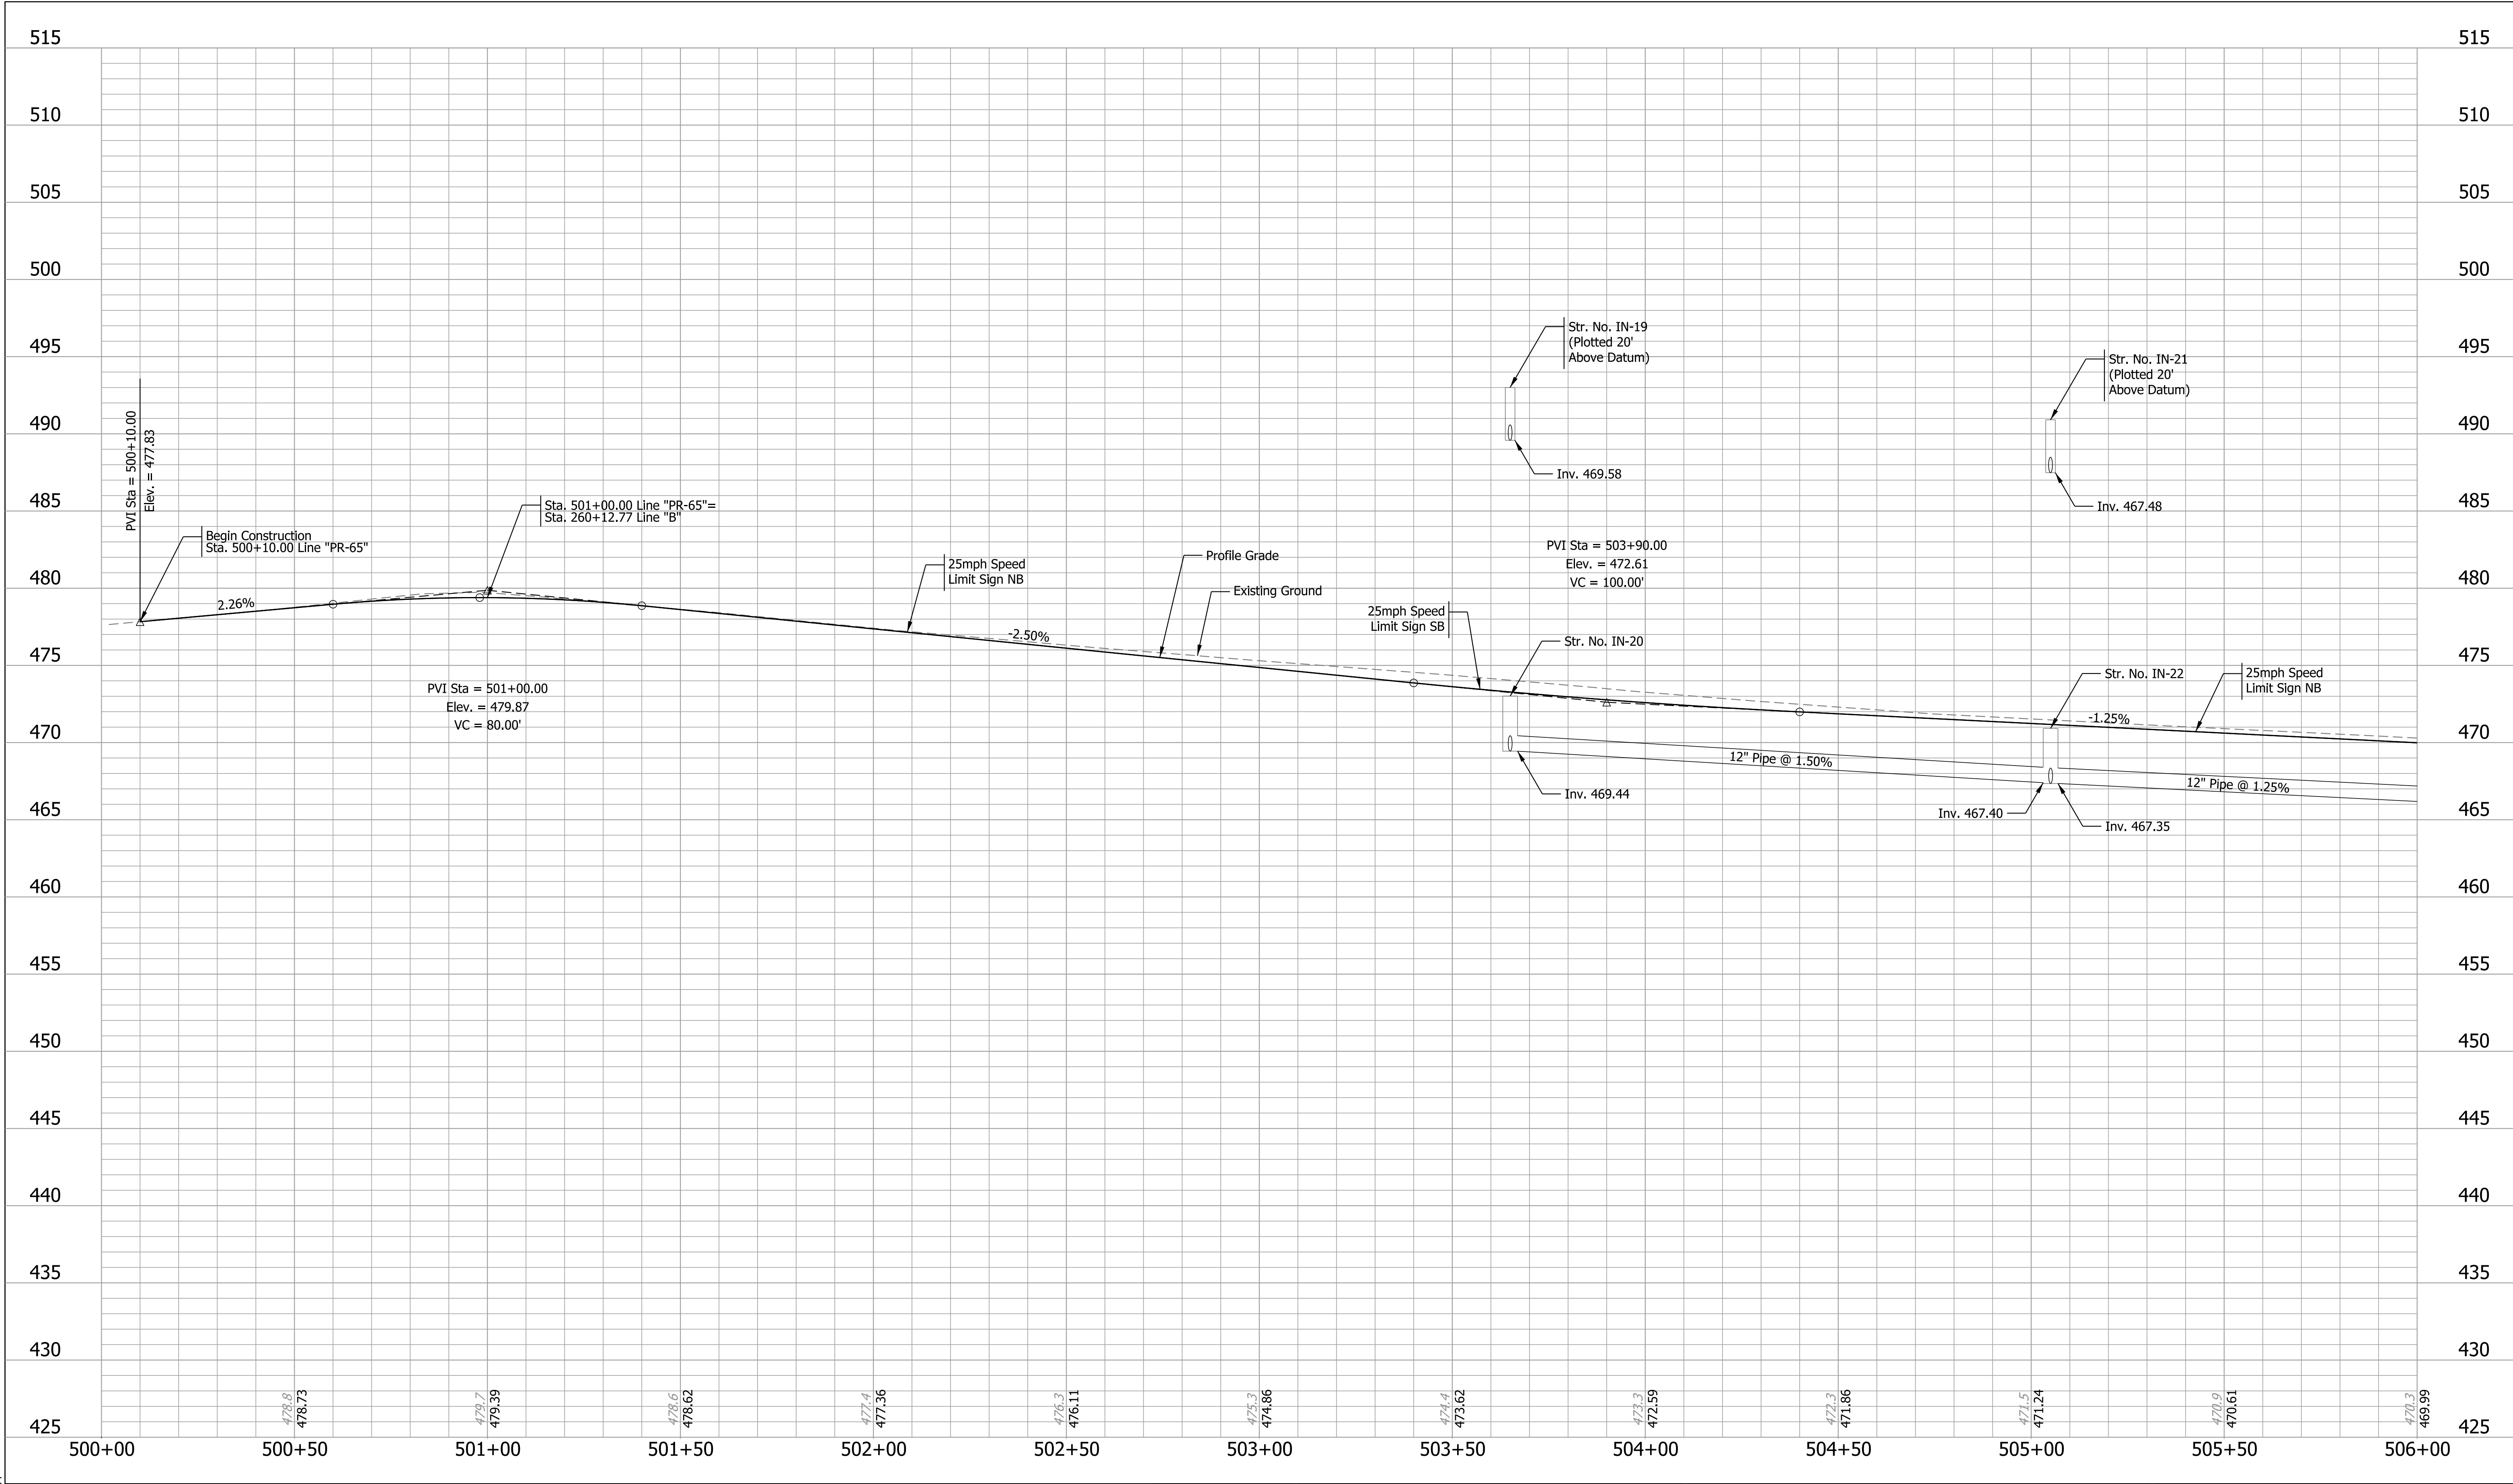

Plot: 1/6/2021 2:04 PM IP_PWP:d0332433\Sht Profile_20_07B.dgn	Preliminary Not For Construction	RECOMMENDED FOR APPROVAL _____ DESIGN ENGINEER _____ DATE 1/6/2021		INDIANA DEPARTMENT OF TRANSPORTATION		HORIZONTAL SCALE 1" = 20'		BRIDGE FILE	
		DESIGNED: KMB		DRAWN: JMS		VERTICAL SCALE 1" = 5'		DESIGNATION 1601062	
		CHECKED: EAC		CHECKED: EAC		SURVEY BOOK		SHEETS	
						CONTRACT R-40567		PROJECT 1601062	
								51 of 214	

Plot: 1/6/2021 2:05 PM

IP_PWP:d0332433\Sht Profile_20_08.dgn

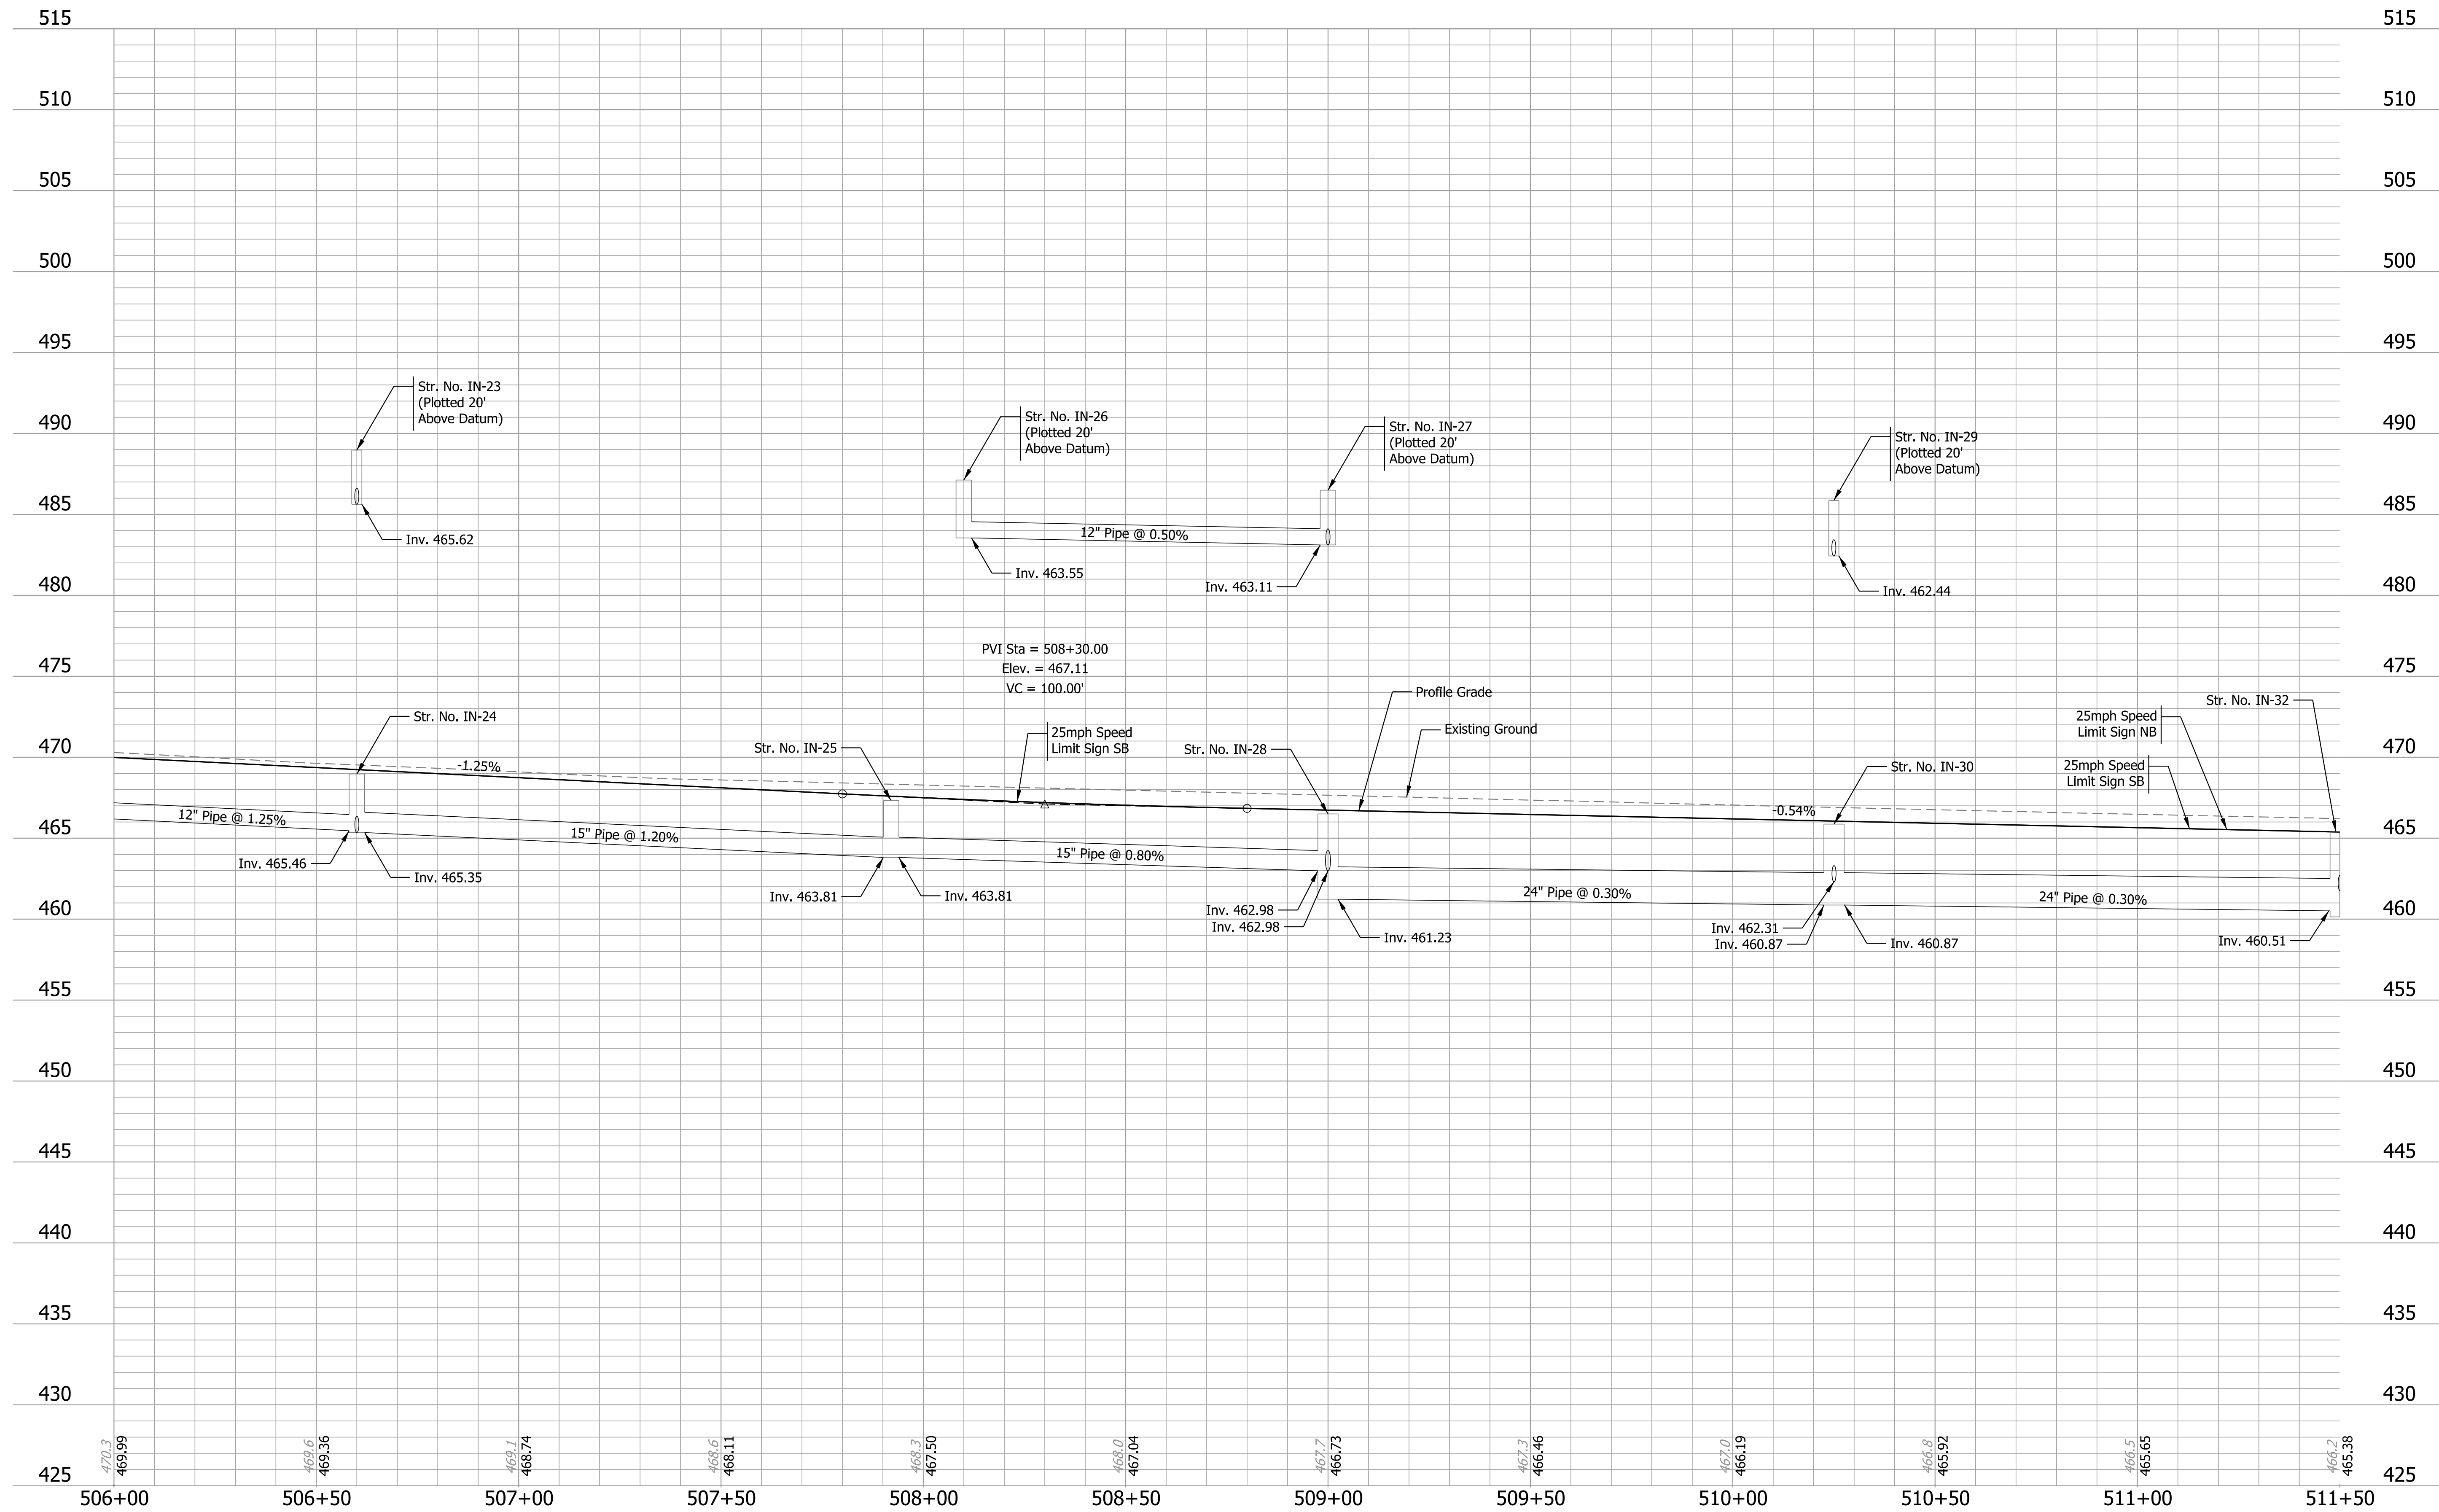


Preliminary
Not For Construction

RECOMMENDED FOR APPROVAL		DESIGN ENGINEER	1/6/2021 DATE
DESIGNED: KMB	DRAWN: JMS		
CHECKED: EAC	CHECKED: EAC		

INDIANA
DEPARTMENT OF TRANSPORTATION


PROFILE SHEET
LINE "PR-65"
STA. 506+00.00 TO 511+50.00

HORIZONTAL SCALE		BRIDGE FILE	
1" = 20'		DESIGNATION	
VERTICAL SCALE		1601062	
1" = 5'		SHEETS	
SURVEY BOOK		53	of 214
CONTRACT		PROJECT	
R-40567		1601062	

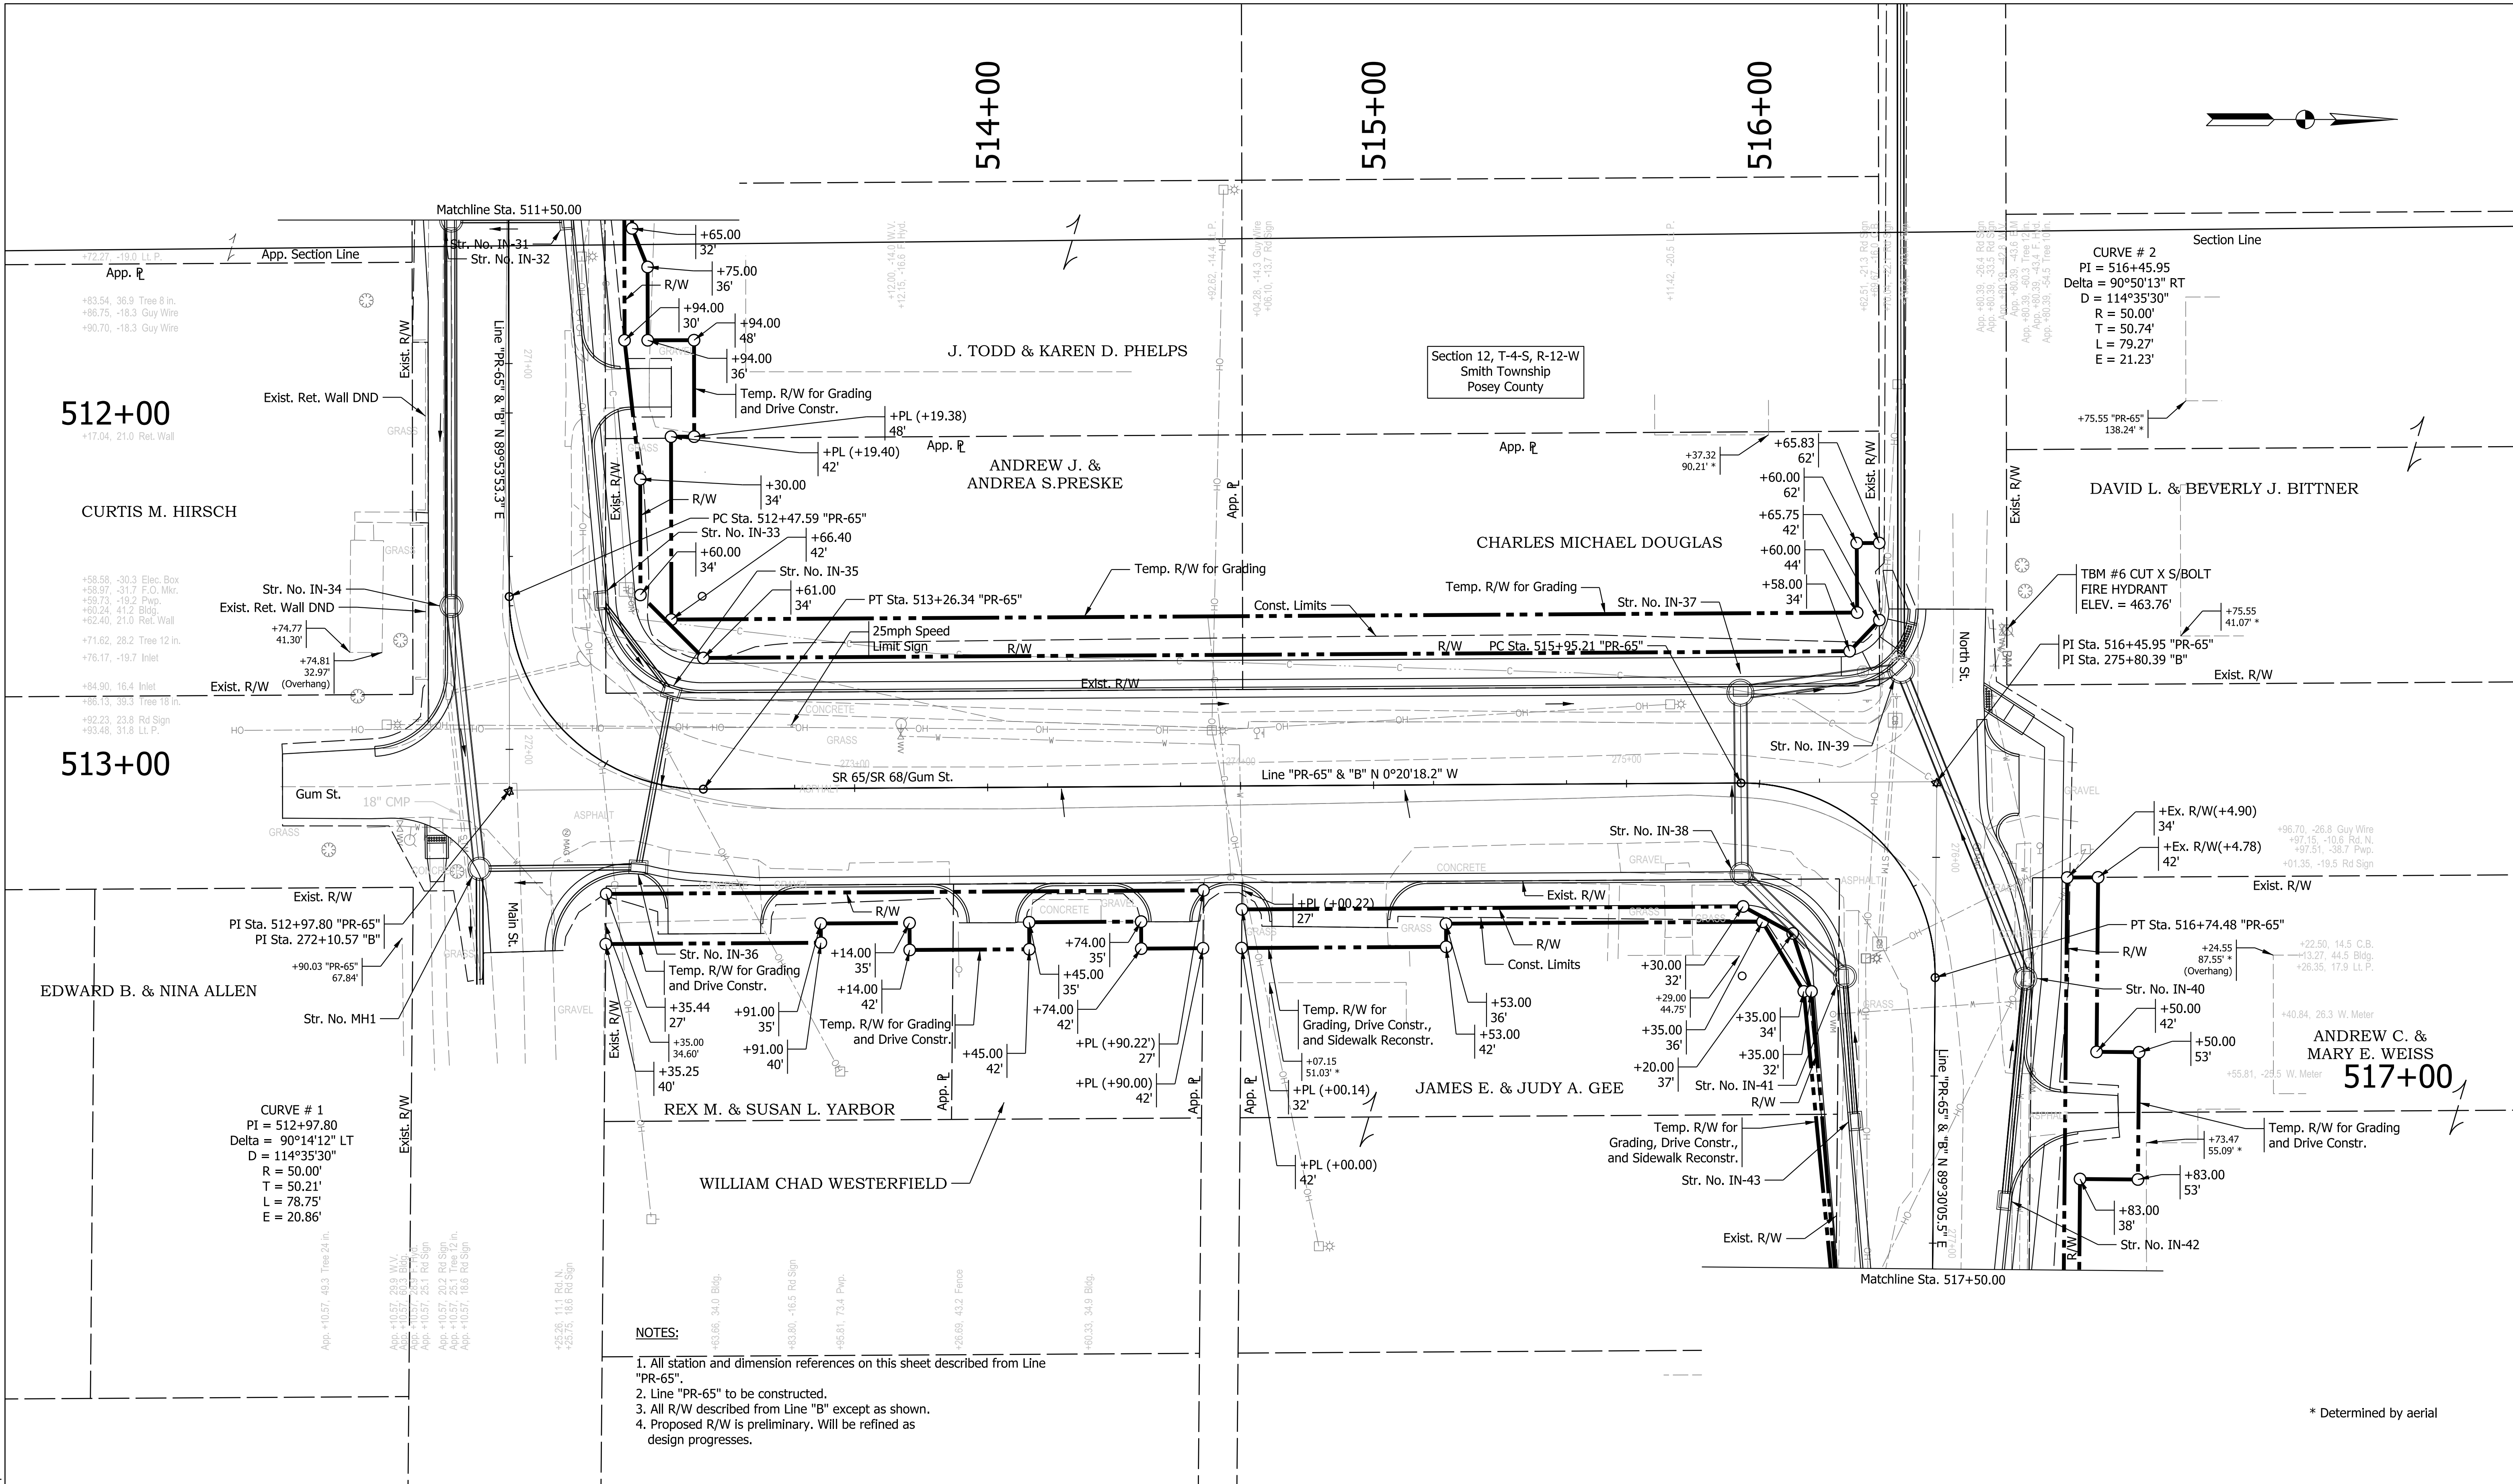

Plot: 1/6/2021 2:05 PM IP_PWP:d0332433\Sht Plan_20_09.dgn	Preliminary Not For Construction	RECOMMENDED FOR APPROVAL	DESIGN ENGINEER		1/6/2021 DATE	INDIANA DEPARTMENT OF TRANSPORTATION	HORIZONTAL SCALE		BRIDGE FILE	
							1" = 20'			
							VERTICAL SCALE		DESIGNATION	
							N/A		1601062	
							SURVEY BOOK		SHEETS	
		DESIGNED: KMB	DRAWN: JMS					54	of	214
		CHECKED: EAC	CHECKED: EAC			CONTRACT		PROJECT		
						R-40567		1601062		
						PLAN SHEET LINE "PR-65" STA. 511+50.00 TO 517+50.00				

* Determined by aerial

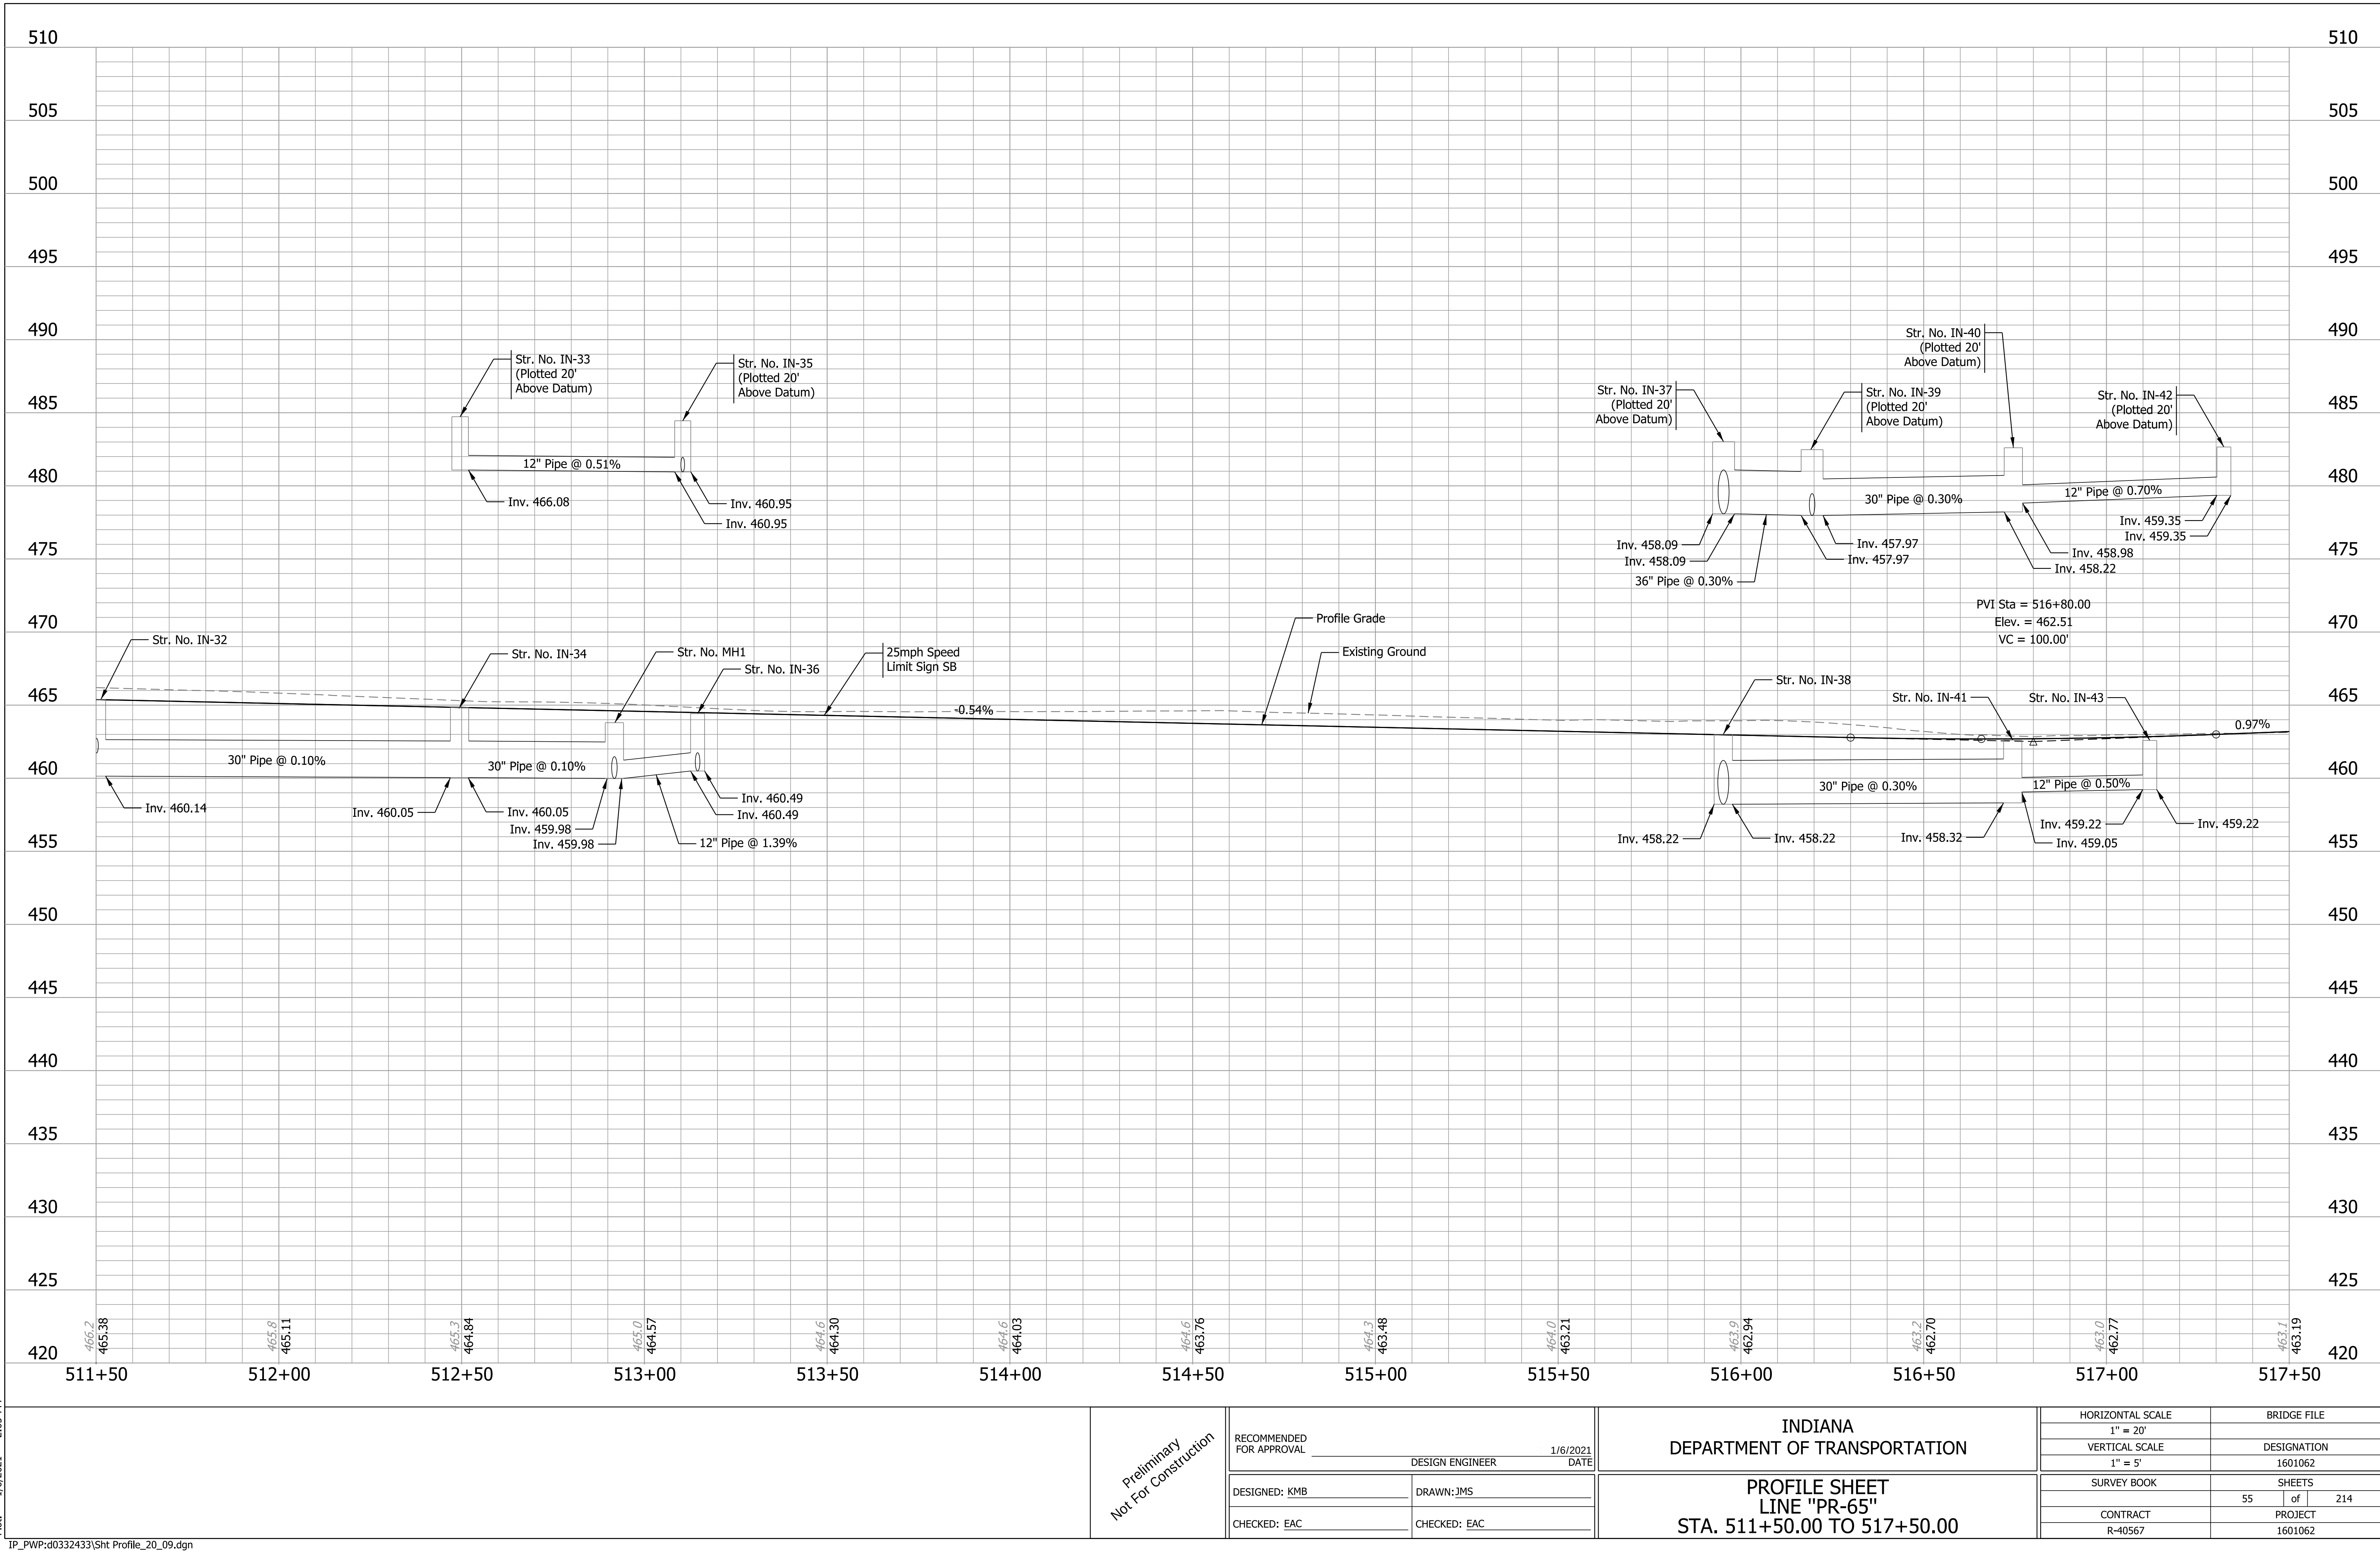

Plot: 1/6/2021 2:05 PM
IP_PWP:d0332433\Sht Profile_20_09.dgn

Preliminary Not For Construction	RECOMMENDED FOR APPROVAL _____ DESIGN ENGINEER DATE 1/6/2021		INDIANA DEPARTMENT OF TRANSPORTATION		HORIZONTAL SCALE 1" = 20'	BRIDGE FILE	
	DESIGNED: KMB CHECKED: EAC		DRAWN: JMS CHECKED: EAC		VERTICAL SCALE 1" = 5'	DESIGNATION 1601062	
			PROFILE SHEET LINE "PR-65" STA. 511+50.00 TO 517+50.00		SURVEY BOOK	SHEETS 55 of 214	
					CONTRACT R-40567	PROJECT 1601062	

Plot: 1/6/2021 2:05 PM

IP_PWP:d0332433\Sht Plan_20_10.dgn

NOTES:

1. All station and dimension references on this sheet described from Line "PR-65".
2. Line "PR-65" to be constructed.
3. All R/W described from Line "B" except as shown.
4. Proposed R/W is preliminary. Will be refined as design progresses.

JAMES E. &
JUDY A. GEE

JOSHUA E. &
BROOKE N. JOHNSON

BILLY RAY &
BOBBIE CHRISTINE CHRISTIE

DAVID C., SR. &
SANDRA RUTH DUVAL

REX M. & SUSAN L. YARBOR

DAVID A. CASH

KYLE WESTLEY &
HEATHER FARMER


EARL & ROSE M. SANDLIN

JOHN & BERTHA CALVERT

ALLEN WILLIAM &
JENNY SUE NEWMAN ROWE

WILLIAM J. HIGGINS

Section 12, T-4-S, R-12-W
Smith Township
Posey County

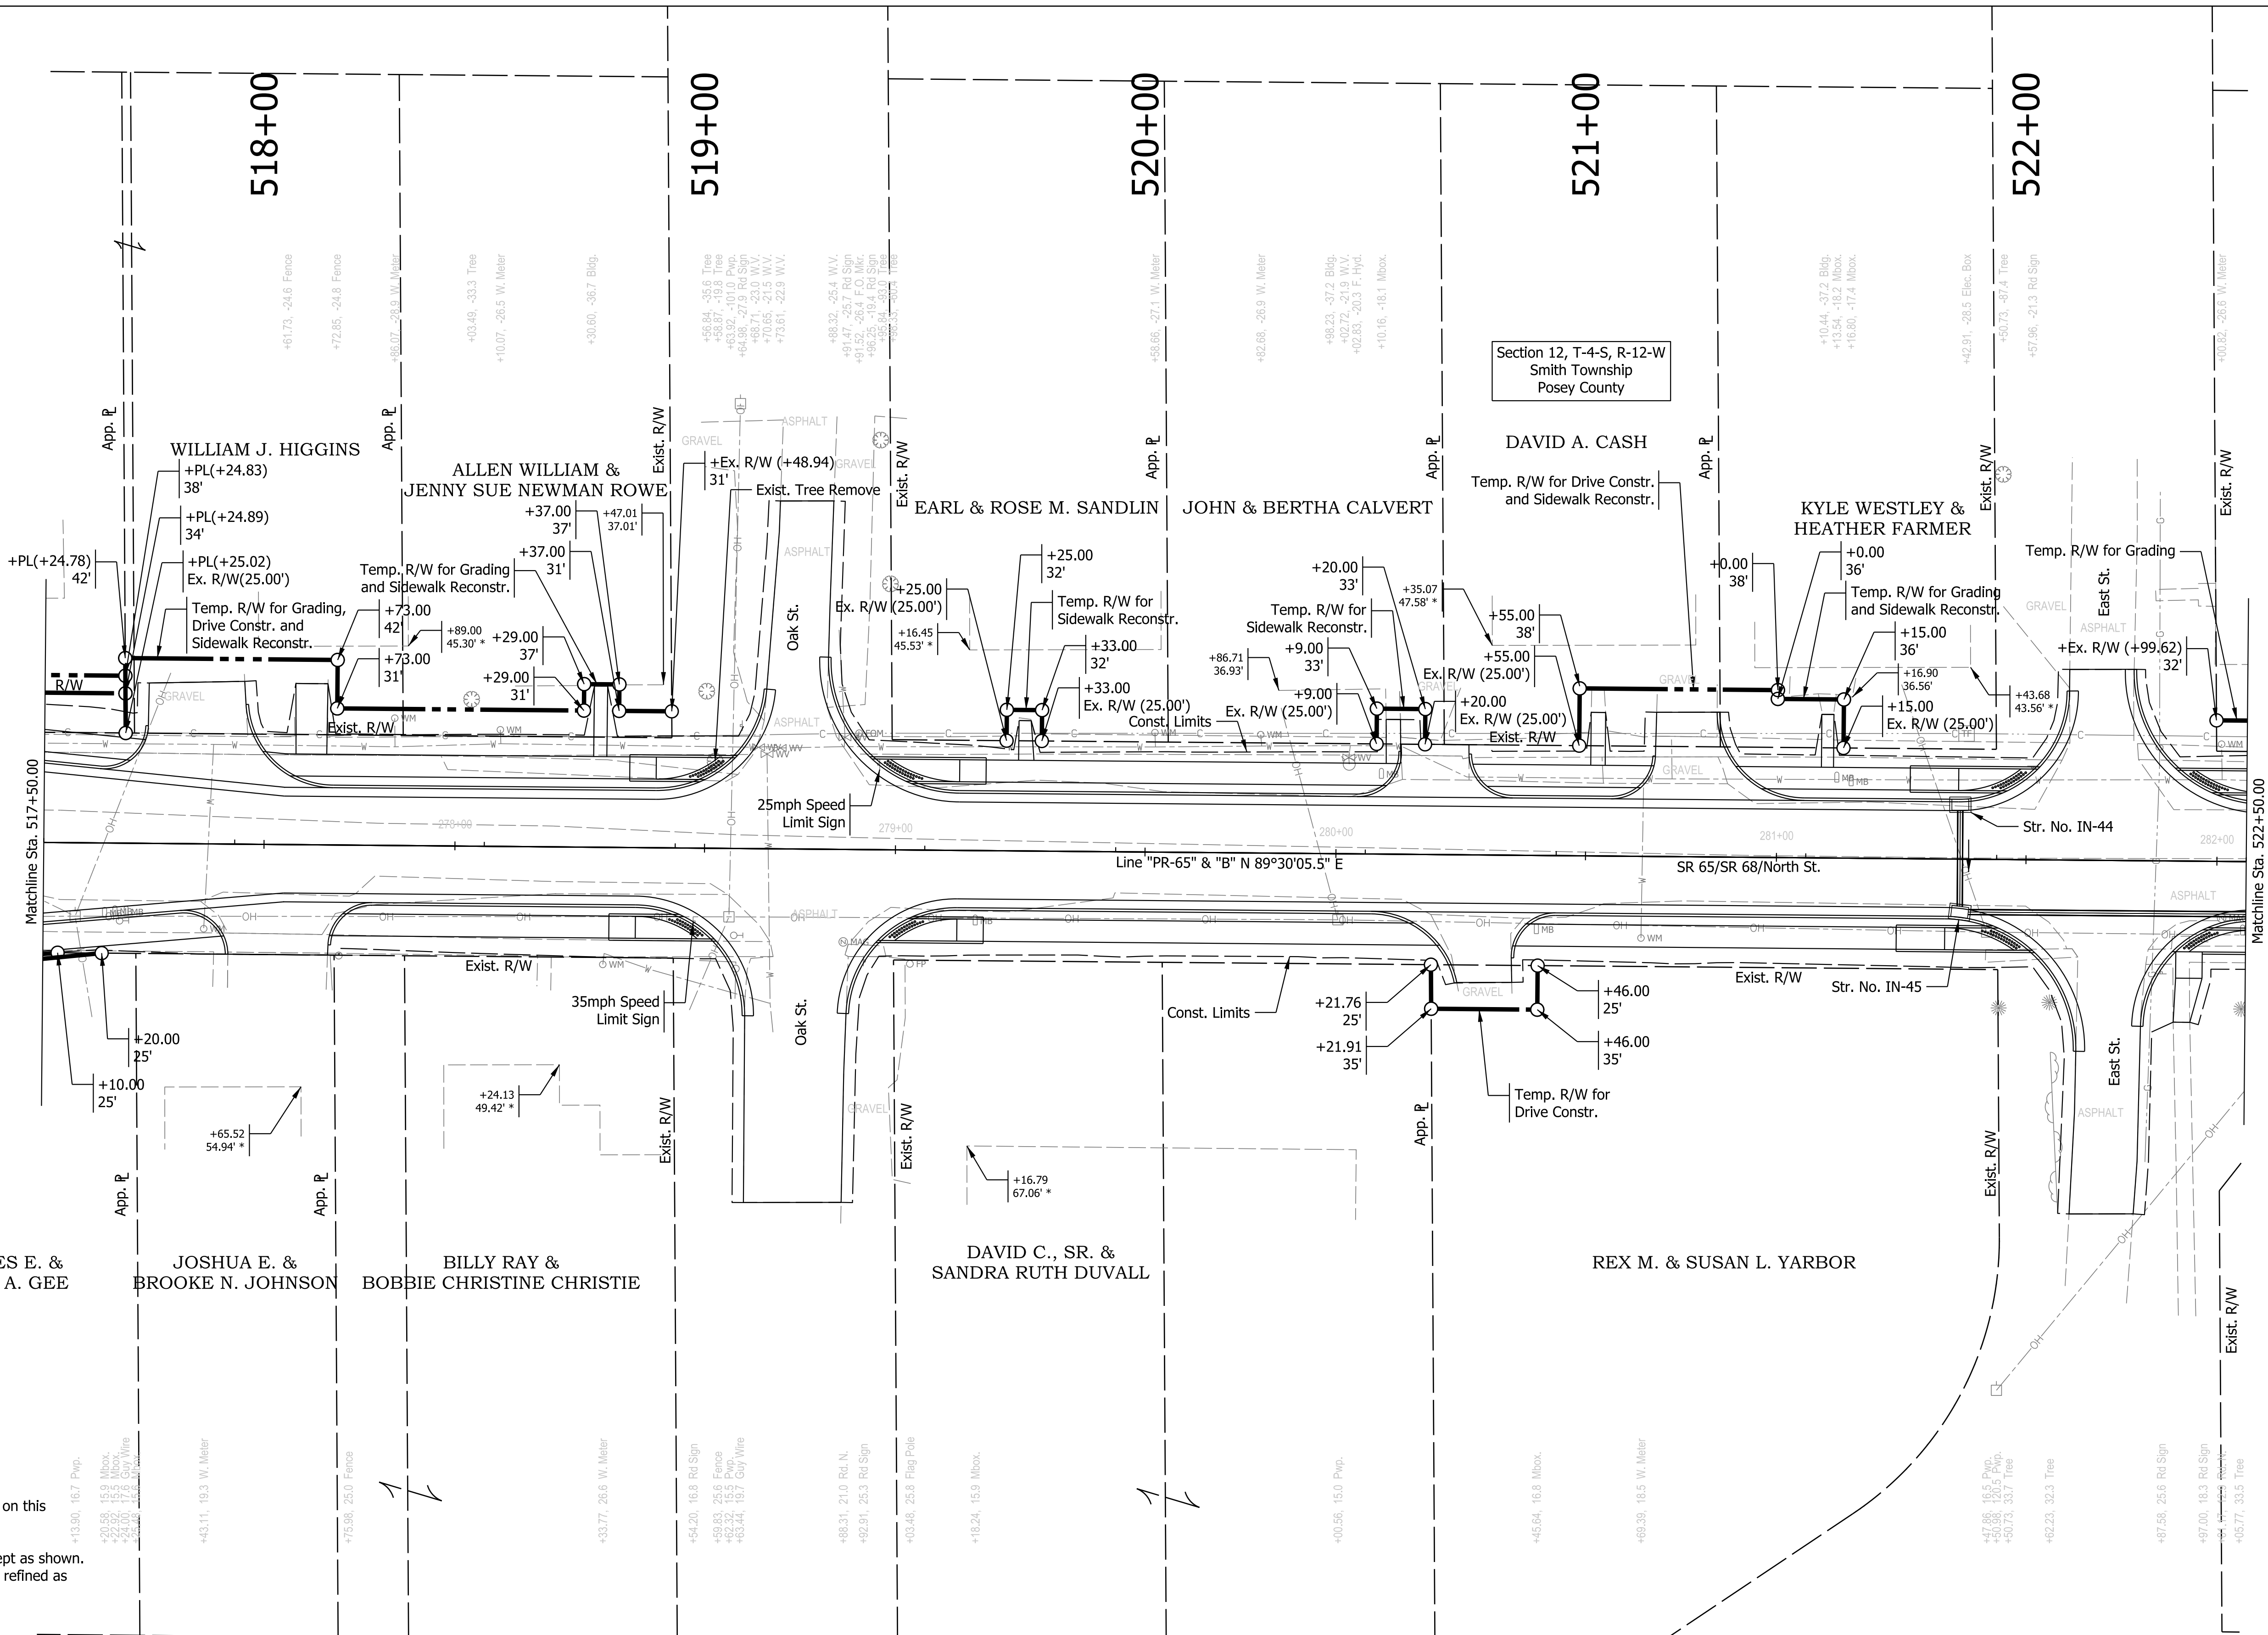

* Determined by aerial


Preliminary
Not For Construction

RECOMMENDED FOR APPROVAL	DESIGN ENGINEER	1/6/2021
DESIGNED: KMB	DRAWN: JMS	DATE
CHECKED: EAC	CHECKED: EAC	

INDIANA
DEPARTMENT OF TRANSPORTATION

PLAN SHEET
LINE "PR-65"
STA. 517+50.00 TO 522+50.00

HORIZONTAL SCALE	BRIDGE FILE
1" = 20'	
VERTICAL SCALE	DESIGNATION
N/A	1601062
SURVEY BOOK	SHEETS
	56 of 214
CONTRACT	PROJECT
R-40567	1601062

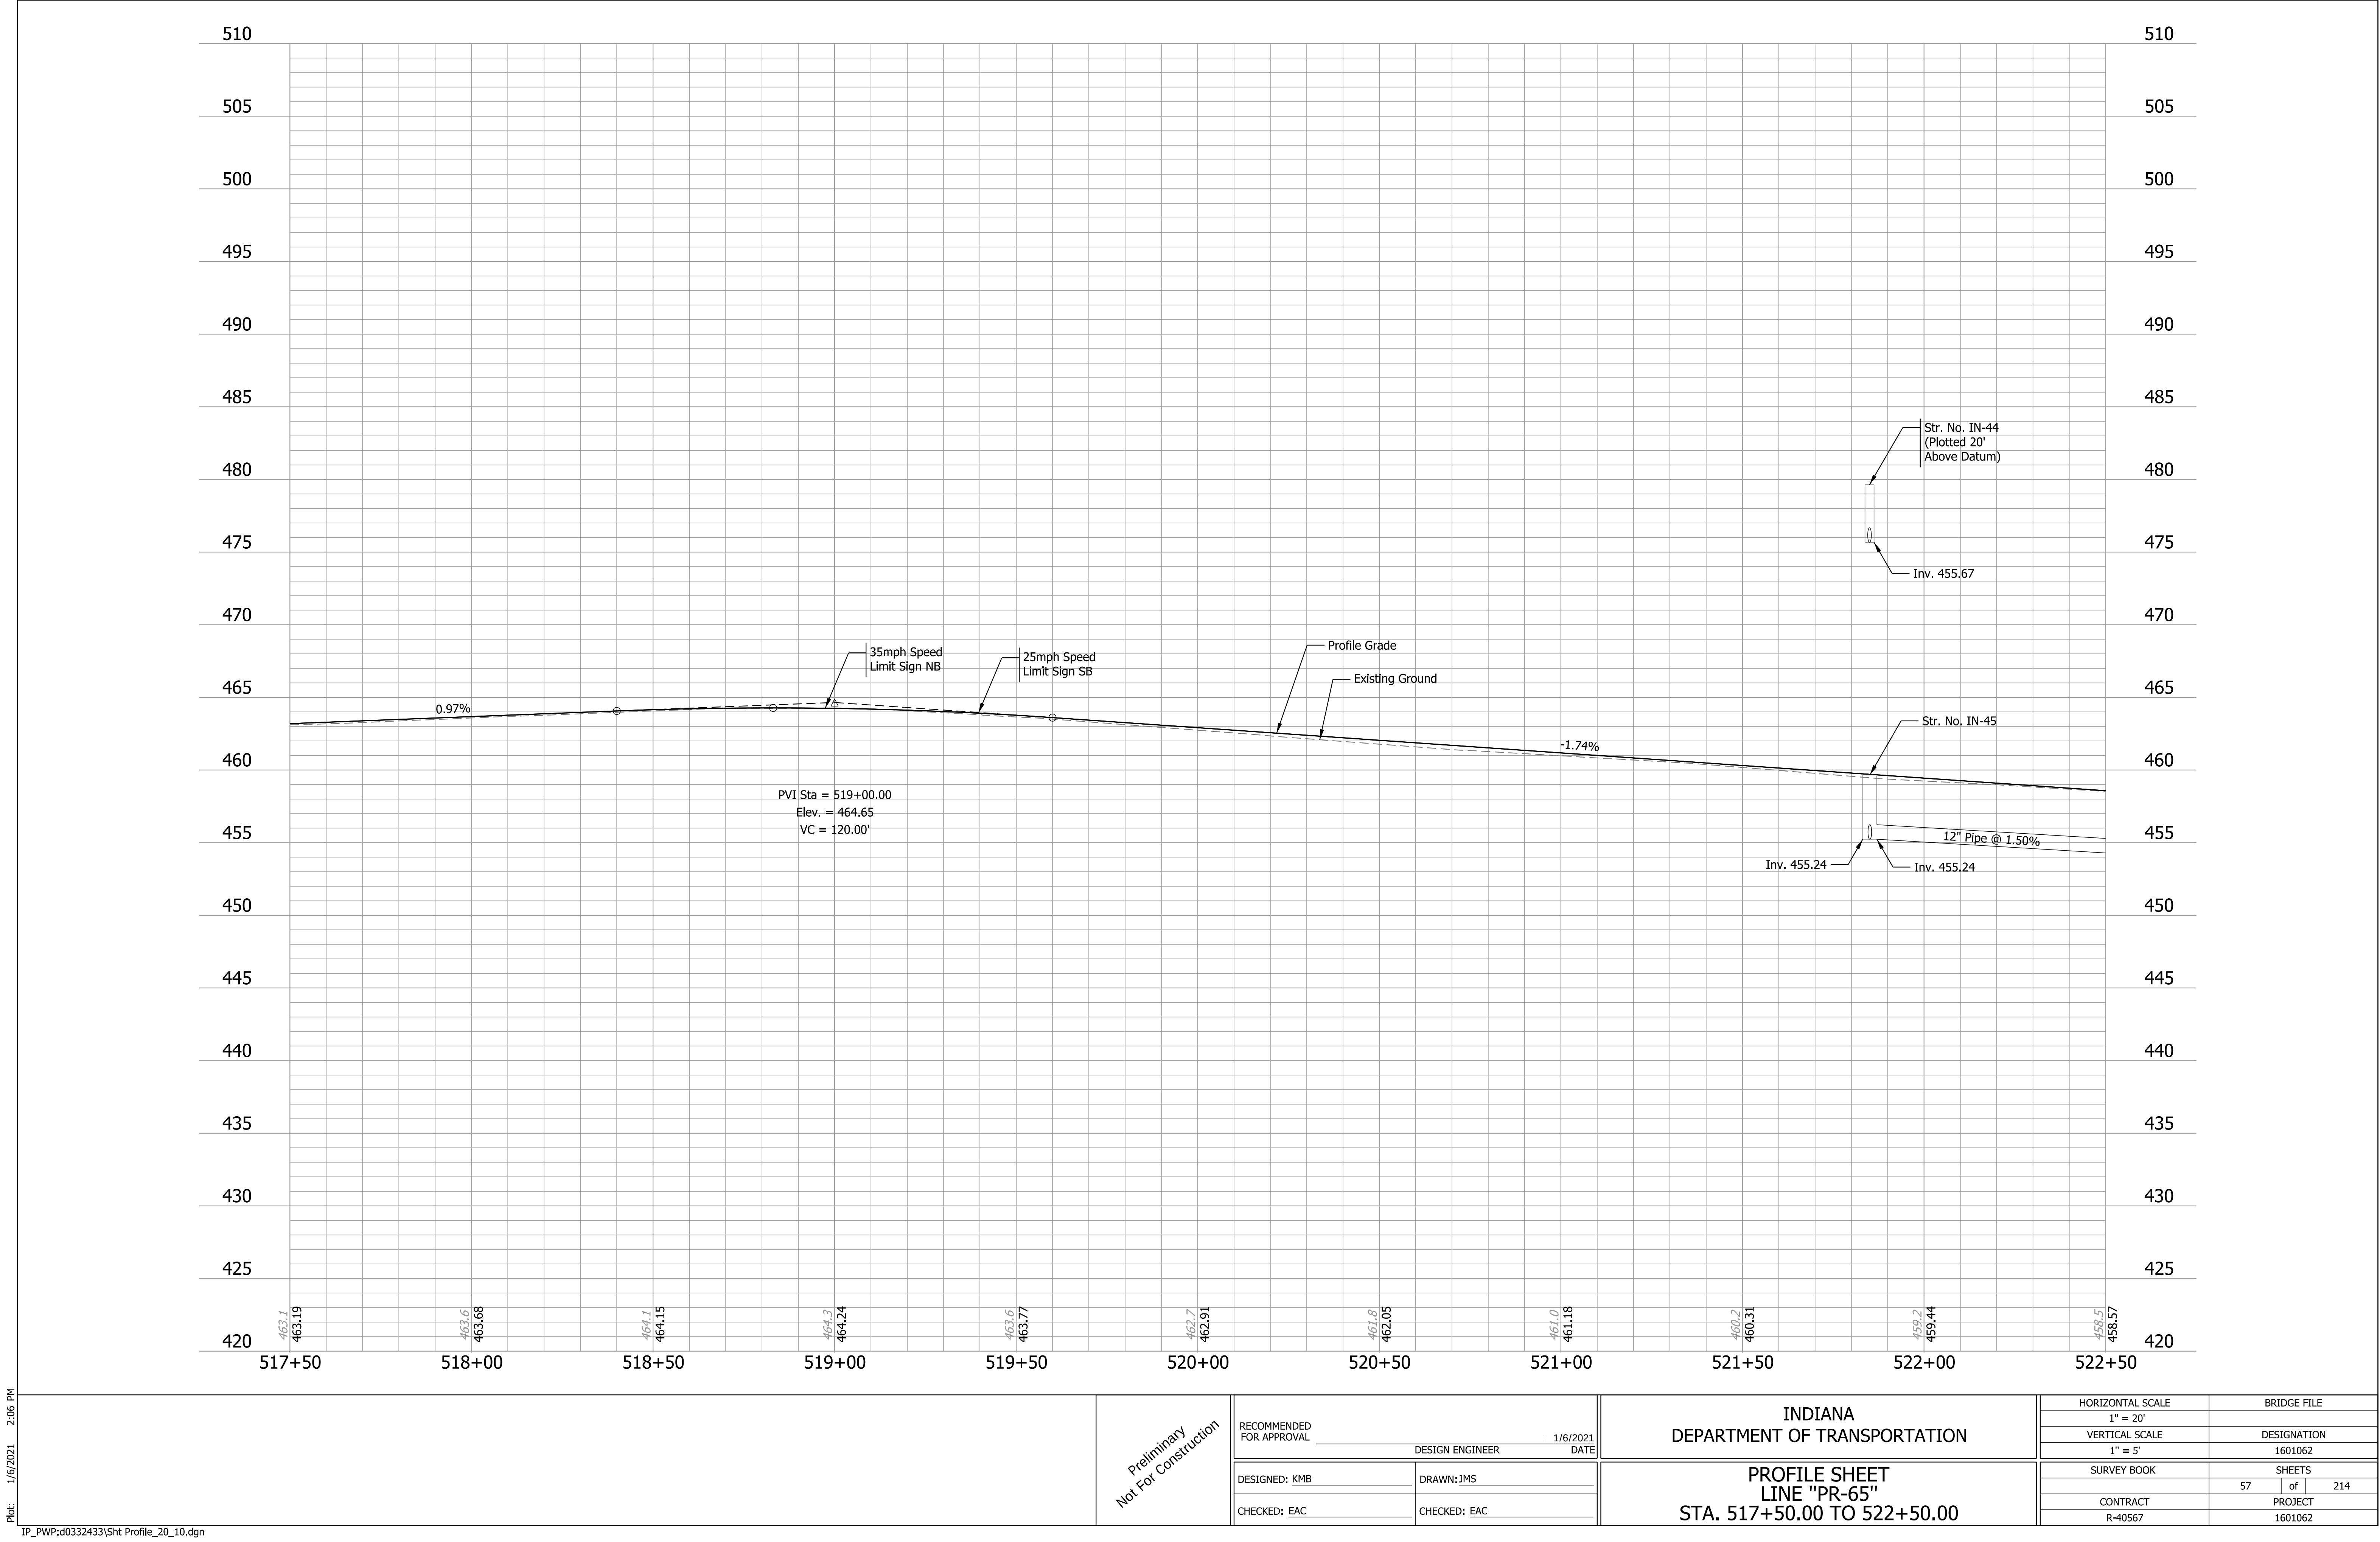

Plot: 1/6/2021 2:06 PM
IP_PWP:d0332433\Sht Profile_20_10.dgn


Preliminary Not For Construction	RECOMMENDED FOR APPROVAL _____ DESIGN ENGINEER _____ DATE 1/6/2021		INDIANA DEPARTMENT OF TRANSPORTATION		HORIZONTAL SCALE 1" = 20'	BRIDGE FILE	
	DESIGNED: KMB CHECKED: EAC		DRAWN: JMS CHECKED: EAC		VERTICAL SCALE 1" = 5'	DESIGNATION 1601062	
	PROFILE SHEET LINE "PR-65" STA. 517+50.00 TO 522+50.00				SURVEY BOOK	SHEETS 57 of 214	
					CONTRACT R-40567	PROJECT 1601062	

Plot: 1/6/2021 2:06 PM

IP_PWP:d0332433\Sht Plan_20_11.dgn

NOTES:

1. All station and dimension references on this sheet described from Line "PR-65".
2. Line "PR-65" to be constructed.
3. All R/W described from Line "B" except as shown.
4. Proposed R/W is preliminary. Will be refined as design progresses.

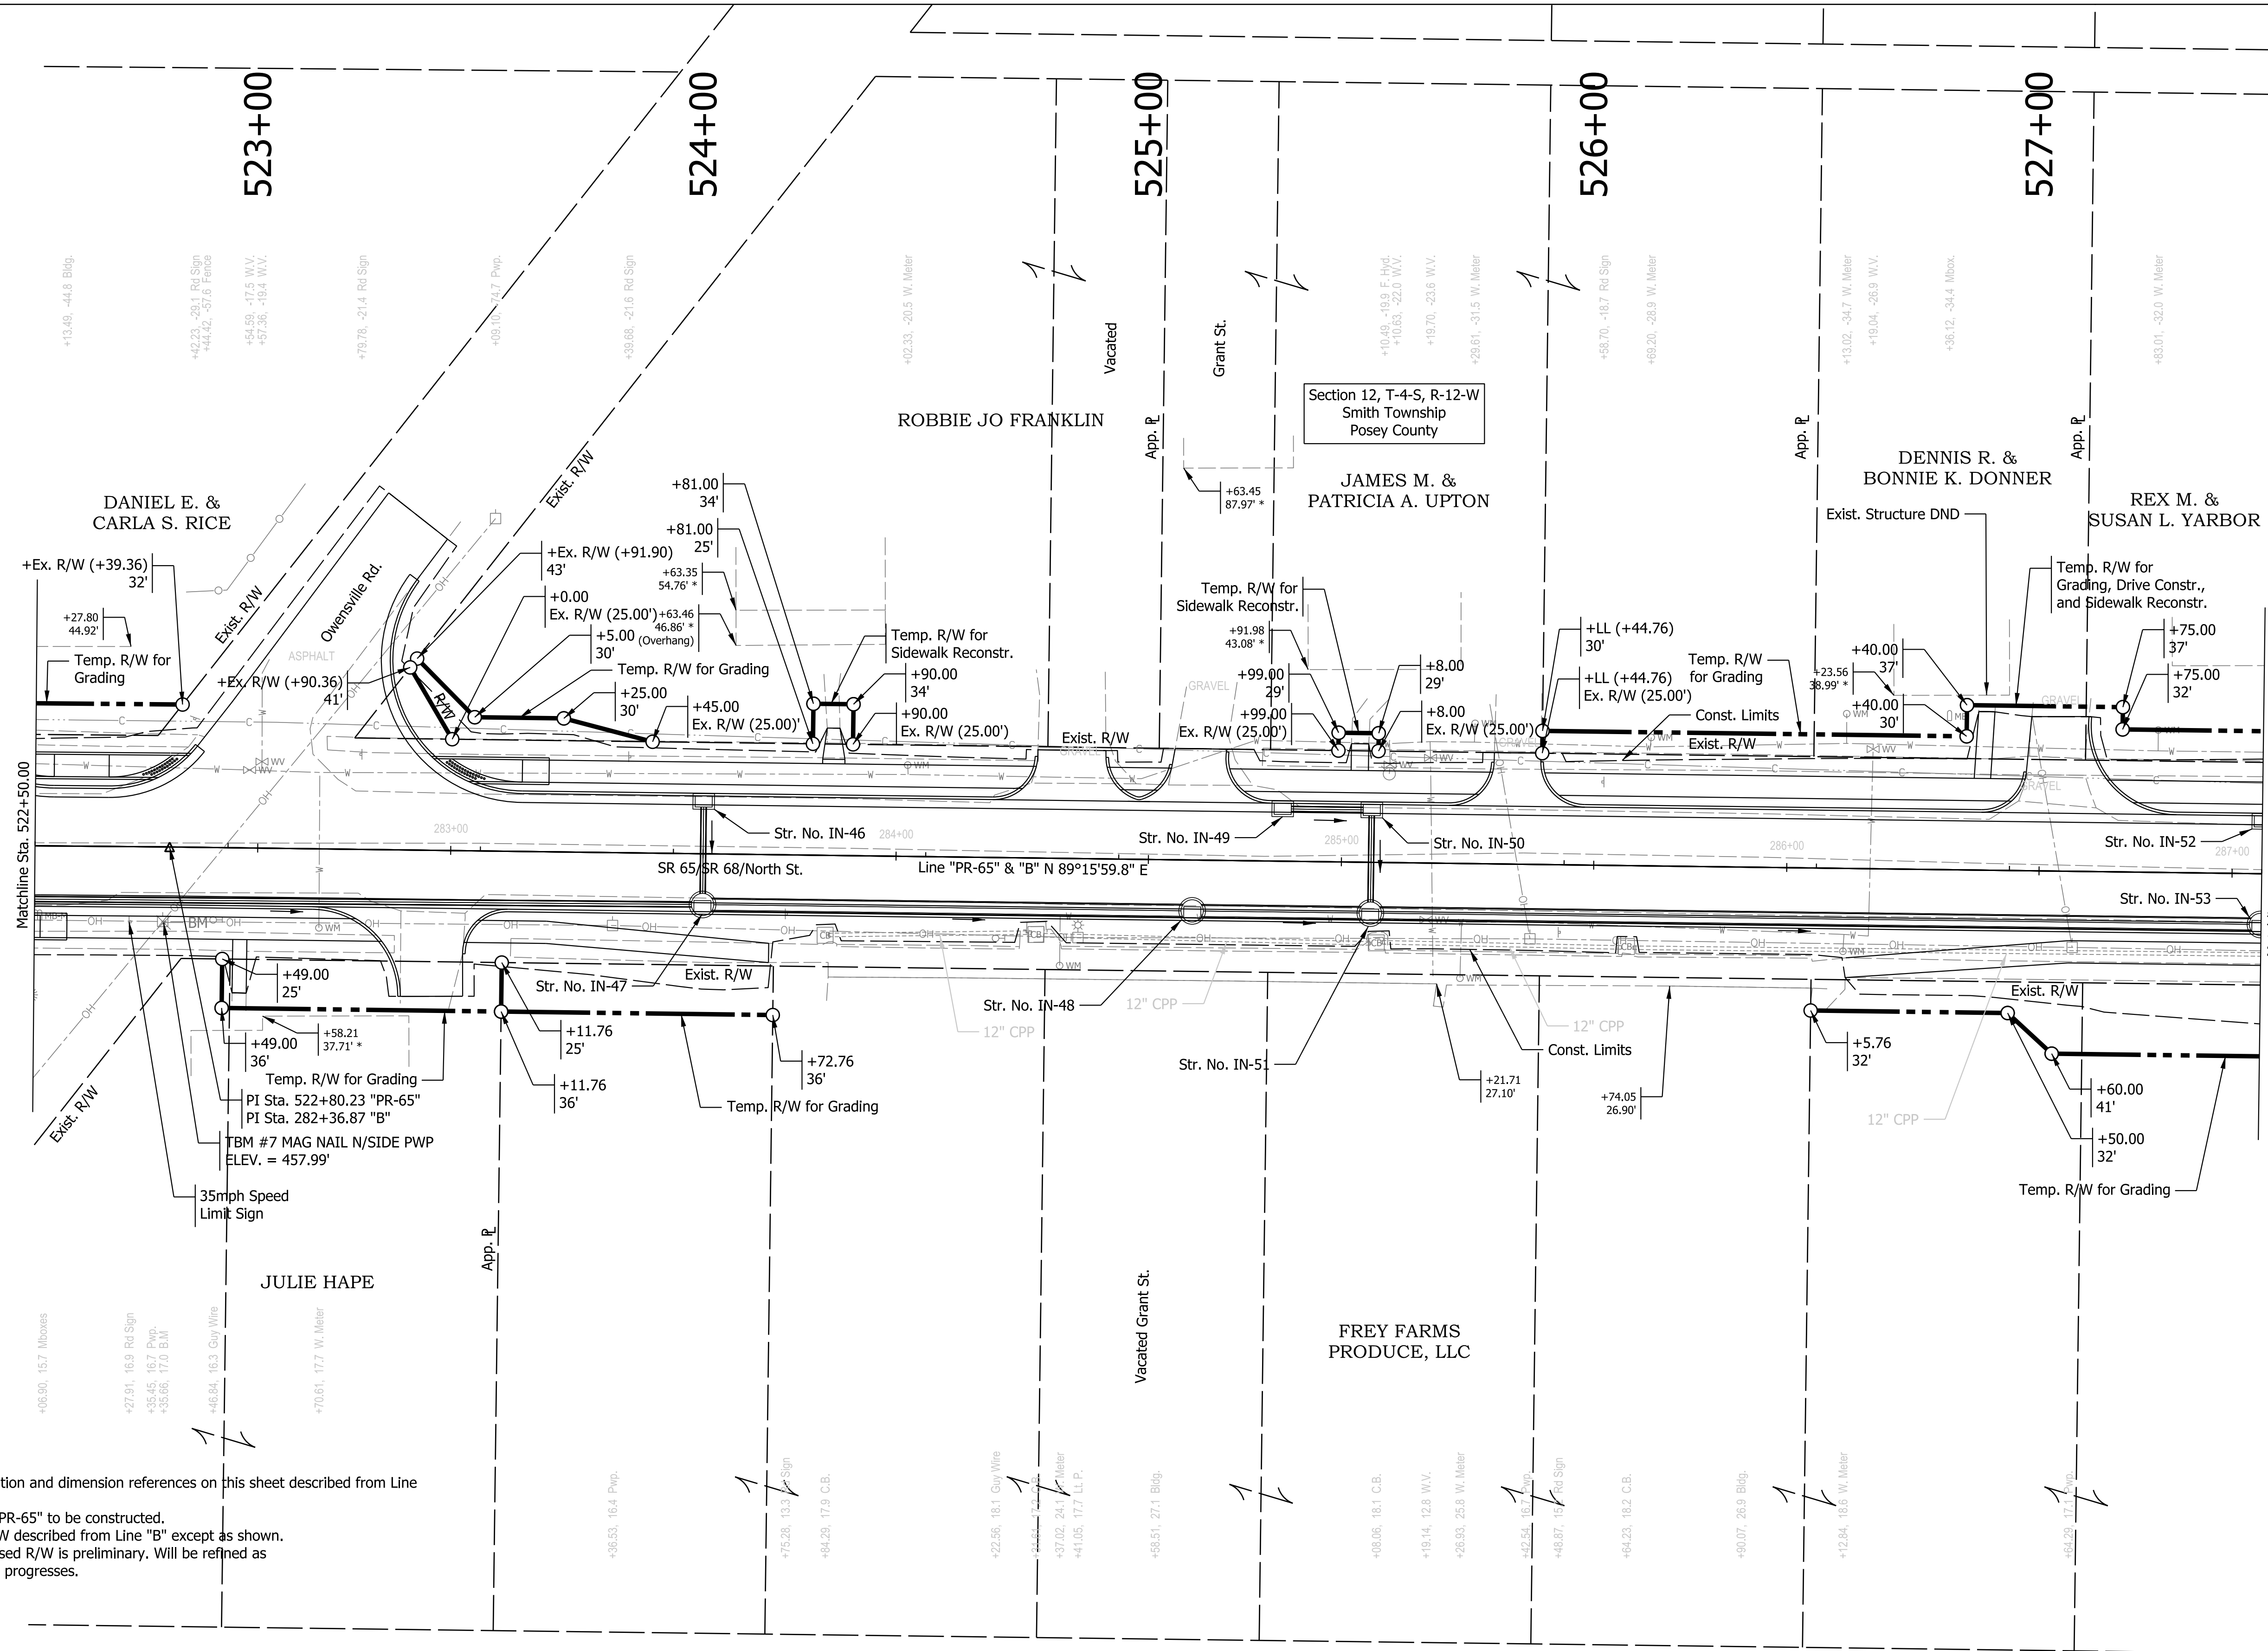

* Determined by aerial


Preliminary
Not For Construction

RECOMMENDED FOR APPROVAL		1/6/2021
DESIGN ENGINEER		DATE
DESIGNED: KMB	DRAWN: JMS	
CHECKED: EAC	CHECKED: EAC	

INDIANA
DEPARTMENT OF TRANSPORTATION

PLAN SHEET
LINE "PR-65"
STA. 522+50.00 TO 527+50.00

HORIZONTAL SCALE	BRIDGE FILE	
1" = 20'		
VERTICAL SCALE	DESIGNATION	
N/A	1601062	
SURVEY BOOK	SHEETS	
	58	of 214
CONTRACT	PROJECT	
R-40567	1601062	

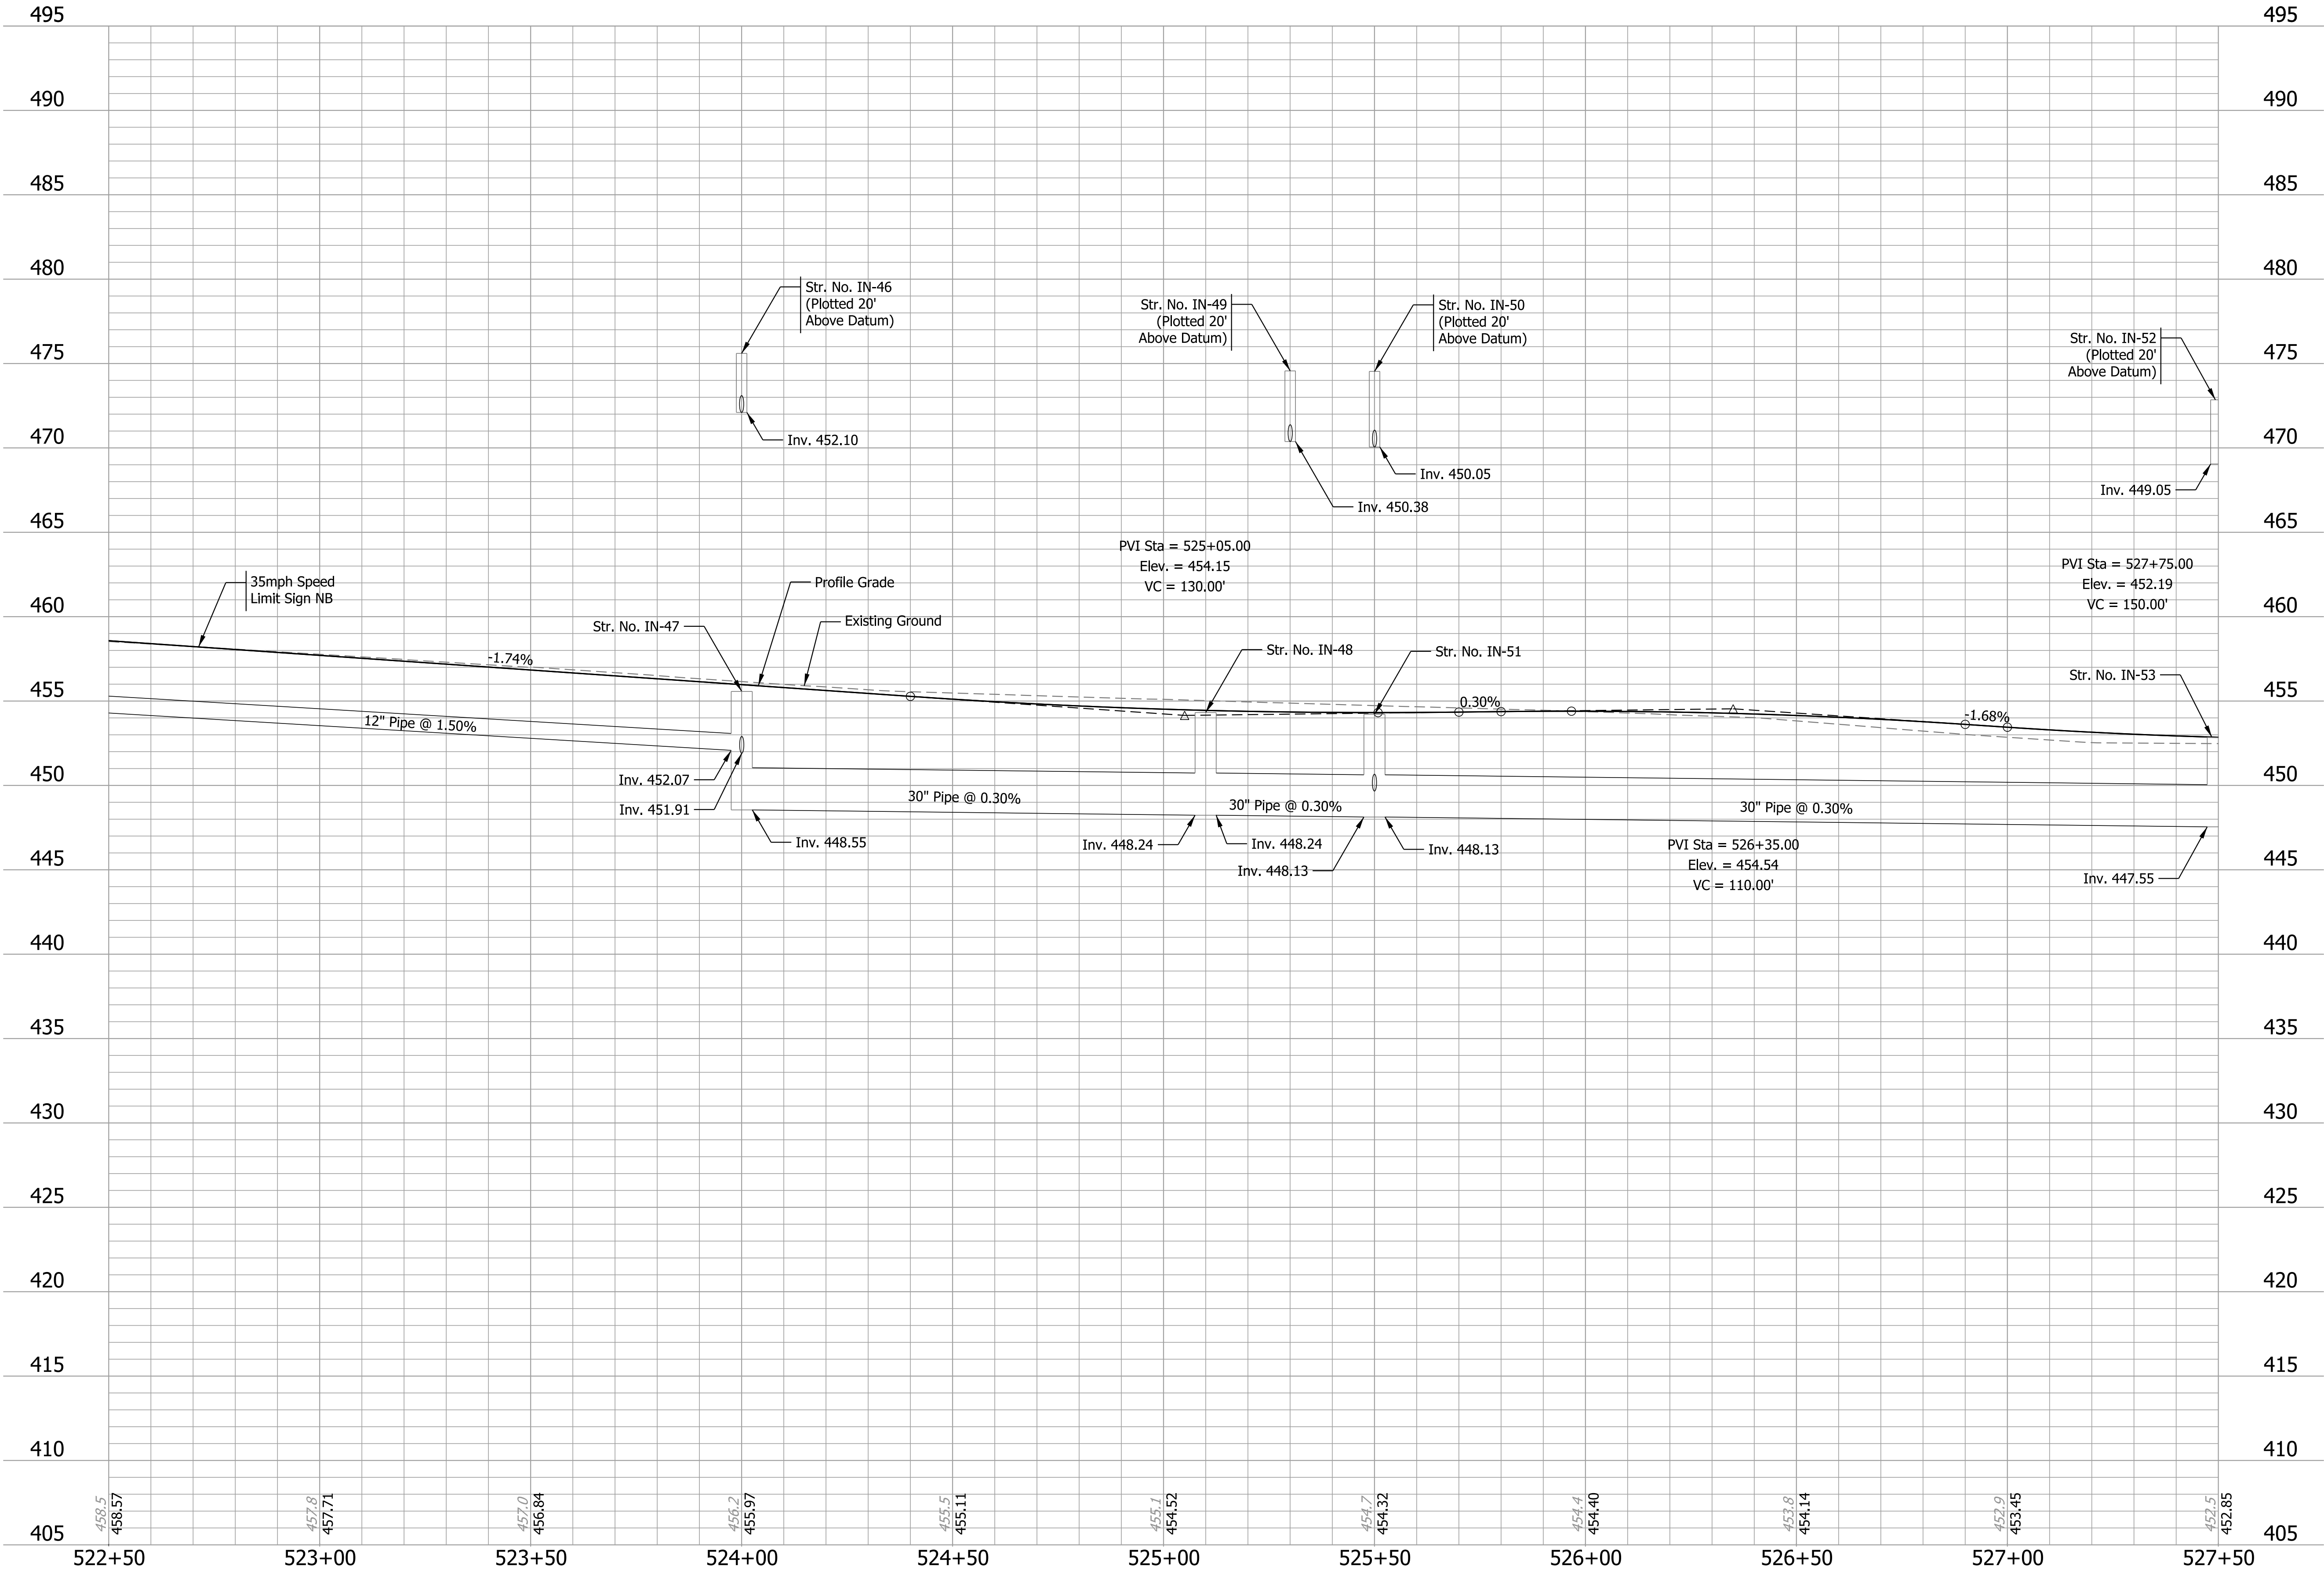


Plot: 1/6/2021 2:06 PM

IP_PWP:d0332433\Sht Profile_20_11.dgn

Preliminary Not For Construction	RECOMMENDED FOR APPROVAL _____ DESIGN ENGINEER _____ DATE 1/6/2021		INDIANA DEPARTMENT OF TRANSPORTATION		HORIZONTAL SCALE 1" = 20'		BRIDGE FILE		
	DESIGNED: KMB		DRAWN: JMS		VERTICAL SCALE 1" = 5'		DESIGNATION 1601062		
	CHECKED: EAC		CHECKED: EAC		SURVEY BOOK		SHEETS 59 of 214		
					CONTRACT R-40567		PROJECT 1601062		
PROFILE SHEET LINE "PR-65" STA. 522+50.00 TO 527+50.00									

Plot: 1/6/2021 2:07 PM

IP_PWP:d0332433\Sht Plan_20_12.dgn

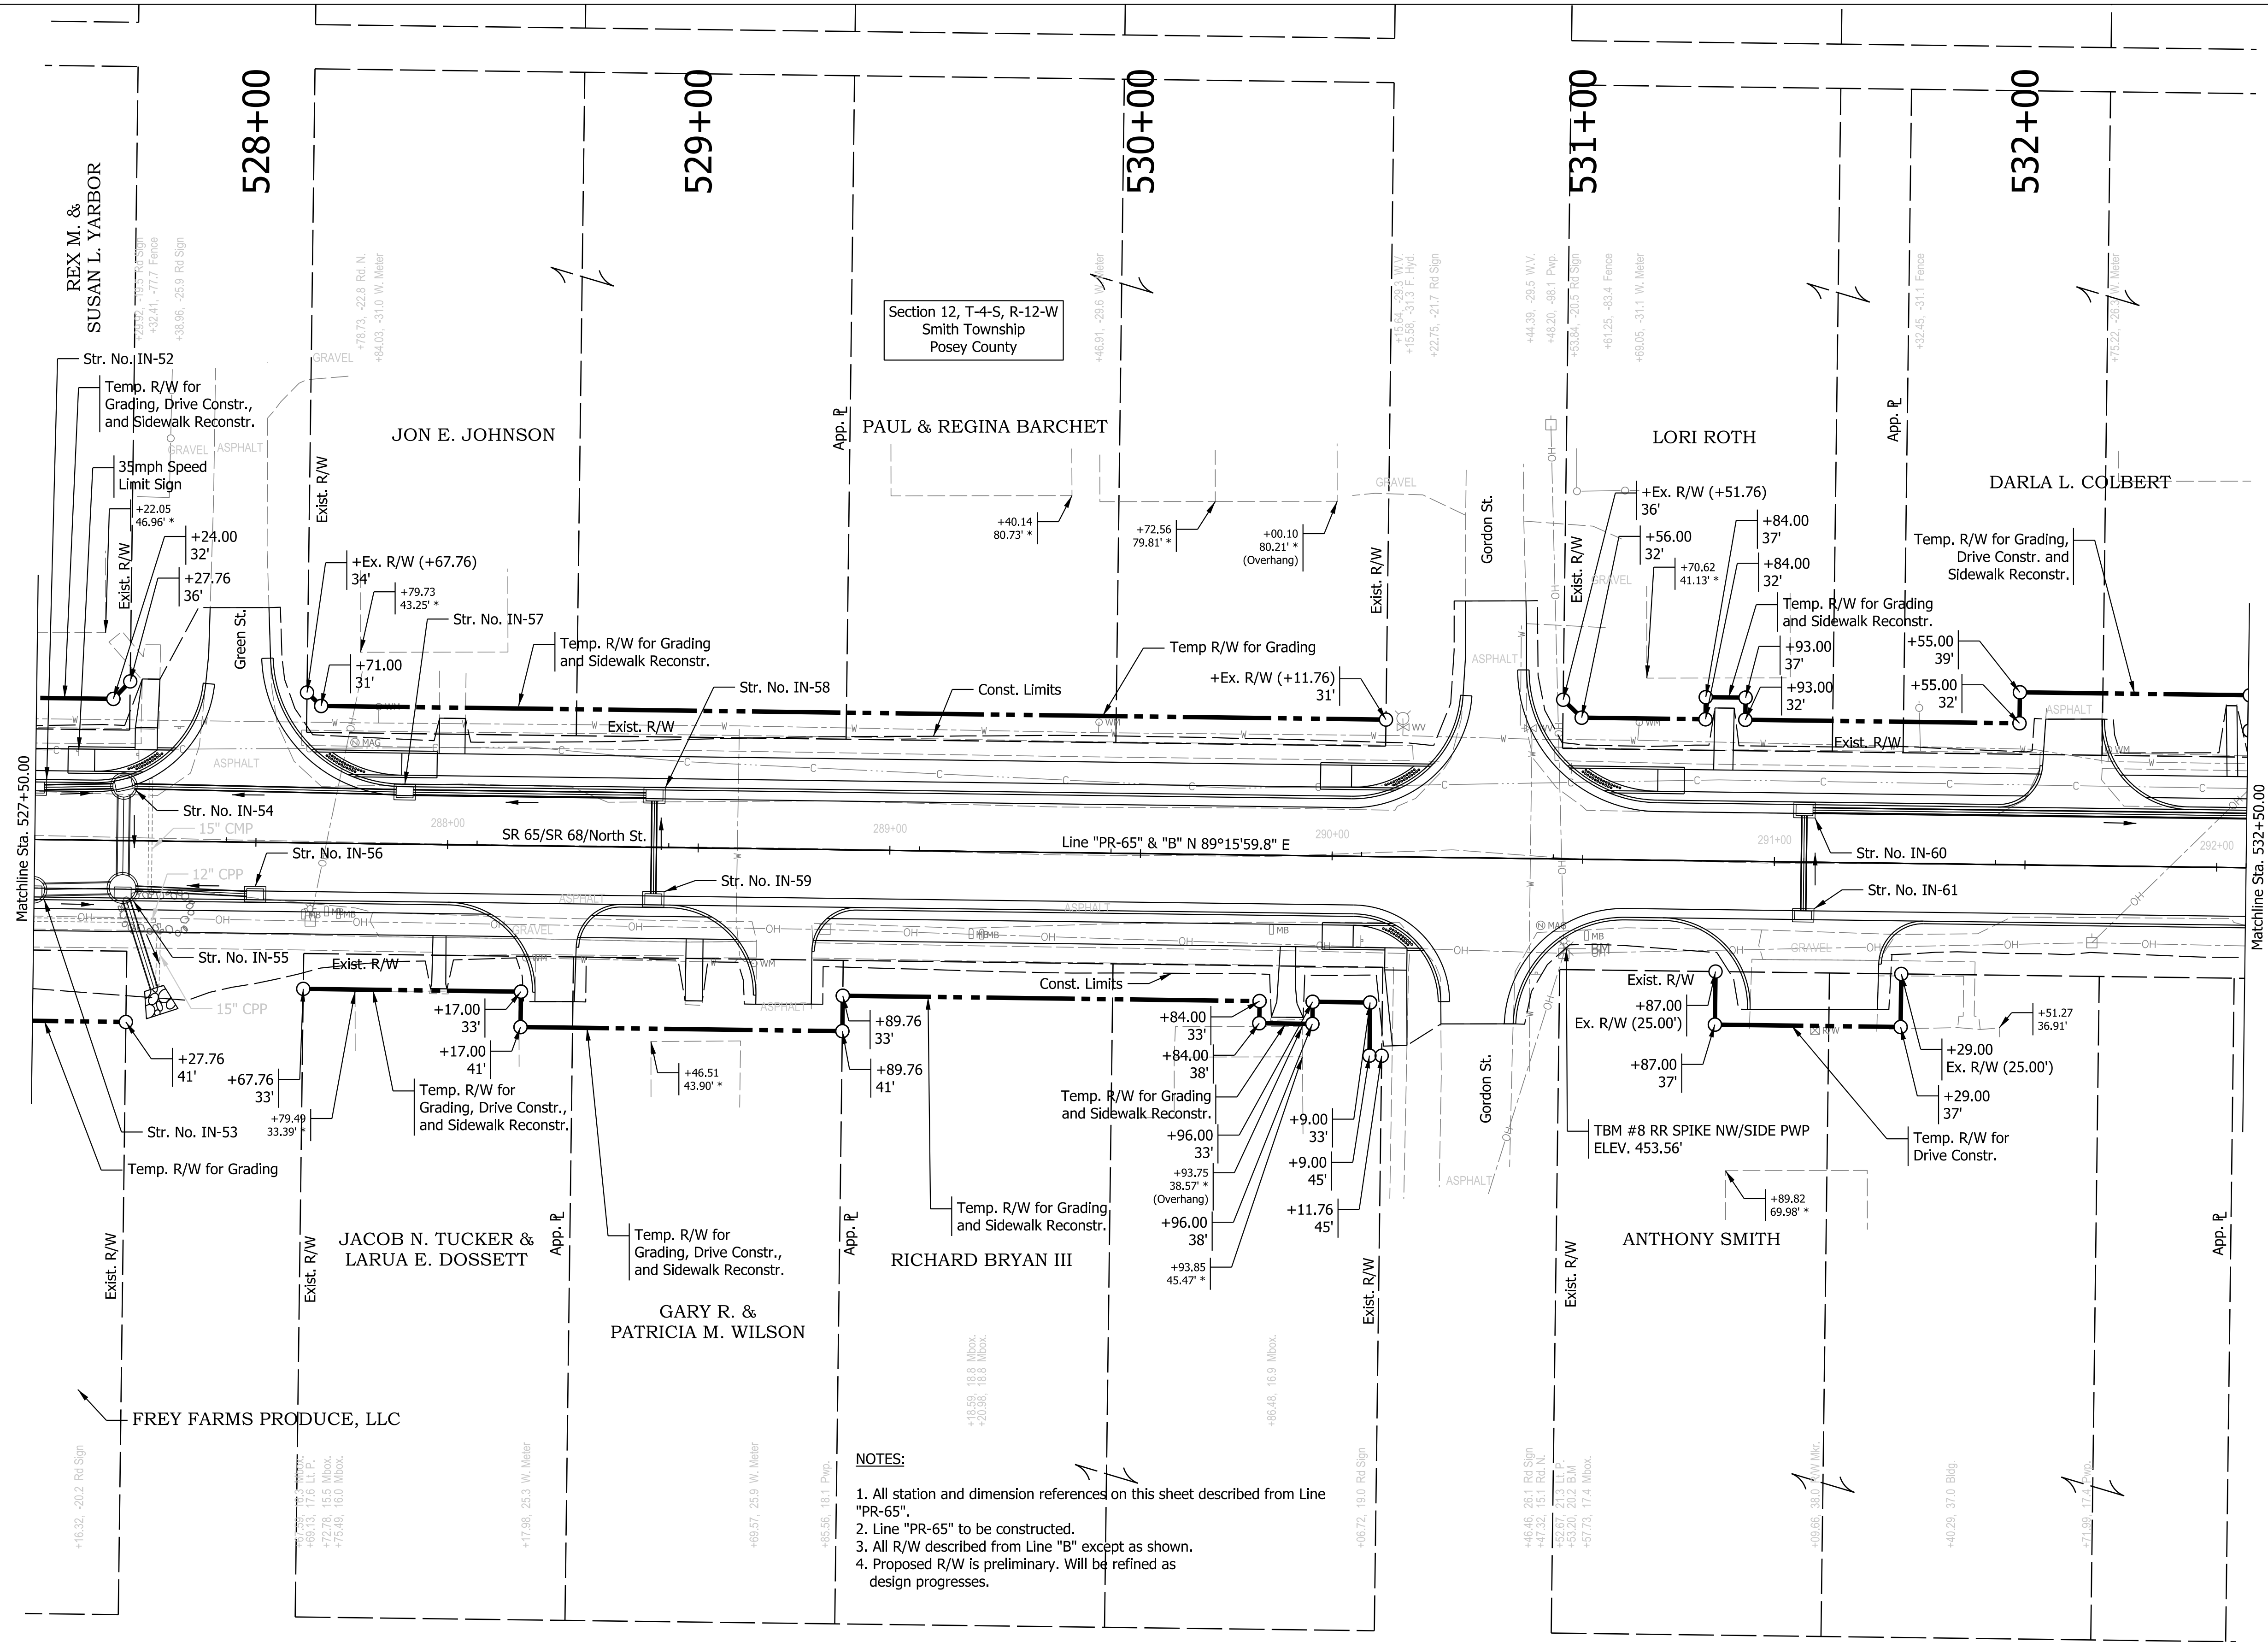


* Determined by aerial

Preliminary
Not For Construction

RECOMMENDED FOR APPROVAL	DESIGN ENGINEER	1/6/2021	DATE
DESIGNED: KMB	DRAWN: JMS		
CHECKED: EAC	CHECKED: EAC		

INDIANA DEPARTMENT OF TRANSPORTATION
PLAN SHEET LINE "PR-65" STA. 527+50.00 TO 532+50.00

HORIZONTAL SCALE 1" = 20'	BRIDGE FILE
VERTICAL SCALE N/A	DESIGNATION 1601062
SURVEY BOOK	SHEETS 60 of 214
CONTRACT R-40567	PROJECT 1601062

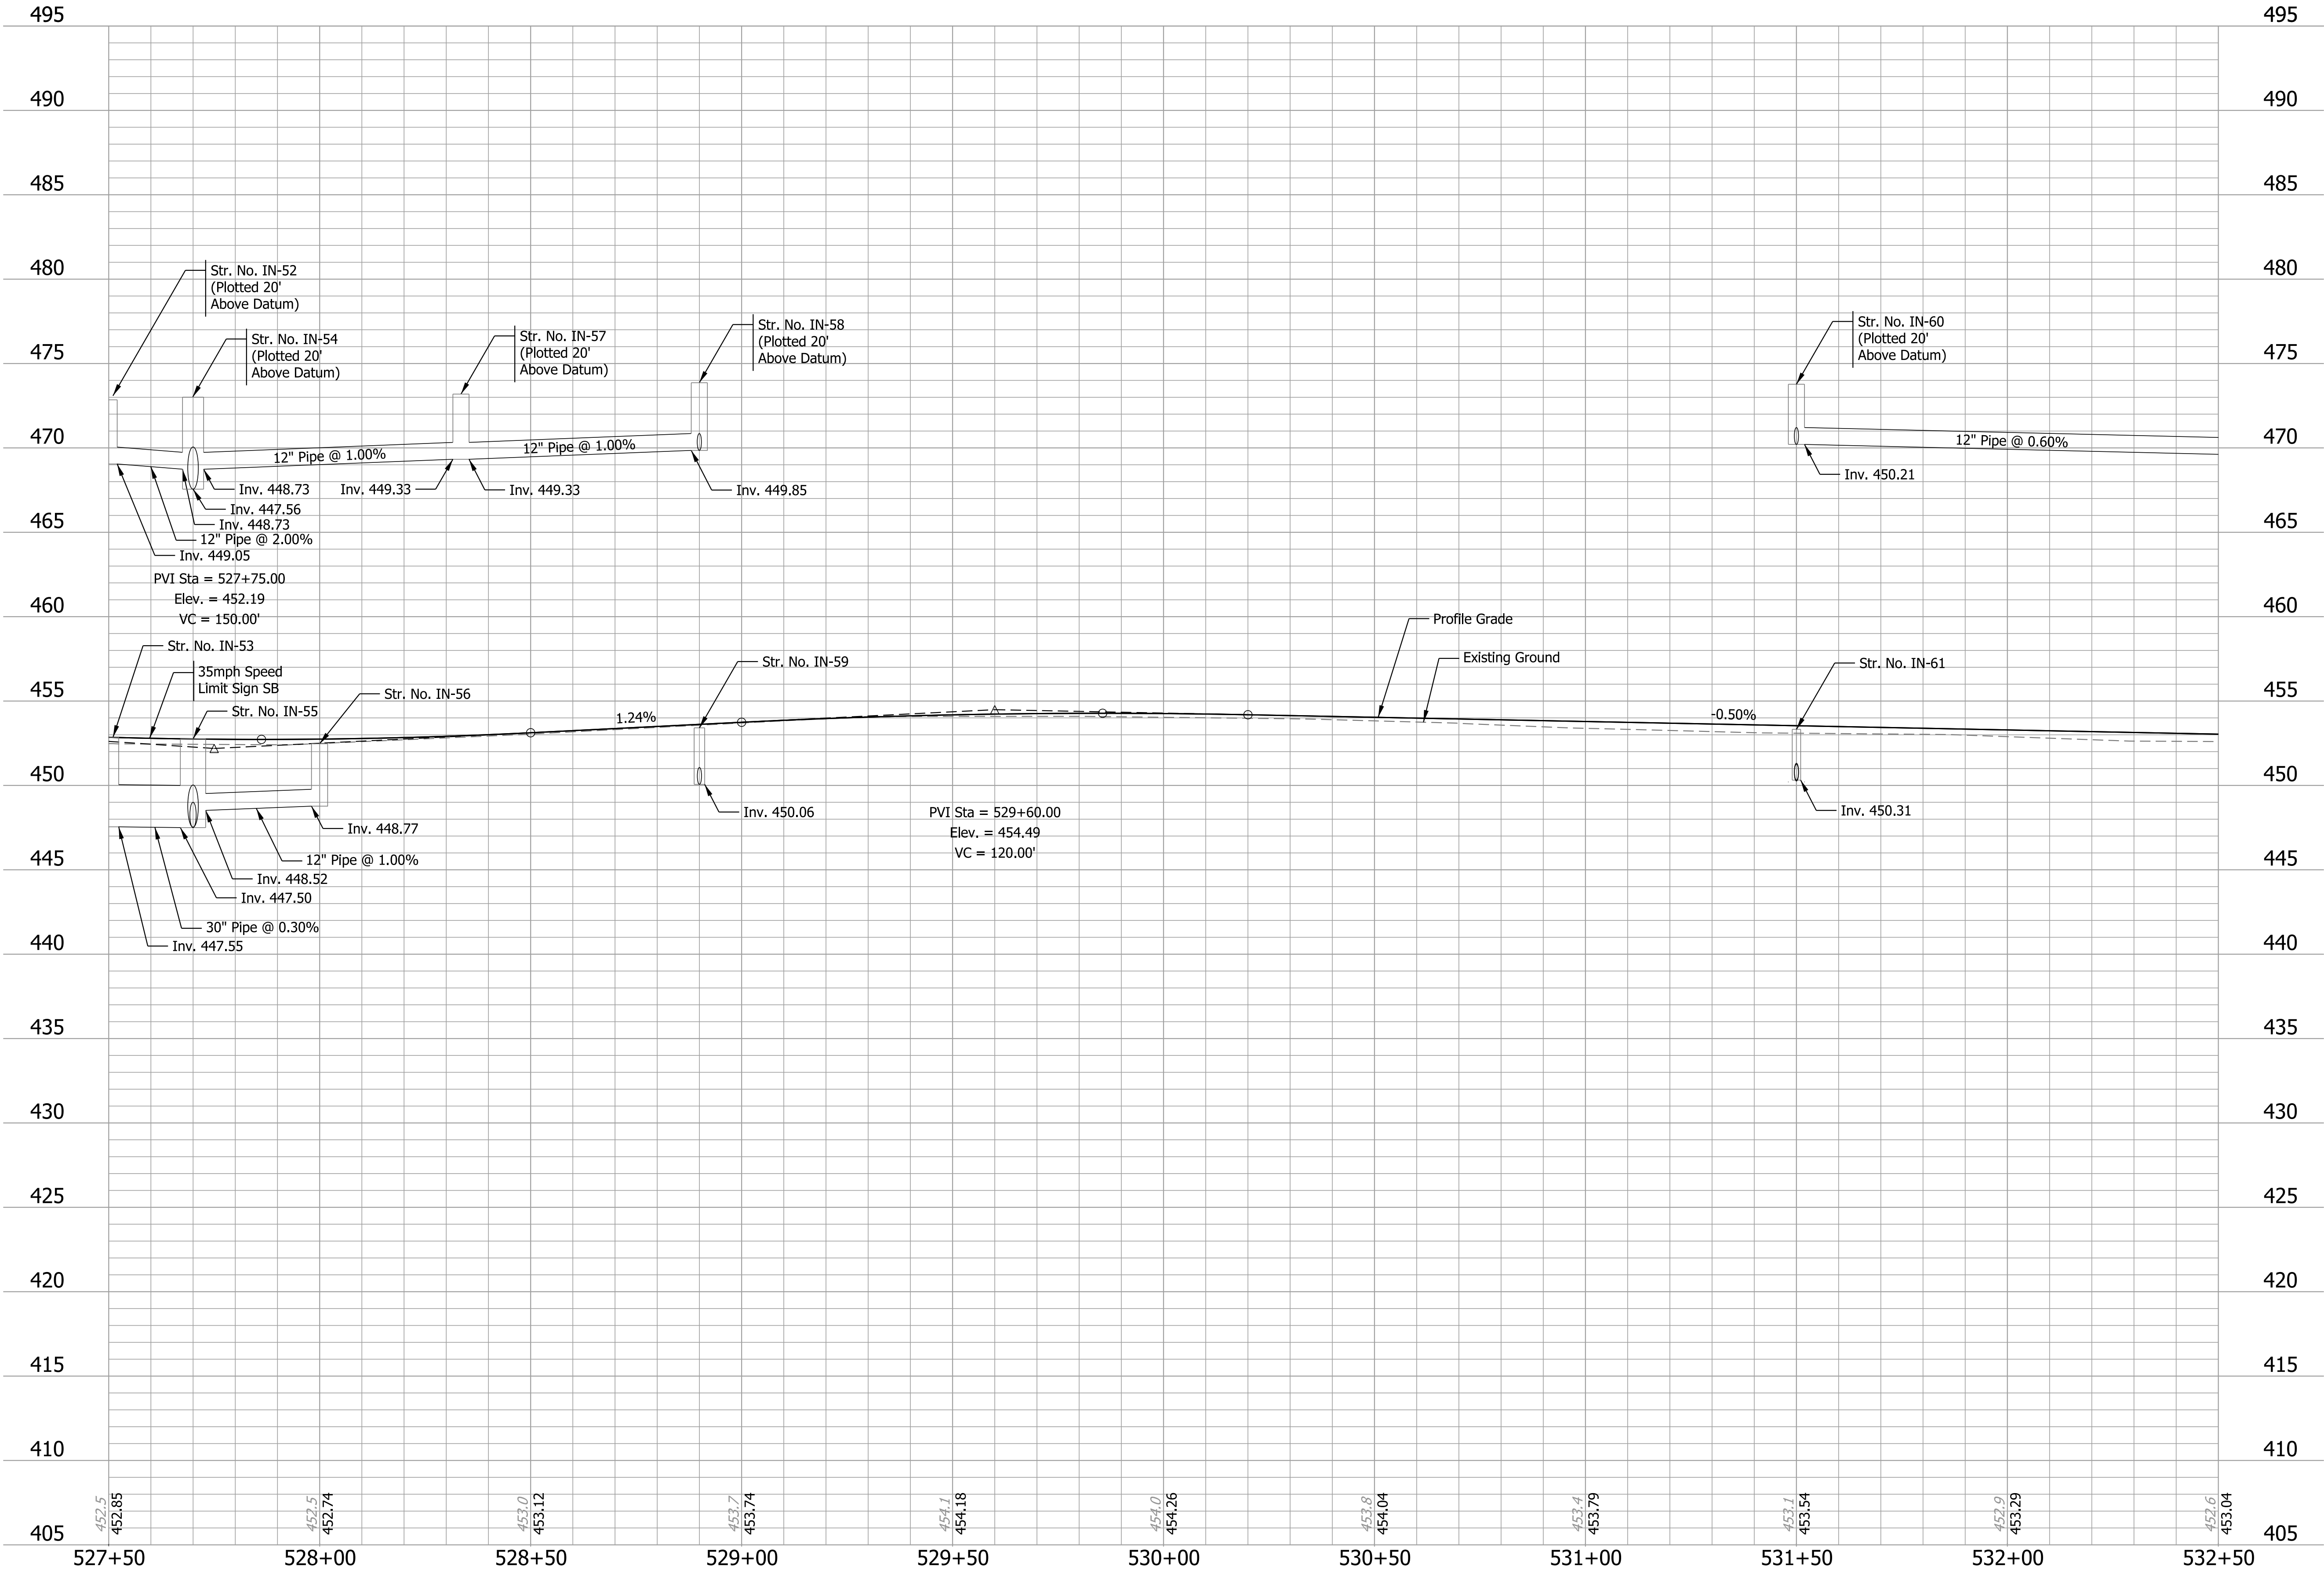

Plot: 1/6/2021 2:07 PM

IP_PWP:d0332433\Sht Profile_20_12.dgn

Preliminary
Not For Construction

RECOMMENDED FOR APPROVAL _____		DESIGN ENGINEER _____	DATE 1/6/2021
DESIGNED: KMB	DRAWN: JMS		
CHECKED: EAC	CHECKED: EAC		

INDIANA
DEPARTMENT OF TRANSPORTATION

PROFILE SHEET
LINE "PR-65"
STA. 527+50.00 TO 532+50.00

HORIZONTAL SCALE 1" = 20'	BRIDGE FILE	
VERTICAL SCALE 1" = 5'	DESIGNATION 1601062	
SURVEY BOOK	SHEETS 61 of 214	
CONTRACT R-40567	PROJECT 1601062	

Plot: 1/6/2021 2:07 PM

IP_PWP:d0332433\Sht Plan_20_13.dgn

NOTES:

1. All station and dimension references on this sheet described from Line "PR-65".
2. Line "PR-65" to be constructed.
3. All R/W described from Line "B" except as shown.
4. Proposed R/W is preliminary. Will be refined as design progresses.


Preliminary
Not For Construction

RECOMMENDED FOR APPROVAL		1/6/2021
DESIGN ENGINEER		DATE
DESIGNED: KMB	DRAWN: JMS	
CHECKED: EAC	CHECKED: EAC	


INDIANA
DEPARTMENT OF TRANSPORTATION

PLAN SHEET
LINE "PR-65"
STA. 532+50.00 TO 538+00.00

HORIZONTAL SCALE		BRIDGE FILE	
1" = 20'			
VERTICAL SCALE		DESIGNATION	
N/A		1601062	
SURVEY BOOK		SHEETS	
		62	of 214
CONTRACT		PROJECT	
R-40567		1601062	

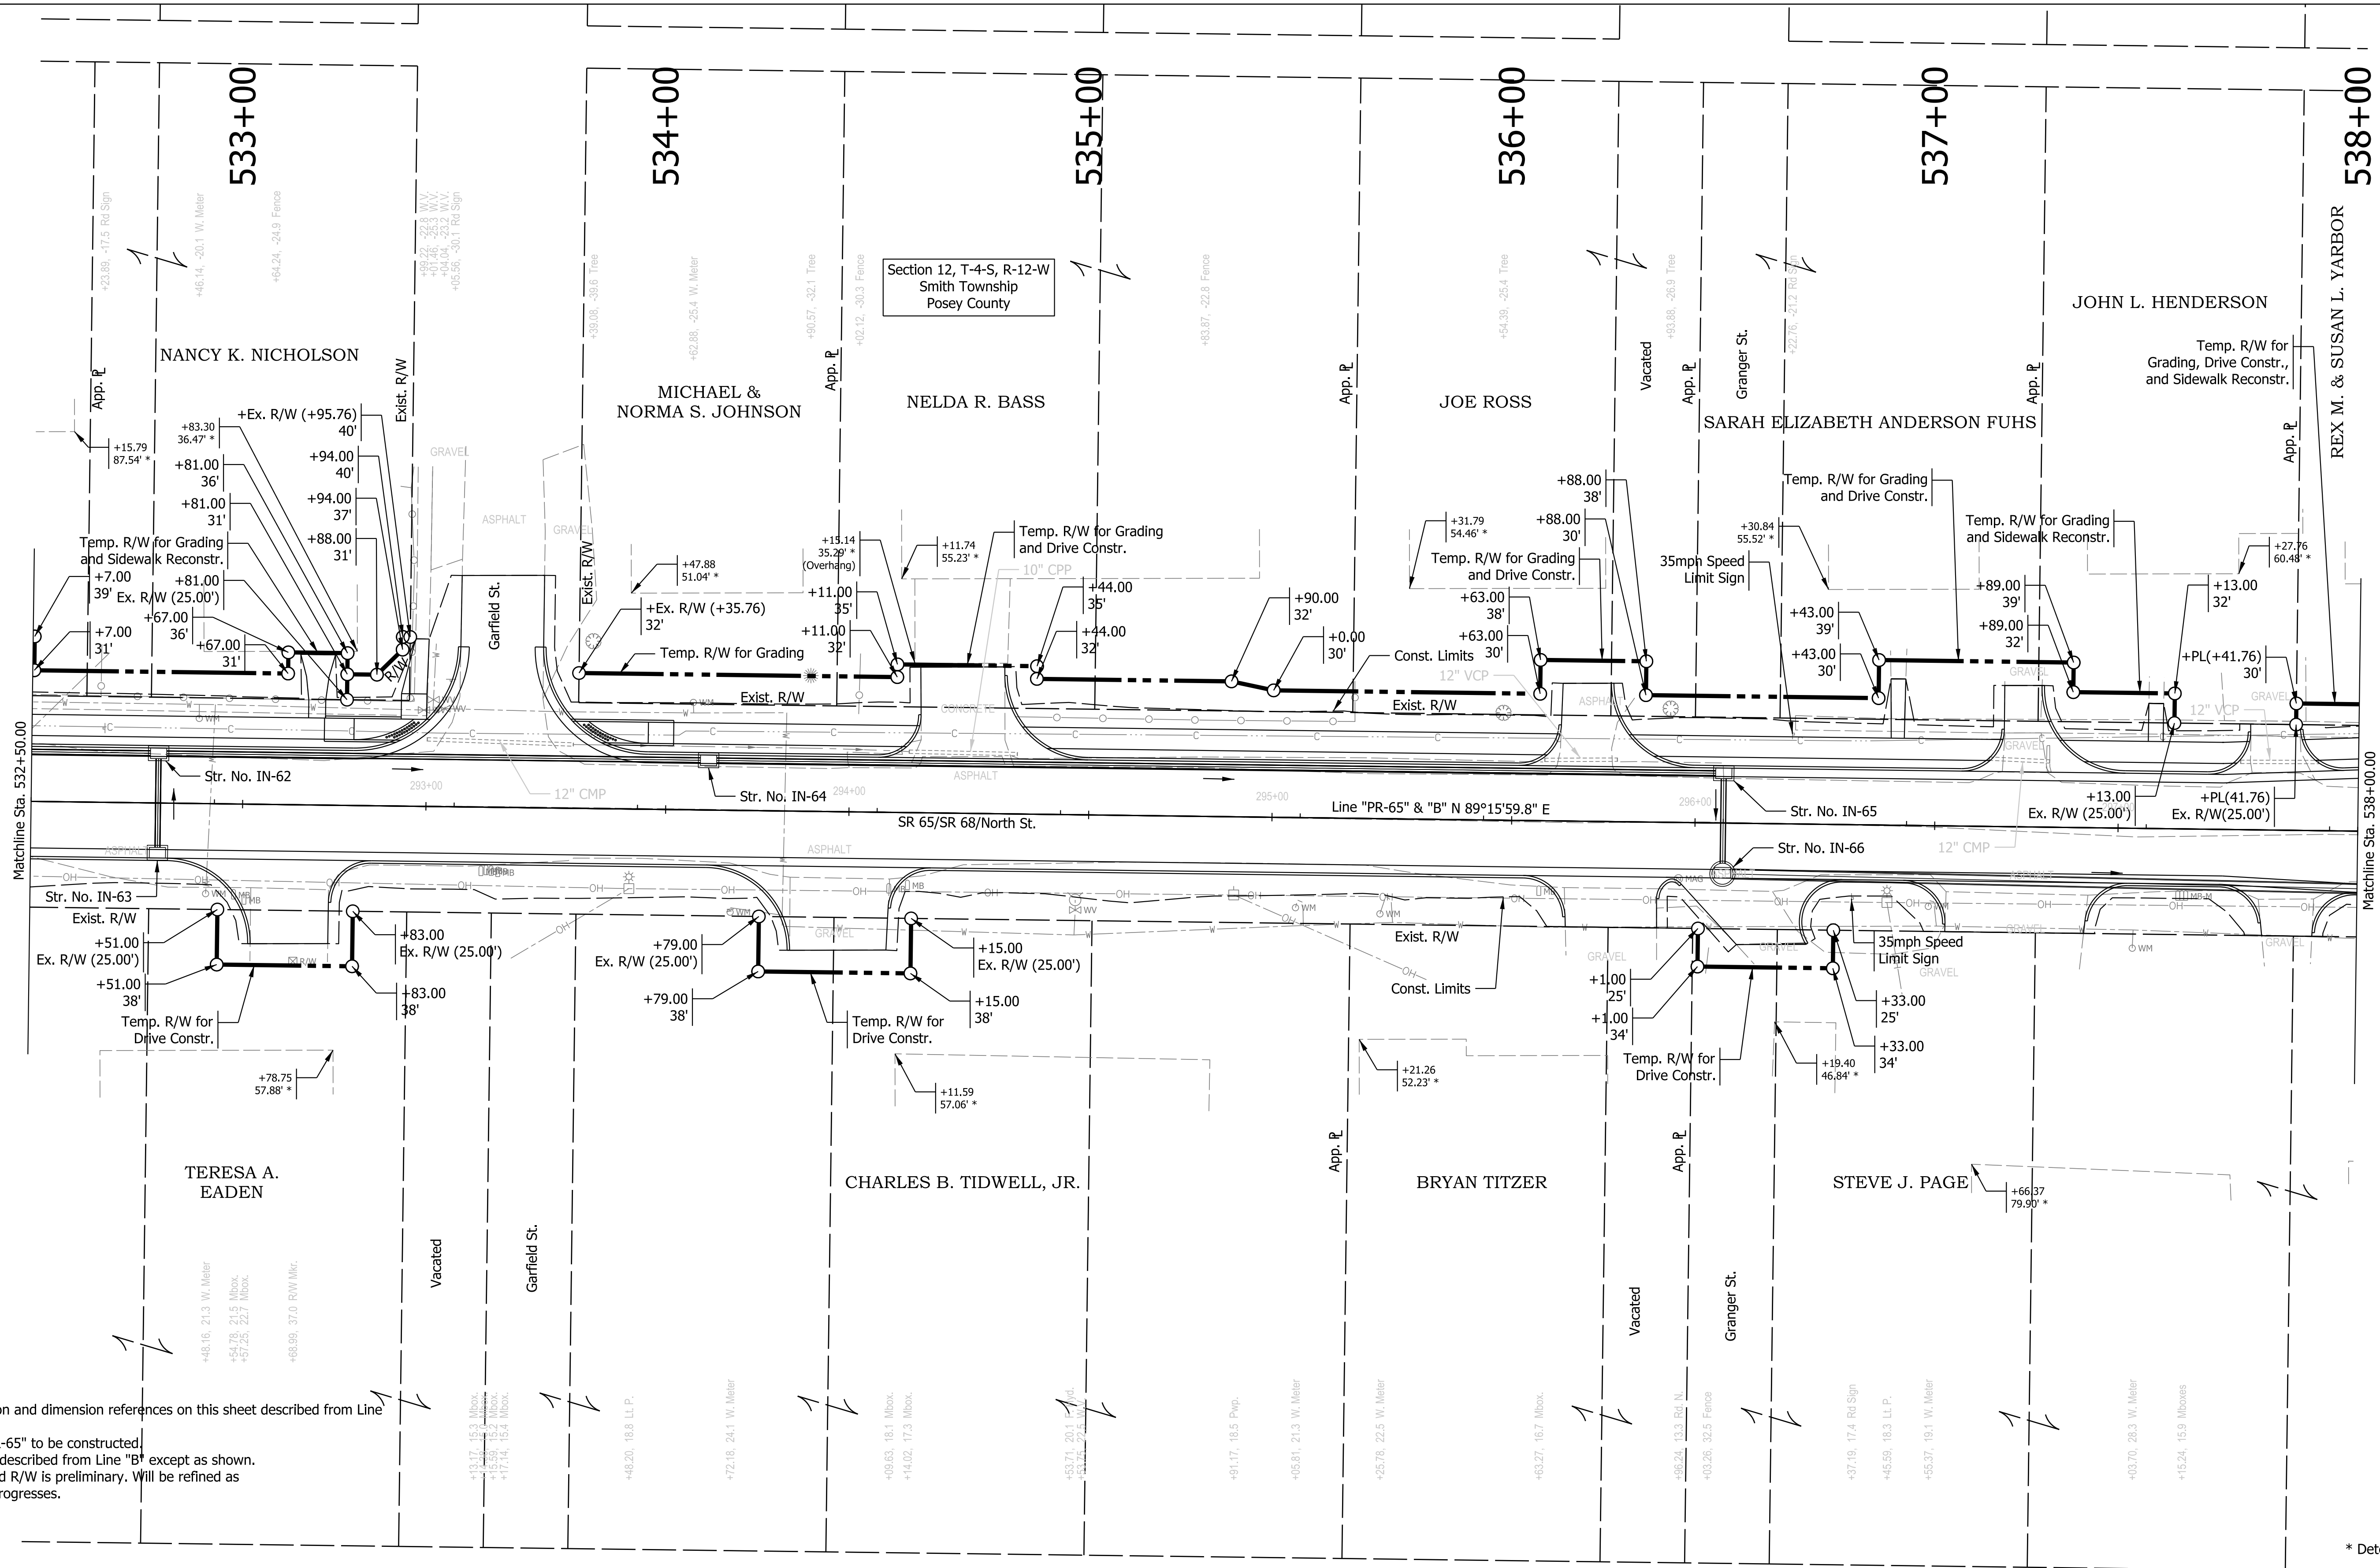

* Determined by aerial

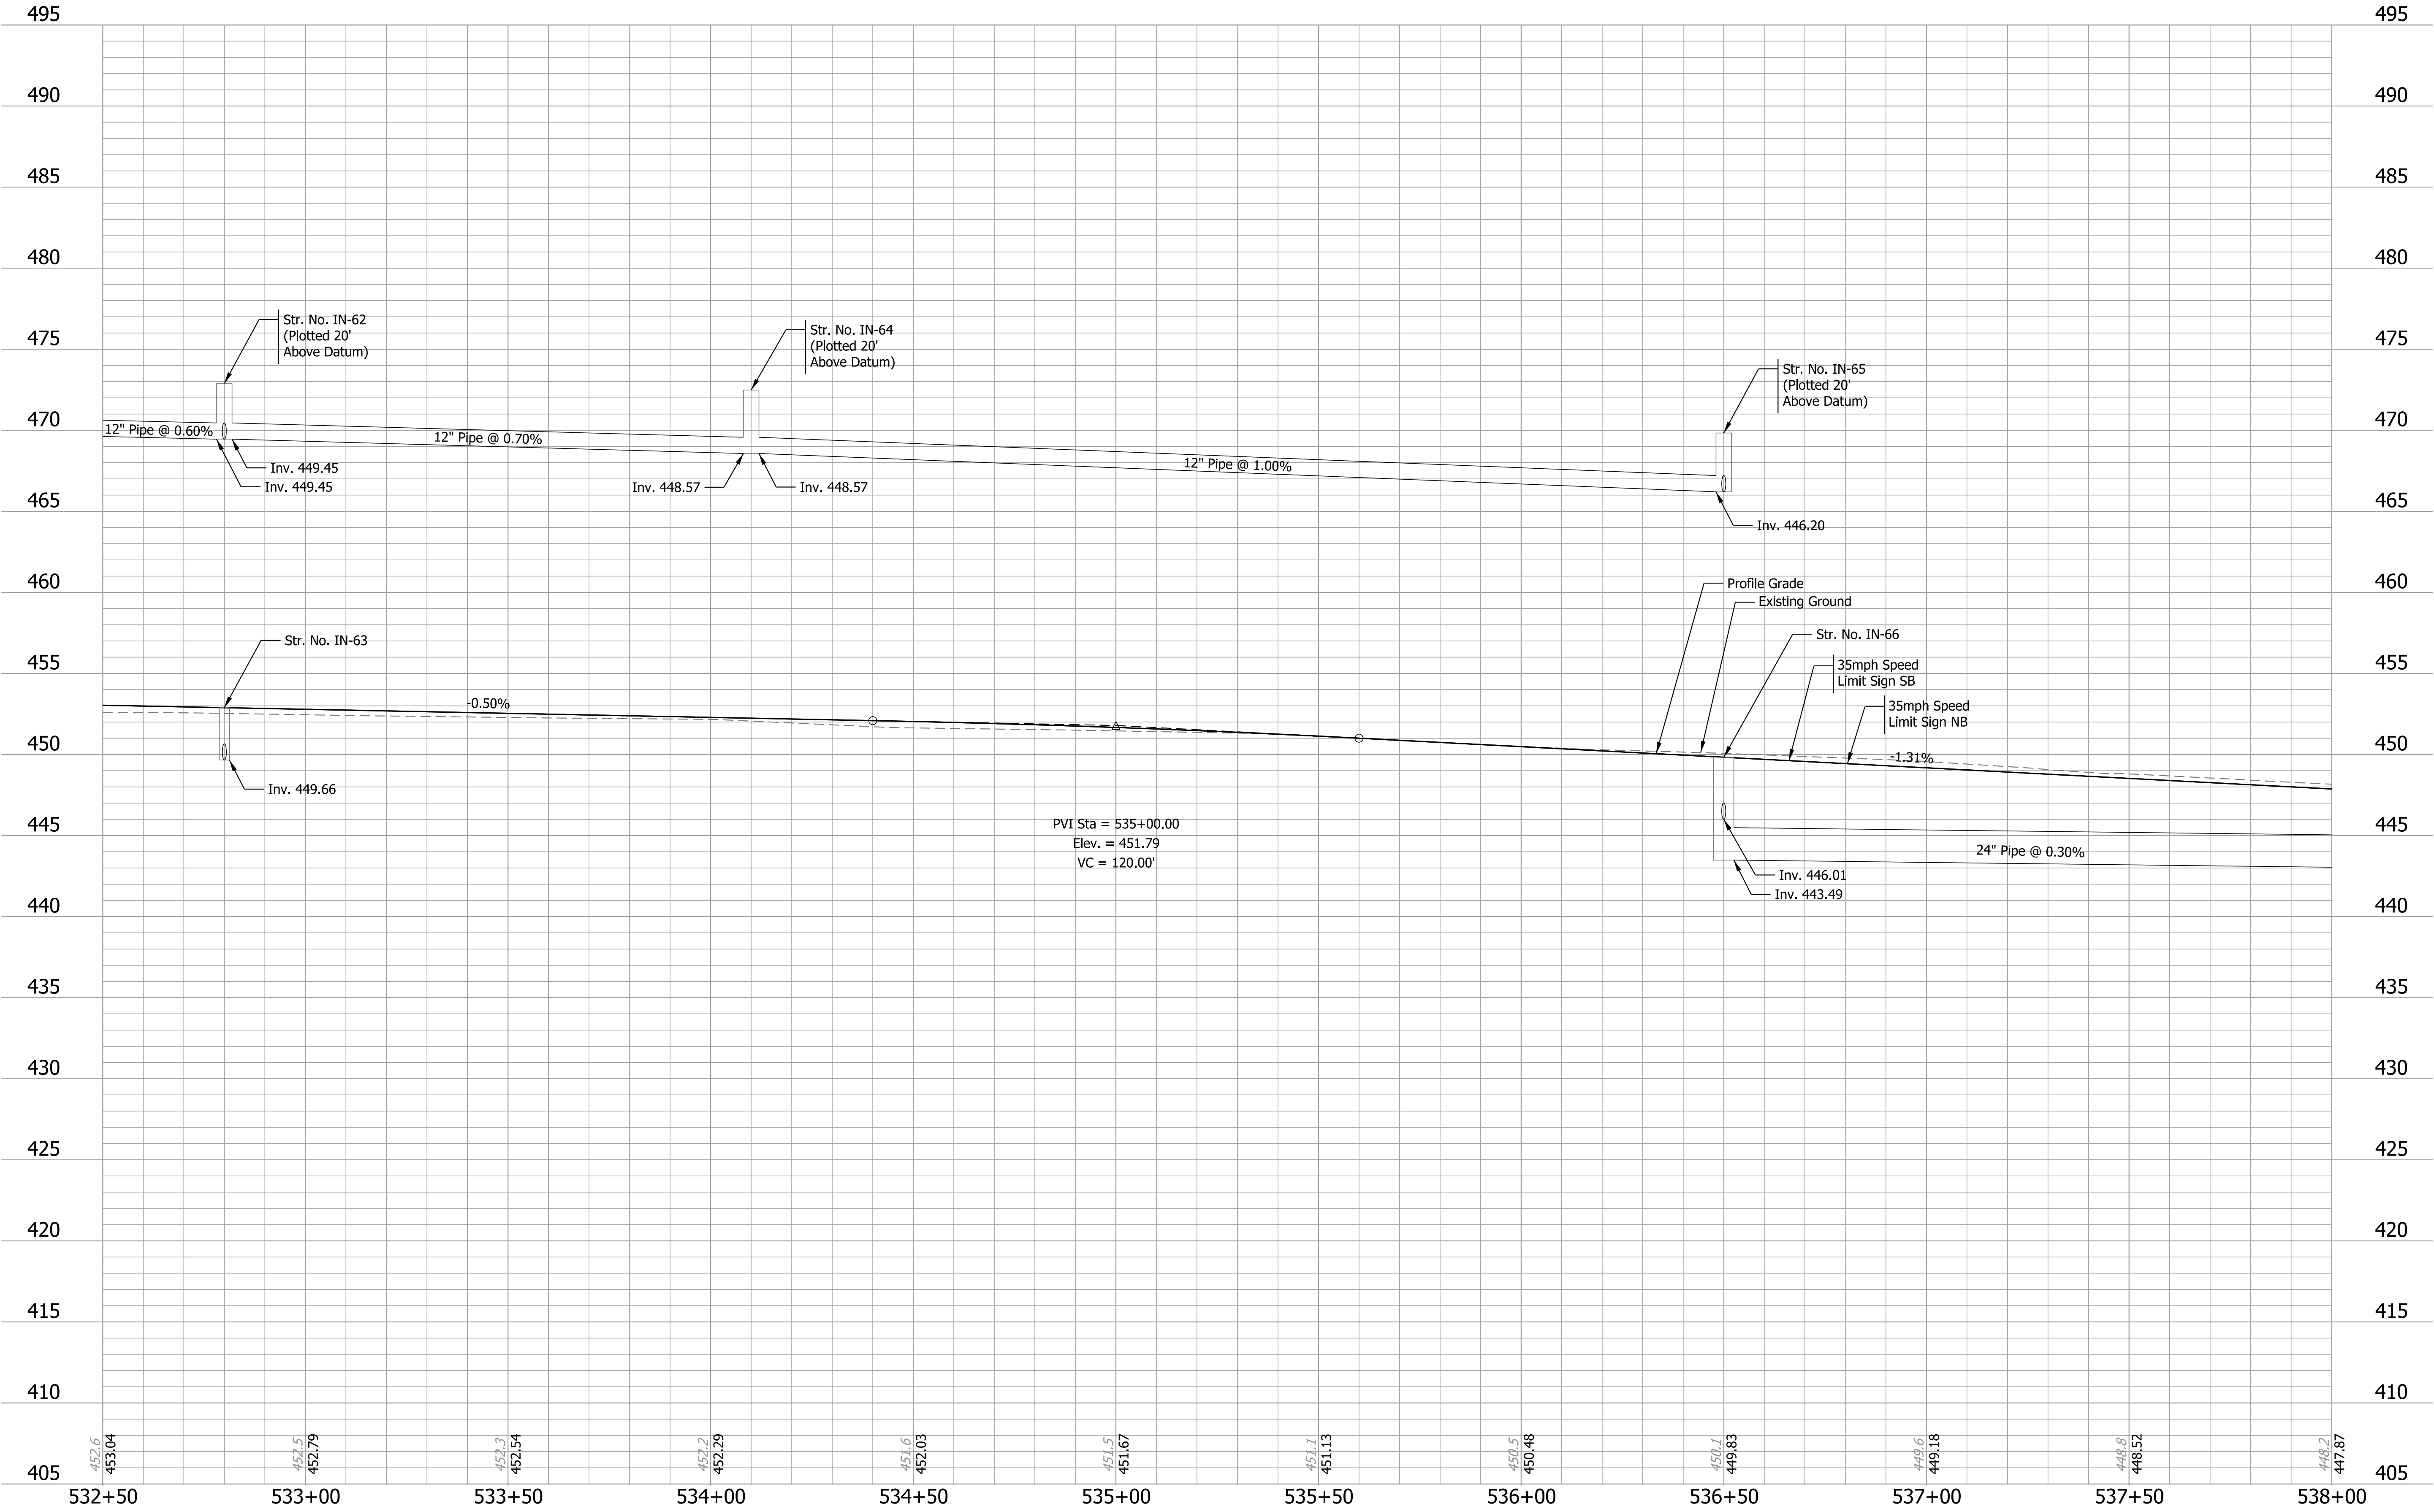

Plot: 1/6/2021 2:08 PM

IP_PWP:d0332433\Sht Profile_20_13.dgn

Preliminary
Not For Construction

RECOMMENDED
FOR APPROVAL

DESIGNED: KMB

CHECKED: EAC

1/6/2021
DATE

DRAWN: JMS

CHECKED: EAC

INDIANA
DEPARTMENT OF TRANSPORTATION

PROFILE SHEET
LINE "PR-65"
STA. 532+50.00 TO 538+00.00

HORIZONTAL SCALE
1" = 20'


VERTICAL SCALE
1" = 5'

BRIDGE FILE

DESIGNATION
1601062

SHEETS
63 of 214

PROJECT
1601062

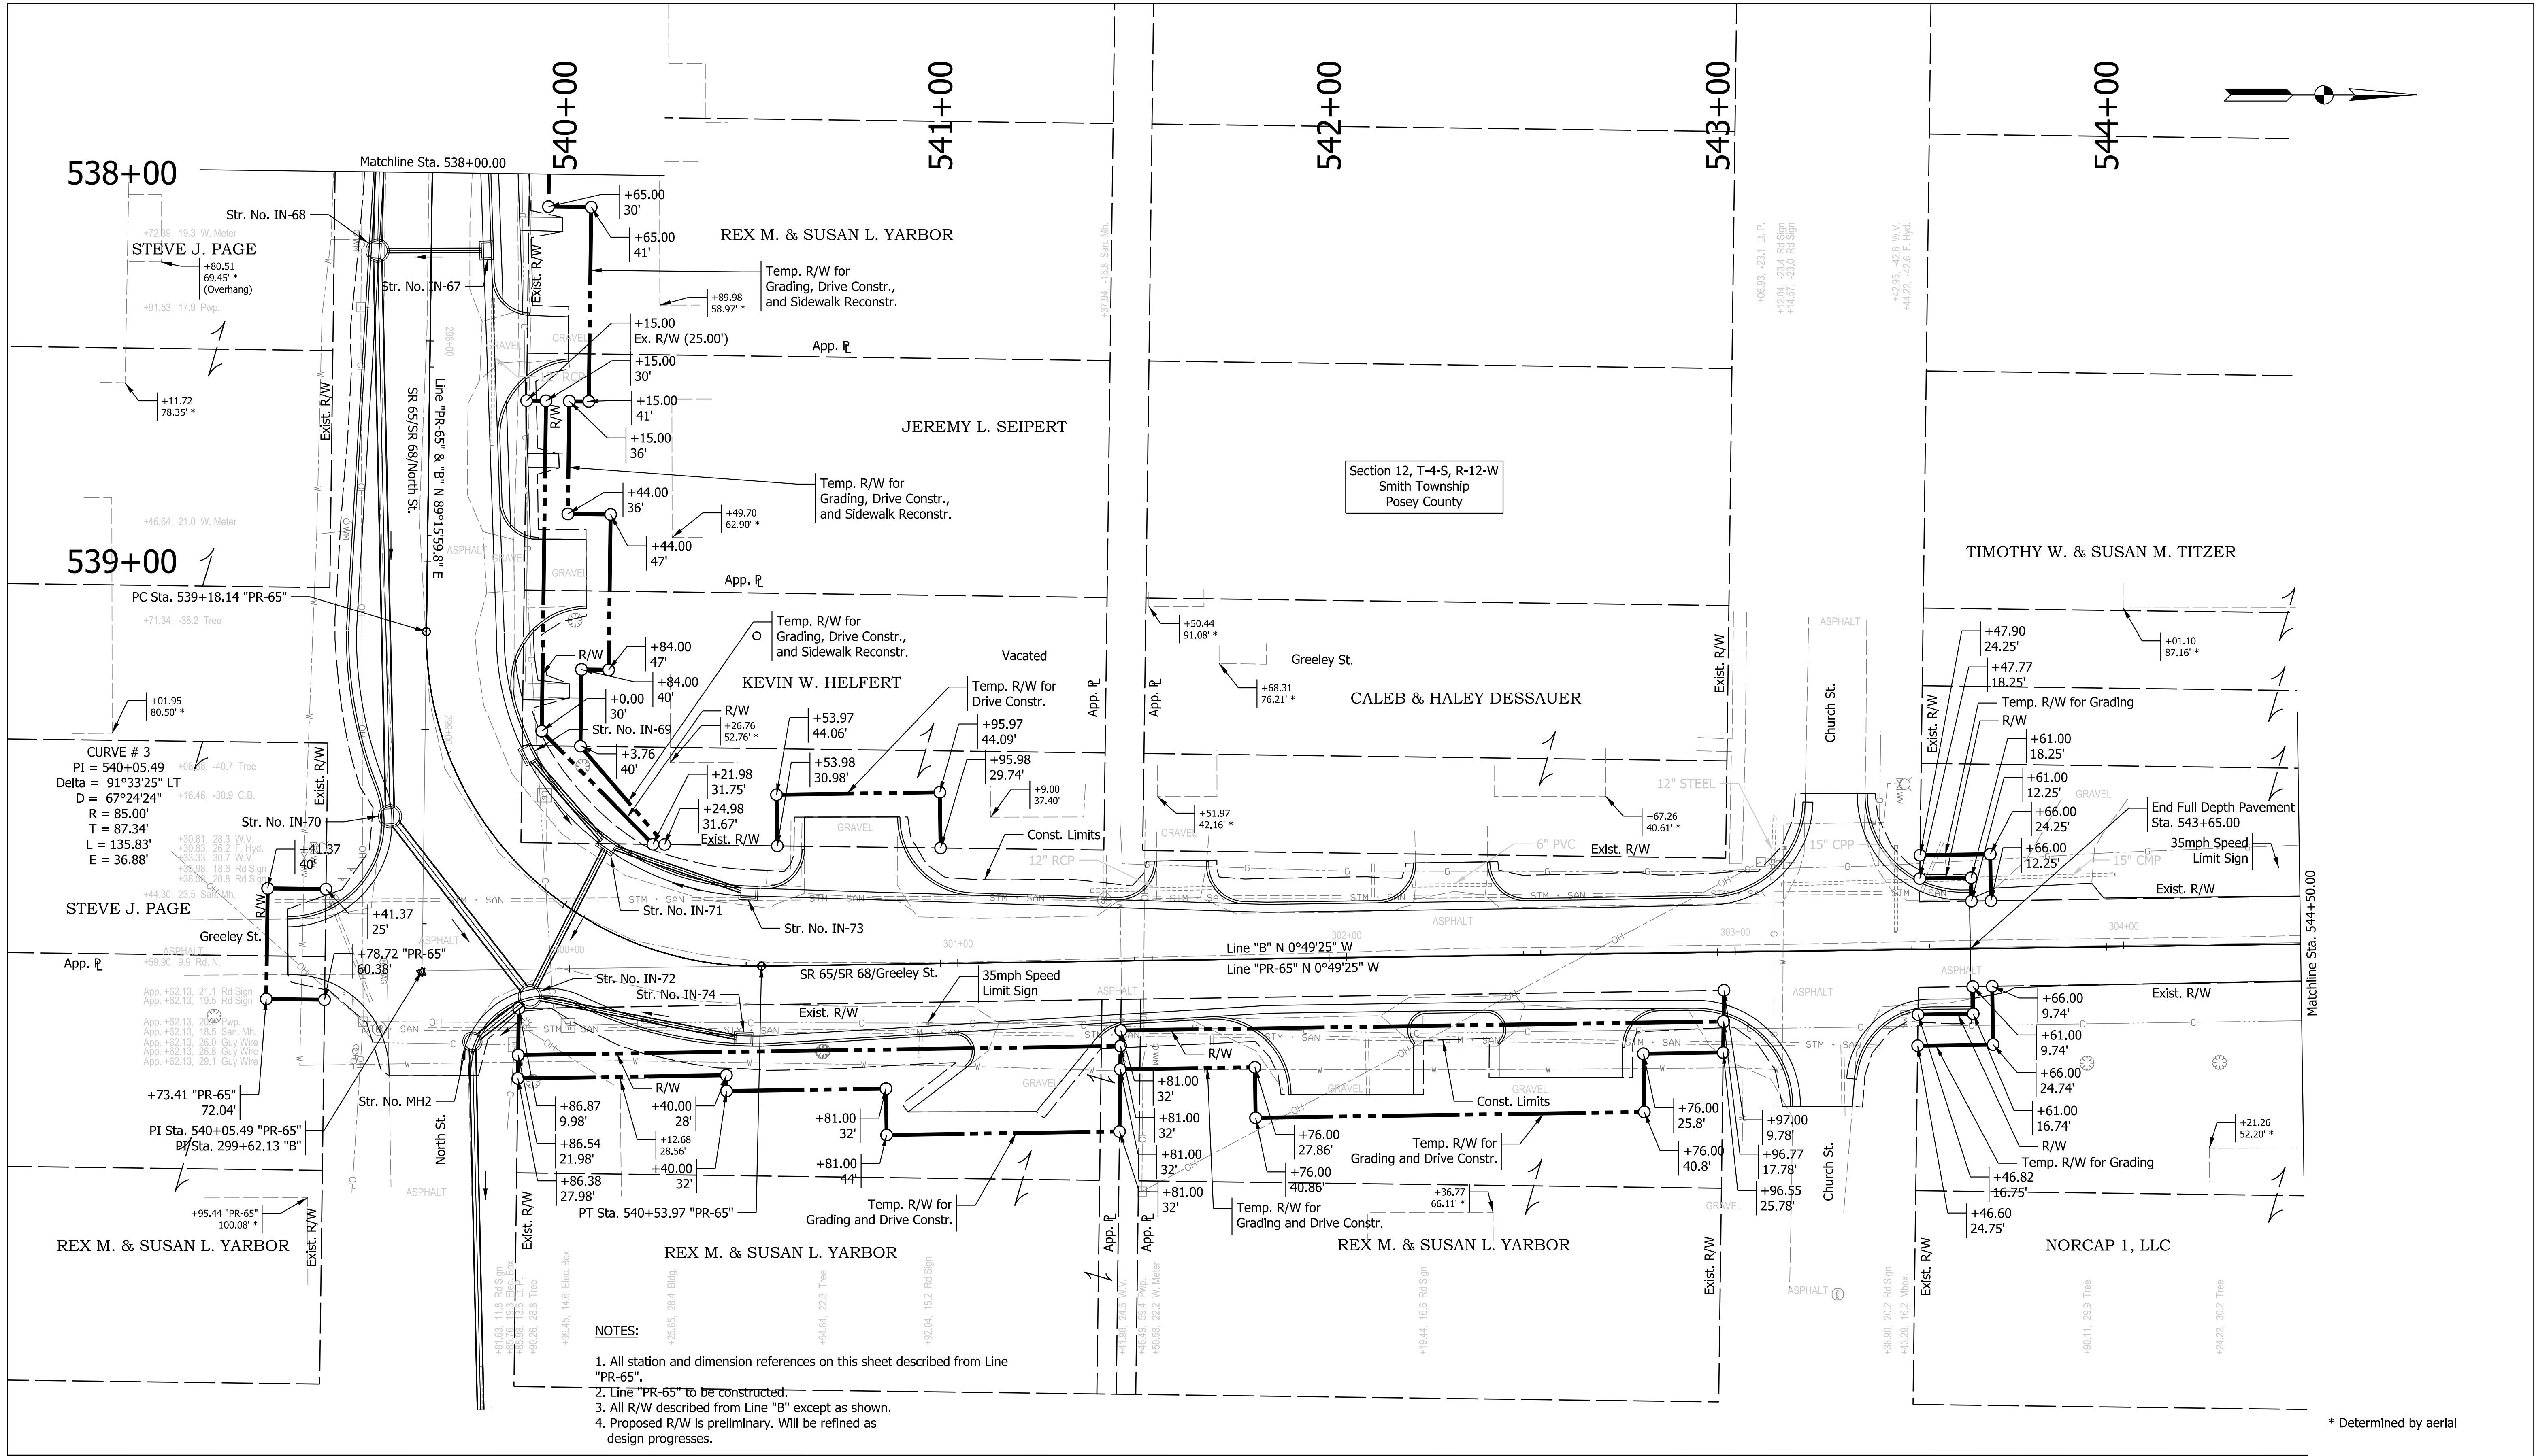

Plot: 1/6/2021 2:08 PM
IP_PWP:d0332433\Sht Plan_20_14.dgn

Preliminary
Not For Construction

RECOMMENDED FOR APPROVAL

DESIGNED: KMB
CHECKED: EAC

DESIGN ENGINEER

DRAWN: JMS
CHECKED: EAC

1/6/2021
DATE

INDIANA
DEPARTMENT OF TRANSPORTATION

PLAN SHEET
LINE "PR-65"
STA. 538+00.00 TO 544+50.00

HORIZONTAL SCALE
1" = 20'

VERTICAL SCALE
N/A

SURVEY BOOK

CONTRACT
R-40567

BRIDGE FILE

DESIGNATION
1601062


SHEETS
64 of 214

PROJECT
1601062

* Determined by aerial

Plot: 1/6/2021 2:08 PM

IP_PWP:d0332433\Sht Profile_20_14A.dgn

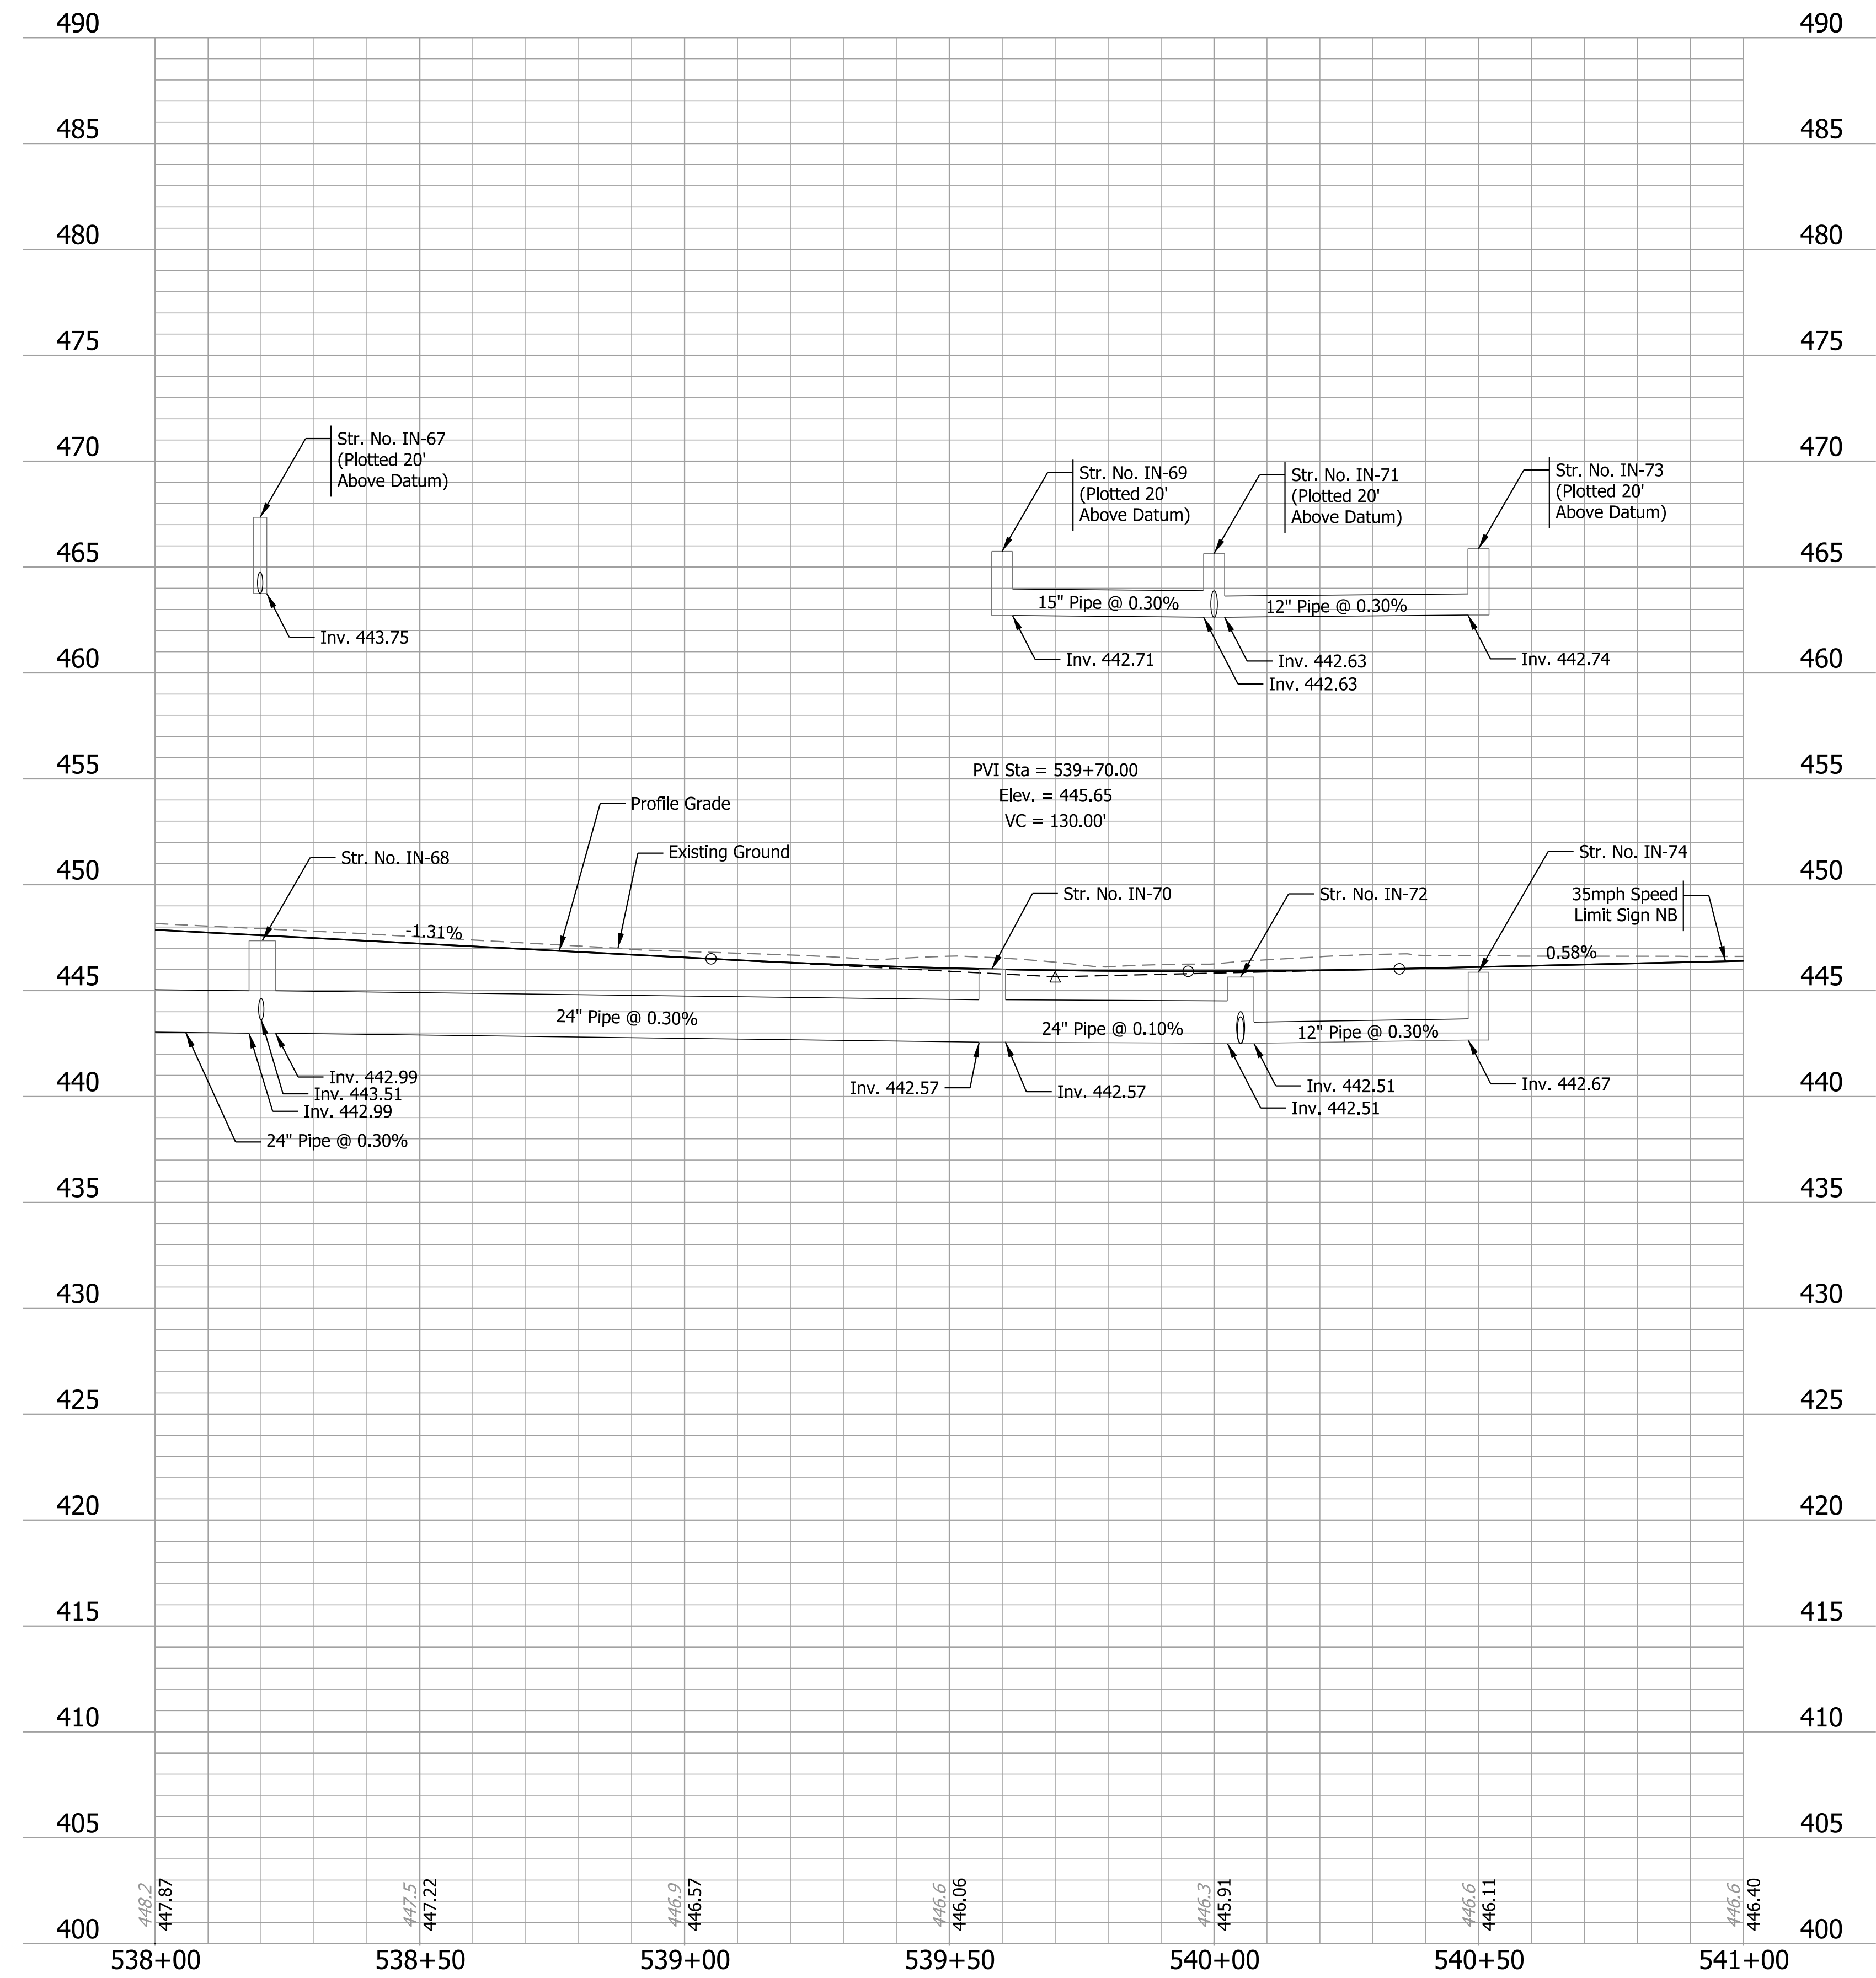


Preliminary
Not For Construction

RECOMMENDED FOR APPROVAL _____ DESIGN ENGINEER _____ DATE 1/6/2021	
DESIGNED: KMB	DRAWN: JMS
CHECKED: EAC	CHECKED: EAC

INDIANA
DEPARTMENT OF TRANSPORTATION

PROFILE SHEET
LINE "PR-65"
STA. 538+00.00 TO 541+00.00


HORIZONTAL SCALE 1" = 20'		BRIDGE FILE	
VERTICAL SCALE 1" = 5'		DESIGNATION 1601062	
SURVEY BOOK		SHEETS 65 of 214	
CONTRACT R-40567		PROJECT 1601062	

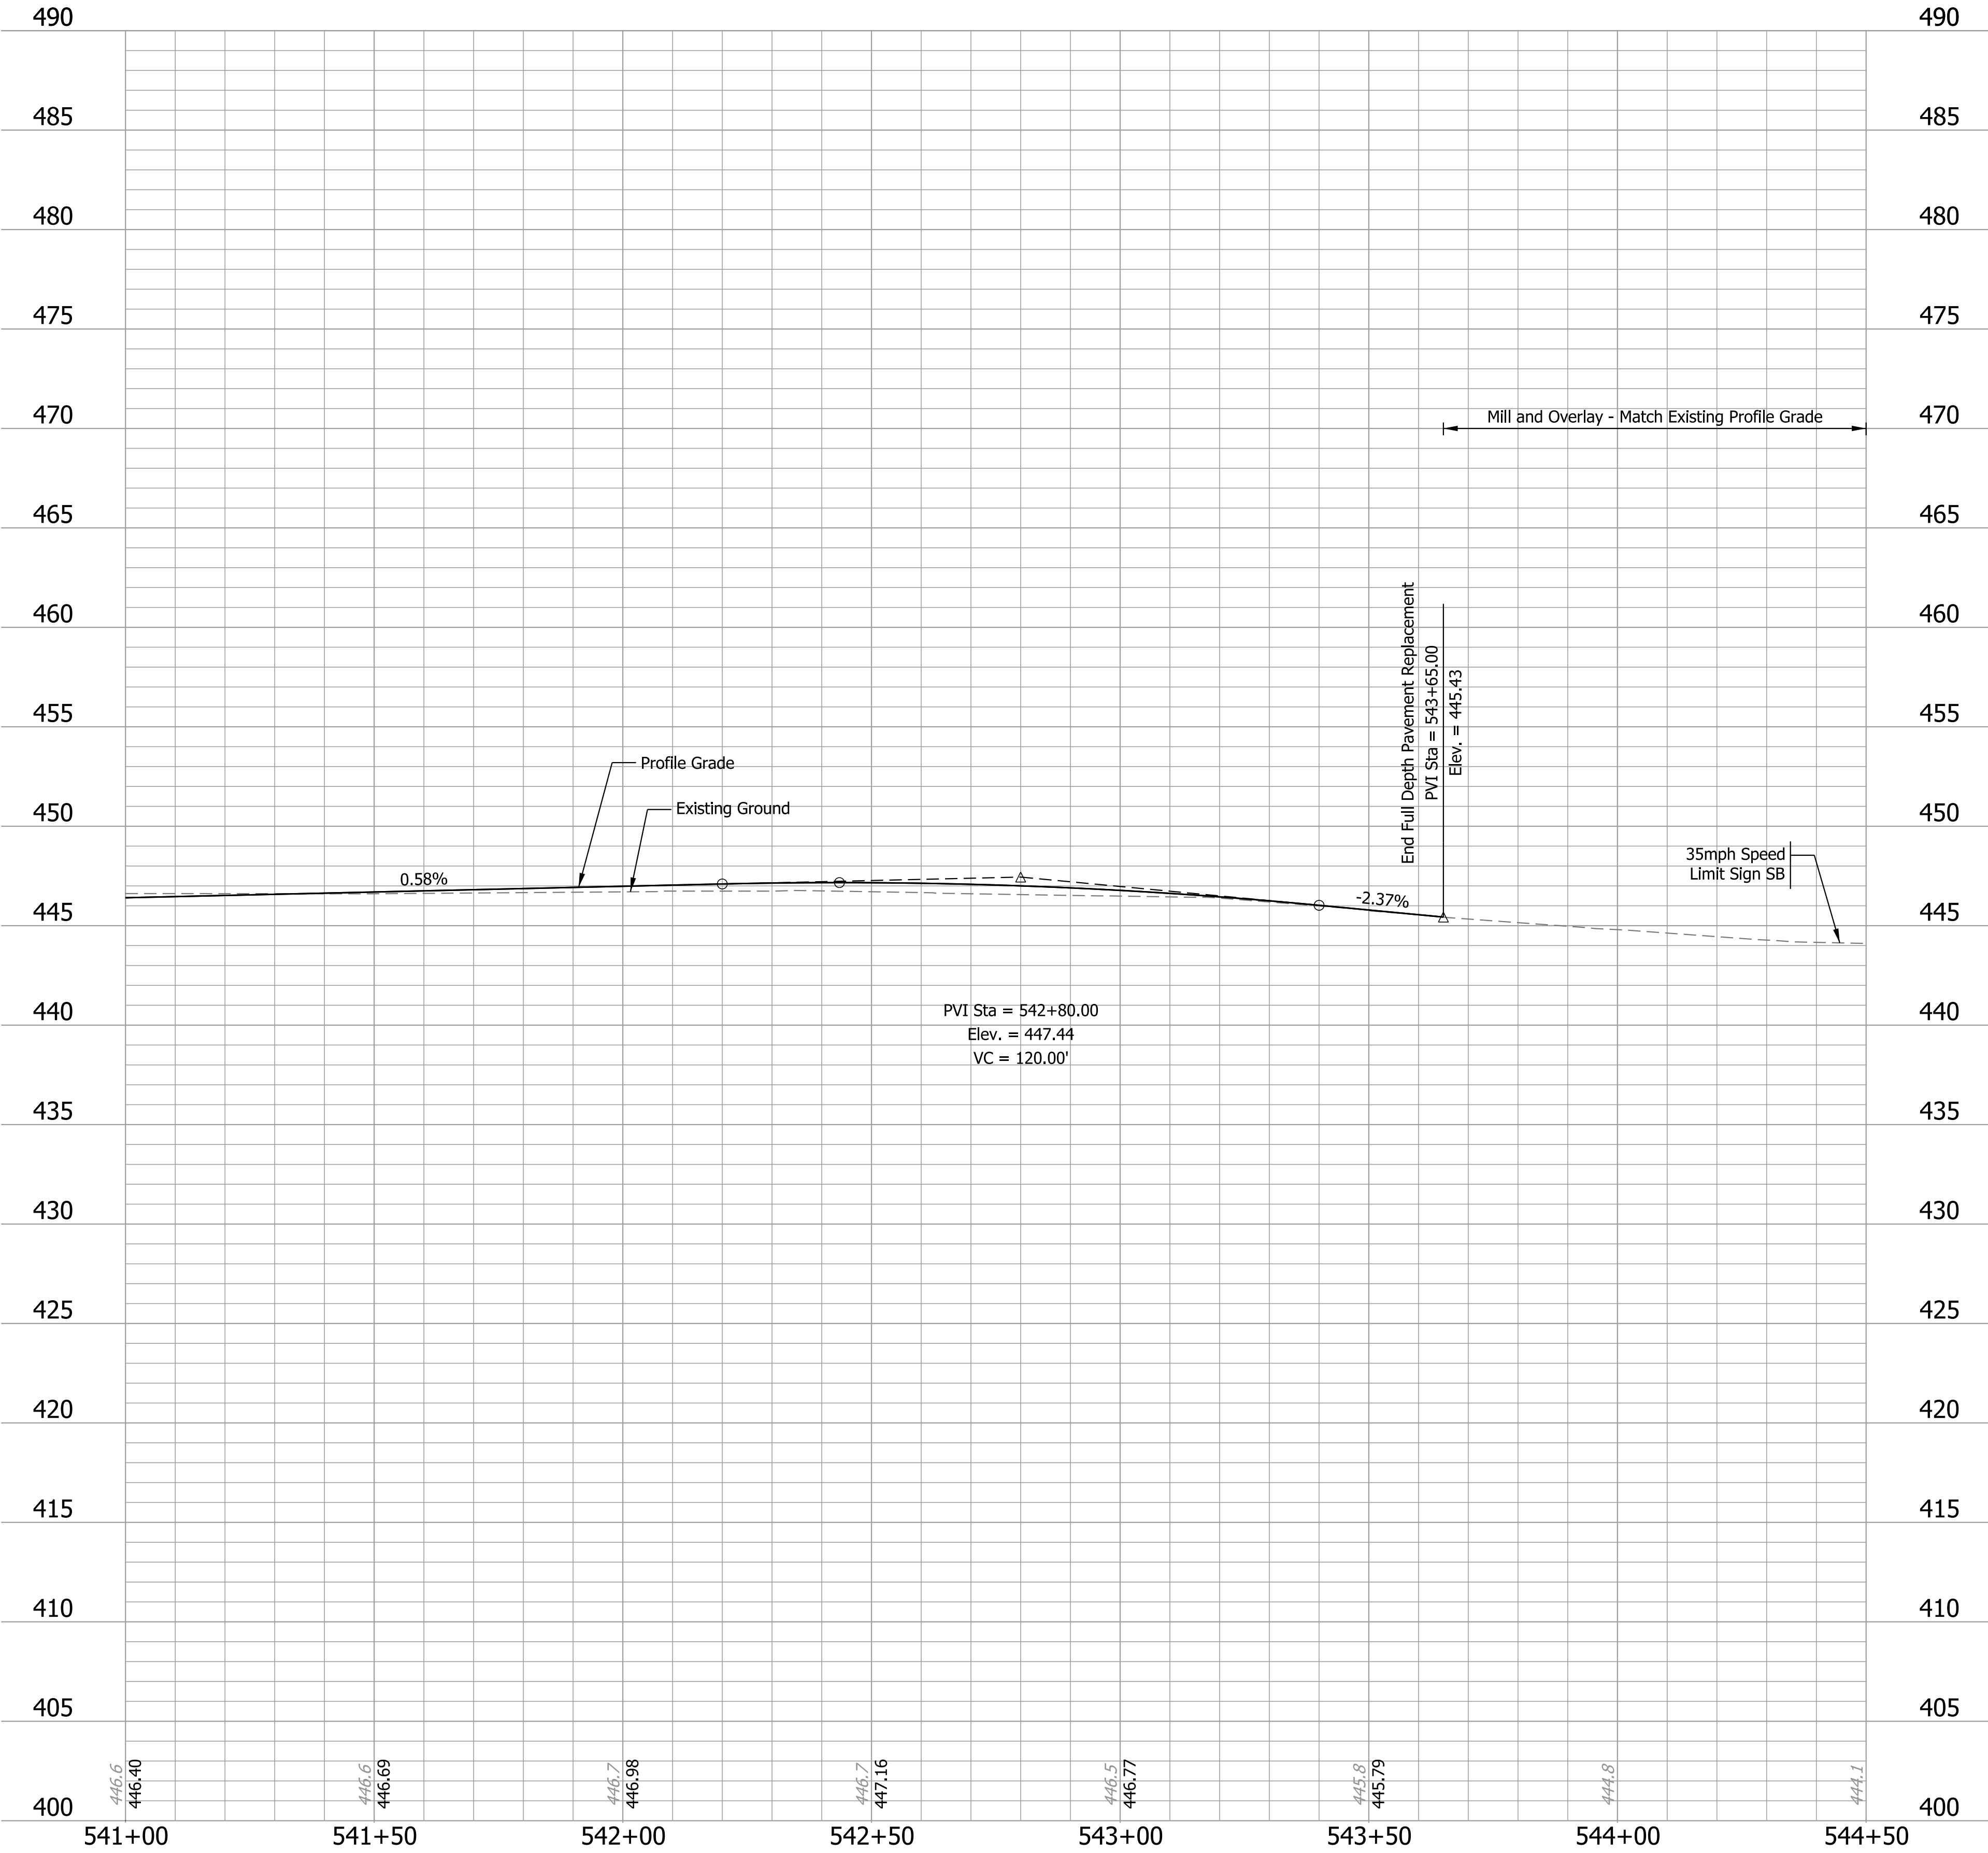

Plot: 1/6/2021 2:08 PM

IP_PWP:d0332433\Sht Profile_20_14B.dgn

Preliminary Not For Construction	RECOMMENDED FOR APPROVAL _____	DESIGN ENGINEER _____	1/6/2021	INDIANA DEPARTMENT OF TRANSPORTATION		HORIZONTAL SCALE 1" = 20'		BRIDGE FILE	
	DESIGNED: KMB	DRAWN: JMS	DATE	PROFILE SHEET LINE "PR-65" STA. 541+00.00 TO 544+50.00		VERTICAL SCALE 1" = 5'		DESIGNATION 1601062	
	CHECKED: EAC	CHECKED: EAC	SURVEY BOOK			SHEETS			
			66 of 214						
						CONTRACT R-40567		PROJECT 1601062	

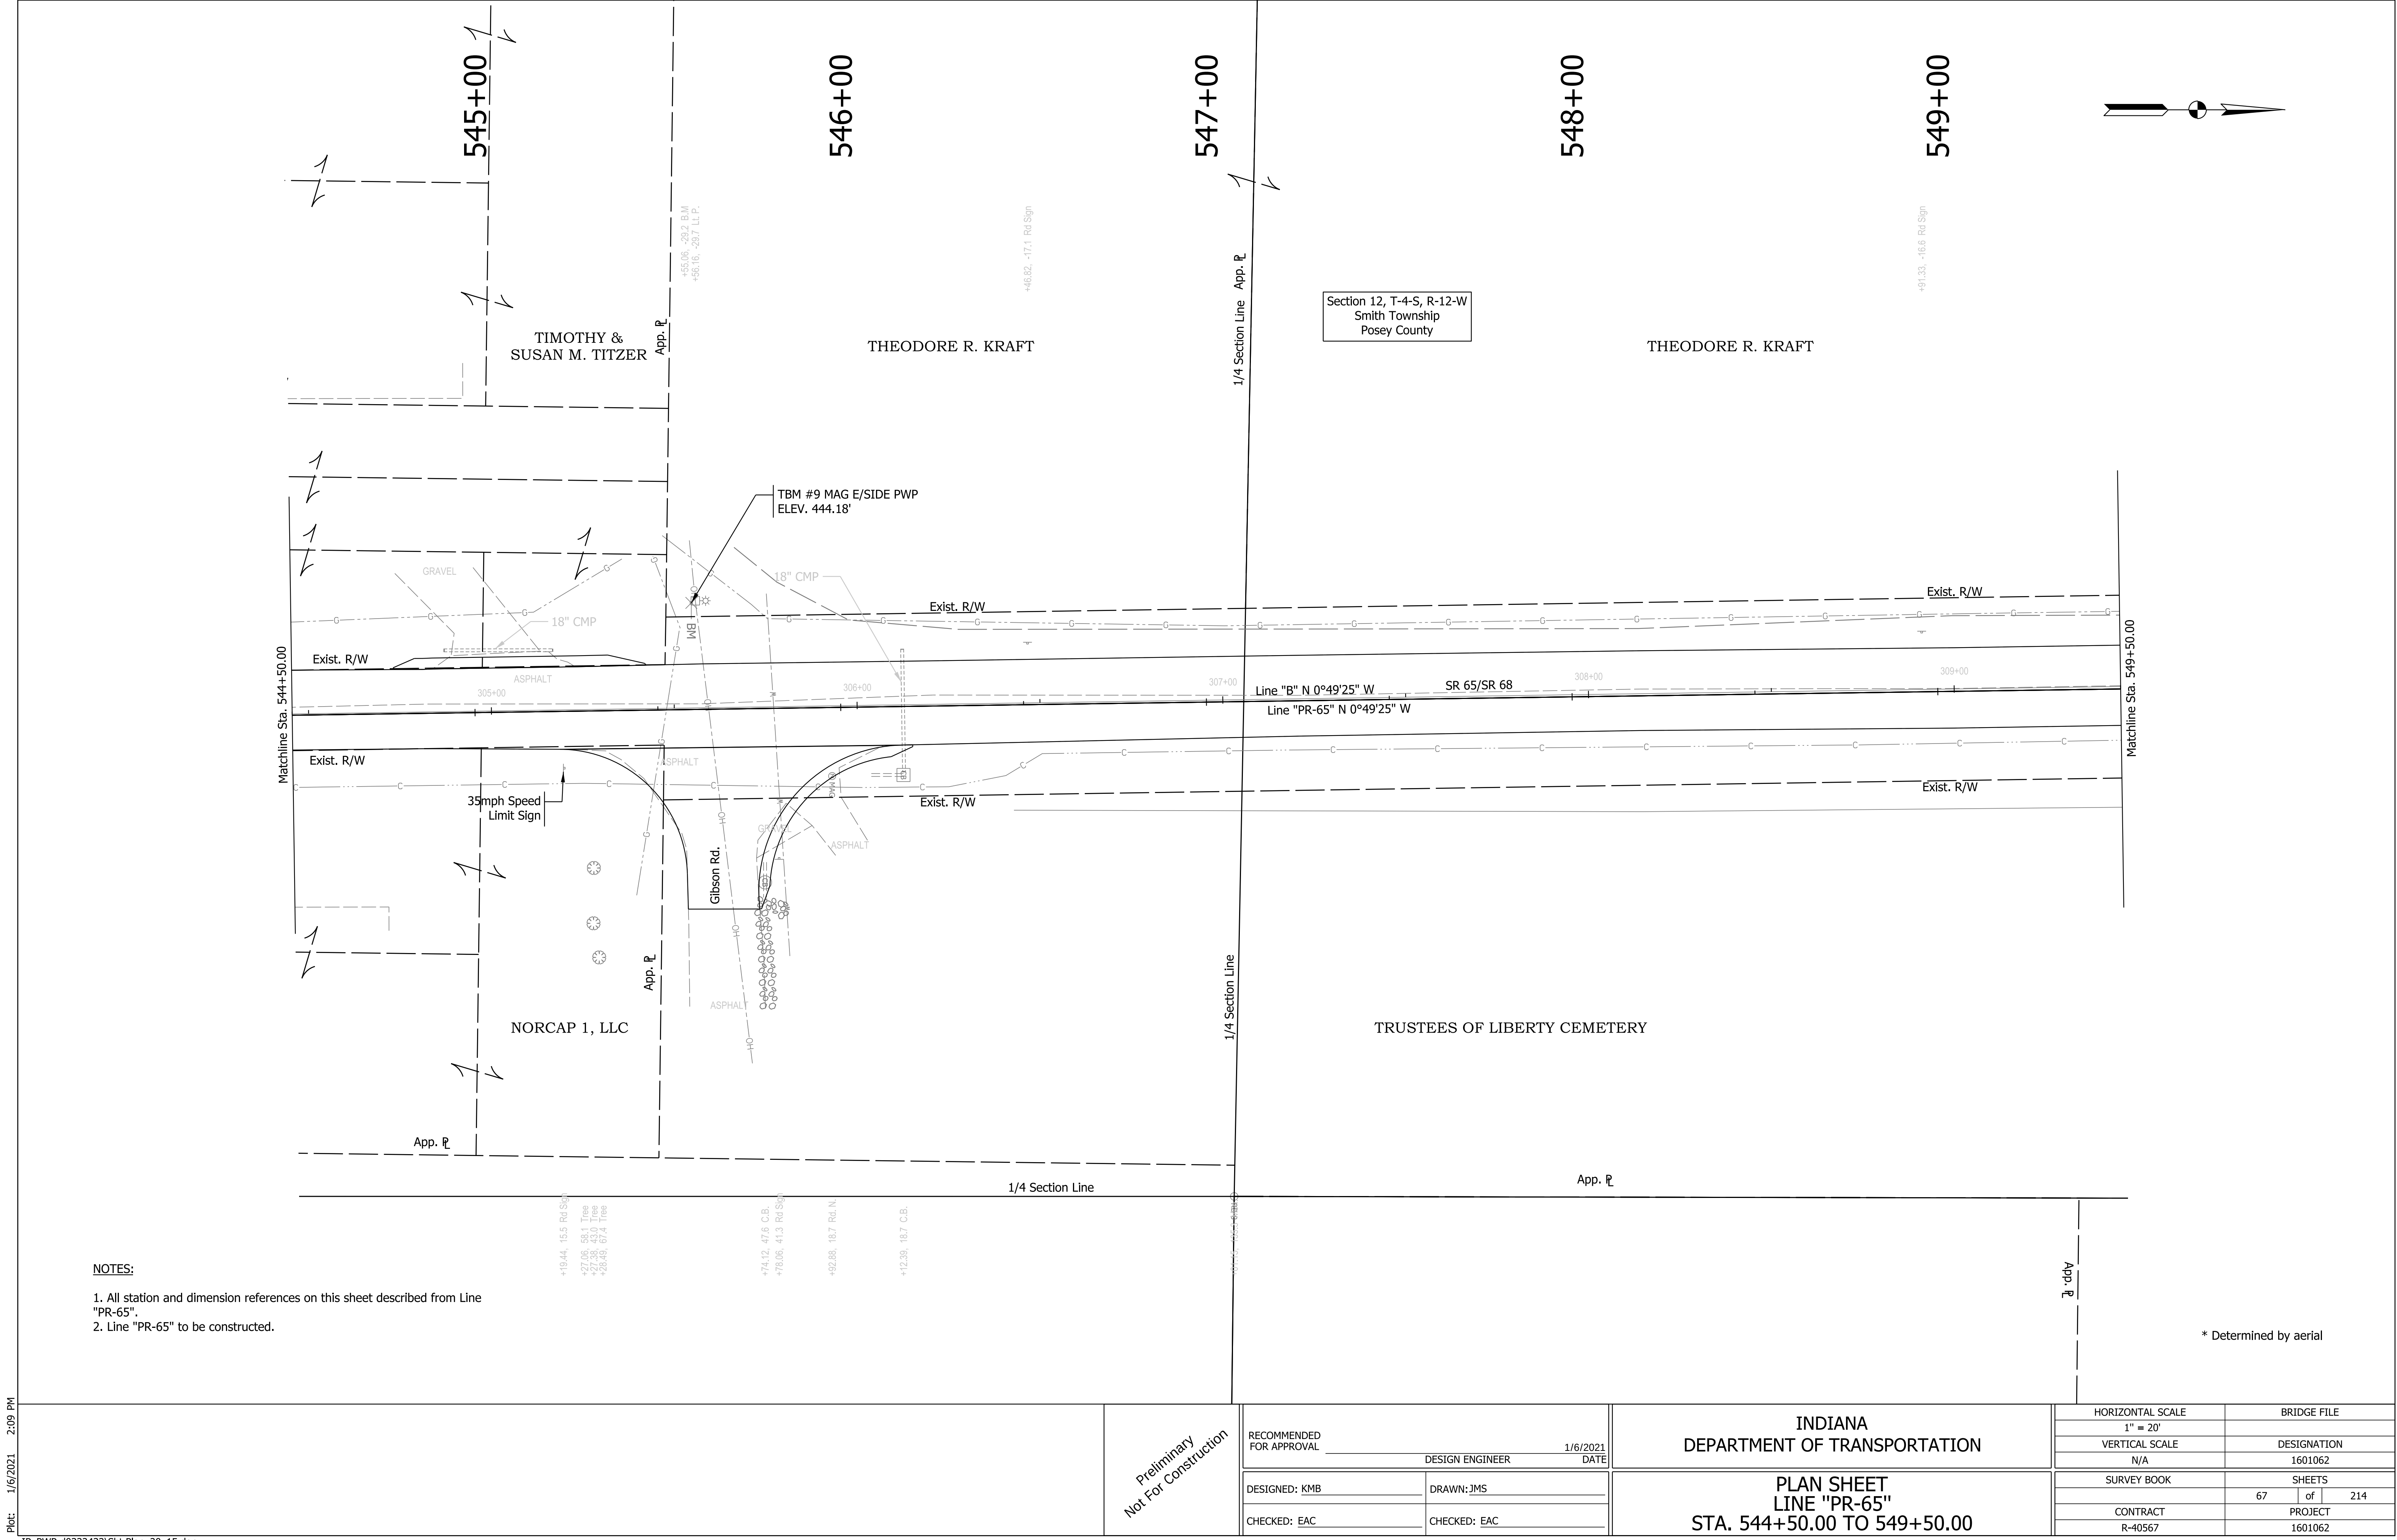


NOTES:

- 1. All station and dimension references on this sheet described from Line "PR-65".
- 2. Line "PR-65" to be constructed.

* Determined by aerial

Preliminary Not For Construction	RECOMMENDED FOR APPROVAL _____ DESIGN ENGINEER _____ DATE 1/6/2021		INDIANA DEPARTMENT OF TRANSPORTATION		HORIZONTAL SCALE 1" = 20'	BRIDGE FILE	
	DESIGNED: KMB CHECKED: EAC		DRAWN: JMS CHECKED: EAC		VERTICAL SCALE N/A	DESIGNATION 1601062	
			PLAN SHEET LINE "PR-65" STA. 544+50.00 TO 549+50.00		SURVEY BOOK	SHEETS 67 of 214	
					CONTRACT R-40567	PROJECT 1601062	

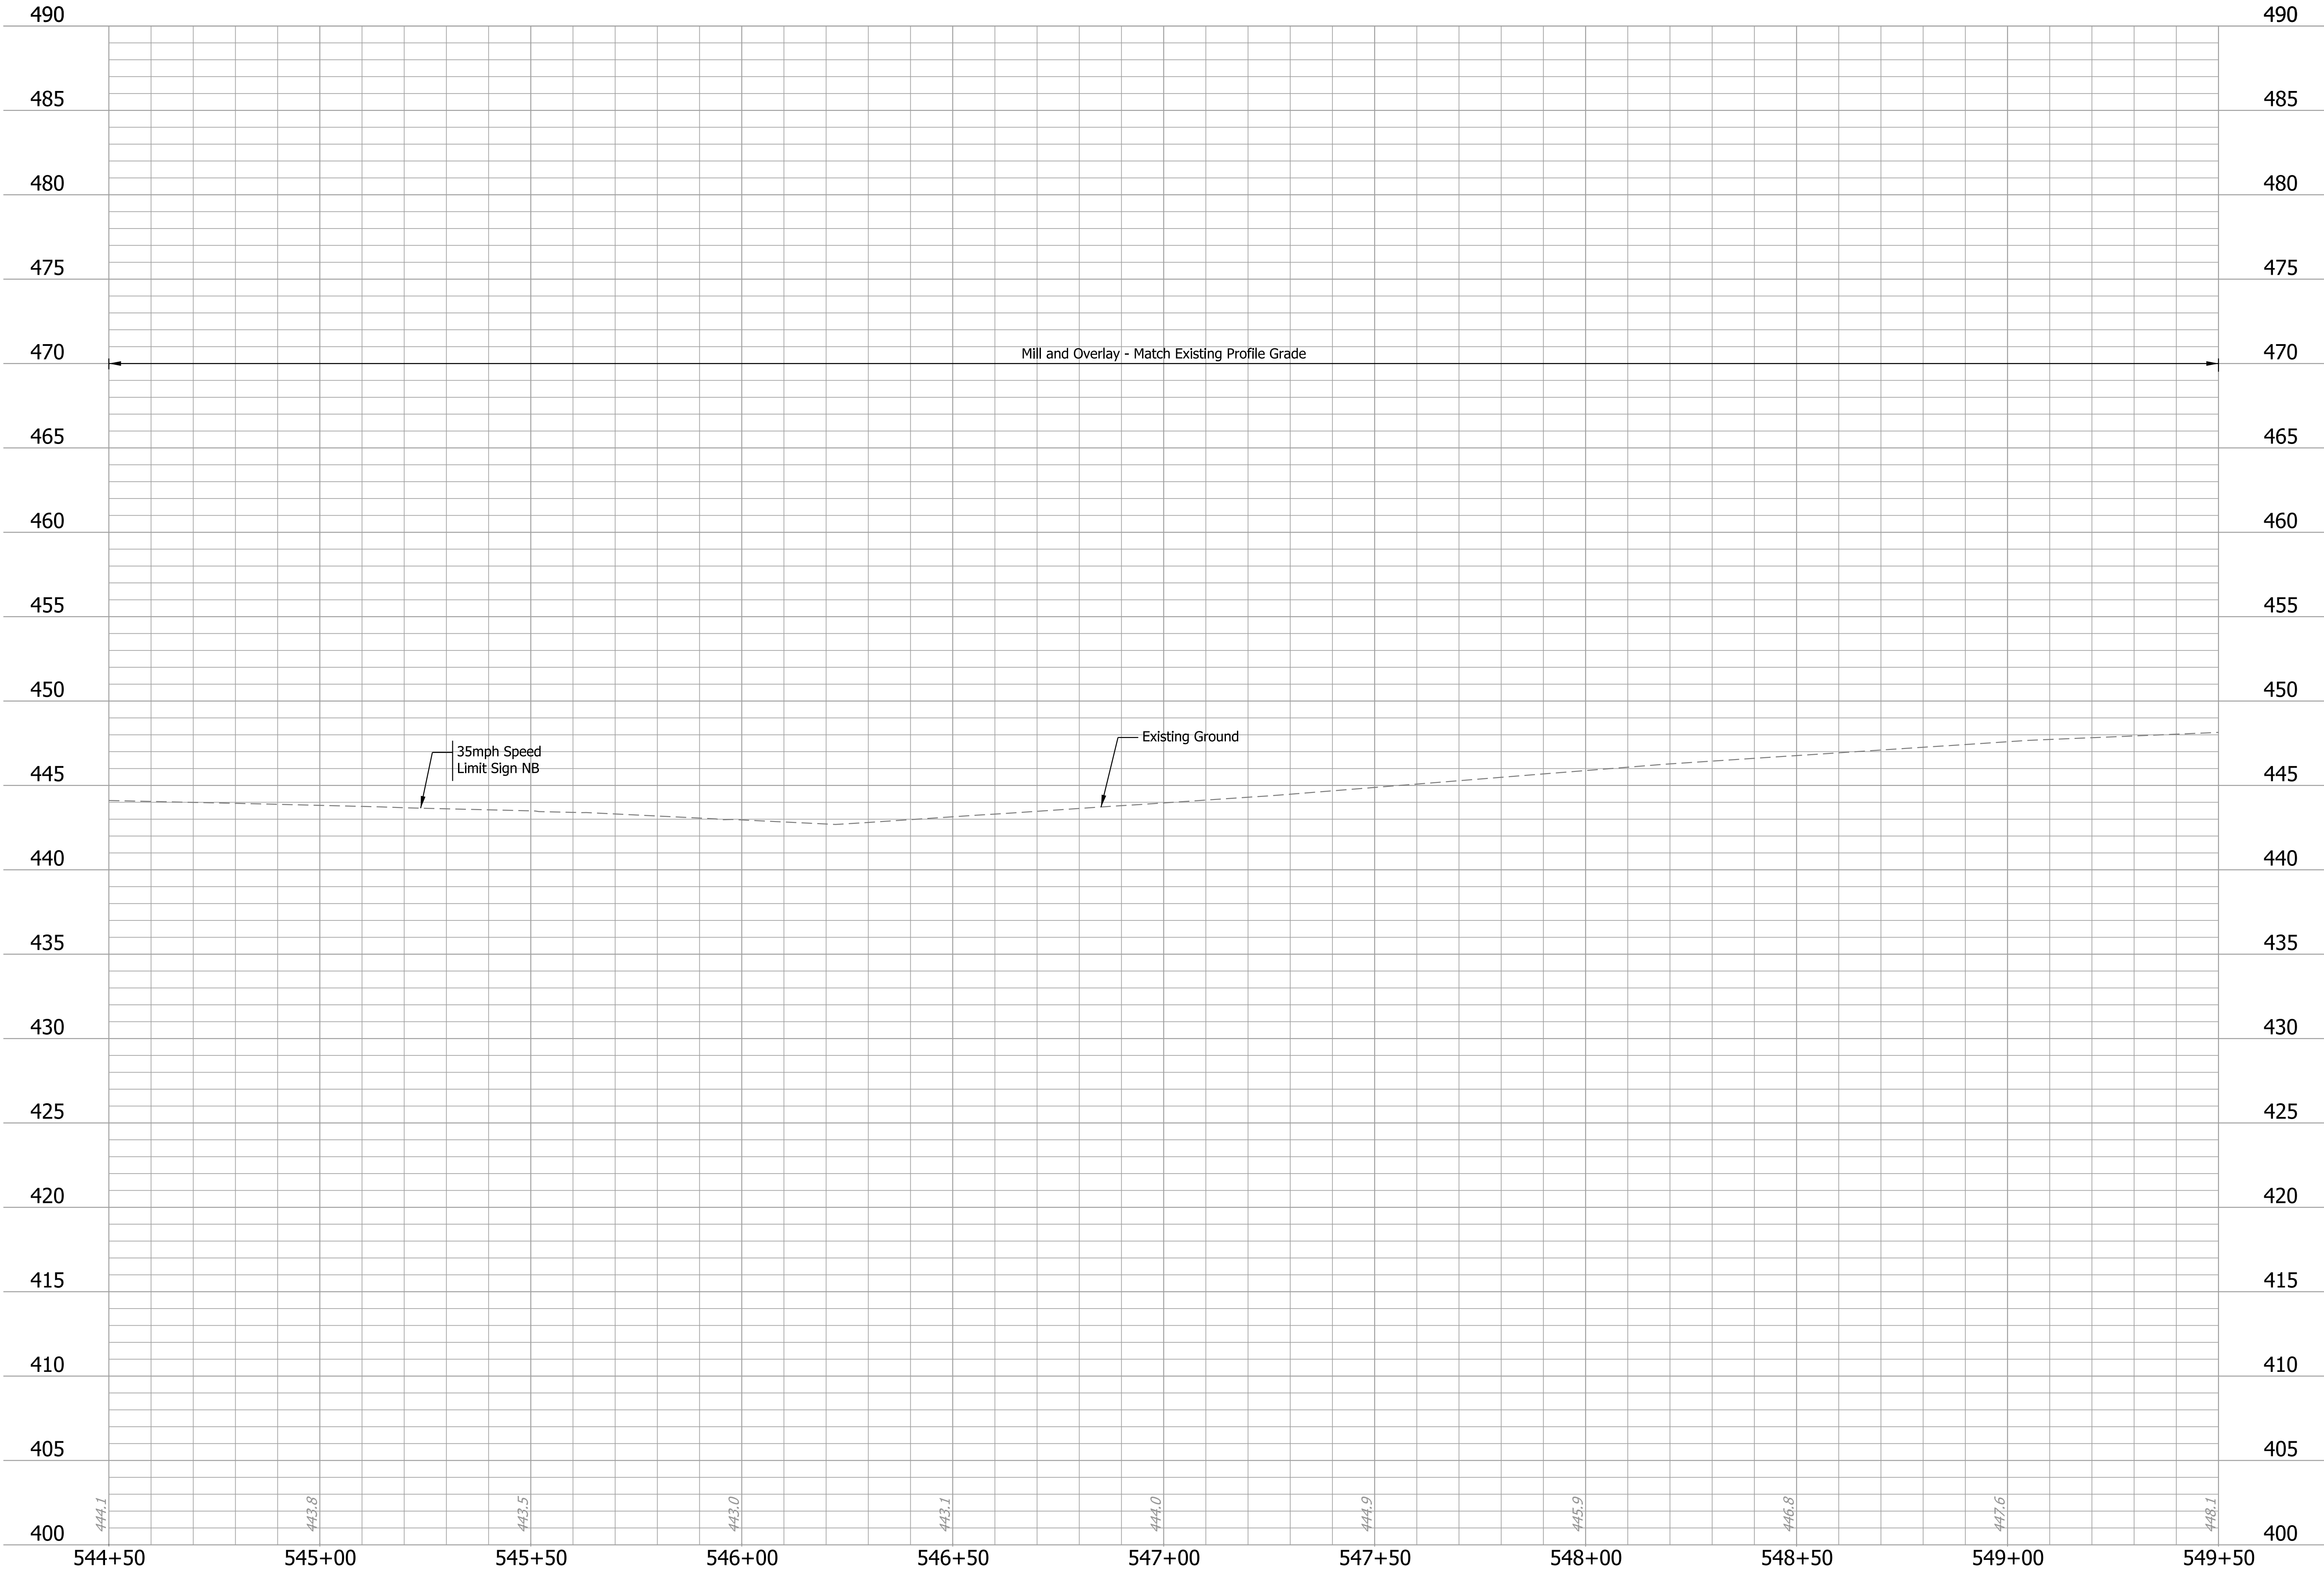

Plot: 1/6/2021 2:09 PM

IP_PWP:d0332433\Sht Profile_20_15.dgn

Preliminary Not For Construction	RECOMMENDED FOR APPROVAL _____		INDIANA DEPARTMENT OF TRANSPORTATION		HORIZONTAL SCALE 1" = 20'		BRIDGE FILE	
	DESIGN ENGINEER _____		DATE 1/6/2021		VERTICAL SCALE 1" = 5'		DESIGNATION 1601062	
	DESIGNED: KMB	DRAWN: JMS	PROFILE SHEET LINE "PR-65" STA. 544+50.00 TO 549+50.00		SURVEY BOOK		SHEETS	
	CHECKED: EAC	CHECKED: EAC			68 of 214			
				CONTRACT R-40567		PROJECT 1601062		

Plot: 1/6/2021 2:09 PM

IP_PWP:d0332433\Sht Plan_20_16.dgn

NOTES:

1. All station and dimension references on this sheet described from Line "PR-65".
2. Line "PR-65" to be constructed.


Preliminary
Not For Construction


RECOMMENDED FOR APPROVAL _____ DESIGN ENGINEER DATE 1/6/2021	
DESIGNED: KMB	DRAWN: JMS
CHECKED: EAC	CHECKED: EAC

INDIANA
DEPARTMENT OF TRANSPORTATION

PLAN SHEET
LINE "PR-65"
STA. 549+50.00 TO 554+50.00


HORIZONTAL SCALE 1" = 20'		BRIDGE FILE	
VERTICAL SCALE N/A		DESIGNATION 1601062	
SURVEY BOOK		SHEETS 69 of 214	
CONTRACT R-40567		PROJECT 1601062	

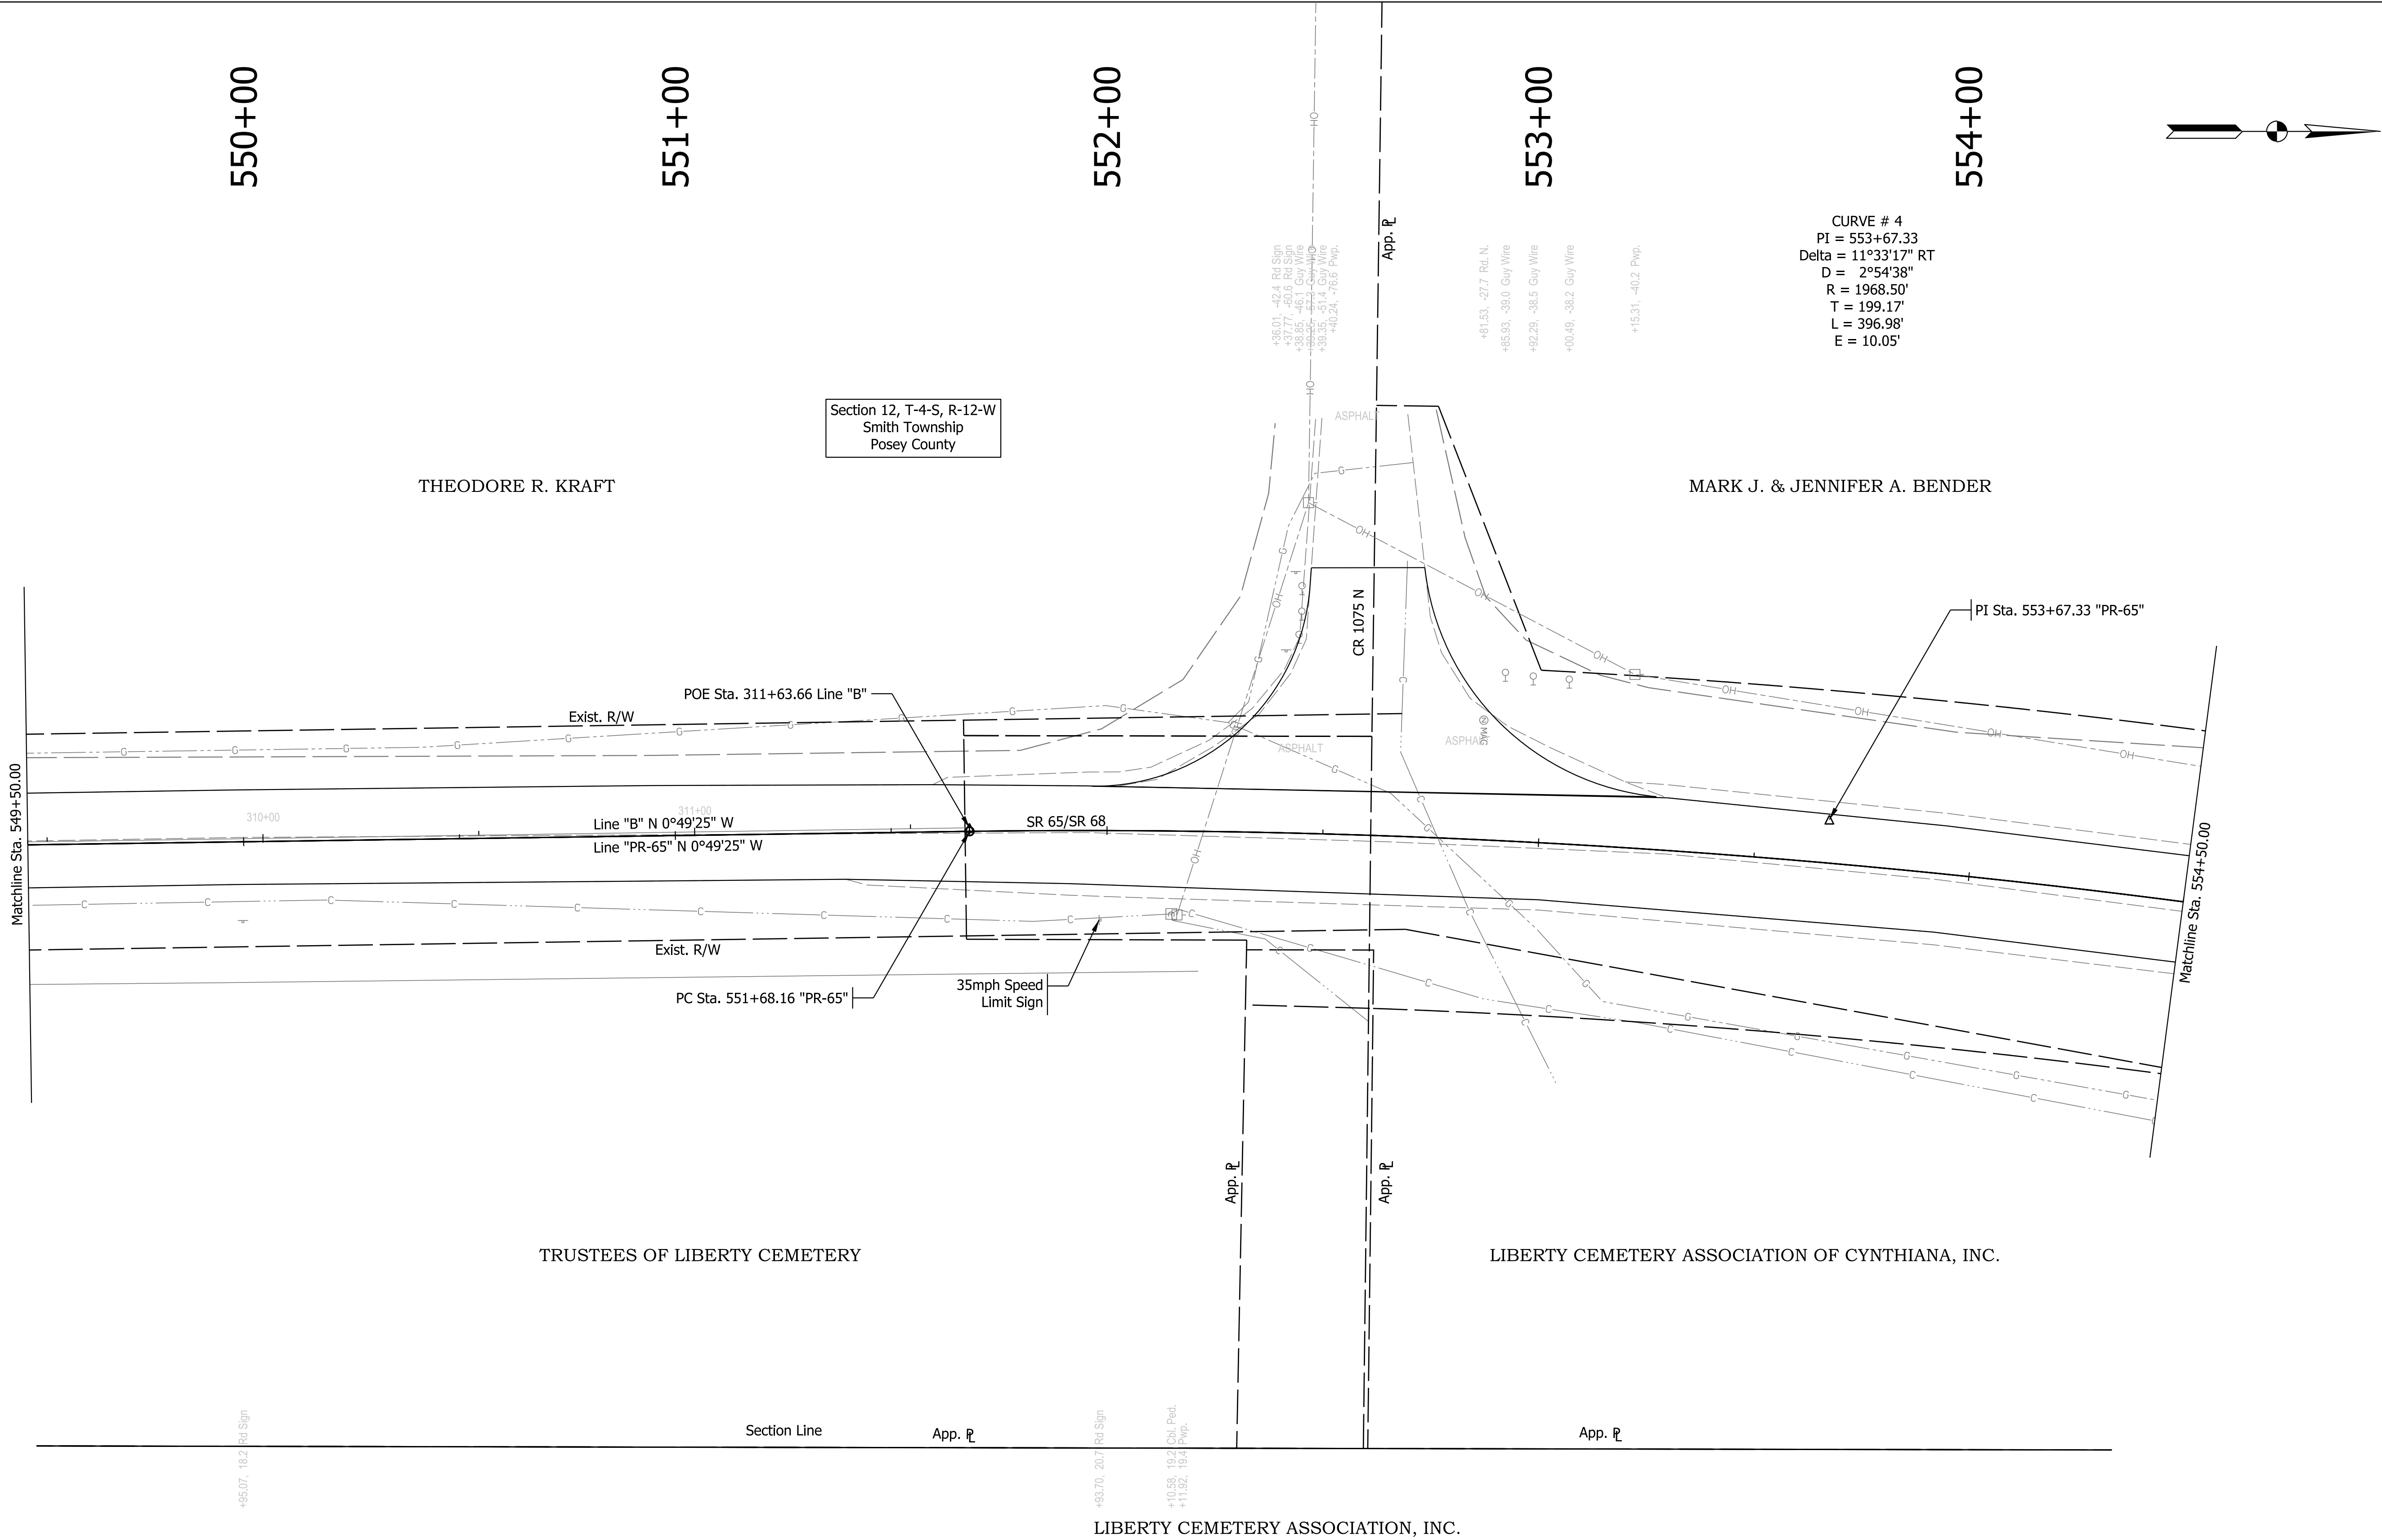

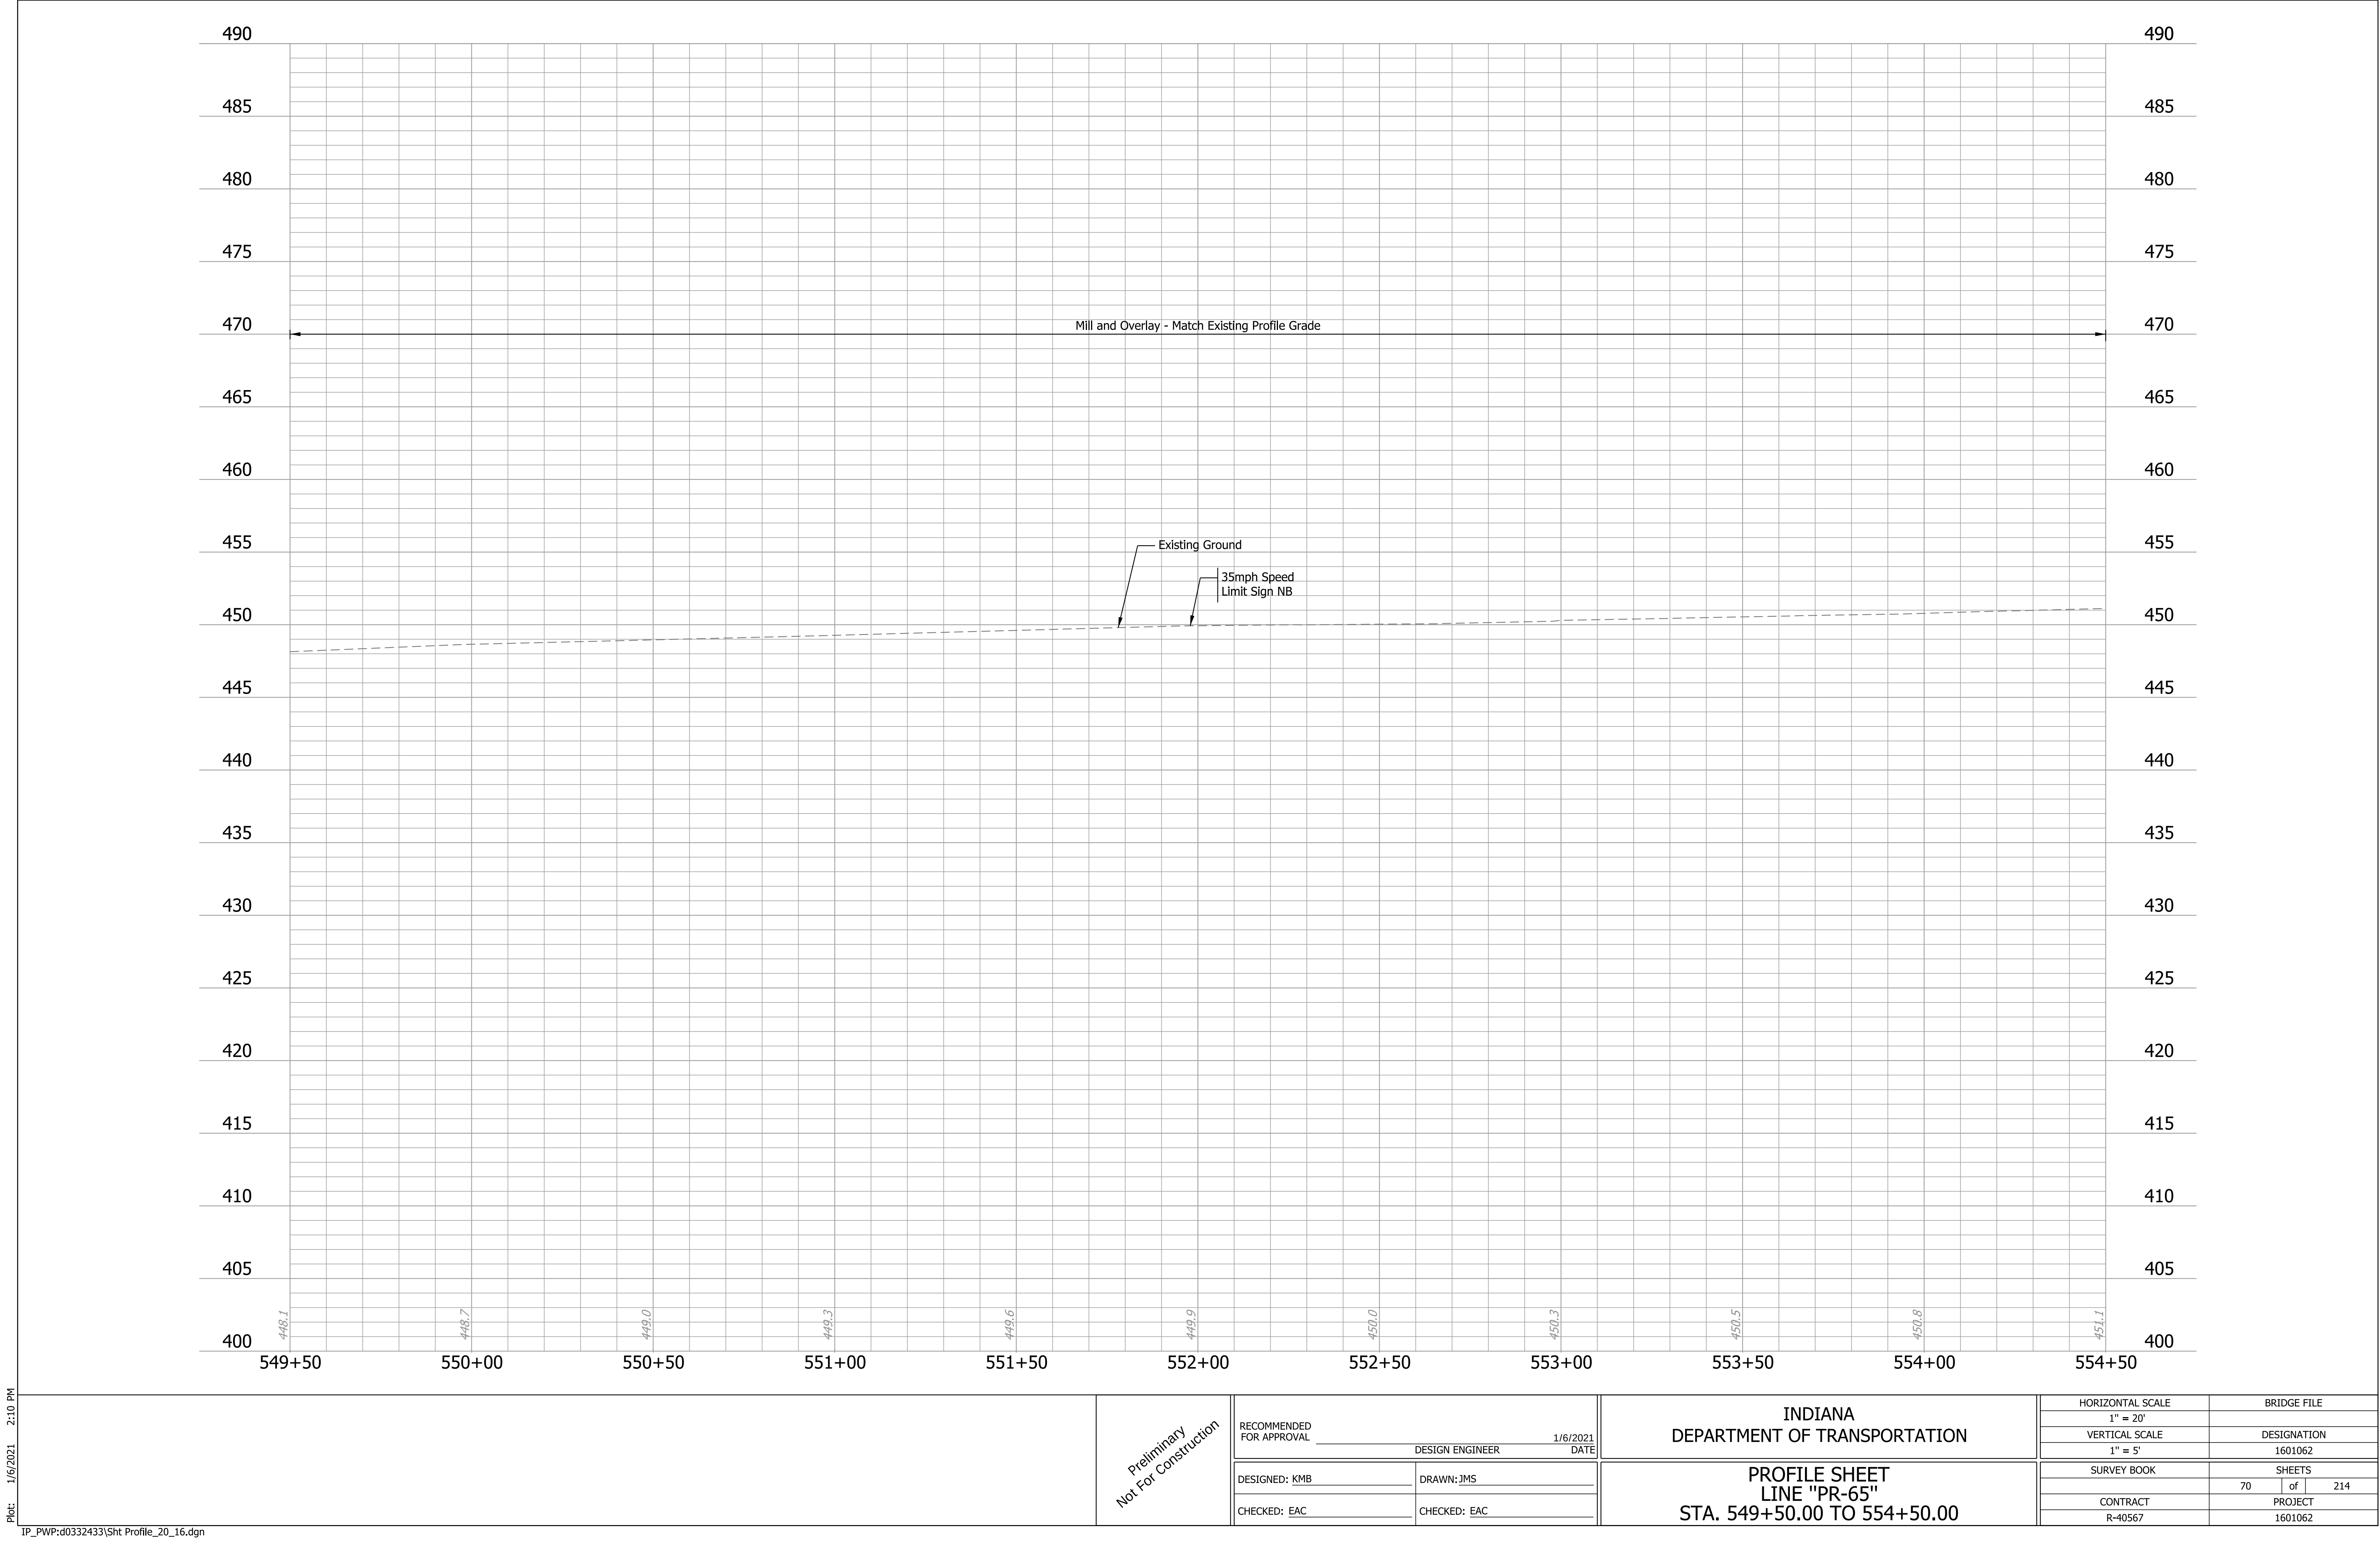

Plot: 1/6/2021 2:10 PM


IP_PWP:d0332433\Sht Profile_20_16.dgn

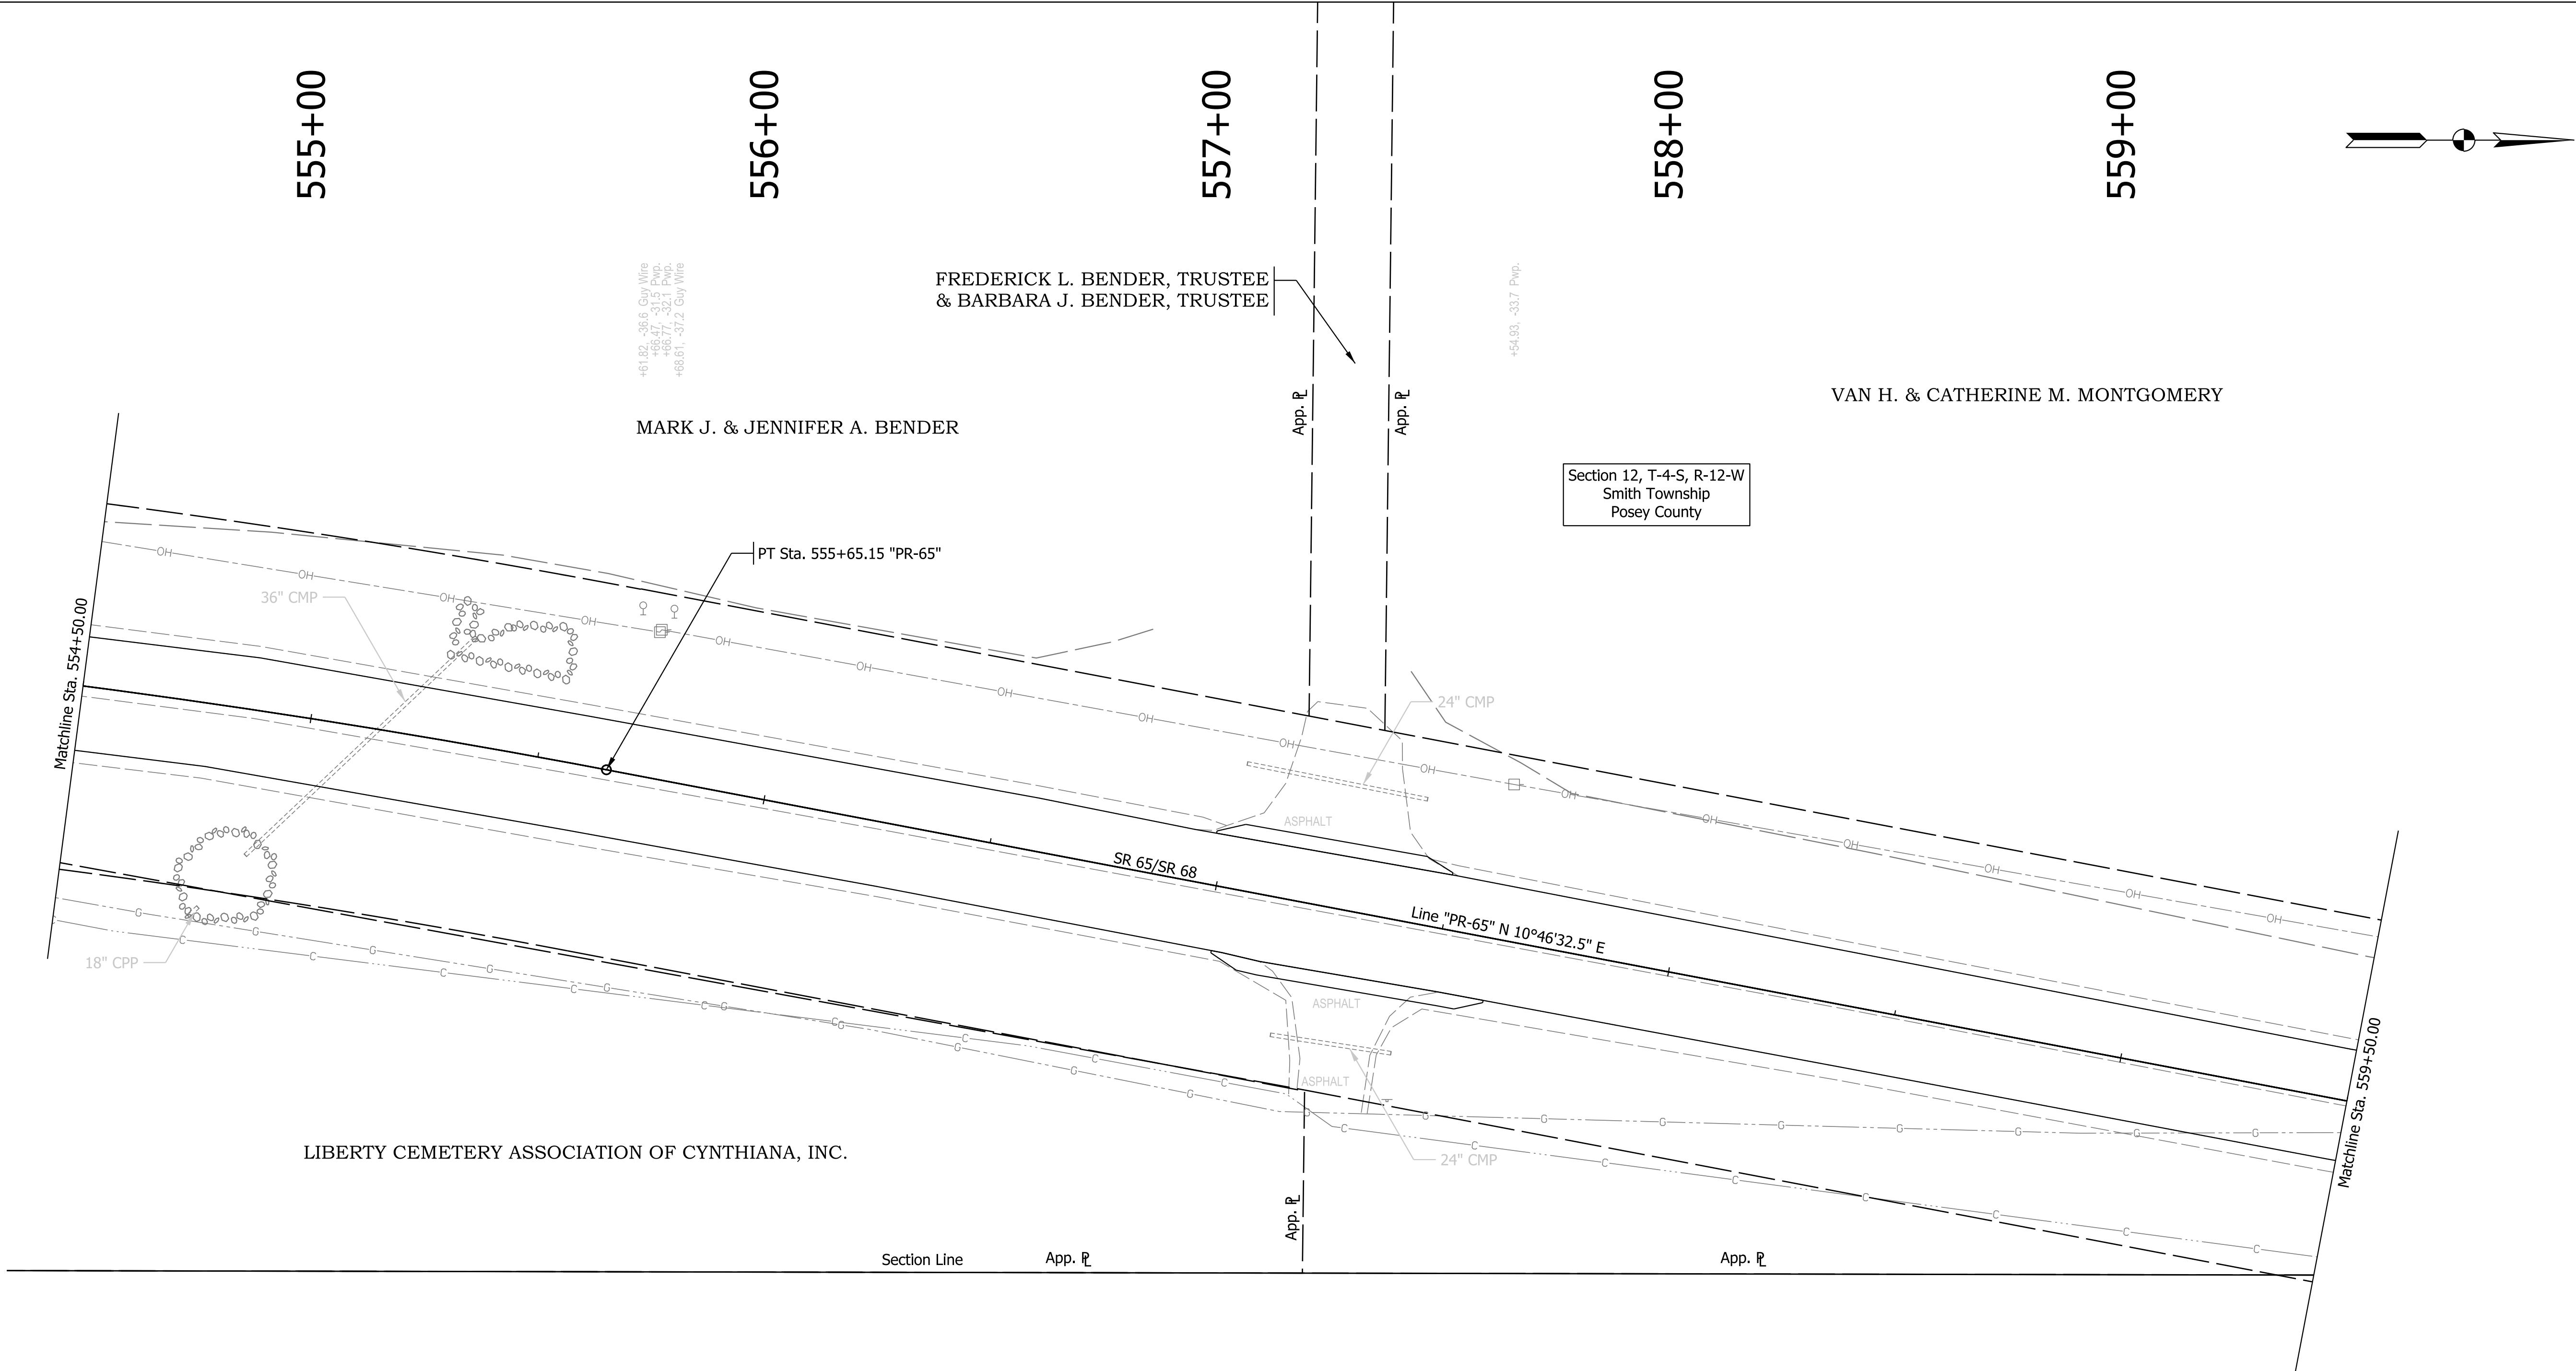

- NOTES:
1. All station and dimension references on this sheet described from Line "PR-65".
 2. Line "PR-65" to be constructed.

Plot: 1/6/2021 2:10 PM IP_PWP:d0332433\Sht Plan_20_17.dgn	Preliminary Not For Construction	RECOMMENDED FOR APPROVAL		INDIANA DEPARTMENT OF TRANSPORTATION		HORIZONTAL SCALE		BRIDGE FILE	
		DESIGN ENGINEER		DATE		1" = 20'		DESIGNATION	
		DESIGNED: KMB		DRAWN: JMS		N/A		1601062	
		CHECKED: EAC		CHECKED: EAC		SURVEY BOOK		SHEETS	
						CONTRACT		PROJECT	

PLAN SHEET LINE "PR-65" STA. 544+50.00 TO 559+50.00			71 of 214		
R-40567			1601062		

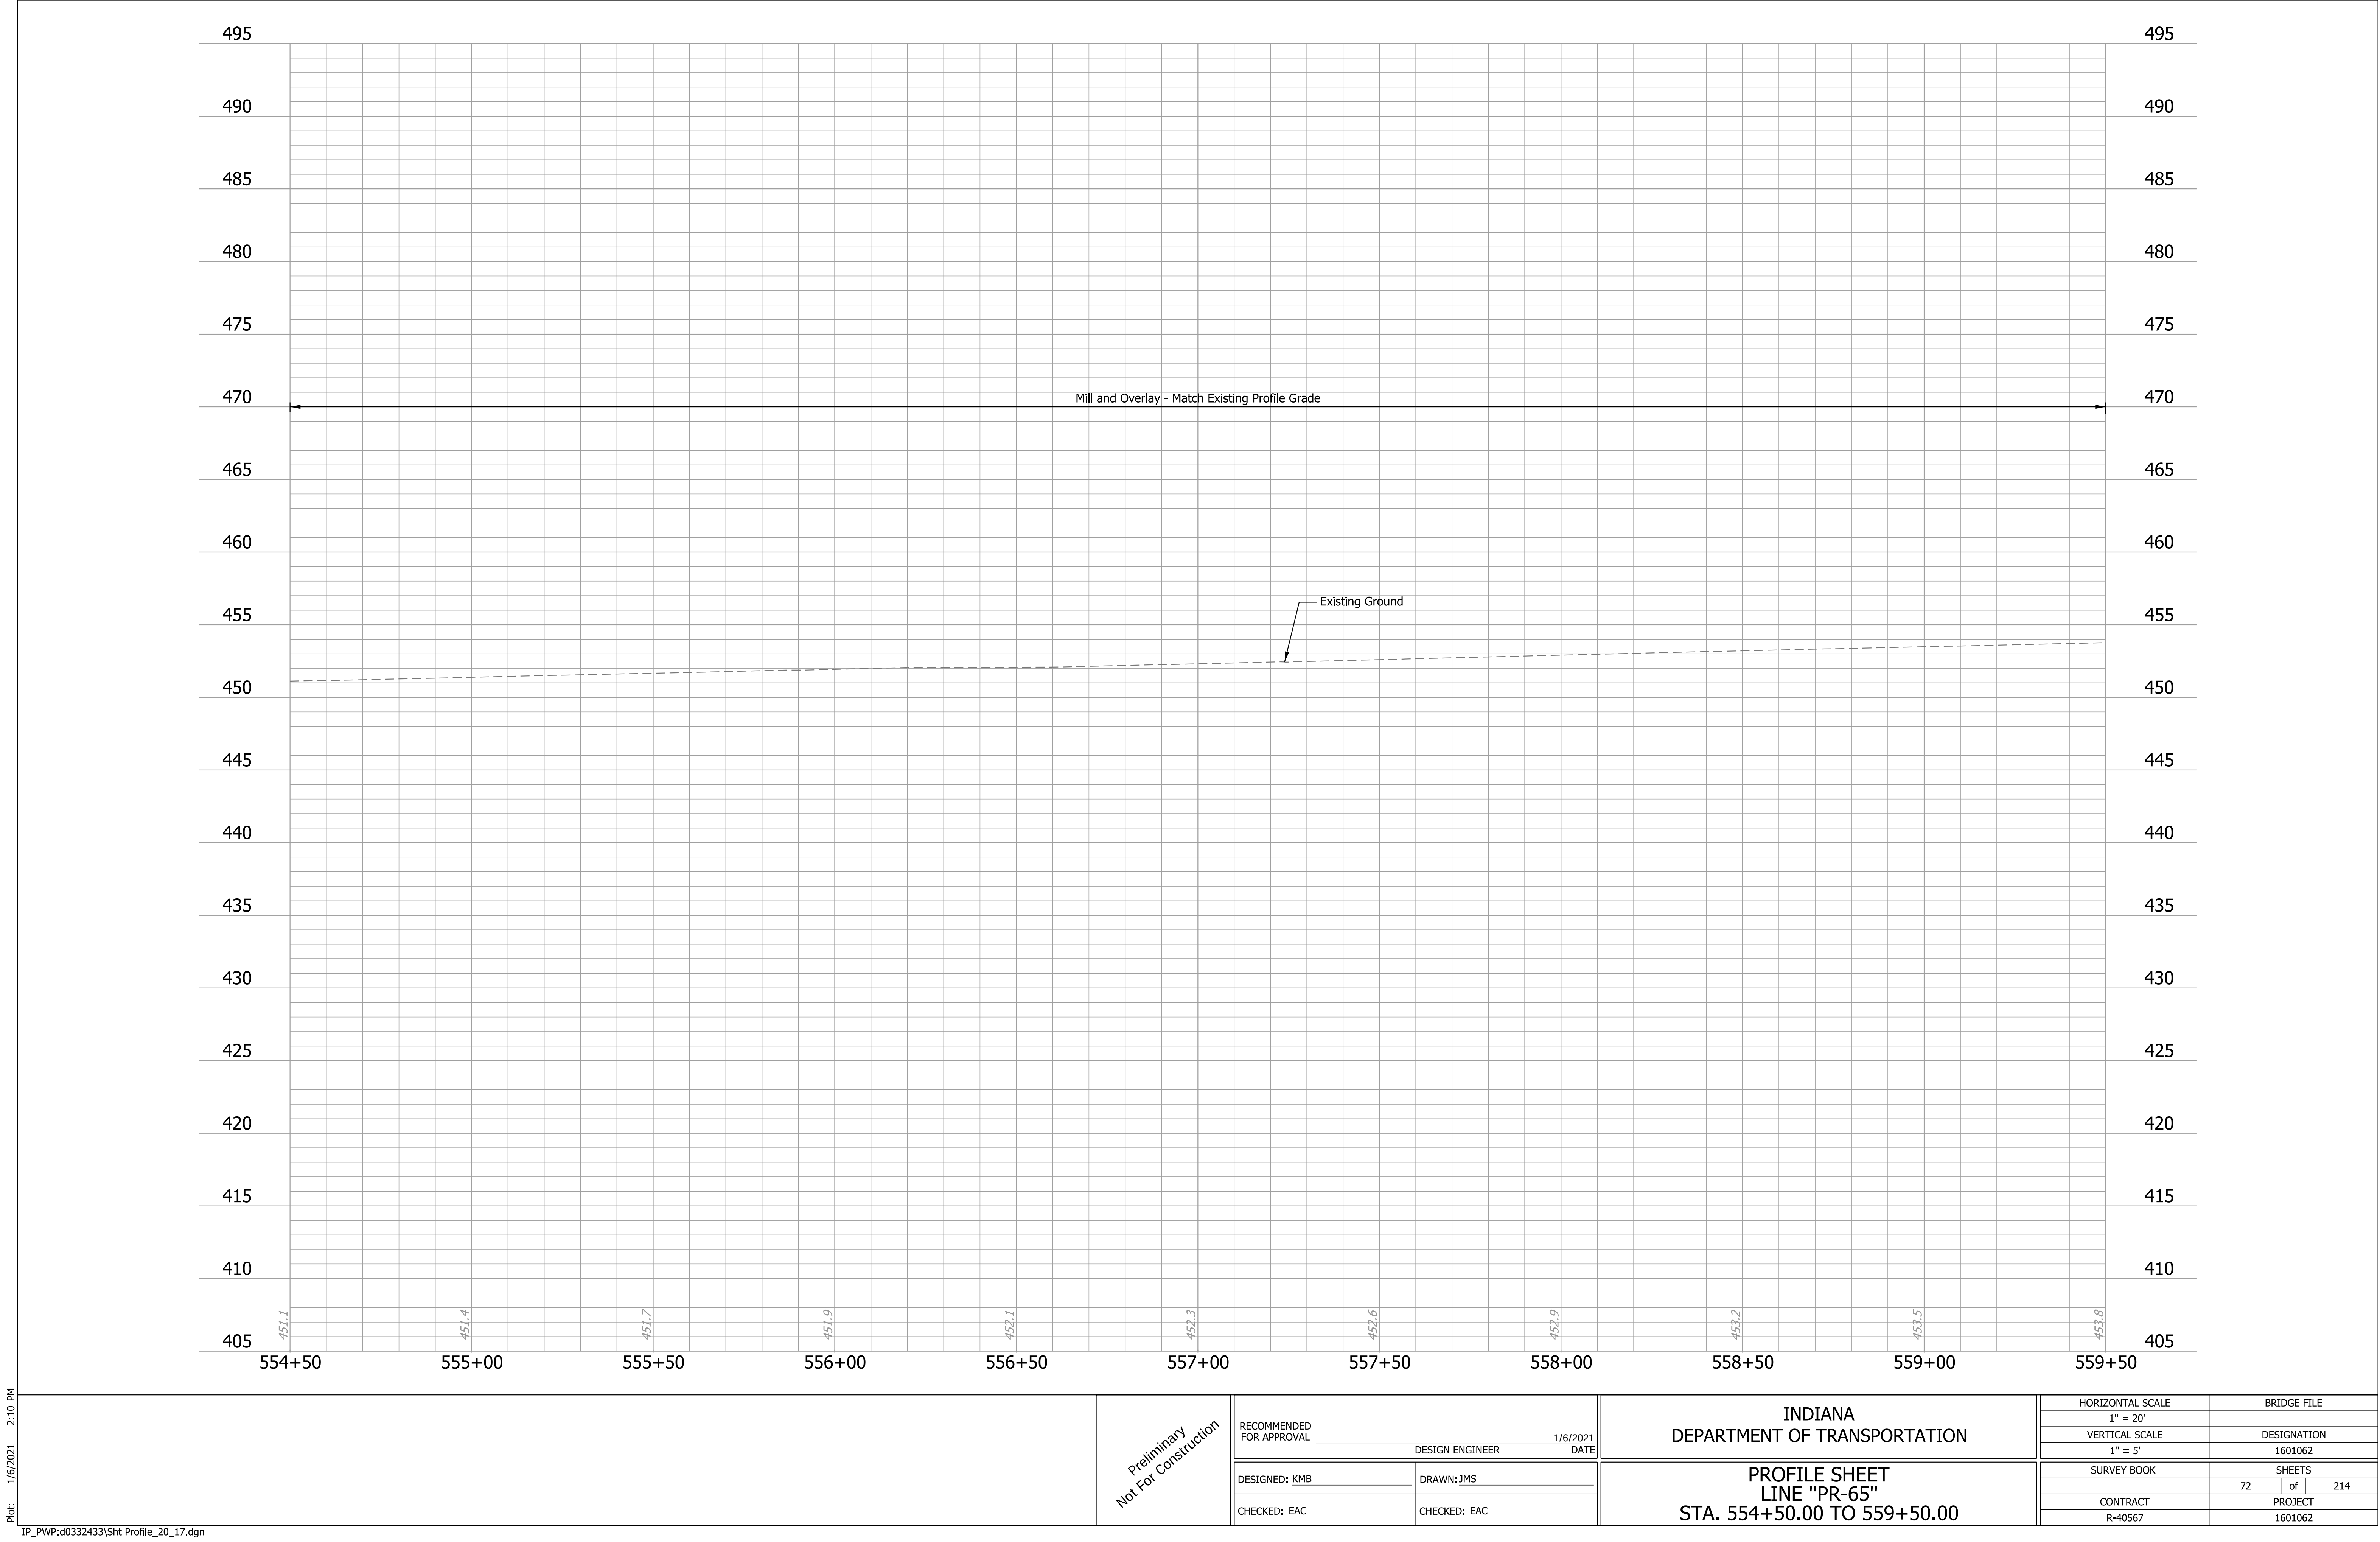

Plot: 1/6/2021 2:10 PM
IP_PWP:d0332433\Sht Profile_20_17.dgn

Preliminary
Not For Construction

RECOMMENDED FOR APPROVAL _____		1/6/2021
DESIGN ENGINEER		DATE
DESIGNED: KMB	DRAWN: JMS	
CHECKED: EAC	CHECKED: EAC	

INDIANA DEPARTMENT OF TRANSPORTATION	
PROFILE SHEET LINE "PR-65" STA. 554+50.00 TO 559+50.00	

HORIZONTAL SCALE 1" = 20'		BRIDGE FILE	
VERTICAL SCALE 1" = 5'		DESIGNATION 1601062	
SURVEY BOOK		SHEETS	
CONTRACT R-40567		72	of 214
		PROJECT 1601062	