



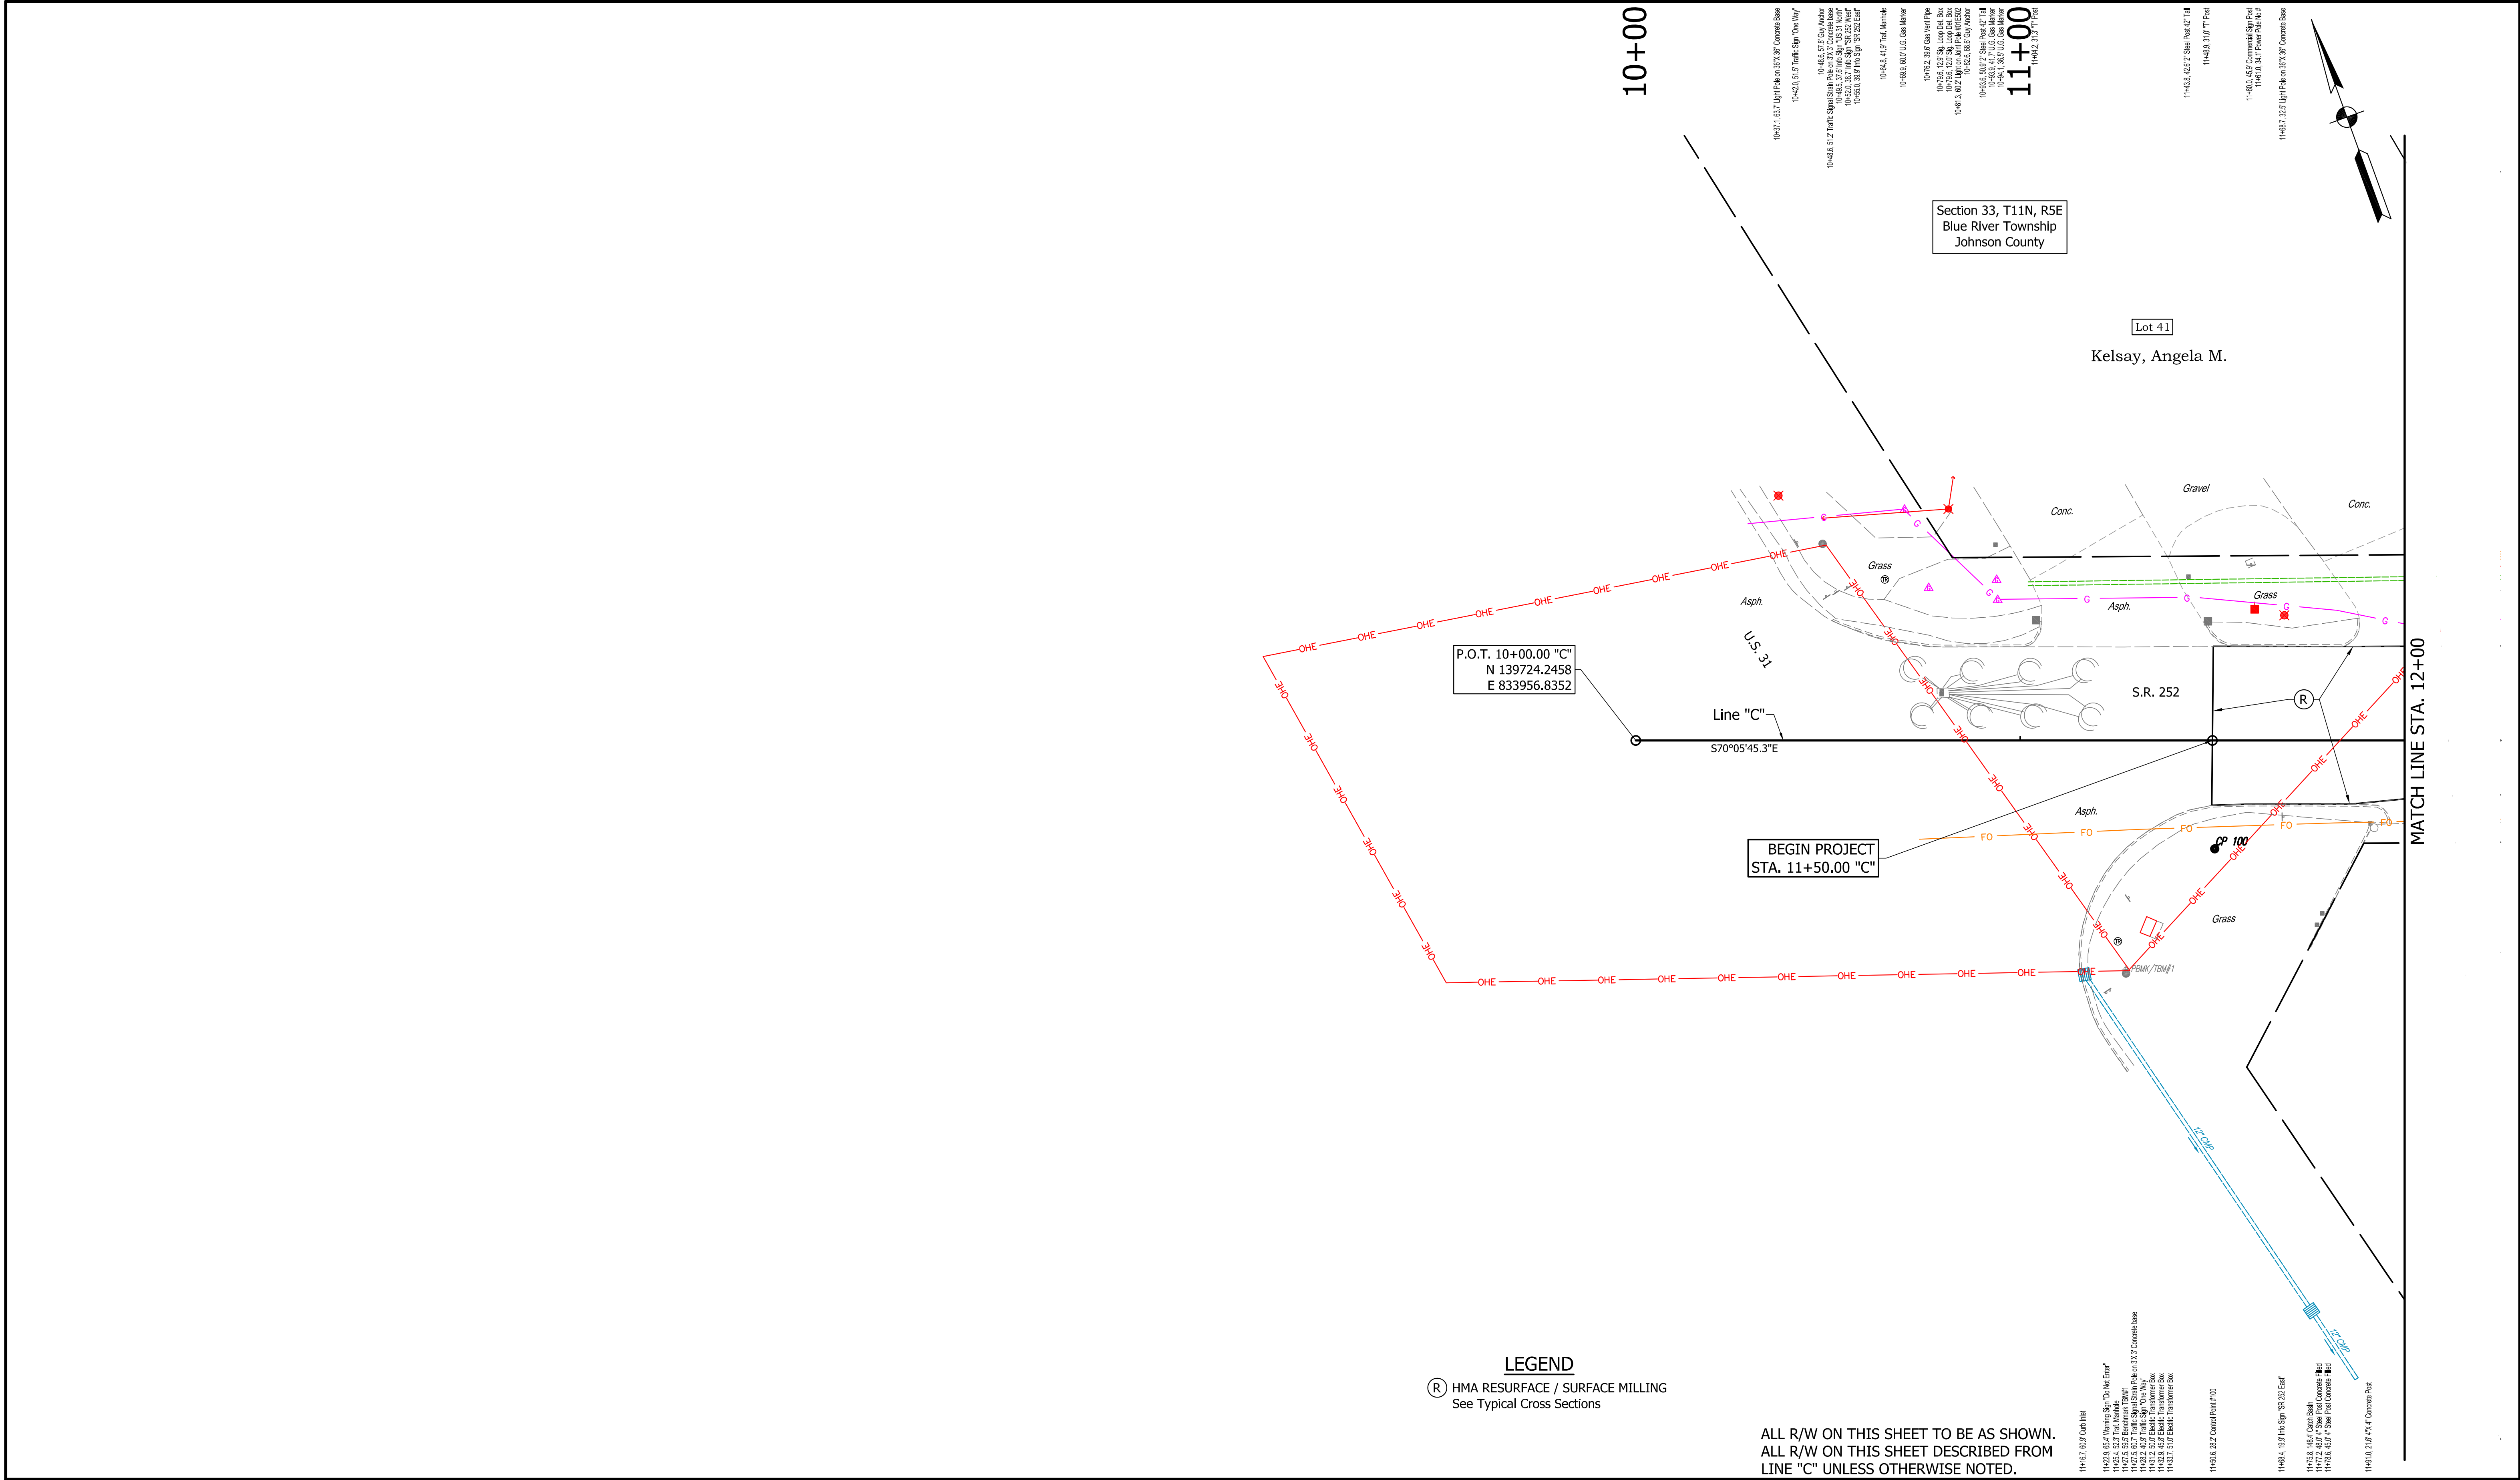

COLOR CODE FOR UTILITY LOCATIONS		SEE ALIGNMENT GEOMETRIC SHEET FOR REFERENCES	NOT FOR CONSTRUCTION		INDIANA DEPARTMENT OF TRANSPORTATION	<table><tr><td>HORIZONTAL SCALE</td><td>BRIDGE FILE</td></tr><tr><td>1" = 20'</td><td></td></tr><tr><td>VERTICAL SCALE</td><td>DESIGNATION</td></tr><tr><td>1" = 20'</td><td>1700108</td></tr></table>	HORIZONTAL SCALE	BRIDGE FILE	1" = 20'		VERTICAL SCALE	DESIGNATION	1" = 20'	1700108					
HORIZONTAL SCALE	BRIDGE FILE																		
1" = 20'																			
VERTICAL SCALE	DESIGNATION																		
1" = 20'	1700108																		
ELECTRIC GAS-OIL-STEAM TELEPHONE-CATV WATER	SEWER (SANITARY) SEWER (STORM) SEWER (COMBINATION) PROPOSED CONSTRUCTION		<table><tr><td>SURVEY BOOK</td><td colspan="3">SHEETS</td></tr><tr><td></td><td>26</td><td>of</td><td>260</td></tr><tr><td>CONTRACT</td><td colspan="3">PROJECT</td></tr><tr><td>R-40411</td><td colspan="3">1700108</td></tr></table>	SURVEY BOOK	SHEETS				26	of	260	CONTRACT	PROJECT			R-40411	1700108		
SURVEY BOOK	SHEETS																		
	26	of	260																
CONTRACT	PROJECT																		
R-40411	1700108																		
			<table><tr><td>DESIGNED: _____ JGP</td><td>DRAWN: _____ JGP</td></tr><tr><td>CHECKED: _____ GRW</td><td>CHECKED: _____ GRW</td></tr></table>	DESIGNED: _____ JGP	DRAWN: _____ JGP	CHECKED: _____ GRW	CHECKED: _____ GRW	<table><tr><td colspan="4">PLAN</td></tr><tr><td colspan="4">S.R. 252</td></tr></table>	PLAN				S.R. 252						
DESIGNED: _____ JGP	DRAWN: _____ JGP																		
CHECKED: _____ GRW	CHECKED: _____ GRW																		
PLAN																			
S.R. 252																			

S:\2018Proj\2018-027 SR 252 Edinburgh 1700108\Production Drawings\07-Plans and Profiles\2018-027 01W Plan-Profile.dwg, 3/24/2022 12:45:19 PM

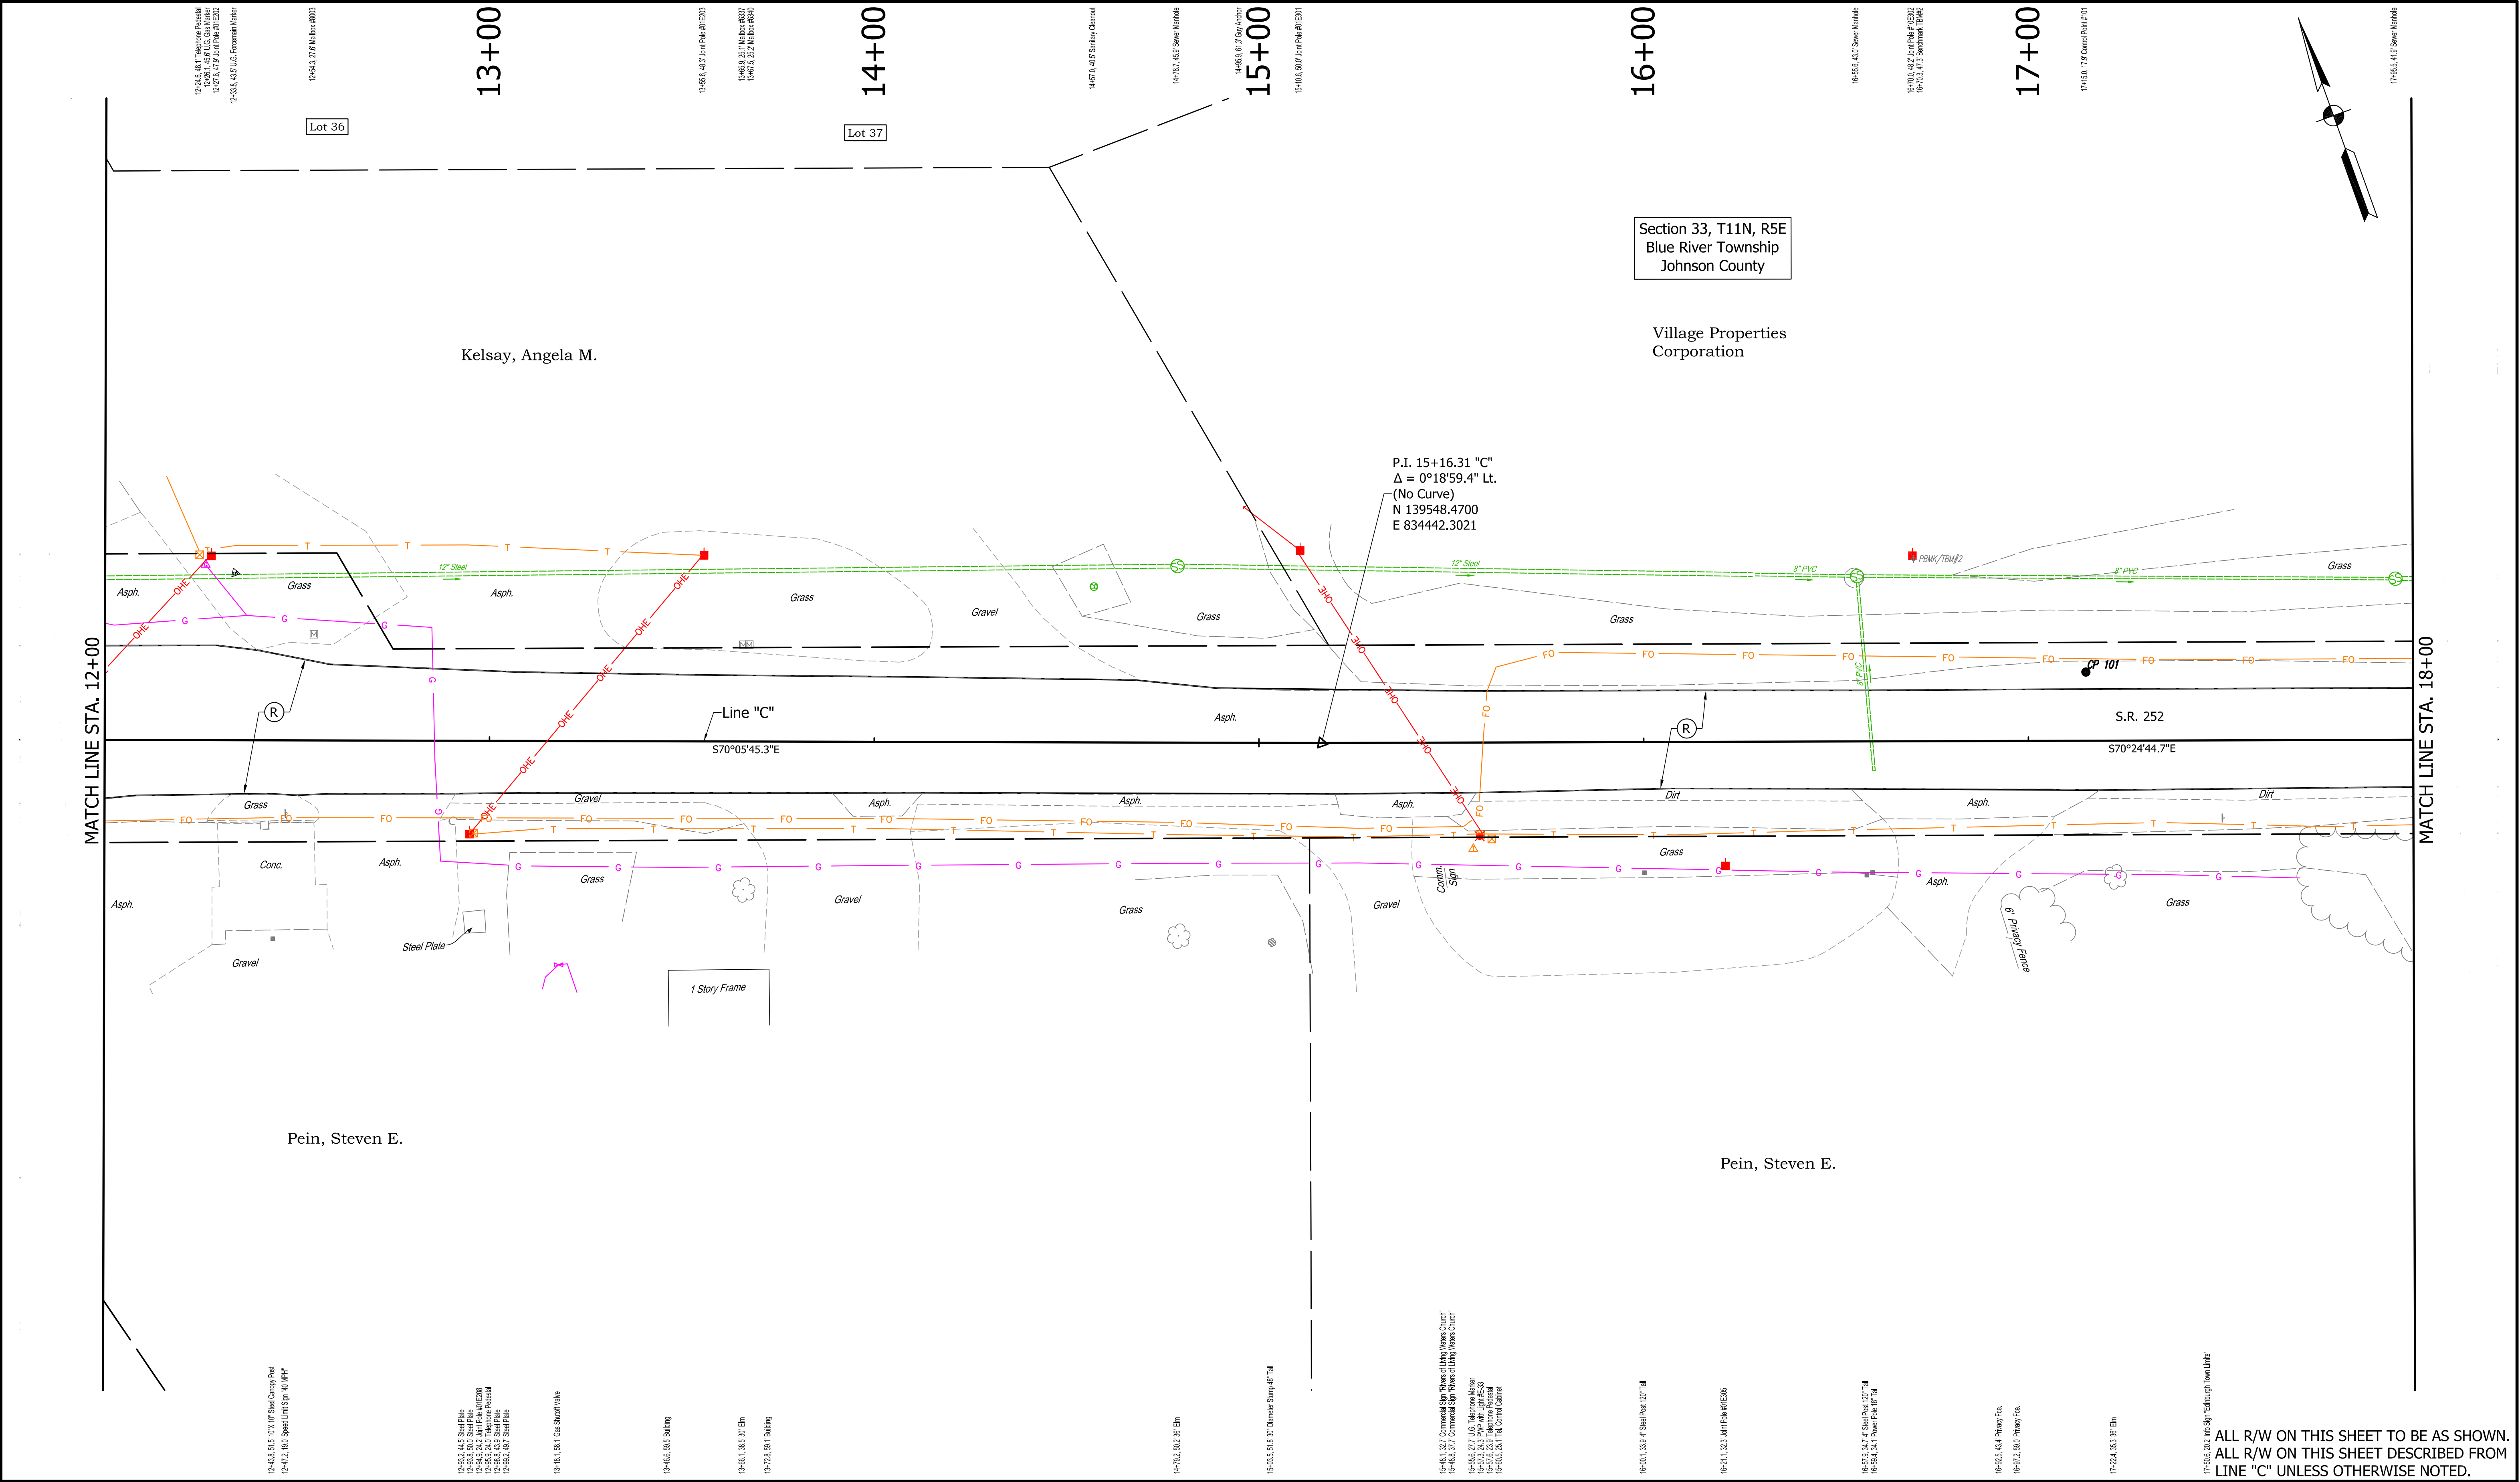

ELECTRIC

GAS-OIL-STEAM

TELEPHONE-CATV

WATER

SEWER (SANITARY)

SEWER (STORM)

SEWER (COMBINATION)

PROPOSED CONSTRUCTION

LEGEND

(R)

HMA RESURFACE / SURFACE MILLING

See Typical Cross Sections

SEE ALIGNMENT GEOMETRIC SHEET

FOR REFERENCES

NOT FOR CONSTRUCTION

DESIGNED: JGP

CHECKED: GRW

DRAWN: JGP

CHECKED: GRW

INDIANA

DEPARTMENT OF TRANSPORTATION

PLAN

S.R. 252

HORIZONTAL SCALE

1" = 20'

VERTICAL SCALE

1" = 20'

SURVEY BOOK

R-40411

SHEETS

27 of 260

BRIDGE FILE


DESIGNATION

1700108


PROJECT

1700108

COLOR CODE FOR UTILITY LOCATIONS		LEGEND		SEE ALIGNMENT GEOMETRIC SHEET FOR REFERENCES	NOT FOR CONSTRUCTION			INDIANA DEPARTMENT OF TRANSPORTATION		HORIZONTAL SCALE BRIDGE FILE	
ELECTRIC	SEWER (SANITARY)	(R) HMA RESURFACE / SURFACE MILLING See Typical Cross Sections				DESIGNED: JGP DRAWN: JGP		1" = 20'		1" = 20'	
GAS-OIL-STEAM	SEWER (STORM)					CHECKED: GRW CHECKED: GRW		VERTICAL SCALE 1" = 20'		DESIGNATION 1700108	
TELEPHONE-CATV	SEWER (COMBINATION)					PLAN S.R. 252		SURVEY BOOK		SHEETS	
WATER	PROPOSED CONSTRUCTION							28 of 260		PROJECT	
								CONTRACT R-40411		1700108	

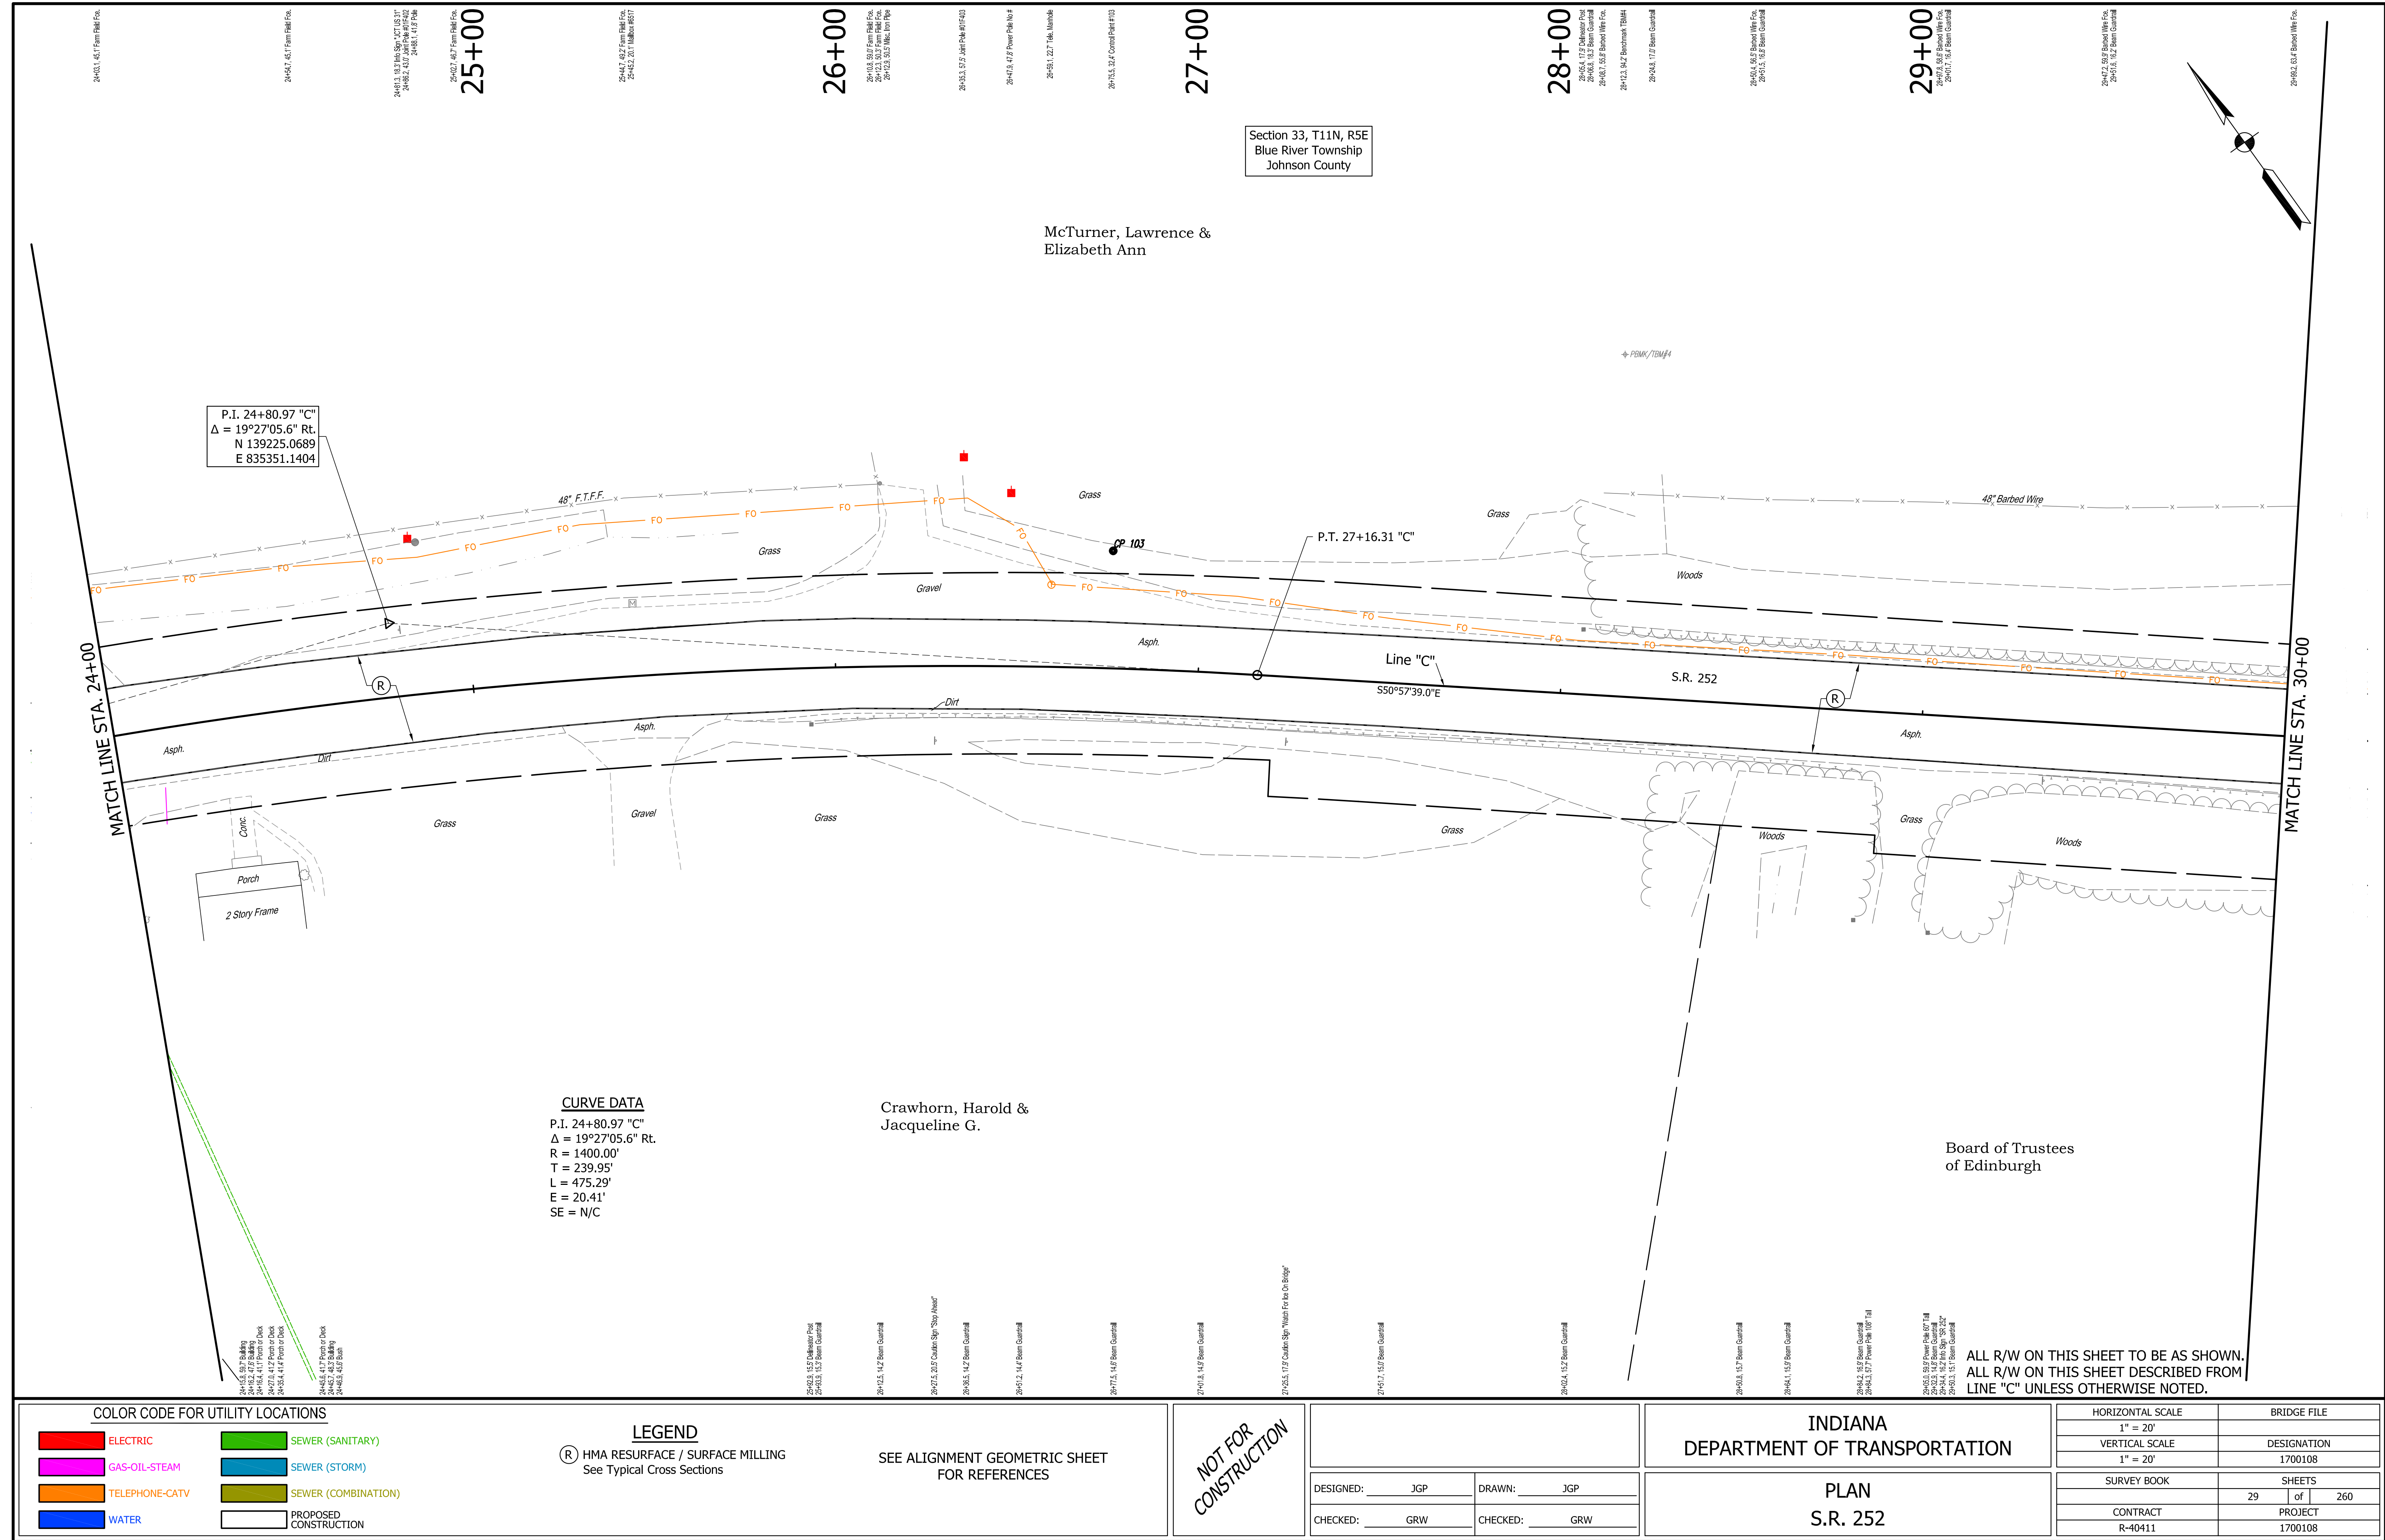

COLOR CODE FOR UTILITY LOCATIONS		LEGEND (R) HMA RESURFACE / SURFACE MILLING See Typical Cross Sections		SEE ALIGNMENT GEOMETRIC SHEET FOR REFERENCES		NOT FOR CONSTRUCTION		INDIANA DEPARTMENT OF TRANSPORTATION		HORIZONTAL SCALE		BRIDGE FILE			
ELECTRIC										SEWER (SANITARY)		1" = 20'			
GAS-OIL-STEAM										SEWER (STORM)		VERTICAL SCALE		DESIGNATION	
TELEPHONE-CATV										SEWER (COMBINATION)		1" = 20'		1700108	
WATER										PROPOSED CONSTRUCTION		SURVEY BOOK		SHEETS	
								PLAN S.R. 252				30 of 260			
												CONTRACT		PROJECT	
												R-40411		1700108	

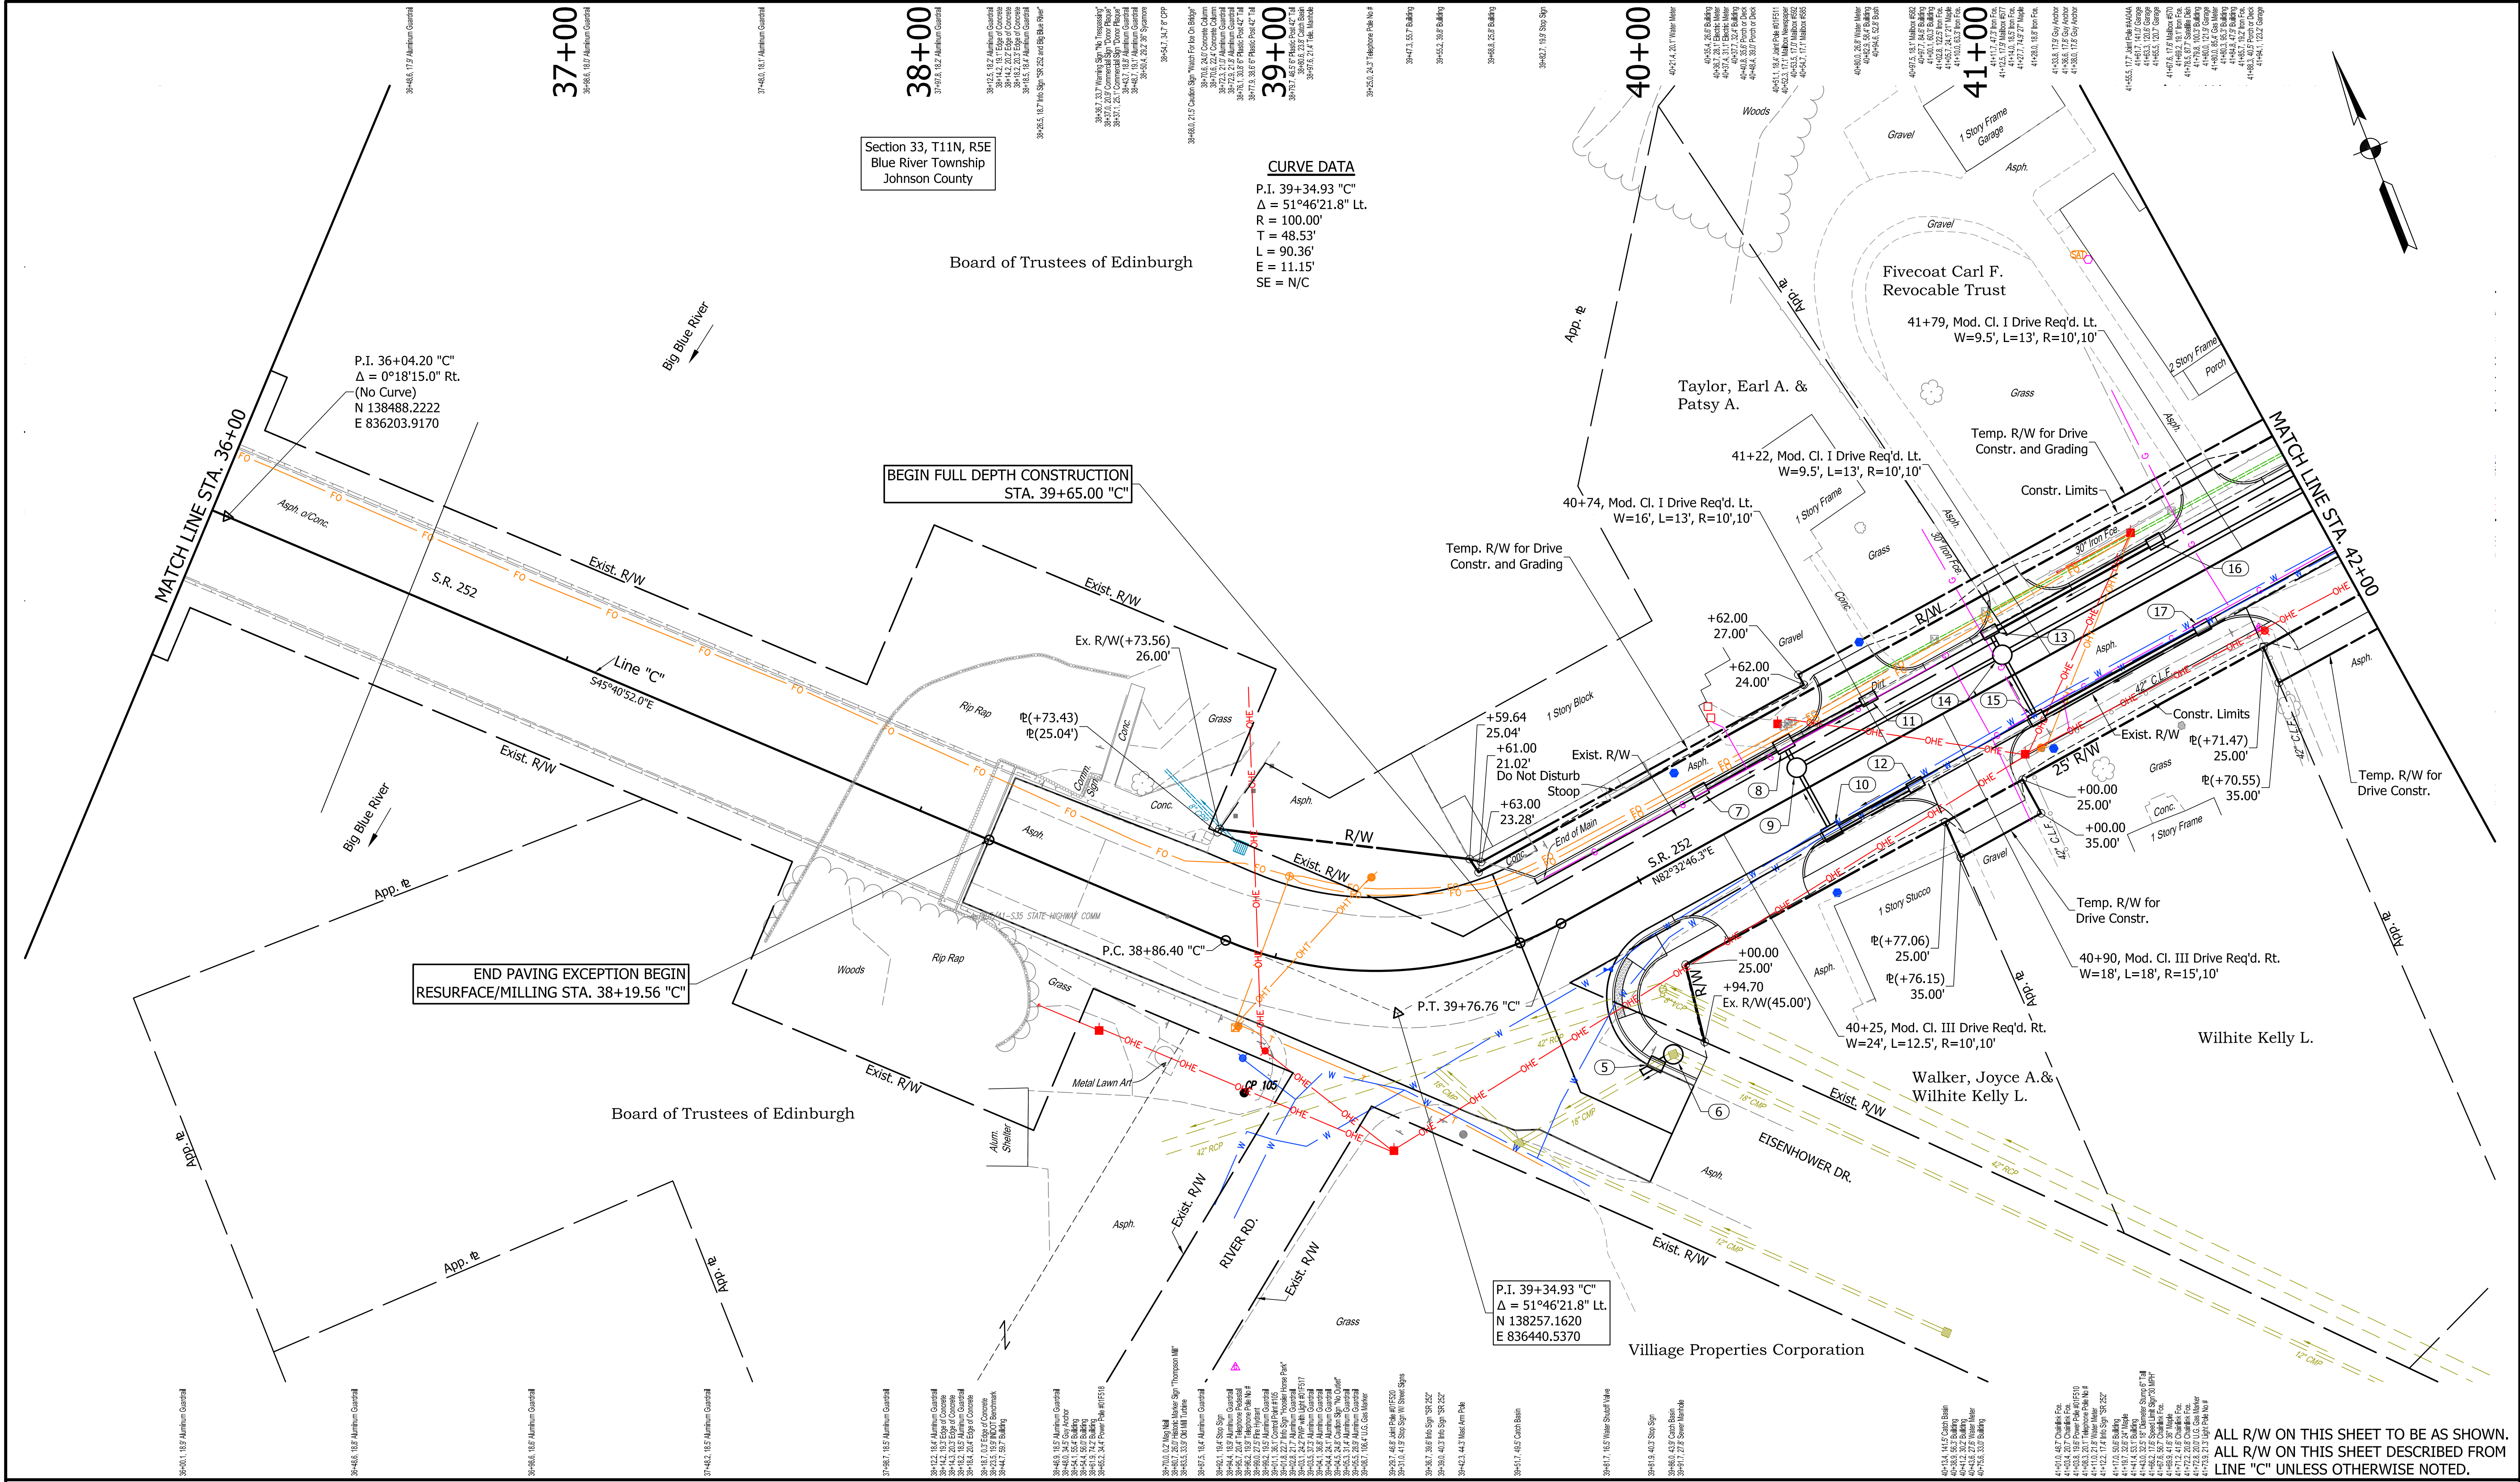

Section 33, T11N, R5E
Blue River Township
Johnson County

CURVE DATA
P.I. 39+34.93 "C"
 $\Delta = 51^{\circ}46'21.8''$ Lt.
R = 100.00'
T = 48.53'
L = 90.36'
E = 11.15'
SE = N/C

BEGIN FULL DEPTH CONSTRUCTION
STA. 39+65.00 "C"

END PAVING EXCEPTION BEGIN
RESURFACE/MILLING STA. 38+19.56 "C"

P.I. 39+34.93 "C"
 $\Delta = 51^{\circ}46'21.8''$ Lt.
N 138257.1620
E 836440.5370

COLOR CODE FOR UTILITY LOCATIONS			
—	ELECTRIC	—	SEWER (SANITARY)
—	GAS-OIL-STEAM	—	SEWER (STORM)
—	TELEPHONE-CATV	—	SEWER (COMBINATION)
—	WATER	—	PROPOSED CONSTRUCTION

SEE ALIGNMENT GEOMETRIC SHEET
FOR REFERENCES

NOT FOR
CONSTRUCTION


DESIGNED: JGP	DRAWN: JGP
CHECKED: GRW	CHECKED: GRW

INDIANA DEPARTMENT OF TRANSPORTATION	
PLAN S.R. 252	

HORIZONTAL SCALE		BRIDGE FILE	
1" = 20'		DESIGNATION	
VERTICAL SCALE		1700108	
1" = 20'			
SURVEY BOOK		SHEETS	
		31	260
CONTRACT		PROJECT	
R-40411		1700108	

ALL R/W ON THIS SHEET TO BE AS SHOWN.
ALL R/W ON THIS SHEET DESCRIBED FROM
LINE "C" UNLESS OTHERWISE NOTED.

S:\2018Proj\2018-027 SR 252 Edinburgh 1700108\Production Drawings\07-Plans and Profiles\2018-027 01W Plan-Profile.dwg, 3/24/2022 12:46:09 PM

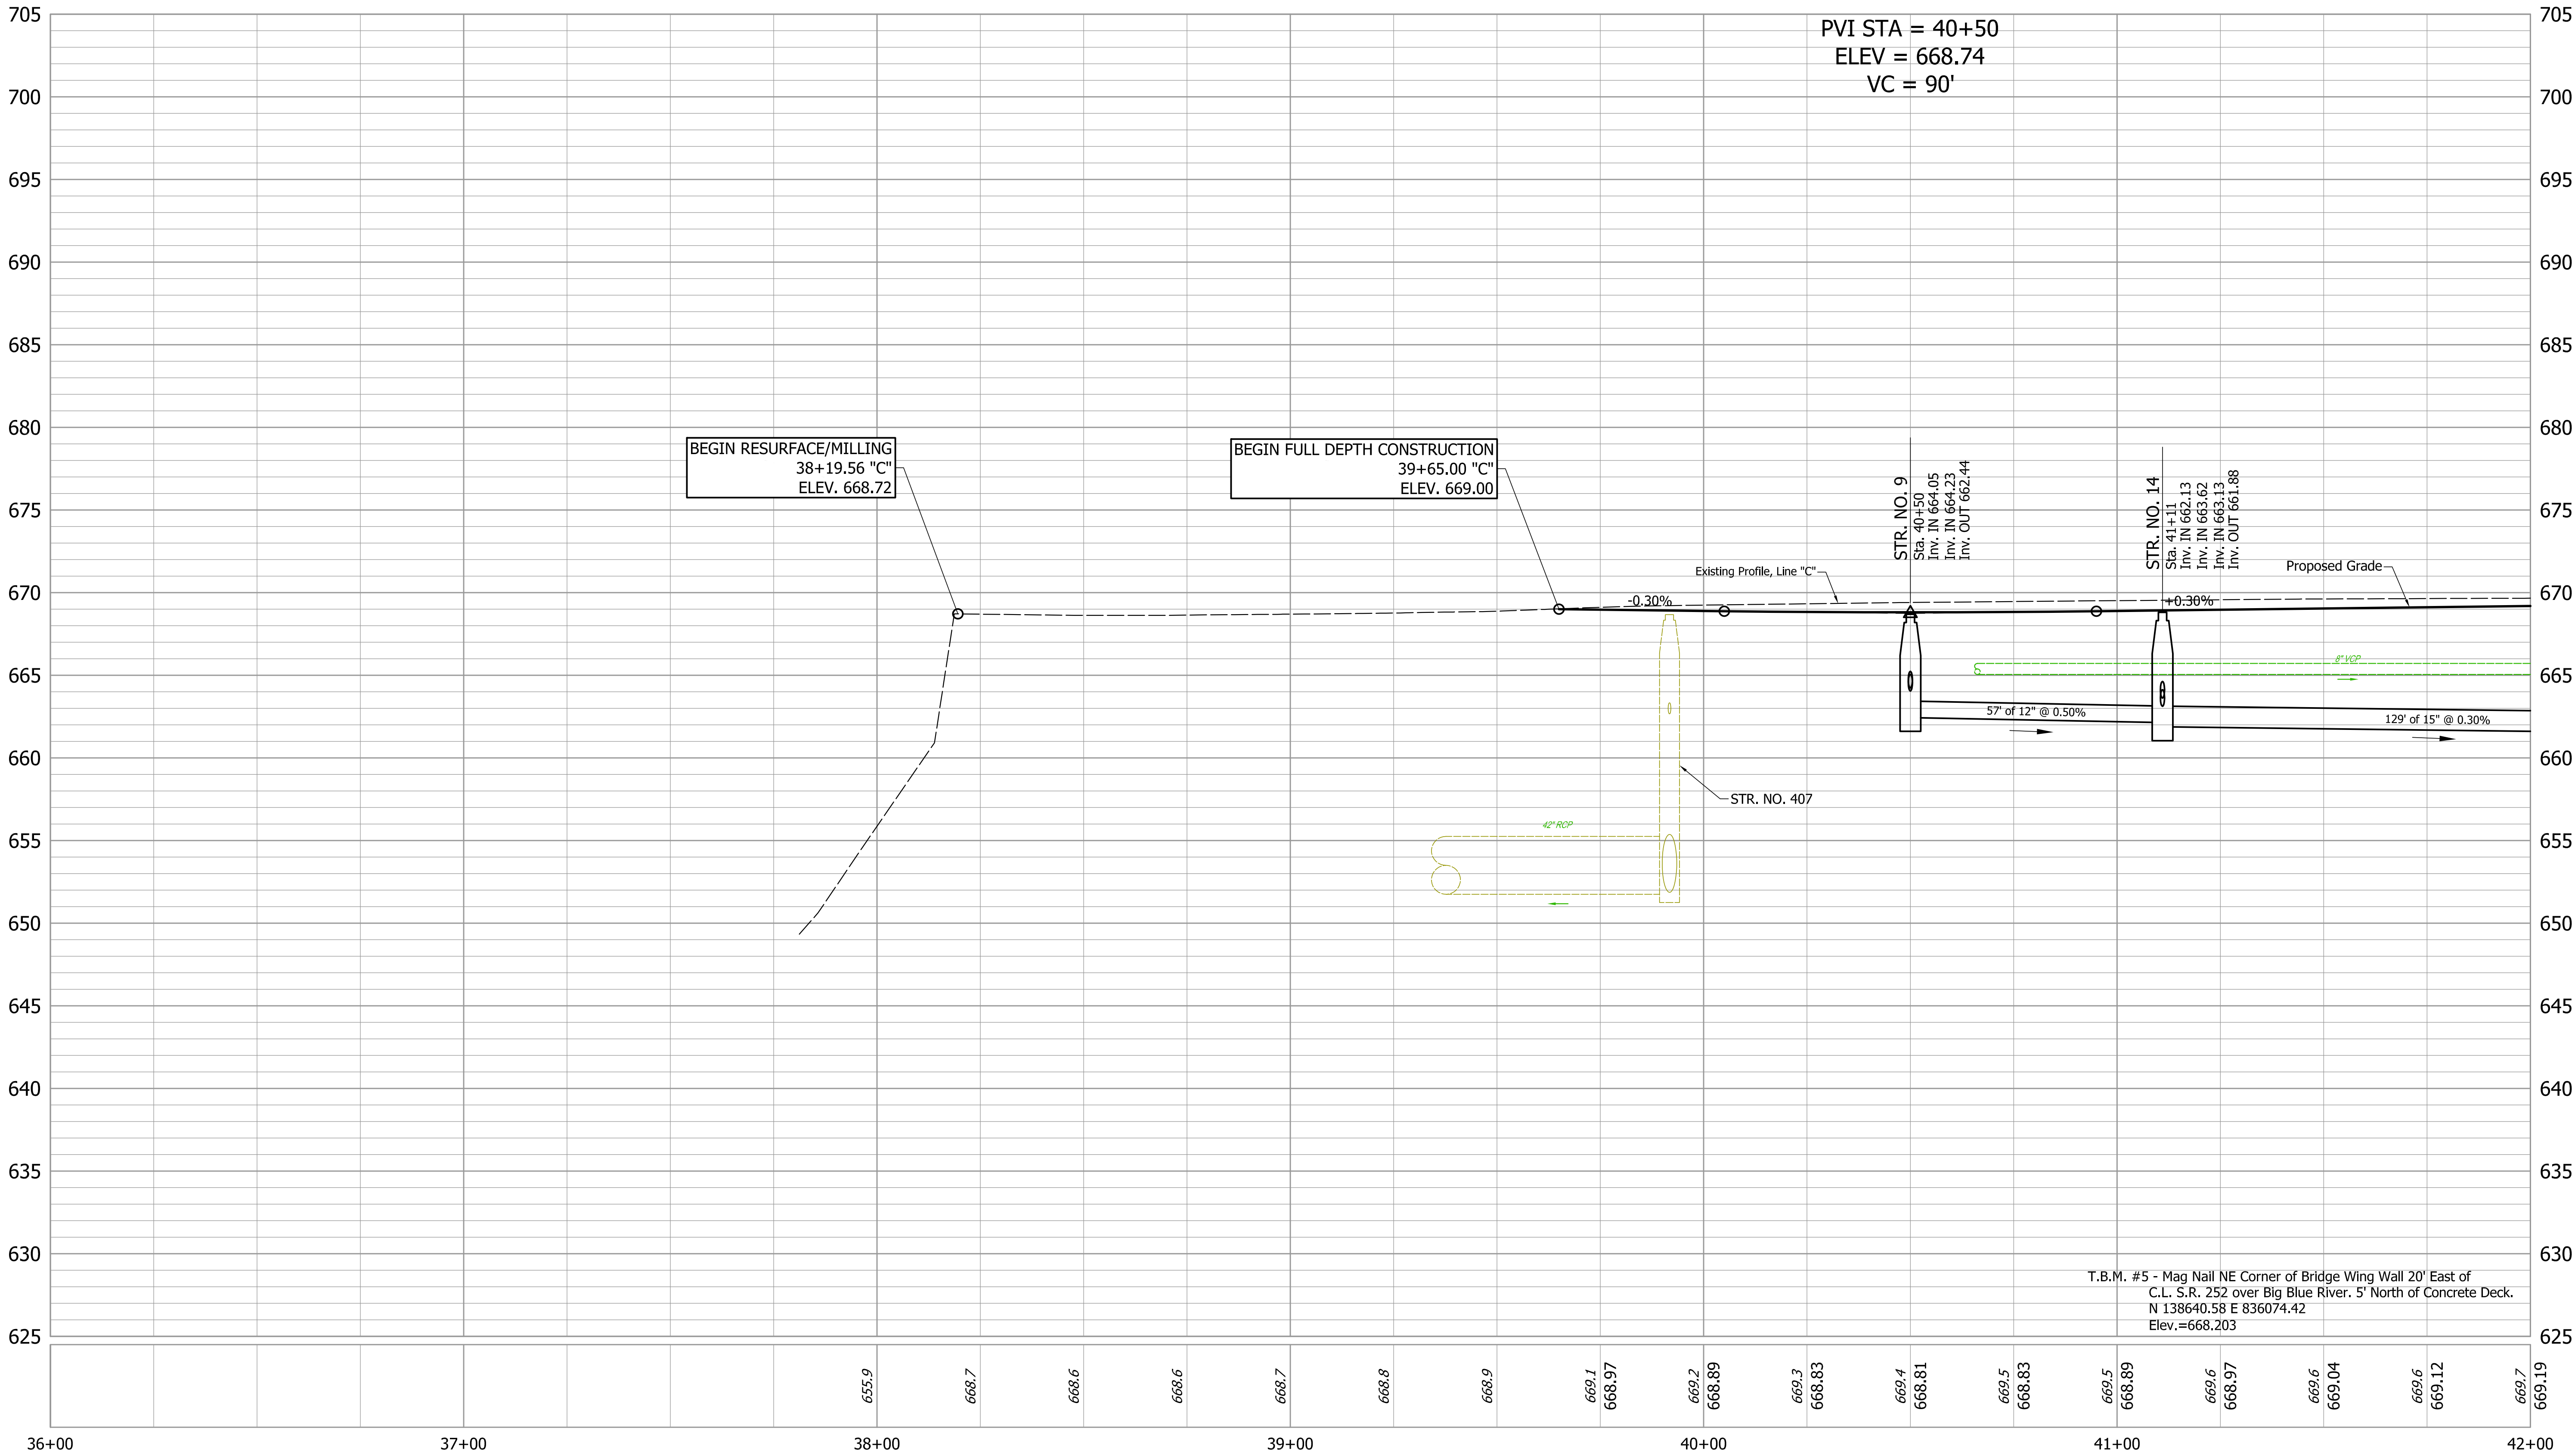


NOT FOR
CONSTRUCTION

INDIANA
DEPARTMENT OF TRANSPORTATION


PROFILE
S.R. 252

HORIZONTAL SCALE	BRIDGE FILE	
1" = 20'		
VERTICAL SCALE	DESIGNATION	
1" = 5'	1700108	
SURVEY BOOK	SHEETS	
	32	of 260
CONTRACT	PROJECT	
R-40411	1700108	

S:\2018Proj\2018-027 SR 252 Edinburgh 1700108\Production Drawings\07-Plans and Profiles\2018-027 01W Plan-Profile.dwg, 3/24/2022 12:46:19 PM

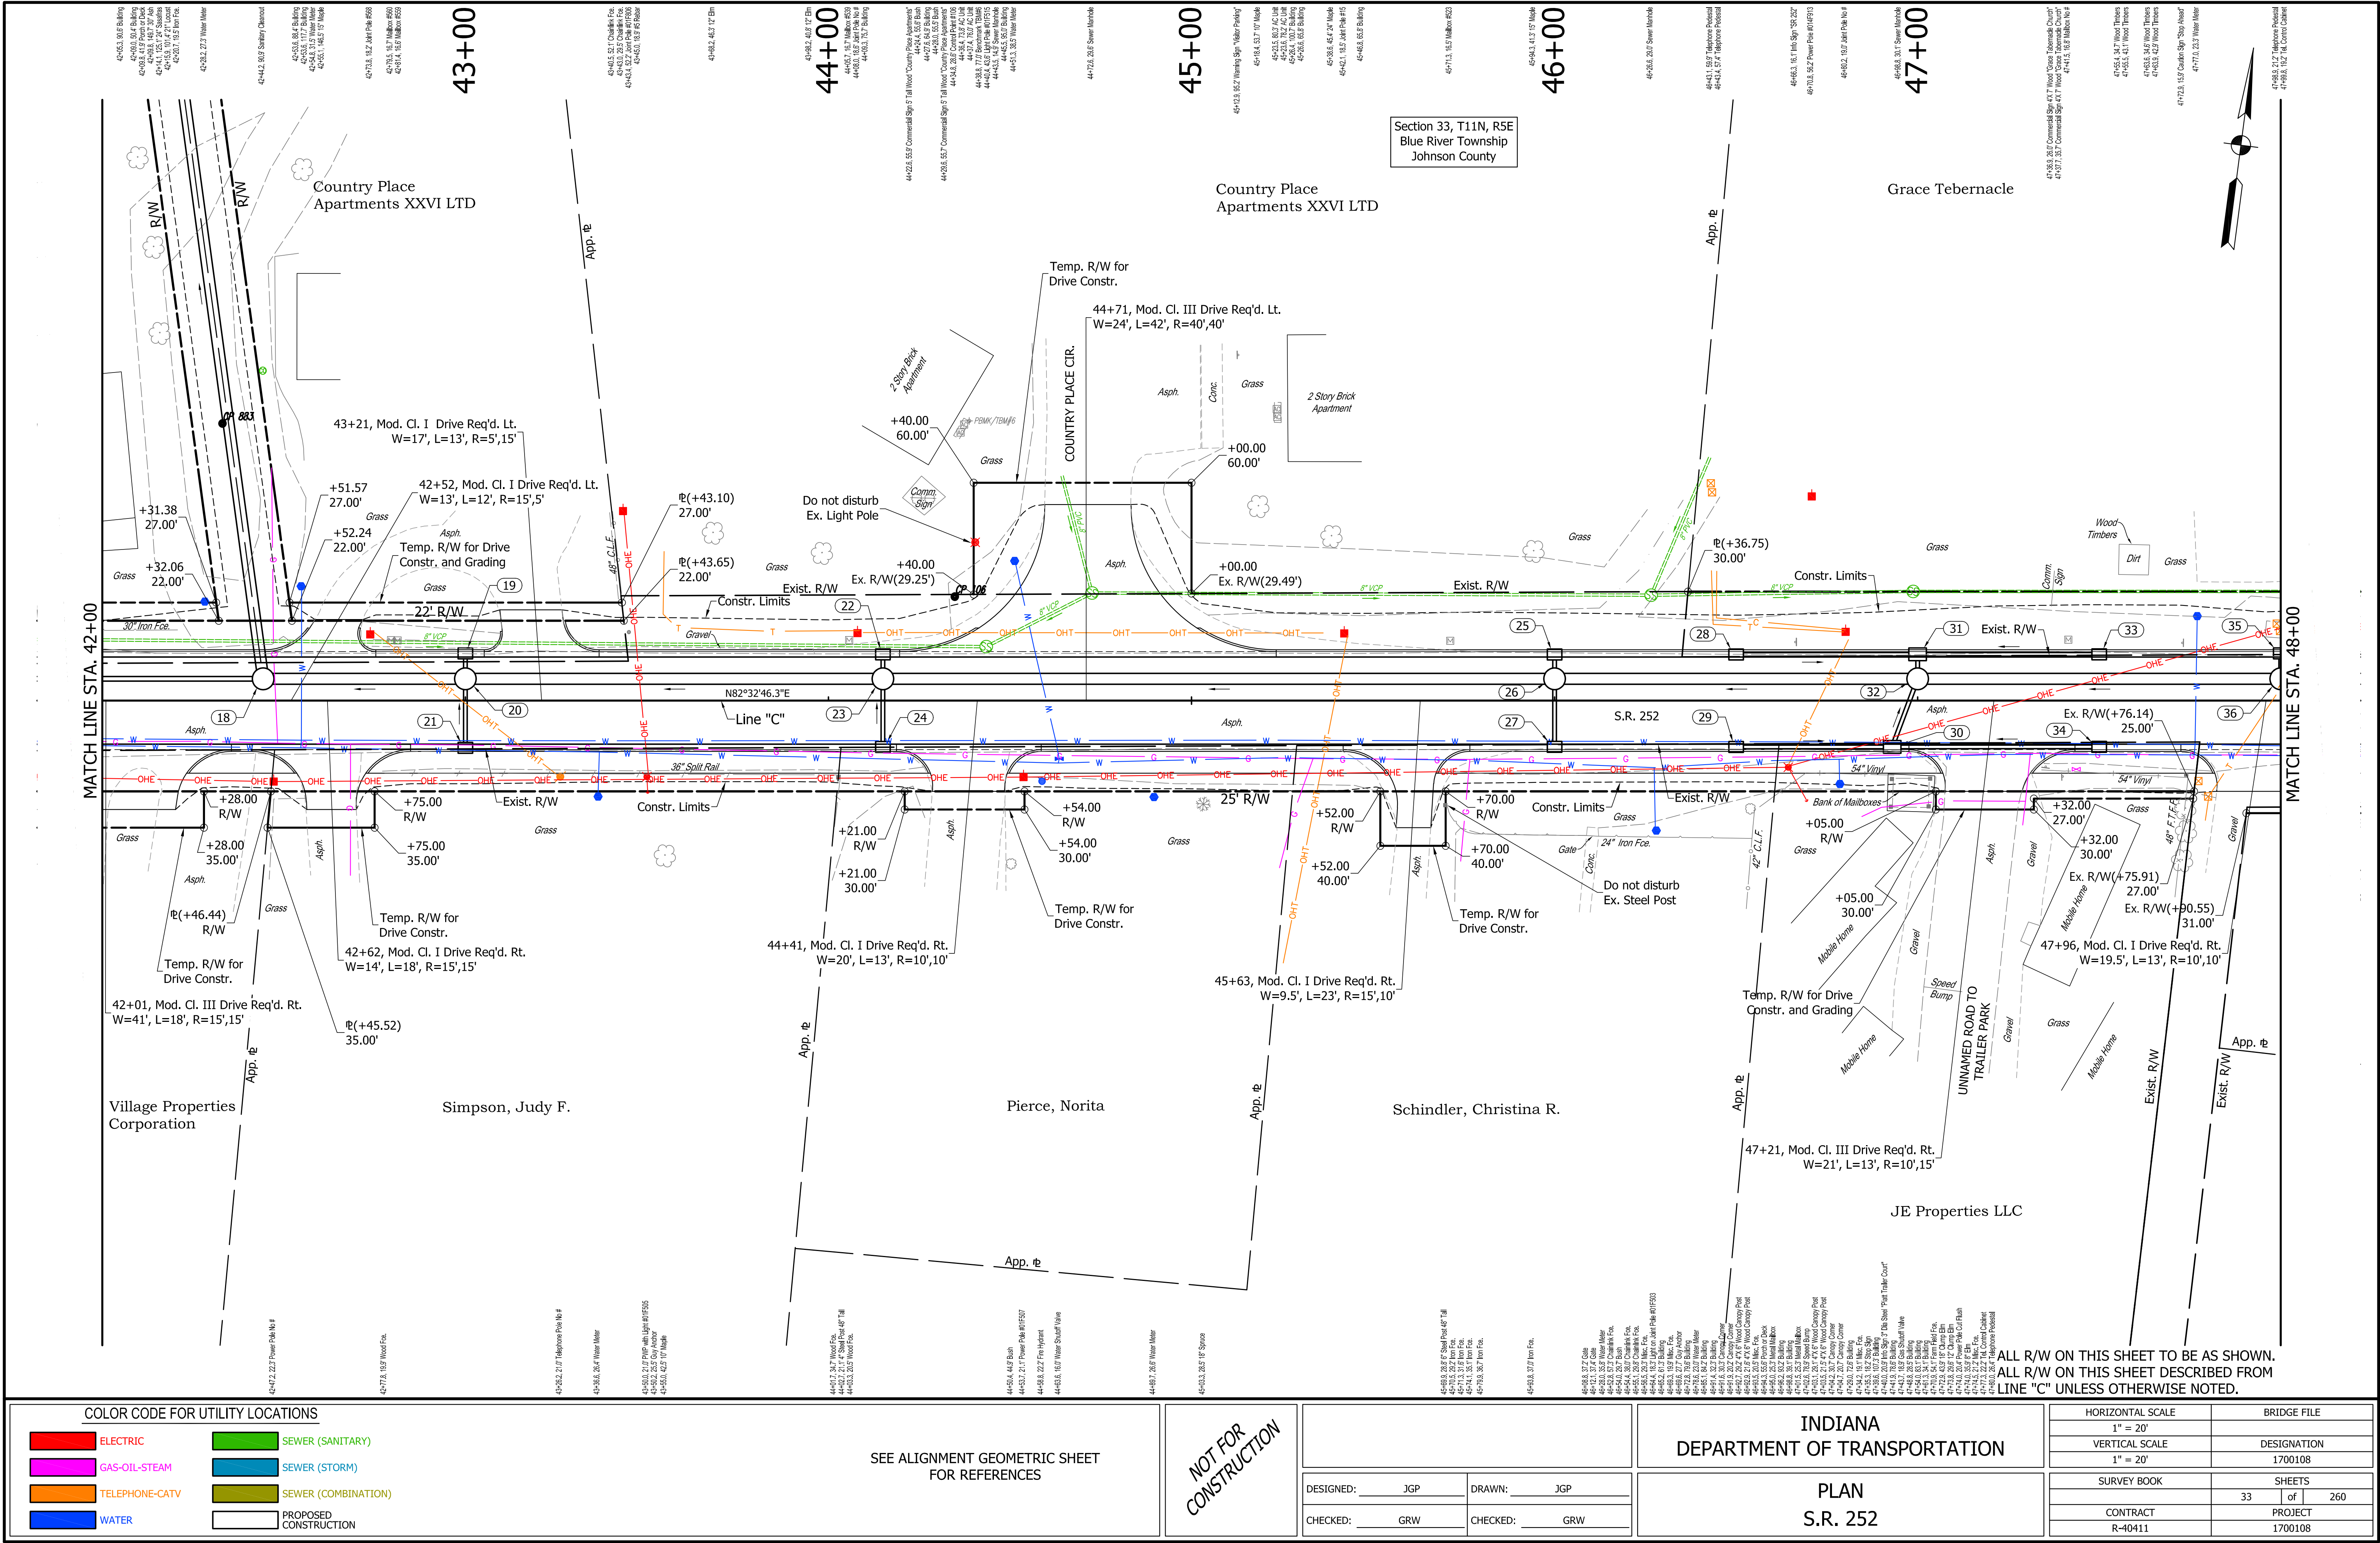

S:\2018Proj\2018-027 SR 252 Edinburg 1700108\Production Drawings\07-Plans and Profiles\2018-027 01W Plan-Profile.dwg, 3/24/2022 12:46:39 PM

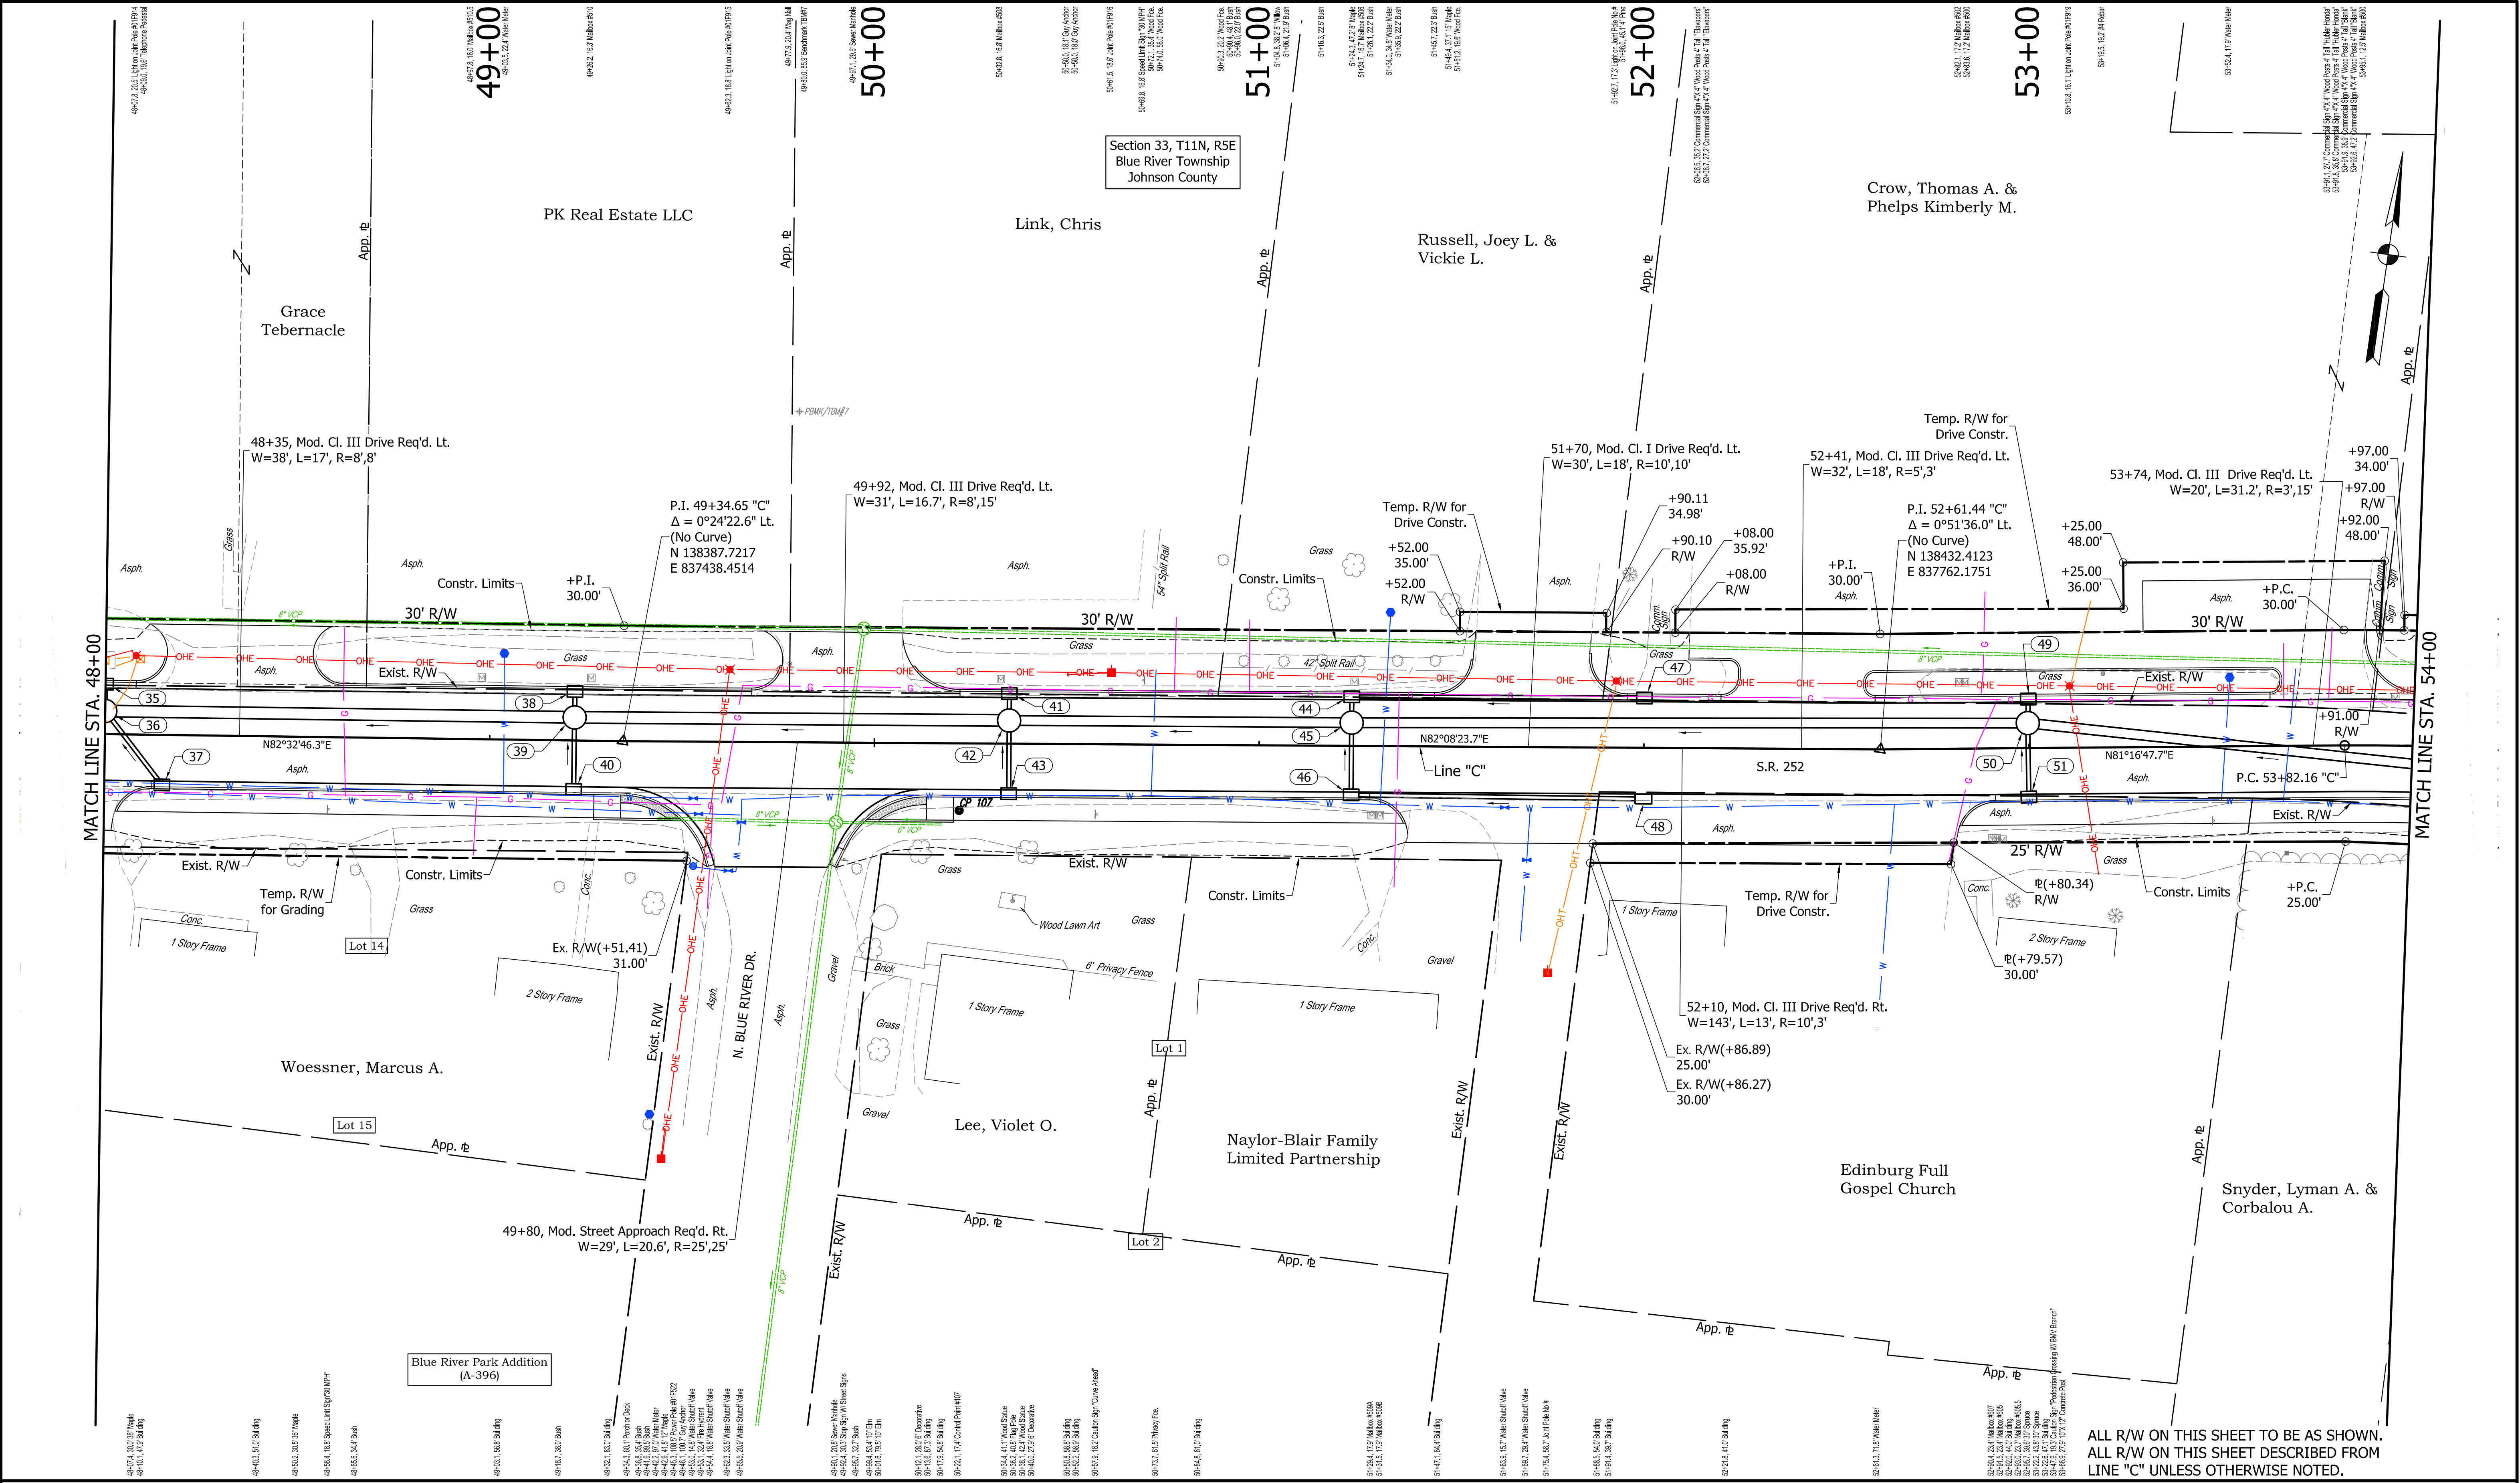

ELECTRIC

GAS-OIL-STEAM

TELEPHONE-CATV

WATER

SEWER (SANITARY)

SEWER (STORM)

SEWER (COMBINATION)

PROPOSED CONSTRUCTION

SEE ALIGNMENT GEOMETRIC SHEET FOR REFERENCES

NOT FOR CONSTRUCTION

DESIGNED: JGP

CHECKED: GRW

DRAWN: JGP

CHECKED: GRW

INDIANA
DEPARTMENT OF TRANSPORTATION

PLAN
S.R. 252

HORIZONTAL SCALE
1" = 20'

VERTICAL SCALE
1" = 20'


SURVEY BOOK
CONTRACT
R-40411

BRIDGE FILE
DESIGNATION
1700108


SHEETS
35 of 260
PROJECT
1700108

ALL R/W ON THIS SHEET TO BE AS SHOWN.
ALL R/W ON THIS SHEET DESCRIBED FROM
LINE "C" UNLESS OTHERWISE NOTED.

S:\2018Proj\2018-027 SR 252 Edinburgh 1700108\Production Drawings\07-Plans and Profiles\2018-027 01W Plan-Profile.dwg, 3/24/2022 12:46:49 PM

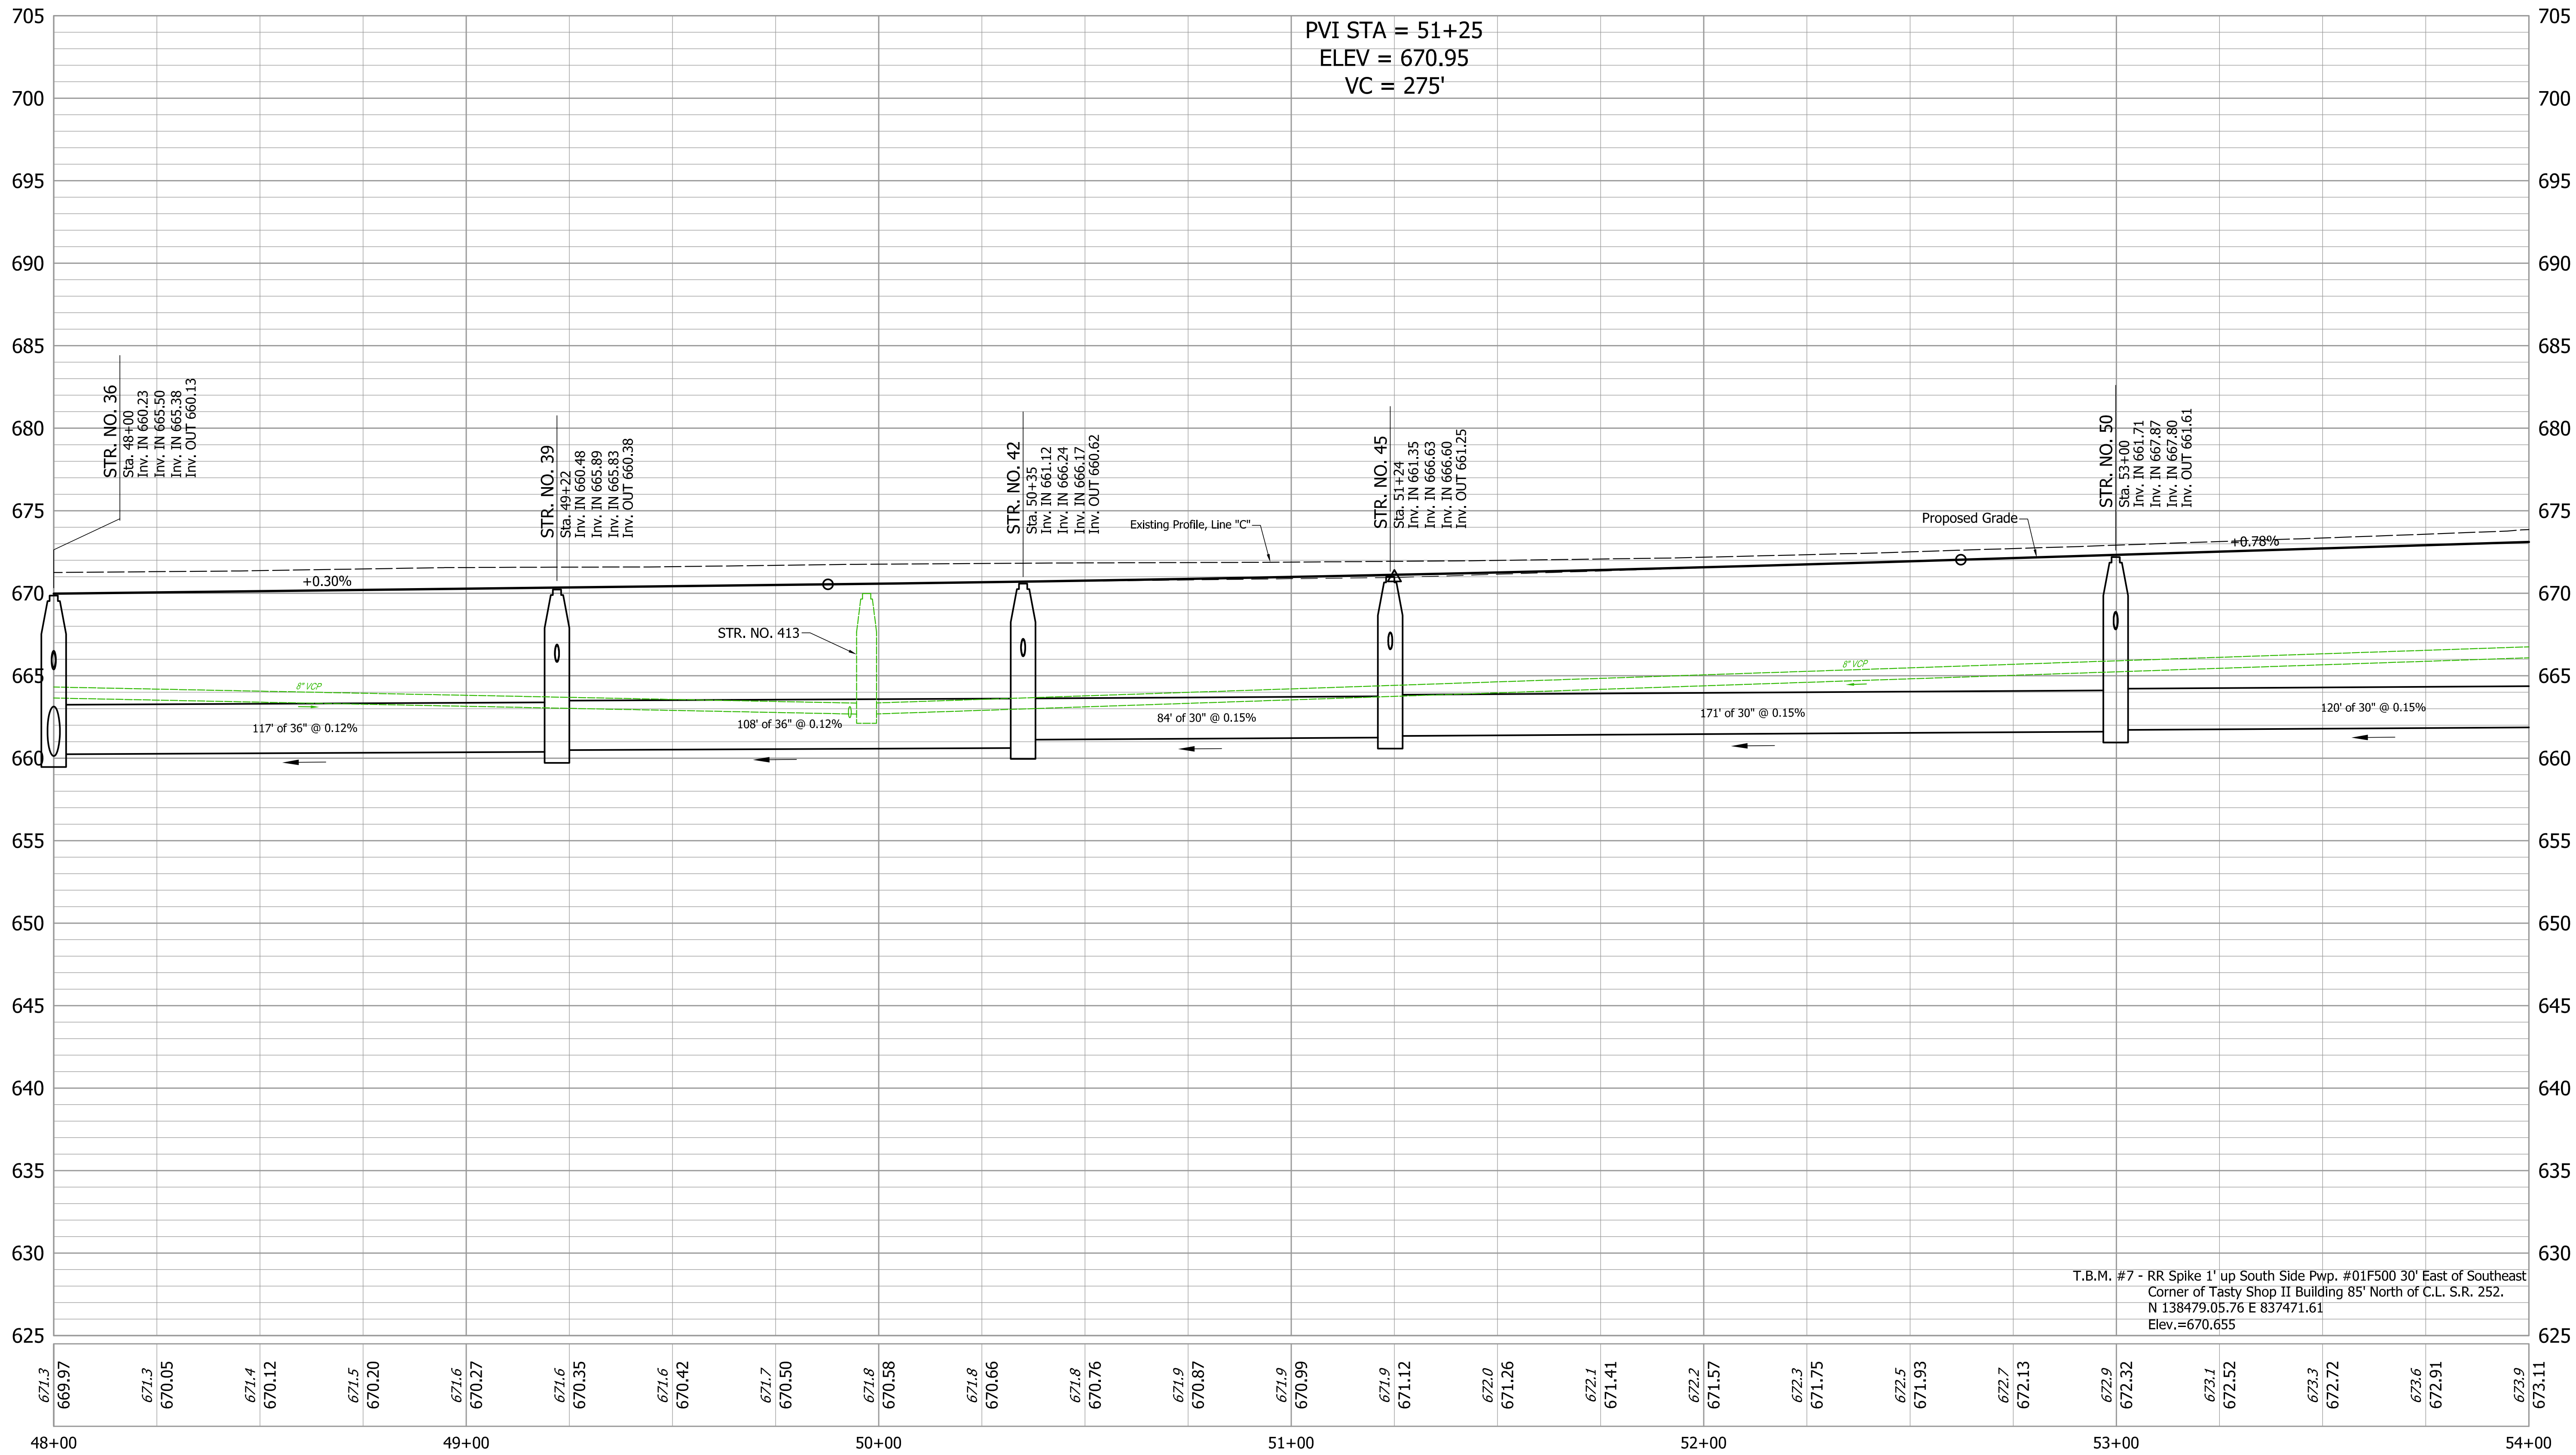


	NOT FOR CONSTRUCTION			INDIANA DEPARTMENT OF TRANSPORTATION		HORIZONTAL SCALE		BRIDGE FILE	
						1" = 20'			
		DESIGNED: JGP		DRAWN: JGP		VERTICAL SCALE		DESIGNATION	
		CHECKED: GRW		CHECKED: GRW		1" = 5'		1700108	
				SURVEY BOOK		SHEETS			
				36 of 260					
				CONTRACT		PROJECT			
				R-40411		1700108			

 

S:\2018Proj\2018-027 SR 252 Edinburgh 1700108\Production Drawings\07-Plans and Profiles\2018-027 01W Plan-Profile.dwg, 3/24/2022 12:47:00 PM

C-09

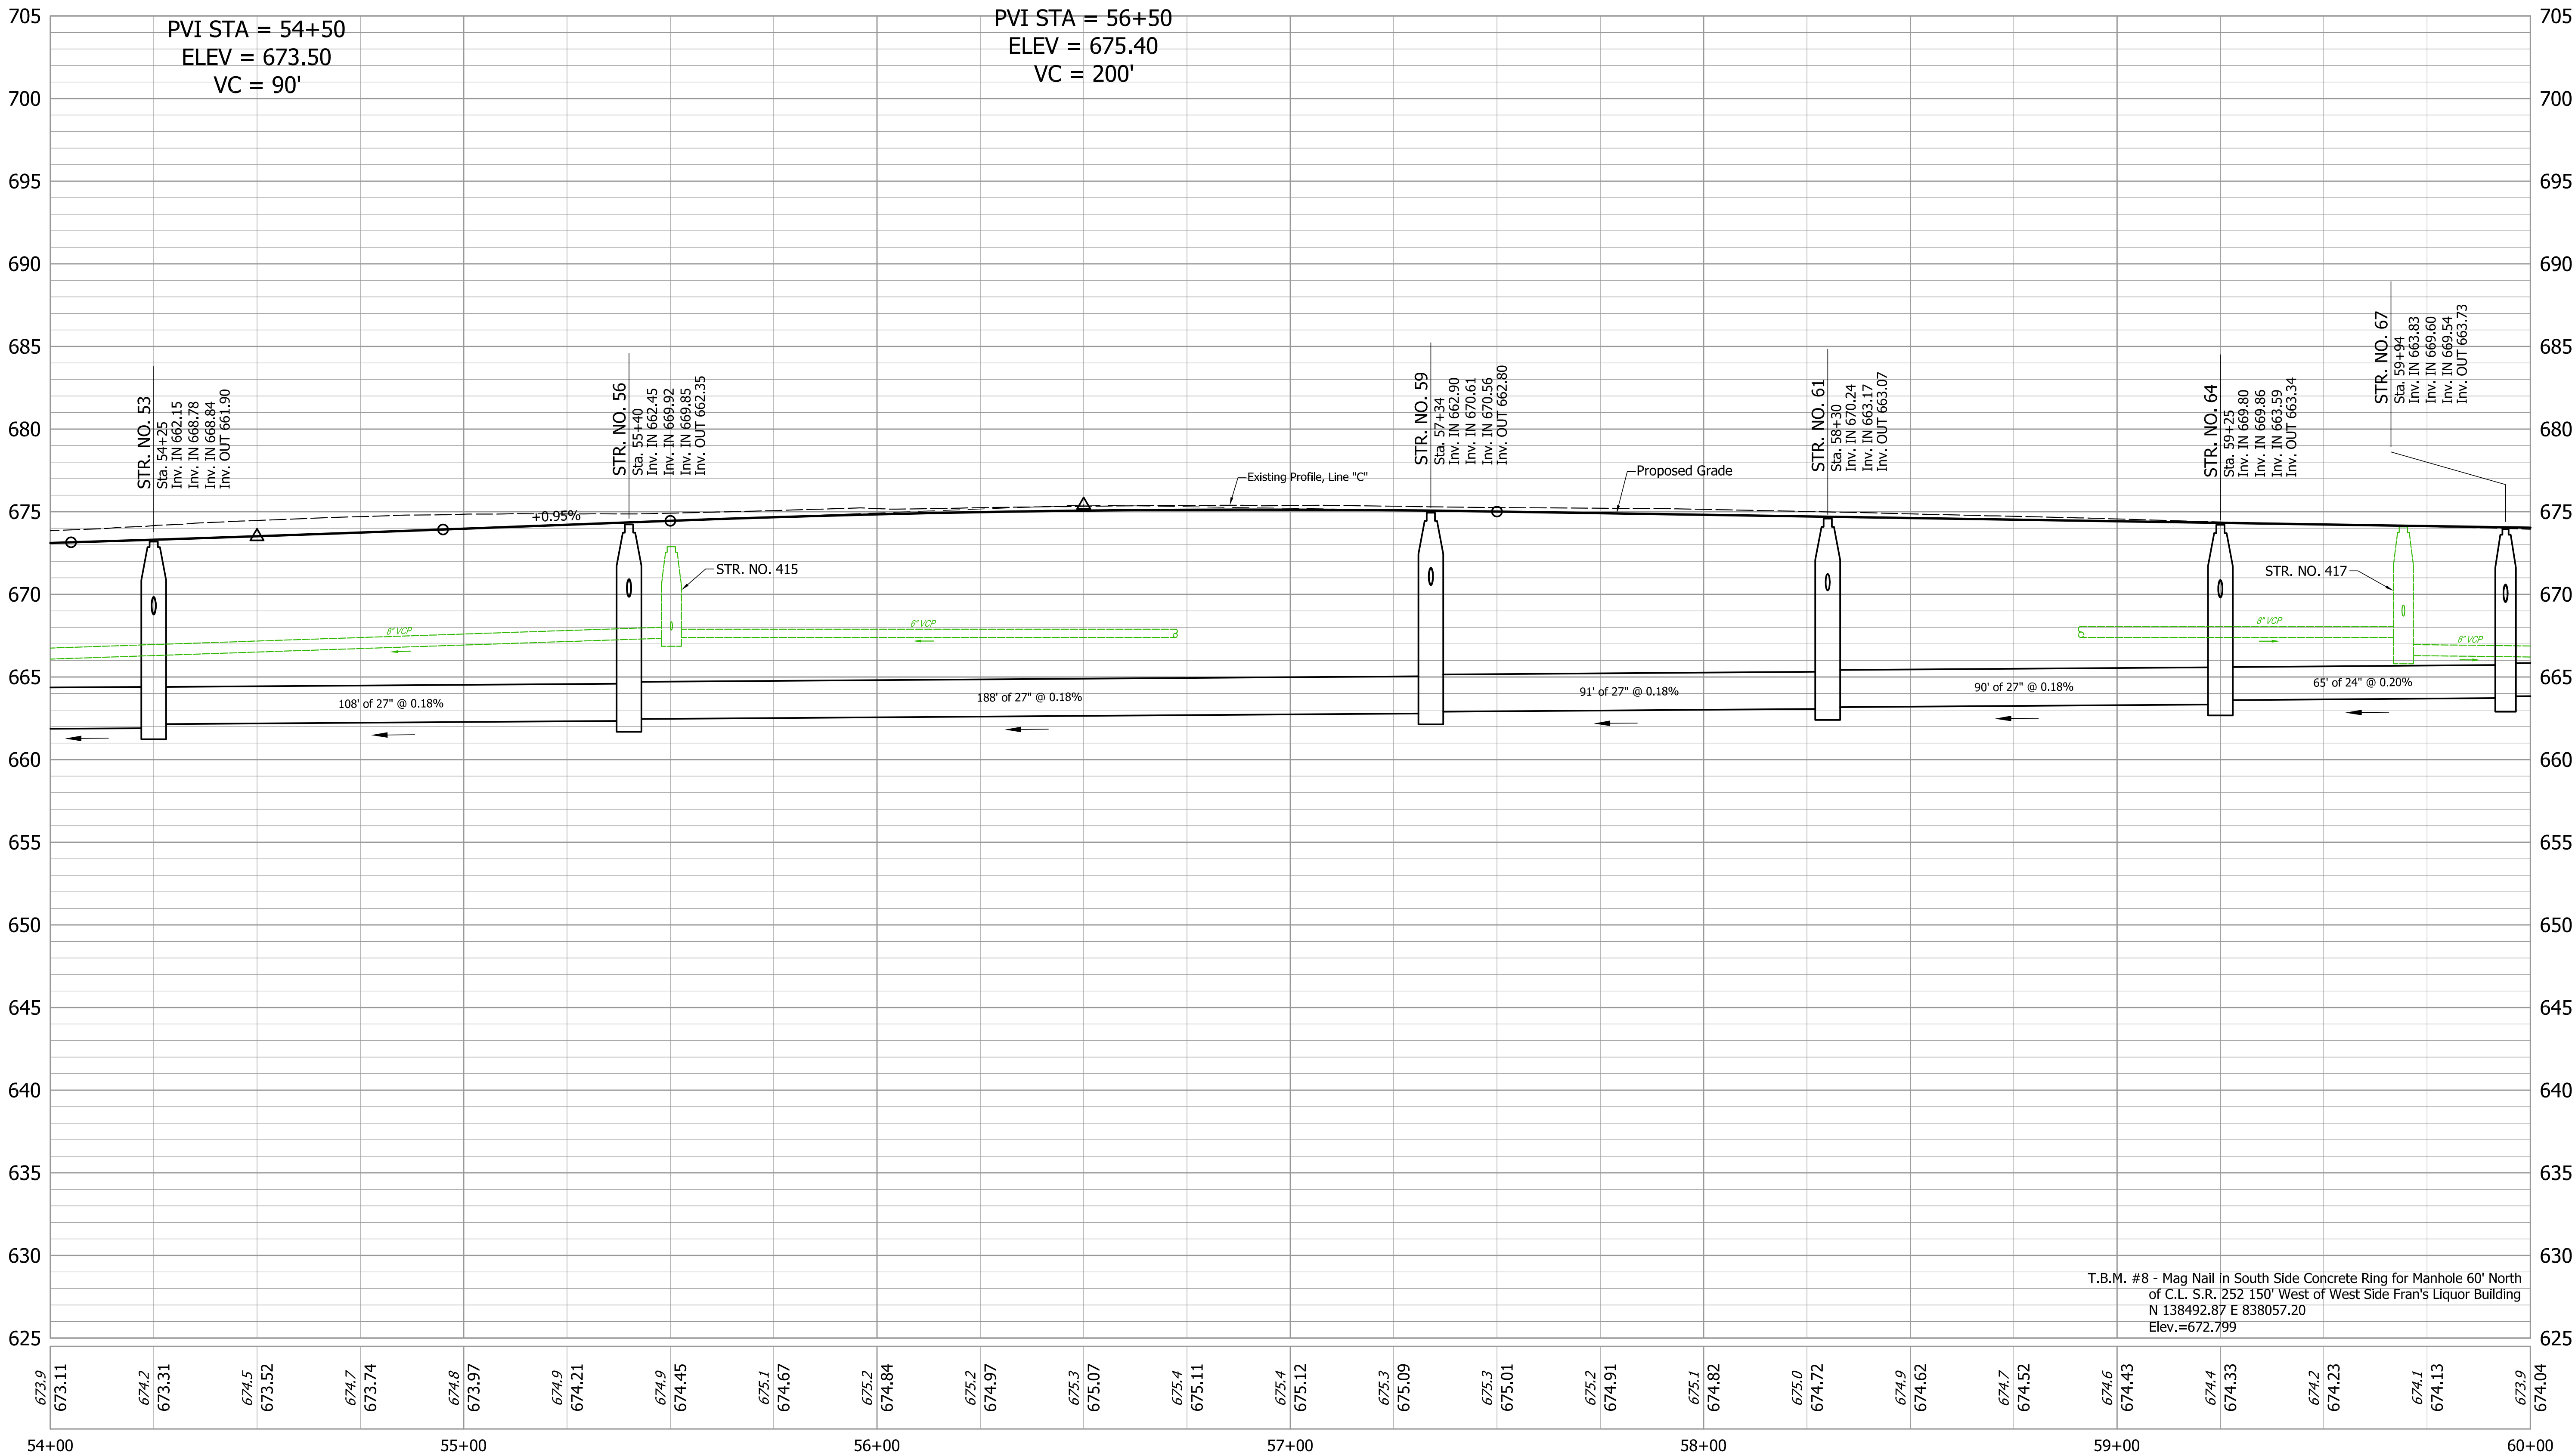

NOT FOR
CONSTRUCTION

DESIGNED: JGP
CHECKED: GRW


DRAWN: JGP
CHECKED: GRW


INDIANA
DEPARTMENT OF TRANSPORTATION

PROFILE
S.R. 252

HORIZONTAL SCALE 1" = 20'	BRIDGE FILE
VERTICAL SCALE 1" = 5'	DESIGNATION 1700108
SURVEY BOOK	SHEETS 38 of 260
CONTRACT R-40411	PROJECT 1700108

S:\2018Proj\2018-027 SR 252 Edinburgh 1700108\Production Drawings\07-Plans and Profiles\2018-027 01W Plan-Profile.dwg, 3/24/2022 12:47:20 PM

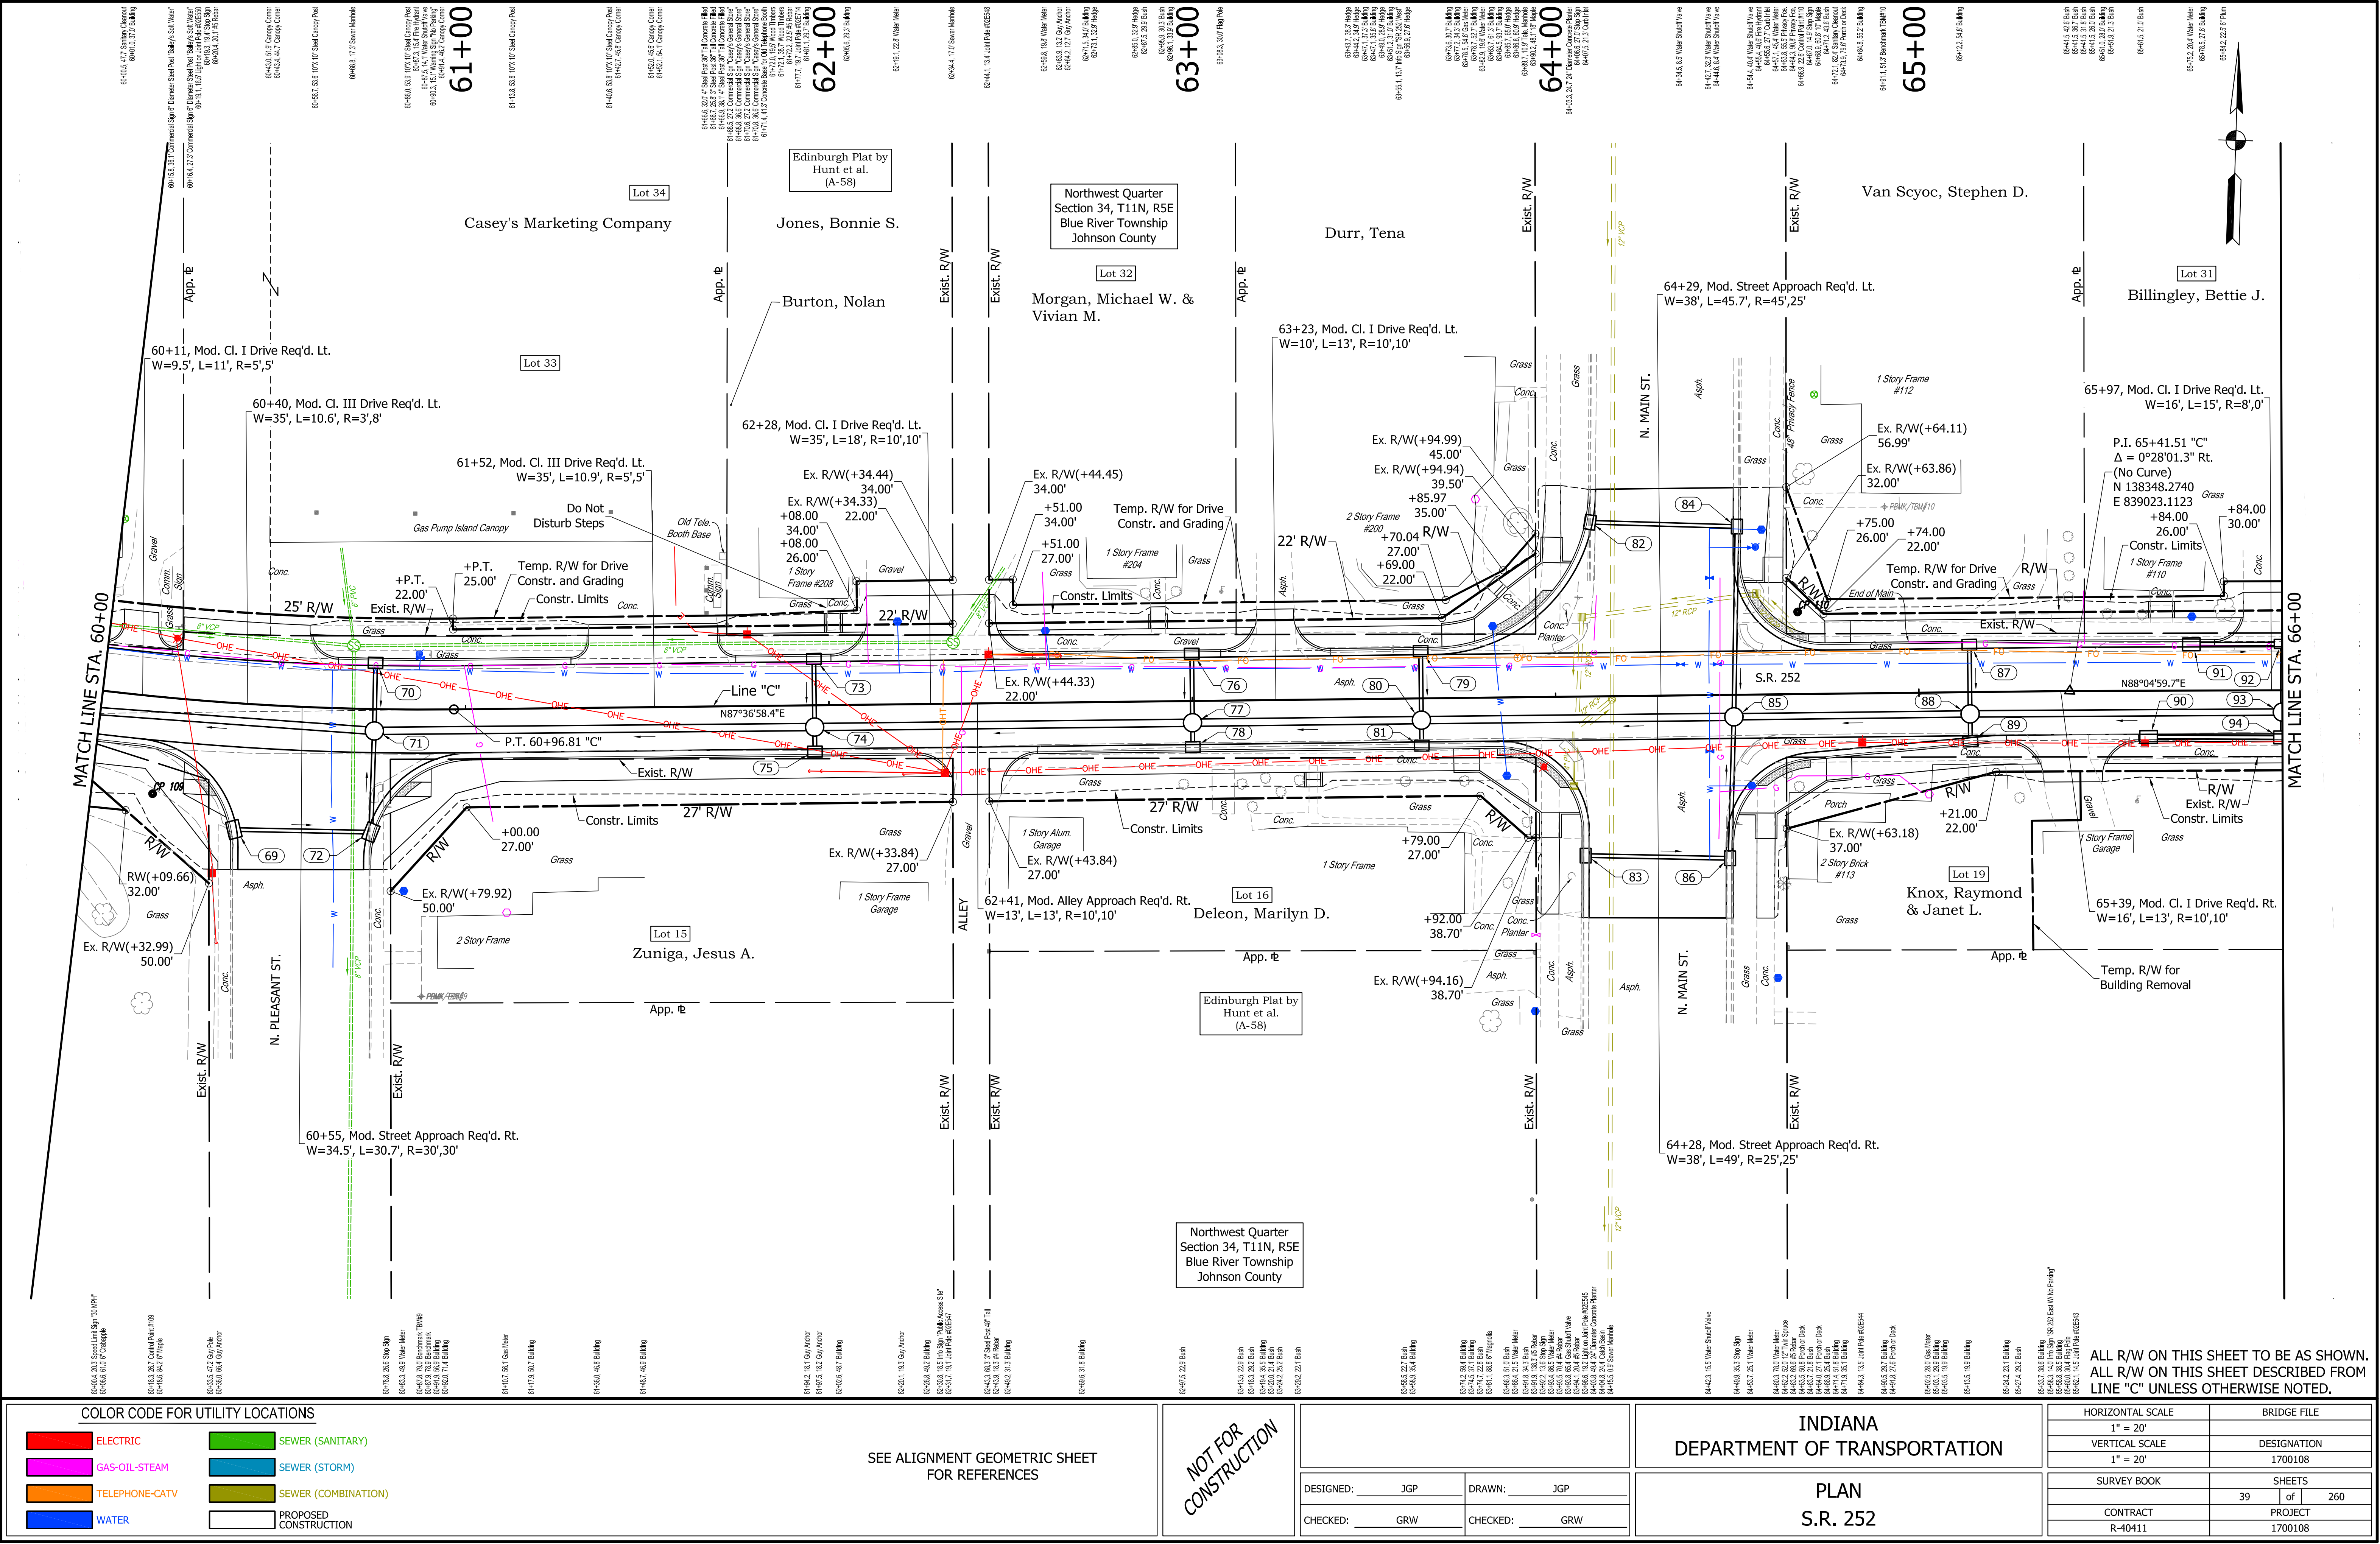

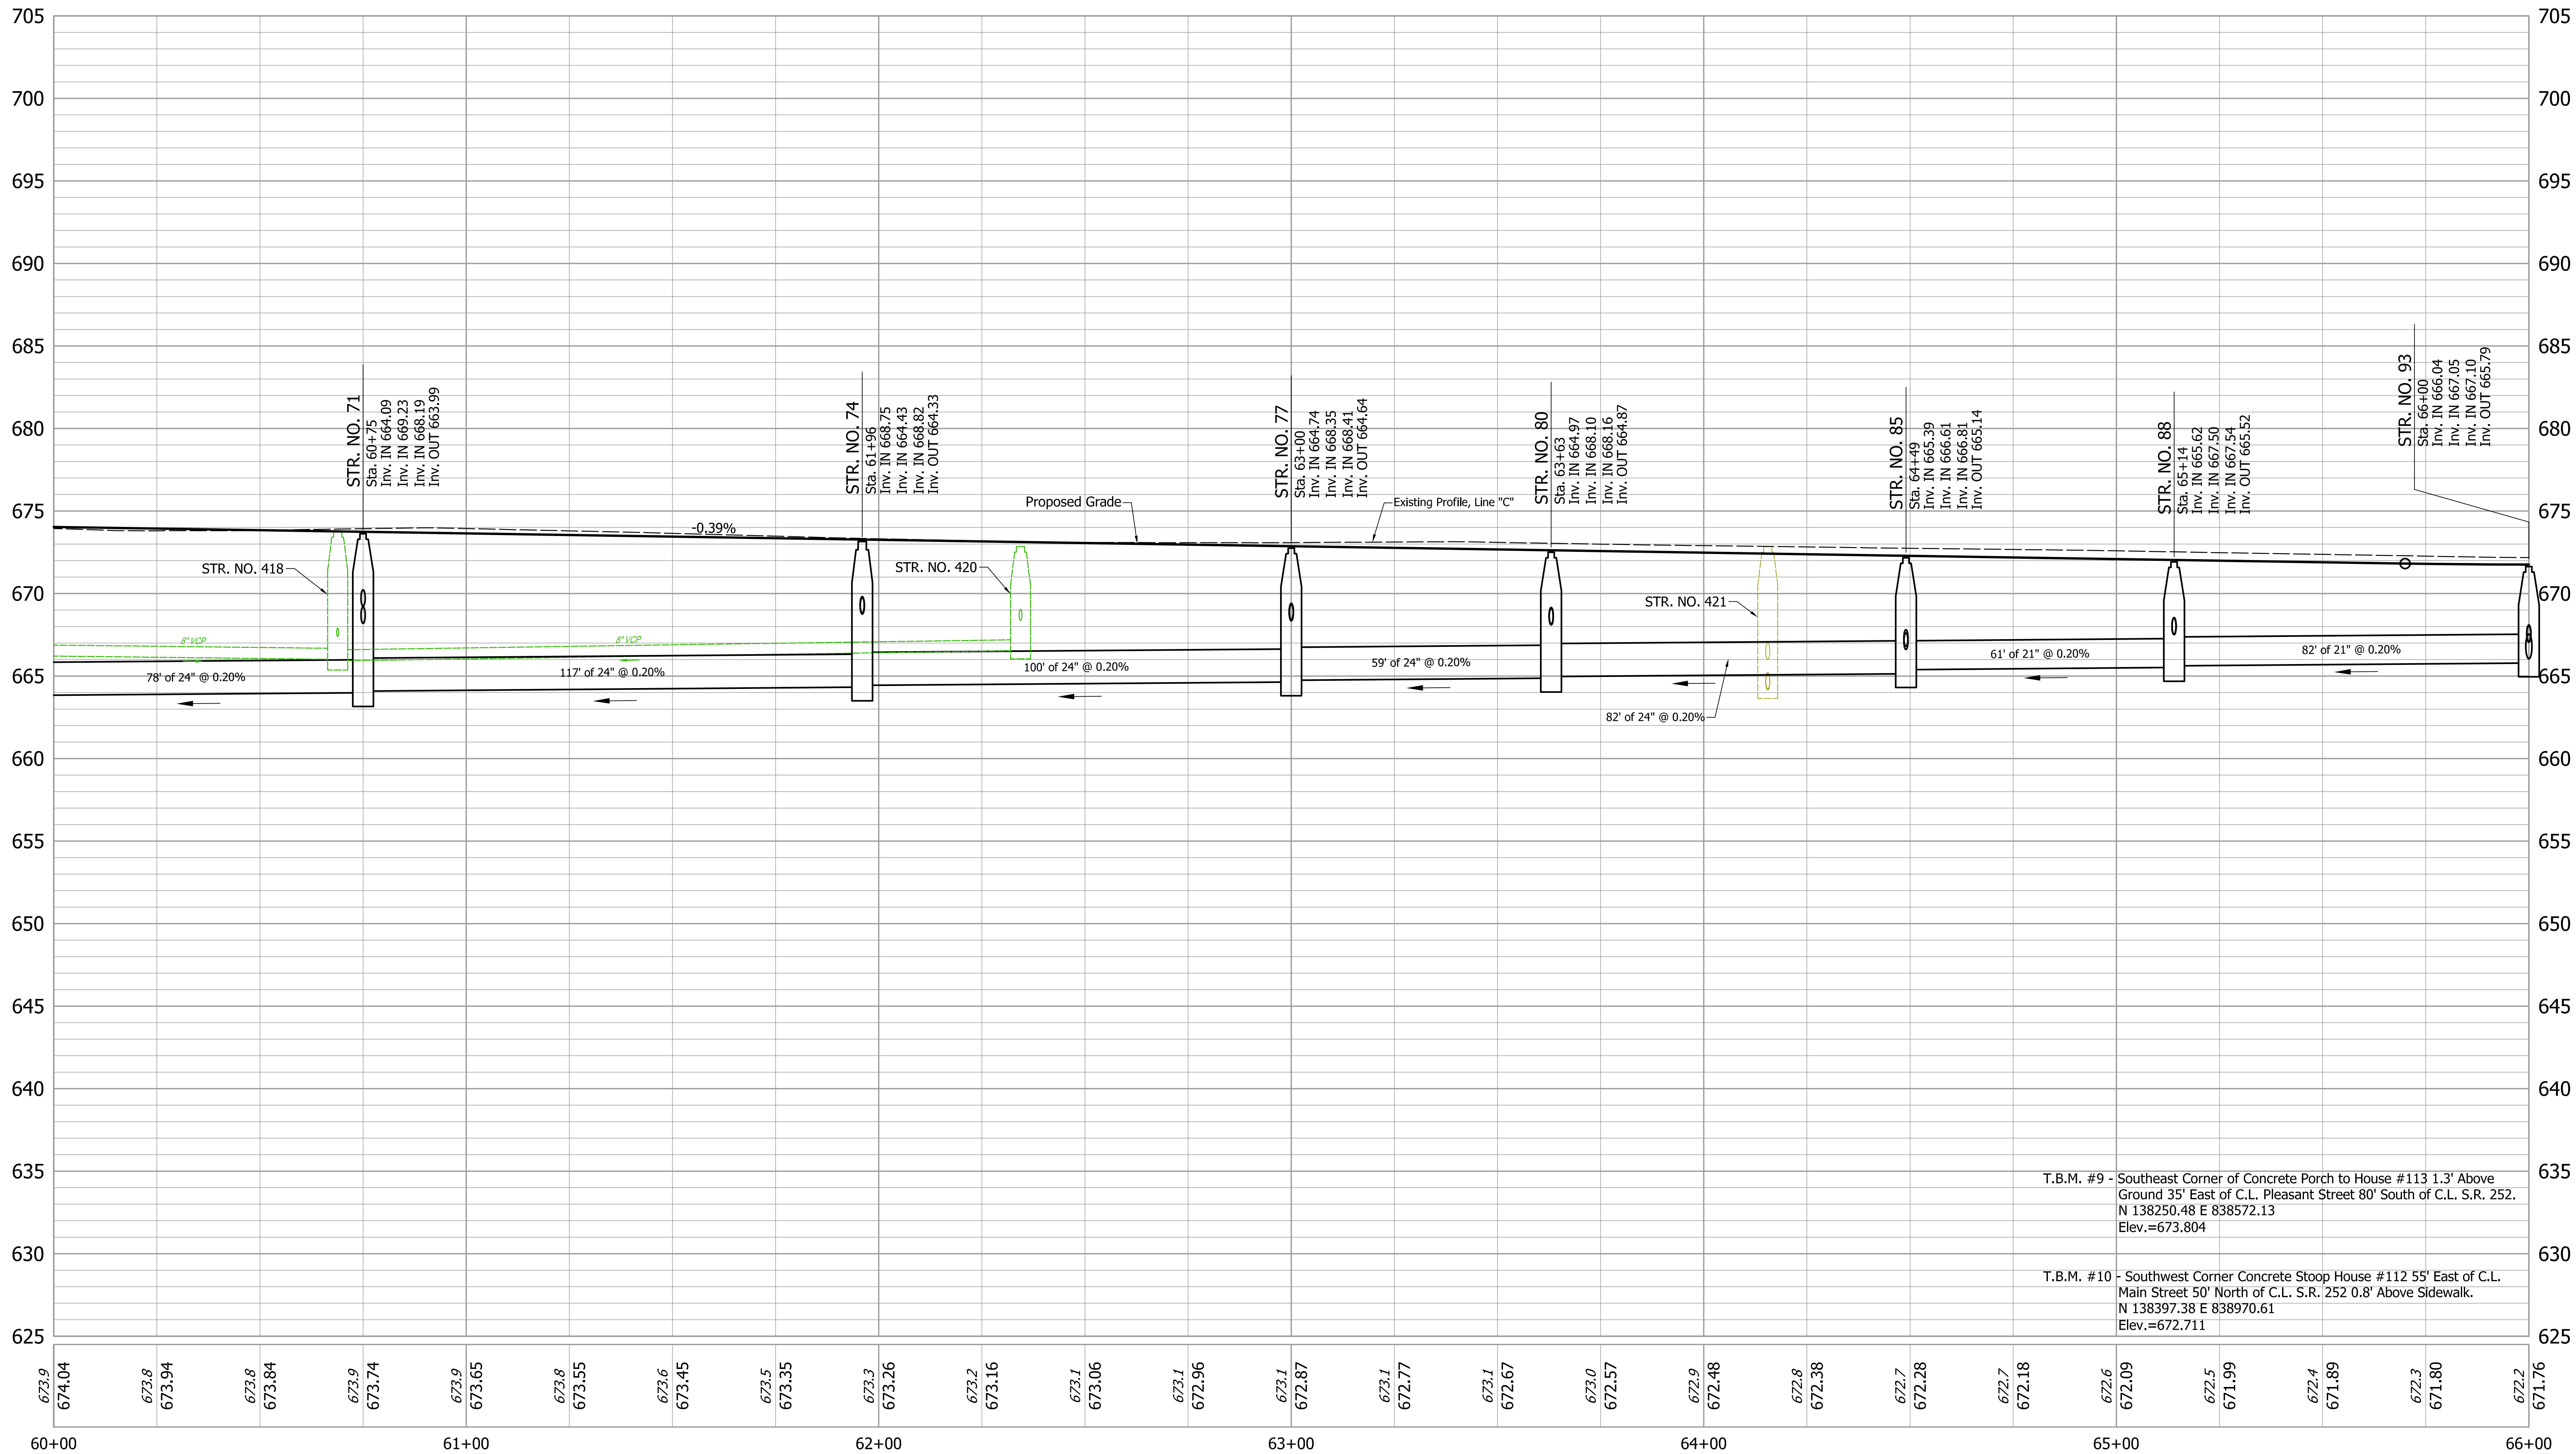

T.B.M. #9 - Southeast Corner of Concrete Porch to House #113 1.3' Above Ground 35' East of C.L. Pleasant Street 80' South of C.L. S.R. 252. N 138250.48 E 838572.13 Elev.=673.804

T.B.M. #10 - Southwest Corner Concrete Stoop House #112 55' East of C.L. Main Street 50' North of C.L. S.R. 252 0.8' Above Sidewalk. N 138397.38 E 838970.61 Elev.=672.711


NOT FOR
CONSTRUCTION

INDIANA
DEPARTMENT OF TRANSPORTATION

PROFILE
S.R. 252

HORIZONTAL SCALE	BRIDGE FILE	
1" = 20'		
VERTICAL SCALE	DESIGNATION	
1" = 5'	1700108	
SURVEY BOOK	SHEETS	
	40	of 260
CONTRACT	PROJECT	
R-40411	1700108	

S:\2018Proj\2018-027 SR 252 Edinburgh 1700108\Production Drawings\07-Plans and Profiles\2018-027 01W Plan-Profile.dwg, 3/24/2022 12:47:40 PM

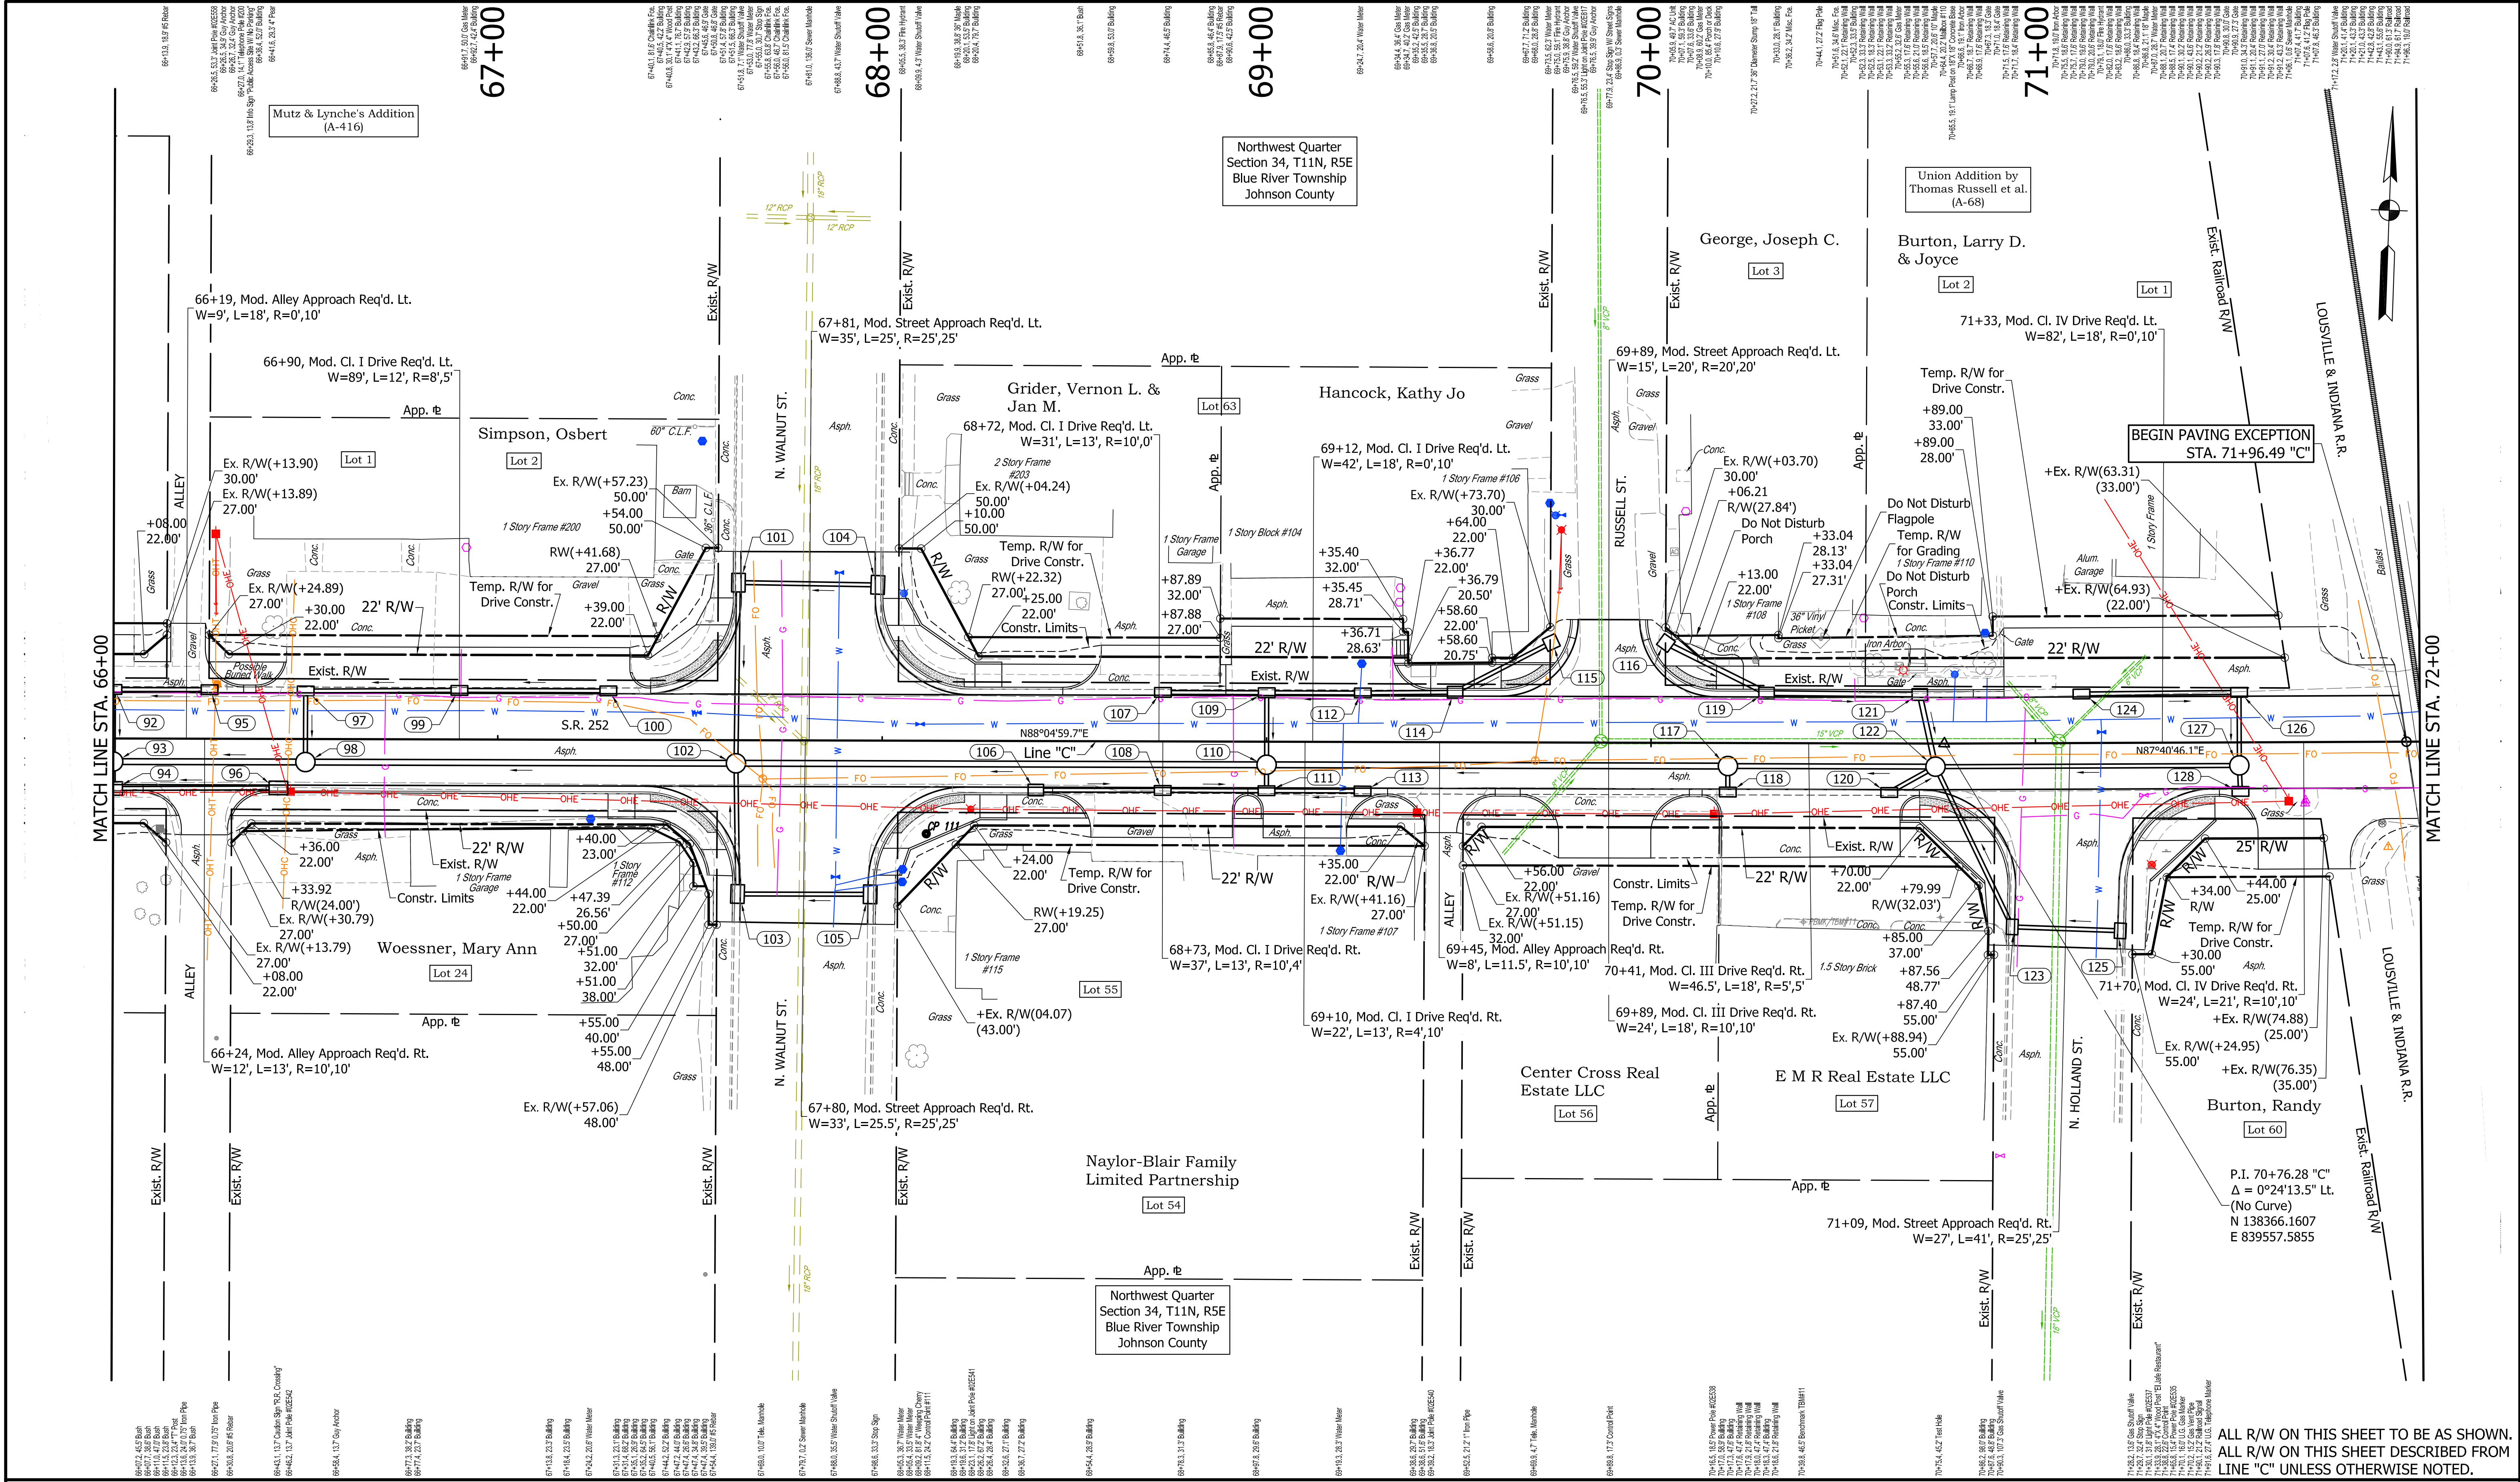

ELECTRIC

GAS-OIL-STEAM

TELEPHONE-CATV

WATER

SEWER (SANITARY)

SEWER (STORM)

SEWER (COMBINATION)

PROPOSED CONSTRUCTION

SEE ALIGNMENT GEOMETRIC SHEET FOR REFERENCES

NOT FOR CONSTRUCTION

INDIANA
DEPARTMENT OF TRANSPORTATION

DESIGNED: JGP
CHECKED: GRW


DRAWN: JGP
CHECKED: GRW

PLAN
S.R. 252

HORIZONTAL SCALE	BRIDGE FILE
1" = 20'	
VERTICAL SCALE	DESIGNATION
1" = 20'	1700108
SURVEY BOOK	SHEETS
	41 of 260
CONTRACT	PROJECT
R-40111	1700108

ALL R/W ON THIS SHEET TO BE AS SHOWN.
ALL R/W ON THIS SHEET DESCRIBED FROM
LINE "C" UNLESS OTHERWISE NOTED.

C-11

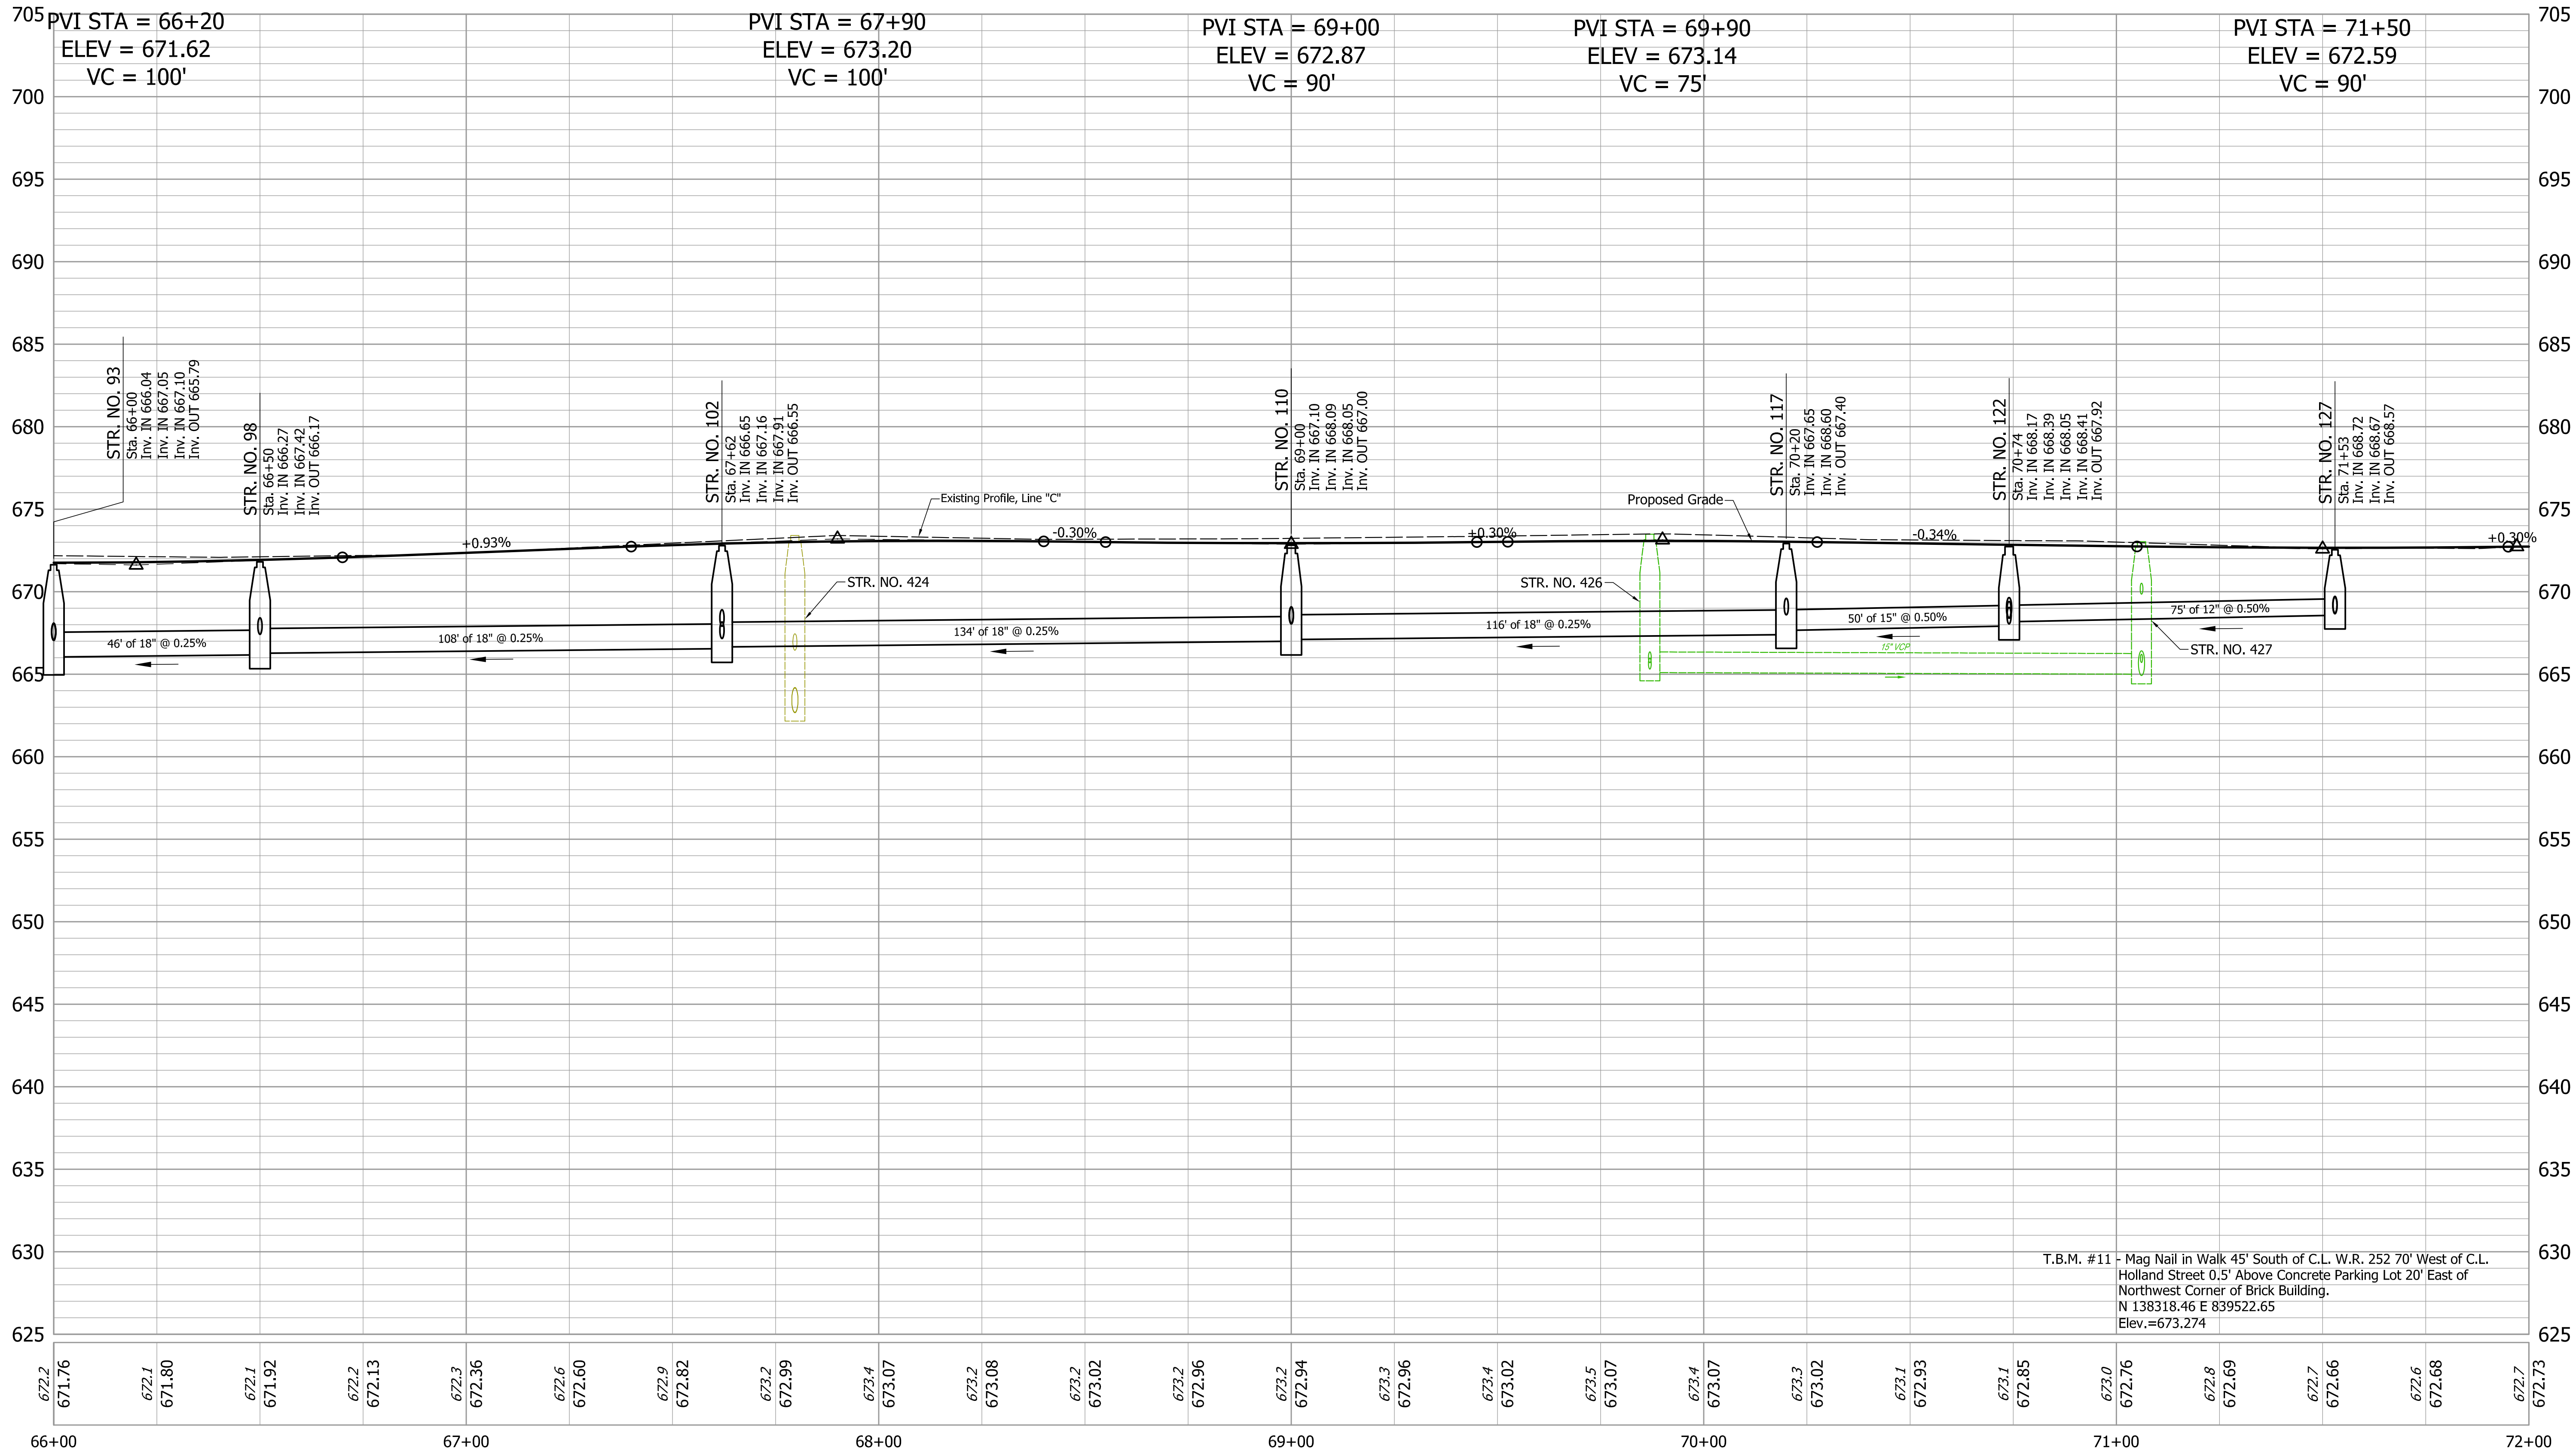


NOT FOR
CONSTRUCTION

DESIGNED: JGP DRAWN: JGP
CHECKED: GRW CHECKED: GRW

INDIANA
DEPARTMENT OF TRANSPORTATION


PROFILE
S.R. 252

HORIZONTAL SCALE 1" = 20'	BRIDGE FILE
VERTICAL SCALE 1" = 5'	DESIGNATION 1700108
SURVEY BOOK	SHEETS 42 of 260
CONTRACT R-40411	PROJECT 1700108

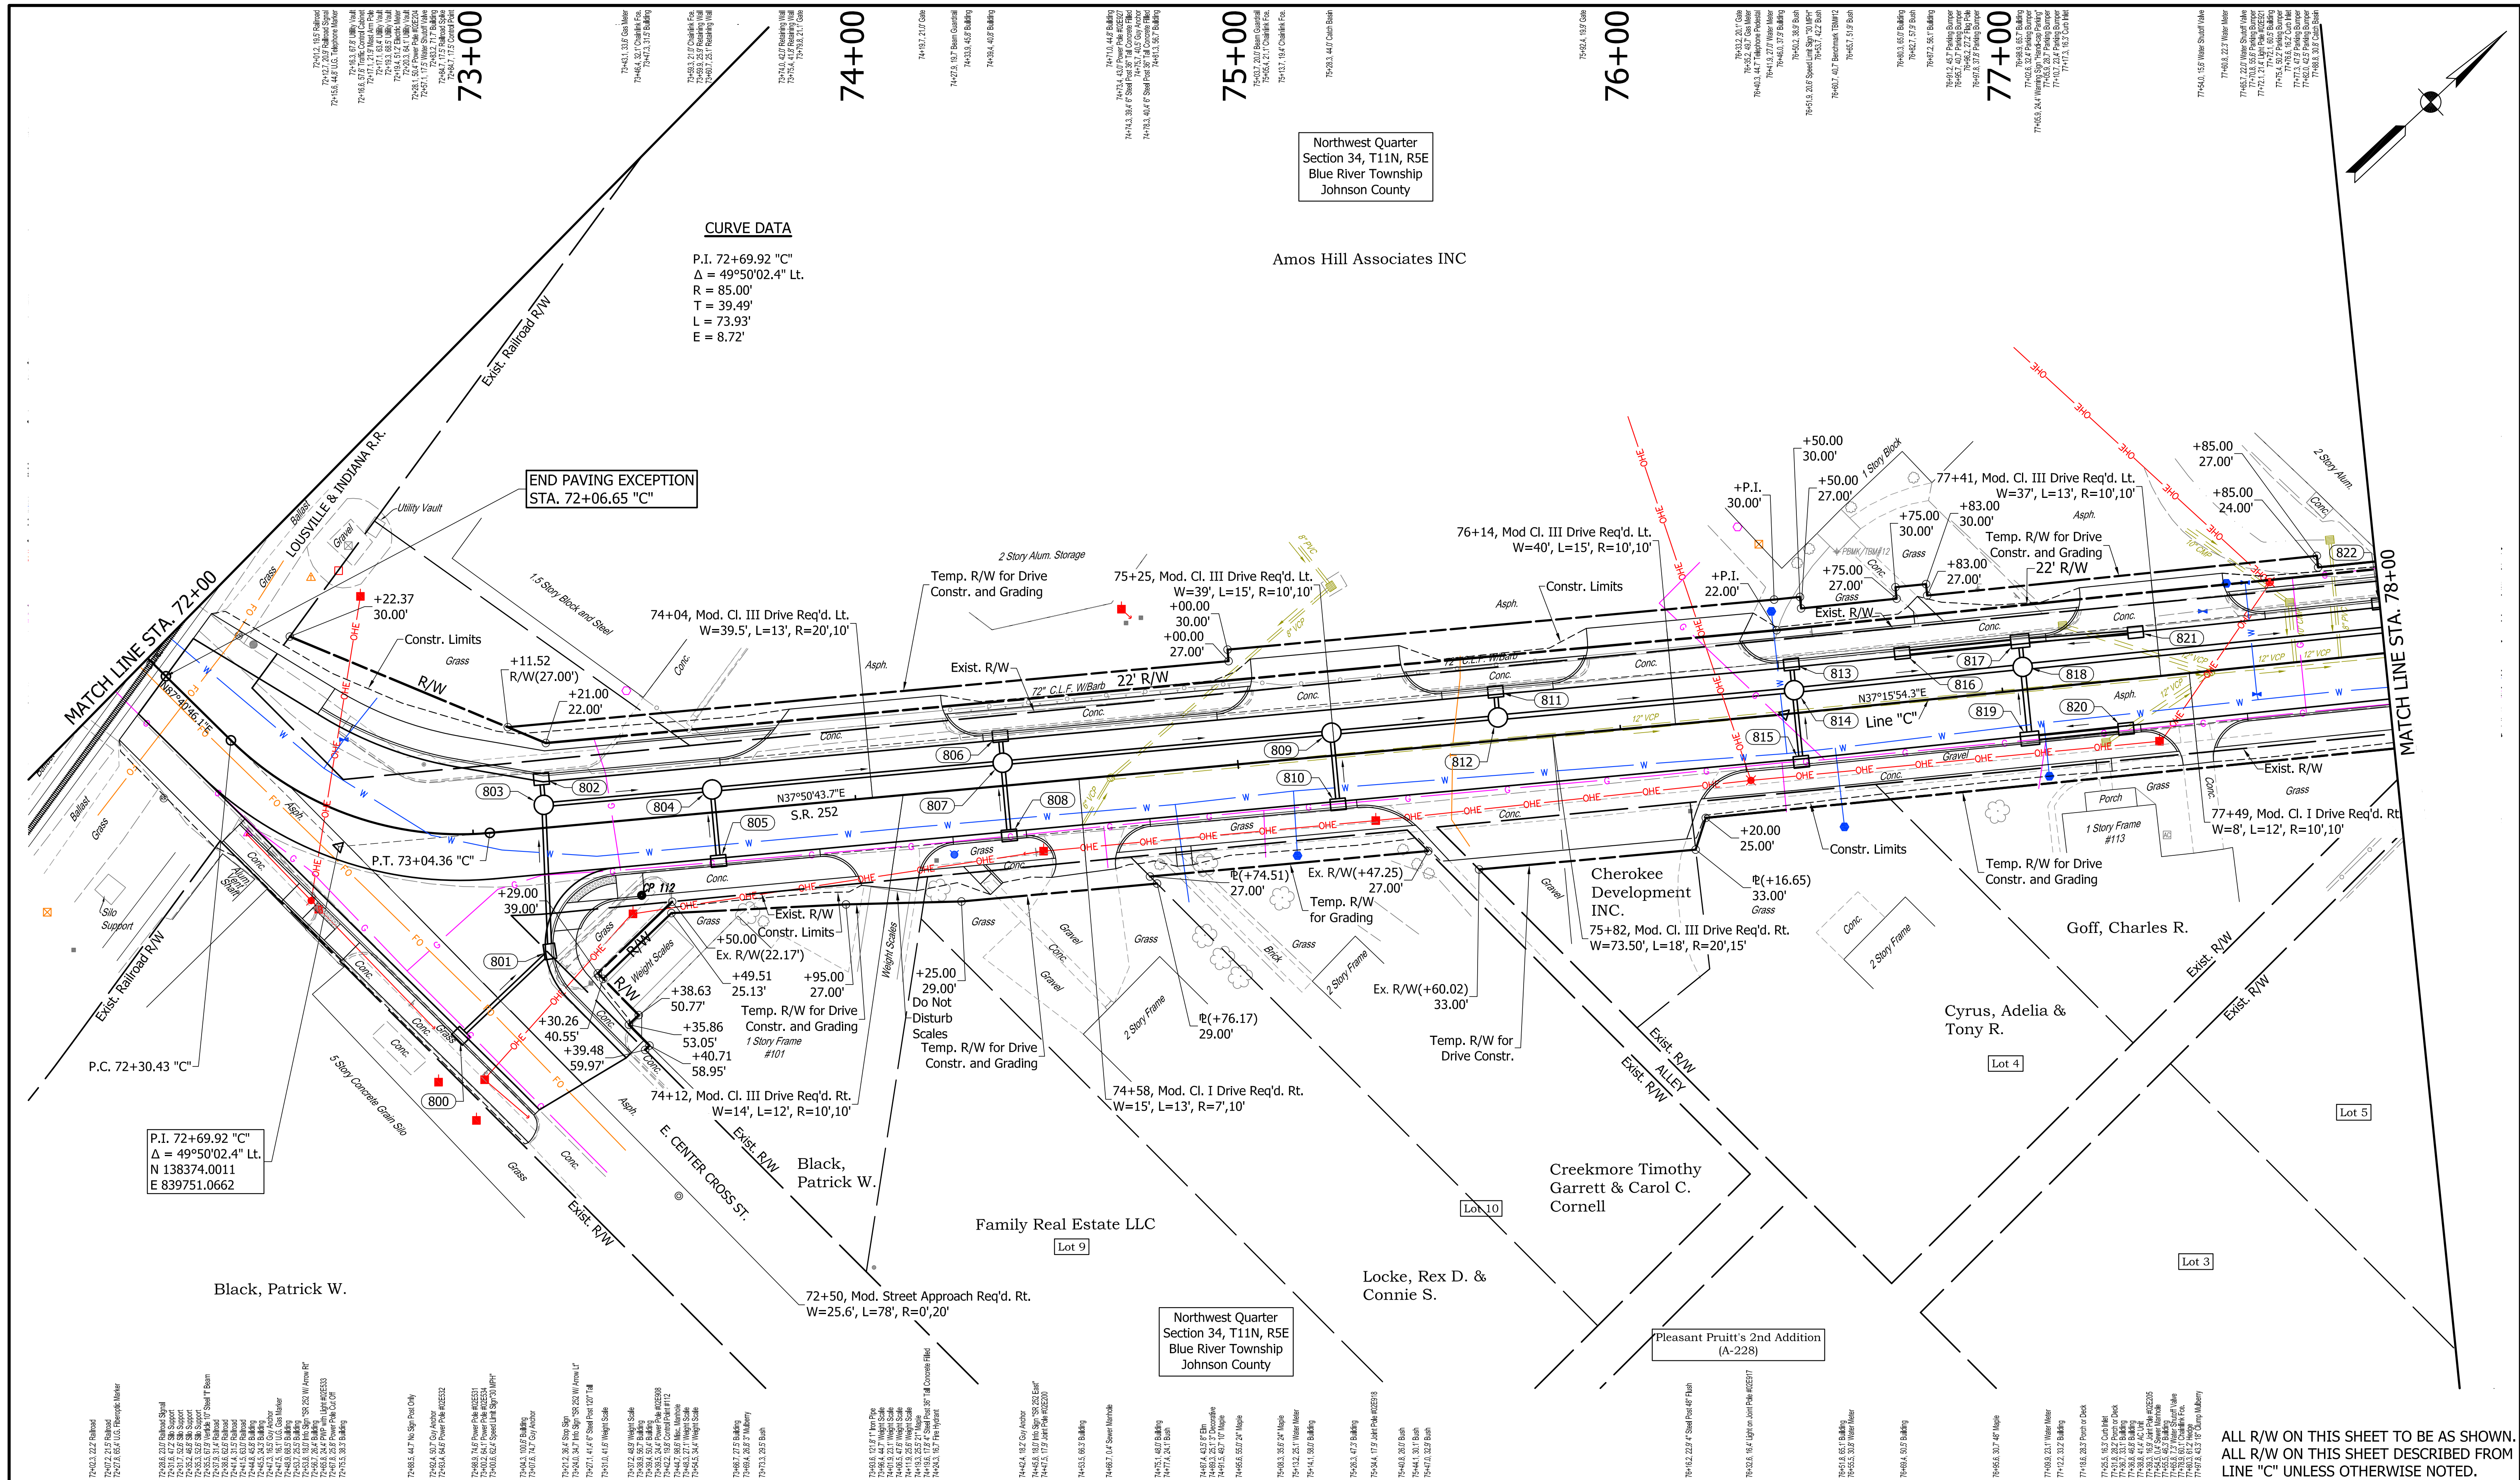

COLOR CODE FOR UTILITY LOCATIONS		SEE ALIGNMENT GEOMETRIC SHEET FOR REFERENCES	NOT FOR CONSTRUCTION		INDIANA DEPARTMENT OF TRANSPORTATION	HORIZONTAL SCALE		BRIDGE FILE	
ELECTRIC	SEWER (SANITARY)			1" = 20'		DESIGNATION			
GAS-OIL-STEAM	SEWER (STORM)			VERTICAL SCALE		1700108			
TELEPHONE-CATV	SEWER (COMBINATION)			1" = 20'					
WATER	PROPOSED CONSTRUCTION			DESIGNED: JGP	DRAWN: JGP	PLAN		SHEETS	
				CHECKED: GRW	CHECKED: GRW	S.R. 252		43	of 260
								PROJECT	
								1700108	

C-12

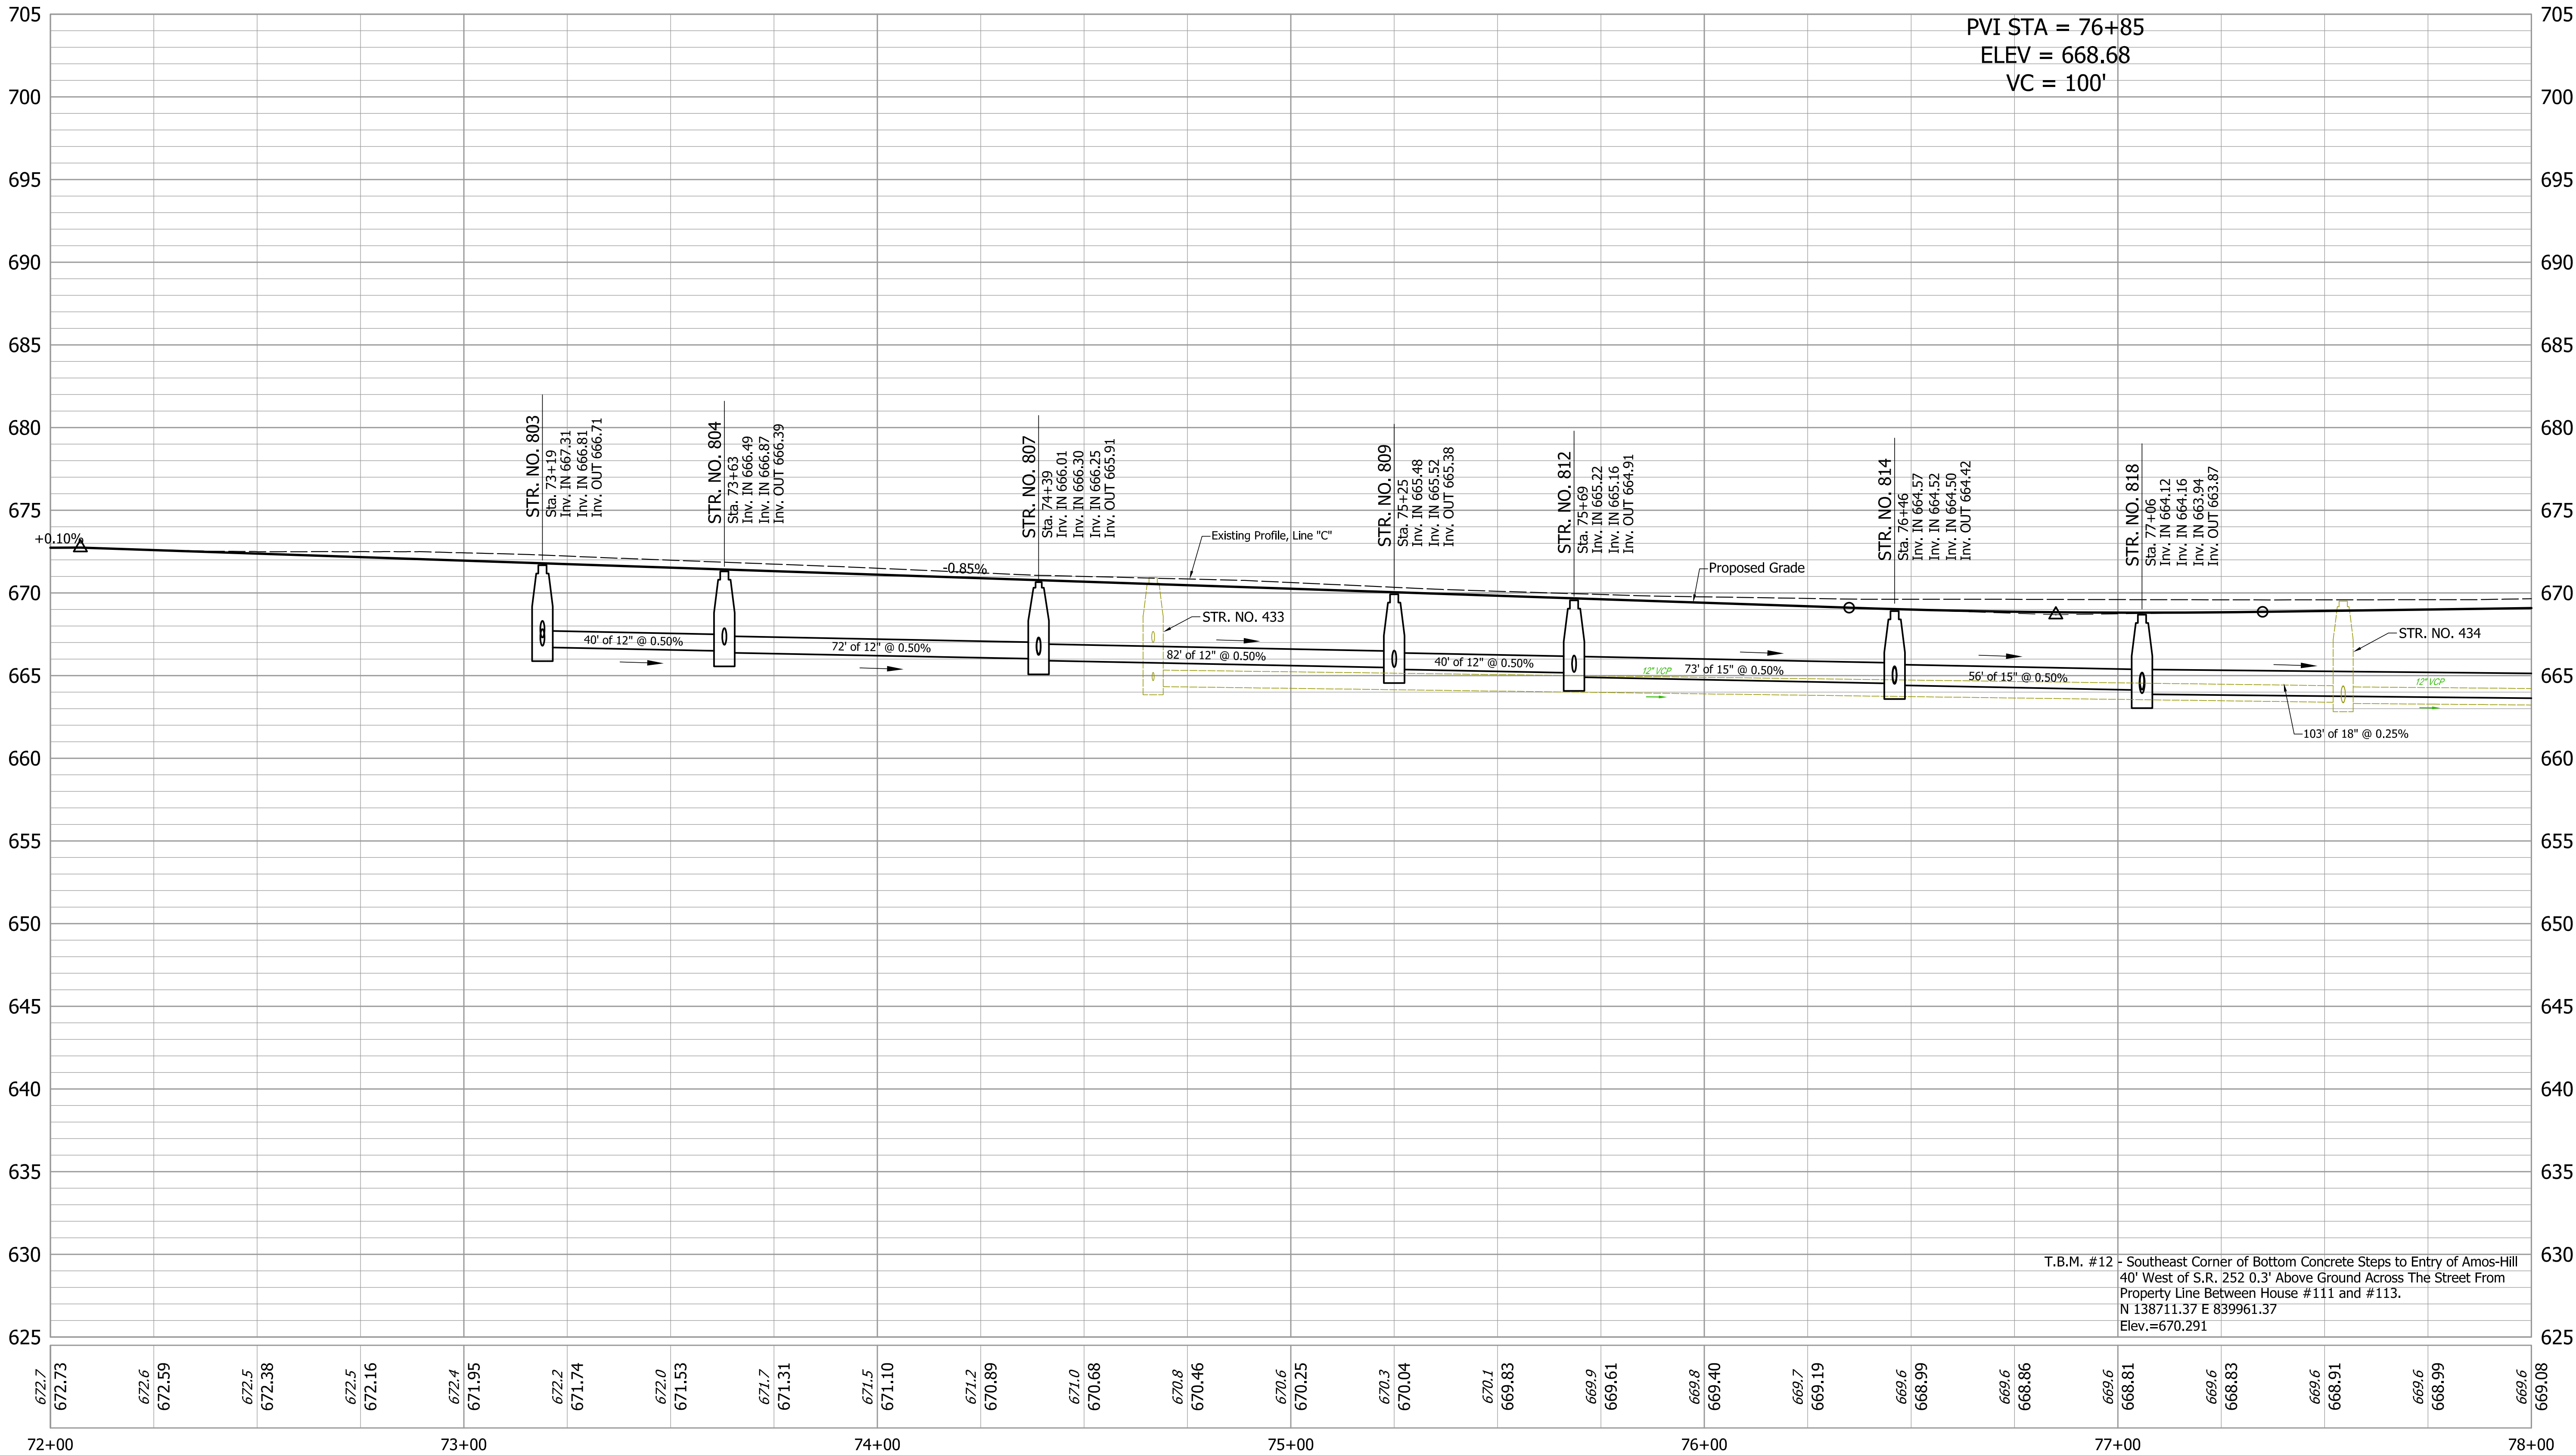

T.B.M. #12 - Southeast Corner of Bottom Concrete Steps to Entry of Amos-Hill
40' West of S.R. 252 0.3' Above Ground Across The Street From
Property Line Between House #111 and #113.
N 138°11.37' E 839961.37
Elev.=670.291

NOT FOR
CONSTRUCTION


DESIGNED: JGP	DRAWN: JGP
CHECKED: GRW	CHECKED: GRW

INDIANA
DEPARTMENT OF TRANSPORTATION

PROFILE
S.R. 252

HORIZONTAL SCALE 1" = 20'	BRIDGE FILE	
VERTICAL SCALE 1" = 5'	DESIGNATION 1700108	
SURVEY BOOK	SHEETS	
CONTRACT R-40411	44	of 260
	PROJECT 1700108	

S:\2018Proj\2018-027 SR 252 Edinburgh 1700108\Production Drawings\07-Plans and Profiles\2018-027 02E Plan-Profile.dwg, 3/24/2022 1:09:23 PM

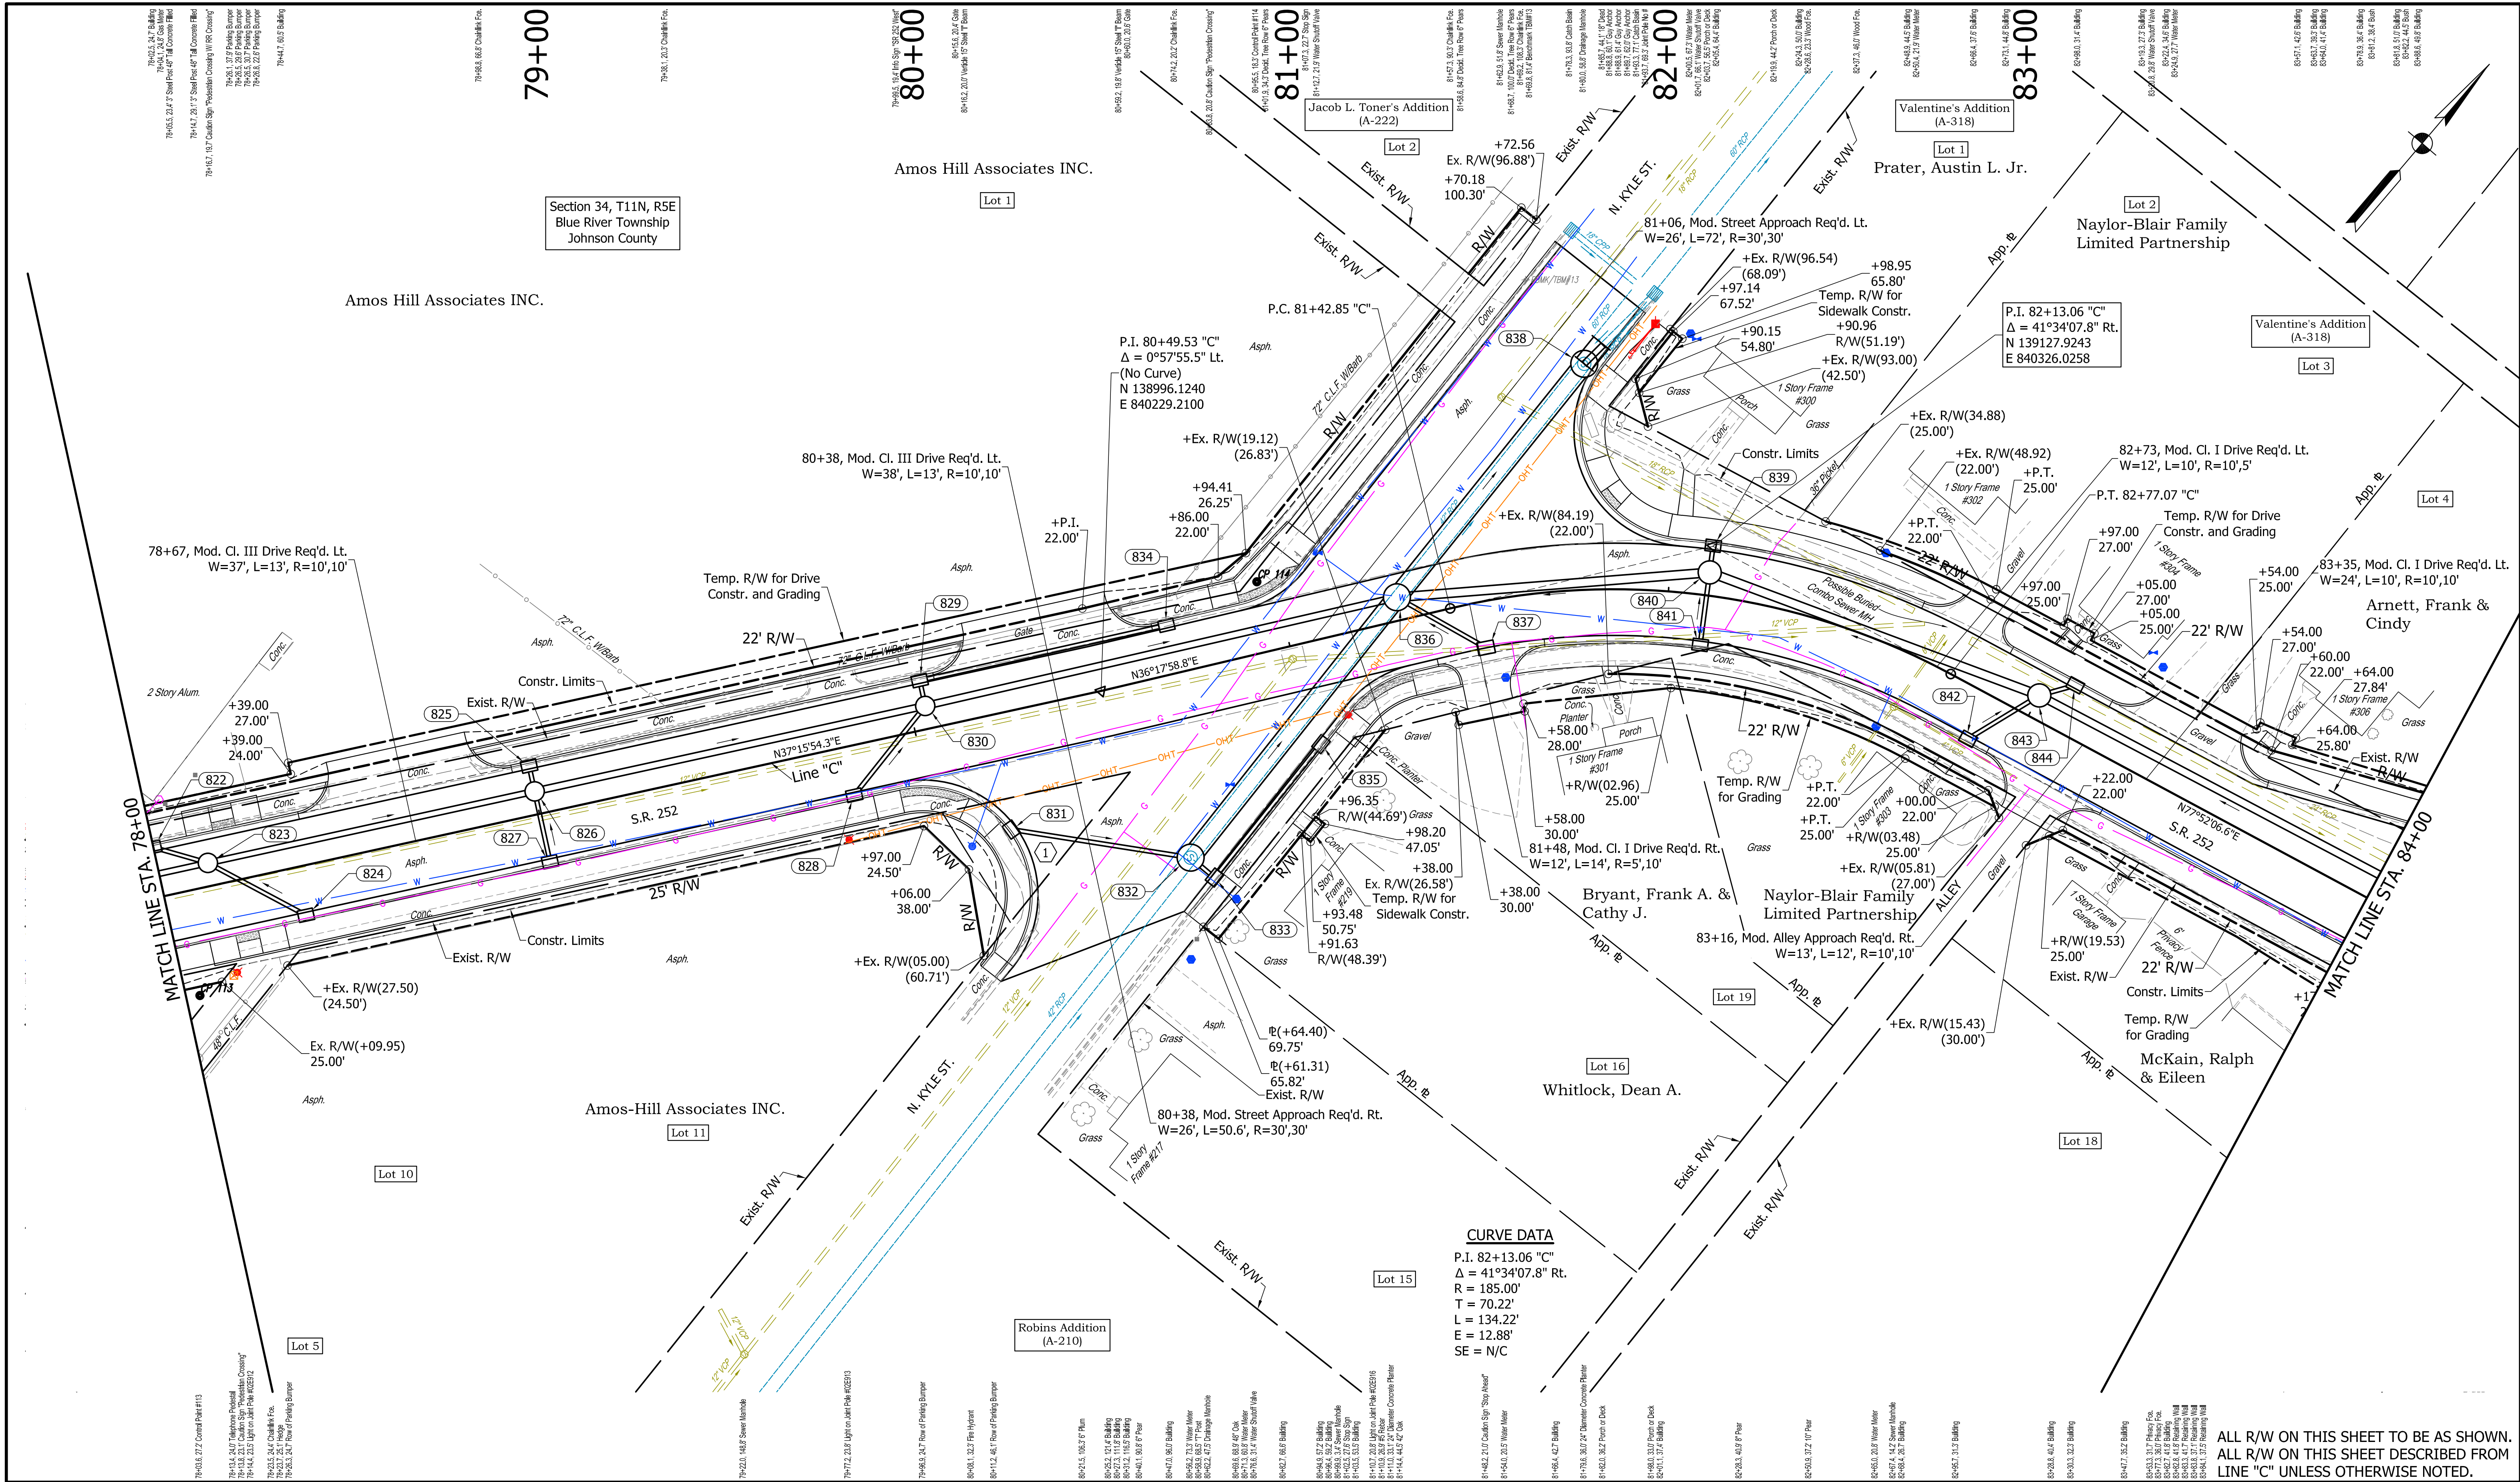

COLOR CODE FOR UTILITY LOCATIONS

— ELECTRIC	— SEWER (SANITARY)
— GAS-OIL-STEAM	— SEWER (STORM)
— TELEPHONE-CATV	— SEWER (COMBINATION)
— WATER	— PROPOSED CONSTRUCTION

INDIANA DEPARTMENT OF TRANSPORTATION

PLAN S.R. 252

Town Board Of Trustees Of The Town of Edinburgh


SEE ALIGNMENT GEOMETRIC SHEET FOR REFERENCES

CURVE DATA

P.I. 82+13.06 "C"
Δ = 41°34'07.8" Rt.
R = 185.00'
T = 70.22'
L = 134.22'
E = 12.88'
SE = N/C

DESIGNED: JGP	DRAWN: JGP
CHECKED: GRW	CHECKED: GRW

HORIZONTAL SCALE 1" = 20'	BRIDGE FILE
VERTICAL SCALE 1" = 20'	DESIGNATION 1700108
SURVEY BOOK R-40411	SHEETS 45 of 260 PROJECT 1700108

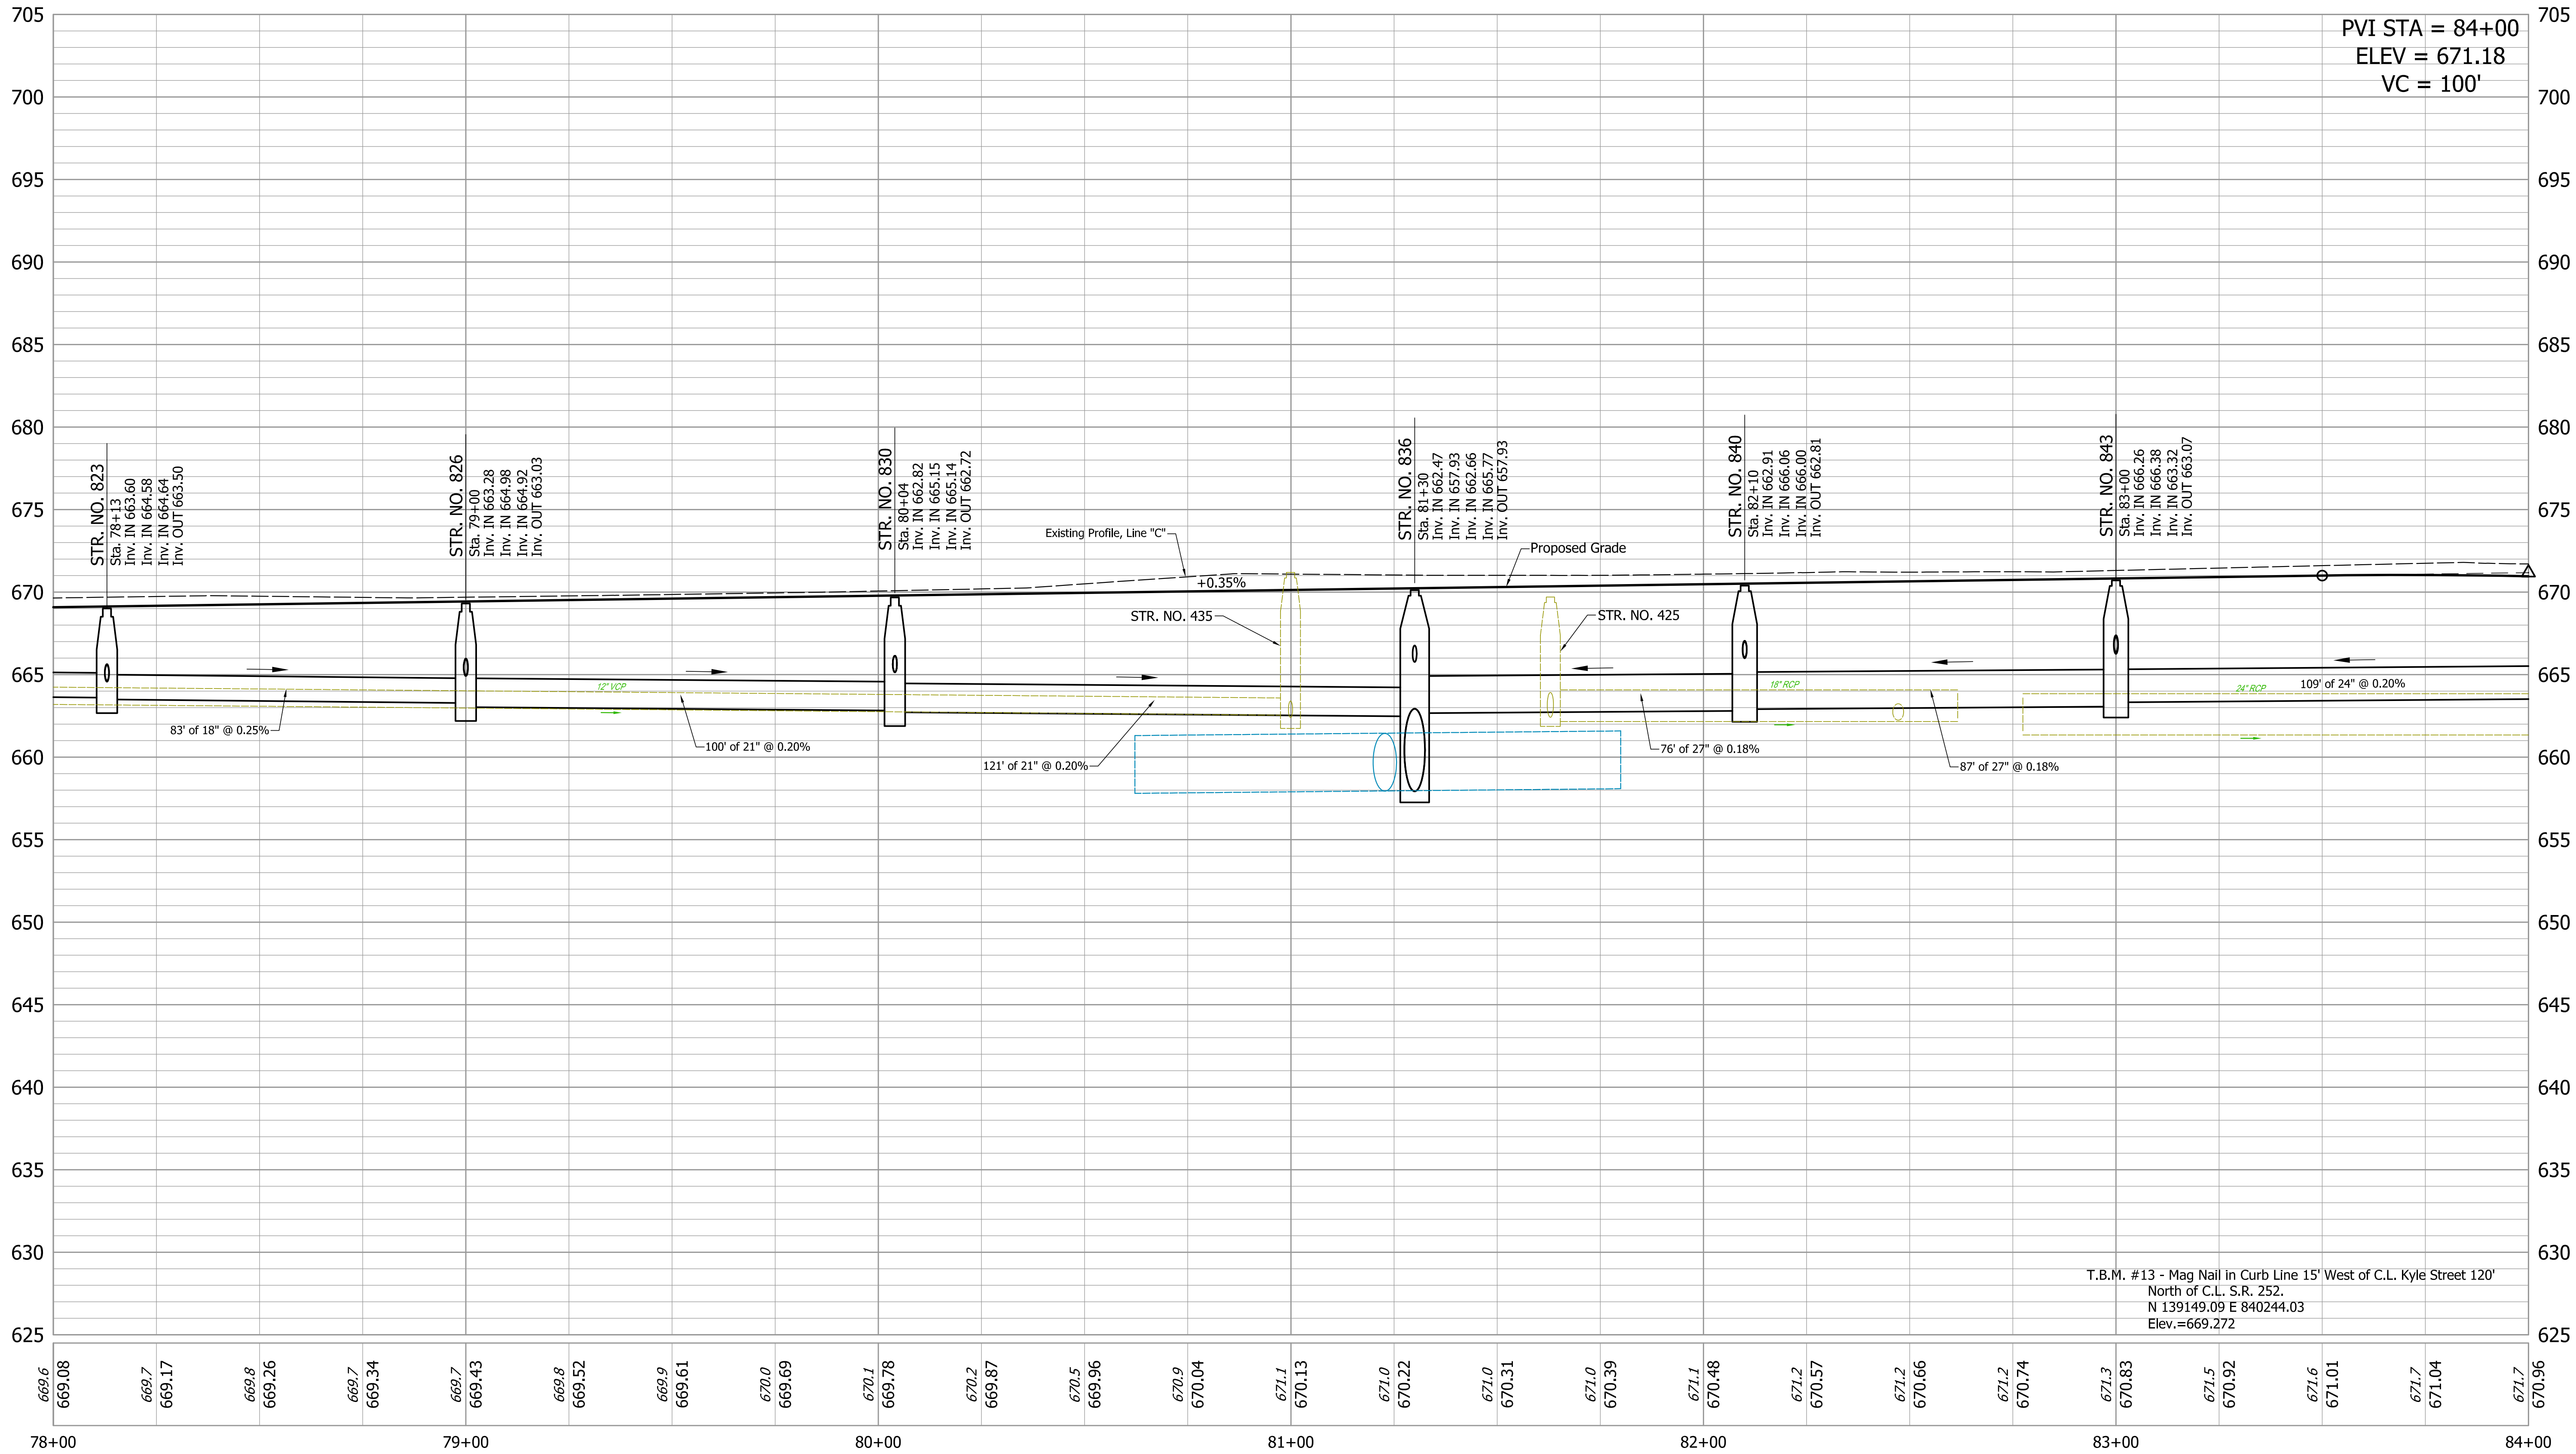


NOT FOR
CONSTRUCTION


DESIGNED: JGP	DRAWN: JGP
CHECKED: GRW	CHECKED: GRW

INDIANA
DEPARTMENT OF TRANSPORTATION

PROFILE
S.R. 252

HORIZONTAL SCALE 1" = 20'	BRIDGE FILE
VERTICAL SCALE 1" = 5'	DESIGNATION 1700108
SURVEY BOOK	SHEETS 46 of 260
CONTRACT R-40411	PROJECT 1700108

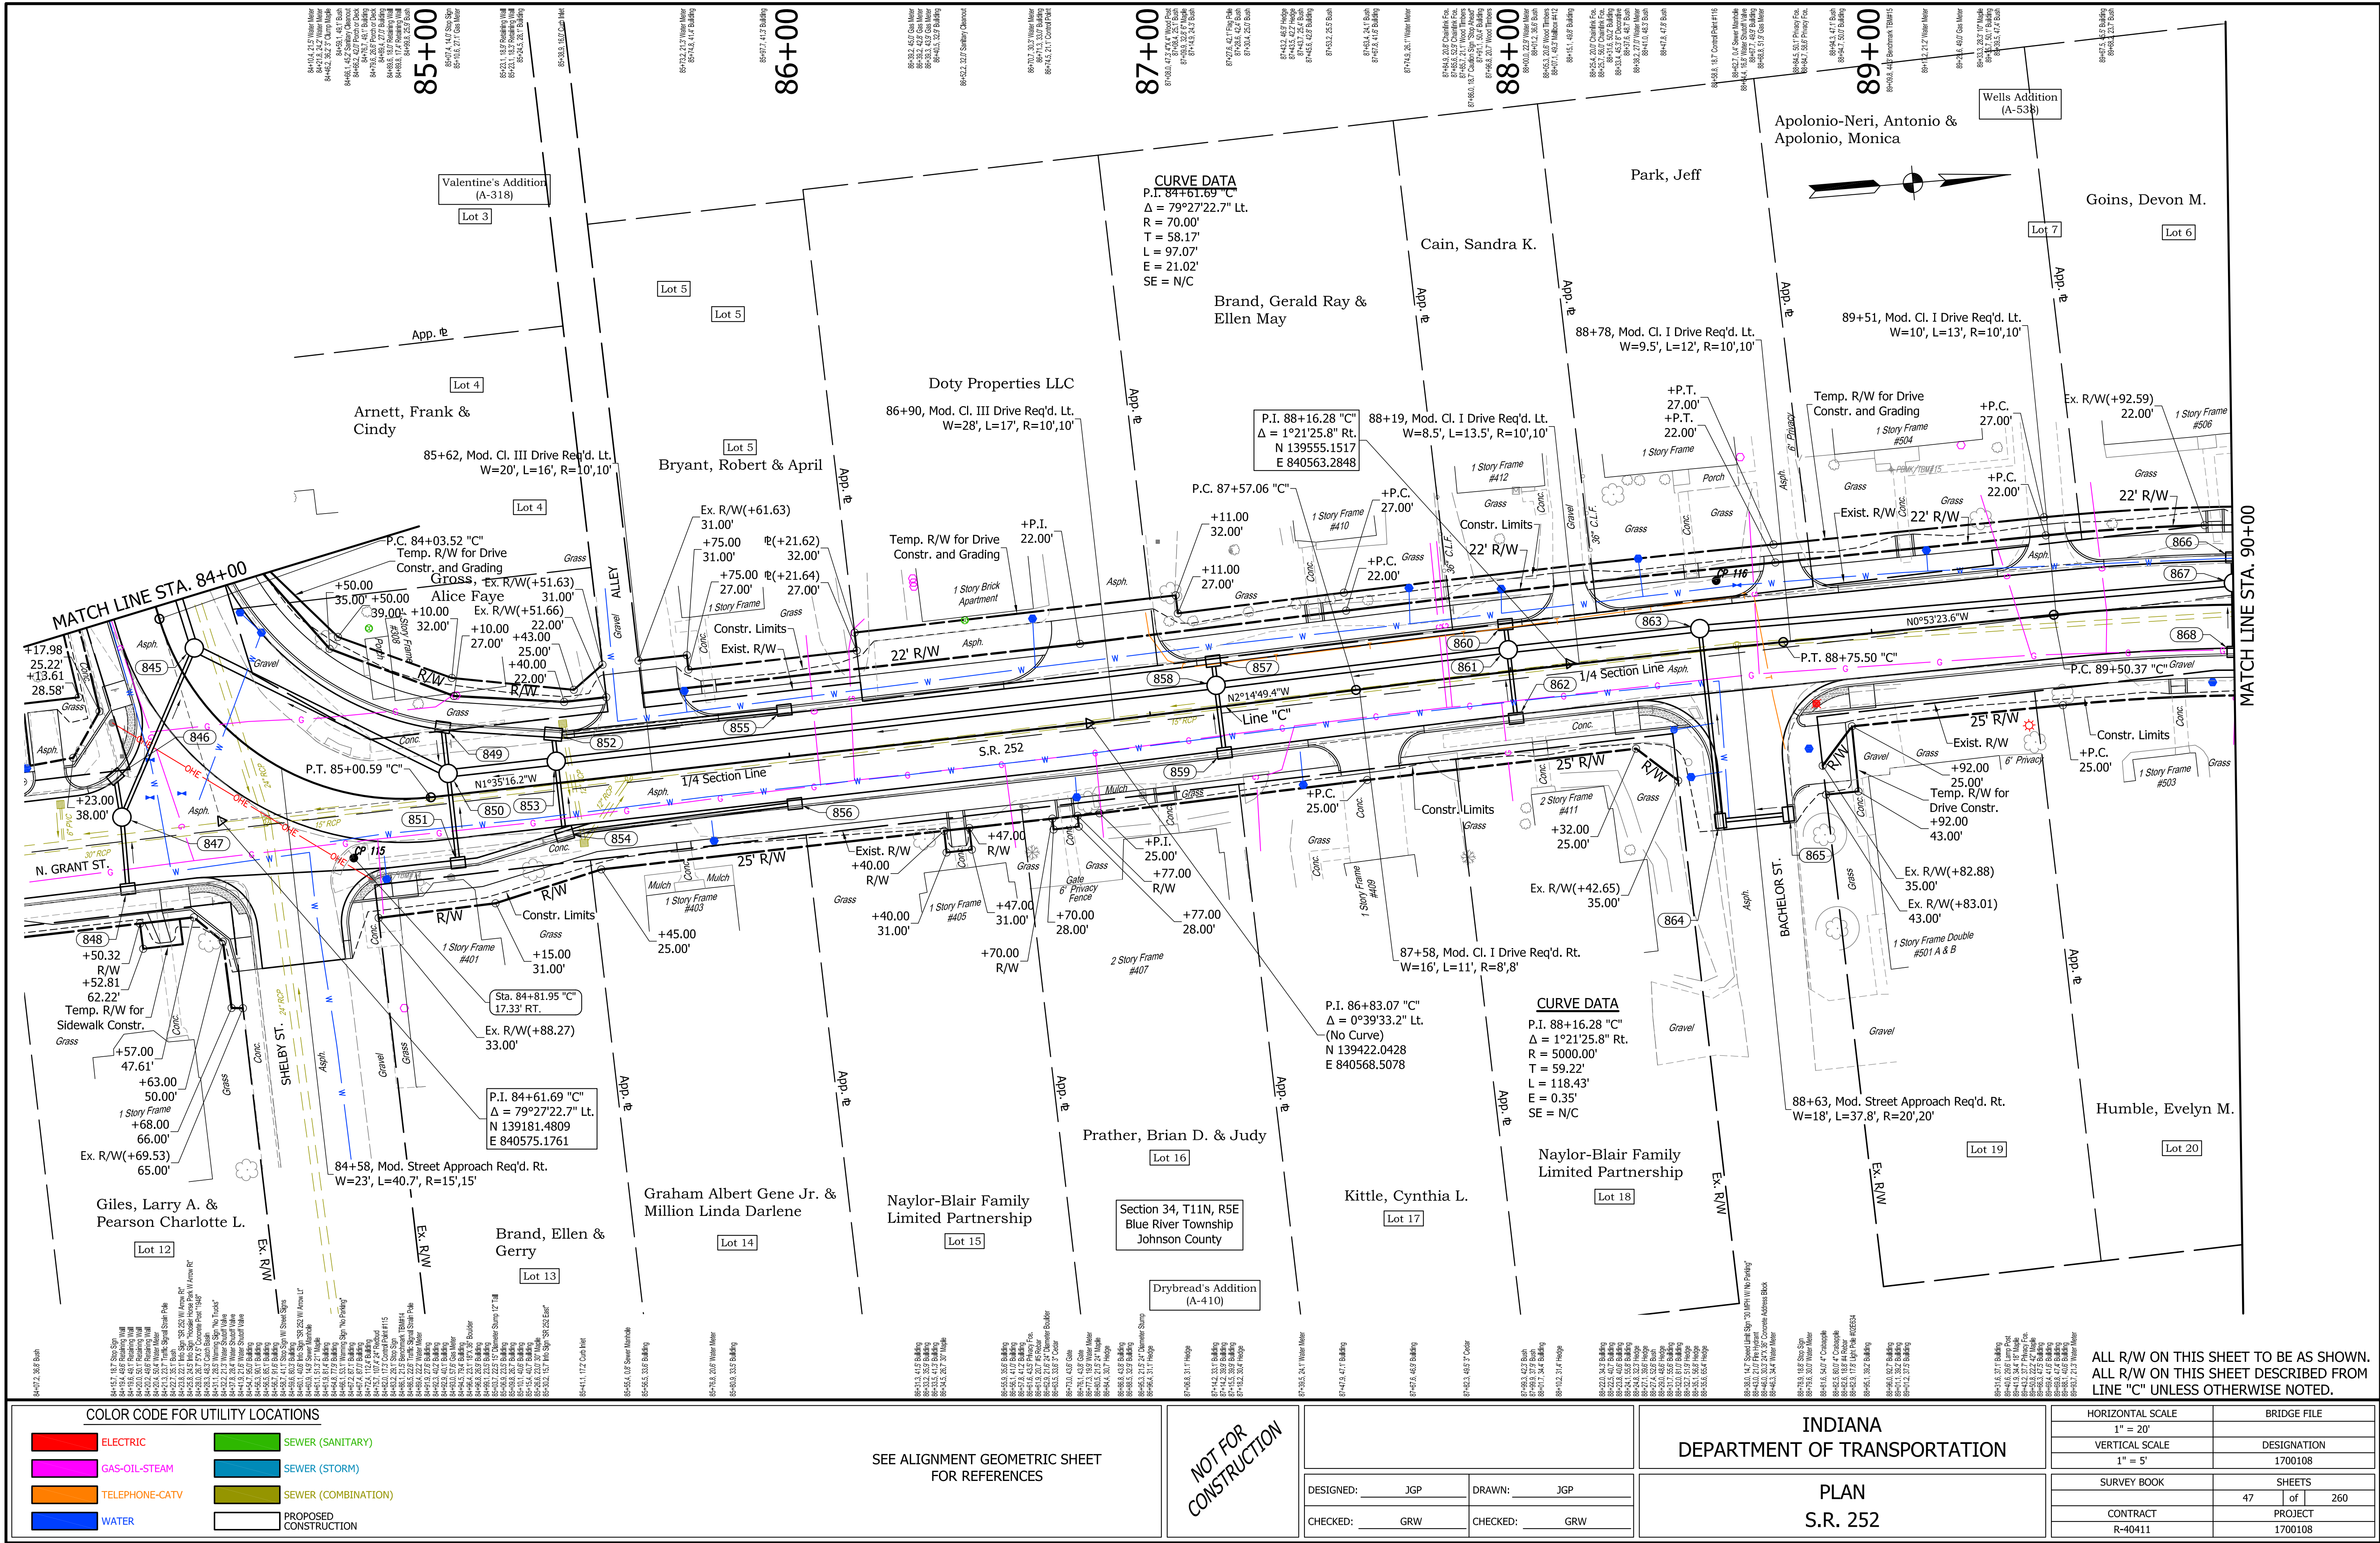

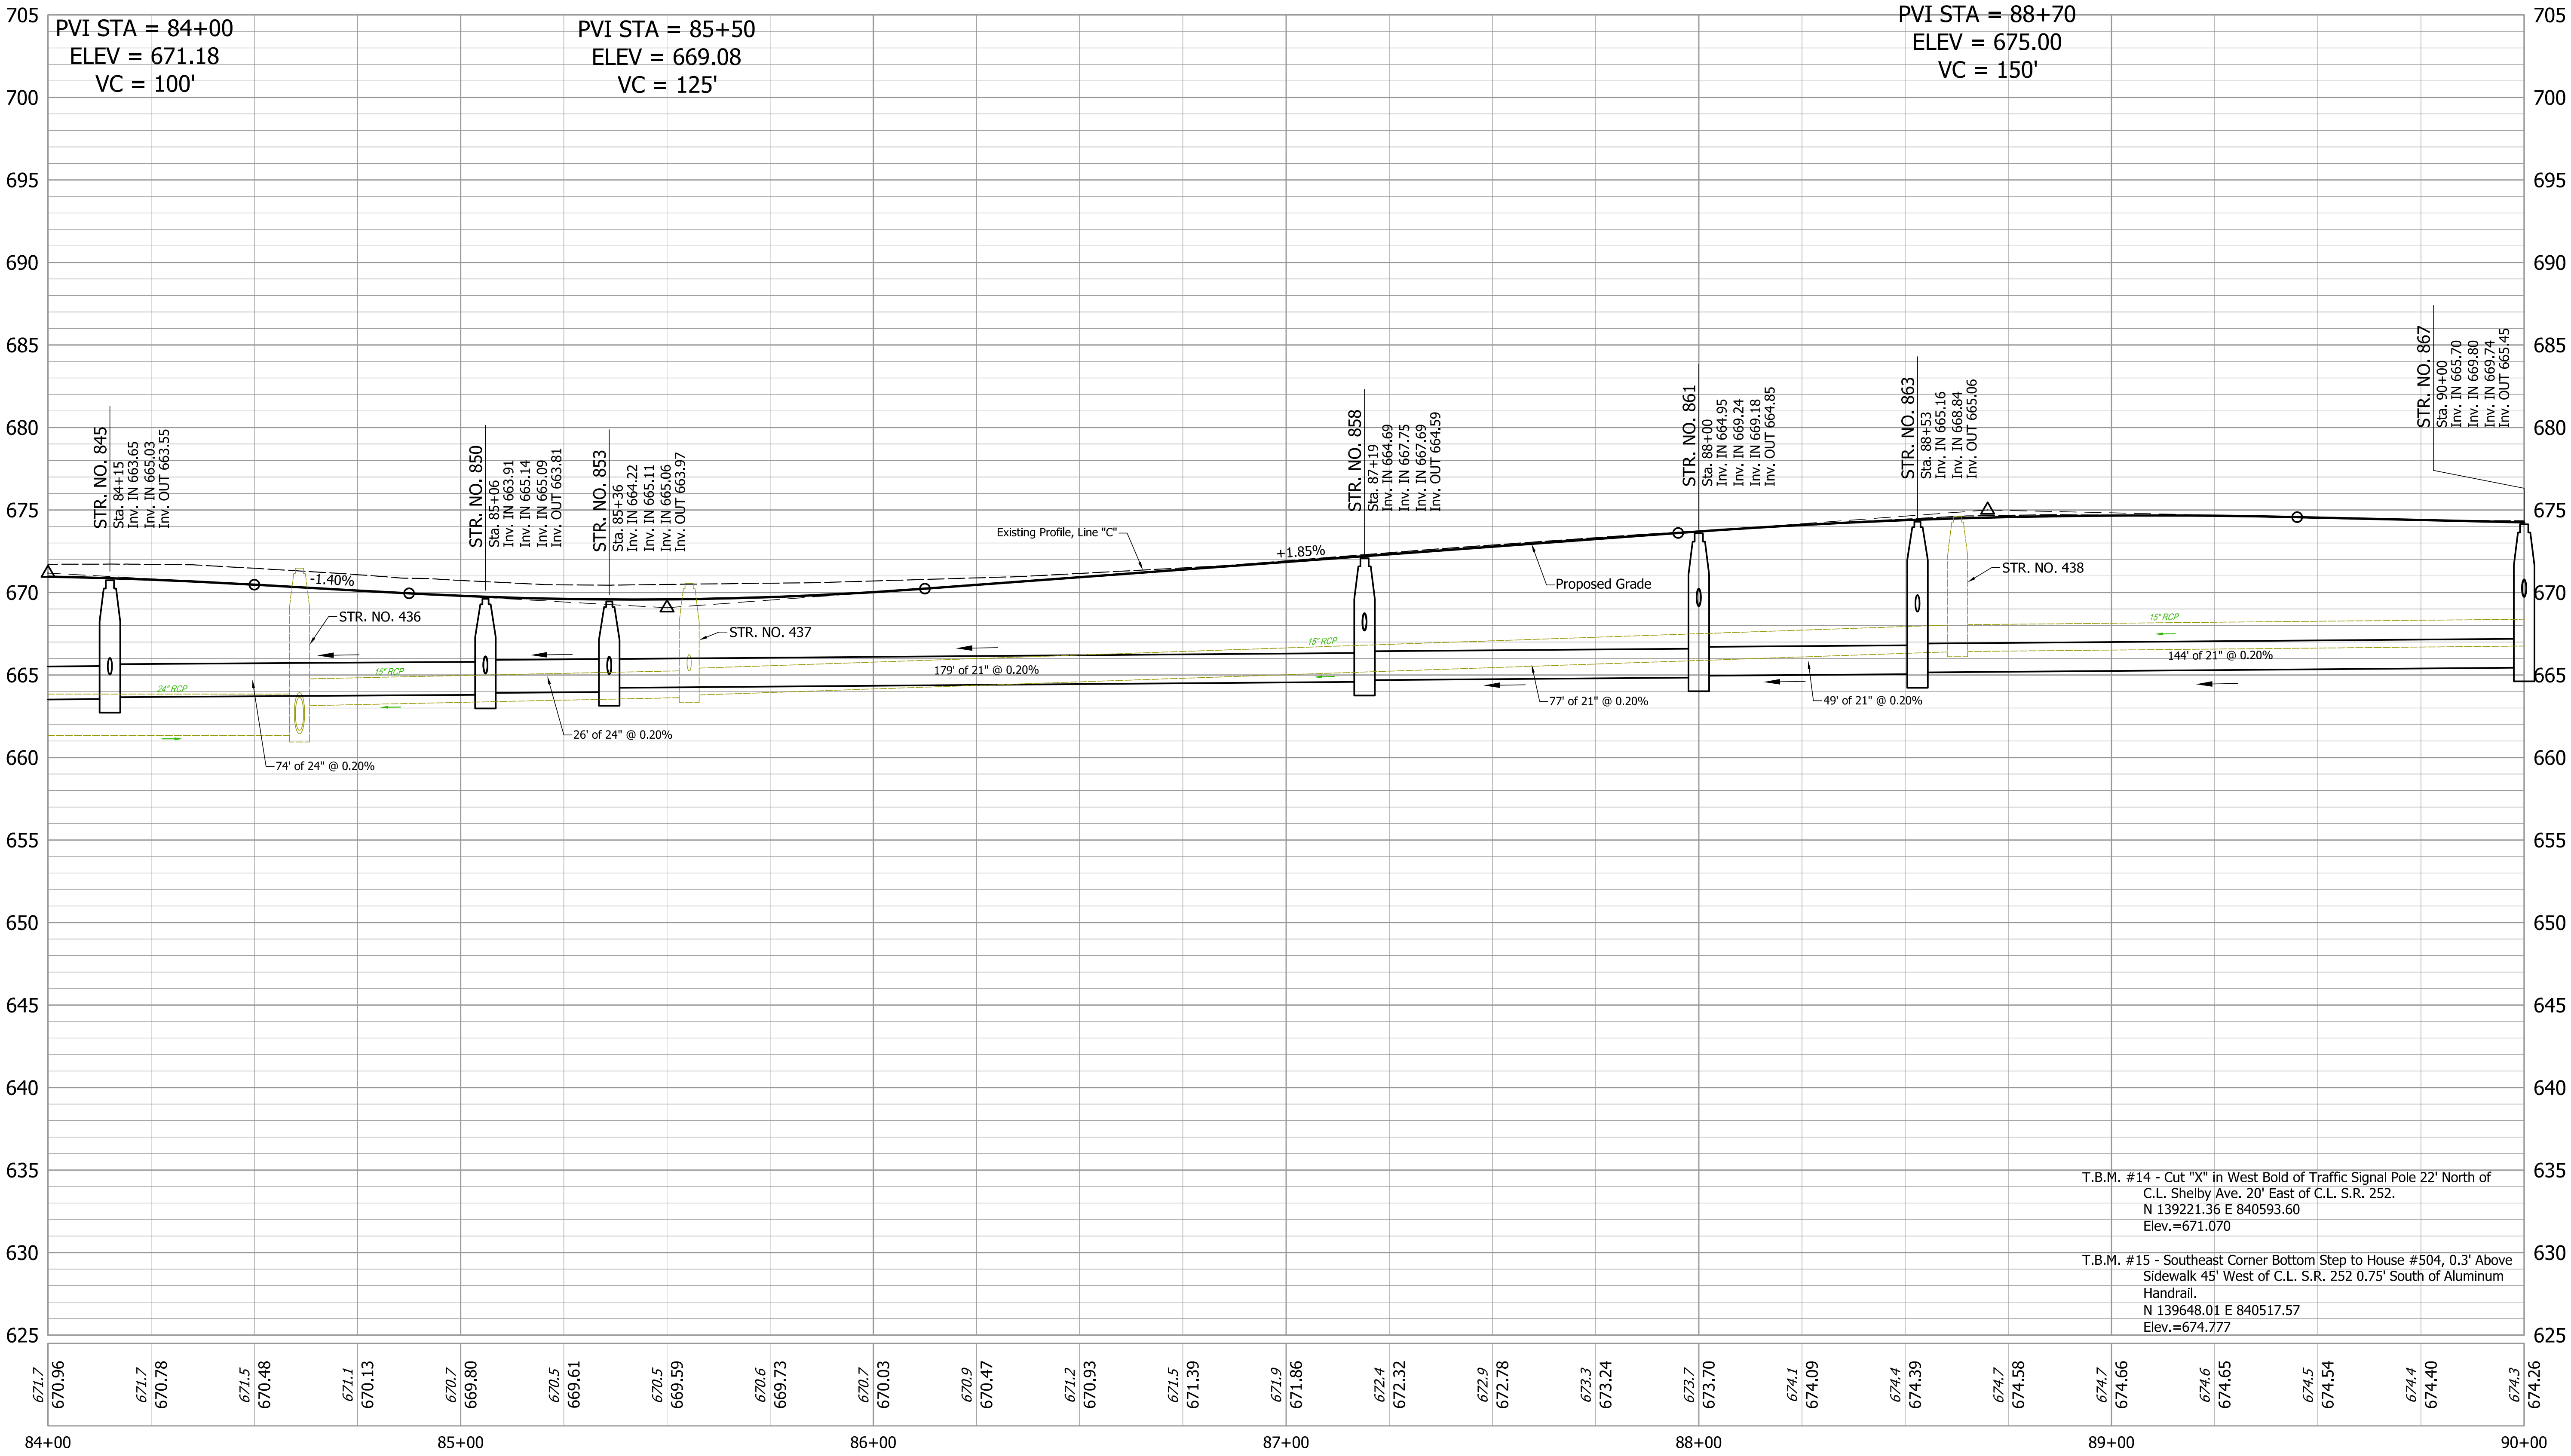

T.B.M. #14 - Cut "X" in West Bold of Traffic Signal Pole 22' North of C.L. Shelby Ave. 20' East of C.L. S.R. 252.
N 139221.36 E 840593.60
Elev.=671.070

T.B.M. #15 - Southeast Corner Bottom Step to House #504, 0.3' Above Sidewalk 45' West of C.L. S.R. 252 0.75' South of Aluminum Handrail.
N 139648.01 E 840517.57
Elev.=674.777

NOT FOR
CONSTRUCTION

DESIGNED: JGP
CHECKED: GRW


DRAWN: JGP
CHECKED: GRW

INDIANA
DEPARTMENT OF TRANSPORTATION

PROFILE
S.R. 252

HORIZONTAL SCALE	BRIDGE FILE	
1" = 20'		
VERTICAL SCALE	DESIGNATION	
1" = 5'	1700108	
SURVEY BOOK	SHEETS	
	48	of 260
CONTRACT	PROJECT	
R-40411	1700108	

S:\2018Proj\2018-027 SR 252 Edinburgh 1700108\Production Drawings\07-Plans and Profiles\2018-027 02E Plan-Profile.dwg, 3/24/2022 1:10:44 PM

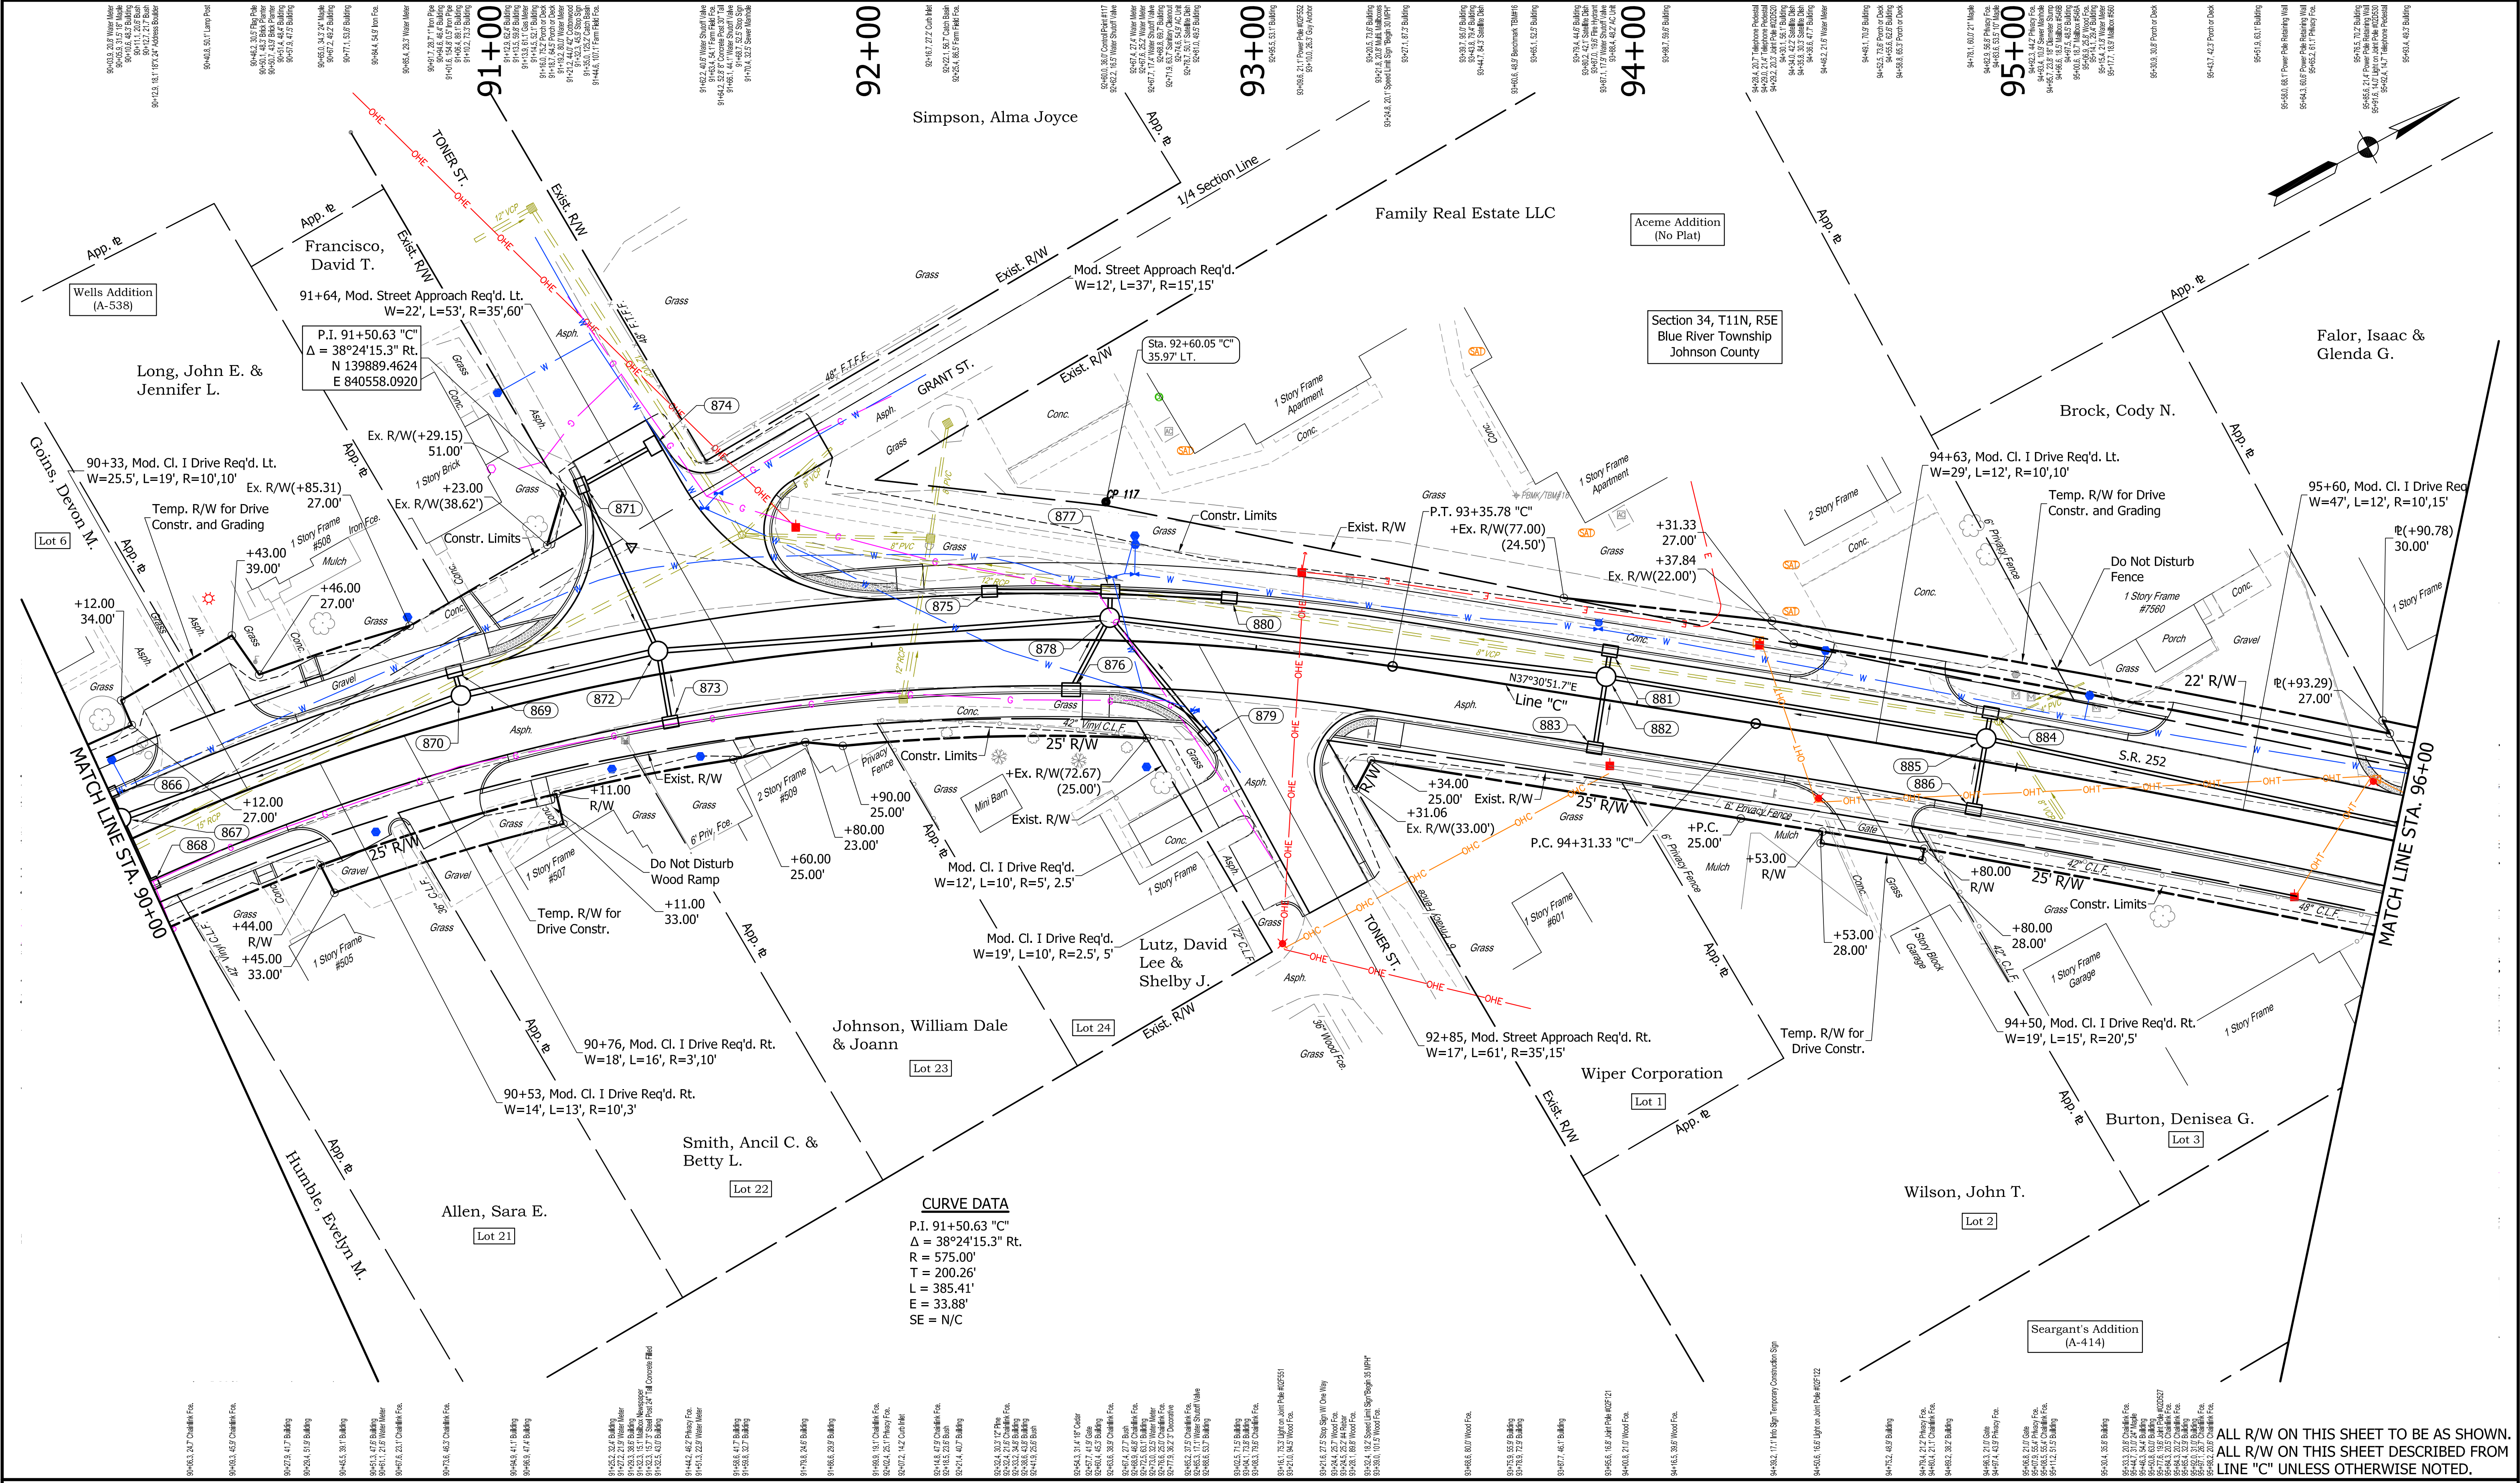

CURVE DATA
P.I. 91+50.63 "C"
Δ = 38°24'15.3" Rt.
R = 575.00'
T = 200.26'
L = 385.41'
E = 33.88'
SE = N/C

COLOR CODE FOR UTILITY LOCATIONS			
—	ELECTRIC	—	SEWER (SANITARY)
—	GAS-OIL-STEAM	—	SEWER (STORM)
—	TELEPHONE-CATV	—	SEWER (COMBINATION)
—	WATER	—	PROPOSED CONSTRUCTION

SEE ALIGNMENT GEOMETRIC SHEET FOR REFERENCES

NOT FOR CONSTRUCTION

DESIGNED:	JGP	DRAWN:	JGP
CHECKED:	GRW	CHECKED:	GRW

INDIANA
DEPARTMENT OF TRANSPORTATION


PLAN
S.R. 252

HORIZONTAL SCALE		BRIDGE FILE	
1" = 20'			
VERTICAL SCALE		DESIGNATION	
1" = 5'		1700108	
SURVEY BOOK		SHEETS	
		49	of 260
CONTRACT		PROJECT	
R-40411		1700108	

ALL R/W ON THIS SHEET TO BE AS SHOWN.
ALL R/W ON THIS SHEET DESCRIBED FROM
LINE "C" UNLESS OTHERWISE NOTED.

C-15

PVI STA = 92+70
ELEV = 672.71
VC = 100'

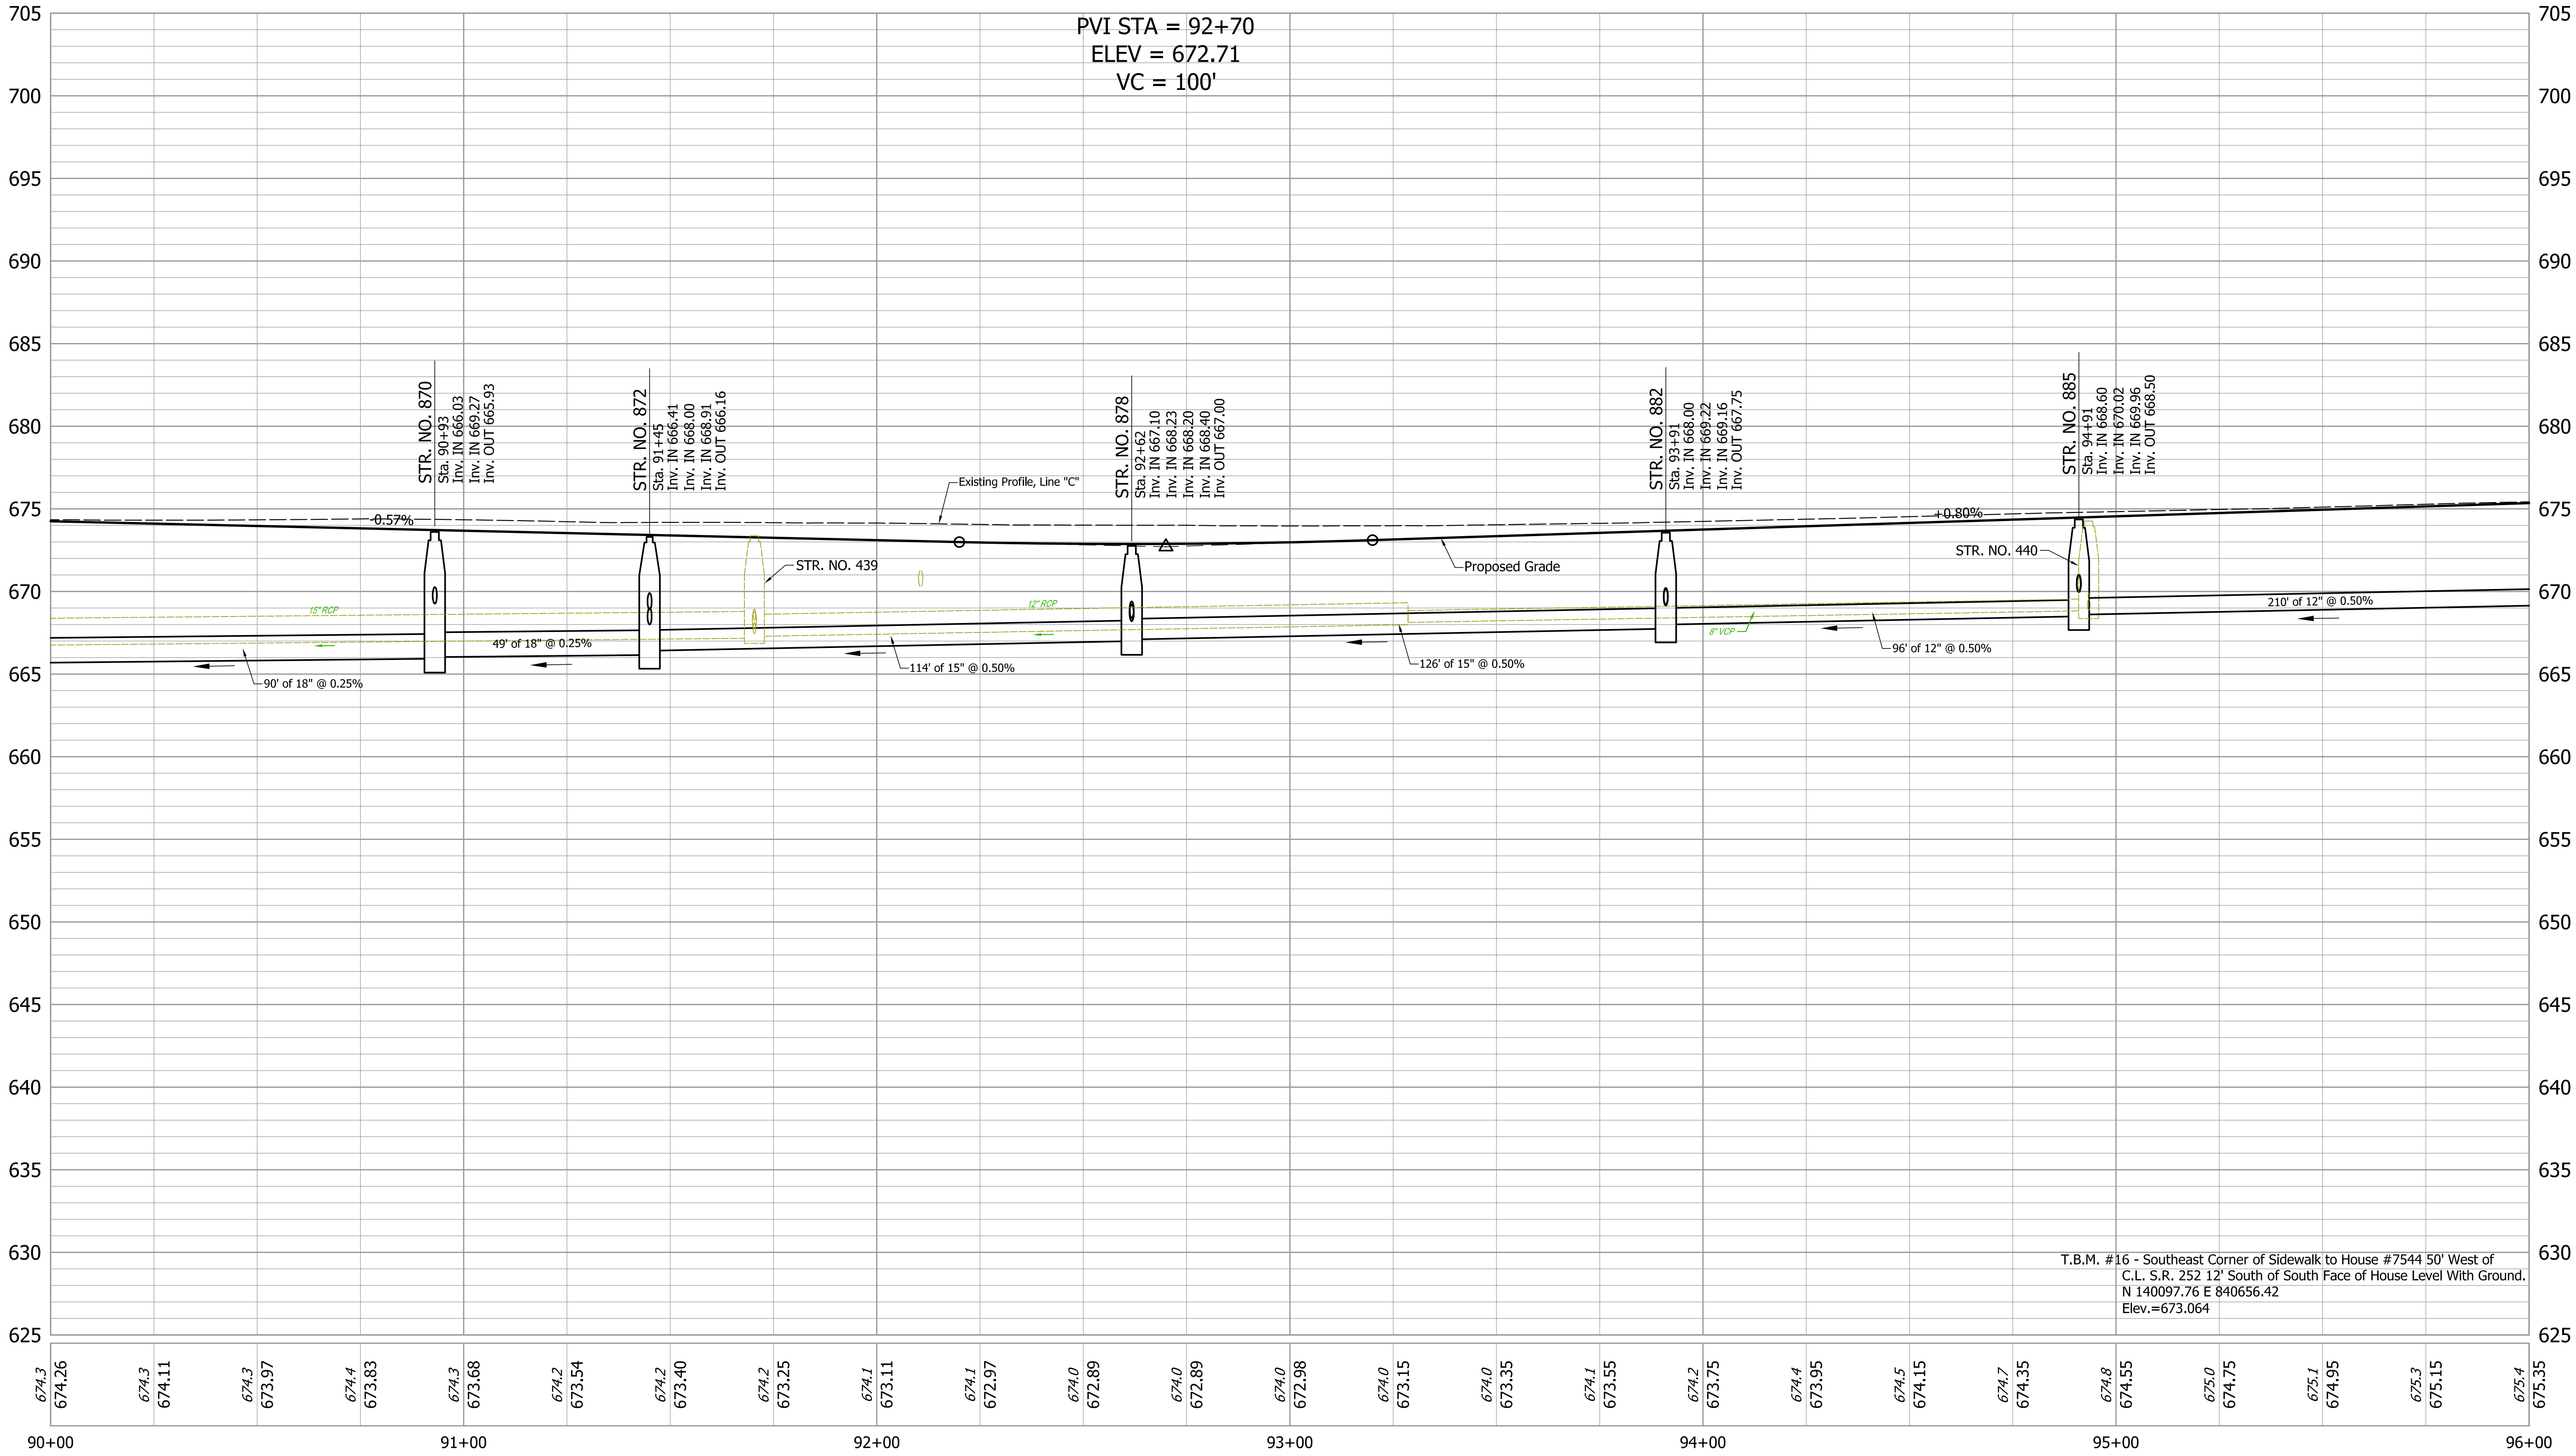

T.B.M. #16 - Southeast Corner of Sidewalk to House #7544 50' West of
C.L. S.R. 252 12' South of South Face of House Level With Ground.
N 140097.76 E 840656.42
Elev.=673.064

NOT FOR
CONSTRUCTION


DESIGNED: JGP
CHECKED: GRW


DRAWN: JGP
CHECKED: GRW

INDIANA
DEPARTMENT OF TRANSPORTATION

PROFILE
S.R. 252

HORIZONTAL SCALE 1" = 20'	BRIDGE FILE
VERTICAL SCALE 1" = 5'	DESIGNATION 1700108
SURVEY BOOK	SHEETS
CONTRACT R-40411	50 of 260 PROJECT 1700108

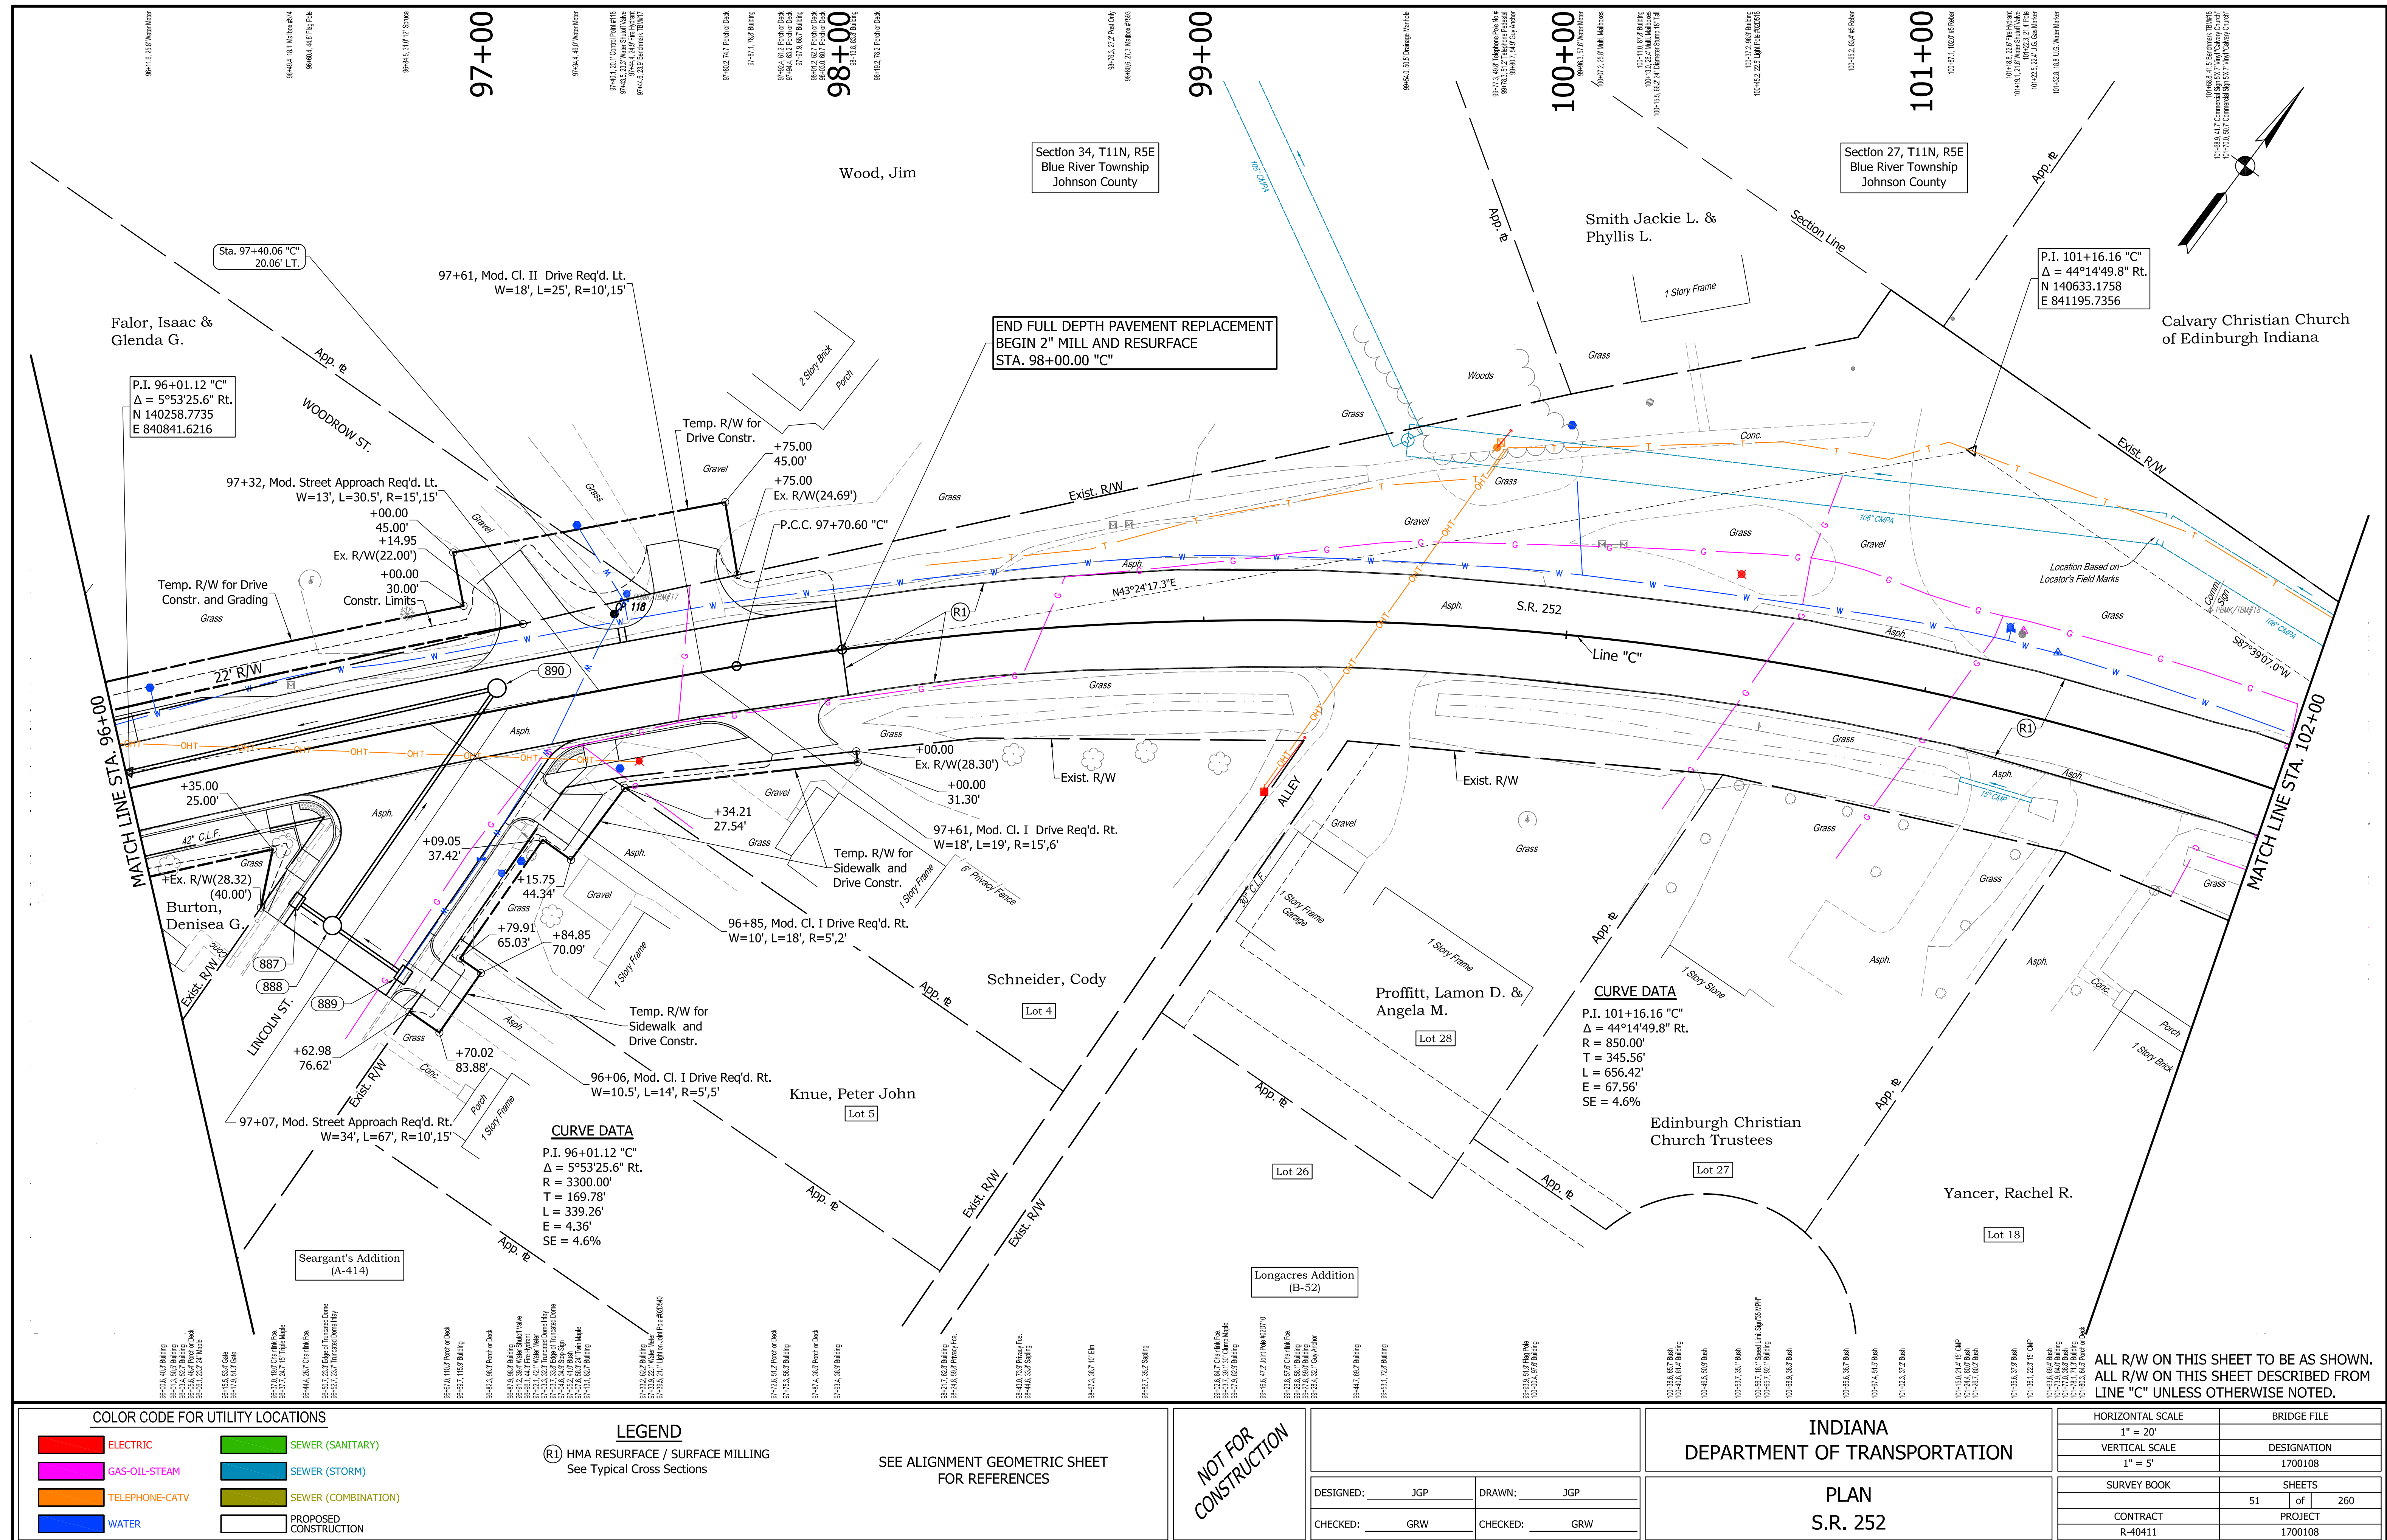

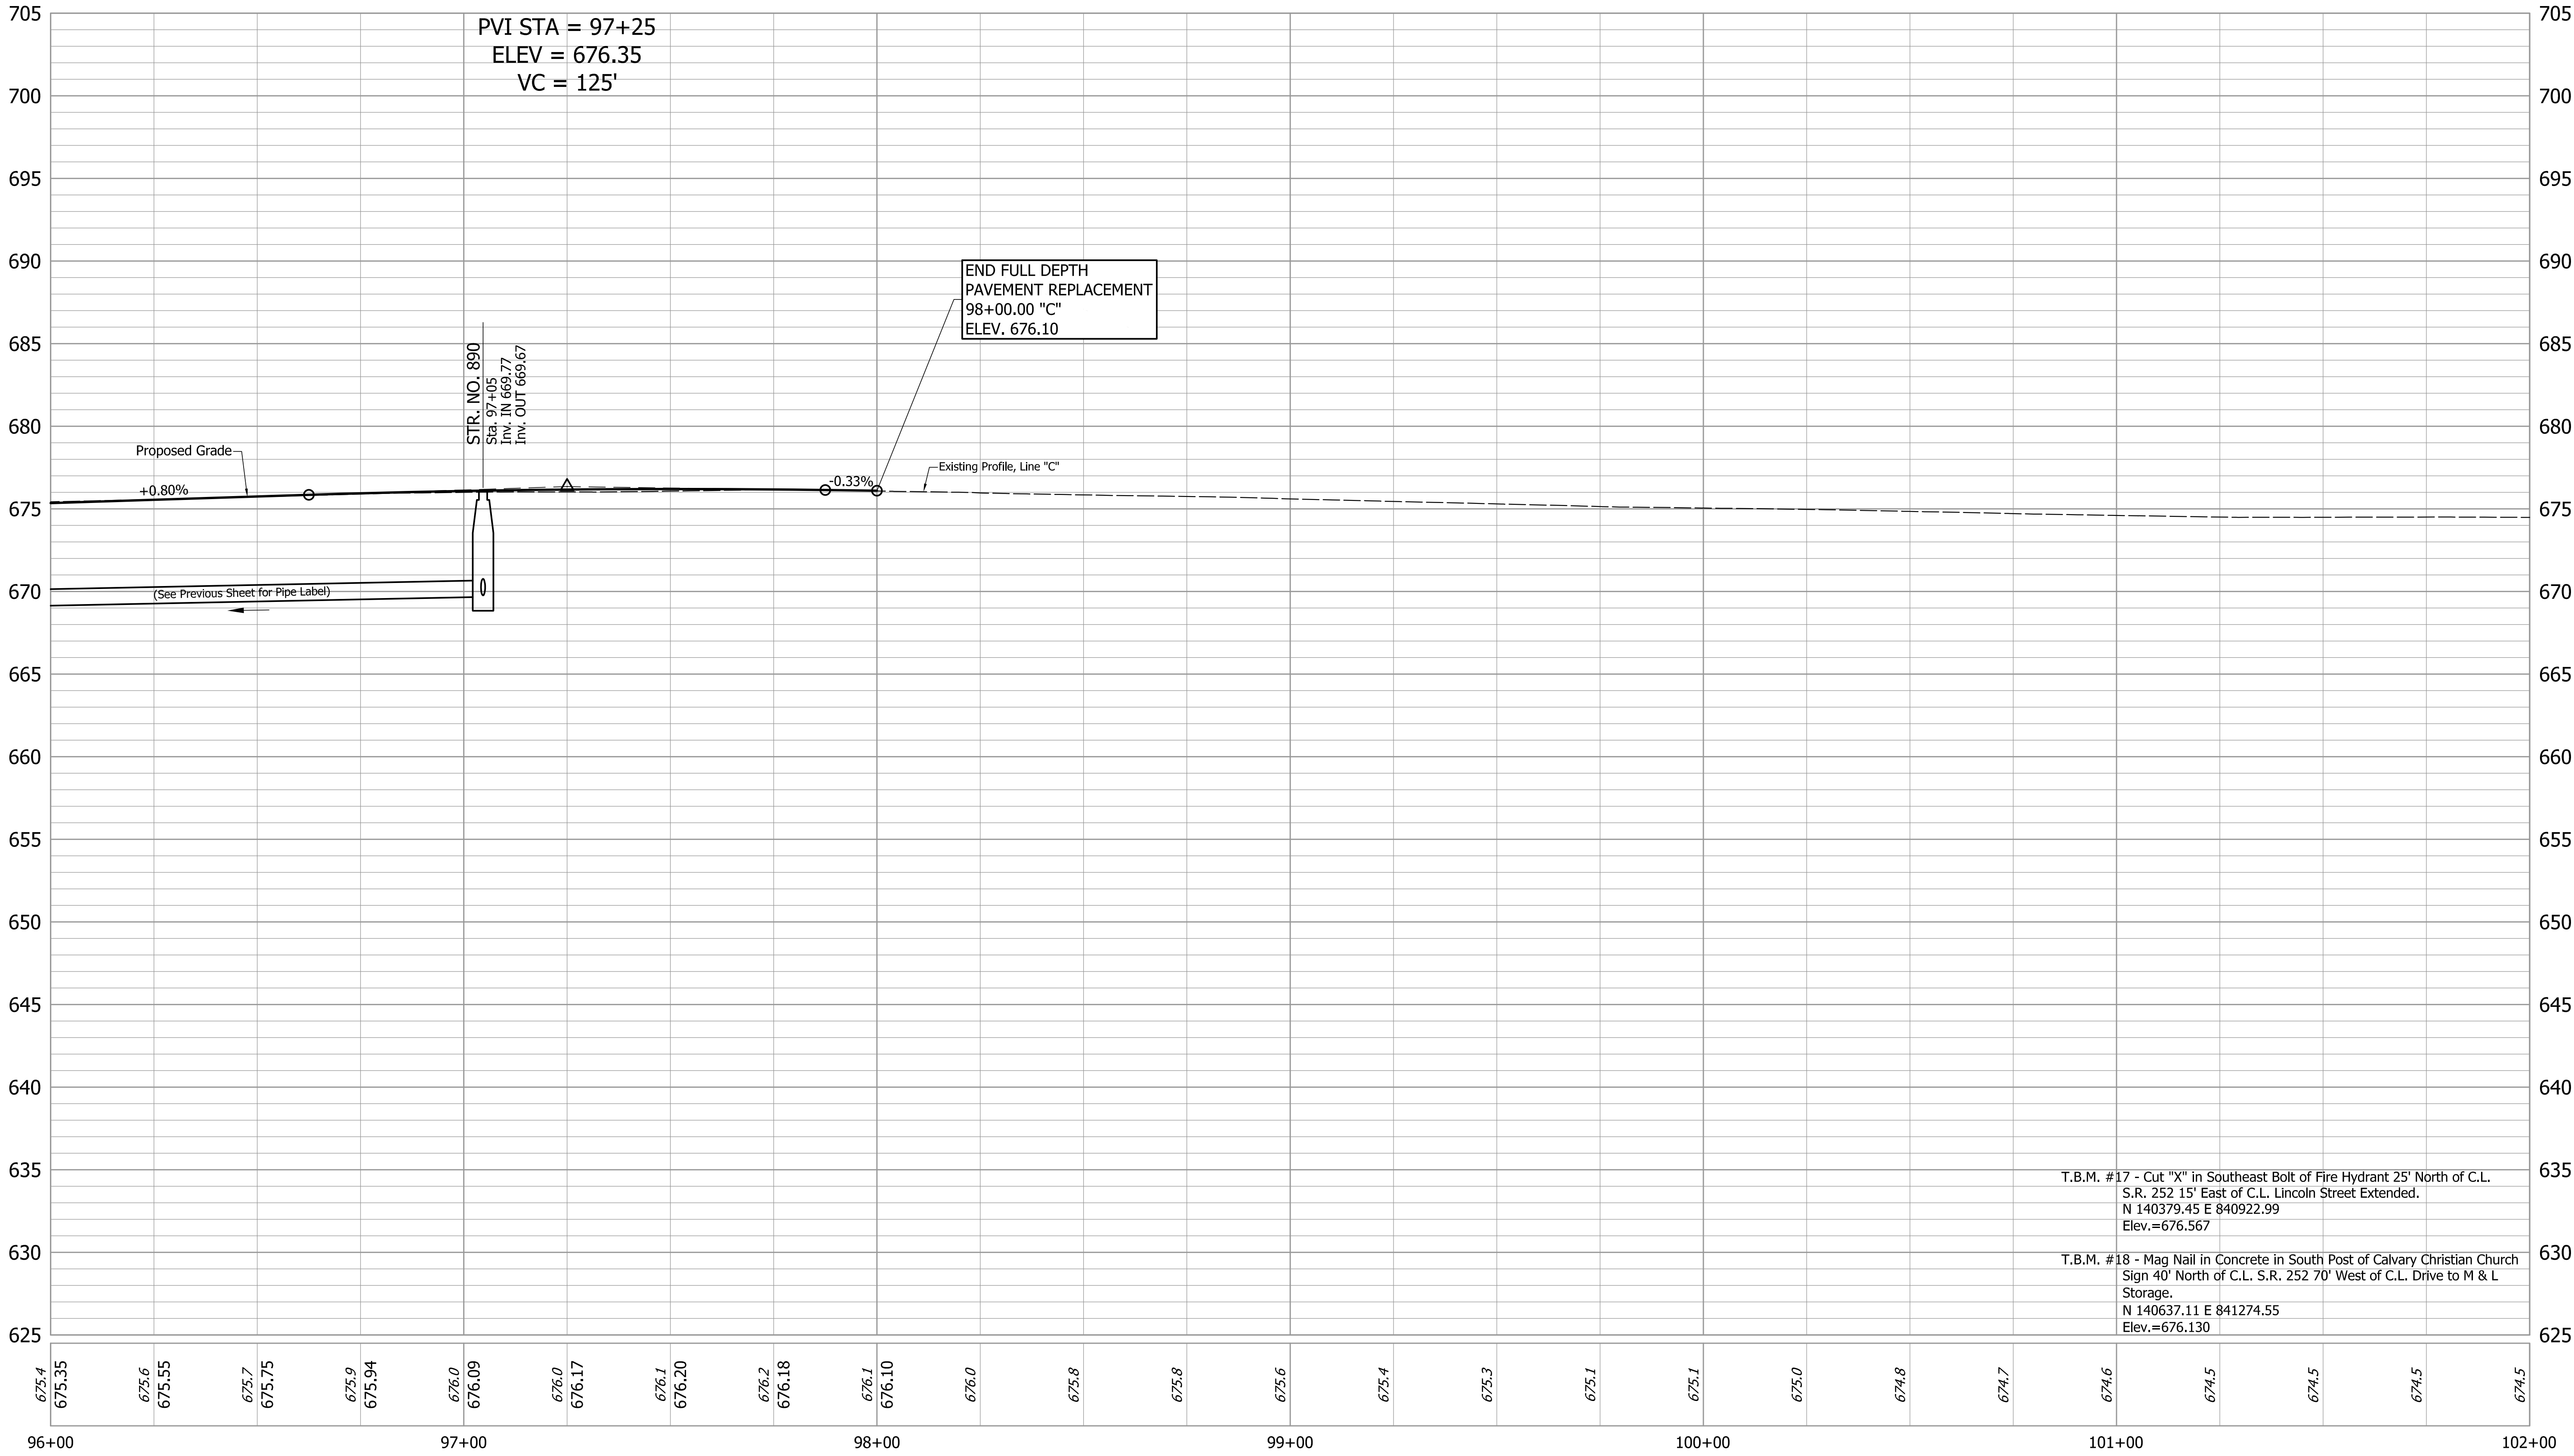

T.B.M. #17 - Cut "X" in Southeast Bolt of Fire Hydrant 25' North of C.L. S.R. 252 15' East of C.L. Lincoln Street Extended. N 140379.45 E 840922.99 Elev.=676.567

T.B.M. #18 - Mag Nail in Concrete in South Post of Calvary Christian Church Sign 40' North of C.L. S.R. 252 70' West of C.L. Drive to M & L Storage. N 140637.11 E 841274.55 Elev.=676.130


NOT FOR
CONSTRUCTION

DESIGNED: JGP DRAWN: JGP
CHECKED: GRW CHECKED: GRW


INDIANA
DEPARTMENT OF TRANSPORTATION

PROFILE
S.R. 252

HORIZONTAL SCALE		BRIDGE FILE	
1" = 20'		DESIGNATION	
VERTICAL SCALE		1700108	
1" = 5'			
SURVEY BOOK		SHEETS	
		52	of 260
CONTRACT		PROJECT	
R-40411		1700108	

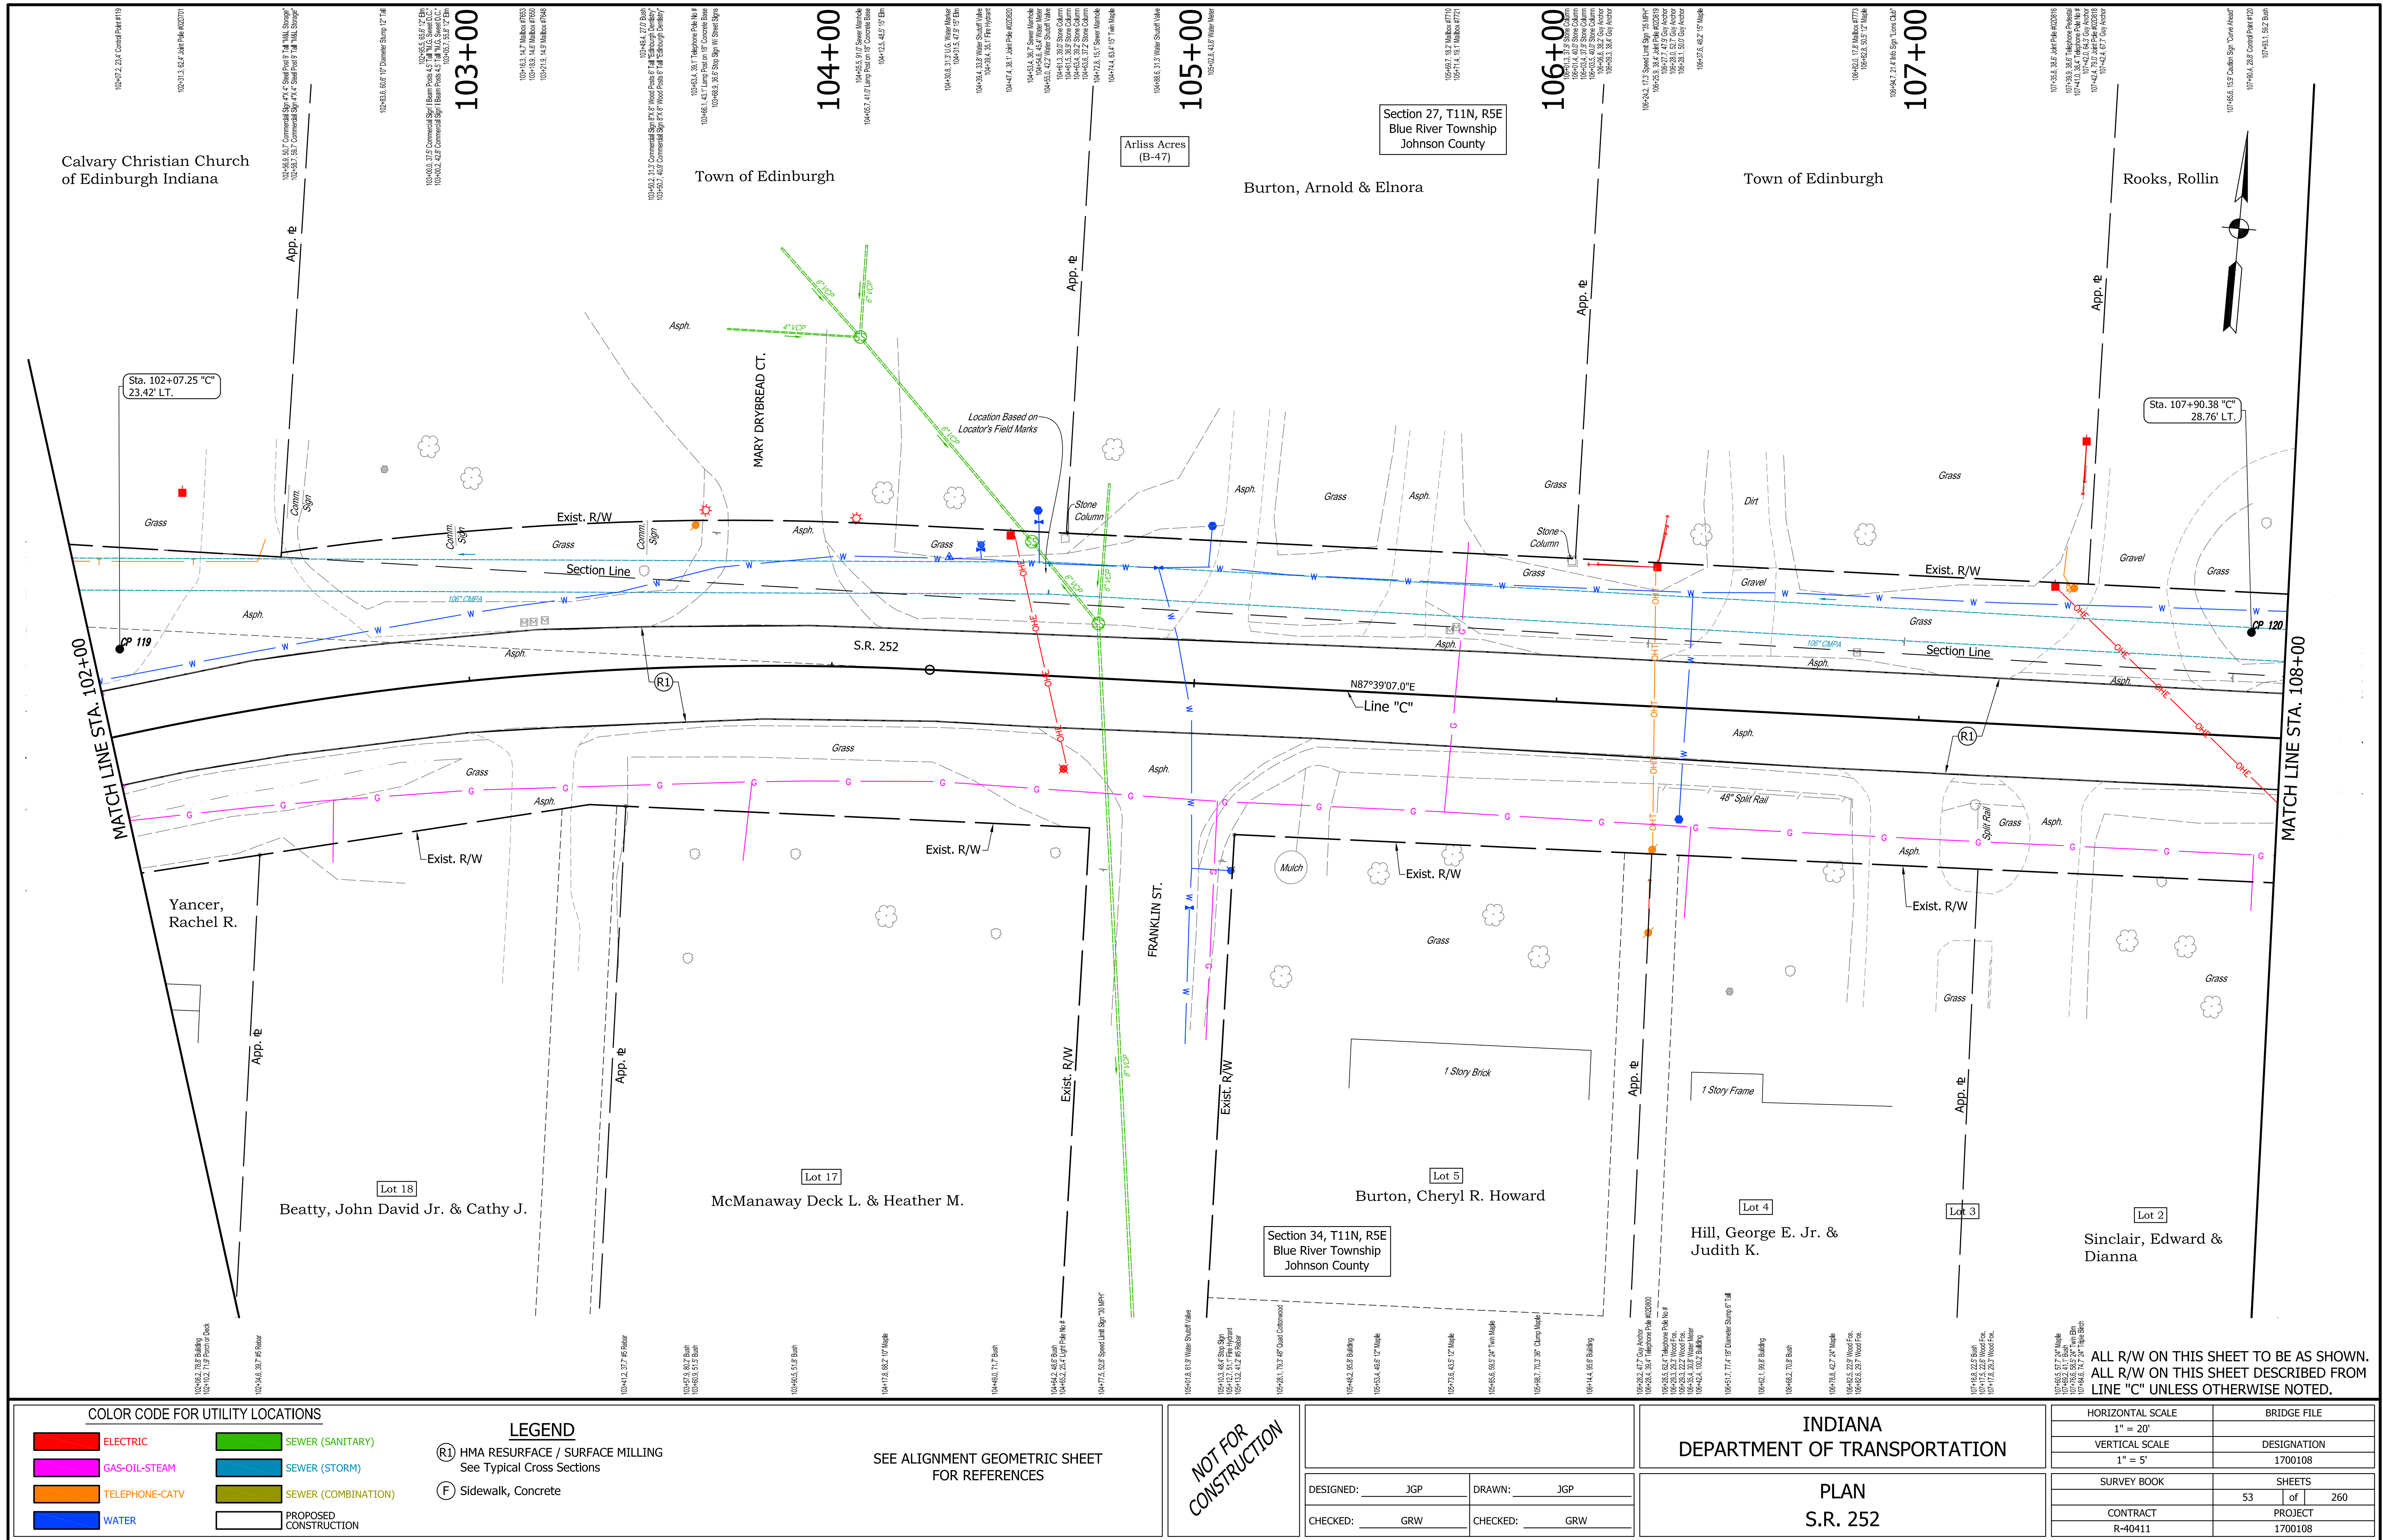

S:\2018Proj\2018-027 SR 252 Edinburgh 1700108\Production Drawings\07-Plans and Profiles\2018-027 02E Plan-Profile.dwg, 3/24/2022 1:11:34 PM

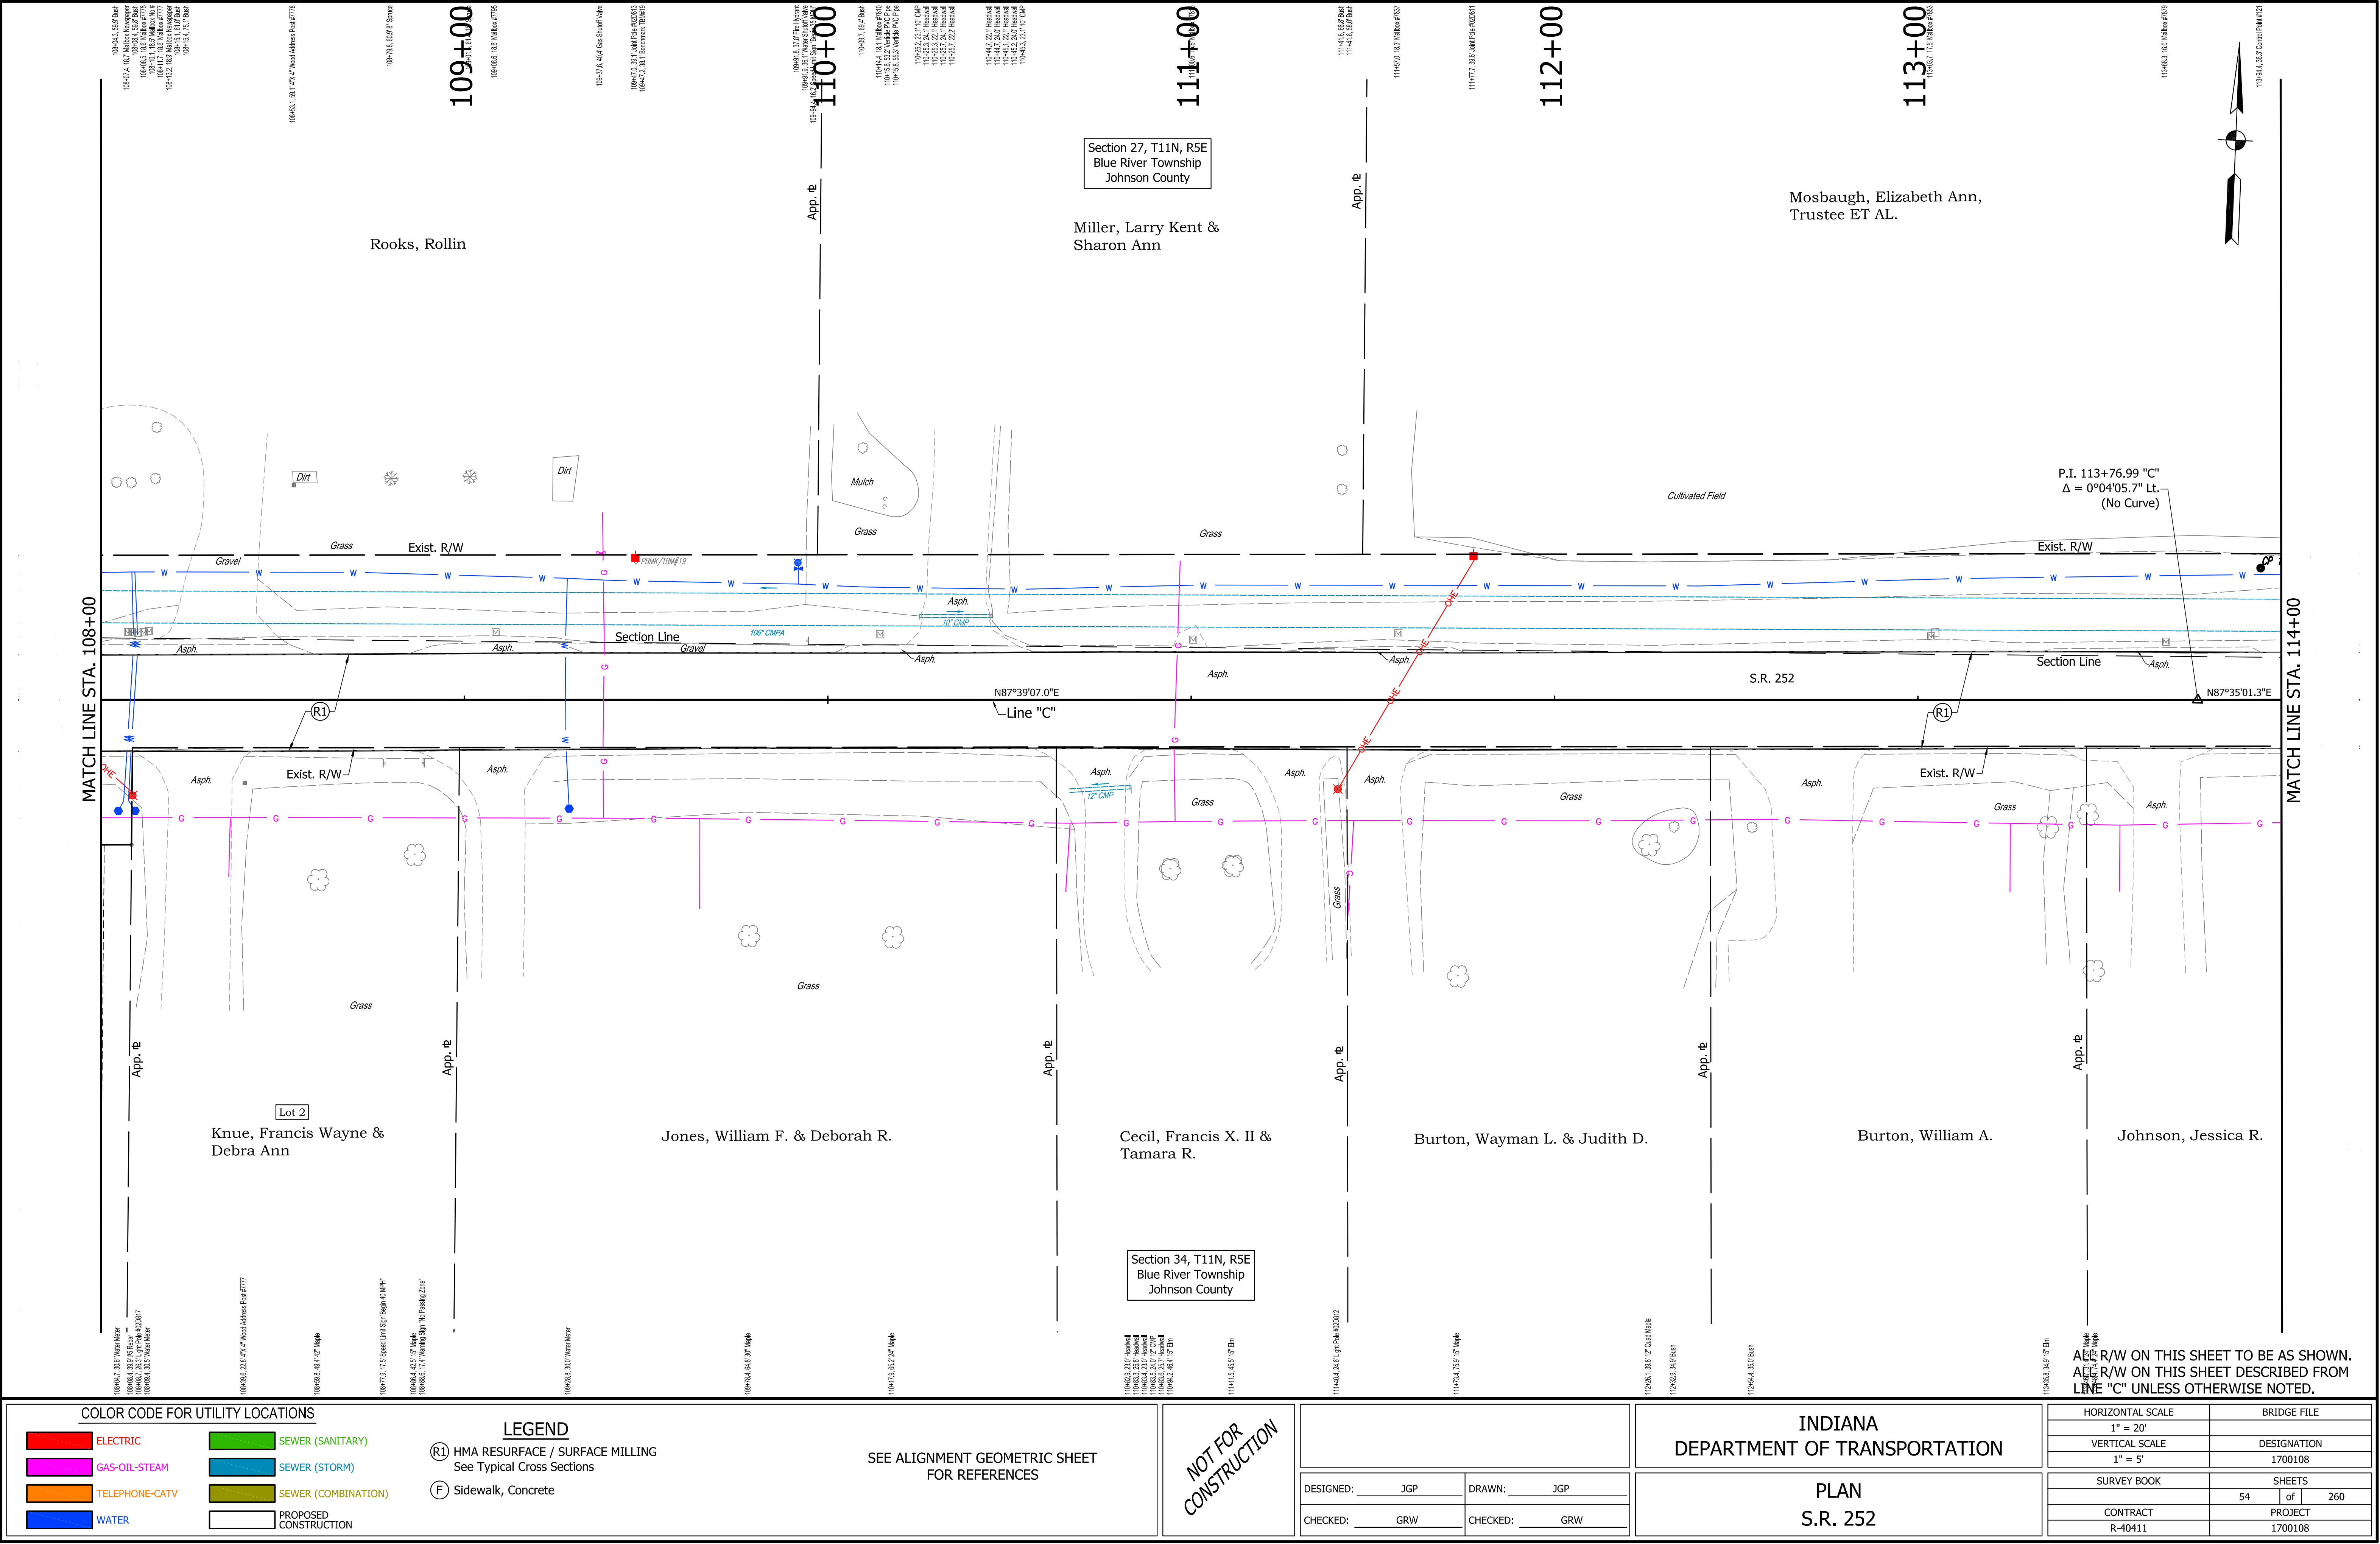

COLOR CODE FOR UTILITY LOCATIONS

—	ELECTRIC	—	SEWER (SANITARY)
—	GAS-OIL-STEAM	—	SEWER (STORM)
—	TELEPHONE-CATV	—	SEWER (COMBINATION)
—	WATER	—	PROPOSED CONSTRUCTION

LEGEND

- (R1) HMA RESURFACE / SURFACE MILLING
See Typical Cross Sections
- (F) Sidewalk, Concrete

SEE ALIGNMENT GEOMETRIC SHEET
FOR REFERENCES

NOT FOR
CONSTRUCTION


DESIGNED: JGP	DRAWN: JGP
CHECKED: GRW	CHECKED: GRW

INDIANA
DEPARTMENT OF TRANSPORTATION

PLAN
S.R. 252

HORIZONTAL SCALE	BRIDGE FILE
1" = 20'	DESIGNATION
1" = 5'	1700108
SURVEY BOOK	SHEETS
CONTRACT	54 of 260
R-40411	PROJECT
	1700108

S:\2018Proj\2018-027 SR 252 Edinburgh 1700108\Production Drawings\07-Plans and Profiles\2018-027 02E Plan-Profile.dwg, 3/24/2022 1:11:44 PM

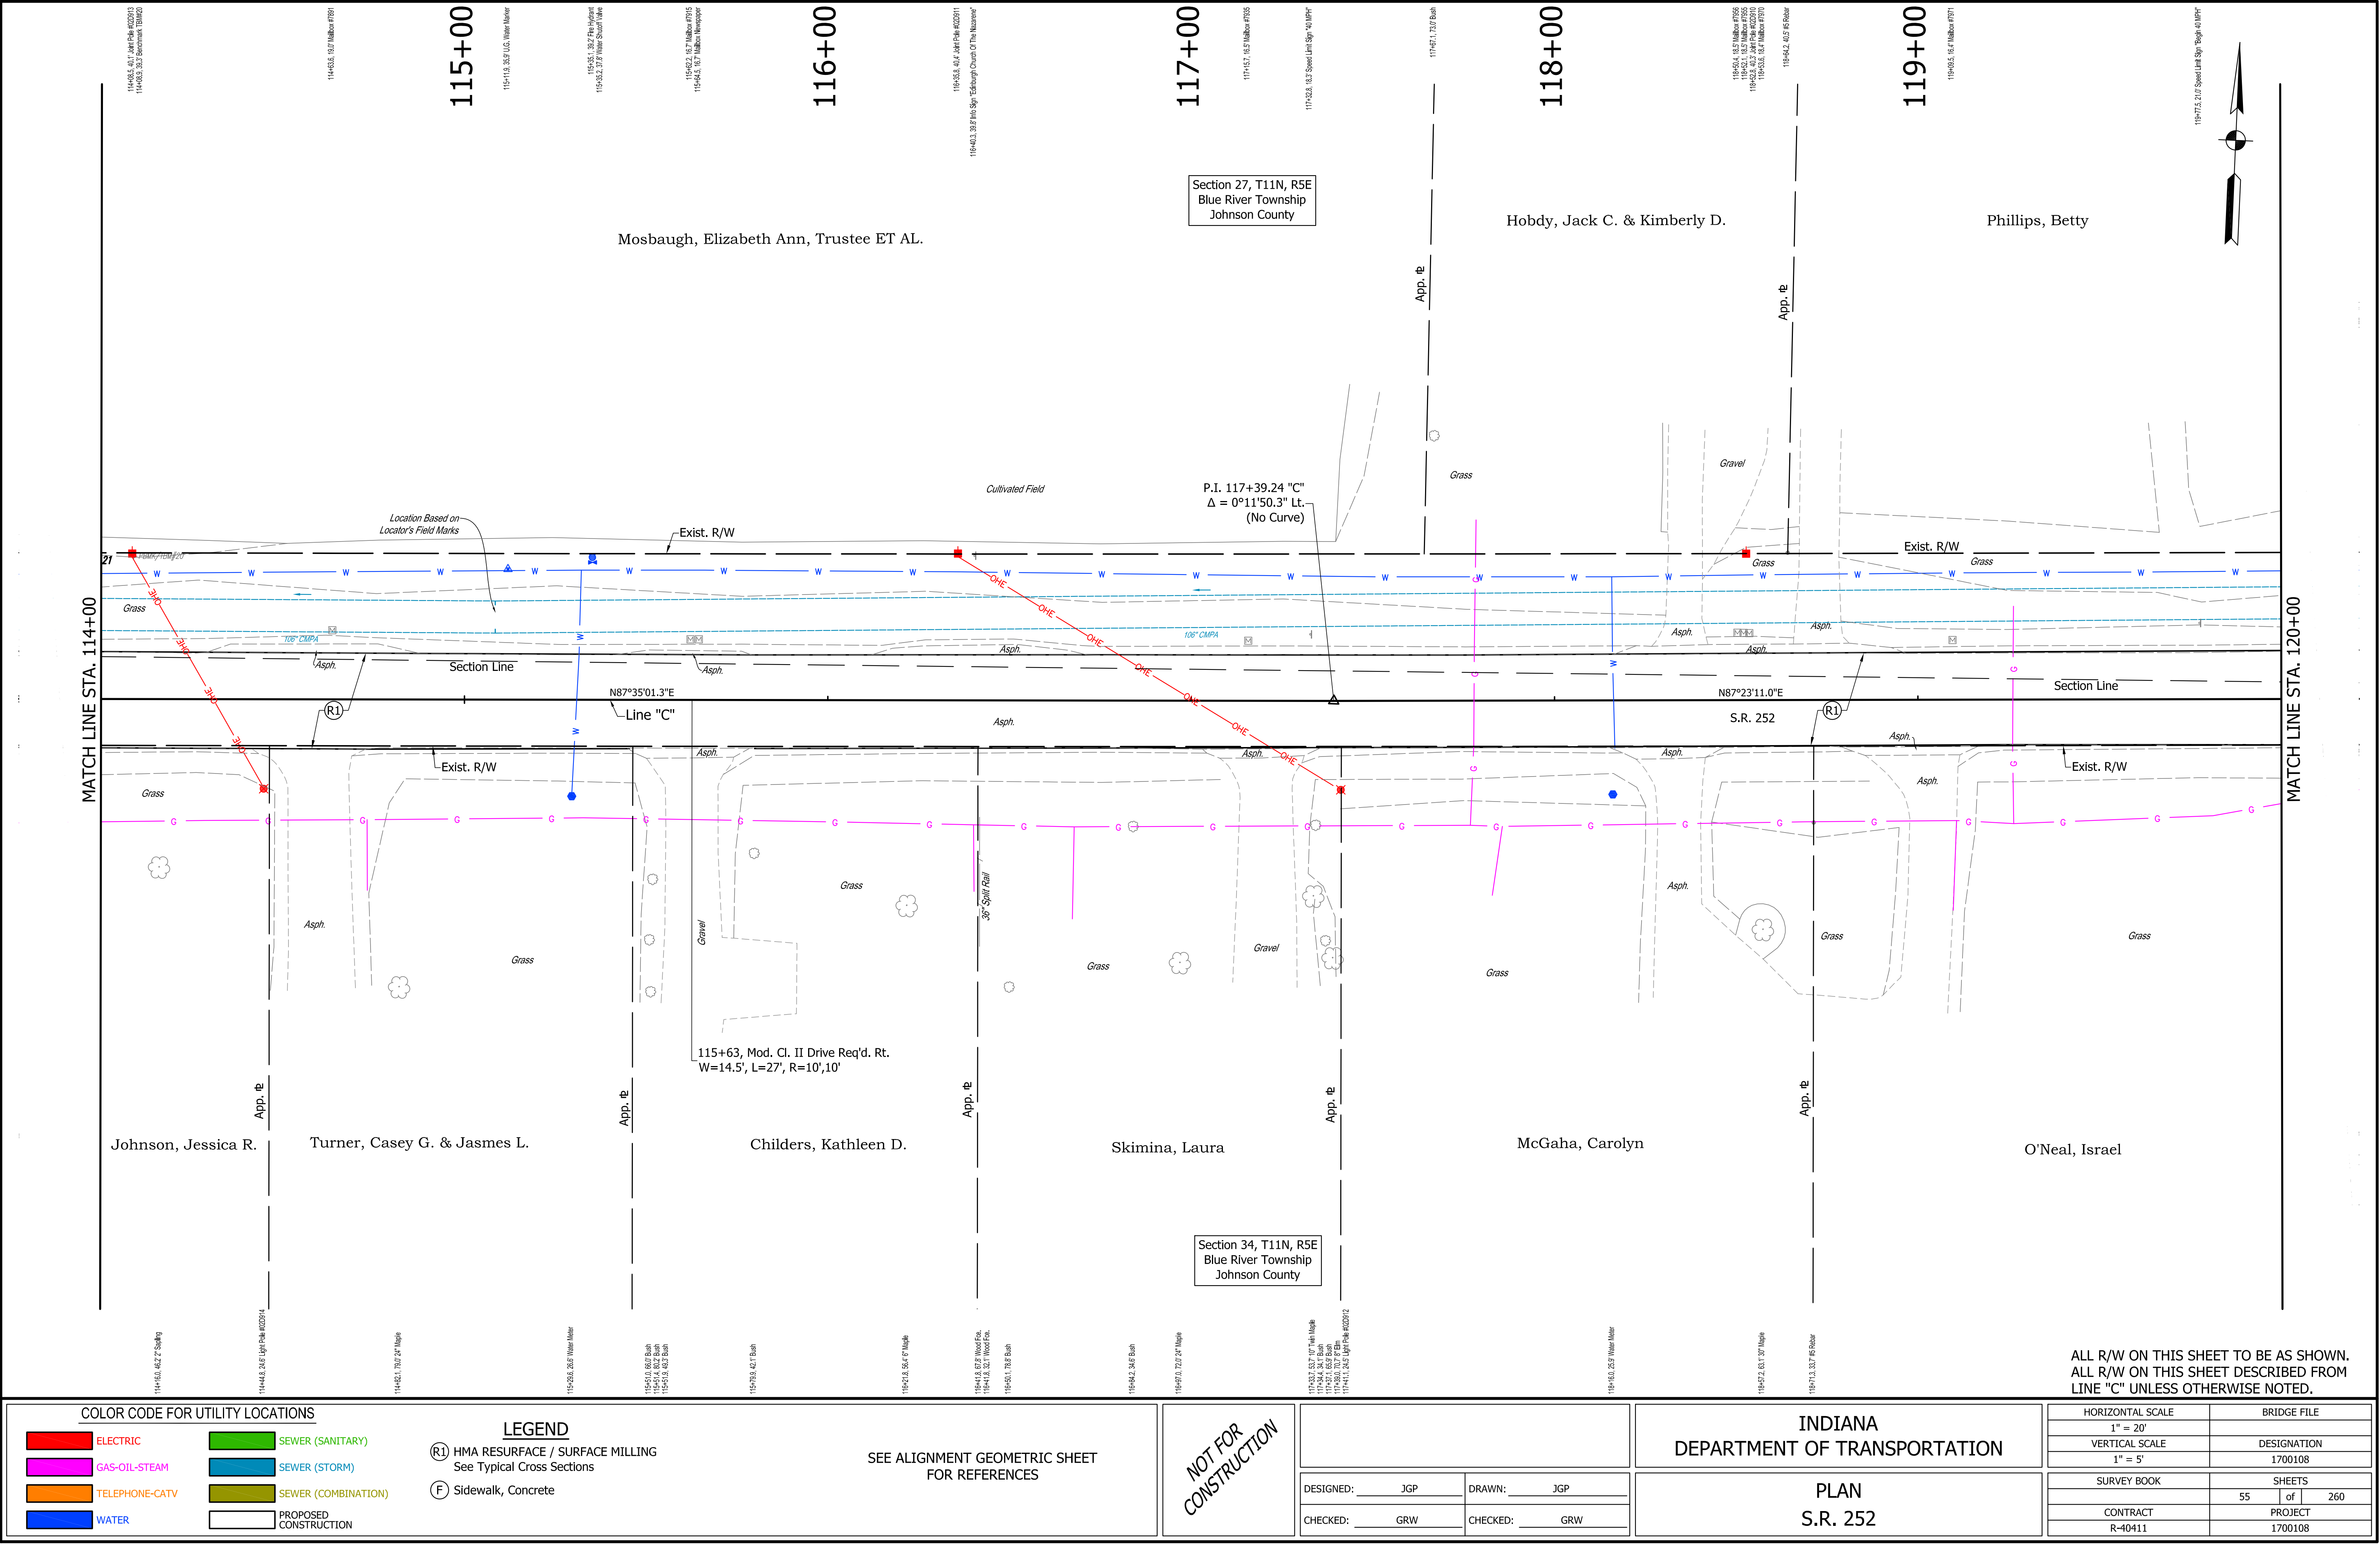

ELECTRIC

GAS-OIL-STEAM

TELEPHONE-CATV

WATER

SEWER (SANITARY)

SEWER (STORM)

SEWER (COMBINATION)

PROPOSED CONSTRUCTION

LEGEND

(R1)

HMA RESURFACE / SURFACE MILLING

See Typical Cross Sections

(F)

Sidewalk, Concrete

SEE ALIGNMENT GEOMETRIC SHEET

FOR REFERENCES

NOT FOR CONSTRUCTION

DESIGNED: JGP

CHECKED: GRW

DRAWN: JGP

CHECKED: GRW

INDIANA

DEPARTMENT OF TRANSPORTATION

PLAN

S.R. 252

HORIZONTAL SCALE

1" = 20'

VERTICAL SCALE

1" = 5'

SURVEY BOOK

CONTRACT

R-40411

BRIDGE FILE

DESIGNATION

1700108

SHEETS

55 of 260

PROJECT

1700108

ALL R/W ON THIS SHEET TO BE AS SHOWN.
ALL R/W ON THIS SHEET DESCRIBED FROM
LINE "C" UNLESS OTHERWISE NOTED.

COLOR CODE FOR UTILITY LOCATIONS		LEGEND		SEE ALIGNMENT GEOMETRIC SHEET FOR REFERENCES	NOT FOR CONSTRUCTION			INDIANA DEPARTMENT OF TRANSPORTATION		HORIZONTAL SCALE		BRIDGE FILE		
	ELECTRIC		SEWER (SANITARY)			(R) HMA RESURFACE / SURFACE MILLING See Typical Cross Sections					1" = 20'			
	GAS-OIL-STEAM		SEWER (STORM)			(F) Sidewalk, Concrete					VERTICAL SCALE		DESIGNATION	
	TELEPHONE-CATV		SEWER (COMBINATION)							1" = 5'		1700108		
	WATER		PROPOSED CONSTRUCTION			DESIGNED: _____ JGP		DRAWN: _____ JGP		SURVEY BOOK		SHEETS		
						CHECKED: _____ GRW		CHECKED: _____ GRW		56 of 260				
										CONTRACT		PROJECT		
										R-40411		1700108		
								PLAN S.R. 252						

COLOR CODE FOR UTILITY LOCATIONS

ELECTRIC

GAS-OIL-STEAM

TELEPHONE-CATV

WATER

SEWER (SANITARY)

SEWER (STORM)

SEWER (COMBINATION)

PROPOSED CONSTRUCTION

LEGEND

(R1) HMA RESURFACE / SURFACE MILLING

See Typical Cross Sections

SEE ALIGNMENT GEOMETRIC SHEET FOR REFERENCES


NOT FOR CONSTRUCTION

INDIANA
DEPARTMENT OF TRANSPORTATION

PLAN
S.R. 252

HORIZONTAL SCALE 1" = 20'	BRIDGE FILE
VERTICAL SCALE 1" = 5'	DESIGNATION 1700108
SURVEY BOOK	SHEETS 57 of 260
CONTRACT R-40411	PROJECT 1700108


S:\2018Proj\2018-027 SR 252 Edinburgh 1700108\Production Drawings\07-Plans and Profiles\2018-027 02E Plan-Profile.dwg, 3/24/2022 1:12:14 PM

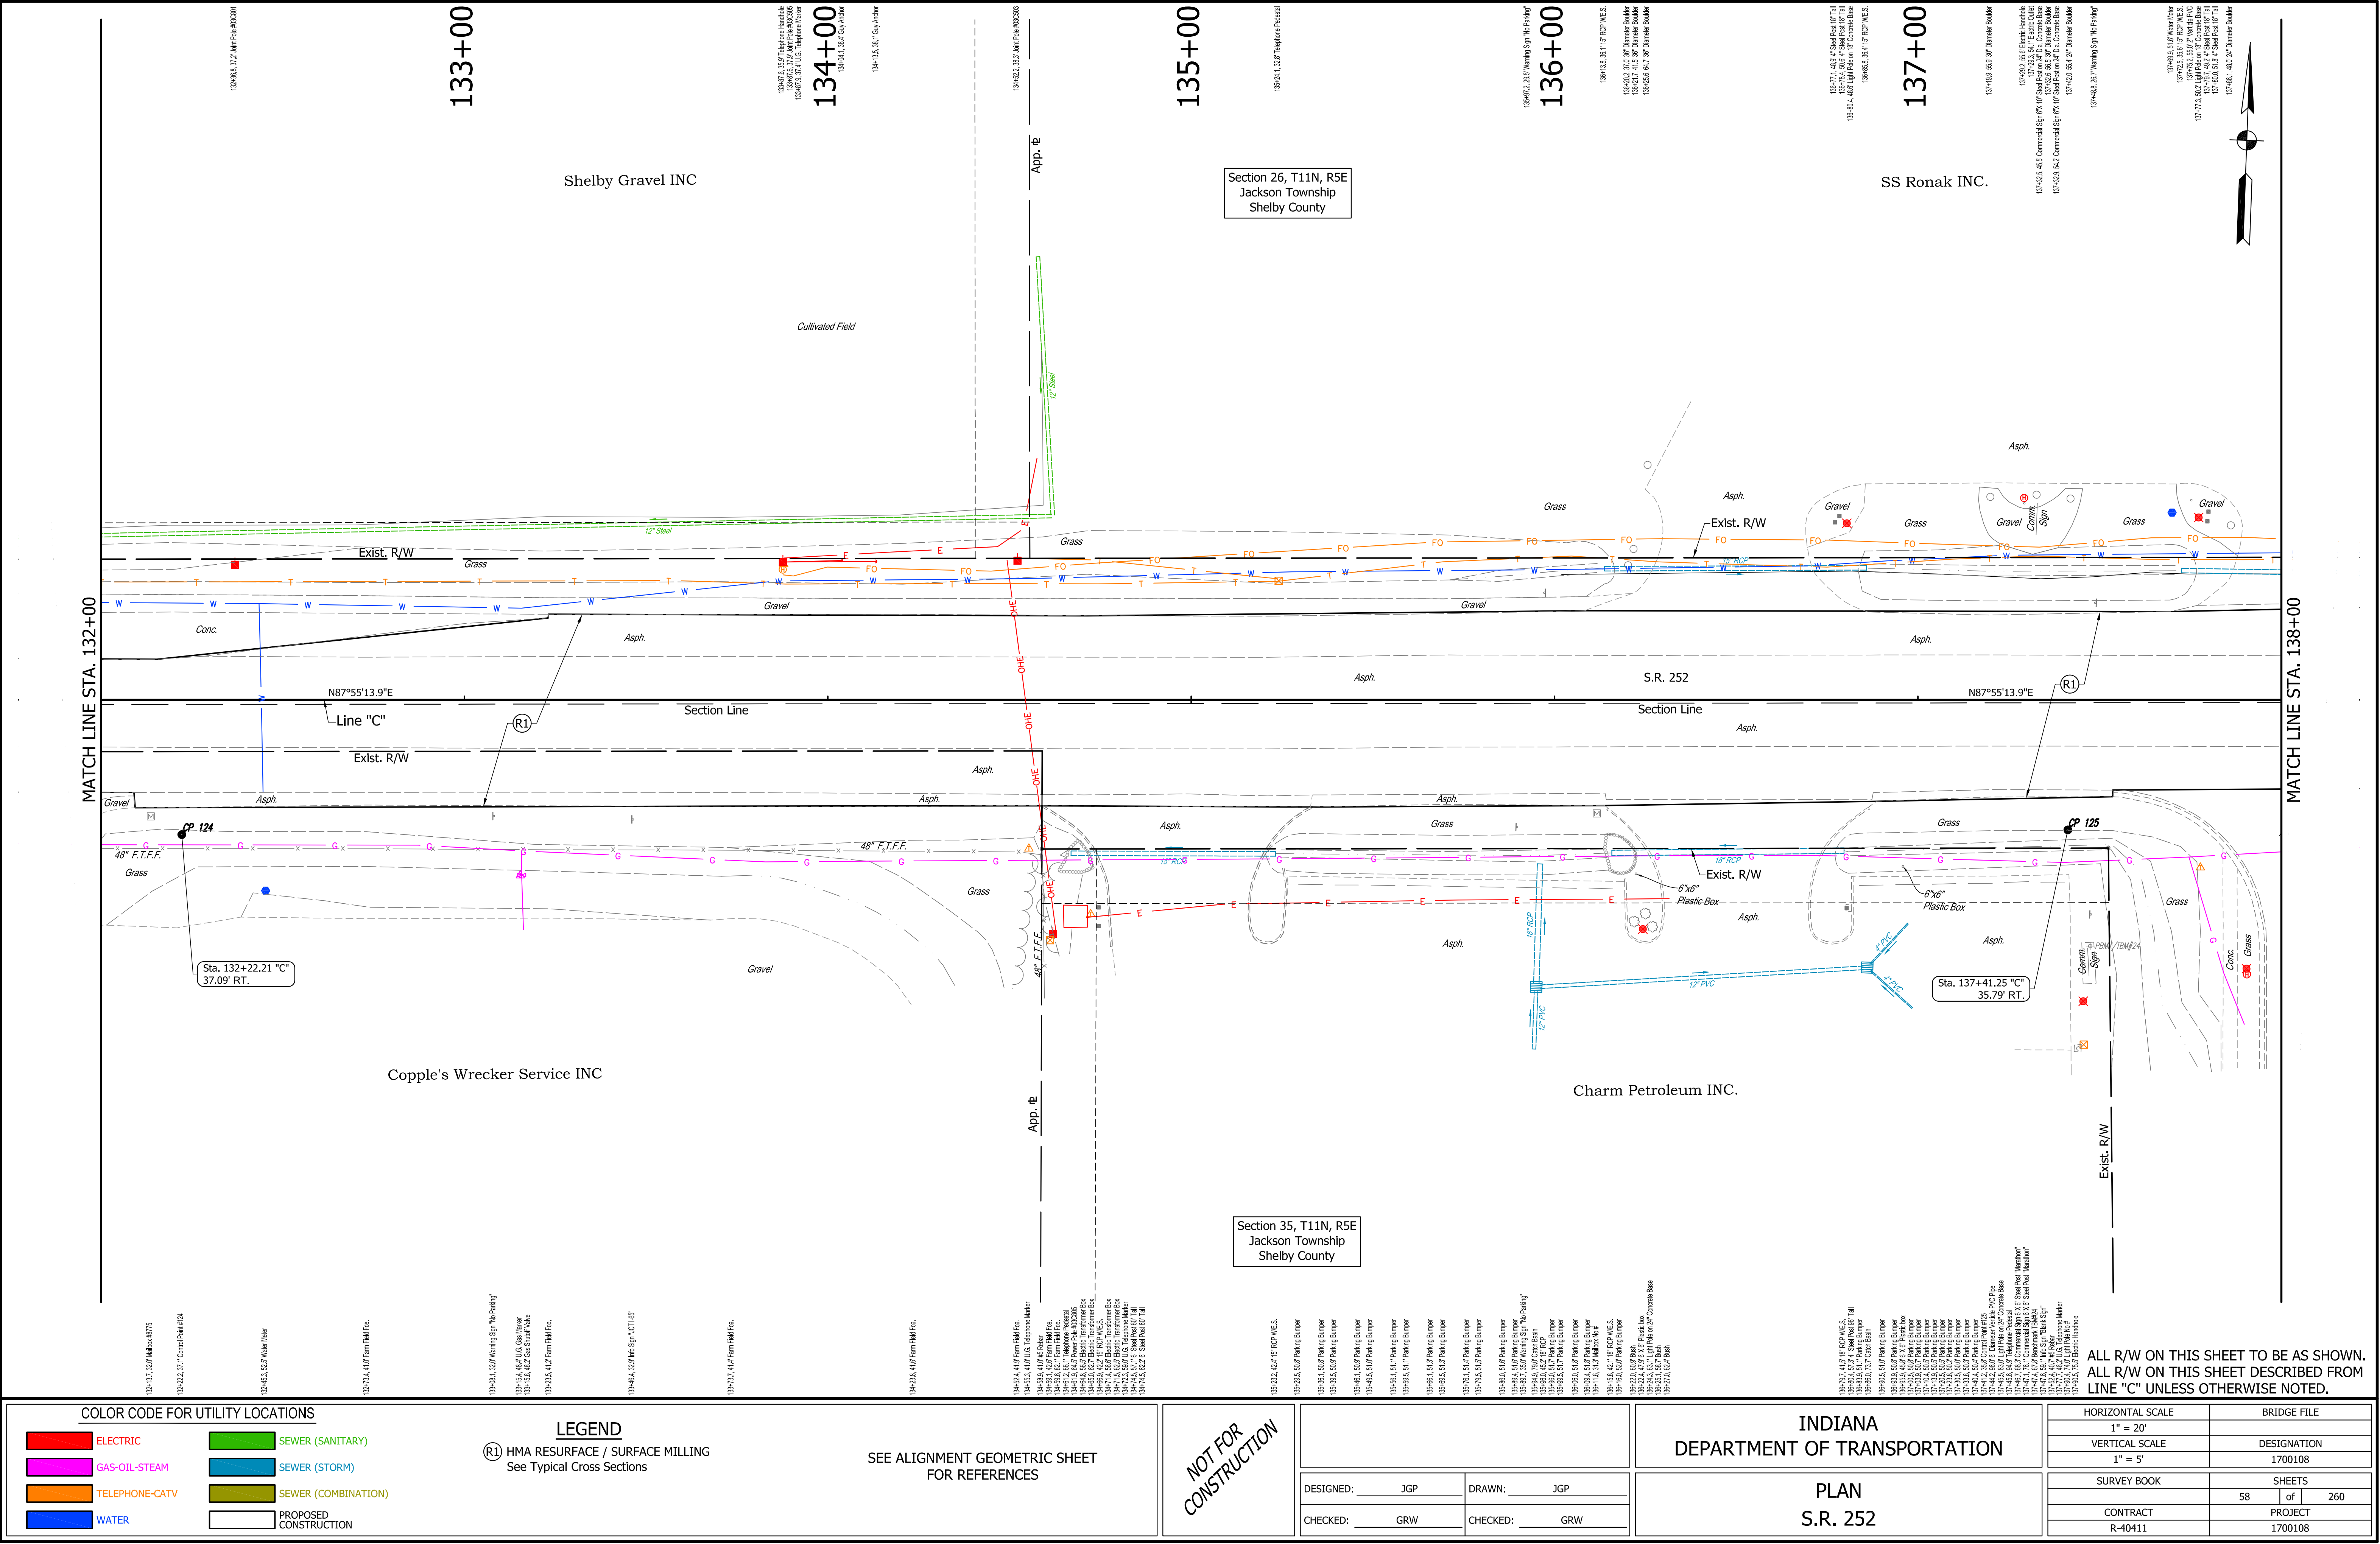


</

COLOR CODE FOR UTILITY LOCATIONS ELECTRIC GAS-OIL-STEAM TELEPHONE-CATV WATER SEWER (SANITARY) SEWER (STORM) SEWER (COMBINATION) PROPOSED CONSTRUCTION		SEE ALIGNMENT GEOMETRIC SHEET FOR REFERENCES	NOT FOR CONSTRUCTION	DESIGNED: JGP CHECKED: GRW DRAWN: JGP CHECKED: GRW	INDIANA DEPARTMENT OF TRANSPORTATION PLAN S.R. 252	HORIZONTAL SCALE 1" = 20' VERTICAL SCALE 1" = 5'	BRIDGE FILE DESIGNATION 1700108 SURVEY BOOK 59 of 260 CONTRACT R-40411 SHEETS PROJECT 1700108

S:\2018Proj\2018-027 SR 252 Edinburgh 1700108\Production Drawings\07-Plans and Profiles\2018-027 01W-Storm-Outlet-Plan-Profile.dwg, 3/24/2022 1:03:27 PM

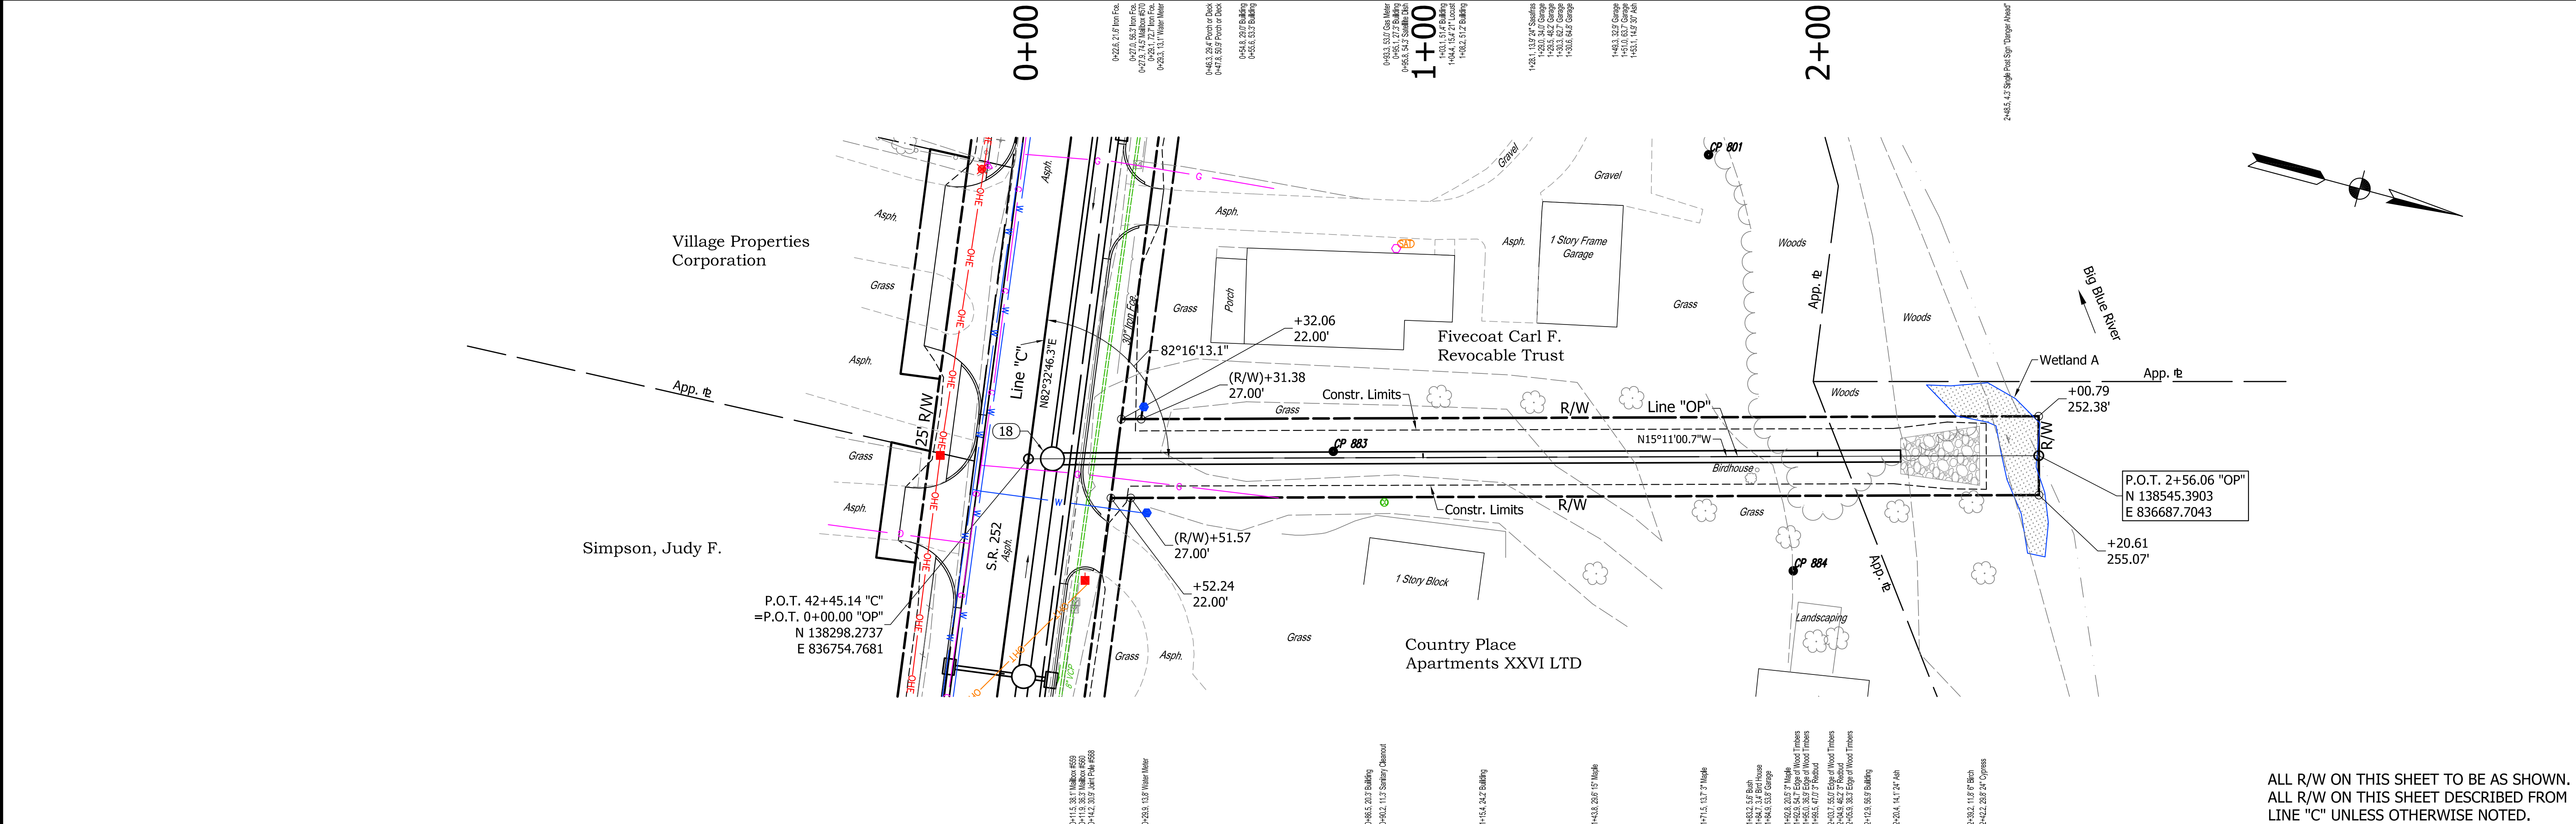

ALL R/W ON THIS SHEET TO BE AS SHOWN.
ALL R/W ON THIS SHEET DESCRIBED FROM
LINE "C" UNLESS OTHERWISE NOTED.

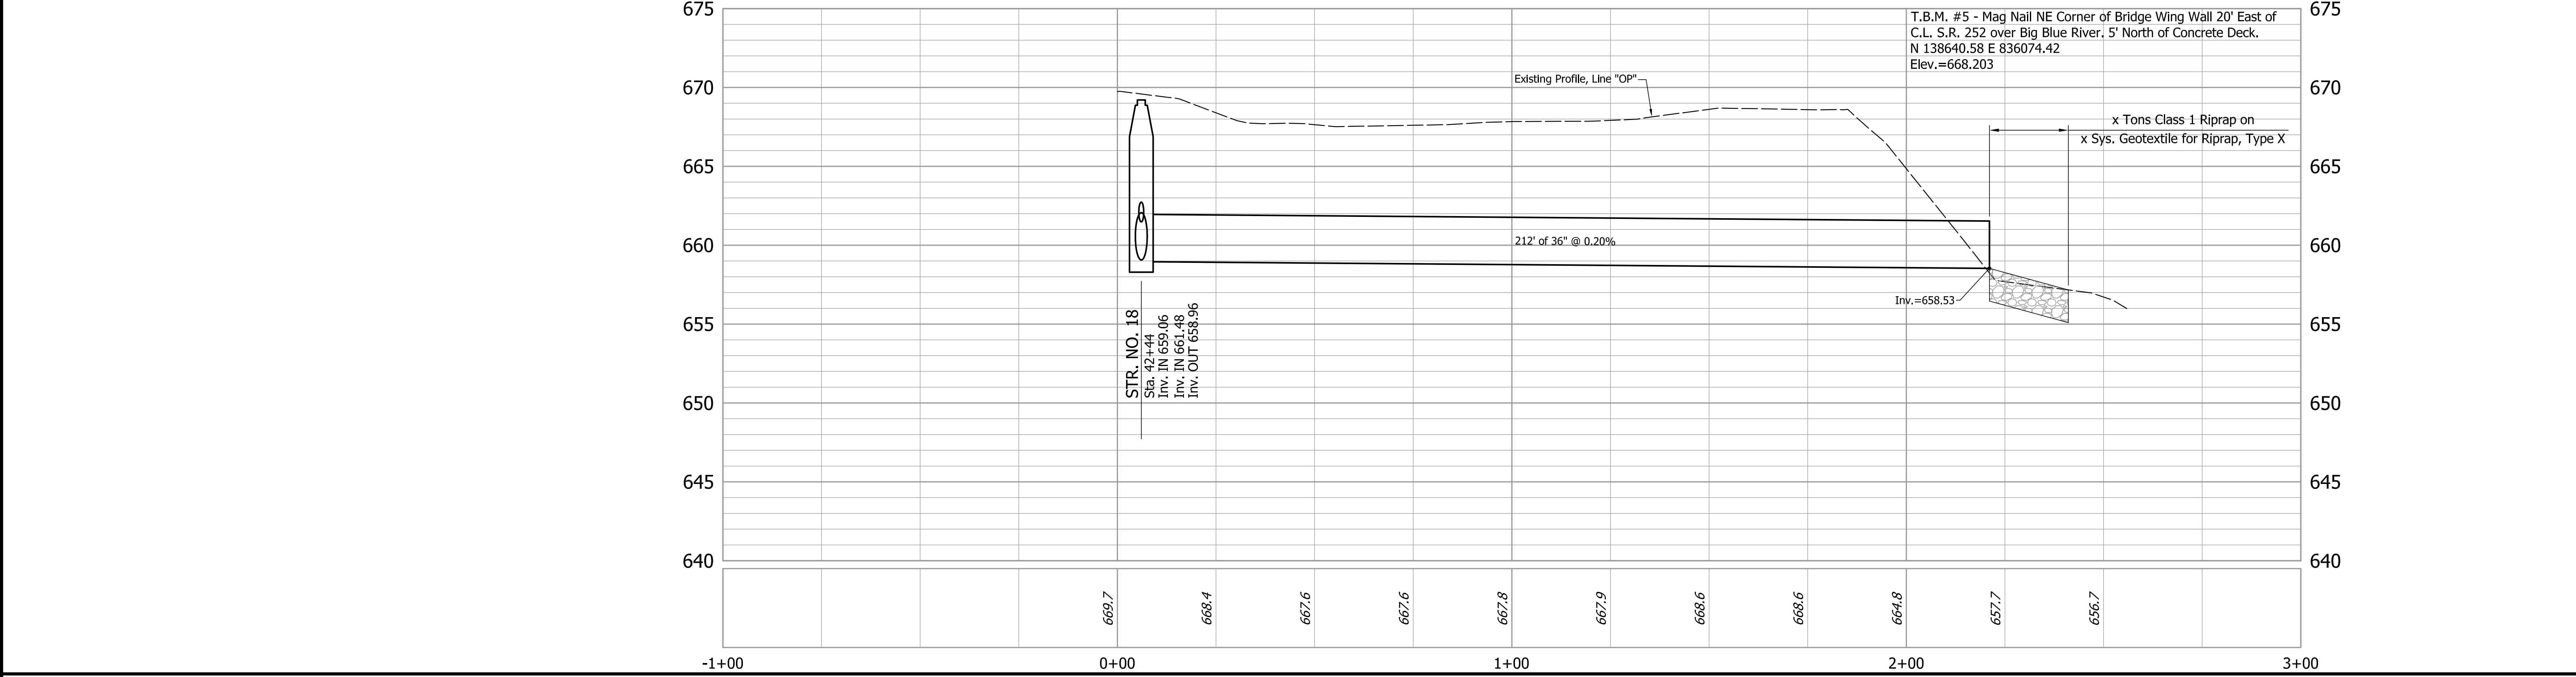

ELECTRIC

GAS-OIL-STEAM

TELEPHONE-CATV

WATER

SEWER (SANITARY)

SEWER (STORM)

SEWER (COMBINATION)

PROPOSED CONSTRUCTION

SEE ALIGNMENT GEOMETRIC SHEET FOR REFERENCES

NOT FOR CONSTRUCTION

DESIGNED: JGP

CHECKED: GRW

DRAWN: JGP

CHECKED: GRW

INDIANA
DEPARTMENT OF TRANSPORTATION

PLAN AND PROFILE
STORM SEWER OUTLET

HORIZONTAL SCALE
1" = 20'



VERTICAL SCALE
1" = 5'

SURVEY BOOK
CONTRACT
R-40411

BRIDGE FILE
DESIGNATION
1700108

SHEETS
60 of 260
PROJECT
1700108

S:\2018Proj\2018-027 SR 252 Edinburgh 1700108\Production Drawings\07-Plans and Profiles\2018-027-02E-Culvert-Plan-Profile.dwg, 3/24/2022 1:56:12 PM

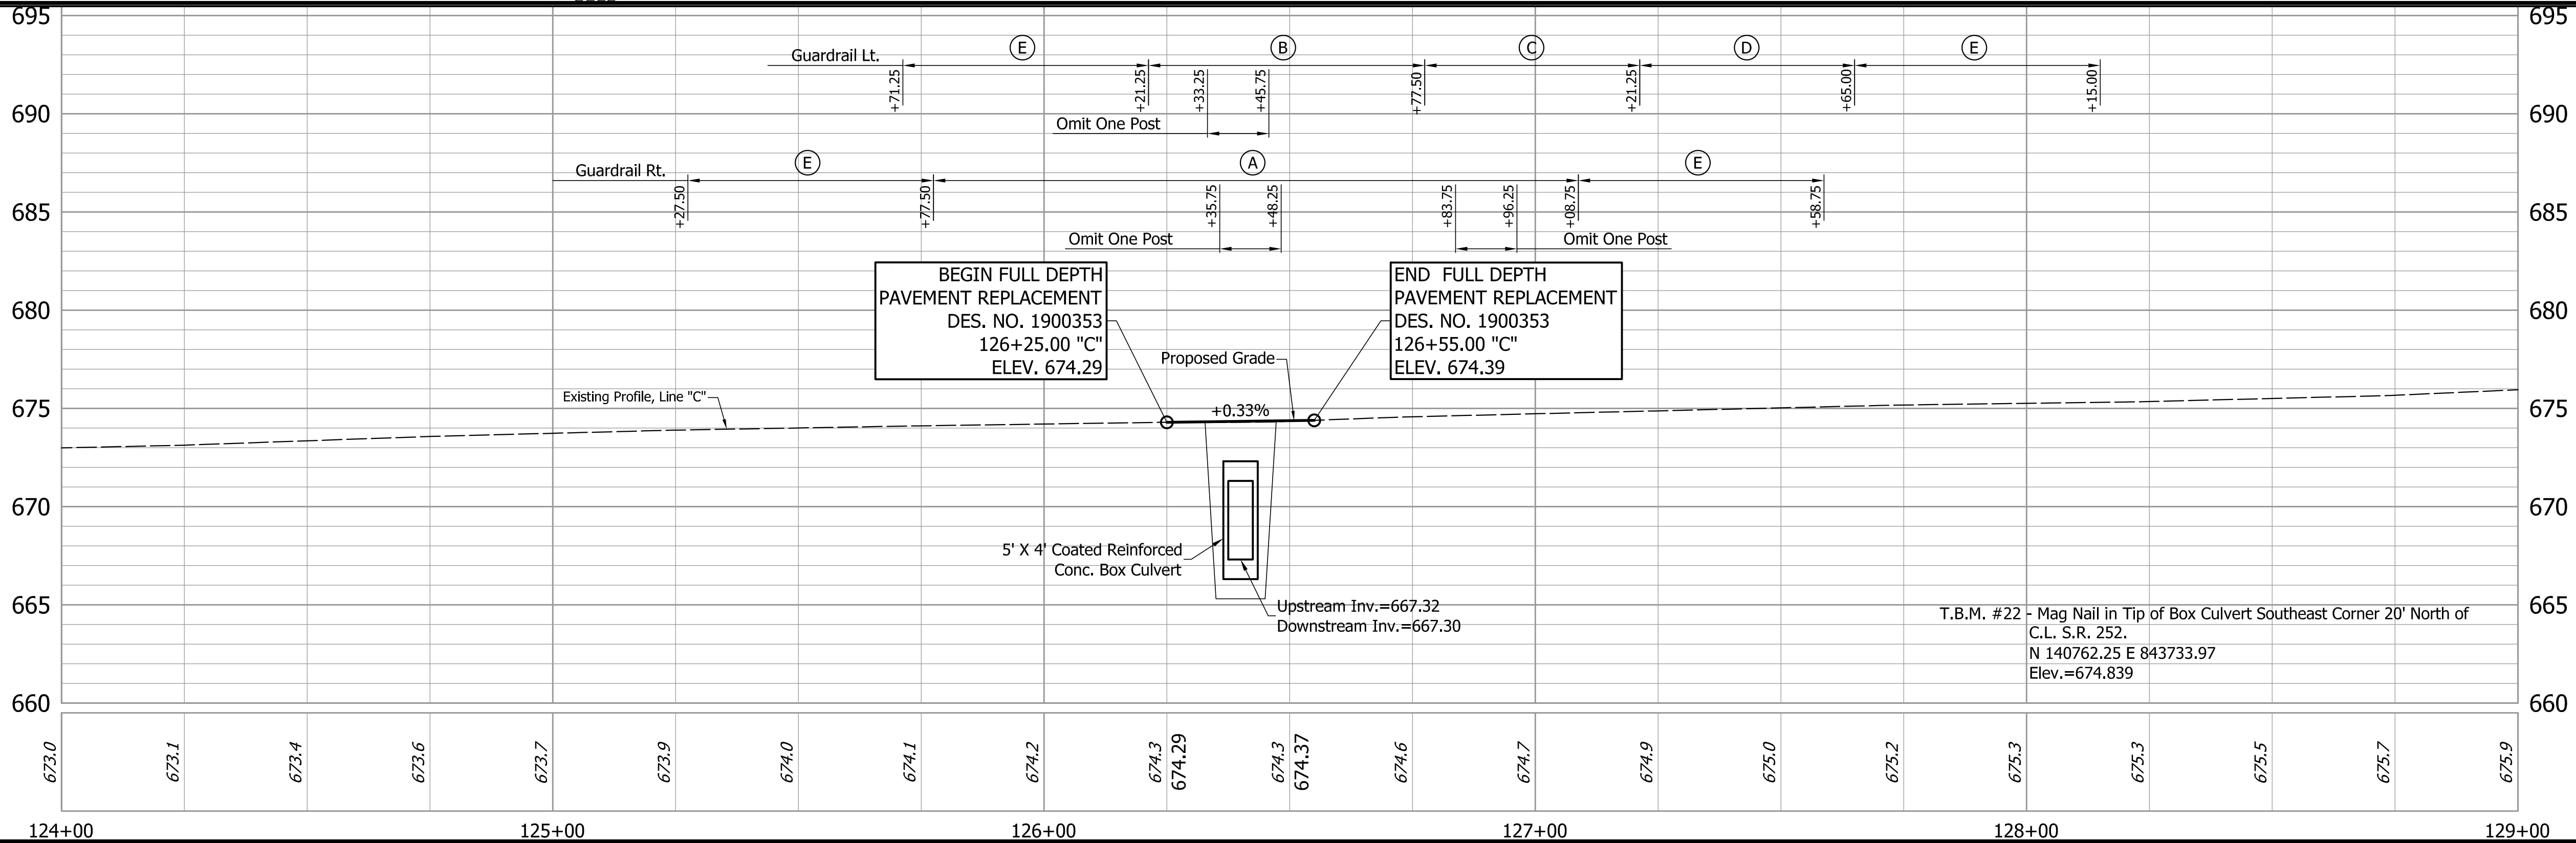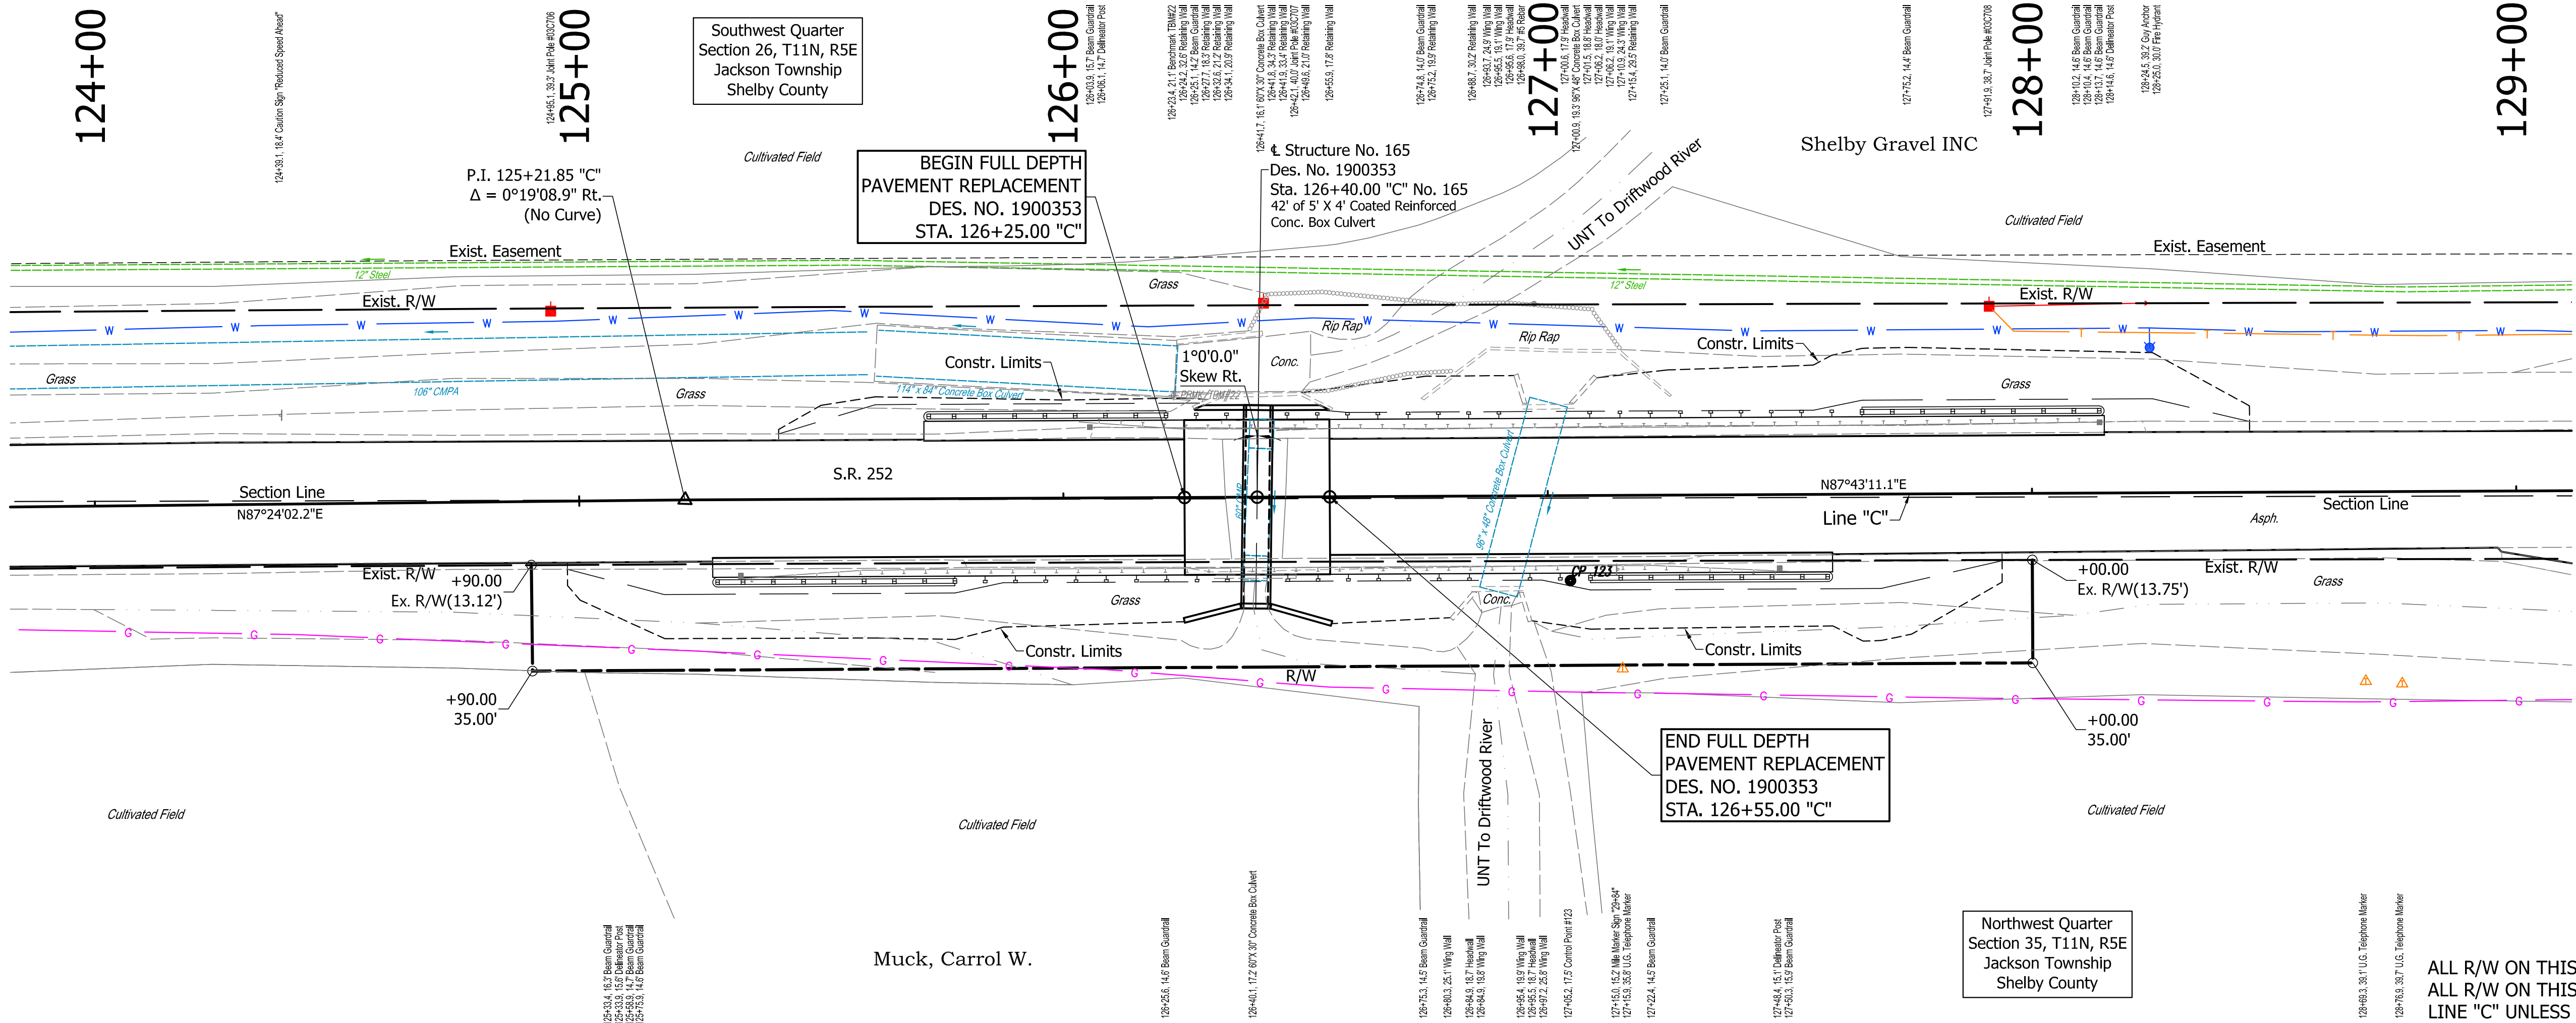

ELECTRIC

GAS-OIL-STEAM

TELEPHONE-CATV

WATER

SEWER (SANITARY)

SEWER (STORM)

SEWER (COMBINATION)

PROPOSED CONSTRUCTION

(A)

131.25' MGS W-Beam Guardrail w/2 Omitted Posts

(B)

56.25' MGS W-Beam Guardrail w/1 Omitted Post

(C)

MGS Long Span, Type 1 = 43'-9"

(D)

43.75' MGS W-Beam Guardrail

(E)

Guardrail End Treatment Type OS

SEE ALIGNMENT GEOMETRIC SHEET FOR REFERENCES

NOT FOR CONSTRUCTION

DESIGNED: JGP

DRAWN: JGP

CHECKED: GRW

CHECKED: GRW

INDIANA
DEPARTMENT OF TRANSPORTATION

PLAN AND PROFILE
S.R. 252

HORIZONTAL SCALE
1" = 20'


VERTICAL SCALE
1" = 5'

SURVEY BOOK
CONTRACT
R-40411

BRIDGE FILE
DESIGNATION
1700108

SHEETS
61 of 260
PROJECT
1700108

CURVE DATA
P.I. 101+16.16 "C"
 $\Delta = 44^{\circ}14'49.8''$ Rt.
R = 850.00'
e = 2.00% Lt.
e = 4.60% Rt.
Gmax = 0.62%

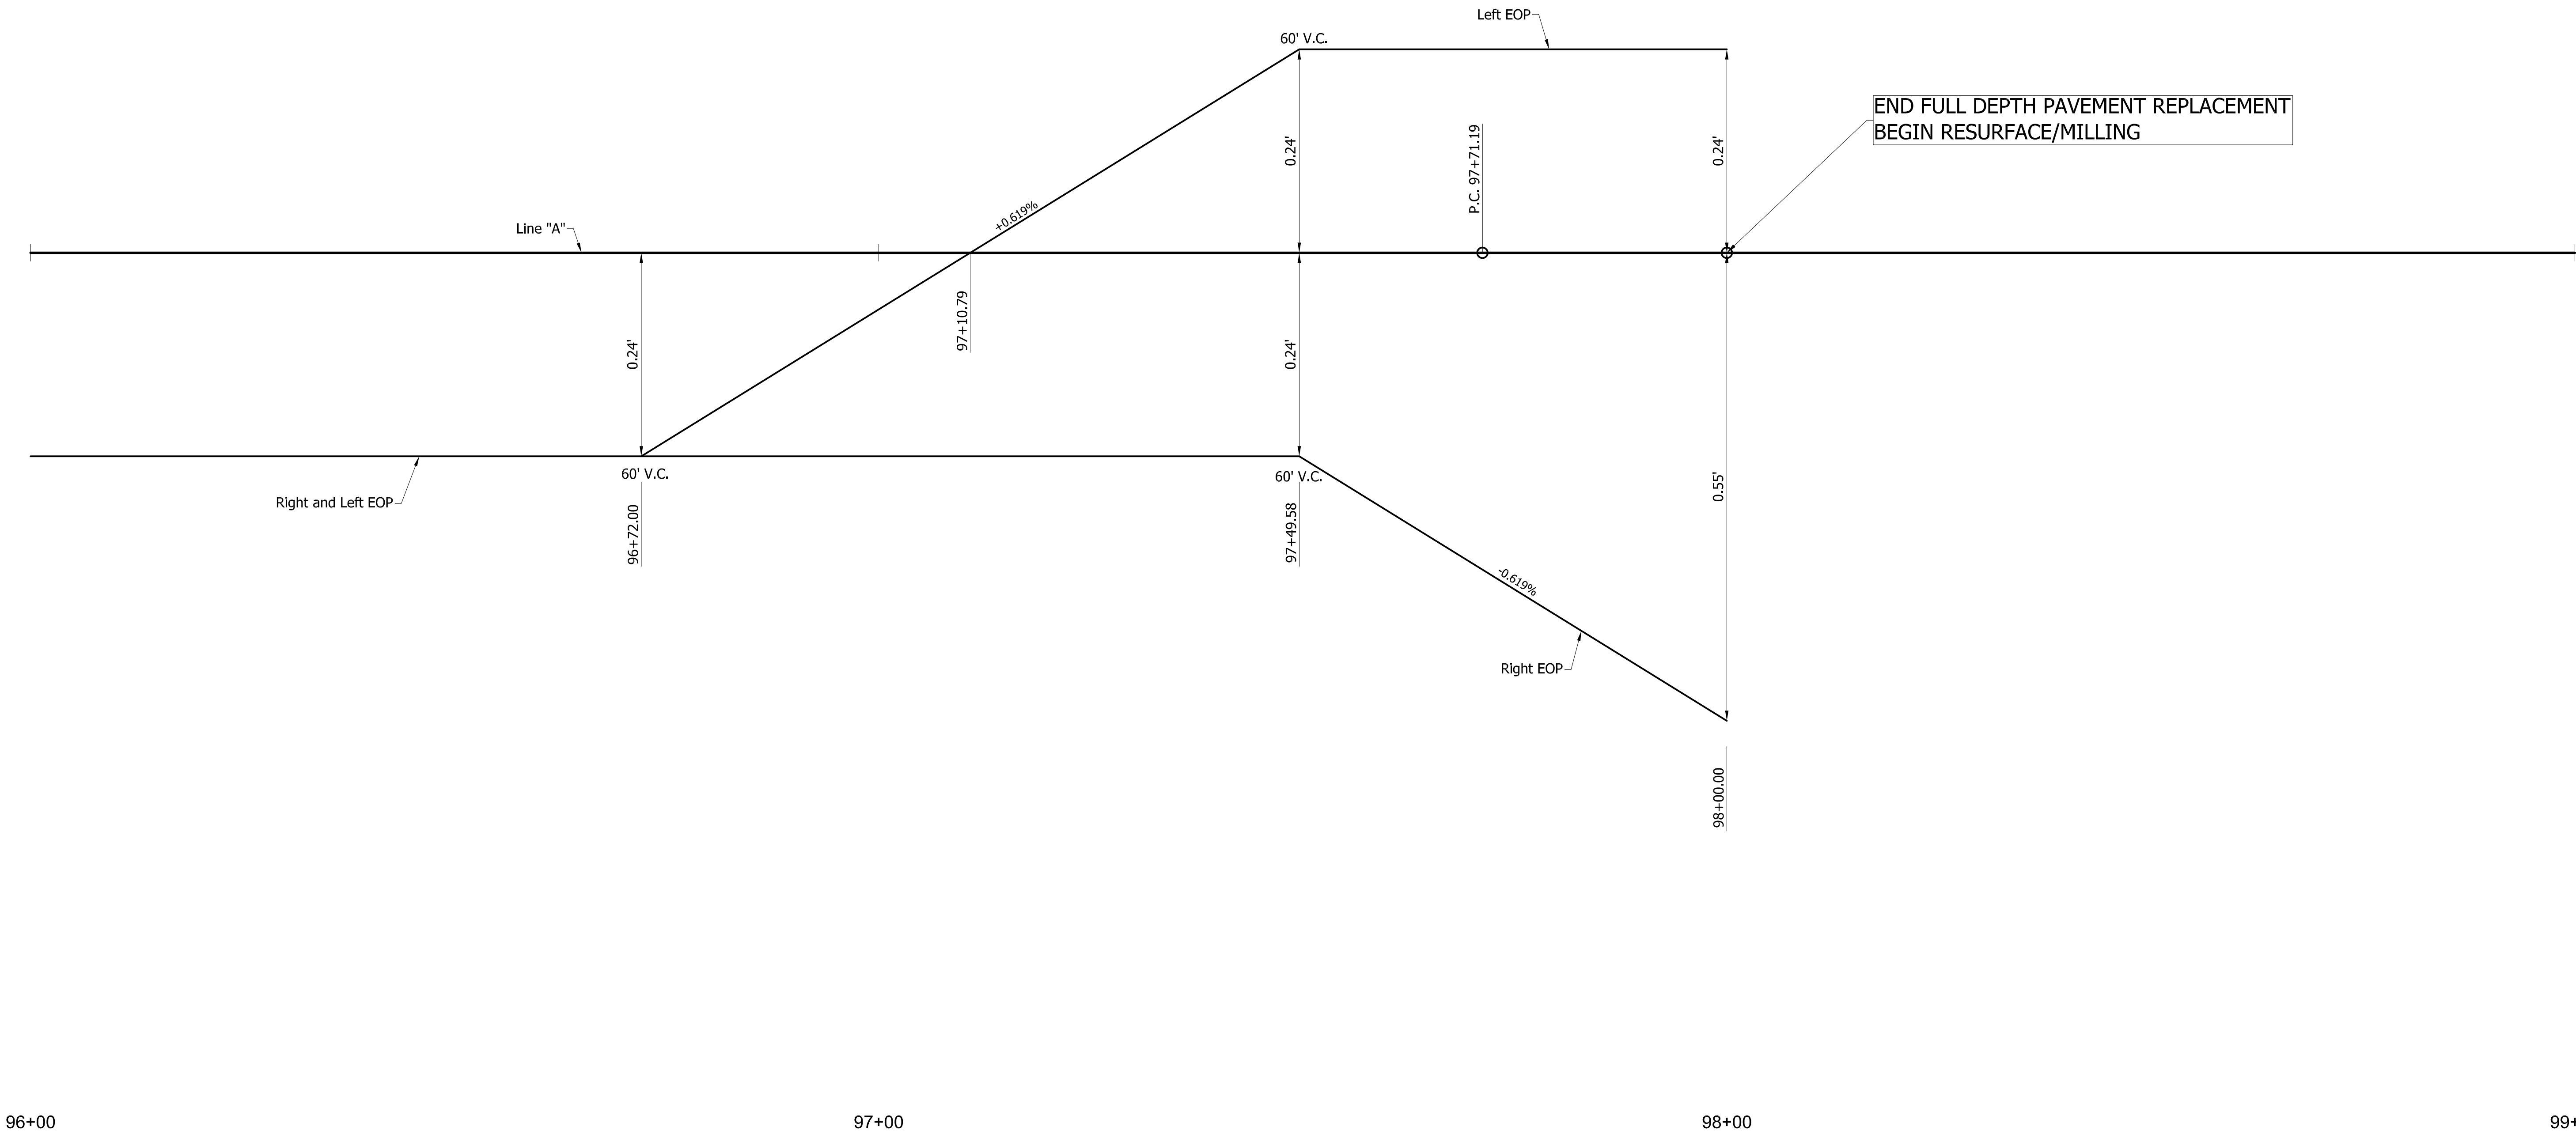

S:\2018Proj\2018-027 SR 252 Edinburgh 1700108\Production Drawings\08-Superelevation Transition Diagrams\2018-027-Super-Diagram.dwg, 3/16/2022 2:37:16 PM

--

NOT FOR
CONSTRUCTION

DESIGNED: JGP	DRAWN: JGP
CHECKED: GRW	CHECKED: GRW

INDIANA DEPARTMENT OF TRANSPORTATION	
SUPERELEVATION DIAGRAM S.R. 252	

HORIZONTAL SCALE	BRIDGE FILE
1" = 10'	
VERTICAL SCALE	DESIGNATION
1" = .01'	1700108
SURVEY BOOK	SHEETS
	62 of 260
CONTRACT	PROJECT
R-40411	1700108