


NORTH ENTRANCE ROAD AND ACCESSIBILITY IMPROVEMENTS

BROWN COUNTY STATE PARK


1801 S.R. 46 E

NASHVILLE, INDIANA 47448

***BID SET
FEBRUARY 3, 2026***

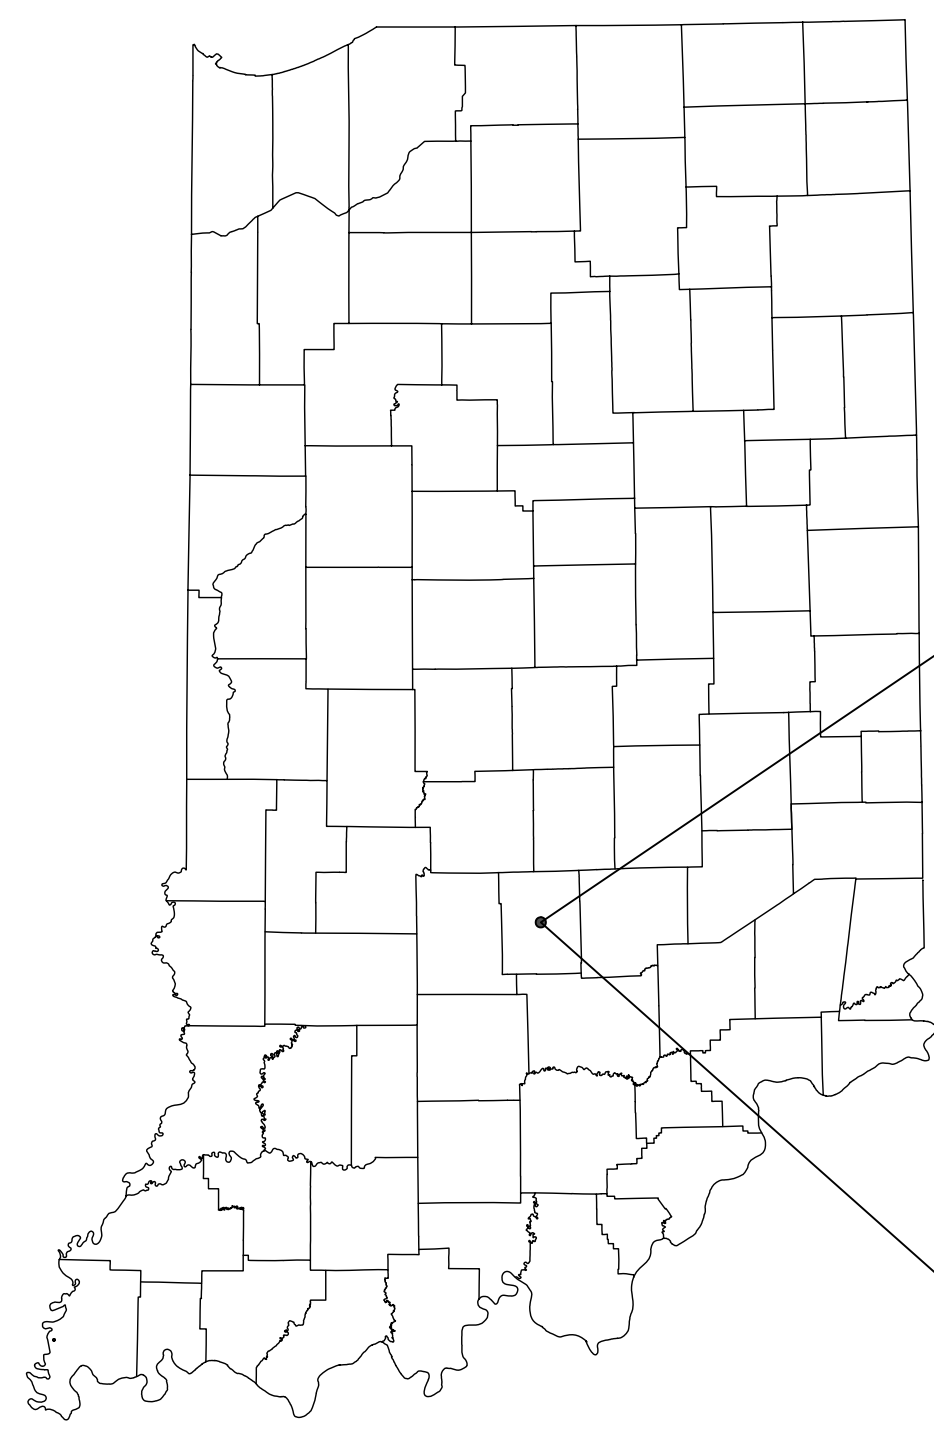

PROJECT SITE

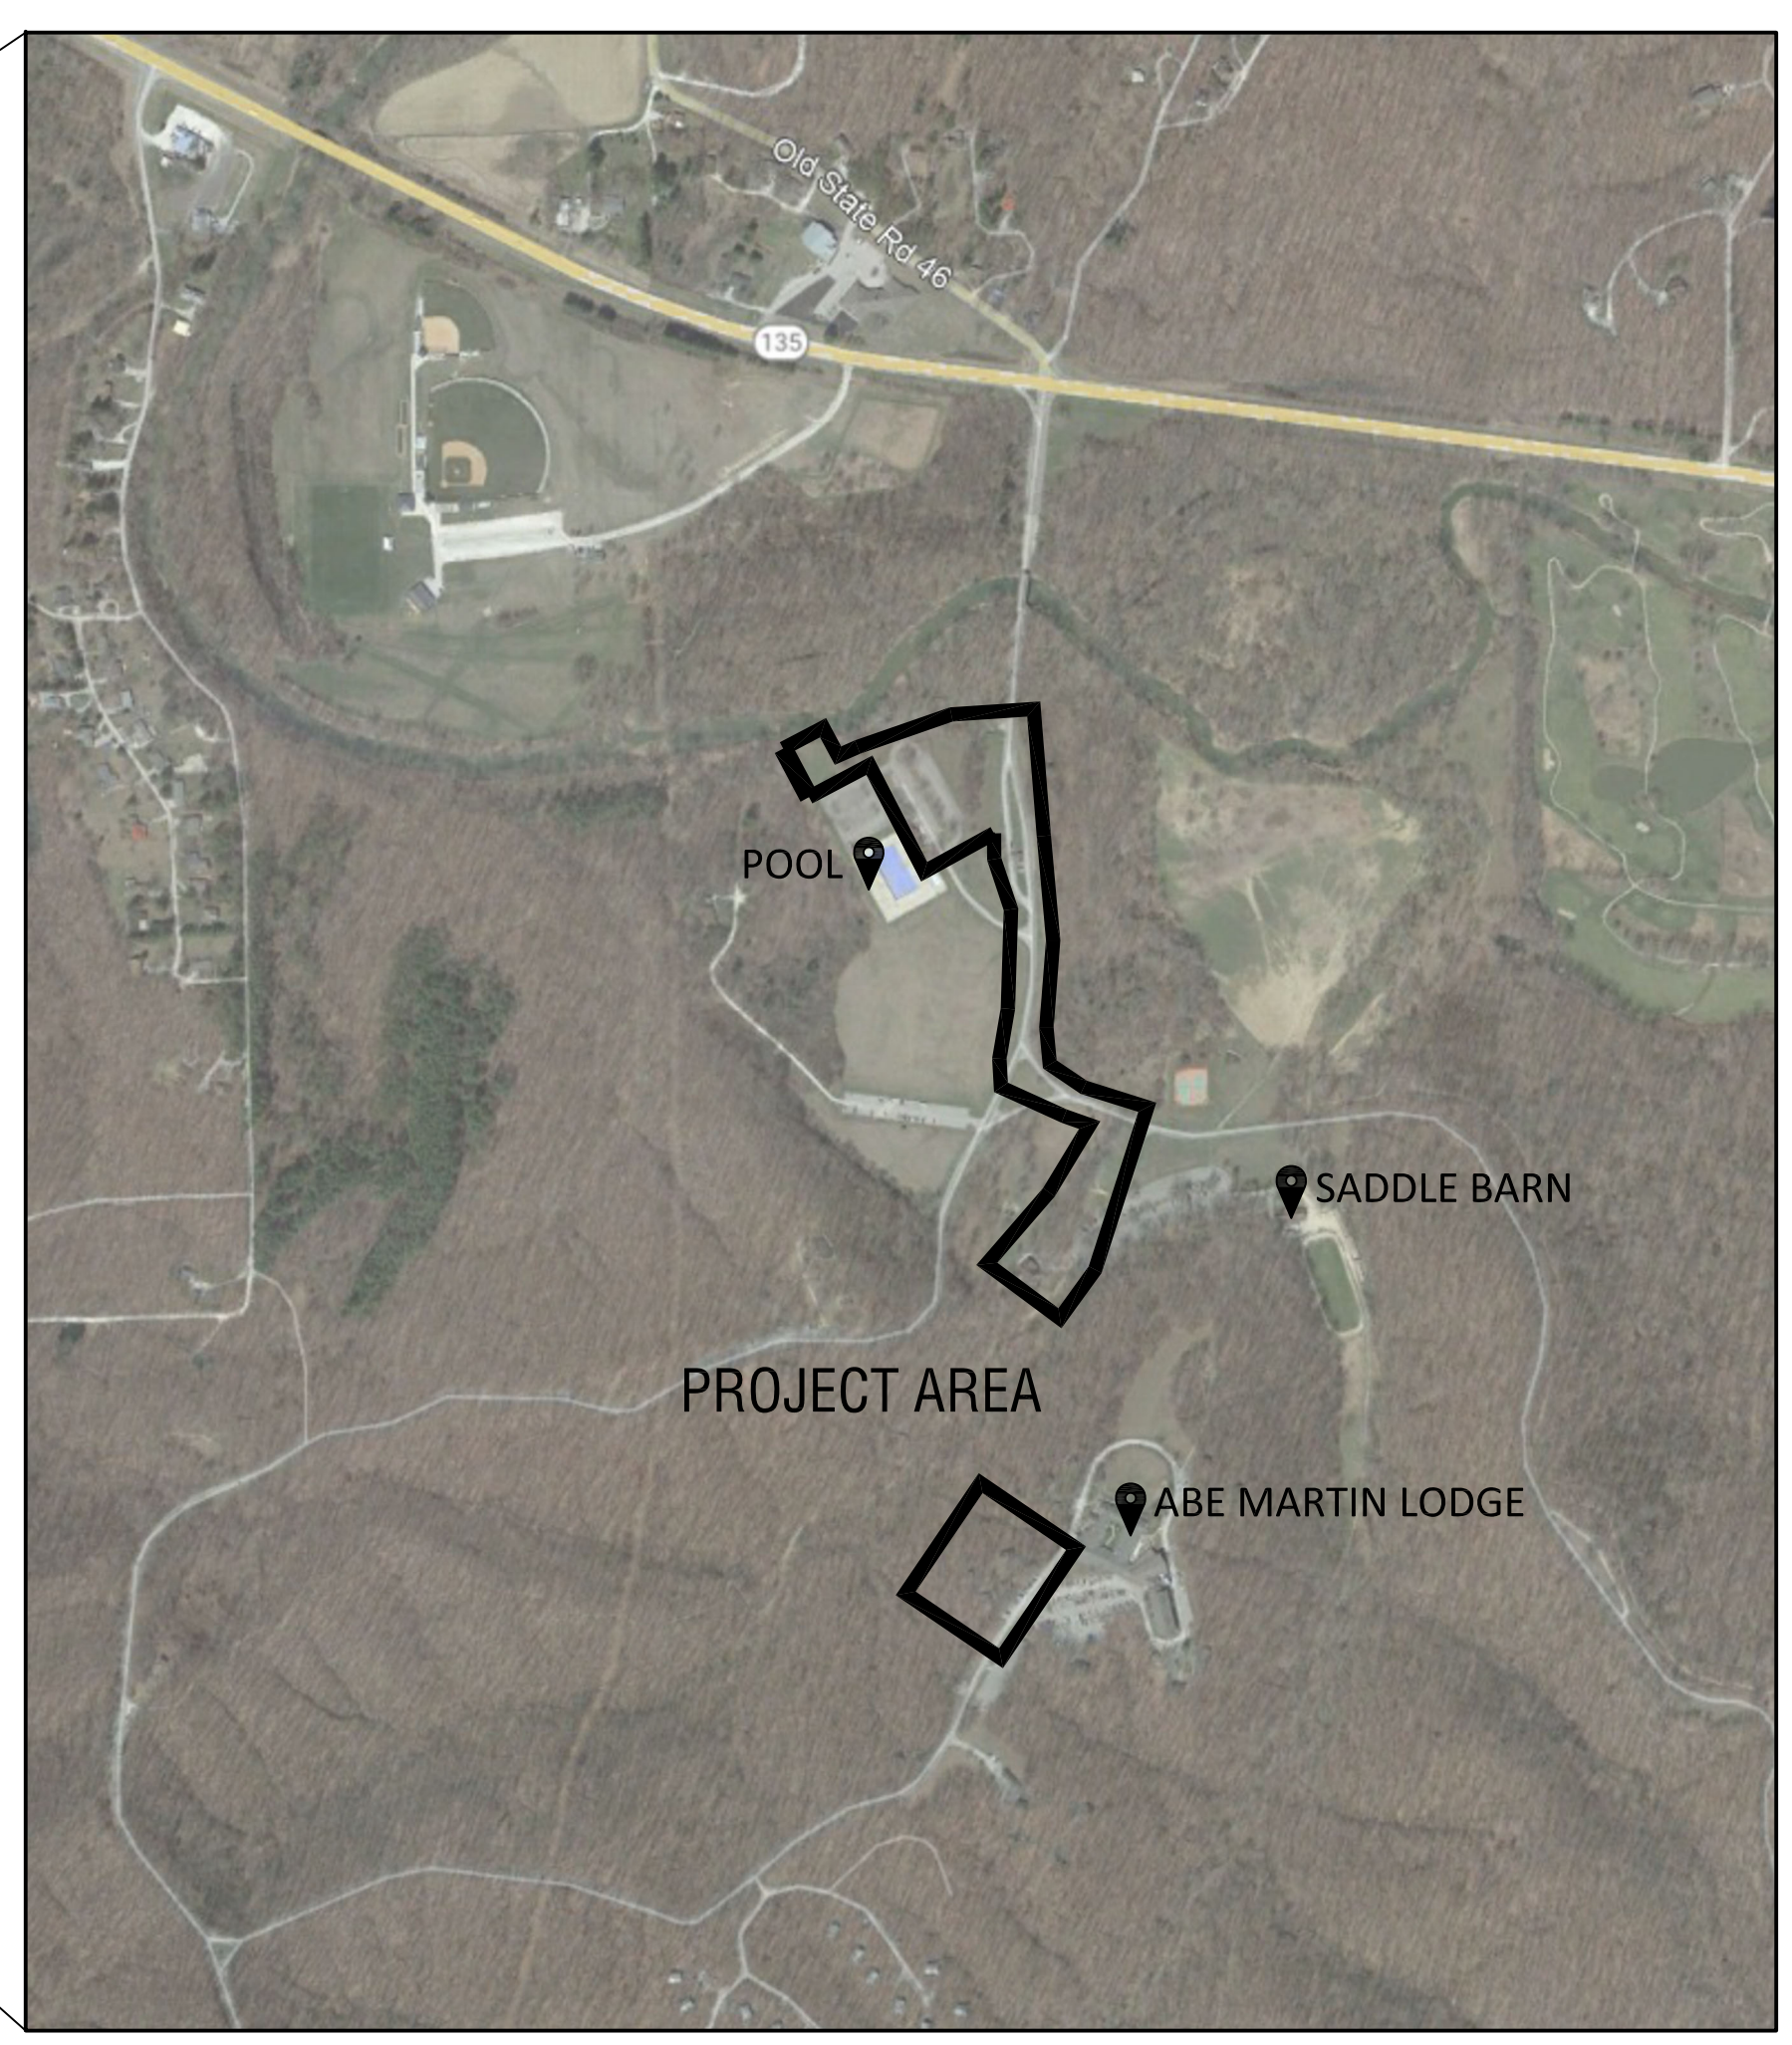

SHEET INDEX

L001	OVERALL SITE PLAN
L101	DEMOLITION PLAN
L102	DEMOLITION PLAN
L103	DEMOLITION PLAN
L104	DEMOLITION PLAN
L105	DEMOLITION PLAN
L201a	MATERIALS PLAN
L201b	LAYOUT PLAN
L202a	MATERIALS PLAN
L202b	LAYOUT PLAN
L203	MATERIALS & LAYOUT PLAN
L204	MATERIALS & LAYOUT PLAN
L205	MATERIALS & LAYOUT PLAN
L206	MATERIALS & LAYOUT PLAN
L501	DETAILS
L502	DETAILS
L503	DETAILS
L504	DETAILS
L505	DETAILS ALTERNATE 1
L506	DETAILS ALTERNATE 1
L507	DETAILS ALTERNATE 1
LA001	OVERALL SITE PLAN ALTERNATE 1
LA101	DEMOLITION PLAN ALTERNATE 1
LA201a	MATERIALS PLAN ALTERNATE 1
LA201b	LAYOUT PLAN ALTERNATE 1
LA202	LIGHTING PLAN ALTERNATE 1
C200	AREA 1 STORMWATER PROTECTION PLAN
C300	OVERALL SITE GRADING & DRAINAGE
C301	SITE GRADING AND DRAINAGE AREA 1
C302	SITE GRADING AND DRAINAGE AREA 2
C303	SITE GRADING AND DRAINAGE AREA 3
C304	SITE GRADING AND DRAINAGE AREA 4
C305	SITE GRADING AND DRAINAGE AREA 5
C306	SITE GRADING AND DRAINAGE AREA 6
C307	SITE GRADING AND DRAINAGE DETAILS
C400	ALTERNATE 1 ADDITIONAL ACCESSIBLE PARKING AND WALK IMPROVEMENTS

OWNER



THE INDIANA DEPARTMENT OF NATURAL RESOURCES
DIVISION OF PARKS
402 W WASHINGTON ROOM W298
INDIANAPOLIS, IN 46204

CONSULTANT



LANDSTORY, INC.
1509 N ALABAMA STREET
INDIANAPOLIS, IN 46202

HOLEY MOLEY SAYS

"DIG SAFELY"



"IT'S THE LAW"

CALL 2 WORKING DAYS BEFORE YOU DIG
1-800-382-5544

CALL TOLL FREE
PER INDIANA STATE LAW ICB-1-26
IT IS AGAINST THE LAW TO EXCAVATE
WITHOUT NOTIFYING THE UNDERGROUND
LOCATION SERVICE TWO (2) WORKING
DAYS BEFORE COMMENCING WORK.





SEE DEMOLITION NOTES ON SHEET L102

0 10 20 40

SCALE: 1"=20'

This drawing and the design concepts represented, as instruments of service, are the sole property of LANDSTORY, Inc. and may not be used, reproduced, or copied, in whole or part, for any purpose without prior written authorization of LANDSTORY, Inc.

Seal



Project

Brown County State Park
North Entrance Road and
Accessibility Improvements

Client




DNR
Indiana Department
of Natural Resources

200 W. WASHINGTON STREET
INDIANAPOLIS, IN 46204

Dates

February 3, 2026

Revisions

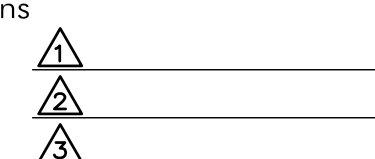

Project Manager

JG

Drawn

CM

Checked

Project Number


#ENG 2601722091

Sheet Title

DEMOLITION PLAN

Sheet

L-102

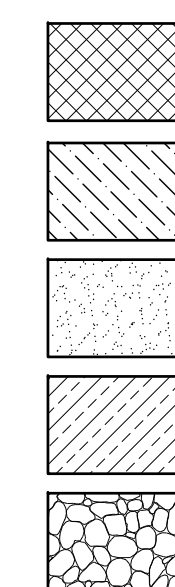

STONE PAVING TO BE REMOVED COMPLETELY

EXISTING 1' CONTOUR



INLET PROTECTION, REF. ENG. DWGS.



EXISTING TREE TO REMAIN. INSTALL TREE PROTECTION PER DTL. 01/L103 .





REMOVE TREE AND STUMP COMPLETE

ABBREVIATIONS

(DND) DO NOT DISTURB


DEMOLITION NOTES

1. CONTRACTOR TO INSTALL TEMPORARY TREE PROTECTION PER PLANS, DETAILS AND SPECIFICATIONS. TEMPORARY TREE PROTECTION WILL REMAIN IN PLACE THROUGHOUT DURATION OF CONSTRUCTION UNLESS OTHERWISE NOTED.
2. REFERENCE ENGINEER'S STORM WATER POLLUTION PREVENTION PLAN DRAWINGS C200.
3. THESE DRAWINGS HAVE BEEN CREATED FROM SURVEY INFORMATION PROVIDED BY FPBH, INC., NORTH VERNON, INDIANA. LANDSTORY IS NOT RESPONSIBLE FOR THE ACCURACY OF THE SURVEY.
4. IT IS THE CONTRACTOR'S RESPONSIBILITY TO BE FAMILIAR WITH AND TO LOCATE ALL EXISTING SITE CONDITIONS AND UNDERGROUND UTILITIES, PIPES, AND OTHER SUBSTRUCTURES, AND TO PROTECT THEM FROM DAMAGE. THE EXPENSE OF REPAIR, BODILY INJURY OR REPLACEMENT OF SAID SUBSTRUCTURES INCLUDING DAMAGE OF THE OWNER'S PROPERTY SHALL BE BORN BY THE CONTRACTOR. THE CONTRACTOR SHALL HAND DIG FOOTINGS, TREE WELLS, PLANTING BEDS, ETC. AS REQUIRED. CONTRACTOR IS RESPONSIBLE FOR CONTACTING UTILITY COMPANIES PRIOR TO ANY EXCAVATION.
5. LOCATION AND ELEVATION OF ALL EXISTING IMPROVEMENTS WITH AND ADJACENT TO THE AREA OF WORK SHALL BE CONFIRMED BY FIELD MEASUREMENT PRIOR TO EXCAVATION AND CONSTRUCTION OF NEW WORK. EXTREME CARE SHALL BE EXERCISED IN EXCAVATION AND WORKING NEAR EXISTING UTILITIES. REFER TO CIVIL DRAWING FOR GENERAL REFERENCE. CONTRACTOR WILL MAKE EXPLORATORY EXCAVATIONS AND LOCATE EXISTING UNDERGROUND UTILITIES, PIPES AND OTHER SUBSTRUCTURES SUFFICIENTLY AHEAD OF CONSTRUCTION TO PERMIT REVISIONS TO PLANS, DETAILS AND SPECIFICATIONS IF REVISIONS ARE NECESSARY BECAUSE OF ACTUAL LOCATION IN THE FIELD. THE LOCATIONS OF UTILITIES, STRUCTURES AND SERVICES SHOWN IN THESE PLANS ARE APPROXIMATE ONLY, AND DISCREPANCIES BETWEEN THESE PLANS AND ACTUAL FIELD CONDITIONS SHALL BE IMMEDIATELY REPORTED TO THE OWNER'S AUTHORIZED REPRESENTATIVE.
6. THE CONTRACTOR SHALL PROTECT ALL EXISTING UTILITIES, LANDSCAPING, AND FEATURES TO REMAIN ON AND/OR ADJACENT TO THE PROJECT SITE DURING CONSTRUCTION. CONTRACTOR SHALL REPAIR, AT HIS OWN EXPENSE, ALL DAMAGE RESULTING FROM HIS OPERATIONS OR NEGLIGENCE.
7. EROSION CONTROL MEASURES WILL BE PROVIDED BY CONTRACTOR PER CIVIL ENGINEERING DRAWINGS AND AS REQUIRED BY AUTHORITIES HAVING JURISDICTION.
8. THE CONTRACTOR SHALL VISIT THE SITE PRIOR TO SUBMITTING A BID. PERMITS FOR ANY CONSTRUCTION DEPICTED IN THESE PLANS SHALL BE OBTAINED BY THE CONTRACTOR.

 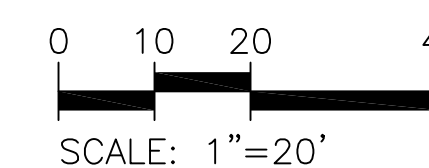

01 PLAN

02 PLAN

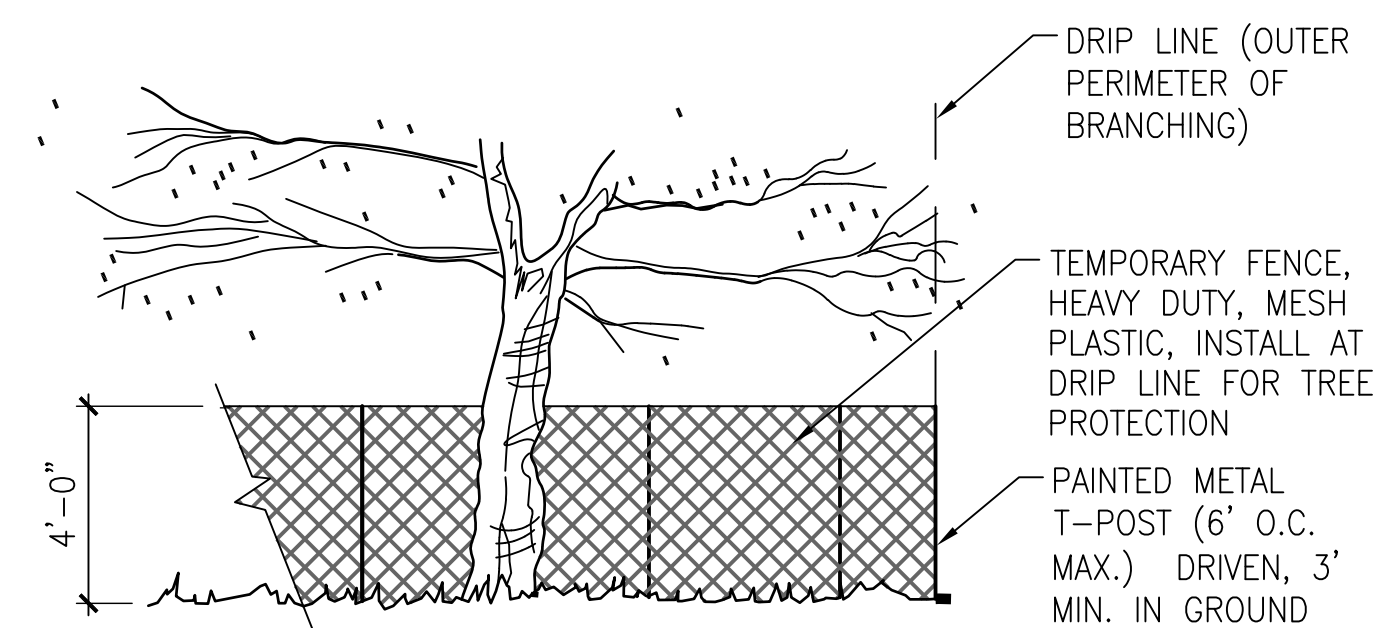


- NOTES:
1. THE CONTRACTOR WILL PROTECT EXISTING TREES TO REMAIN, INCLUDING BUT NOT LIMITED TO, INSTALLING TEMPORARY TREE PROTECTION FENCING AROUND TREES AS INDICATED.
 2. TEMPORARY FENCE APPLIES TO TEMPORARY TREE PROTECTION AND CONSTRUCTION FENCE.

01 TREE PROTECTION DETAIL

SCALE: 1" = 1'-0"

DEMOLITION LEGEND

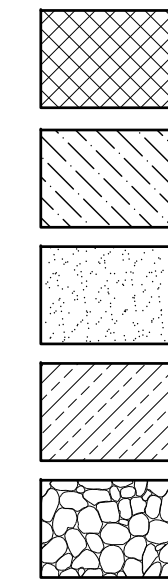

SIDEWALK TO BE REMOVED COMPLETELY

PAVEMENT TO BE REMOVED COMPLETELY

MILL ASPHALT, REF. CIVIL DWGS.

GRAVEL PATH TO BE REMOVED COMPLETELY

STONE PAVING TO BE REMOVED COMPLETELY

LIMIT OF CONSTRUCTION

EXISTING 1' CONTOUR



INLET PROTECTION, REF. ENG. DWGS.



EXISTING TREE TO REMAIN. INSTALL TREE PROTECTION PER DTL. 01/L103 .



REMOVE TREE AND STUMP COMPLETE

ABBREVIATIONS

(DND) DO NOT DISTURB

(SEE DEMOLITION NOTES ON SHEET L102)

Seal



Project

Brown County State Park
North Entrance Road and
Accessibility Improvements


Client

200 W. WASHINGTON STREET
INDIANAPOLIS, IN 46204

Dates

February 3, 2026

Revisions

 

Project Manager

JG

Drawn

CM

Checked

JG

Project Number


#ENG 2601722091


Sheet Title

DEMOLITION PLAN

Sheet

L-103

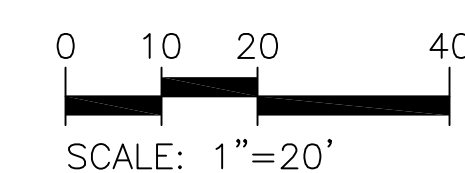

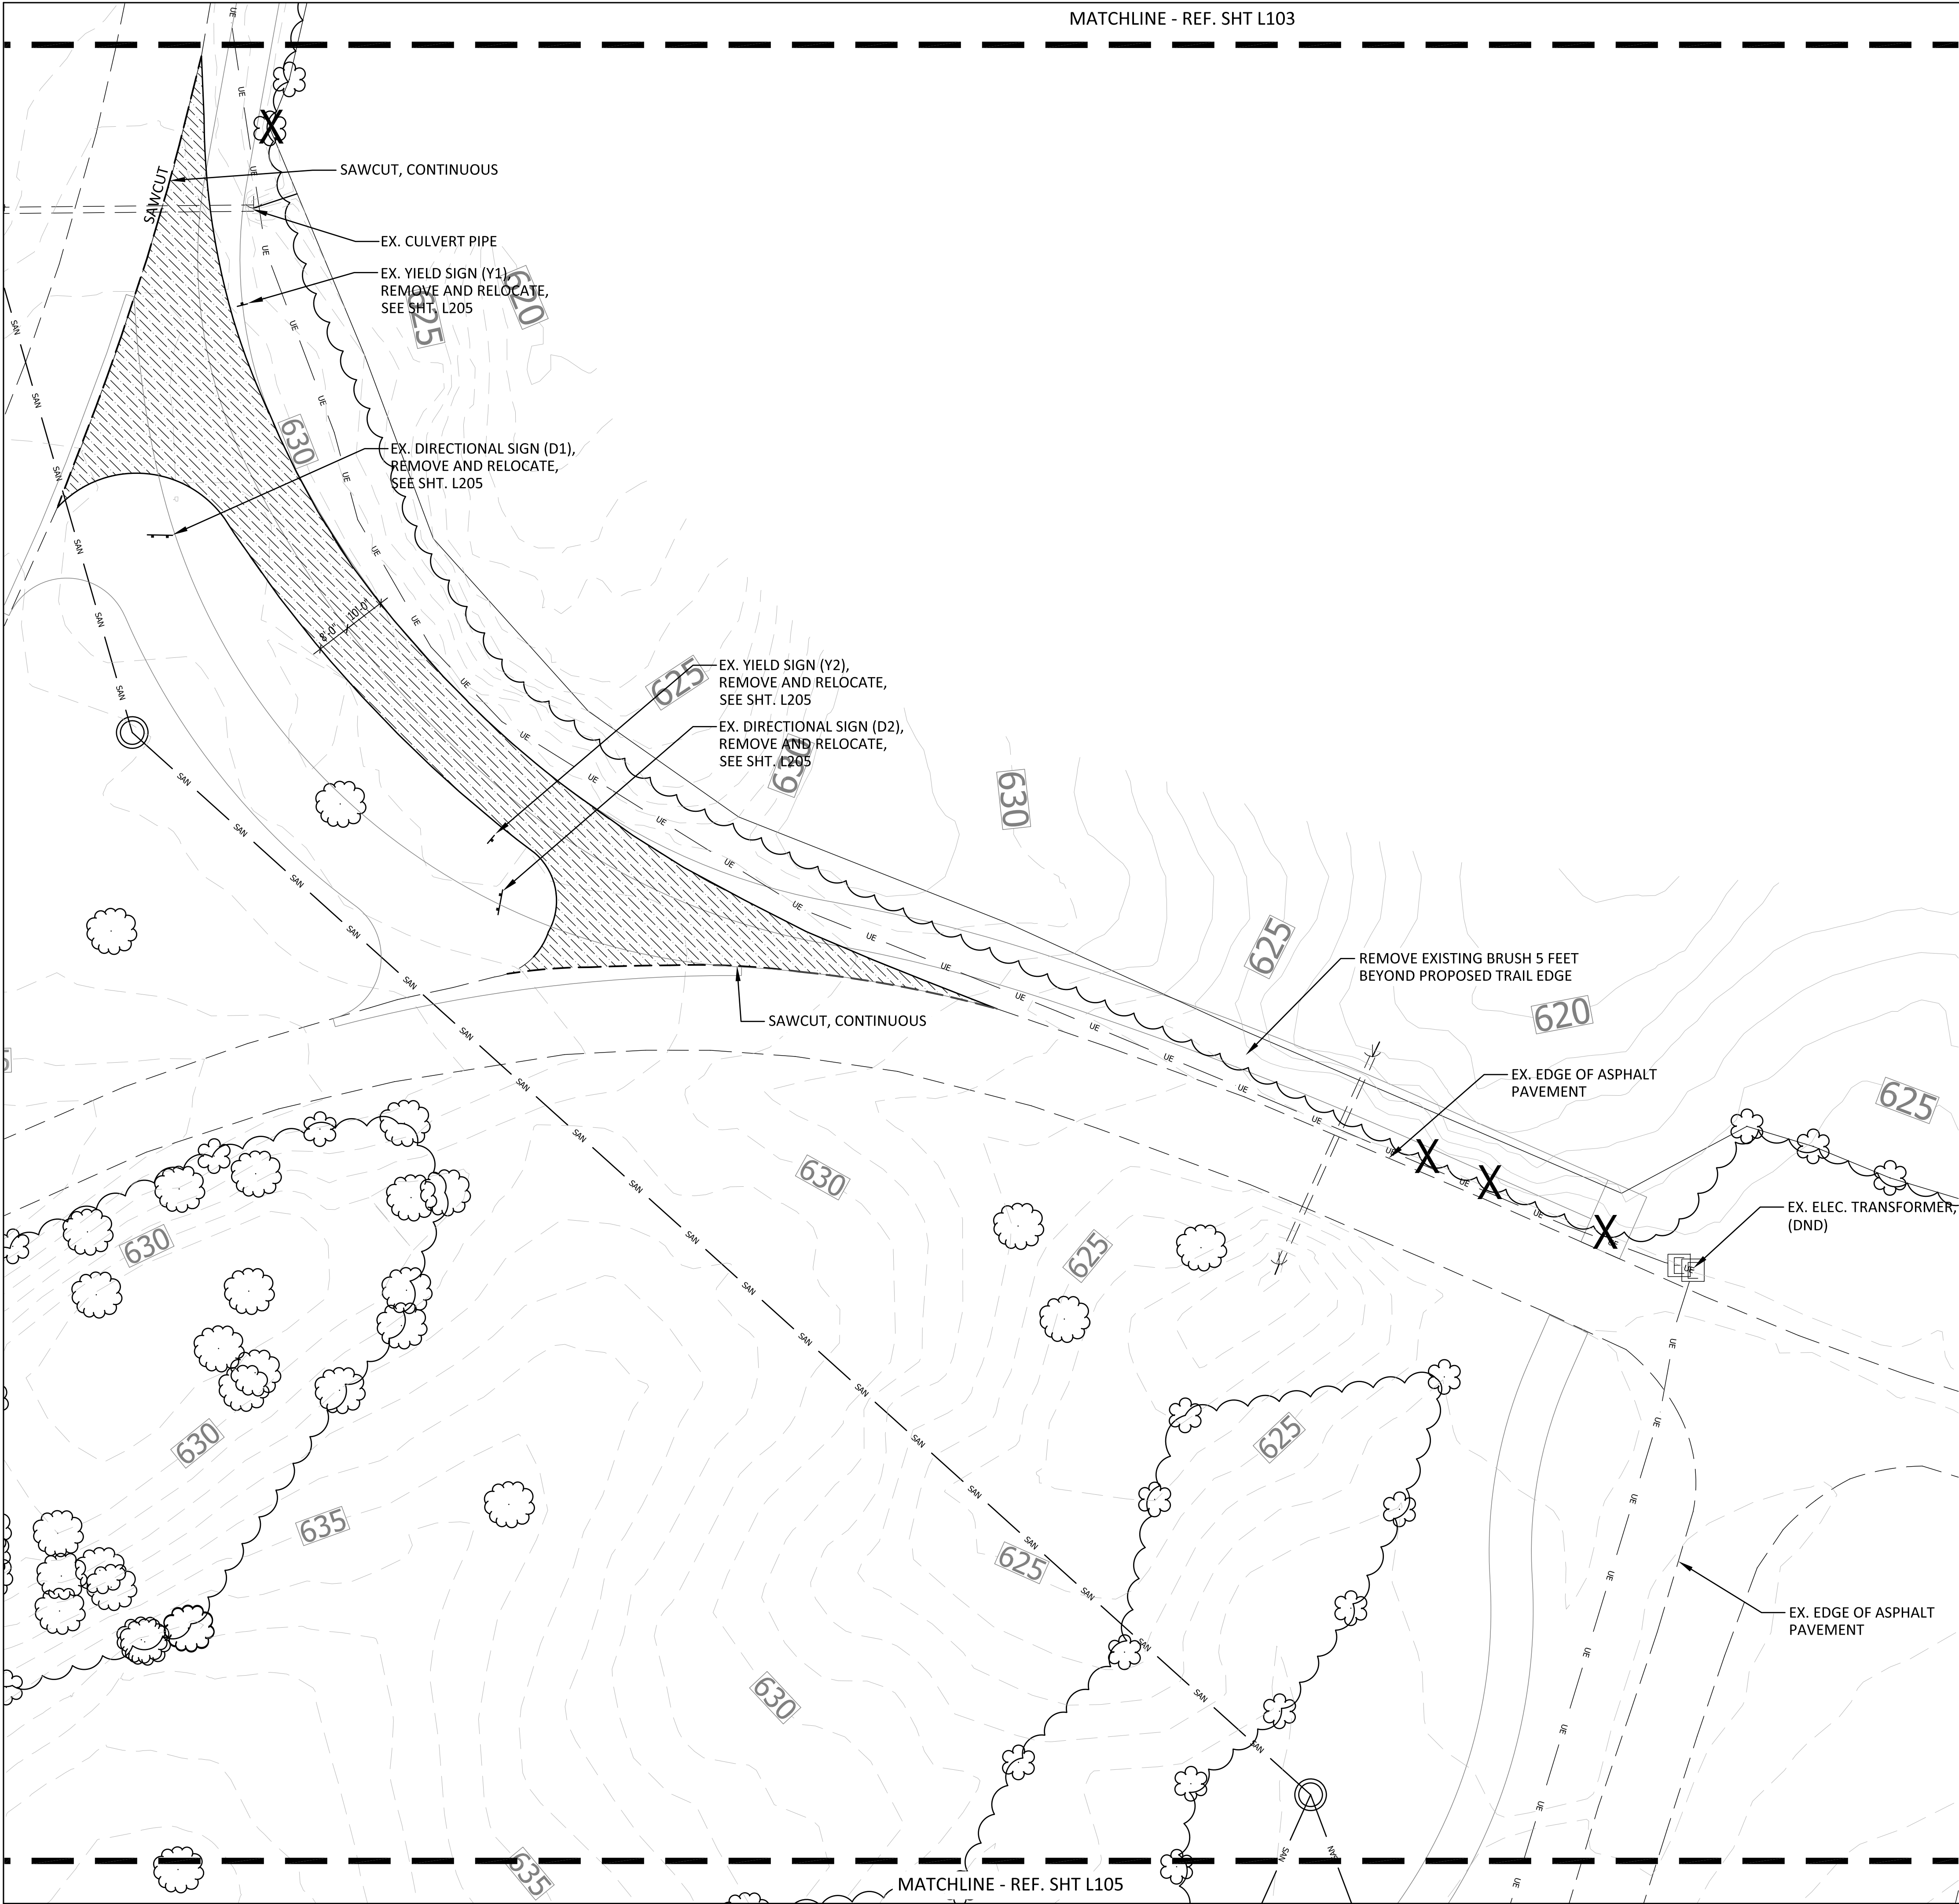

DEMOLITION LEGEND

- SIDEWALK TO BE REMOVED COMPLETELY
- PAVEMENT TO BE REMOVED COMPLETELY
- MILL ASPHALT, REF. CIVIL DWGS.
- GRAVEL PATH TO BE REMOVED COMPLETELY
- STONE PAVING TO BE REMOVED COMPLETELY
- LIMIT OF CONSTRUCTION
- EXISTING 1' CONTOUR
- INLET PROTECTION, REF. ENG. DWGS.
- EXISTING TREE TO REMAIN. INSTALL TREE PROTECTION PER DTL. 01/L103
- REMOVE TREE AND STUMP COMPLETE

ABBREVIATIONS

- (DND) DO NOT DISTURB
- (SEE DEMOLITION NOTES ON SHEET L102)

LANDSTORY

Landscape Architecture
Planning
Urban Design

1509 N. Alabama St.
Indianapolis, Indiana 46202

317.625.2852 tel
www.landstoryla.com

This drawing and the design concepts represented, as instruments of service, are the sole property of LANDSTORY, Inc. and may not be used, reproduced, or copied, in whole or part, for any purpose without prior written authorization of LANDSTORY, Inc.

Seal



Project
Brown County State Park
North Entrance Road and
Accessibility Improvements

Client
DNR
Indiana Department
of Natural Resources
200 W. WASHINGTON STREET
INDIANAPOLIS, IN 46204

Dates
February 3, 2026


Revisions

Project Manager JG
Drawn CM
Checked JG

Project Number
#ENG 2601722091


Sheet Title
DEMOLITION PLAN

Sheet
L-104

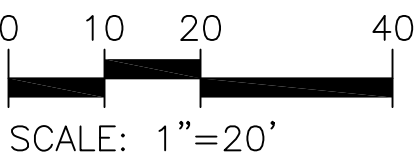

This drawing and the design concepts represented, as instruments of service, are the sole property of LANDSTORY, Inc. and may not be used, reproduced, or copied, in whole or part, for any purpose without prior written authorization of LANDSTORY, Inc.

Seal

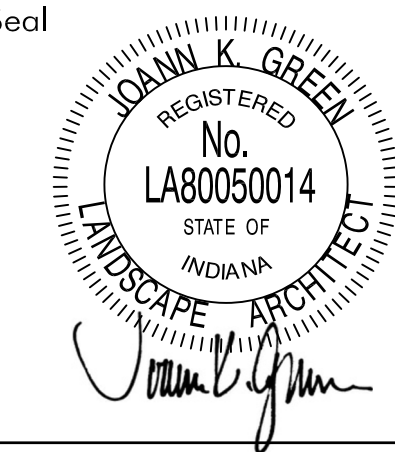

Project
Brown County State Park
North Entrance Road and
Accessibility Improvements

Client


DNR
Indiana Department
of Natural Resources

200 W. WASHINGTON STREET
INDIANAPOLIS, IN 46204

Dates

February 3, 2026

Revisions

 

Project Manager

Drawn _____ CM

Checked _____ JG


Project Number
#ENG 2601722091


Sheet Title


DEMOLITION PLAN

Sheet



L-105

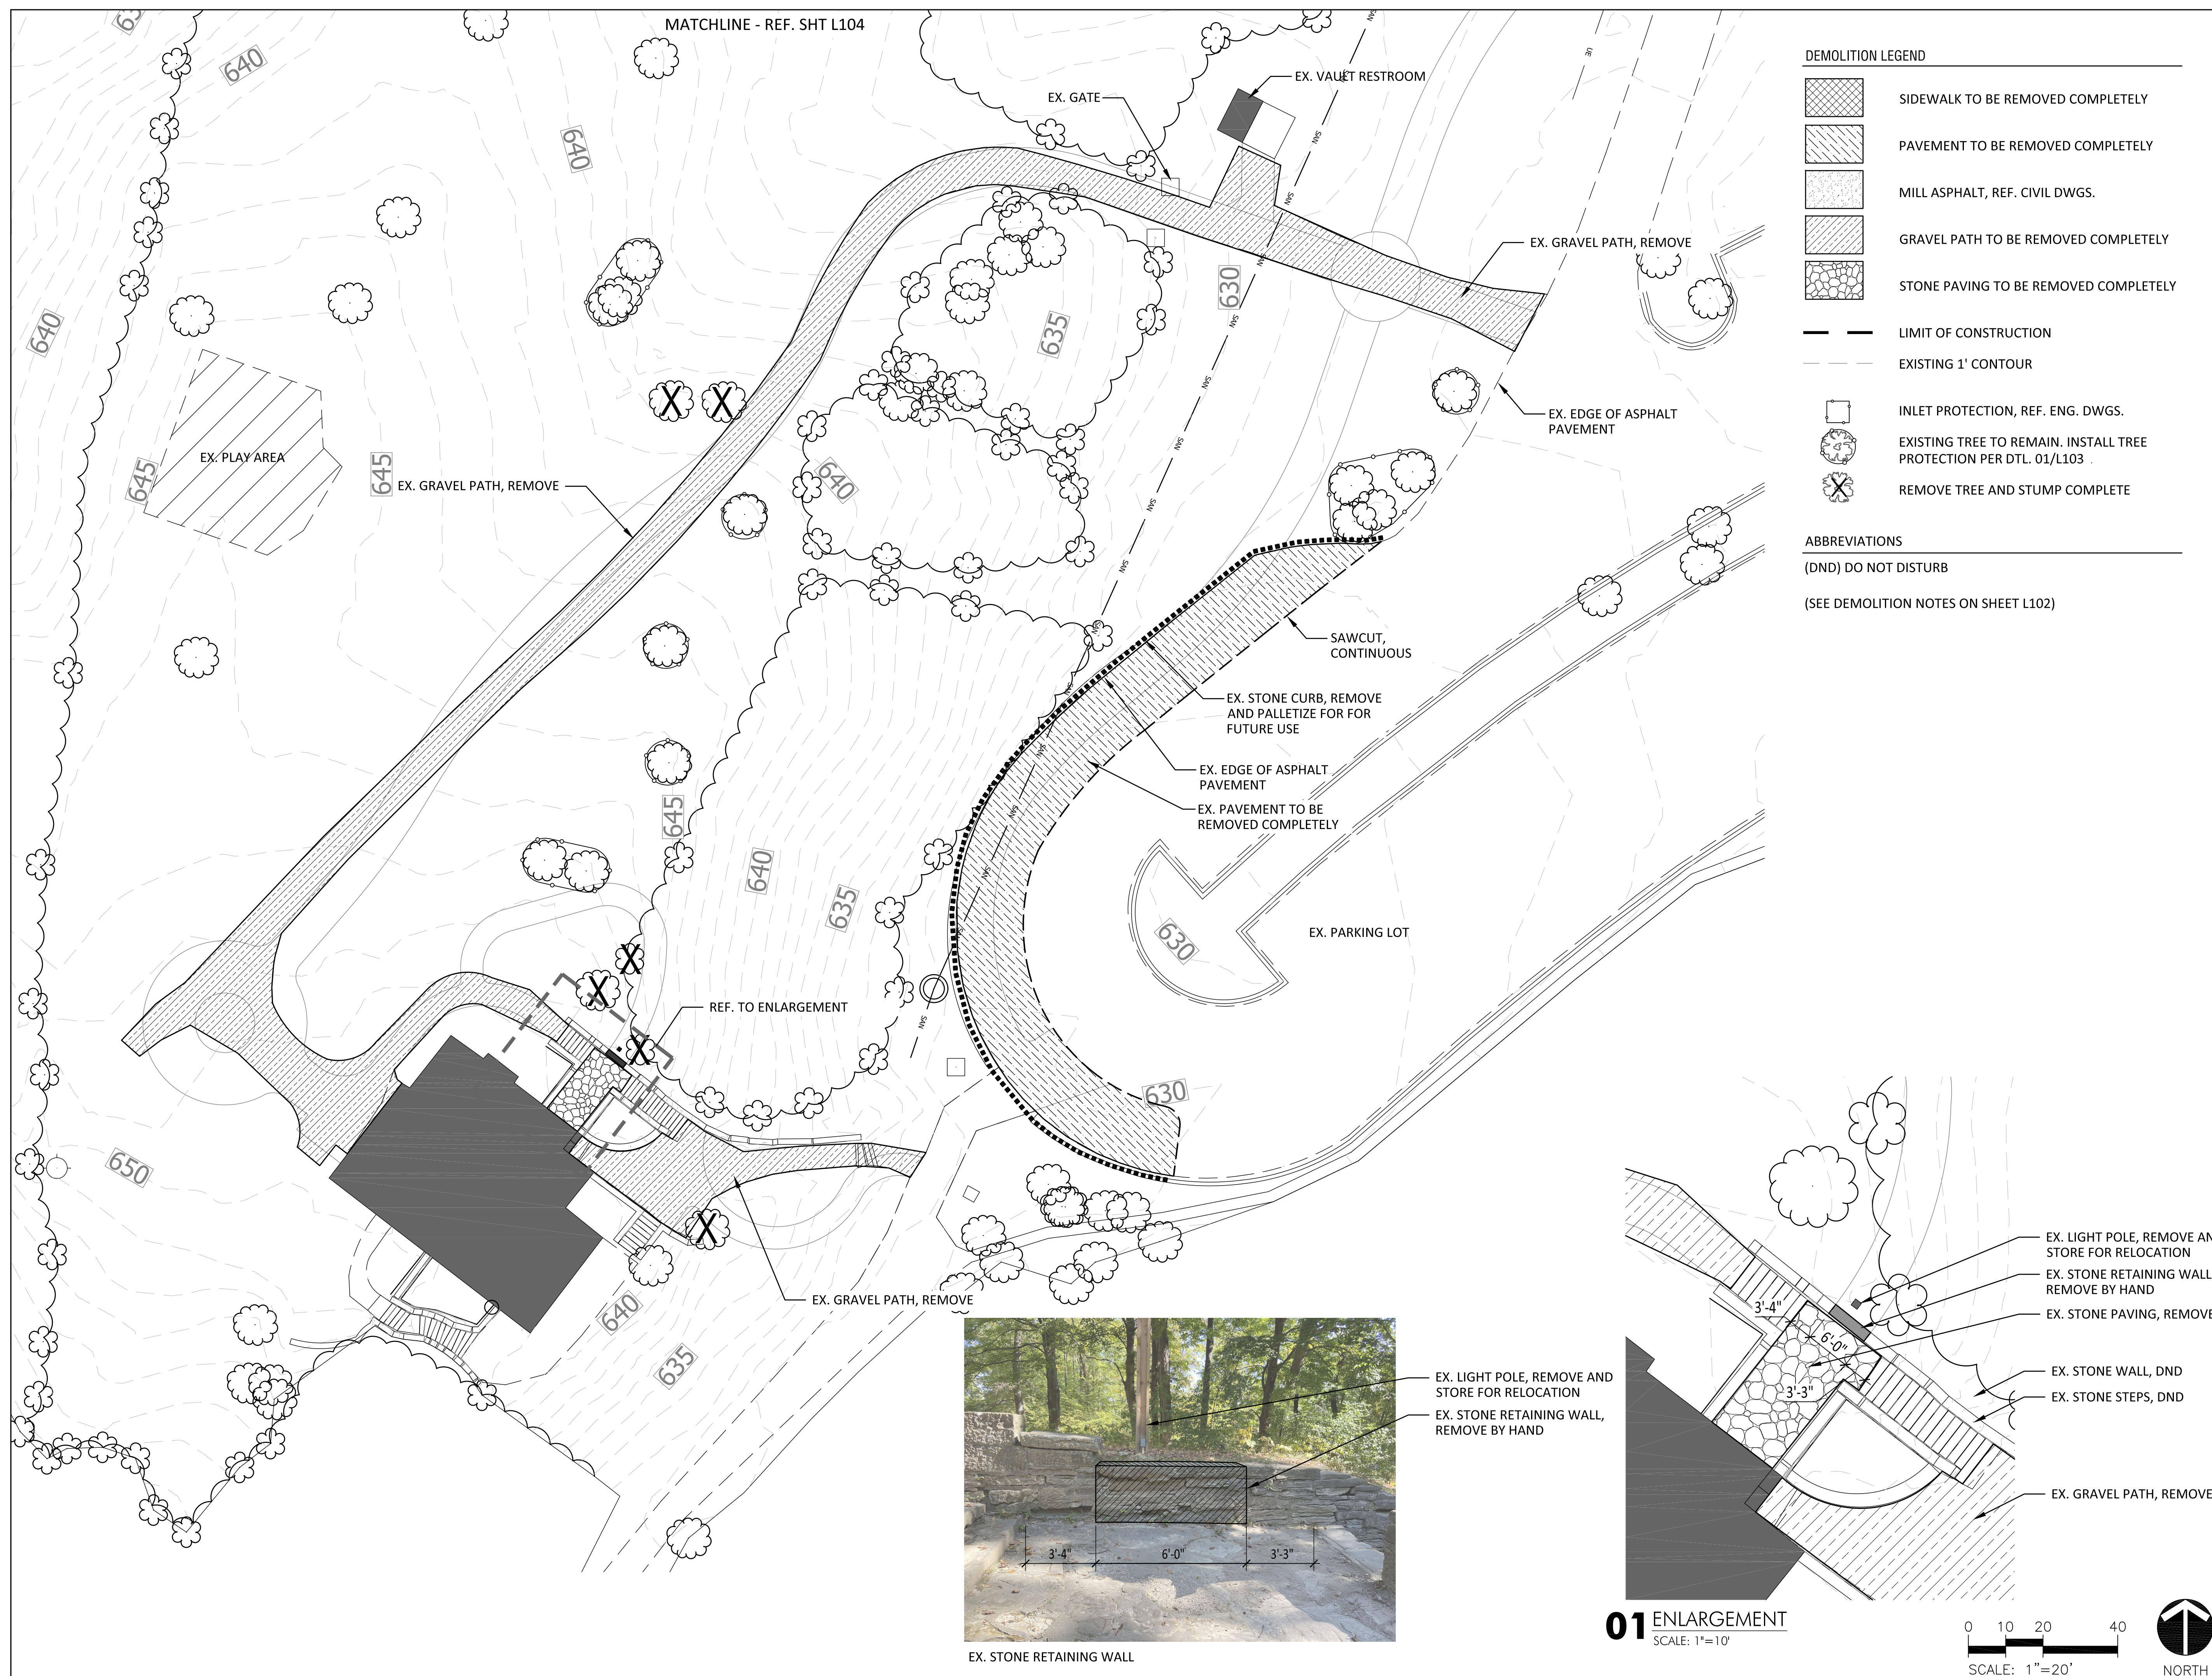

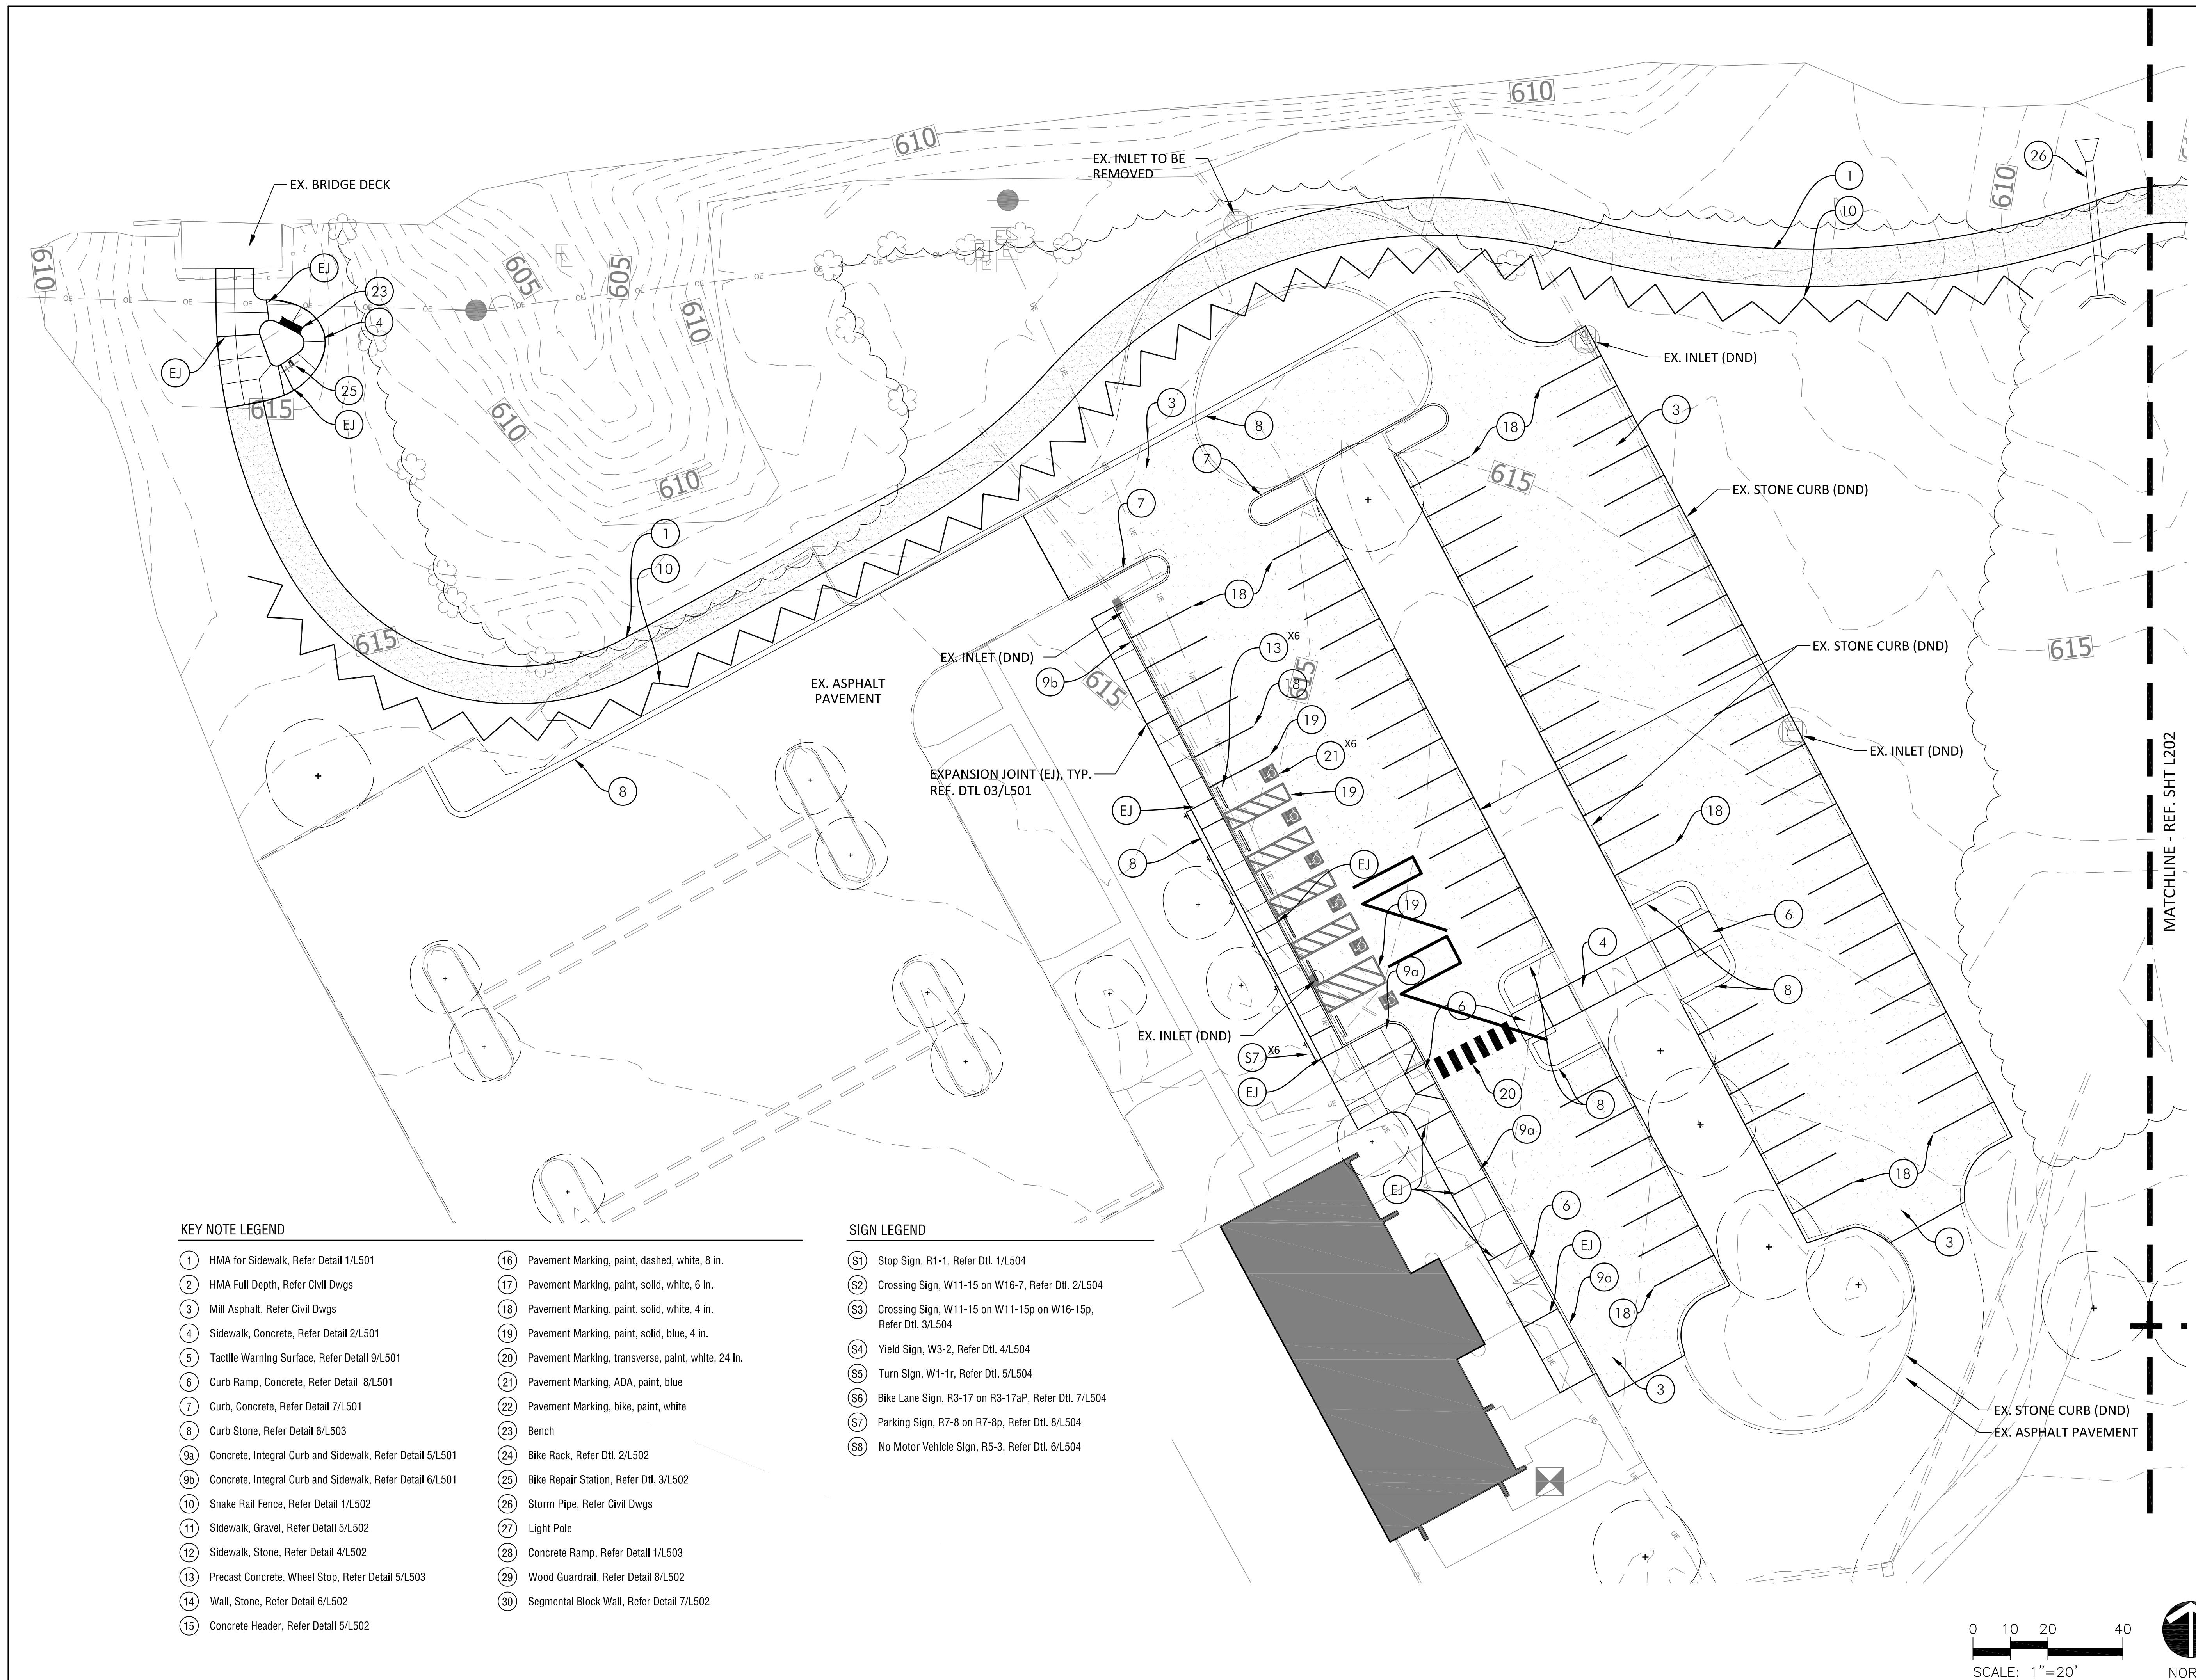

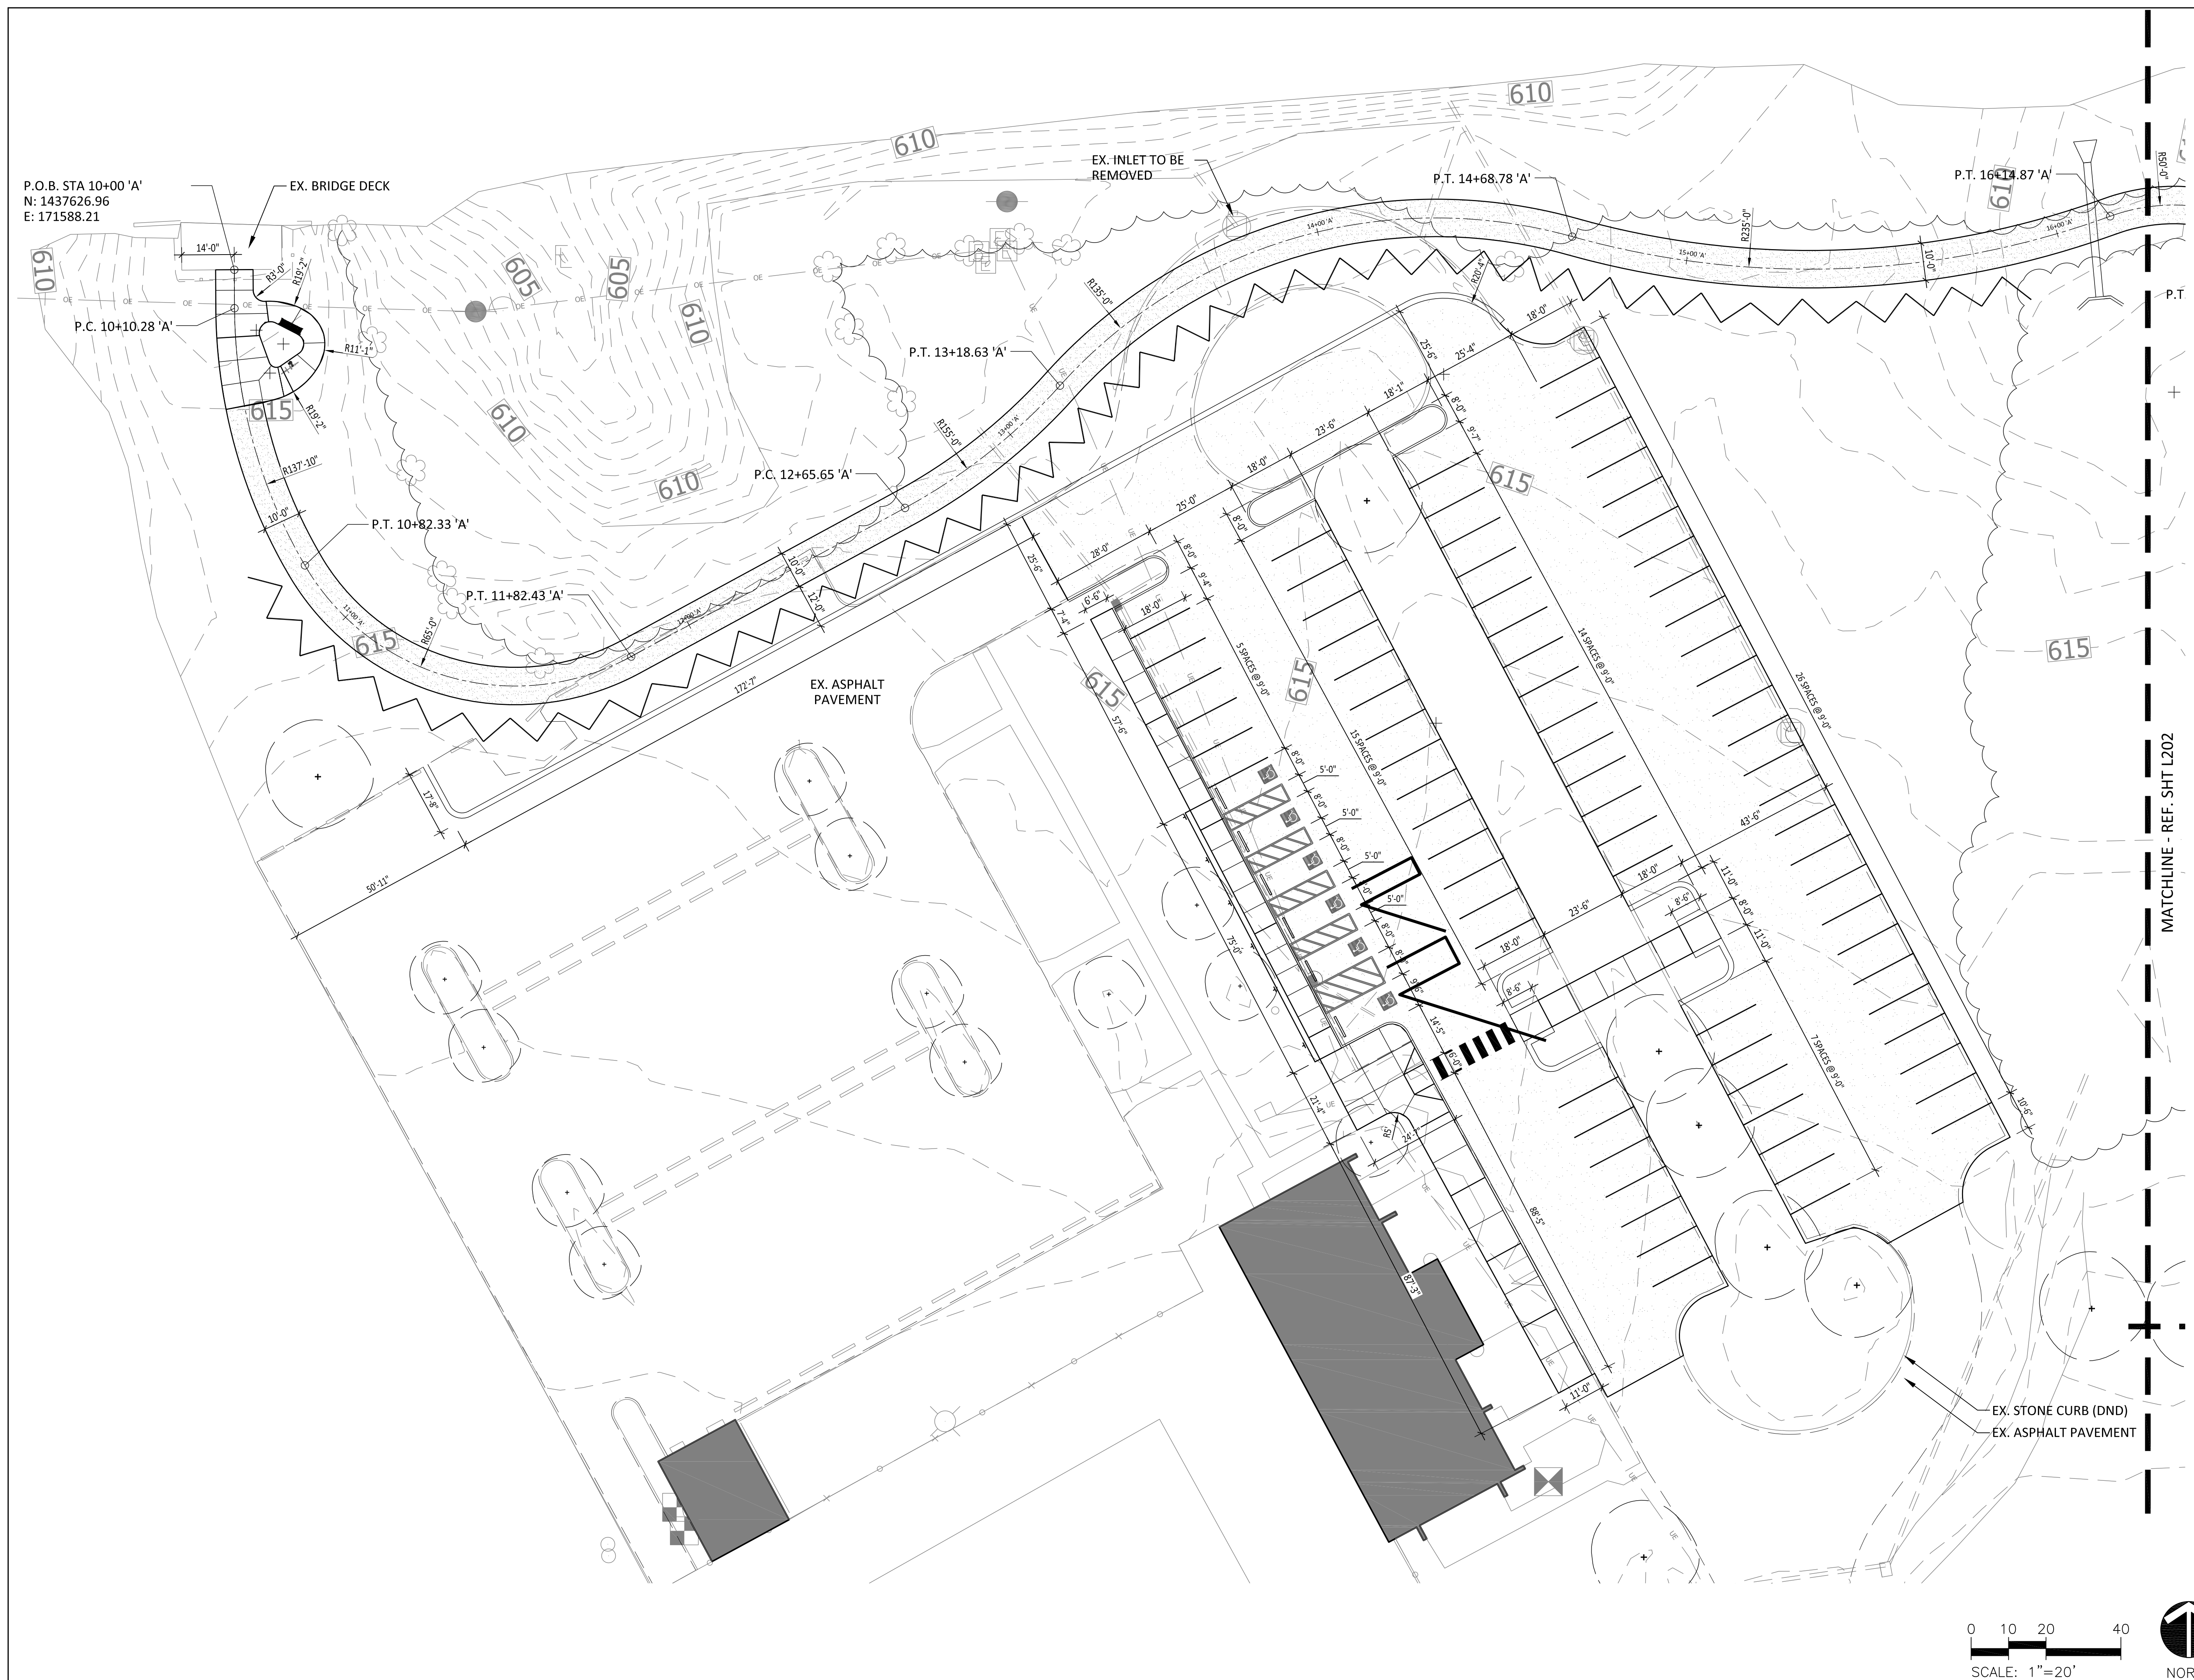

C:\Users\cmoor\OneDrive - Landstory\Landstory\Projects\Brown County\Projects\Brown County\Materials Plan.dwg Chris Moore Plot:2/2/2026 1:06 PM Save:2/2/2026 12:28 PM

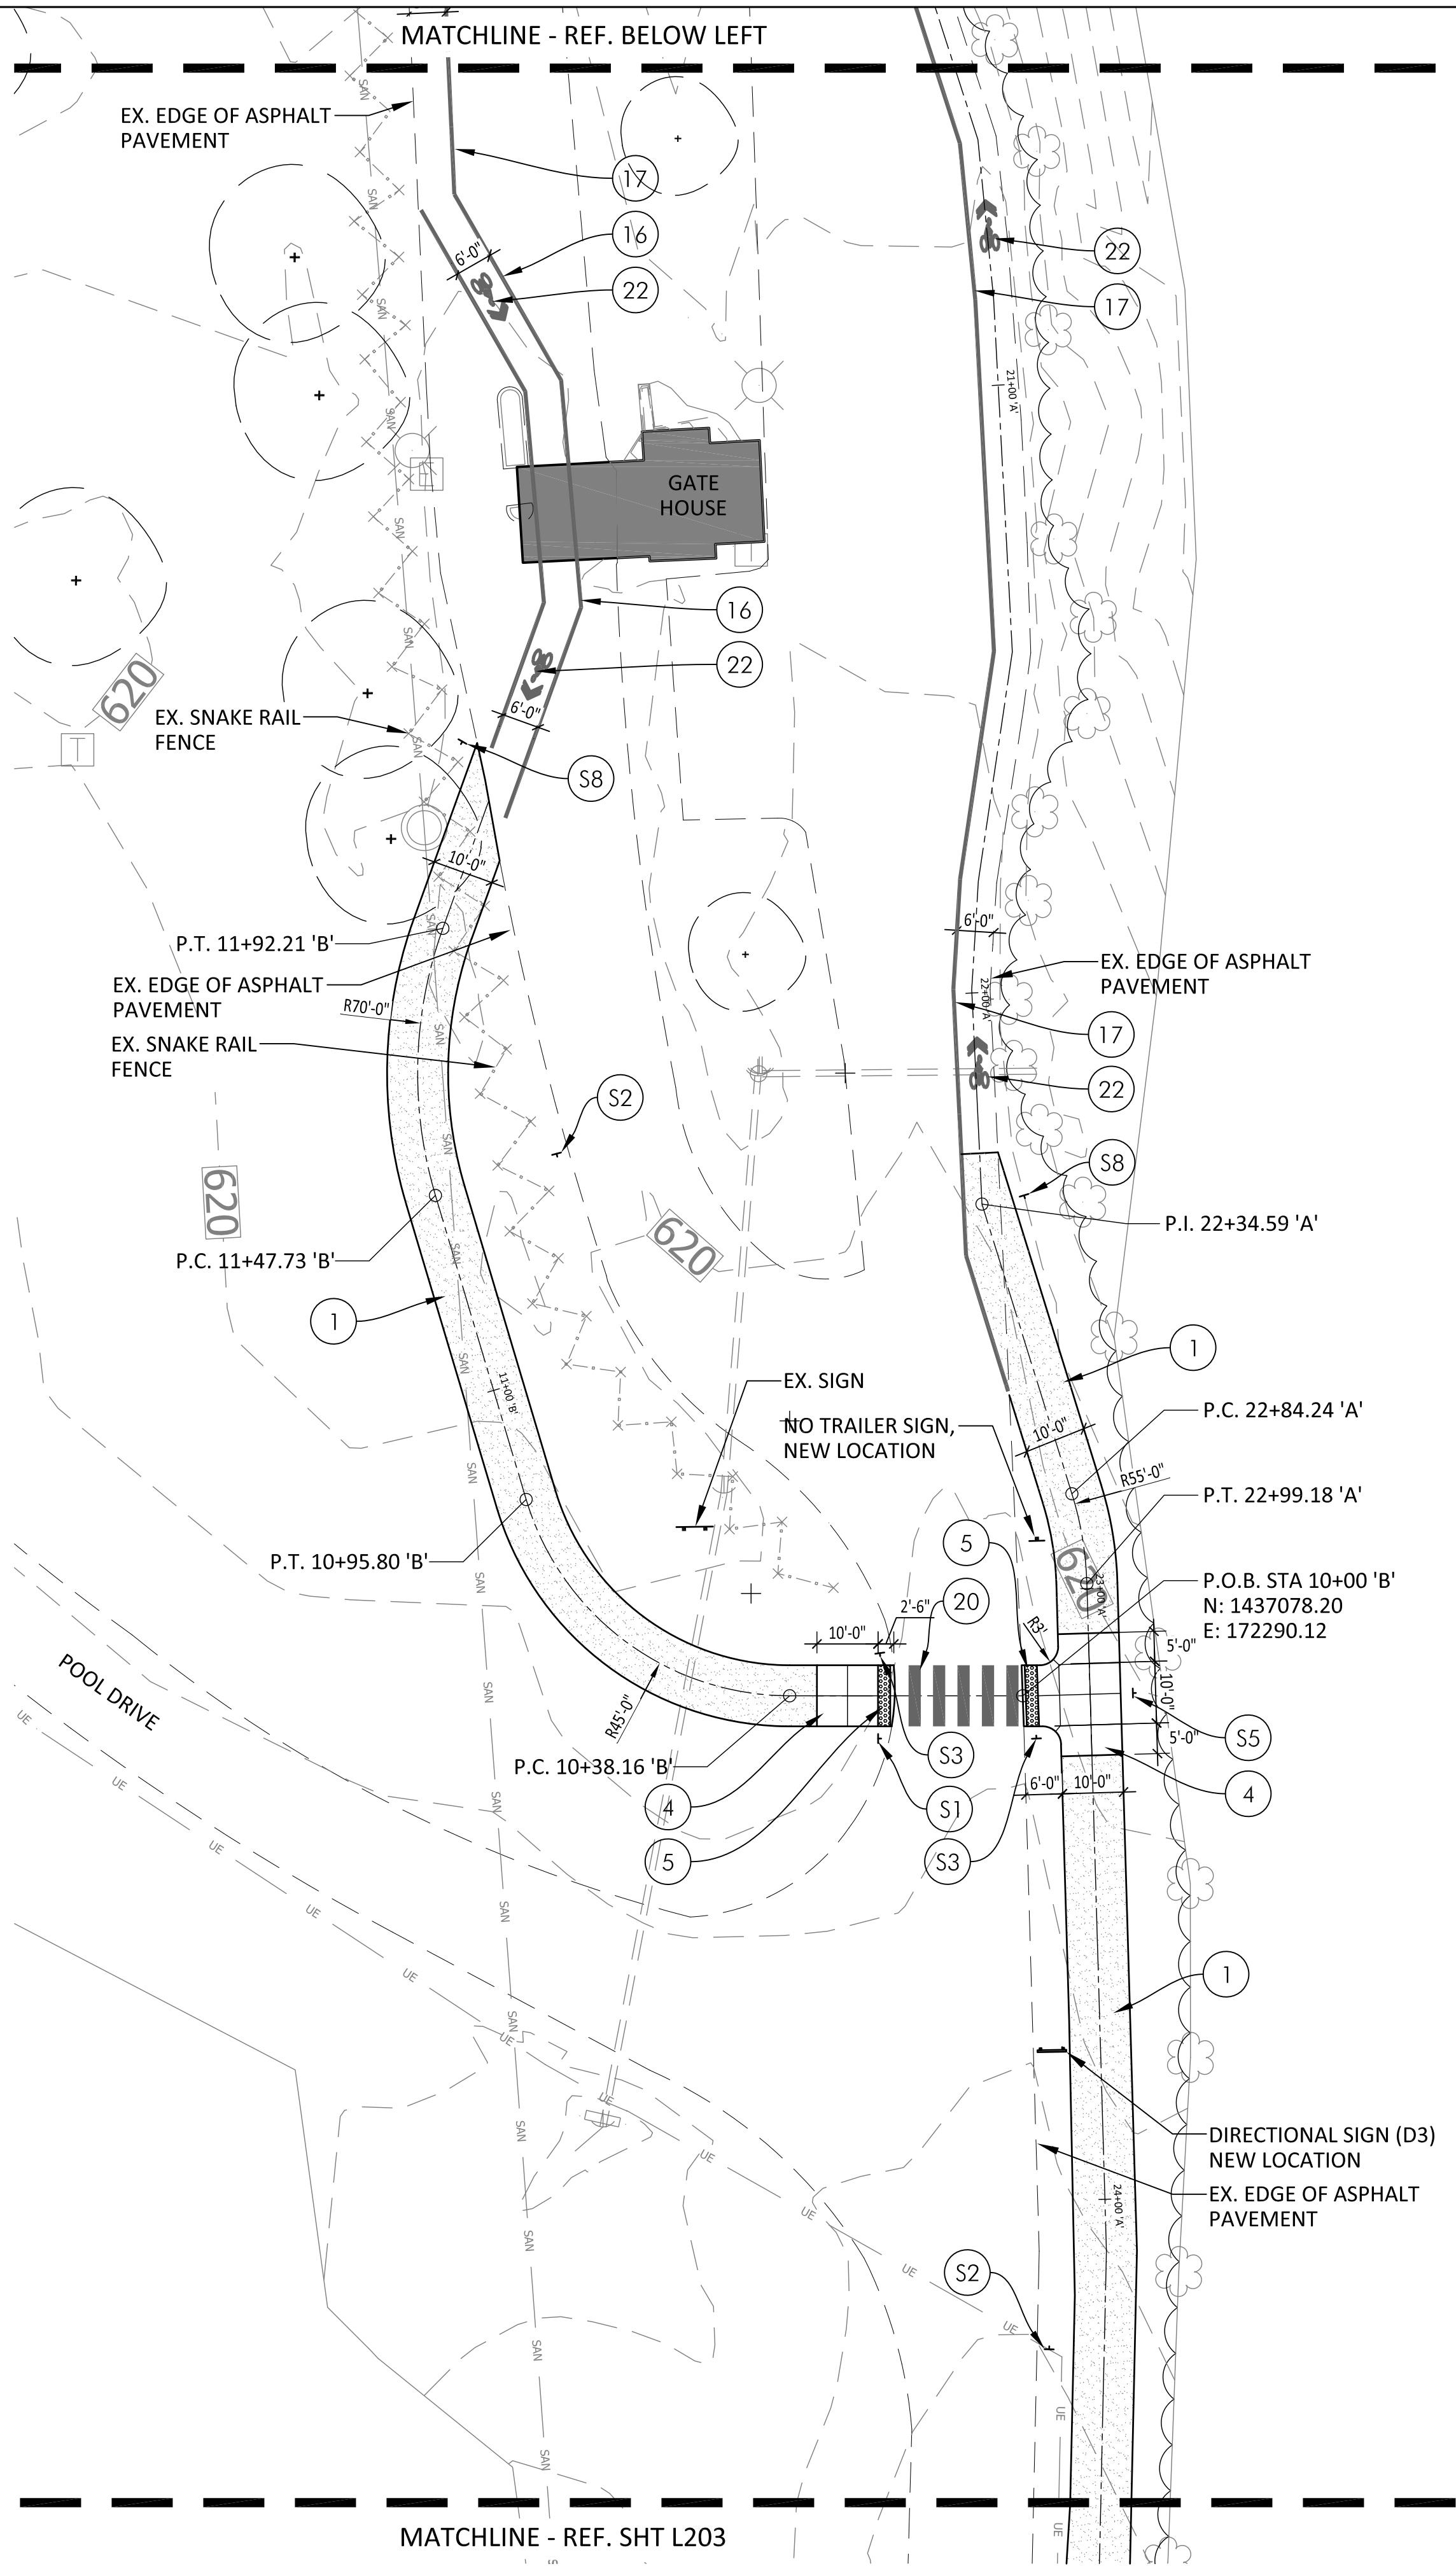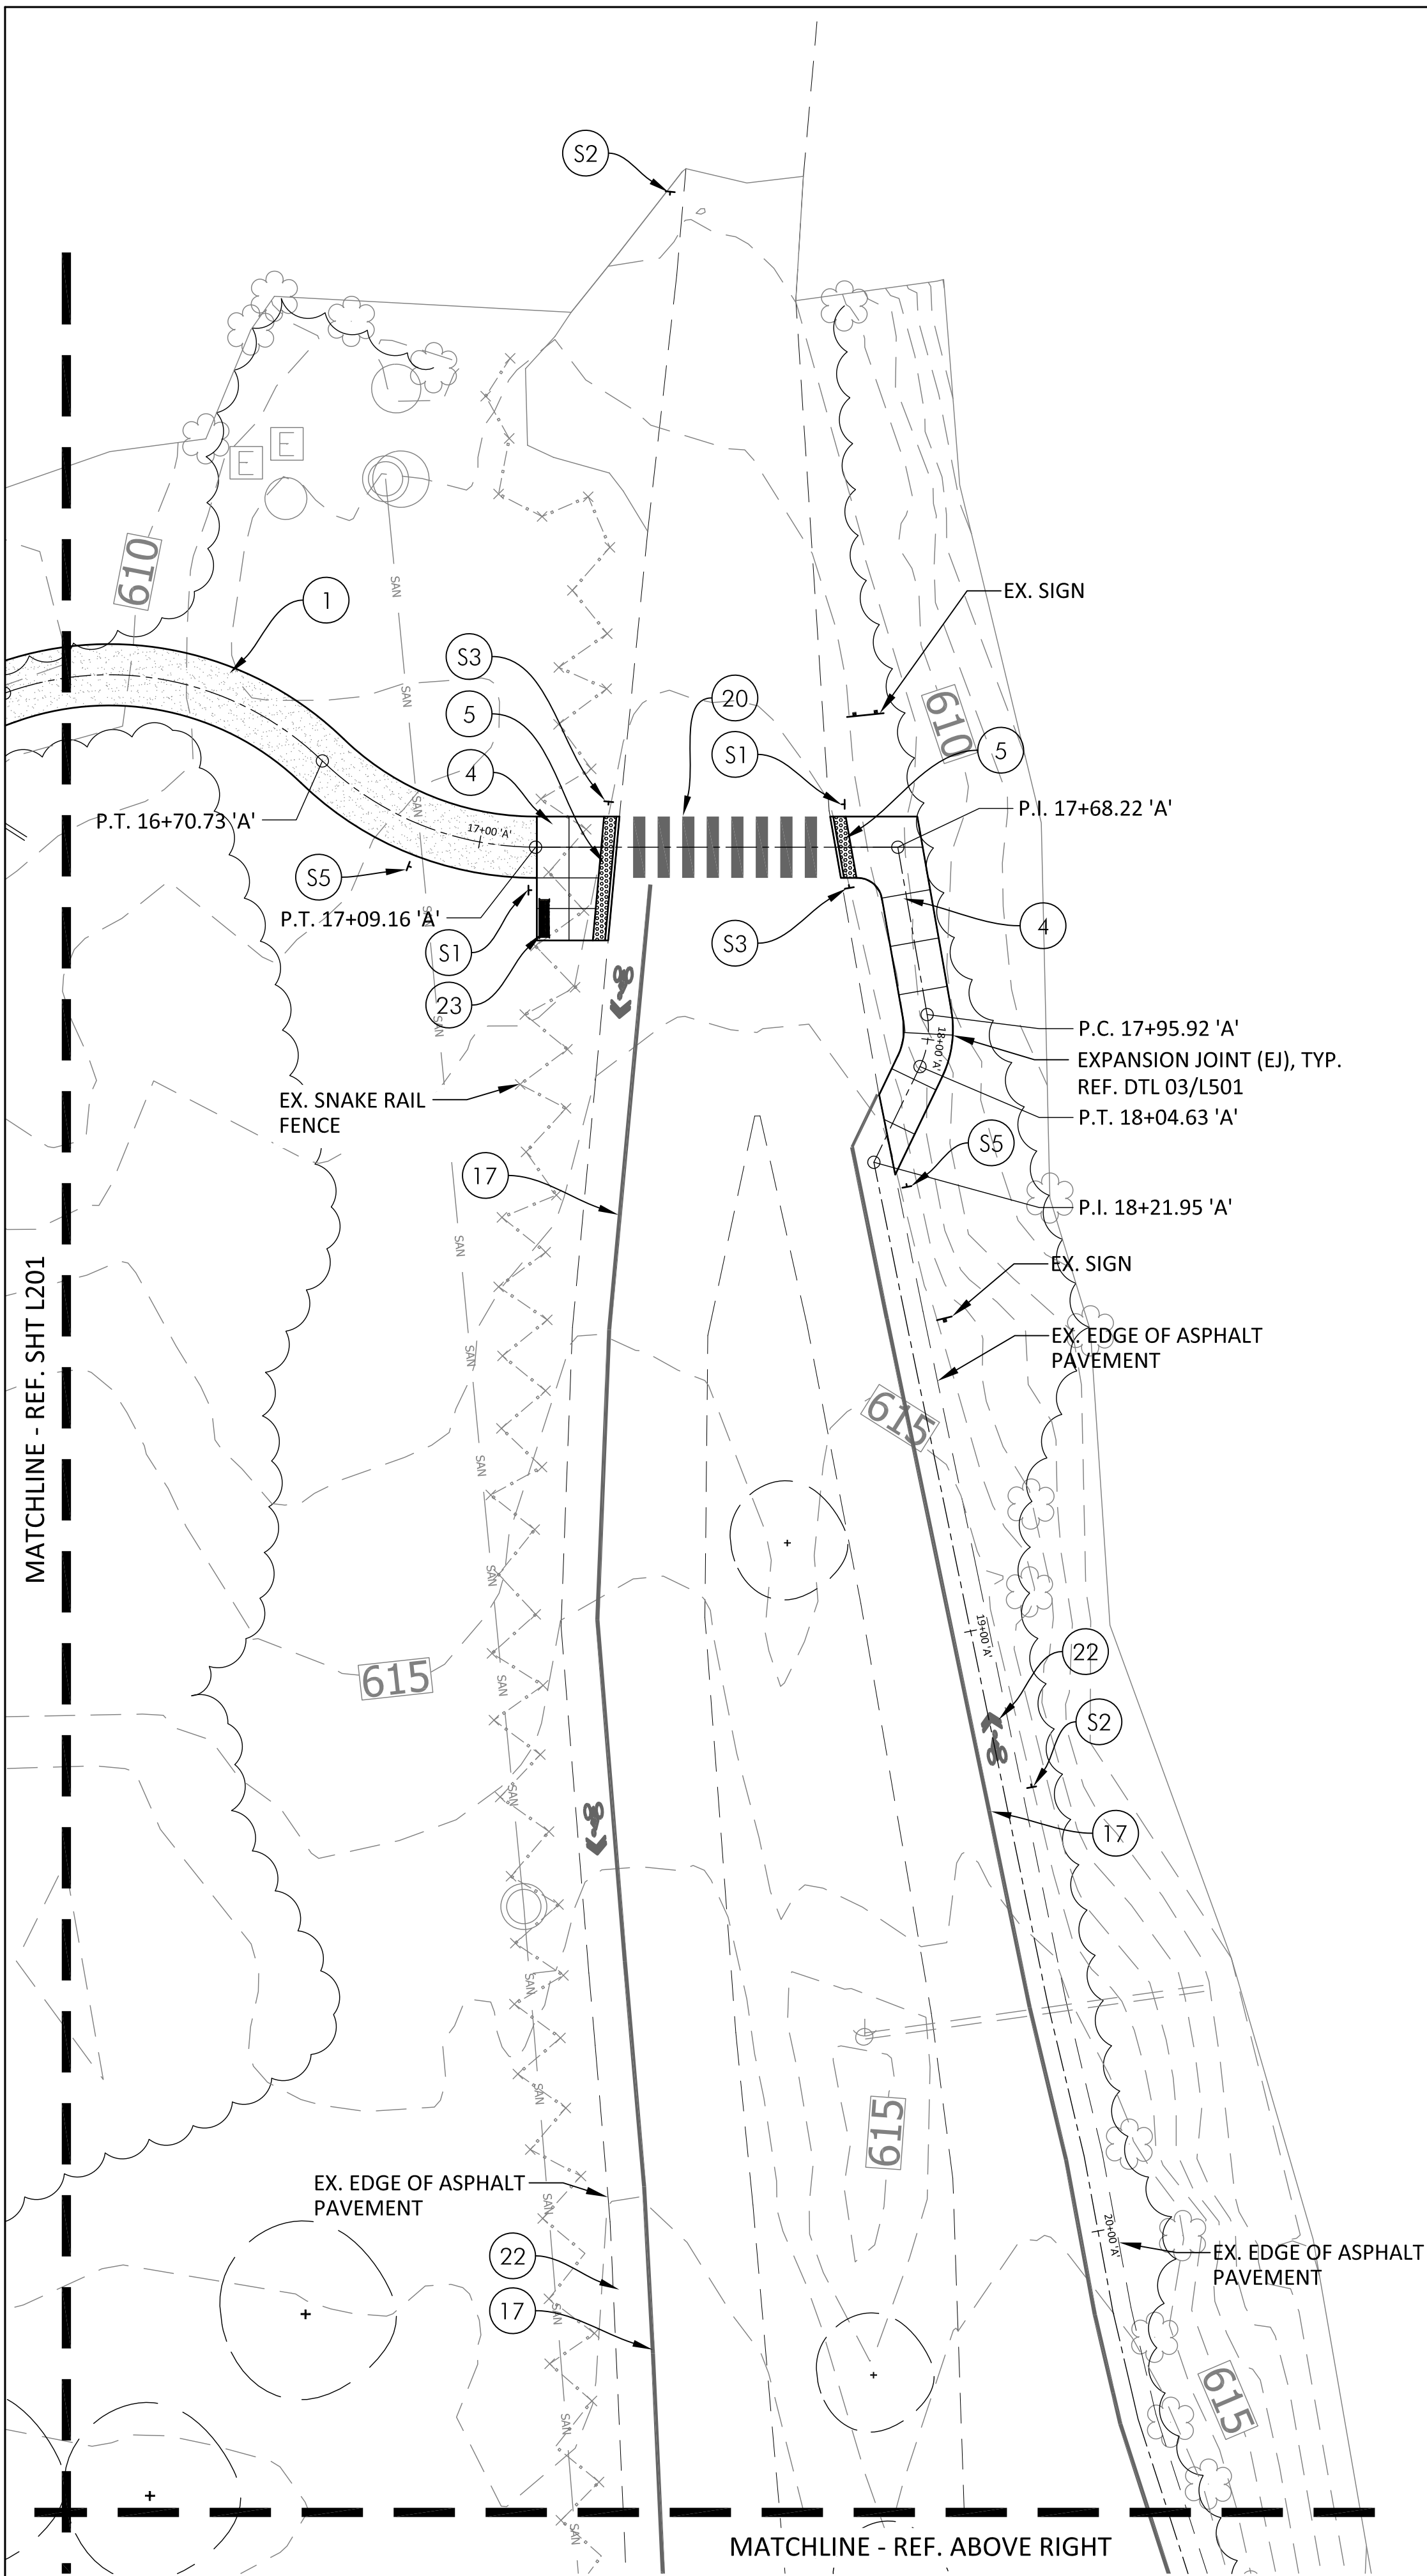


KEY NOTE LEGEND

- 1 HMA for Sidewalk, Refer Detail 1/L501
- 2 HMA Full Depth, Refer Civil Dwgs
- 3 Mill Asphalt, Refer Civil Dwgs
- 4 Sidewalk, Concrete, Refer Detail 2/L501
- 5 Tactile Warning Surface, Refer Detail 9/L501
- 6 Curb Ramp, Concrete, Refer Detail 8/L501
- 7 Curb, Concrete, Refer Detail 7/L501
- 8 Curb Stone, Refer Detail 6/L503
- 9a Concrete, Integral Curb and Sidewalk, Refer Detail 5/L501
- 9b Concrete, Integral Curb and Sidewalk, Refer Detail 6/L501
- 10 Snake Rail Fence, Refer Detail 1/L502
- 11 Sidewalk, Gravel, Refer Detail 5/L502
- 12 Sidewalk, Stone, Refer Detail 4/L502
- 13 Precast Concrete, Wheel Stop, Refer Detail 5/L503
- 14 Wall, Stone, Refer Detail 6/L502
- 15 Concrete Header, Refer Detail 5/L502
- 16 Pavement Marking, paint, dashed, white, 8 in.
- 17 Pavement Marking, paint, solid, white, 6 in.
- 18 Pavement Marking, paint, solid, white, 4 in.
- 19 Pavement Marking, paint, solid, blue, 4 in.
- 20 Pavement Marking, transverse, paint, white, 24 in.
- 21 Pavement Marking, ADA, paint, blue
- 22 Pavement Marking, bike, paint, white
- 23 Bench
- 24 Bike Rack, Refer Dtl. 2/L502
- 25 Bike Repair Station, Refer Dtl. 3/L502
- 26 Storm Pipe, Refer Civil Dwgs
- 27 Light Pole
- 28 Concrete Ramp, Refer Detail 1/L503
- 29 Wood Guardrail, Refer Detail 8/L502
- 30 Segmental Block Wall, Refer Detail 7/L502

SIGN LEGEND

- S1 Stop Sign, R1-1, Refer Dtl. 1/L504
- S2 Crossing Sign, W11-15 on W16-7, Refer Dtl. 2/L504
- S3 Crossing Sign, W11-15 on W11-15p on W16-15p, Refer Dtl. 3/L504
- S4 Yield Sign, W3-2, Refer Dtl. 4/L504
- S5 Turn Sign, W1-1r, Refer Dtl. 5/L504
- S6 Bike Lane Sign, R3-17 on R3-17aP, Refer Dtl. 7/L504
- S7 Parking Sign, R7-8 on R7-8p, Refer Dtl. 8/L504
- S8 No Motor Vehicle Sign, R5-3, Refer Dtl. 6/L504

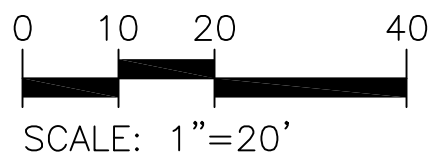

LANDSTORY


Landscape Architecture
Planning
Urban Design

1509 N. Alabama St.
Indianapolis, Indiana 46202

317.625.2852 tel
www.landstoryla.com

This drawing and the design concepts represented, as instruments of service, are the sole property of LANDSTORY, Inc. and may not be used, reproduced, or copied, in whole or part, for any purpose without prior written authorization of LANDSTORY, Inc.

Seal

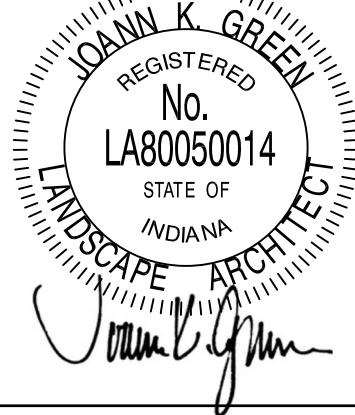

Project

Brown County State Park
North Entrance Road and
Accessibility Improvements

Client


DNR
Indiana Department
of Natural Resources

200 W. WASHINGTON STREET
INDIANAPOLIS, IN 46204

Dates

February 3, 2026

Revisions

 

Project Manager

JG

Drawn

CM

Checked

JG

Project Number

#ENG 2601722091


Sheet Title

MATERIALS &
LAYOUT PLAN

Sheet

L-202

C:\Users\cmoor\OneDrive - Landstory\Landstory\J Drive\Projects\Brown County\DNR\Brown County\Materials Plan.dwg Chris Moore Plot:2/2/2026 1:07 PM Save:2/2/2026 12:28 PM

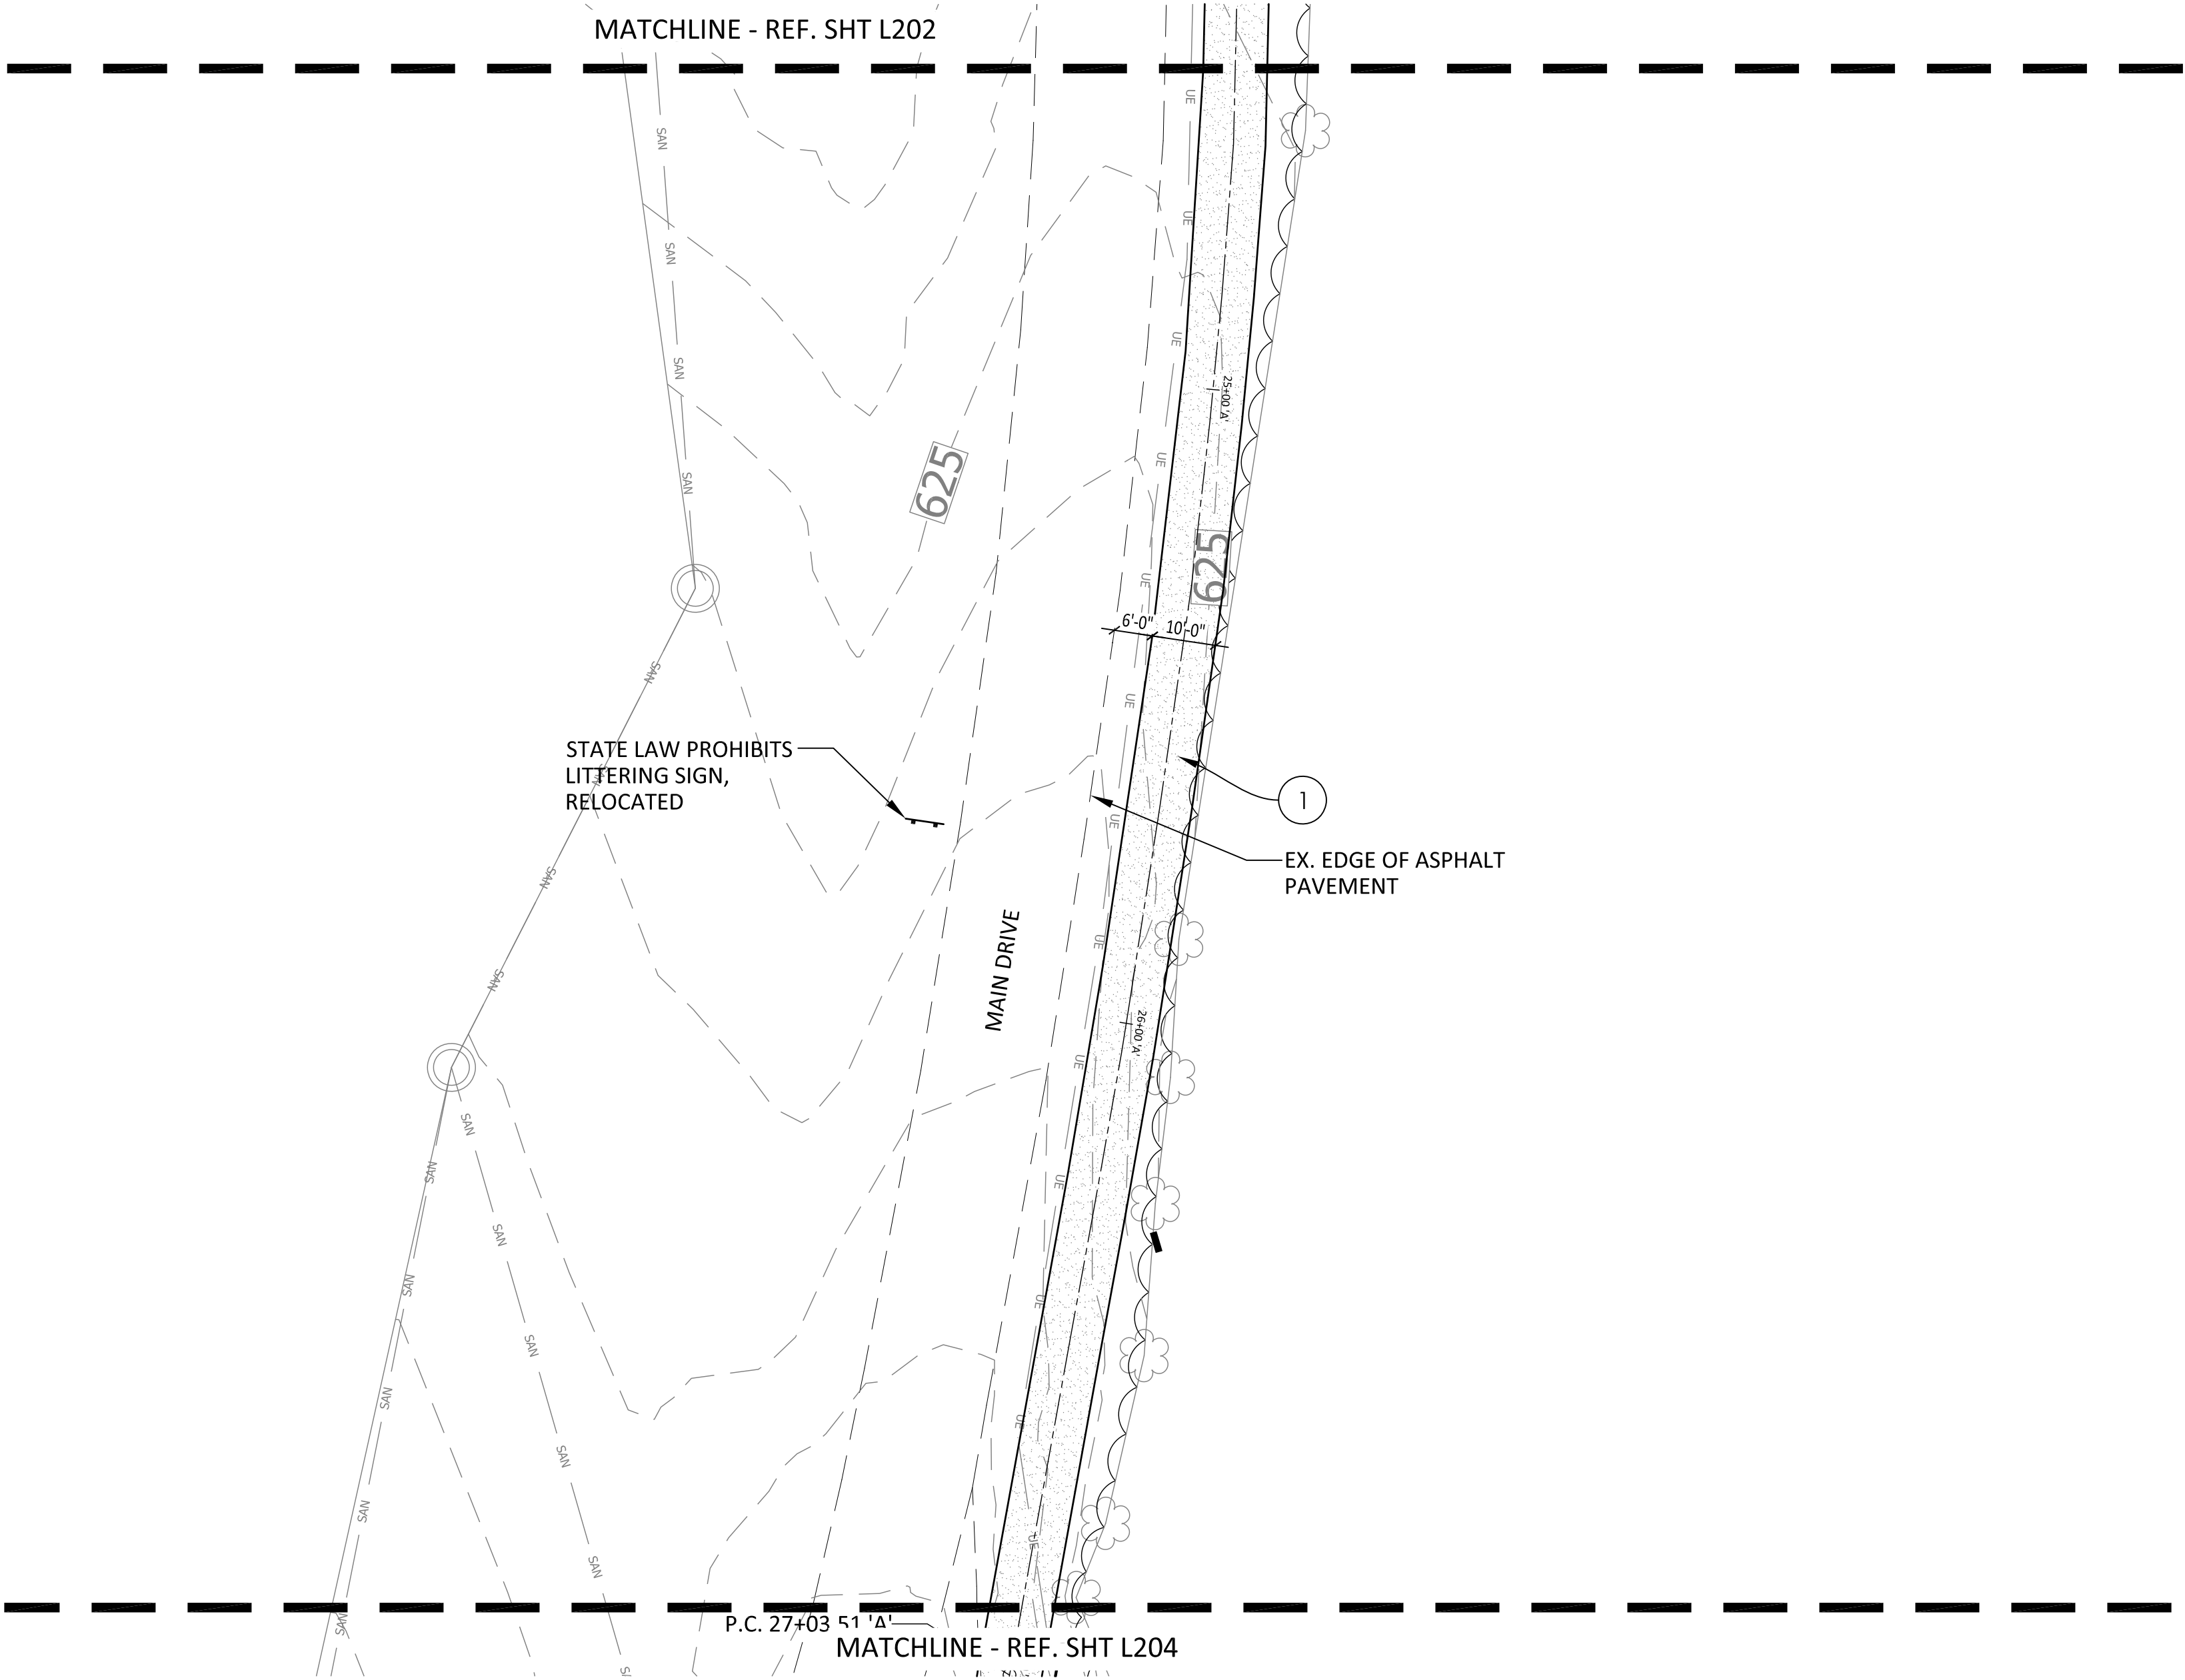


KEY NOTE LEGEND

- 1 HMA for Sidewalk, Refer Detail 1/L501
- 2 HMA Full Depth, Refer Civil Dwgs
- 3 Mill Asphalt, Refer Civil Dwgs
- 4 Sidewalk, Concrete, Refer Detail 2/L501
- 5 Tactile Warning Surface, Refer Detail 9/L501
- 6 Curb Ramp, Concrete, Refer Detail 8/L501
- 7 Curb, Concrete, Refer Detail 7/L501
- 8 Curb Stone, Refer Detail 6/L503
- 9a Concrete, Integral Curb and Sidewalk, Refer Detail 5/L501
- 9b Concrete, Integral Curb and Sidewalk, Refer Detail 6/L501
- 10 Snake Rail Fence, Refer Detail 1/L502
- 11 Sidewalk, Gravel, Refer Detail 5/L502
- 12 Sidewalk, Stone, Refer Detail 4/L502
- 13 Precast Concrete, Wheel Stop, Refer Detail 5/L503
- 14 Wall, Stone, Refer Detail 6/L502
- 15 Concrete Header, Refer Detail 5/L502
- 16 Pavement Marking, paint, dashed, white, 8 in.
- 17 Pavement Marking, paint, solid, white, 6 in.
- 18 Pavement Marking, paint, solid, white, 4 in.
- 19 Pavement Marking, paint, solid, blue, 4 in.
- 20 Pavement Marking, transverse, paint, white, 24 in.
- 21 Pavement Marking, ADA, paint, blue
- 22 Pavement Marking, bike, paint, white
- 23 Bench
- 24 Bike Rack, Refer Dtl. 2/L502
- 25 Bike Repair Station, Refer Dtl. 3/L502
- 26 Storm Pipe, Refer Civil Dwgs
- 27 Light Pole
- 28 Concrete Ramp, Refer Detail 1/L503
- 29 Wood Guardrail, Refer Detail 8/L502
- 30 Segmental Block Wall, Refer Detail 7/L502

SIGN LEGEND

- S1 Stop Sign, R1-1, Refer Dtl. 1/L504
- S2 Crossing Sign, W11-15 on W16-7, Refer Dtl. 2/L504
- S3 Crossing Sign, W11-15 on W11-15p on W16-15p, Refer Dtl. 3/L504
- S4 Yield Sign, W3-2, Refer Dtl. 4/L504
- S5 Turn Sign, W1-1r, Refer Dtl. 5/L504
- S6 Bike Lane Sign, R3-17 on R3-17aP, Refer Dtl. 7/L504
- S7 Parking Sign, R7-8 on R7-8p, Refer Dtl. 8/L504
- S8 No Motor Vehicle Sign, R5-3, Refer Dtl. 6/L504

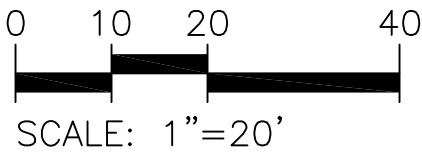

LANDSTORY

Landscape Architecture
Planning
Urban Design

1509 N. Alabama St.
Indianapolis, Indiana 46202

317.625.2852 tel
www.landstoryla.com

This drawing and the design concepts represented, as instruments of service, are the sole property of LANDSTORY, Inc. and may not be used, reproduced, or copied, in whole or part, for any purpose without prior written authorization of LANDSTORY, Inc.

Seal



Project

Brown County State Park
North Entrance Road and
Accessibility Improvements

Client

DNR
Indiana Department
of Natural Resources

200 W. WASHINGTON STREET
INDIANAPOLIS, IN 46204

Dates

February 3, 2026

Revisions



Project Manager

JG

Drawn

CM

Checked

JG

Project Number


#ENG 2601722091

Sheet Title

MATERIALS &
LAYOUT PLAN

Sheet

L-203

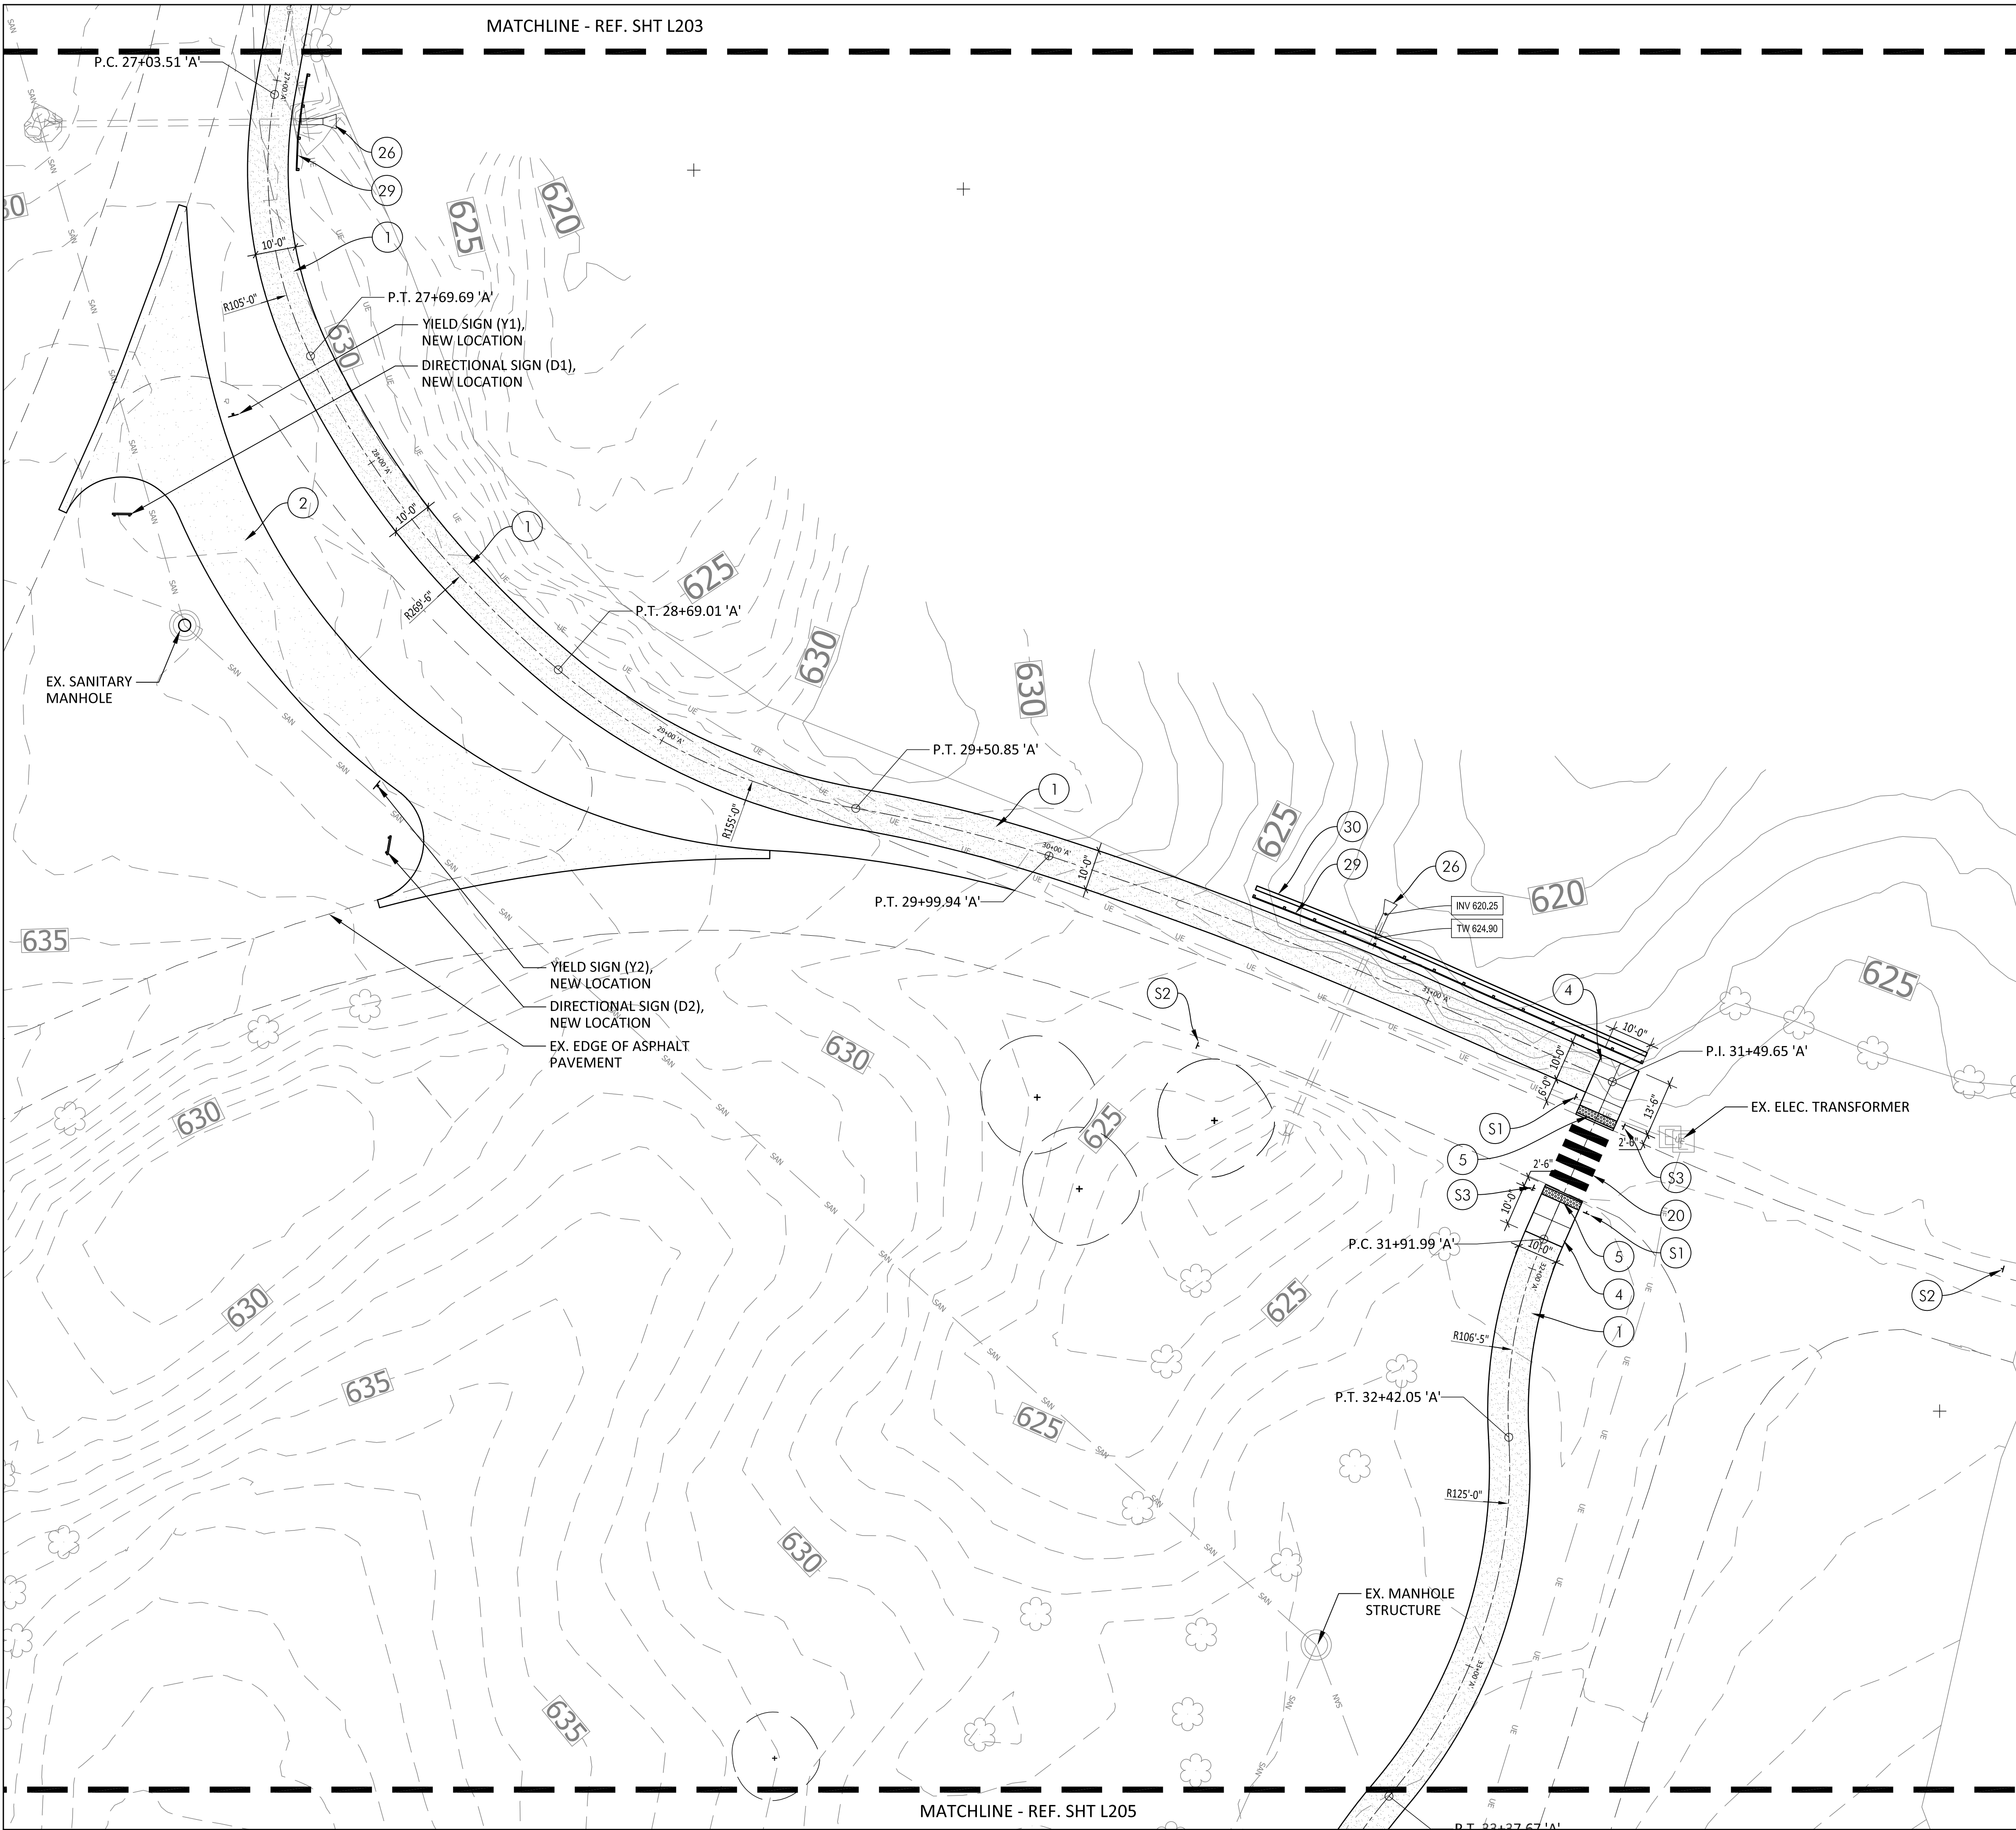


KEY NOTE LEGEND

- 1 HMA for Sidewalk, Refer Detail 1/L501
- 2 HMA Full Depth, Refer Civil Dwgs
- 3 Mill Asphalt, Refer Civil Dwgs
- 4 Sidewalk, Concrete, Refer Detail 2/L501
- 5 Tactile Warning Surface, Refer Detail 9/L501
- 6 Curb Ramp, Concrete, Refer Detail 8/L501
- 7 Curb, Concrete, Refer Detail 7/L501
- 8 Curb Stone, Refer Detail 6/L503
- 9a Concrete, Integral Curb and Sidewalk, Refer Detail 5/L501
- 9b Concrete, Integral Curb and Sidewalk, Refer Detail 6/L501
- 10 Snake Rail Fence, Refer Detail 1/L502
- 11 Sidewalk, Gravel, Refer Detail 5/L502
- 12 Sidewalk, Stone, Refer Detail 4/L502
- 13 Precast Concrete, Wheel Stop, Refer Detail 5/L503
- 14 Wall, Stone, Refer Detail 6/L502
- 15 Concrete Header, Refer Detail 5/L502
- 16 Pavement Marking, paint, dashed, white, 8 in.
- 17 Pavement Marking, paint, solid, white, 6 in.
- 18 Pavement Marking, paint, solid, white, 4 in.
- 19 Pavement Marking, paint, solid, blue, 4 in.
- 20 Pavement Marking, transverse, paint, white, 24 in.
- 21 Pavement Marking, ADA, paint, blue
- 22 Pavement Marking, bike, paint, white
- 23 Bench
- 24 Bike Rack, Refer Dtl. 2/L502
- 25 Bike Repair Station, Refer Dtl. 3/L502
- 26 Storm Pipe, Refer Civil Dwgs
- 27 Light Pole
- 28 Concrete Ramp, Refer Detail 1/L503
- 29 Wood Guardrail, Refer Detail 8/L502
- 30 Segmental Block Wall, Refer Detail 7/L502

SIGN LEGEND

- S1 Stop Sign, R1-1, Refer Dtl. 1/L504
- S2 Crossing Sign, W11-15 on W16-7, Refer Dtl. 2/L504
- S3 Crossing Sign, W11-15 on W11-15p on W16-15p, Refer Dtl. 3/L504
- S4 Yield Sign, W3-2, Refer Dtl. 4/L504
- S5 Turn Sign, W1-1r, Refer Dtl. 5/L504
- S6 Bike Lane Sign, R3-17 on R3-17aP, Refer Dtl. 7/L504
- S7 Parking Sign, R7-8 on R7-8p, Refer Dtl. 8/L504
- S8 No Motor Vehicle Sign, R5-3, Refer Dtl. 6/L504

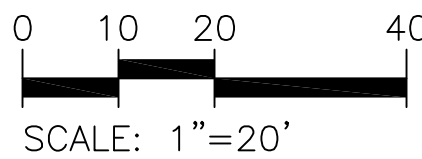

LANDSTORY

Landscape Architecture
Planning
Urban Design

1509 N. Alabama St.
Indianapolis, Indiana 46202

317.625.2852 tel
www.landstoryla.com

This drawing and the design concepts represented, as instruments of service, are the sole property of LANDSTORY, Inc. and may not be used, reproduced, or copied, in whole or part, for any purpose without prior written authorization of LANDSTORY, Inc.

Seal



Project

Brown County State Park
North Entrance Road and
Accessibility Improvements

Client


DNR
Indiana Department
of Natural Resources

200 W. WASHINGTON STREET
INDIANAPOLIS, IN 46204

Dates

February 3, 2026

Revisions

 

Project Manager

JG

Drawn

CM

Checked

JG

Project Number


#ENG 2601722091

Sheet Title

MATERIALS &
LAYOUT PLAN

Sheet

L-204

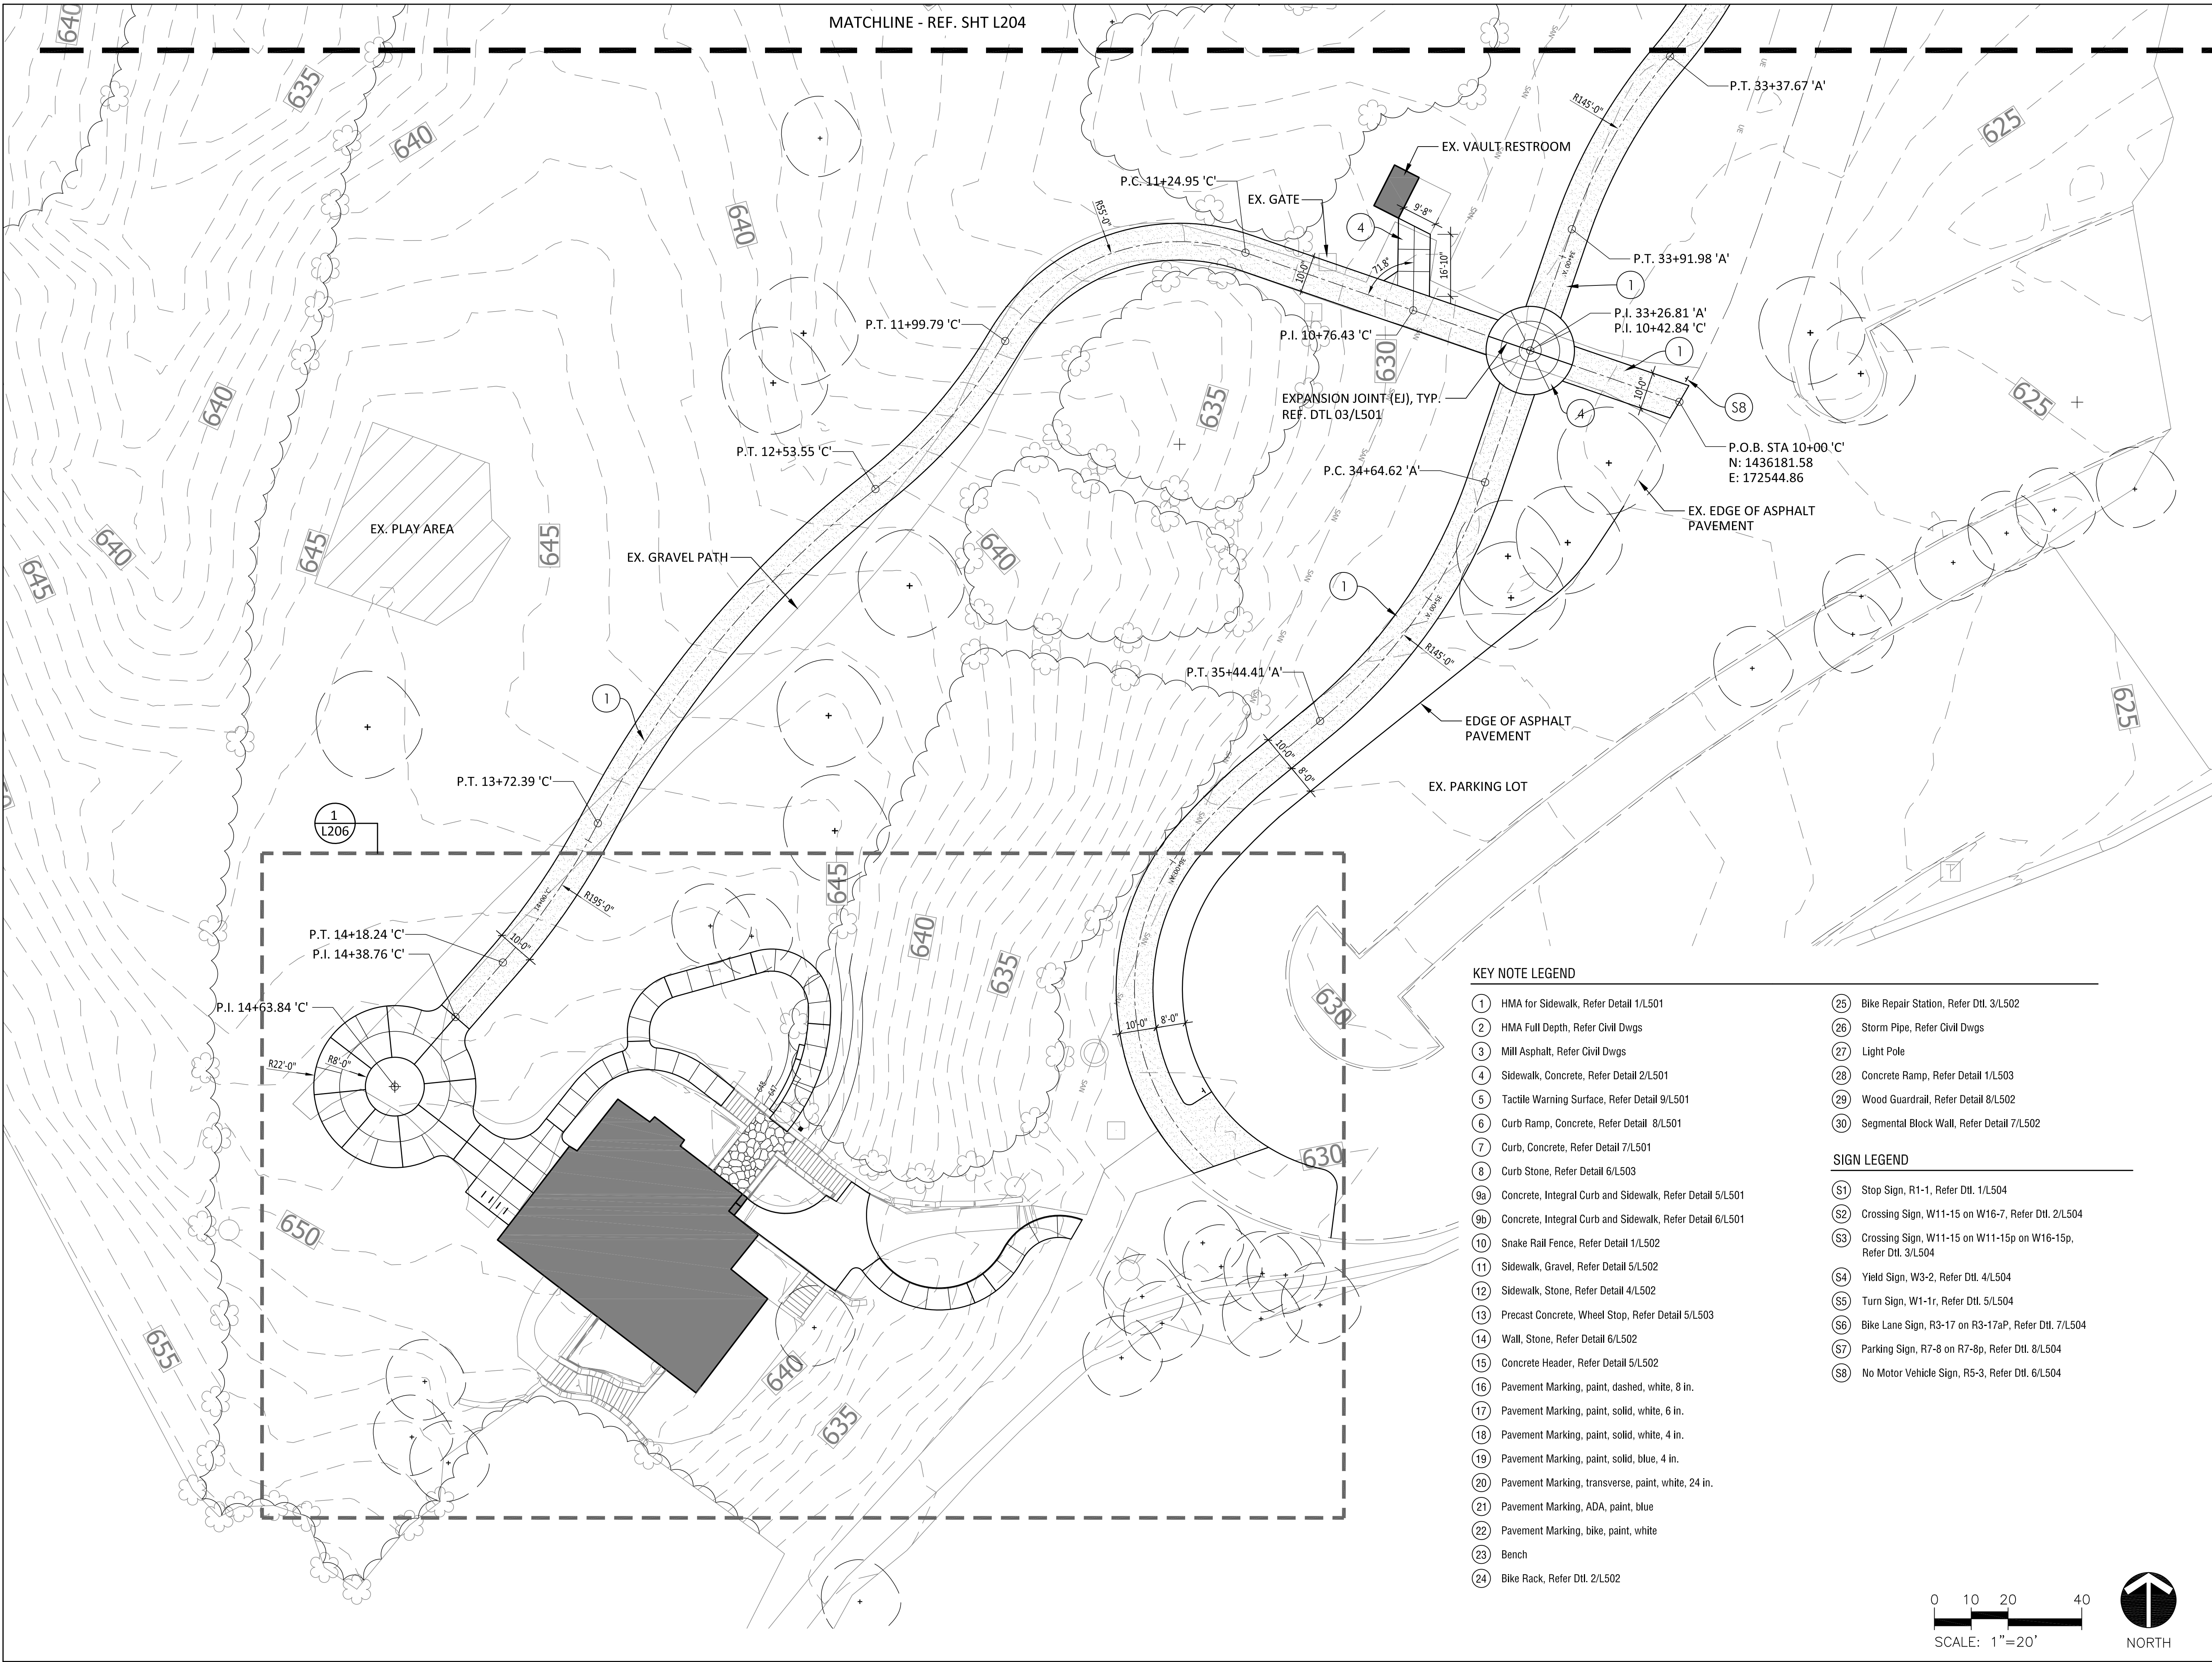

LANDSTORY


Landscape Architecture
Planning
Urban Design

1509 N. Alabama St.
Indianapolis, Indiana 46202

317.625.2852 tel
www.landstoryla.com

This drawing and the design concepts represented, as instruments of service, are the sole property of LANDSTORY, Inc. and may not be used, reproduced, or copied, in whole or part, for any purpose without prior written authorization of LANDSTORY, Inc.

Seal

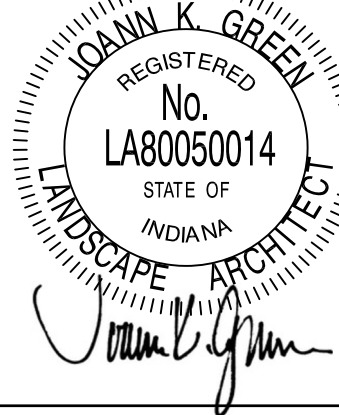

Project

Brown County State Park
North Entrance Road and
Accessibility Improvements

Client


DNR
Indiana Department
of Natural Resources

200 W. WASHINGTON STREET
INDIANAPOLIS, IN 46204

Dates

February 3, 2026

Revisions

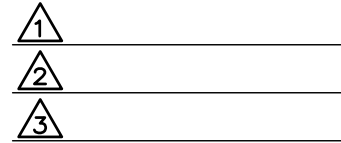

Project Manager

JG

Drawn

CM

Checked

JG

Project Number

#ENG 2601722091

Sheet Title

MATERIALS &
LAYOUT PLAN

Sheet

L-205

C:\Users\cmoor\OneDrive - Landstory\Landstory\J Drive\Projects\IDNR Brown County\Materials Plan.dwg Chris Moore Plot:2/2/2026 1:07 PM Save:2/2/2026 12:28 PM




KEY NOTE LEGEND

- | | |
|---|---|
| ① HMA for Sidewalk, Refer Detail 1/L501 | ⑩ Snake Rail Fence, Refer Detail 1/L502 |
| ② HMA Full Depth, Refer Civil Dwgs | ⑪ Sidewalk, Gravel, Refer Detail 5/L502 |
| ③ Mill Asphalt, Refer Civil Dwgs | ⑫ Sidewalk, Stone, Refer Detail 4/L502 |
| ④ Sidewalk, Concrete, Refer Detail 2/L501 | ⑬ Precast Concrete, Wheel Stop, Refer Detail 5/L503 |
| ⑤ Tactile Warning Surface, Refer Detail 9/L501 | ⑭ Wall, Stone, Refer Detail 6/L502 |
| ⑥ Curb Ramp, Concrete, Refer Detail 8/L501 | ⑮ Concrete Header, Refer Detail 5/L502 |
| ⑦ Curb, Concrete, Refer Detail 7/L501 | ⑯ Concrete, Integral Curb and Sidewalk, Refer Detail 6/L501 |
| ⑧ Curb Stone, Refer Detail 6/L503 | ⑰ Pavement Marking, paint, dashed, white, 8 in. |
| ⑨ Concrete, Integral Curb and Sidewalk, Refer Detail 6/L501 | ⑱ Pavement Marking, paint, solid, white, 4 in. |
| ⑪ Sidewalk, Gravel, Refer Detail 5/L502 | ⑲ Pavement Marking, paint, solid, blue, 4 in. |
| ⑫ Sidewalk, Stone, Refer Detail 4/L502 | ⑳ Pavement Marking, transverse, paint, white, 24 in. |
| ⑬ Precast Concrete, Wheel Stop, Refer Detail 5/L503 | ㉑ Pavement Marking, ADA, paint, blue |
| ⑭ Wall, Stone, Refer Detail 6/L502 | ㉒ Pavement Marking, bike, paint, white |
| ⑮ Concrete Header, Refer Detail 5/L502 | ㉓ Bench |
| ⑯ Concrete, Integral Curb and Sidewalk, Refer Detail 6/L501 | ㉔ Bike Rack, Refer Dtl. 2/L502 |
| ⑰ Pavement Marking, paint, dashed, white, 8 in. | ㉕ Bike Repair Station, Refer Dtl. 3/L502 |
| ⑱ Pavement Marking, paint, solid, white, 4 in. | ㉖ Storm Pipe, Refer Civil Dwgs |
| ⑲ Pavement Marking, paint, solid, blue, 4 in. | ㉗ Light Pole |
| ⑳ Pavement Marking, transverse, paint, white, 24 in. | ㉘ Concrete Ramp, Refer Detail 1/L503 |
| ㉑ Pavement Marking, ADA, paint, blue | ㉙ Wood Guardrail, Refer Detail 8/L502 |
| ㉒ Pavement Marking, bike, paint, white | ㉚ Segmental Block Wall, Refer Detail 7/L502 |
| ㉓ Bench | |
| ㉔ Bike Rack, Refer Dtl. 2/L502 | |
| ㉕ Bike Repair Station, Refer Dtl. 3/L502 | |
| ㉖ Storm Pipe, Refer Civil Dwgs | |
| ㉗ Light Pole | |
| ㉘ Concrete Ramp, Refer Detail 1/L503 | |
| ㉙ Wood Guardrail, Refer Detail 8/L502 | |
| ㉚ Segmental Block Wall, Refer Detail 7/L502 | |

SIGN LEGEND

- | |
|--|
| ① Stop Sign, R1-1, Refer Dtl. 1/L504 |
| ② Crossing Sign, W11-15 on W16-7, Refer Dtl. 2/L504 |
| ③ Crossing Sign, W11-15 on W11-15p on W16-15p, Refer Dtl. 3/L504 |
| ④ Yield Sign, W3-2, Refer Dtl. 4/L504 |
| ⑤ Turn Sign, W1-1r, Refer Dtl. 5/L504 |
| ⑥ Bike Lane Sign, R3-17 on R3-17aP, Refer Dtl. 8/L504 |
| ⑦ Parking Sign, R7-8 on R7-8p, Refer Dtl. 8/L504 |
| ⑧ No Motor Vehicle Sign, R5-3, Refer Dtl. 6/L504 |

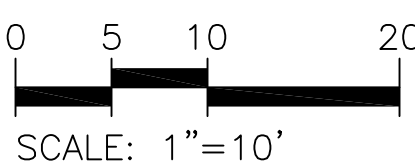

LANDSTORY

Landscape Architecture
Planning
Urban Design

1509 N. Alabama St.
Indianapolis, Indiana 46202

317.625.2852 tel
www.landstoryla.com

This drawing and the design concepts represented, as instruments of service, are the sole property of LANDSTORY, Inc. and may not be used, reproduced, or copied, in whole or part, for any purpose without prior written authorization of LANDSTORY, Inc.

Seal



Project
Brown County State Park
North Entrance Road and
Accessibility Improvements

Client
DNR
Indiana Department
of Natural Resources
200 W. WASHINGTON STREET
INDIANAPOLIS, IN 46204

Dates
February 3, 2026

Revisions
①
②
③

Project Manager
JG

Drawn
CM



Checked
JG

Project Number
#ENG 2601722091


Sheet Title
**LOWER SHELTER
MATERIALS &
LAYOUT PLAN**

Sheet
L-206



C:\Users\cmoor\OneDrive - Landstory\Landstory\J Drive\Projects\IDNR Brown County\2024\Cod\Sheet\L-501-Details.dwg Chris Moore Plot: 2/2/2026 12:24 PM Save: 2/2/2026 12:24 PM

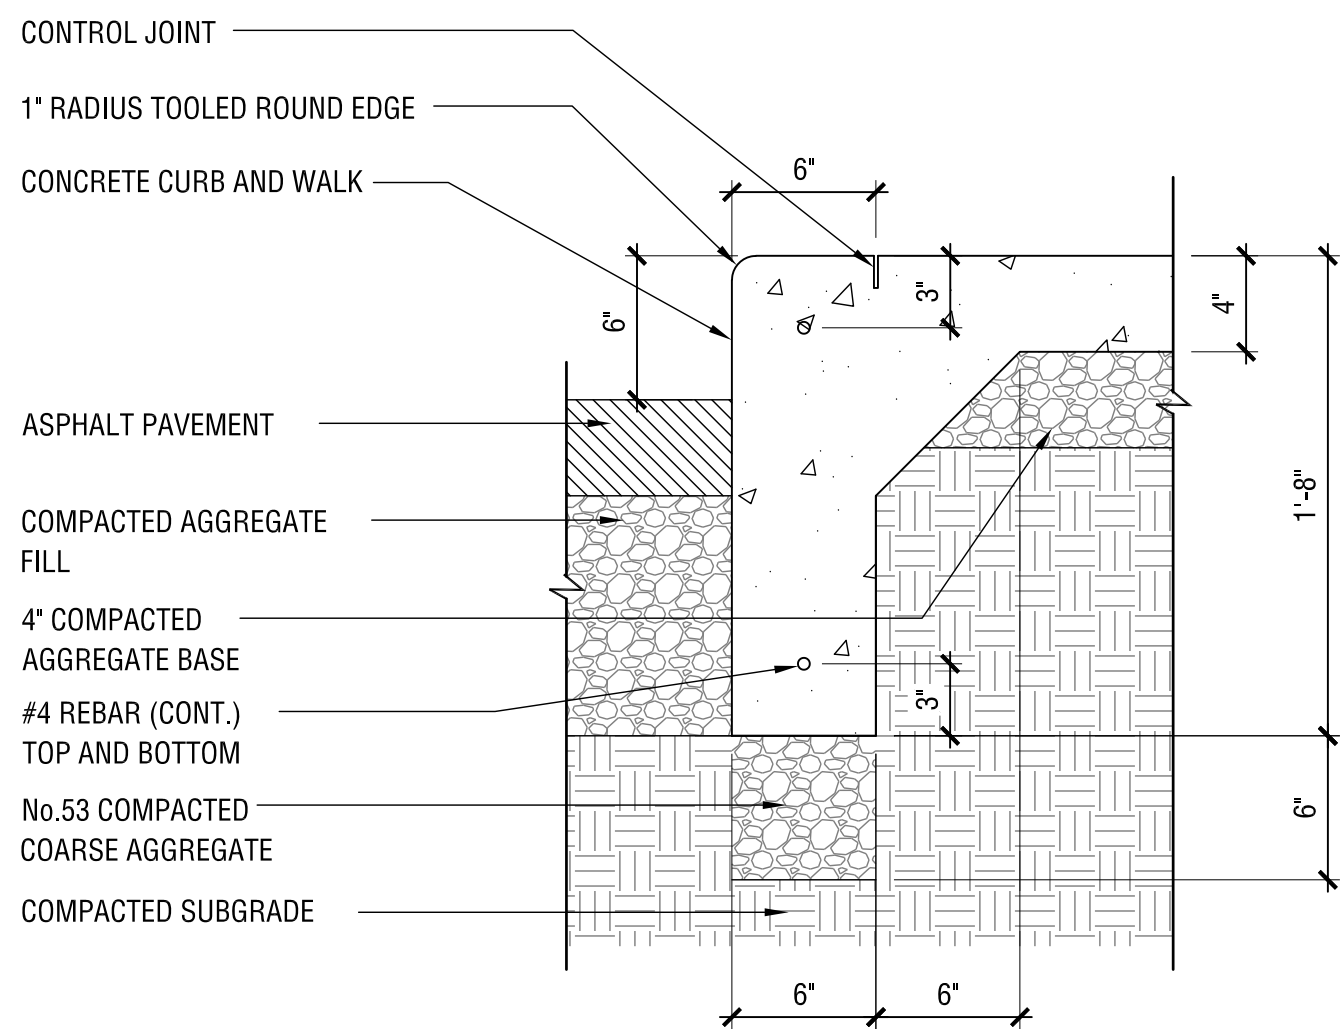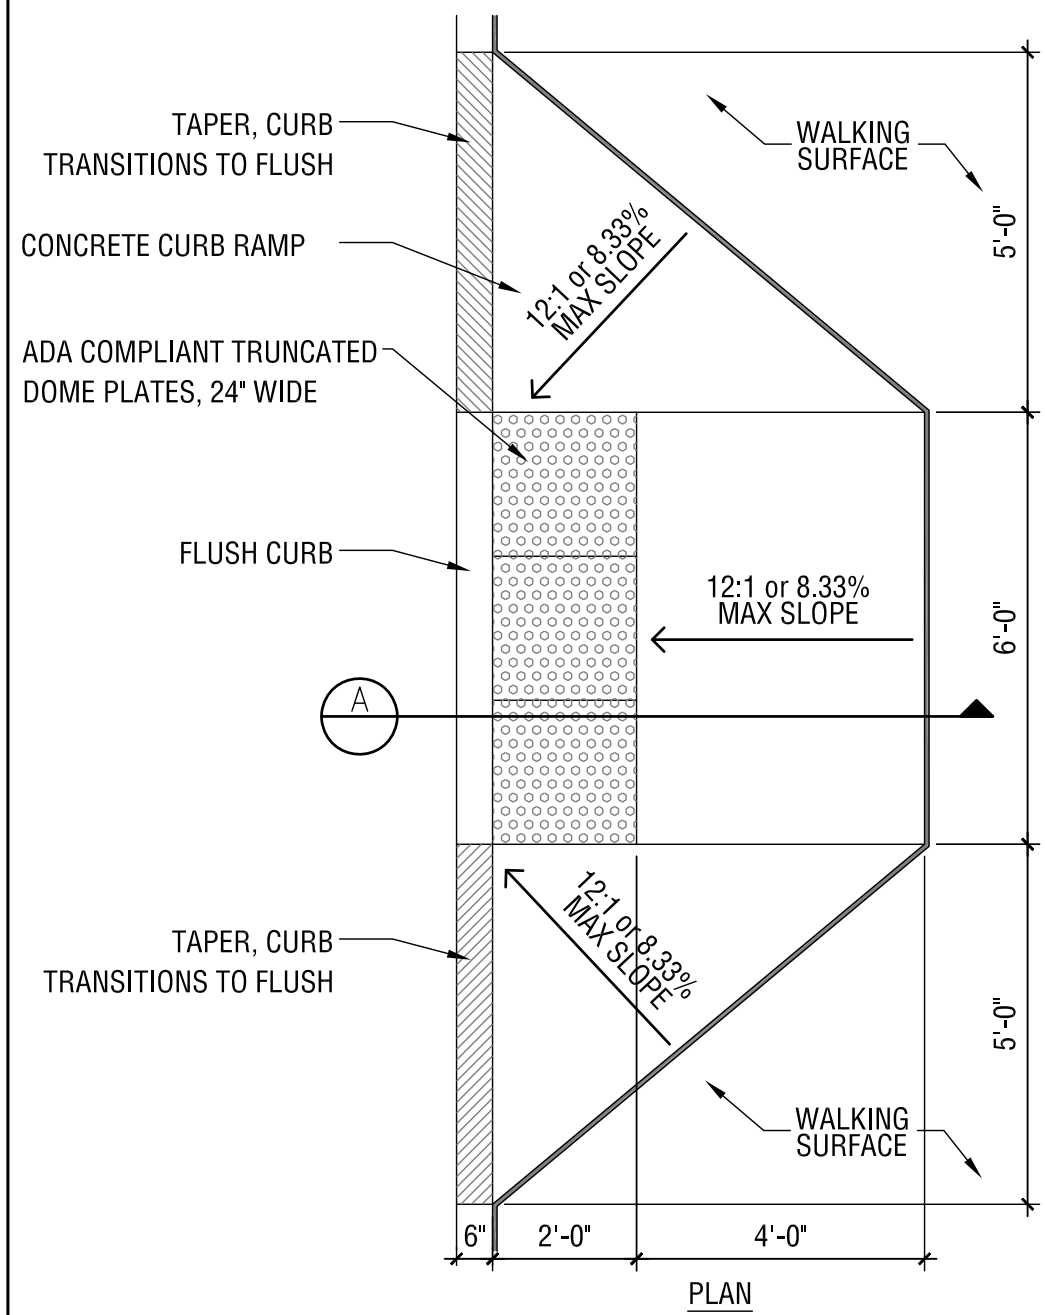


05 INTEGRAL CURB AND WALK - 9a
SCALE: 1 1/2" = 1'-0"

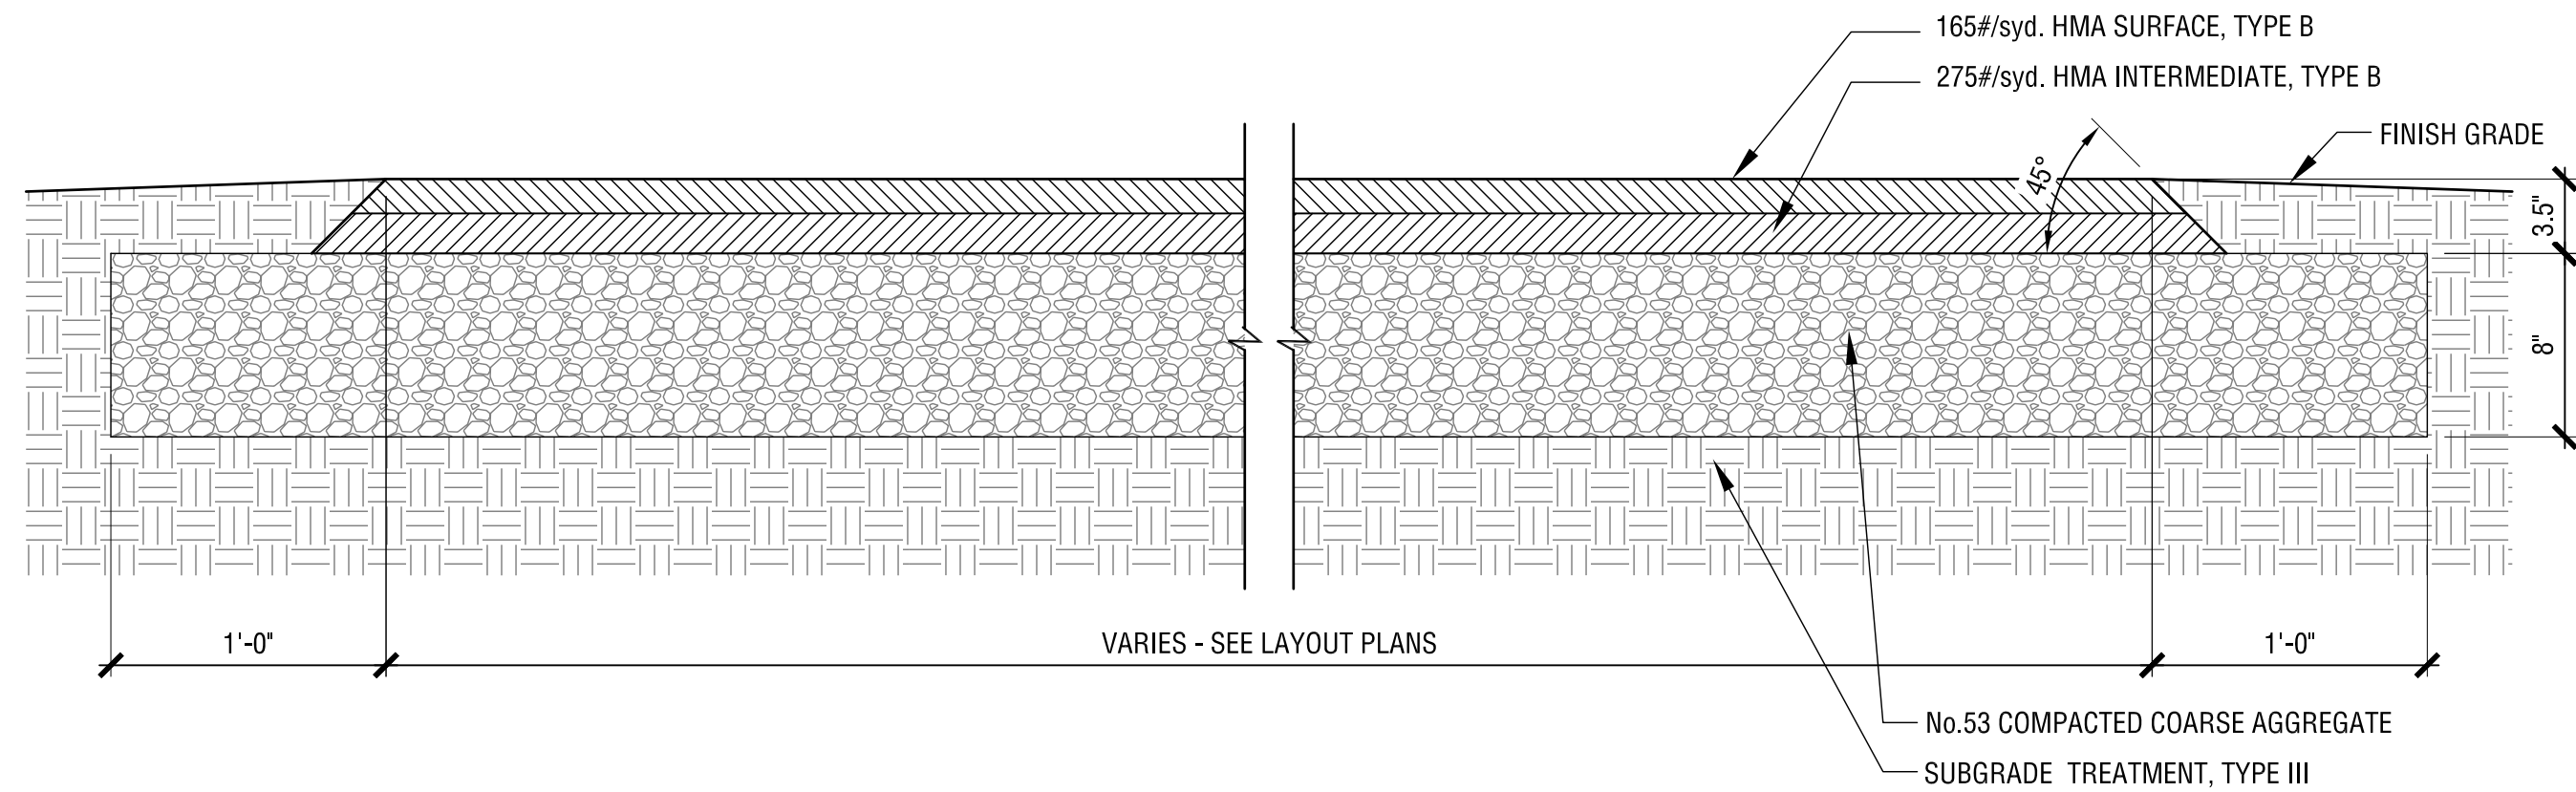

01 HMA SIDEWALK DETAIL (PATH)
SCALE: 1 1/2" = 1'-0"

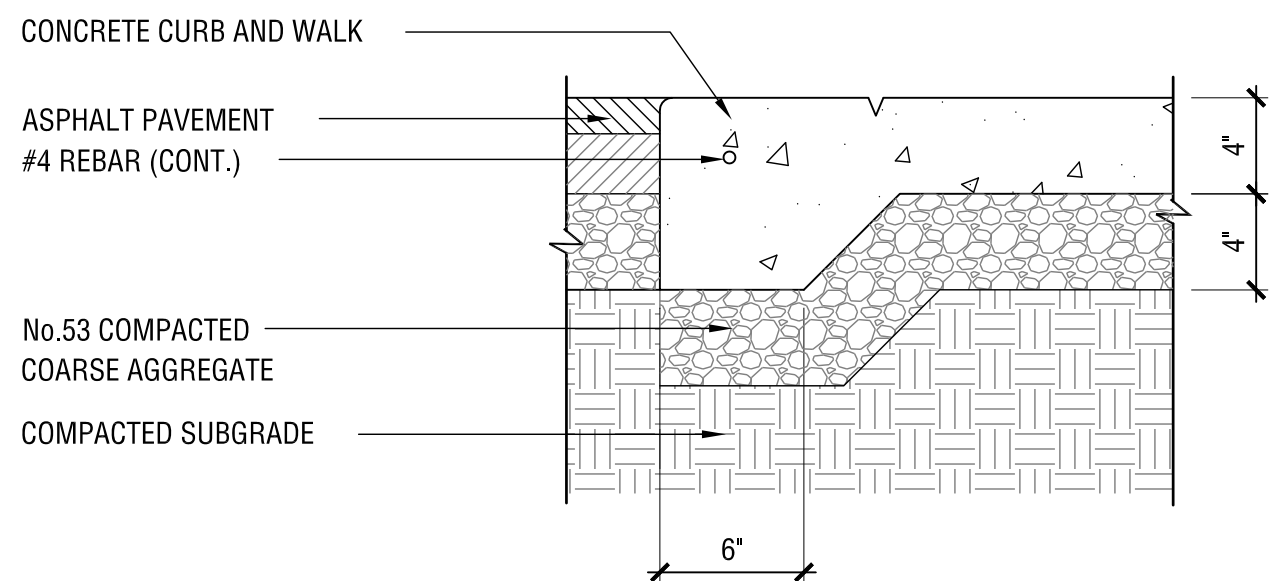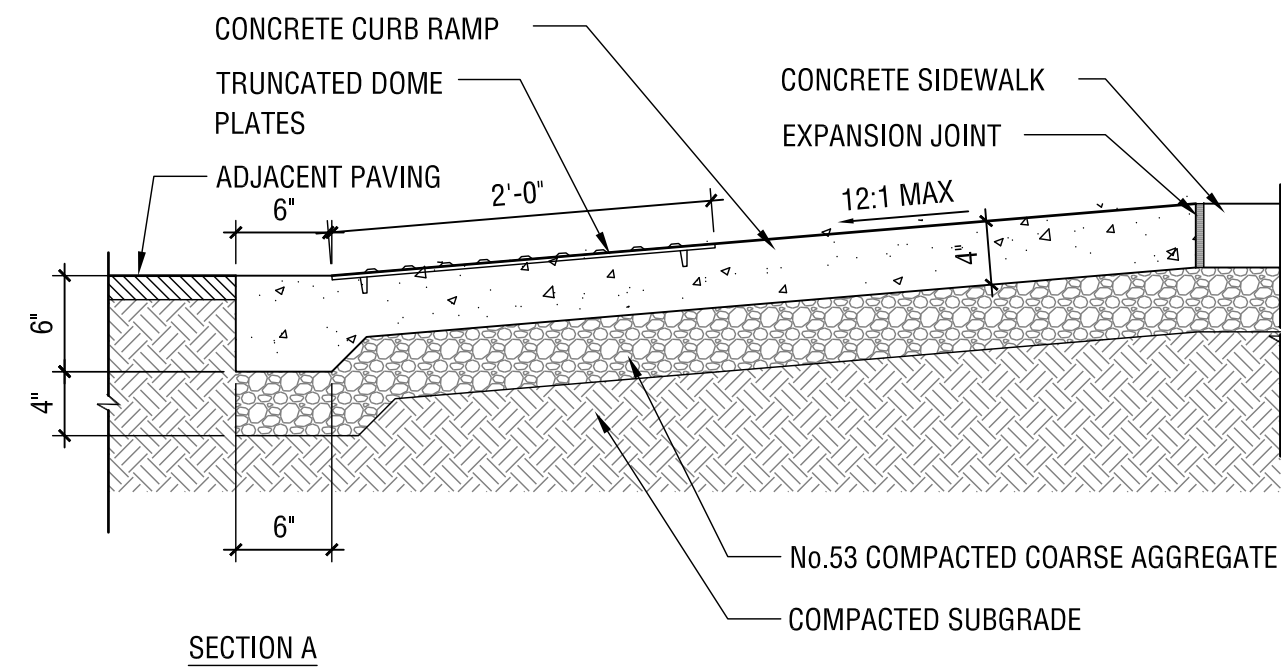

06 INTEGRAL WALK - 9b
SCALE: 1 1/2" = 1'-0"


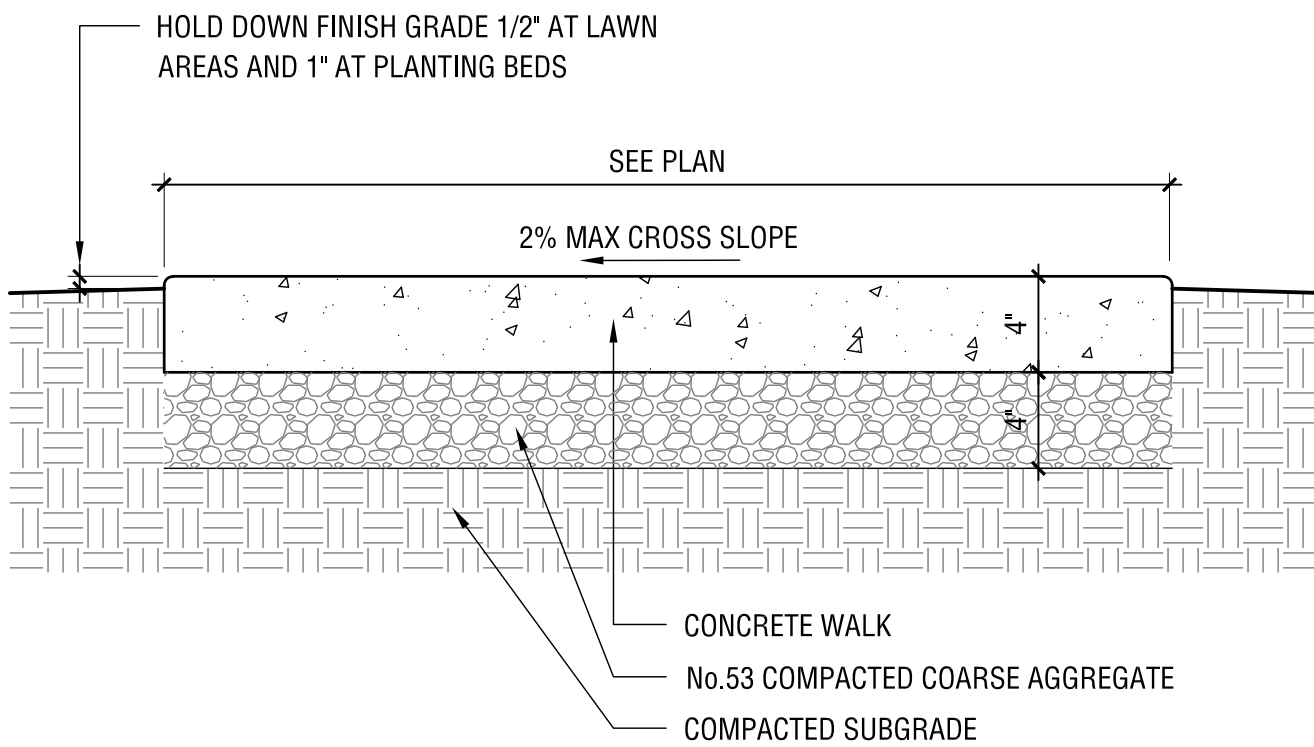


- NOTES:
1. REFER TO GRADING PLANS FOR SIDEWALK SPOT GRADES AND ELEVATIONS.
 2. PROVIDE SAWN JOINTS ON ALL SIDEWALKS.


02 SIDEWALK, CONCRETE
SCALE: 1 1/2" = 1'-0"

- NOTES:
1. REFER TO SPECIFICATION FOR EXPANSION JOINT MATERIAL.
 2. ALL CONTRACTION AND EXPANSION JOINTS TO BE PERPENDICULAR TO THE EDGE OF WALK.
 3. IF JOINTING IS NOT SHOWN OR NOTED ON DRAWINGS, PROVIDE A CONCRETE JOINTING SHOP DRAWING FOR REVIEW AND APPROVAL PRIOR TO CONSTRUCTION.


08 CURB RAMP DETAILS
SCALE: 1" = 1'-0"

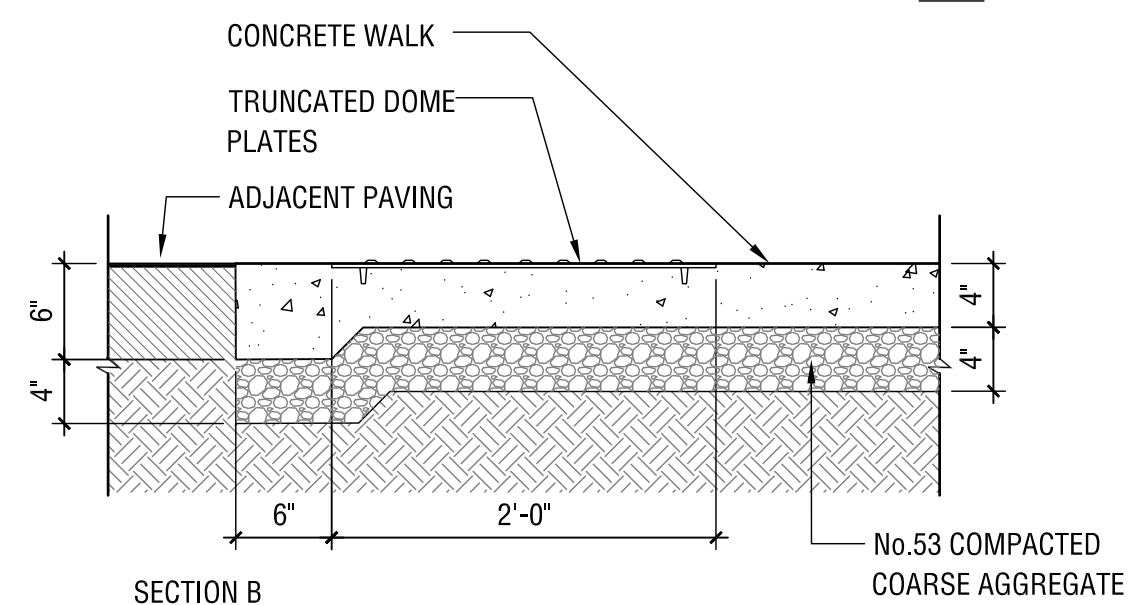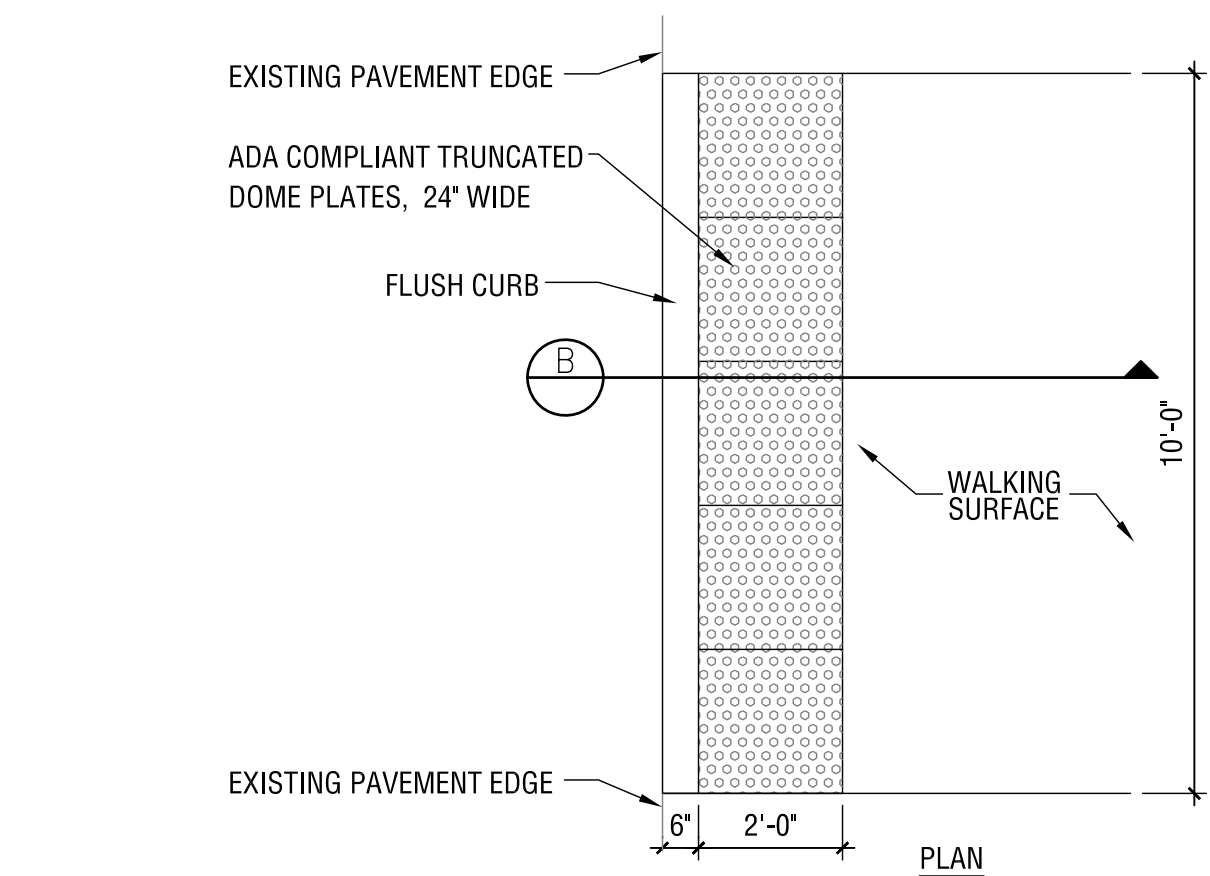


09 TACTILE WARNING SURFACE DETAIL
SCALE: 1" = 1'-0"

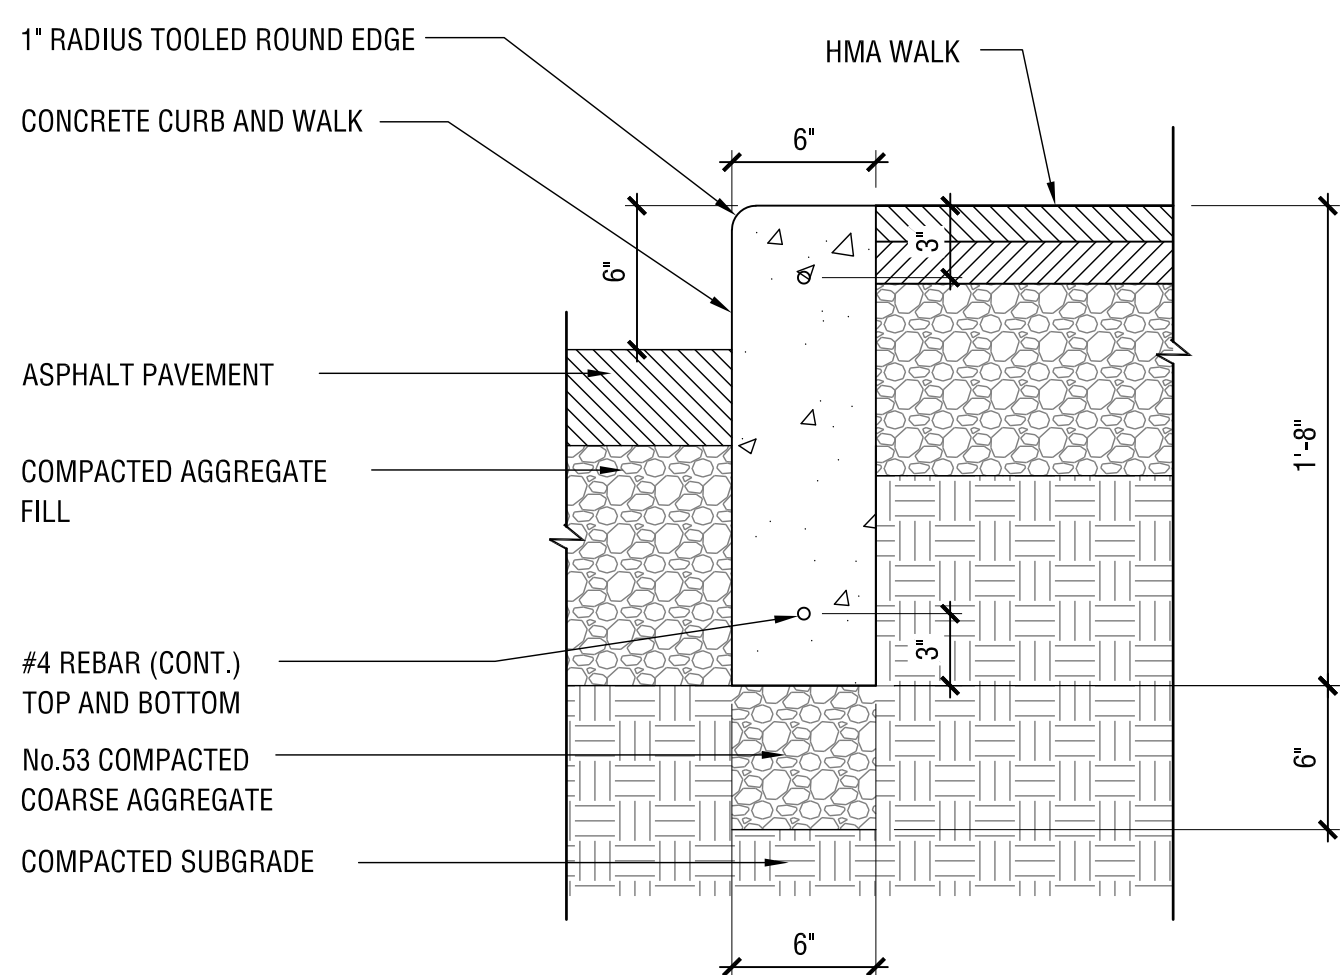

07 CONCRETE CURB AND HMA WALK
SCALE: 1 1/2" = 1'-0"

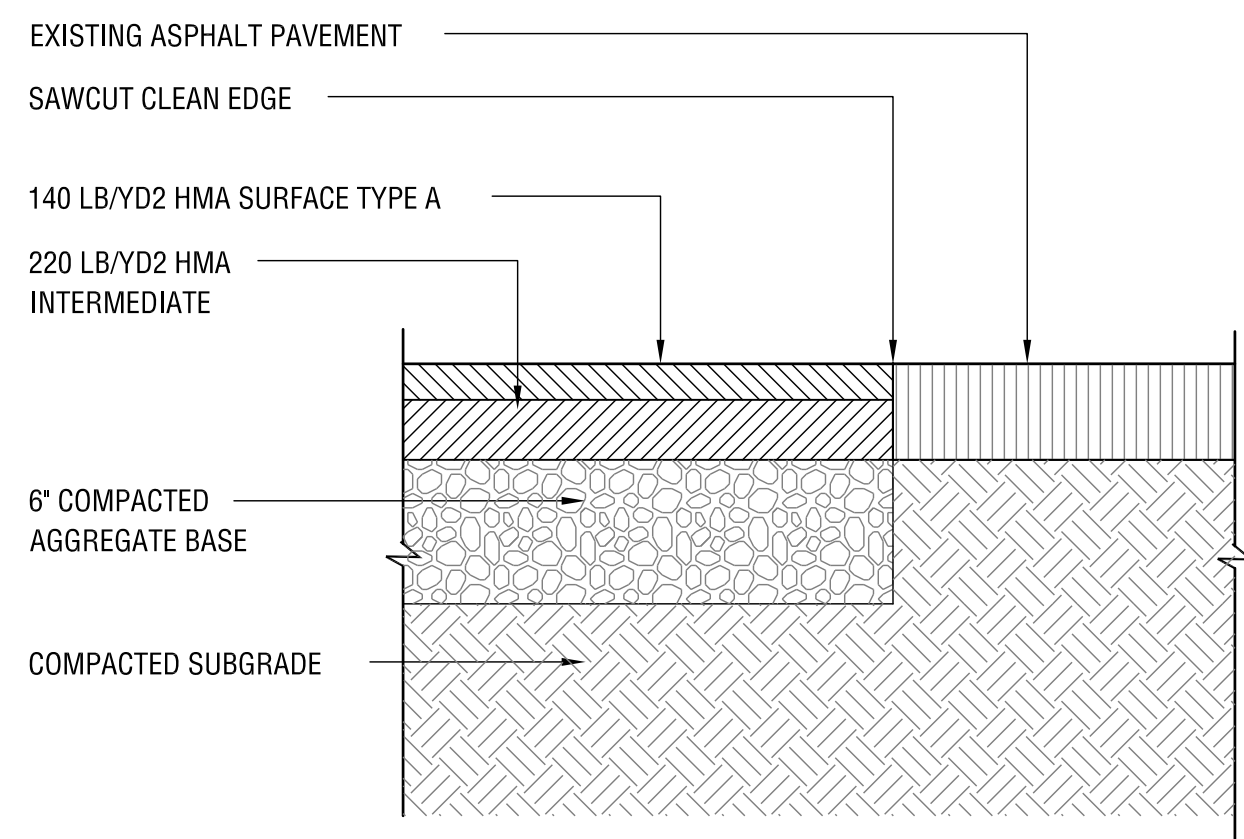

04 ASPHALT PAVEMENT
SCALE: 1 1/2" = 1'-0"

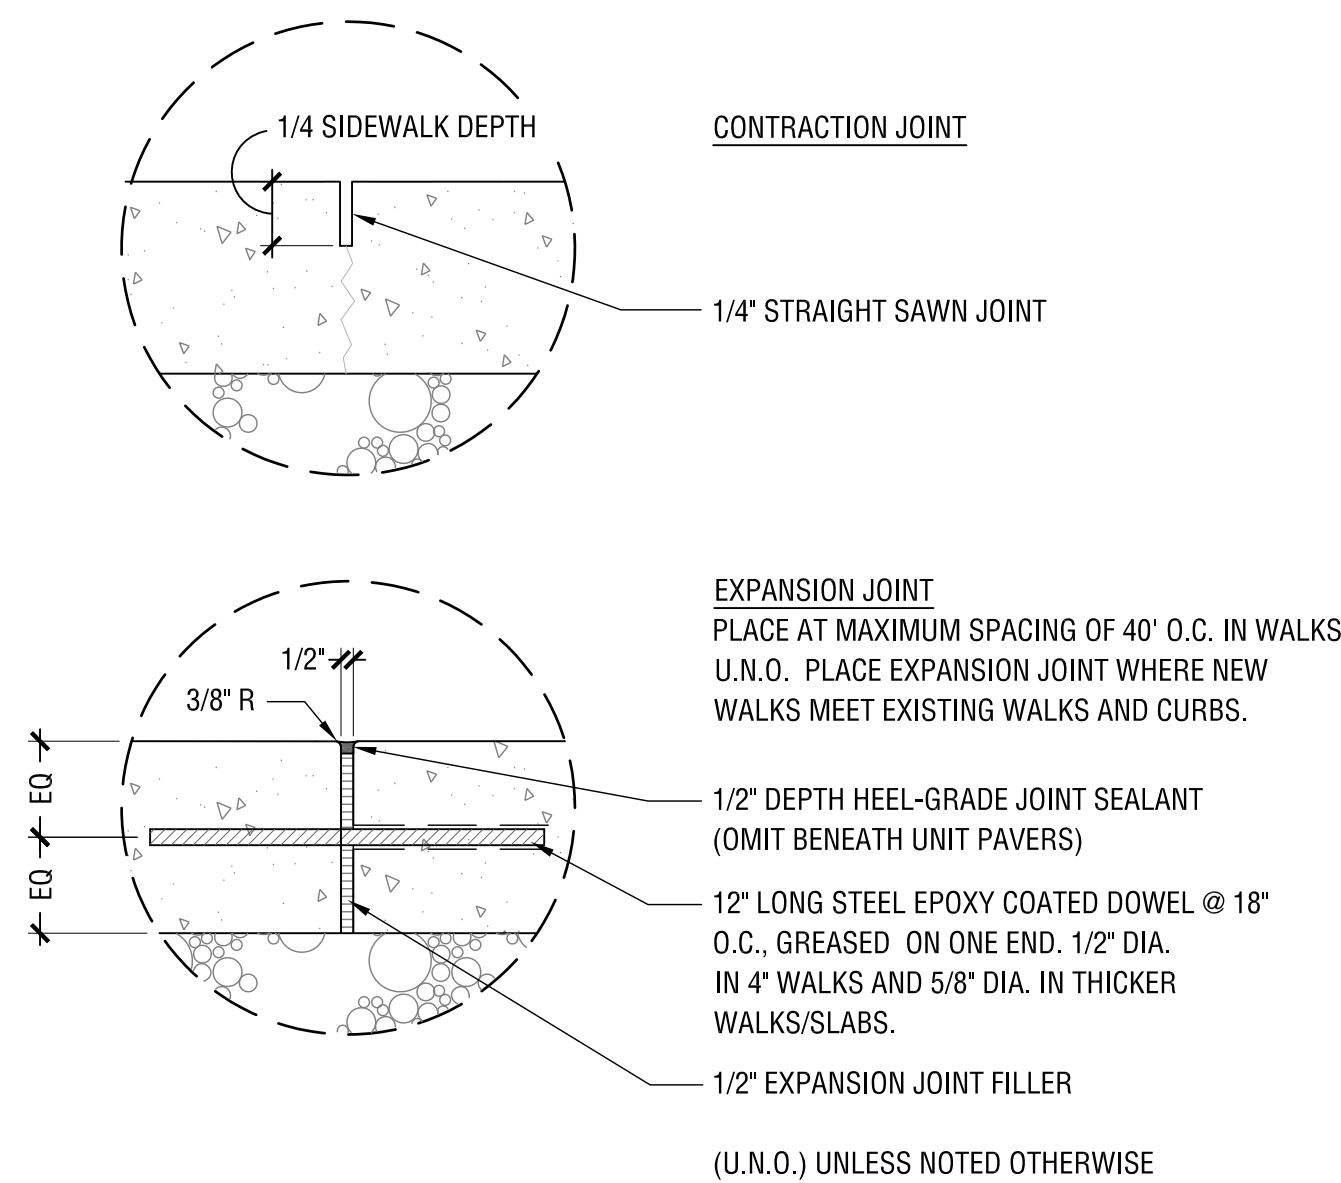

03 CONCRETE JOINTING DETAIL
SCALE: 1" = 1'-0"

This drawing and the design concepts represented, as instruments of service, are the sole property of LANDSTORY, Inc. and may not be used, reproduced, or copied, in whole or part, for any purpose without prior written authorization of LANDSTORY, Inc.

Seal



Project

Brown County State Park
North Entrance Road and
Accessibility Improvements


Client

DNR
Indiana Department
of Natural Resources
200 W. WASHINGTON STREET
INDIANAPOLIS, IN 46204

Dates

February 3, 2026

Revisions

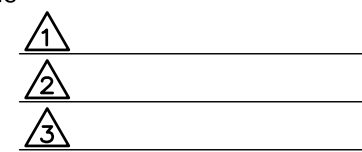

Project Manager

JG

Drawn

CM

Checked

JG

Project Number

#ENG 2601722091


Sheet Title

DETAILS


Sheet

L-501


C:\Users\cmoor\OneDrive - Landstory\Landstory\J Drive\Projects\IDNR Brown County\IDNR Brown County\L-501-Details.dwg Chris Moore Plot:2/2/2026 12:25 PM Save:2/2/2026 12:24 PM

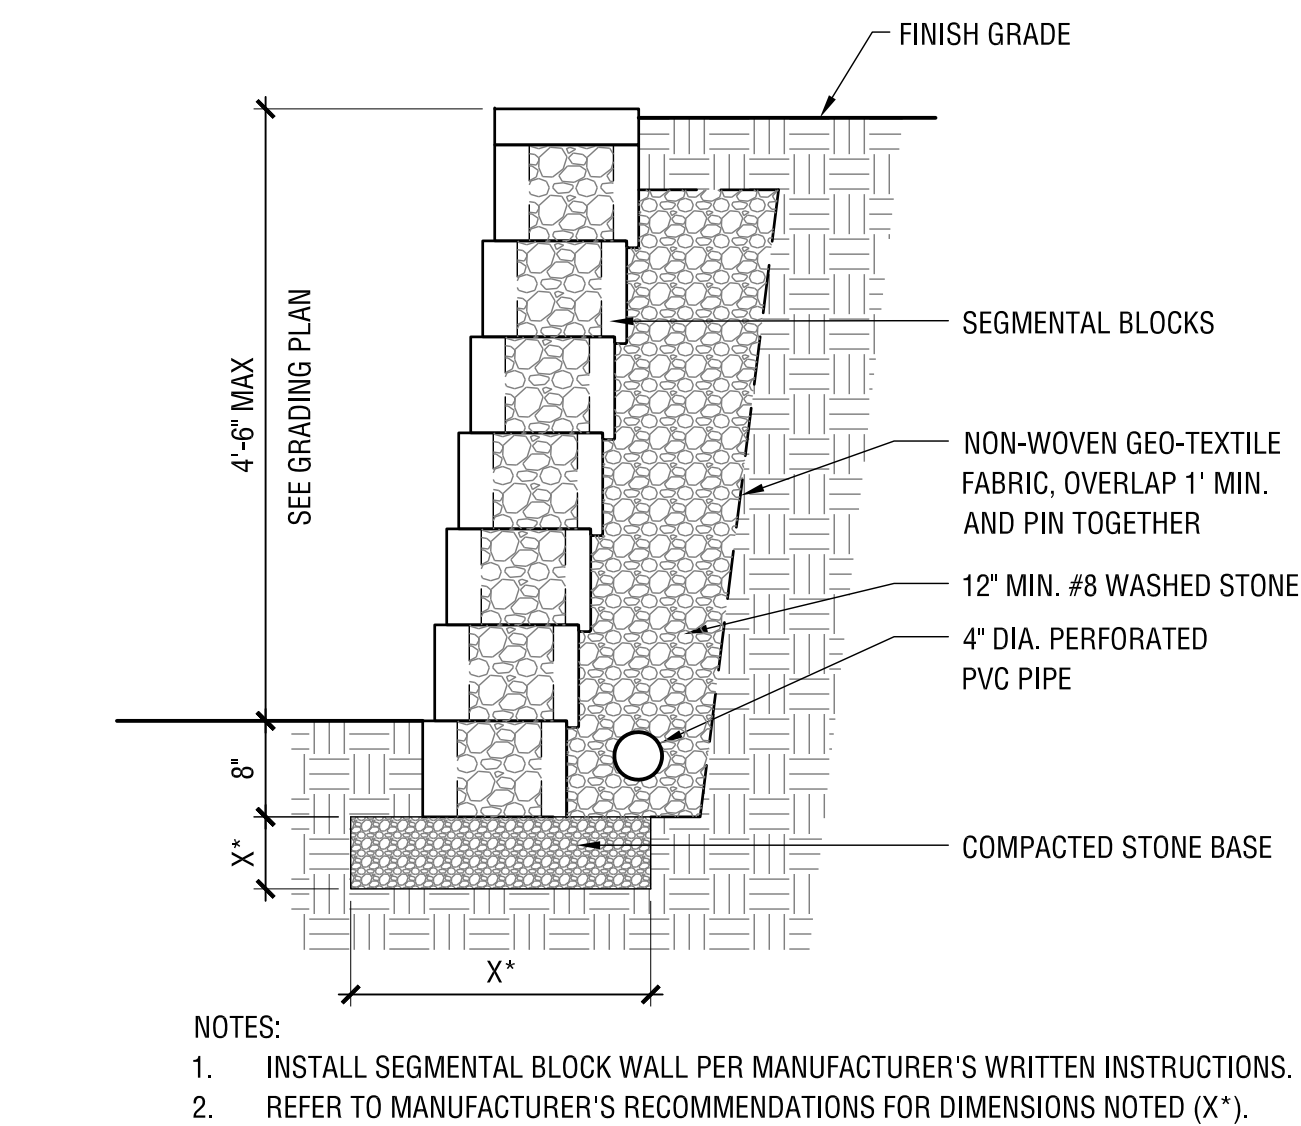


07 SEGMENTAL BLOCK WALL DETAIL
SCALE: 3/4" = 1'-0"

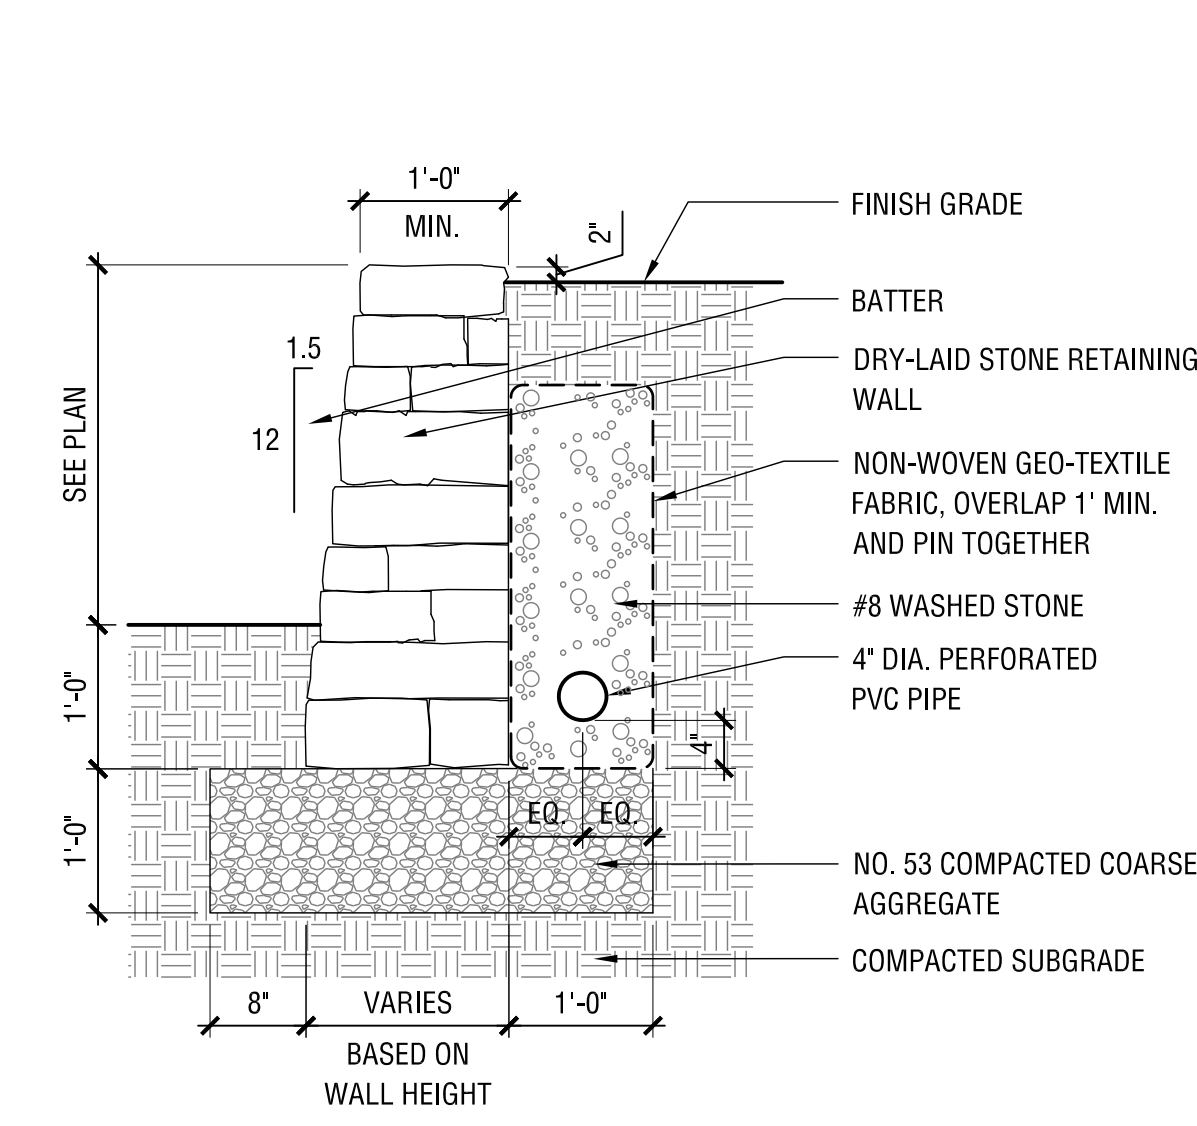


06 WALL, STONE DETAIL
SCALE: 3/4" = 1'-0"

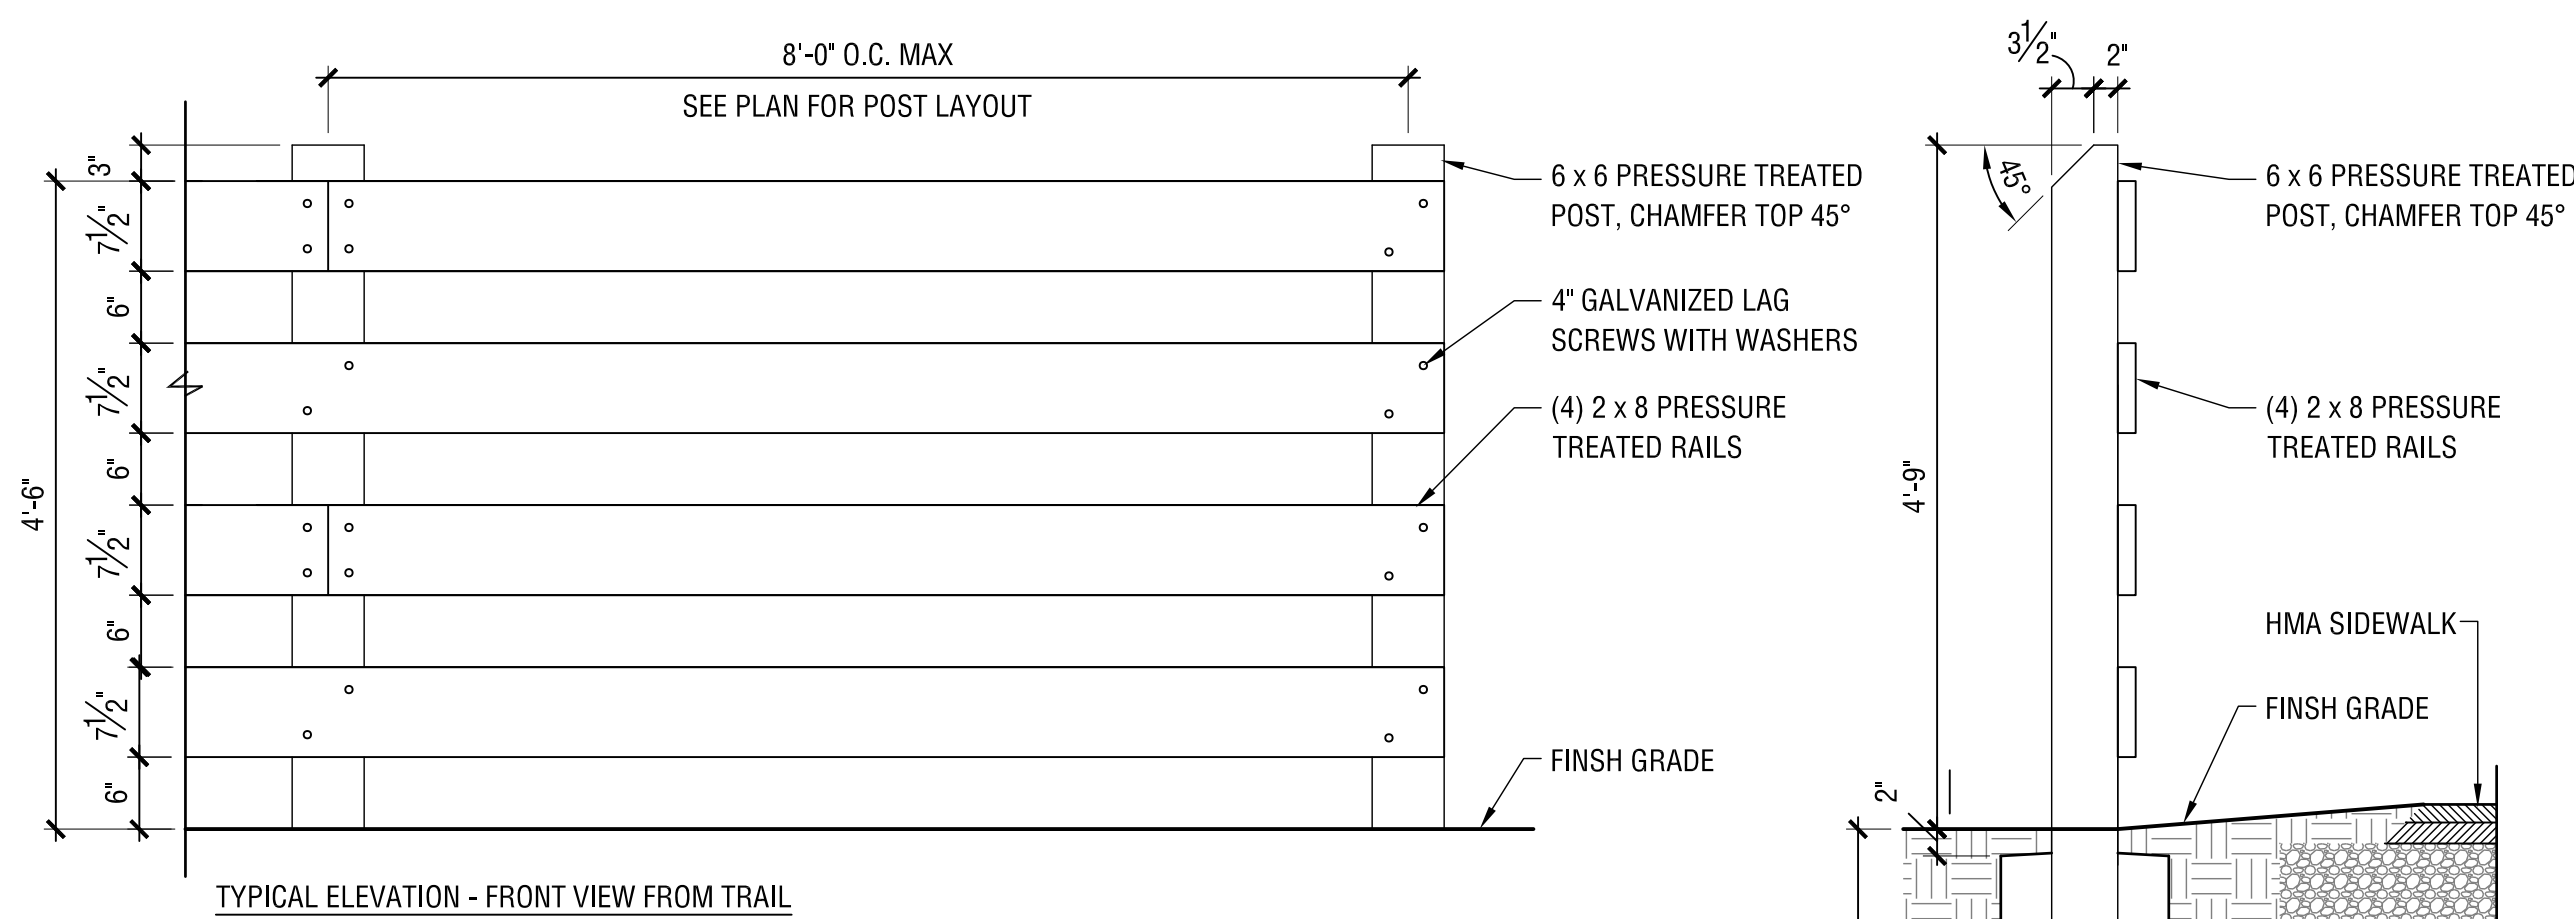


08 WOOD GUARDRAIL DETAIL
SCALE: 3/4" = 1'-0"

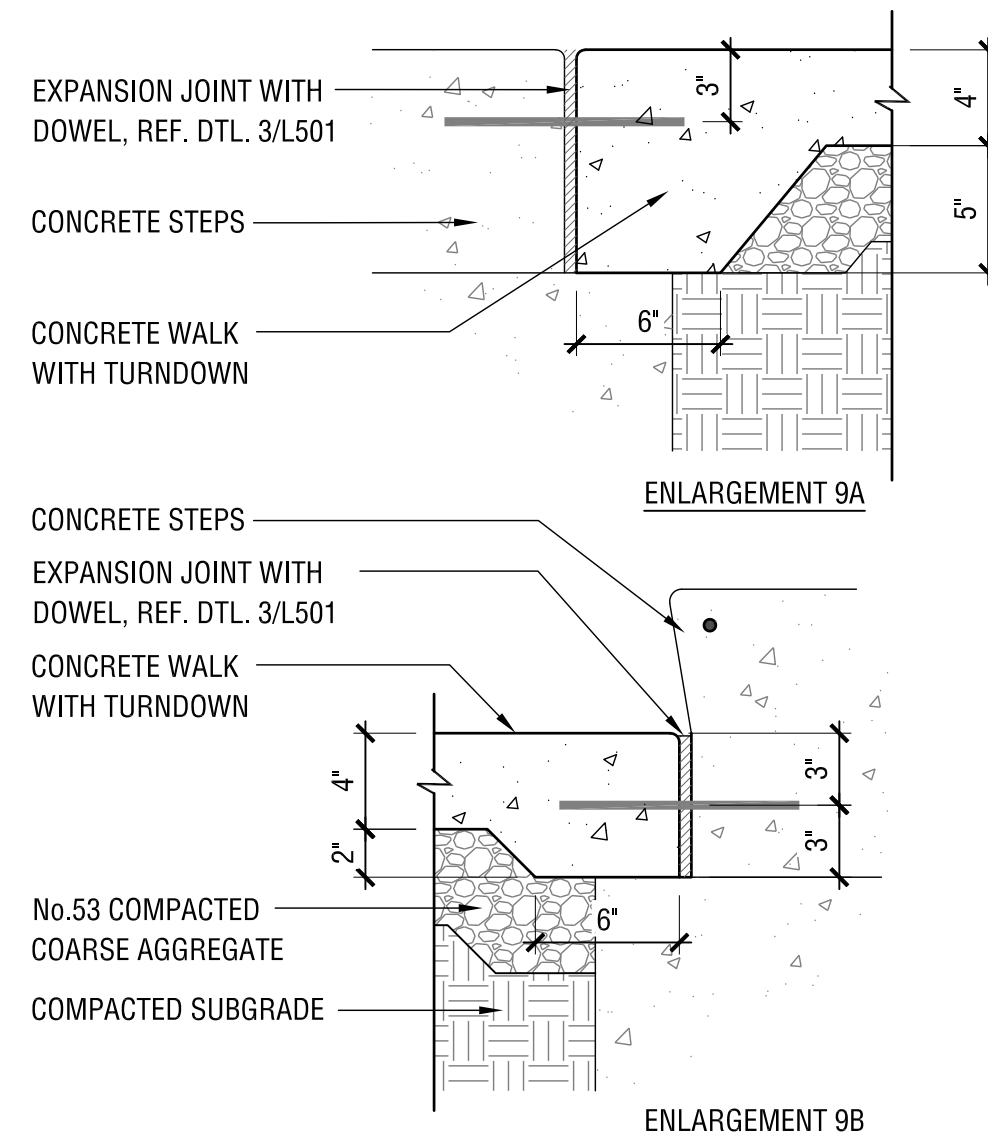


09 WALK TURNDOWN DETAIL
SCALE: 1 1/2" = 1'-0"

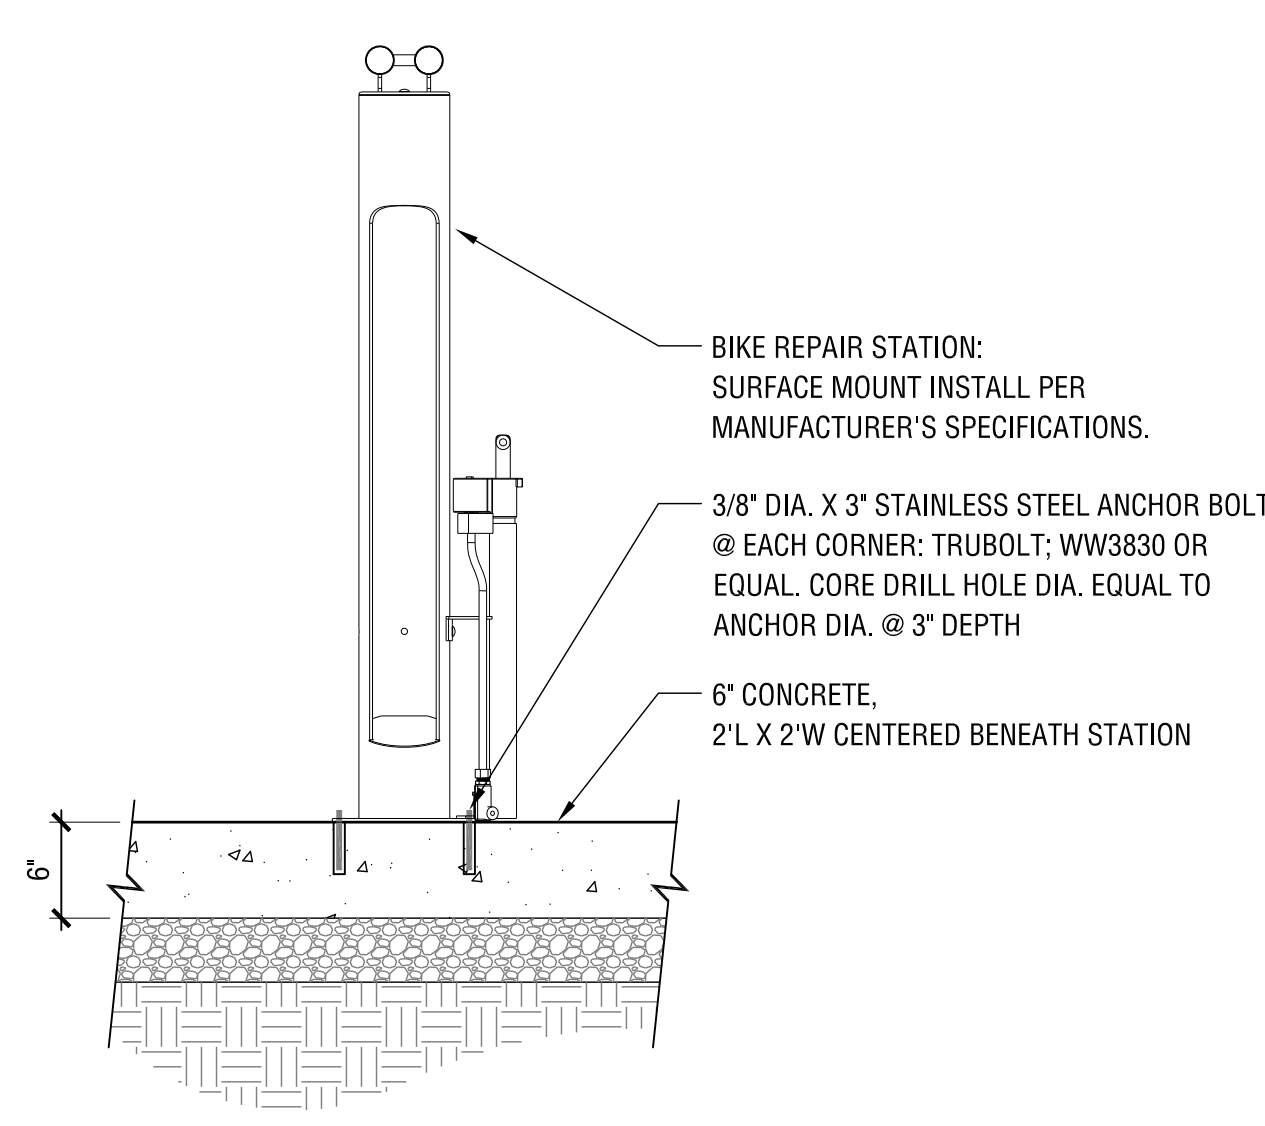


03 BIKE REPAIR STATION DETAIL
SCALE: 1" = 1'-0"

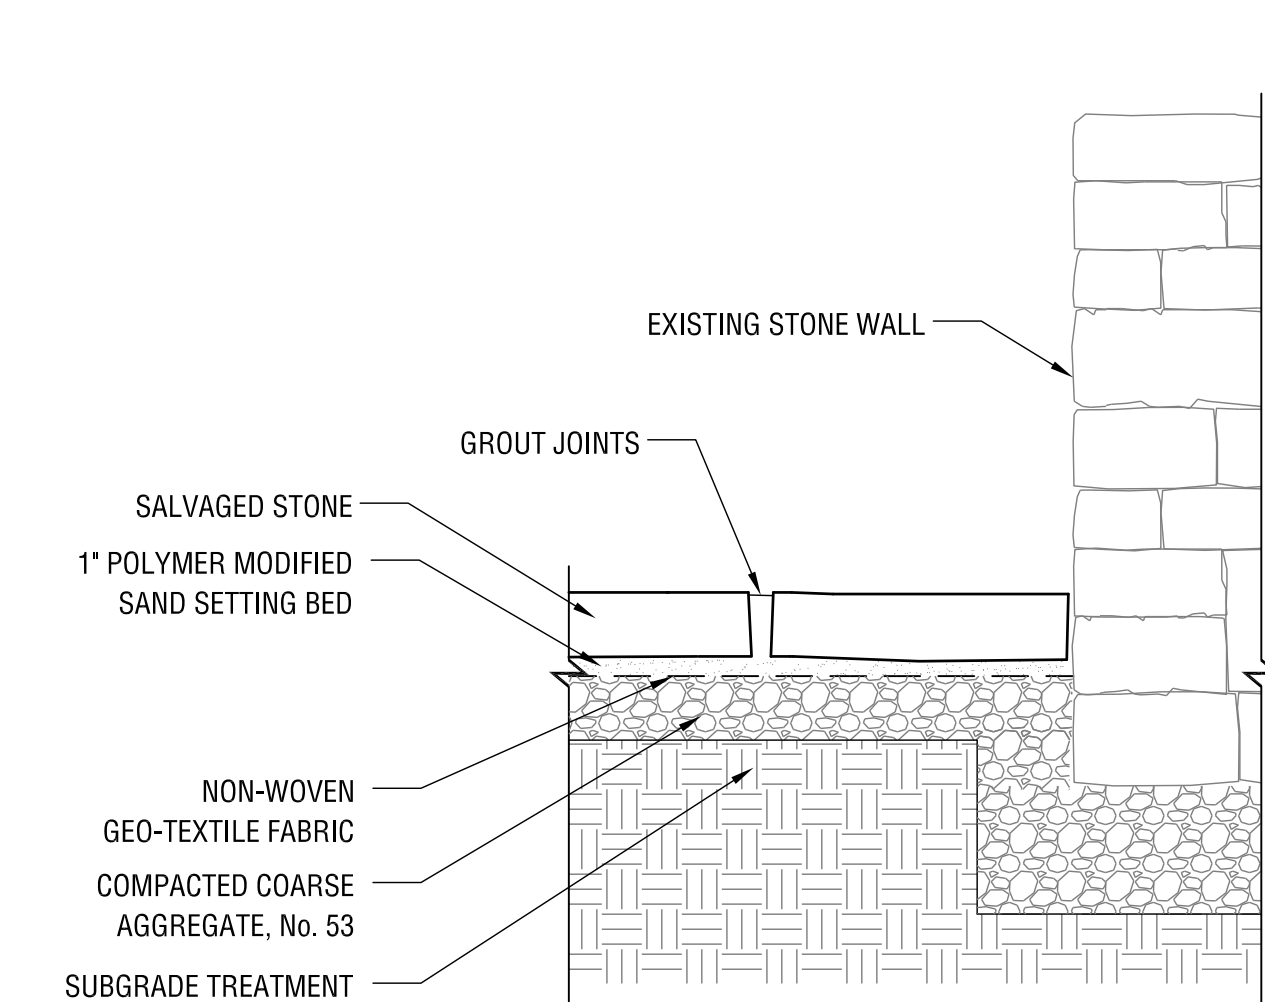



04 STONE PAVING DETAIL
SCALE: 1" = 1'-0"

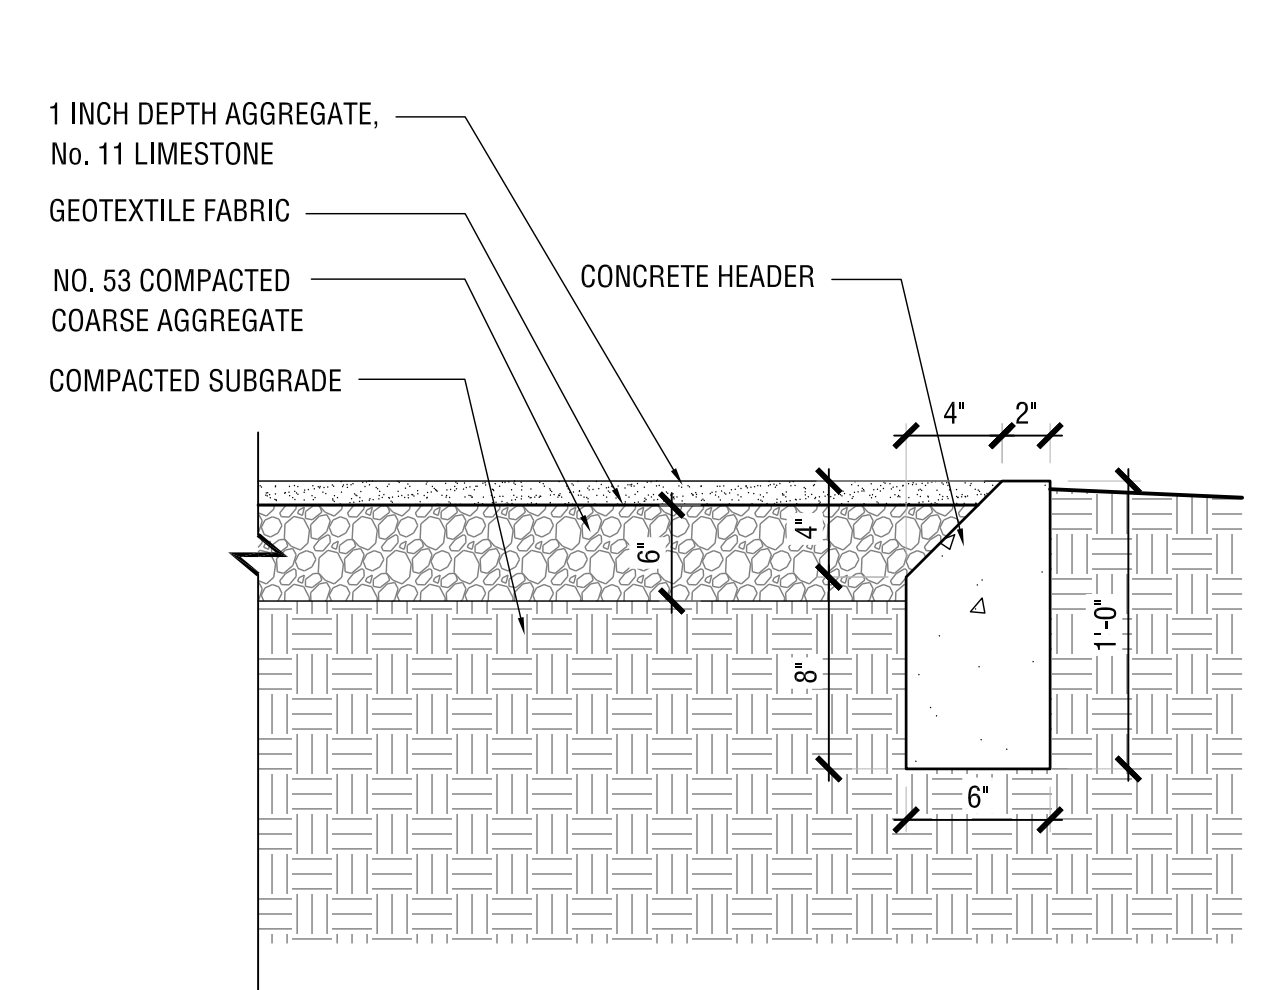

05 GRAVEL PATH DETAIL
SCALE: 1 1/2" = 1'-0"

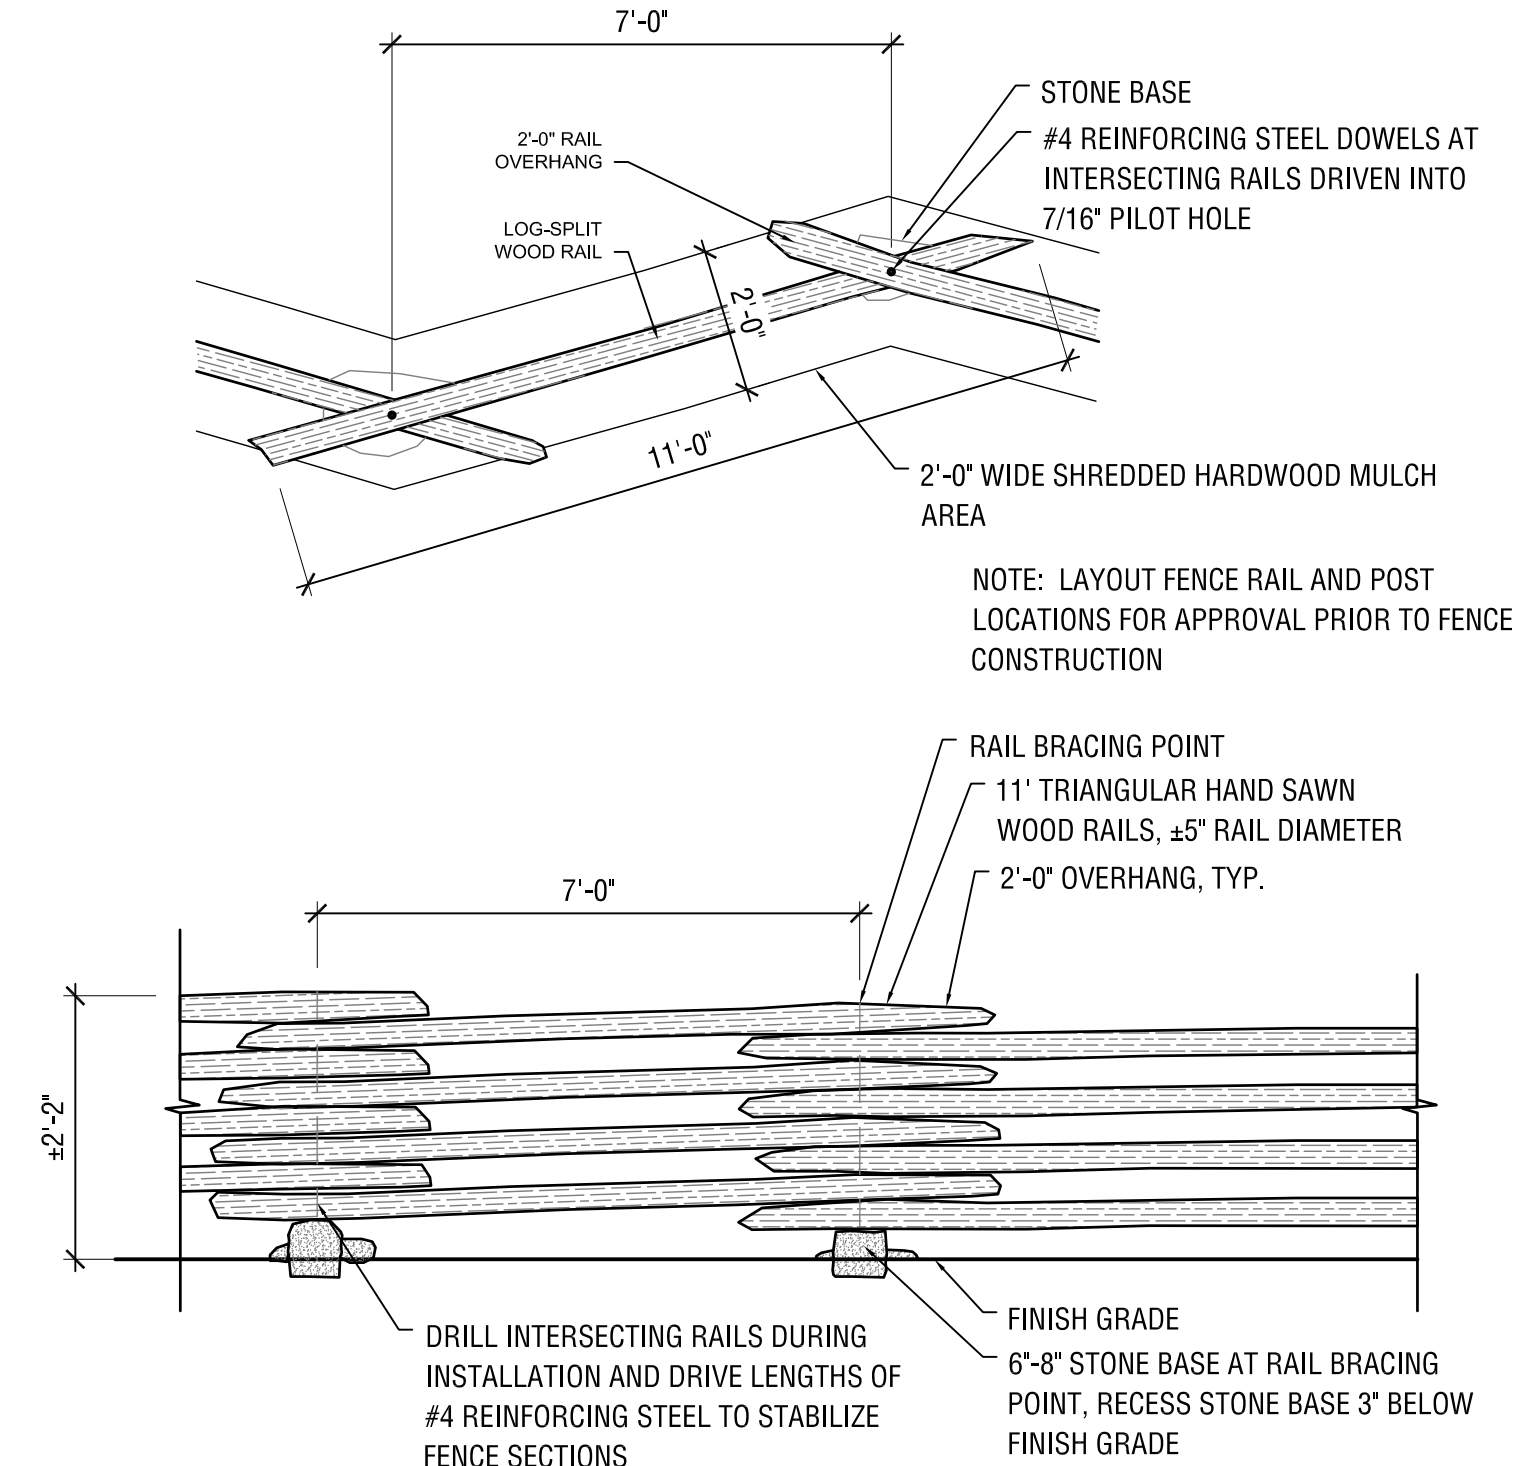


01 SNAKE RAIL FENCE
SCALE: 3/8" = 1'-0"

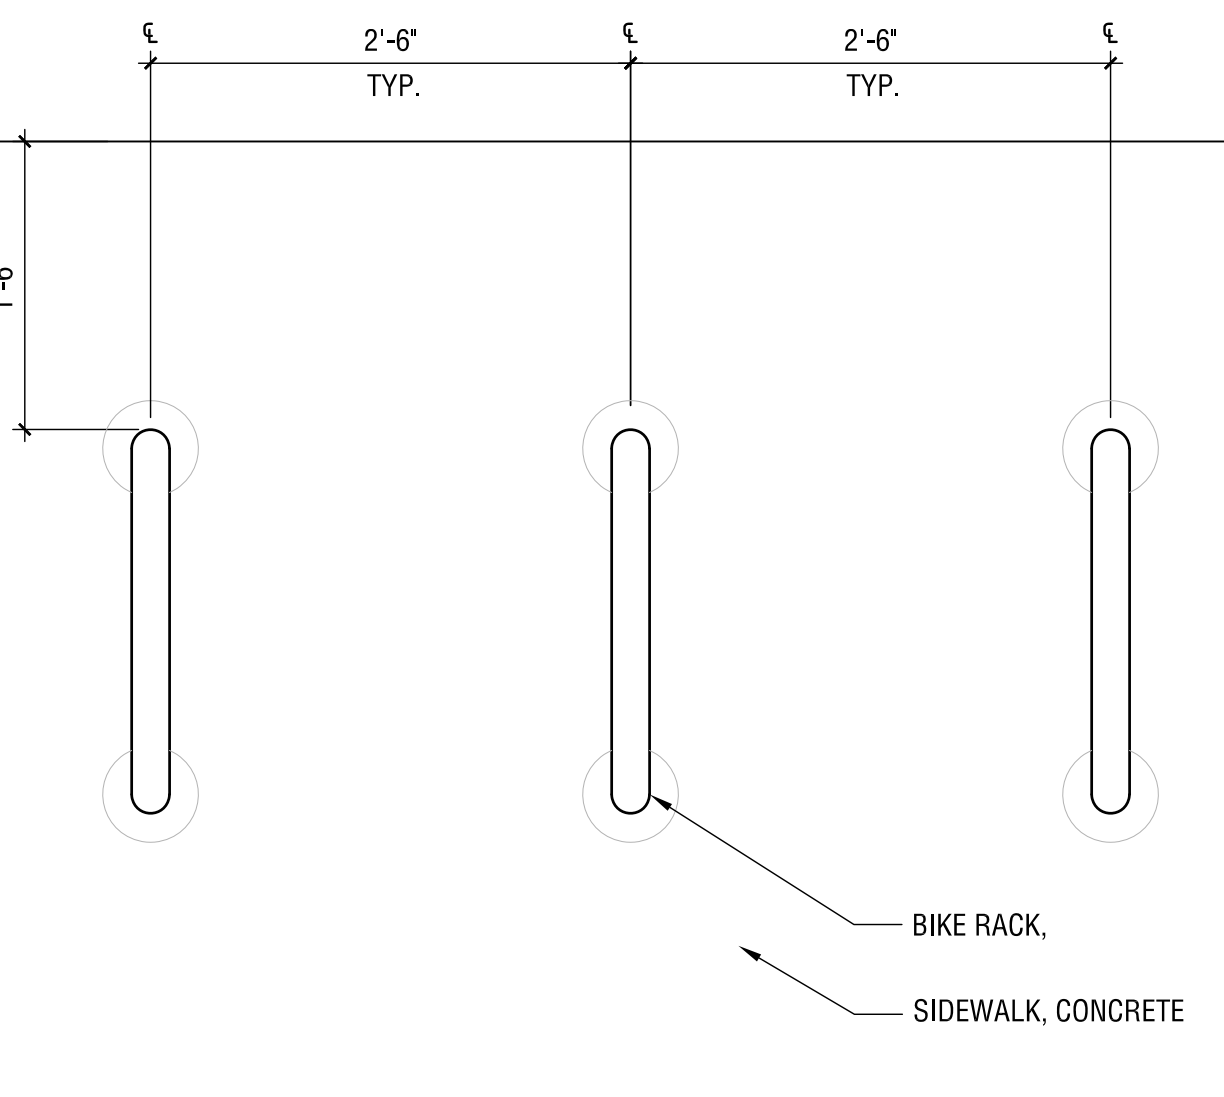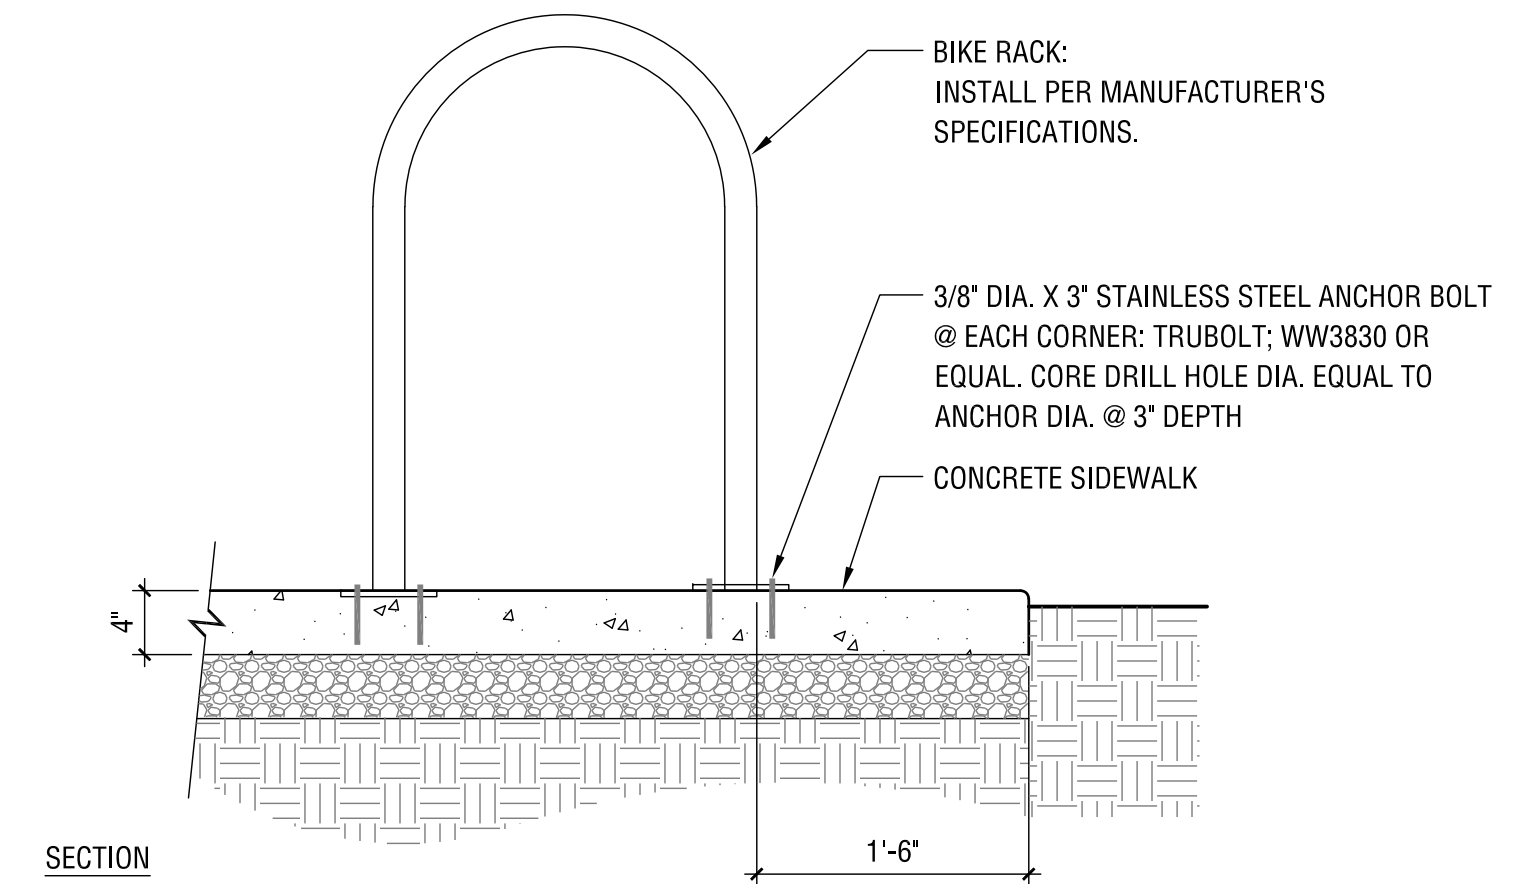


02 BIKE RACK DETAIL
SCALE: 1" = 1'-0"

C:\Users\cmoor\OneDrive - Landstory\Landstory\J Drive\Projects\Landstory\Brown County\2024\Code\Sheet\JL-501-Details.dwg Chris Moore Plot: 2/2/2026 12:25 PM Save: 2/2/2026 12:24 PM

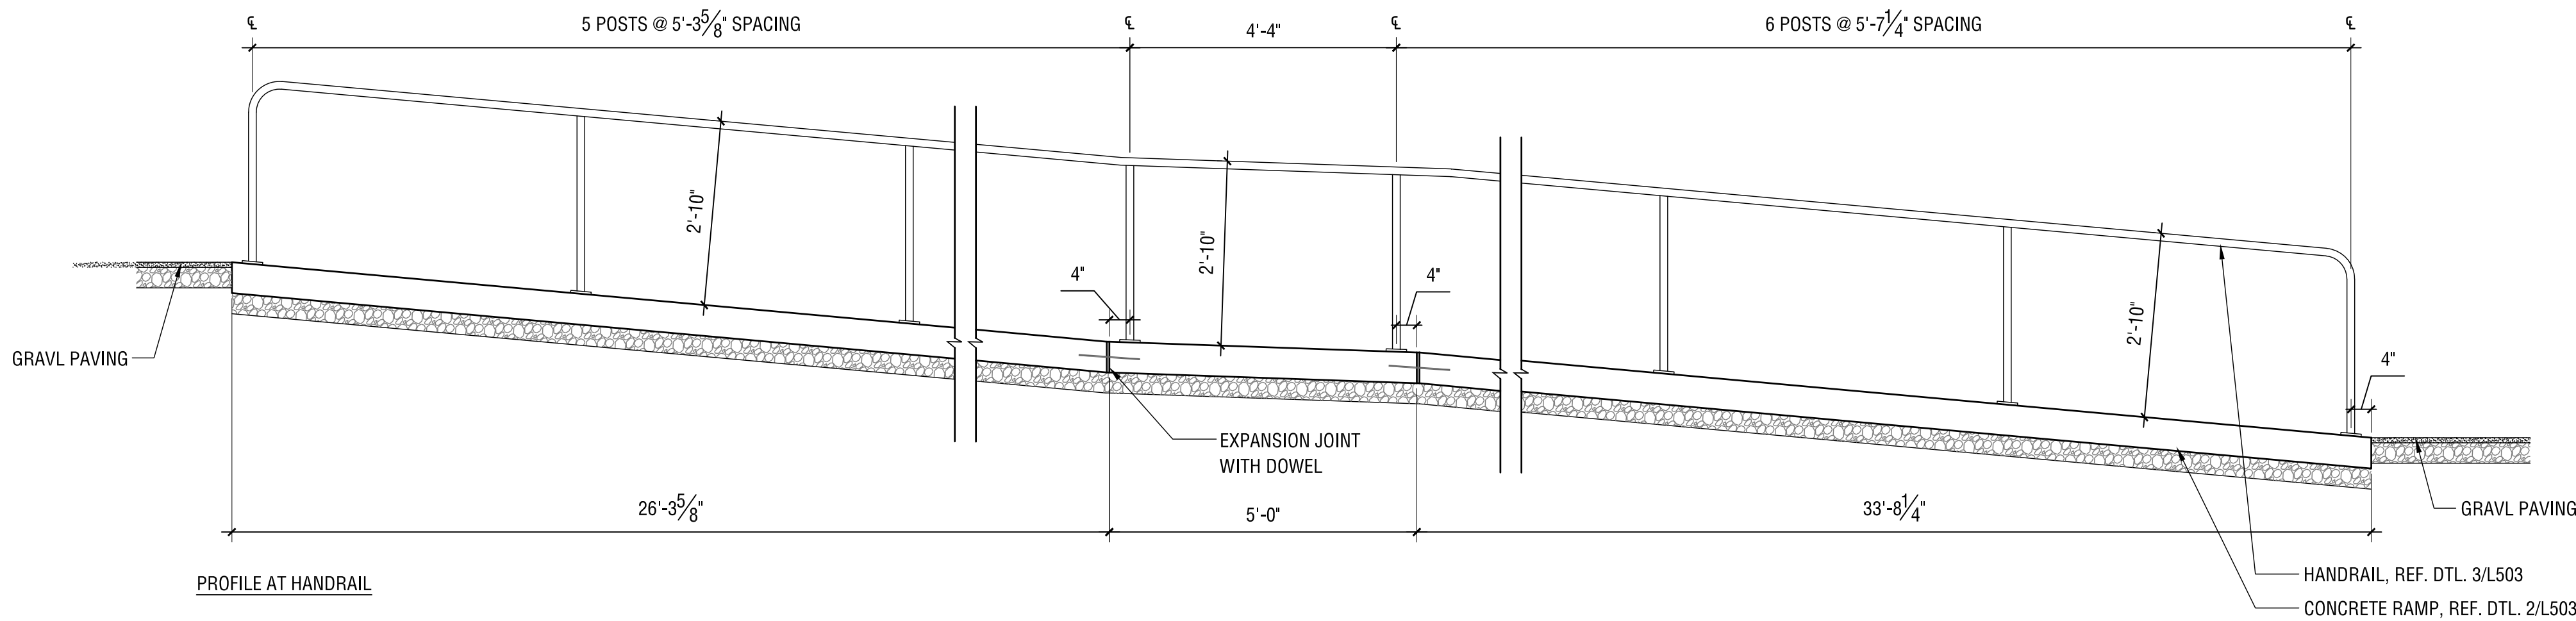


01 CONCRETE RAMP DETAIL

SCALE: 1/2" = 1'-0"

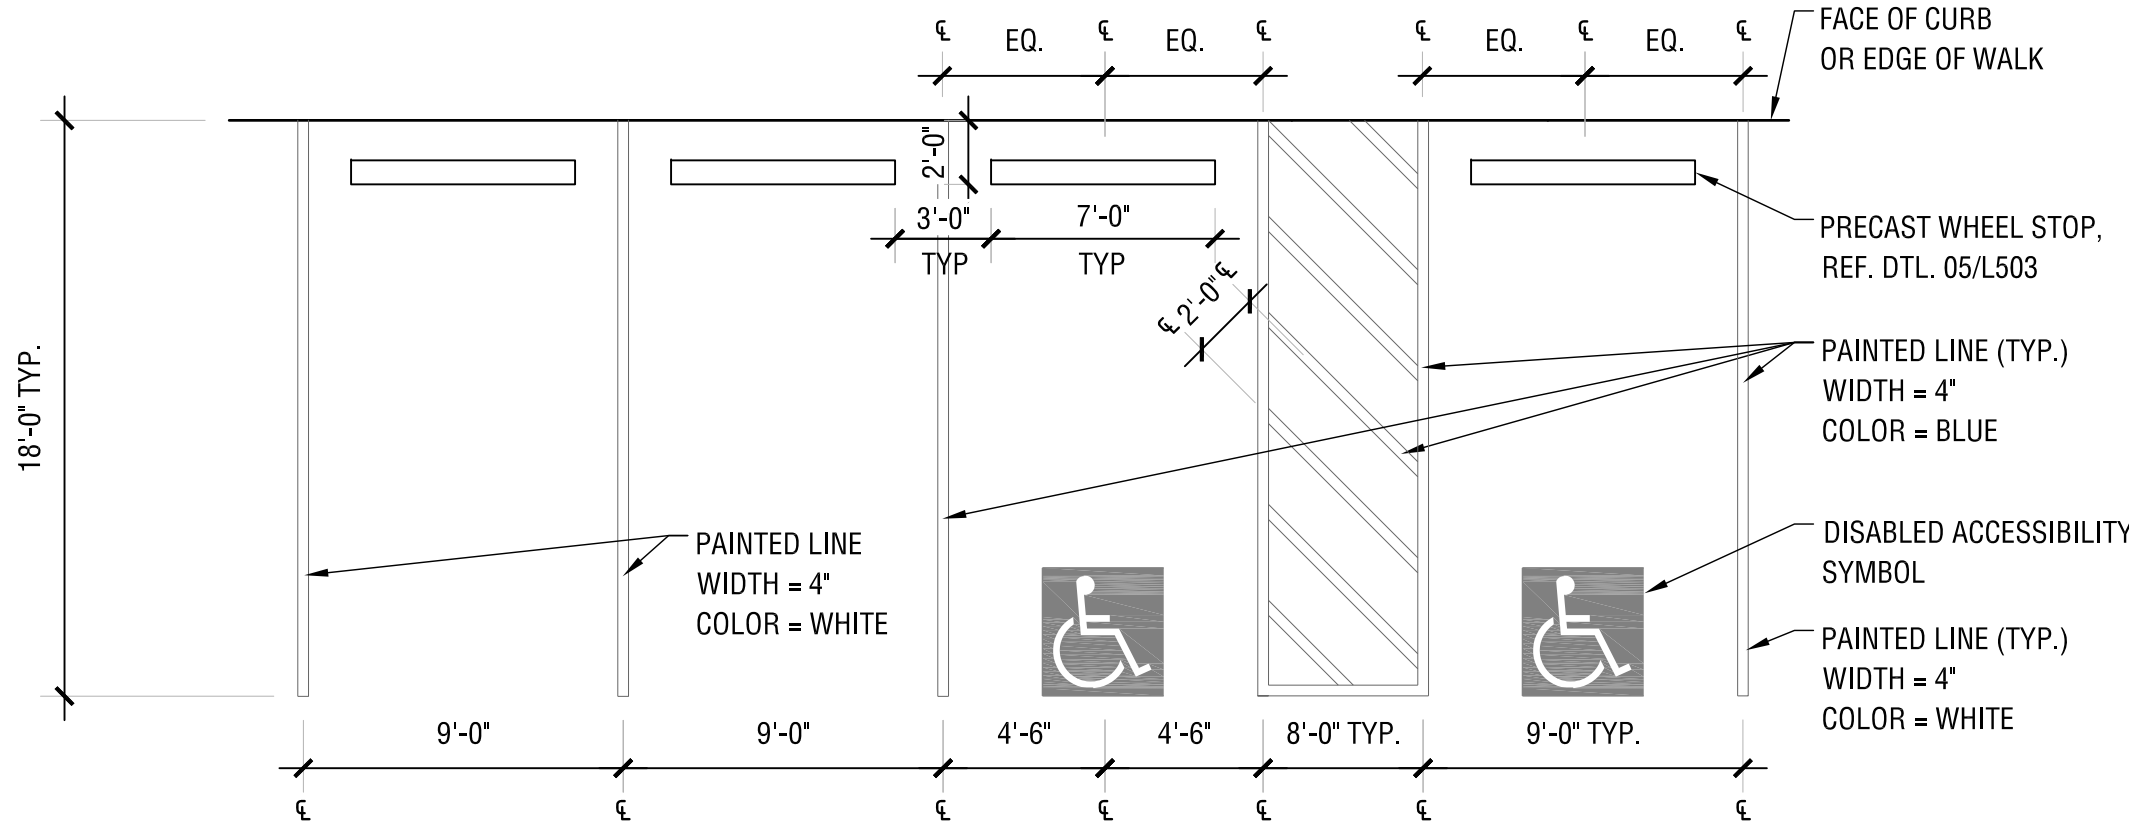


04 PARKING LAYOUT DETAIL

SCALE: NTS

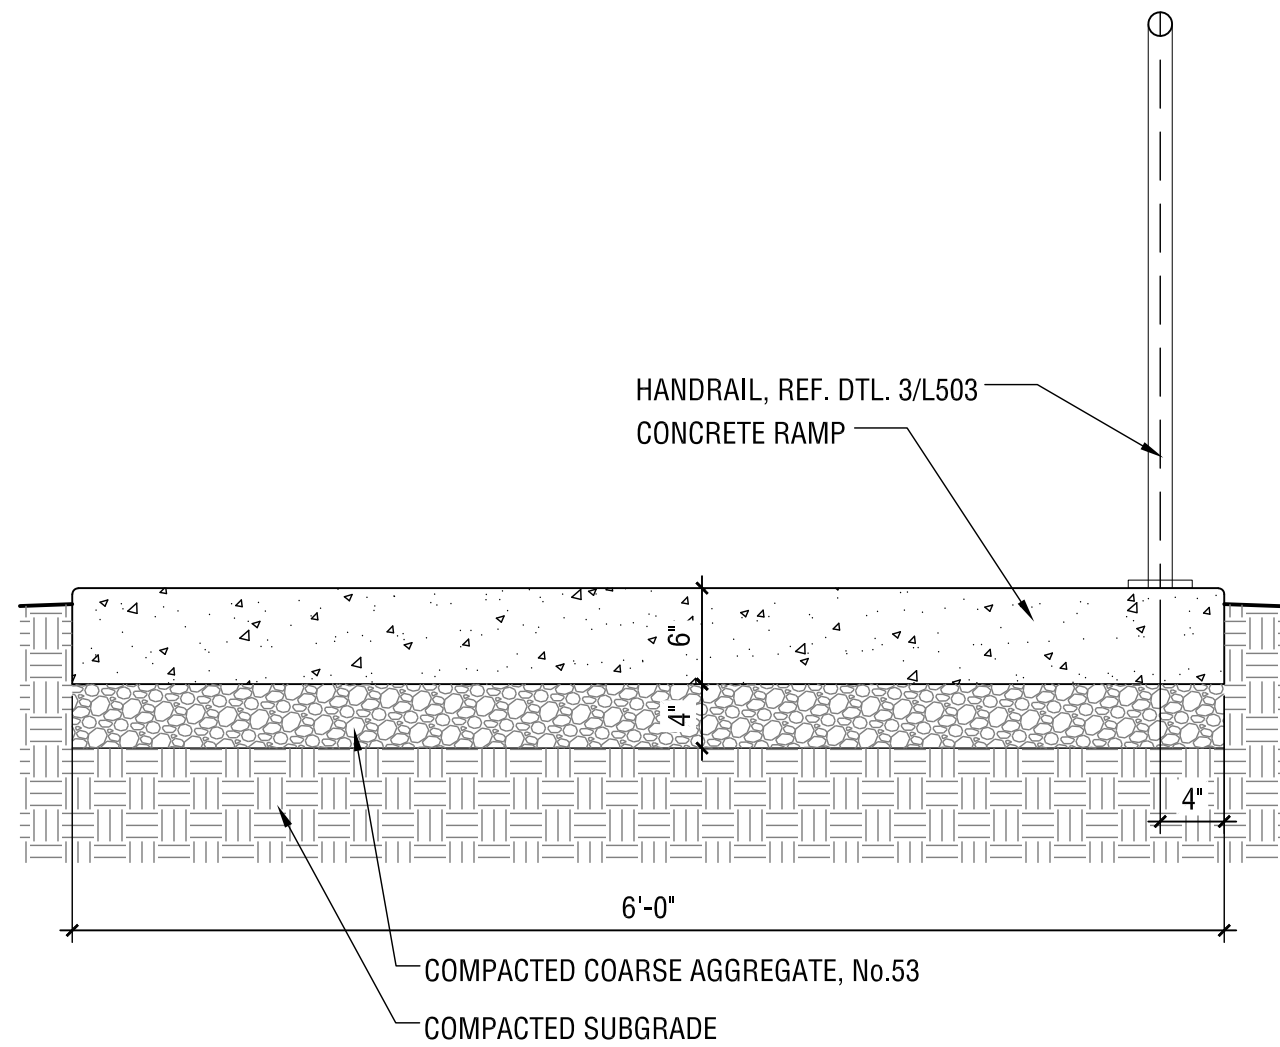


02 CONCRETE RAMP DETAIL

SCALE: 1" = 1'-0"

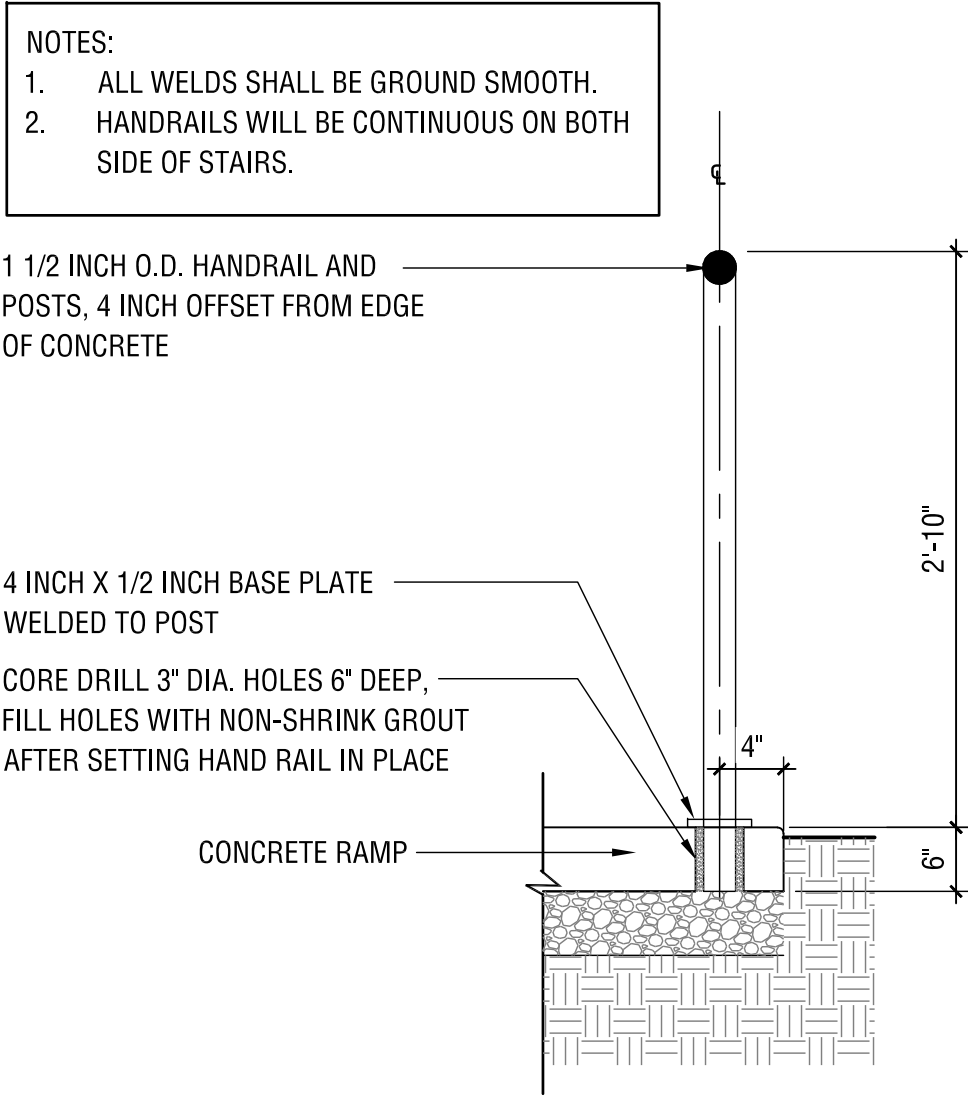


03 HANDRAIL DETAIL

SCALE: 1" = 1'-0"

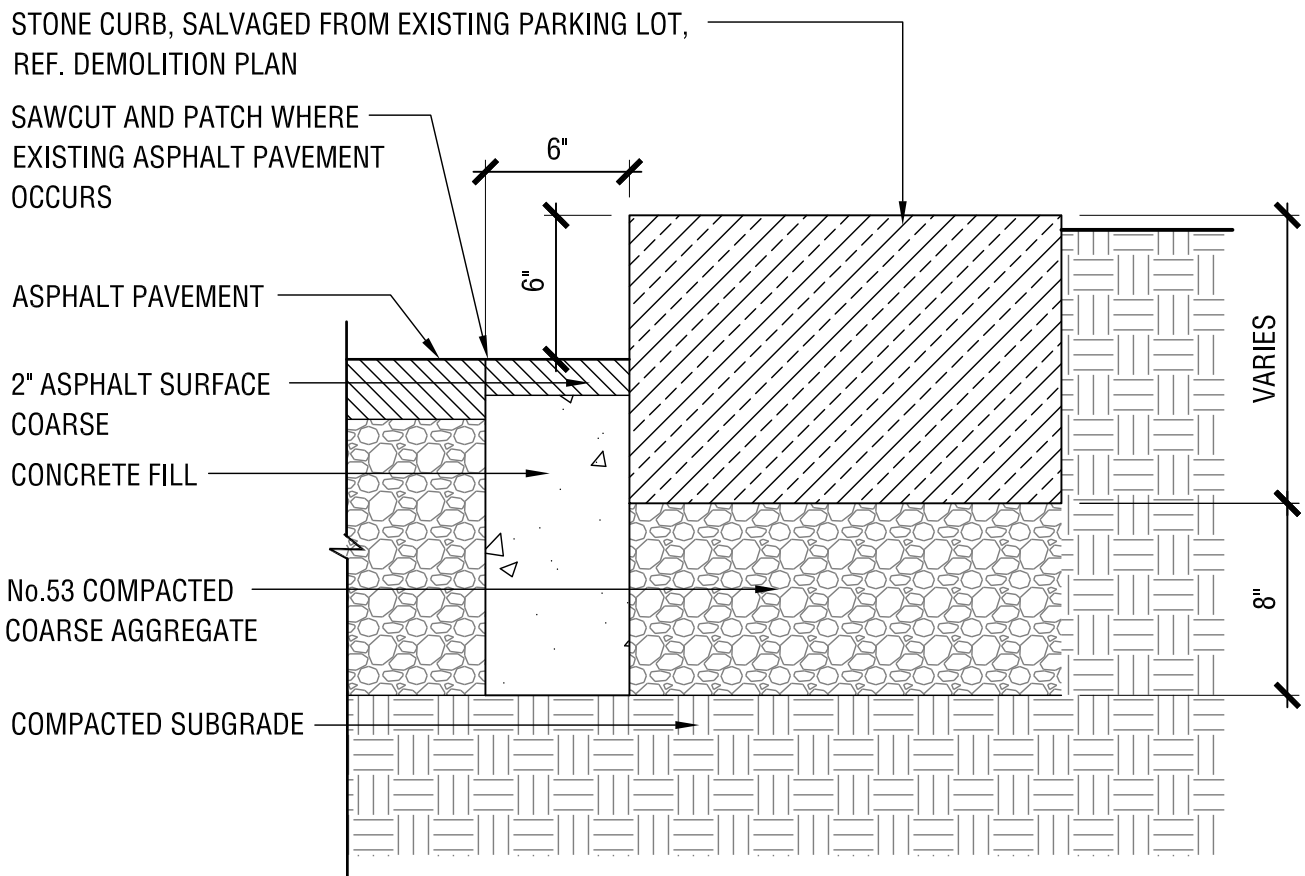


06 STONE CURB DETAIL

SCALE: 1 1/2" = 1'-0"

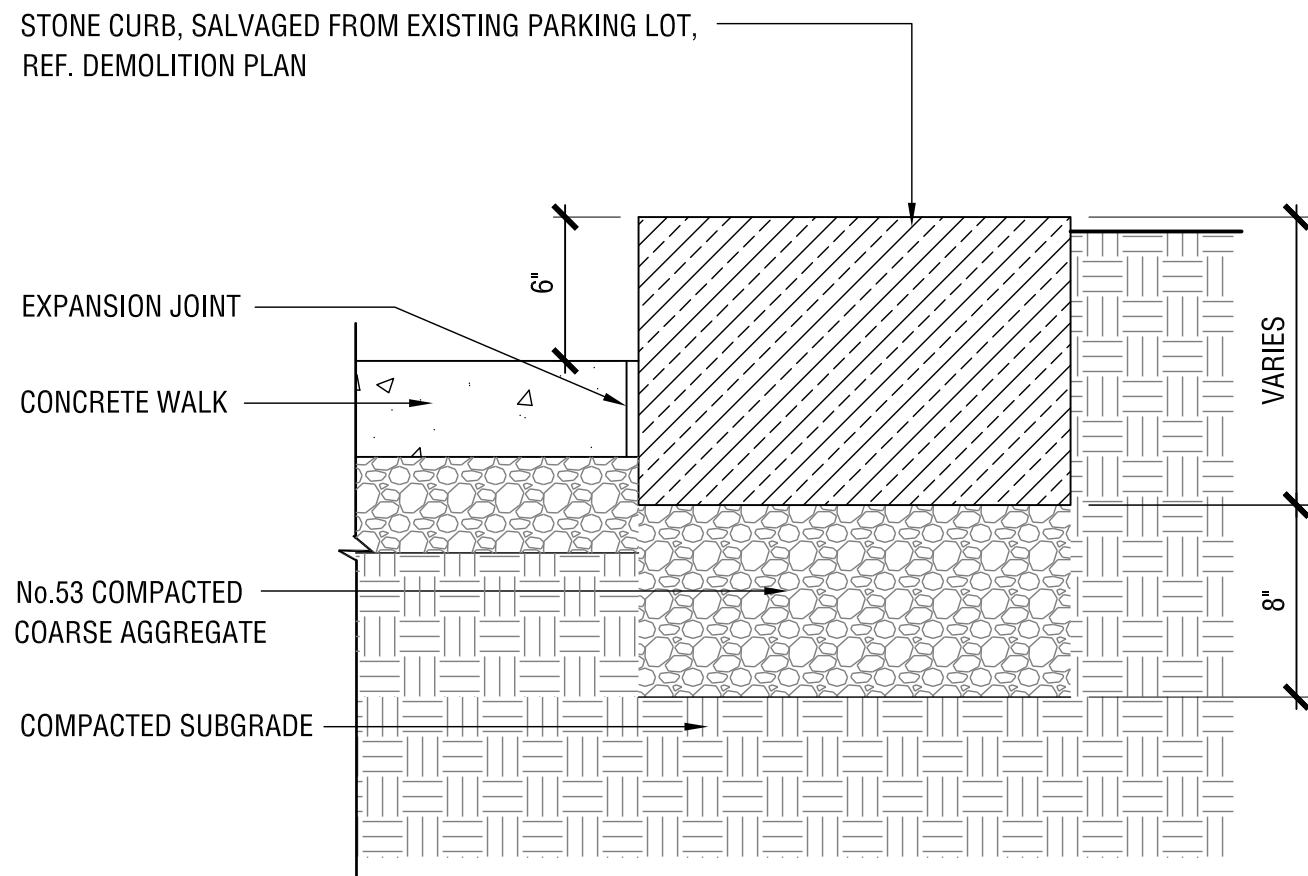


05 PRECAST WHEEL STOP DETAIL


SCALE: 1 1/2" = 1'-0"

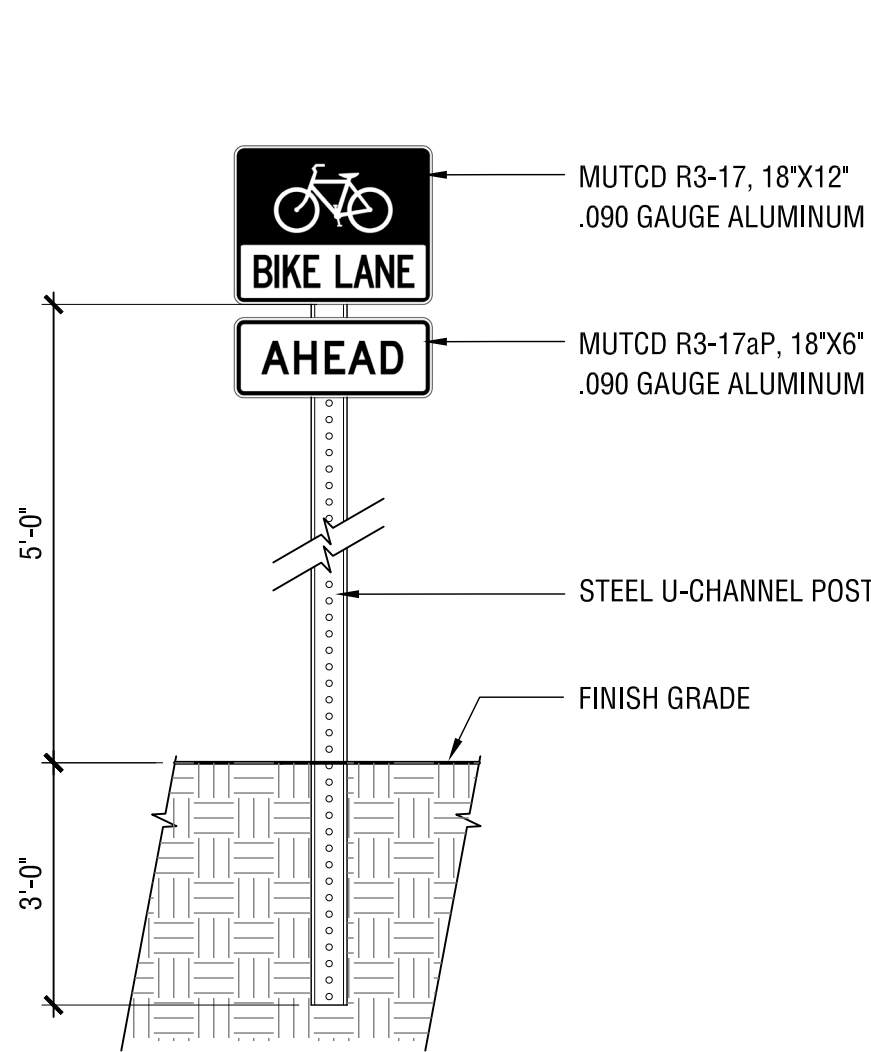


07 BIKE LANE SIGN DETAIL

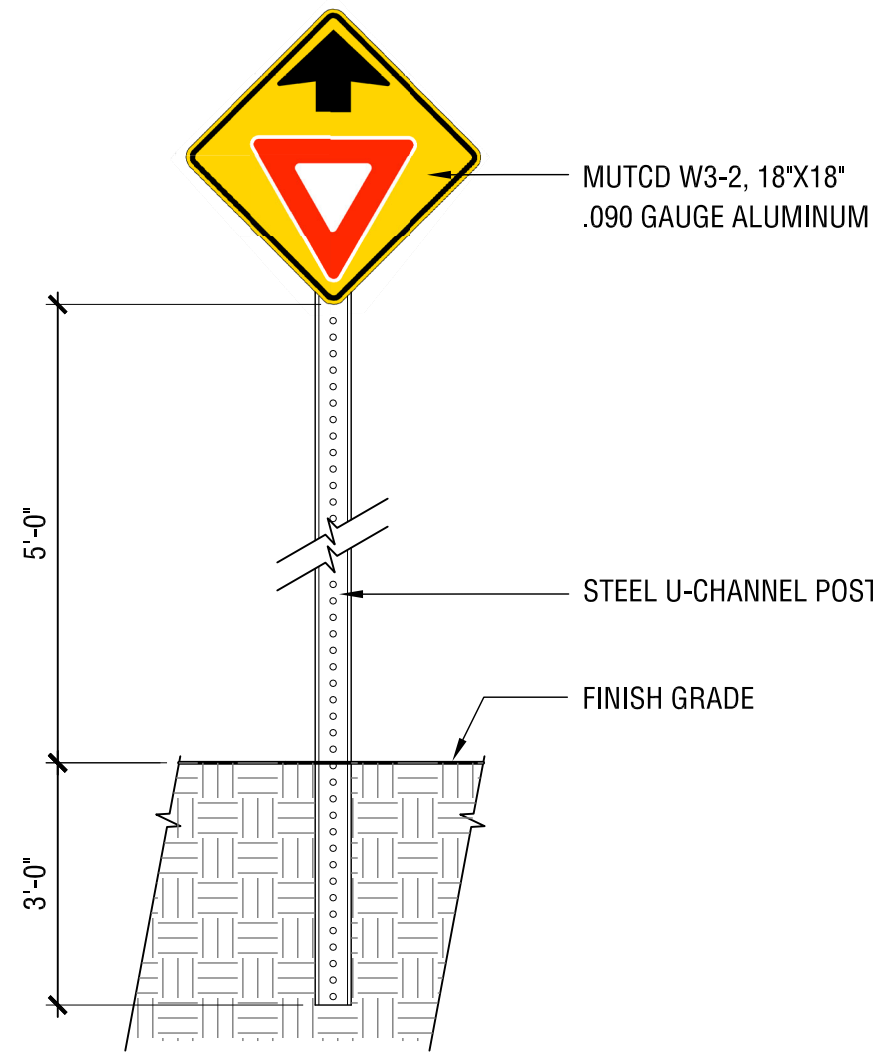


04 YIELD SIGN DETAIL

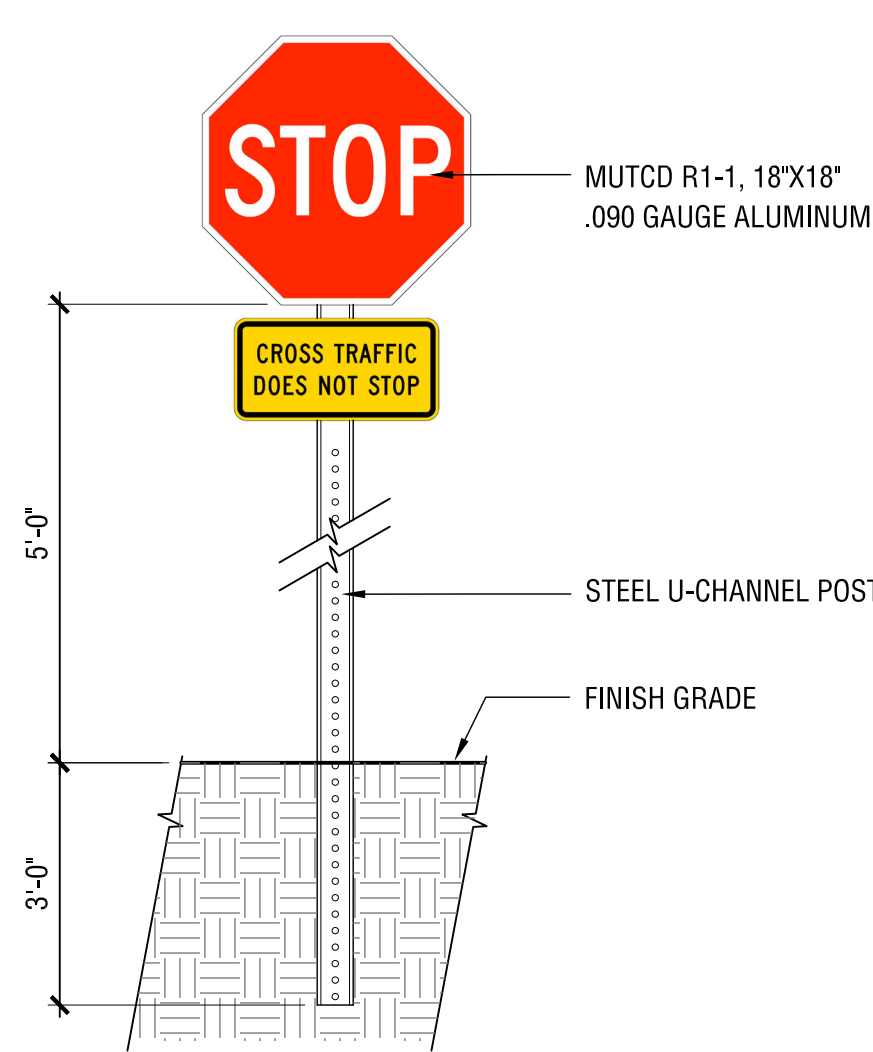


01 STOP SIGN DETAIL

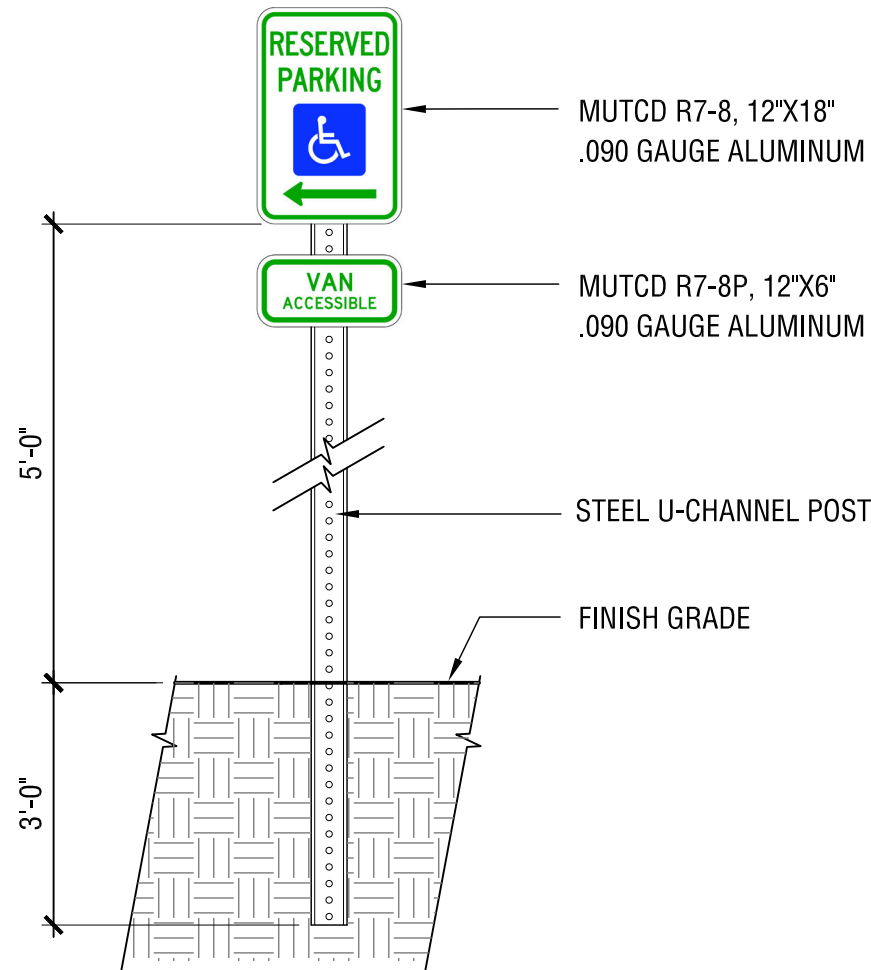


08 ADA PARKING SIGN DETAIL

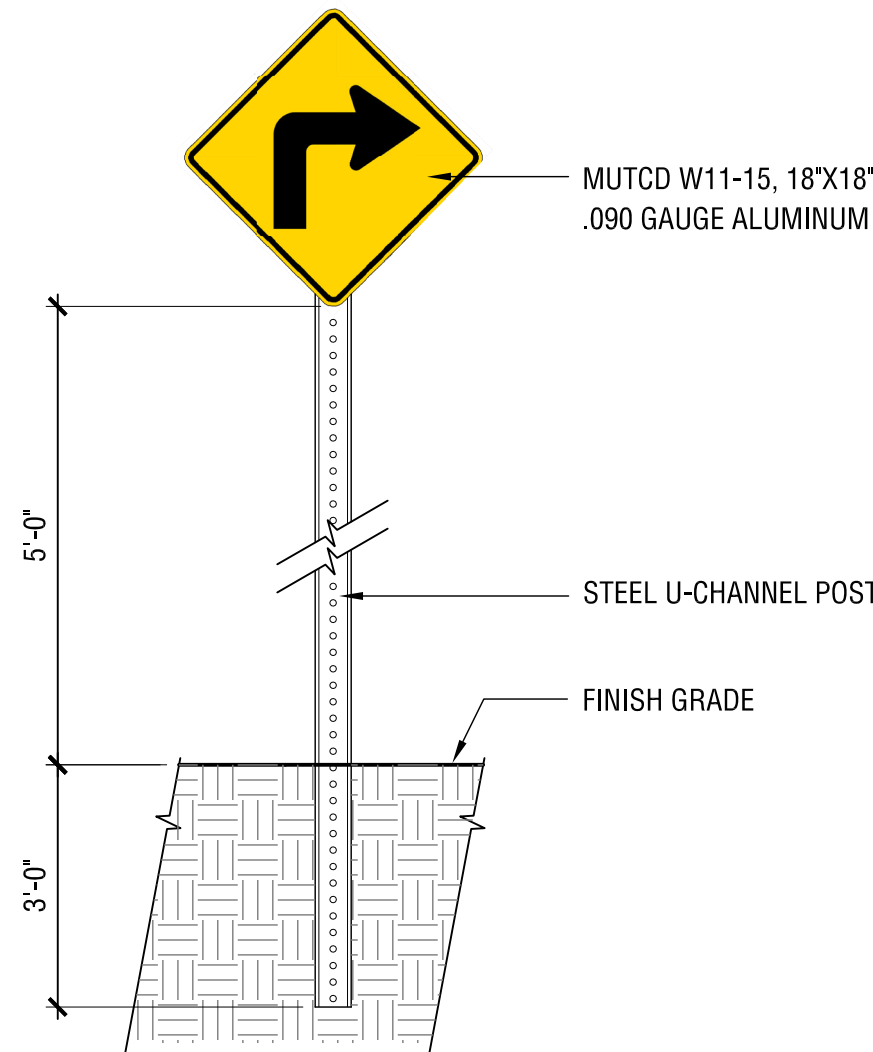


05 TURN SIGN DETAIL

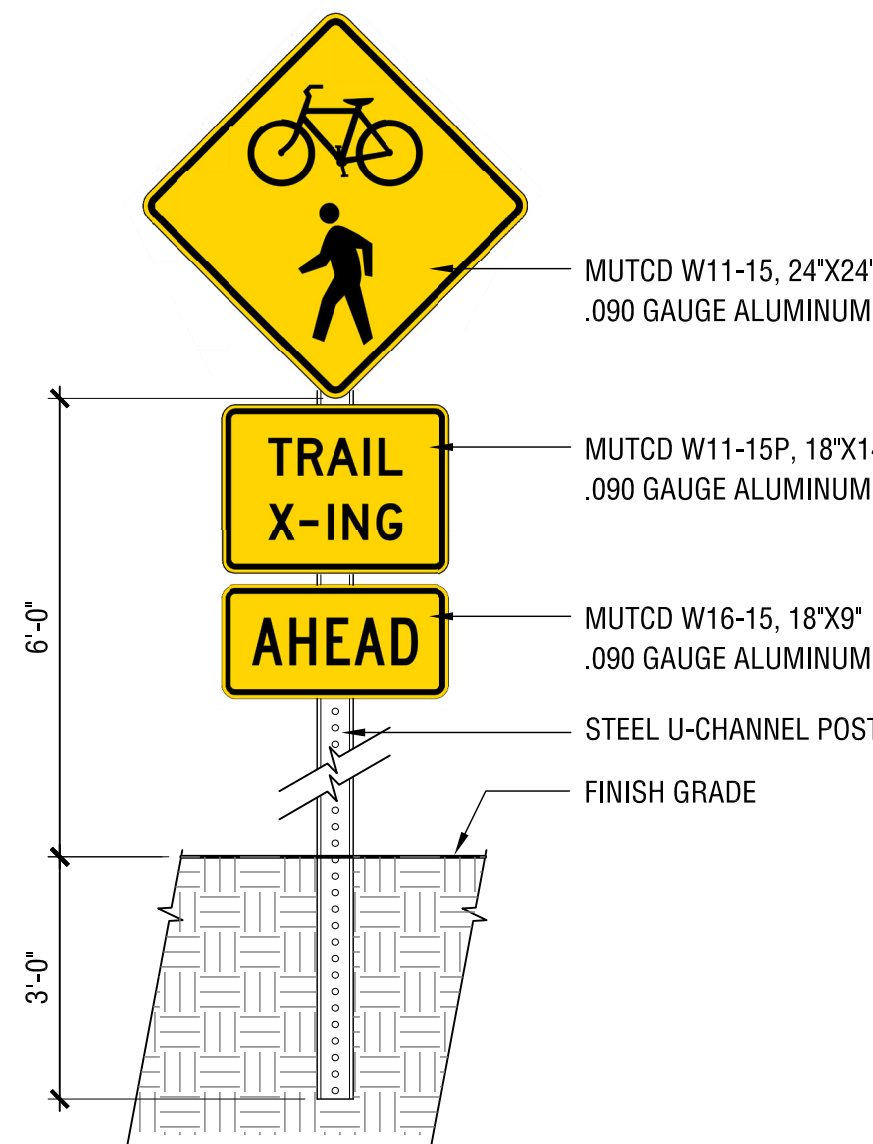


02 CROSSING SIGN DETAIL

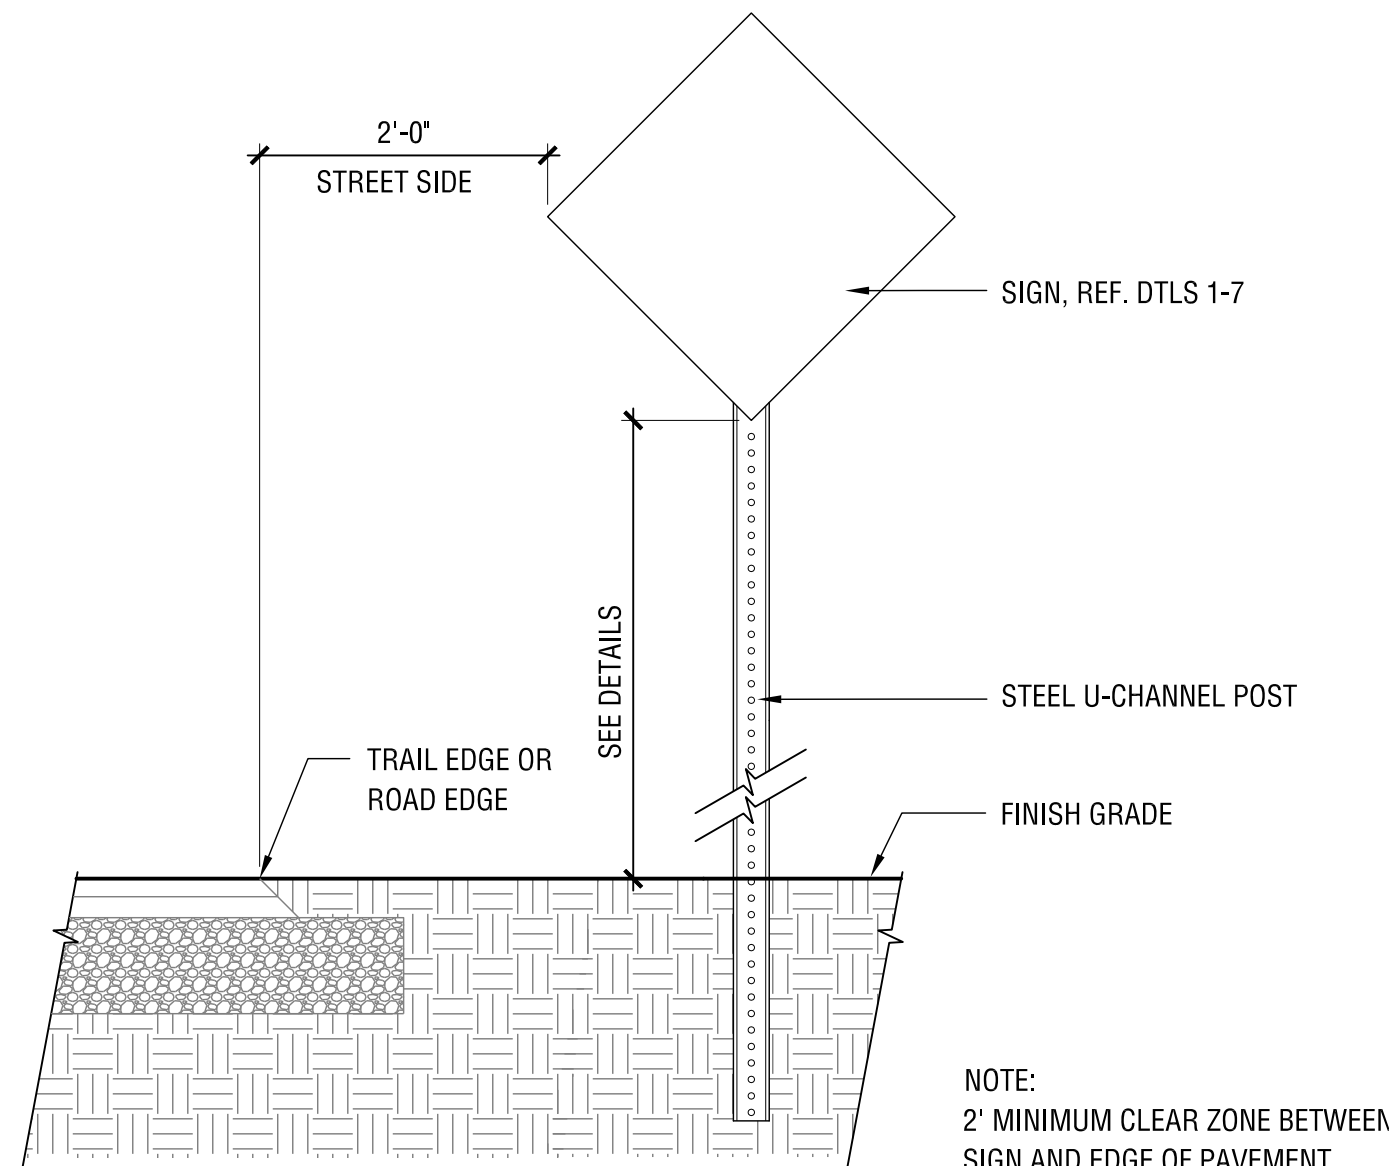


09 SIGN LAYOUT DETAIL










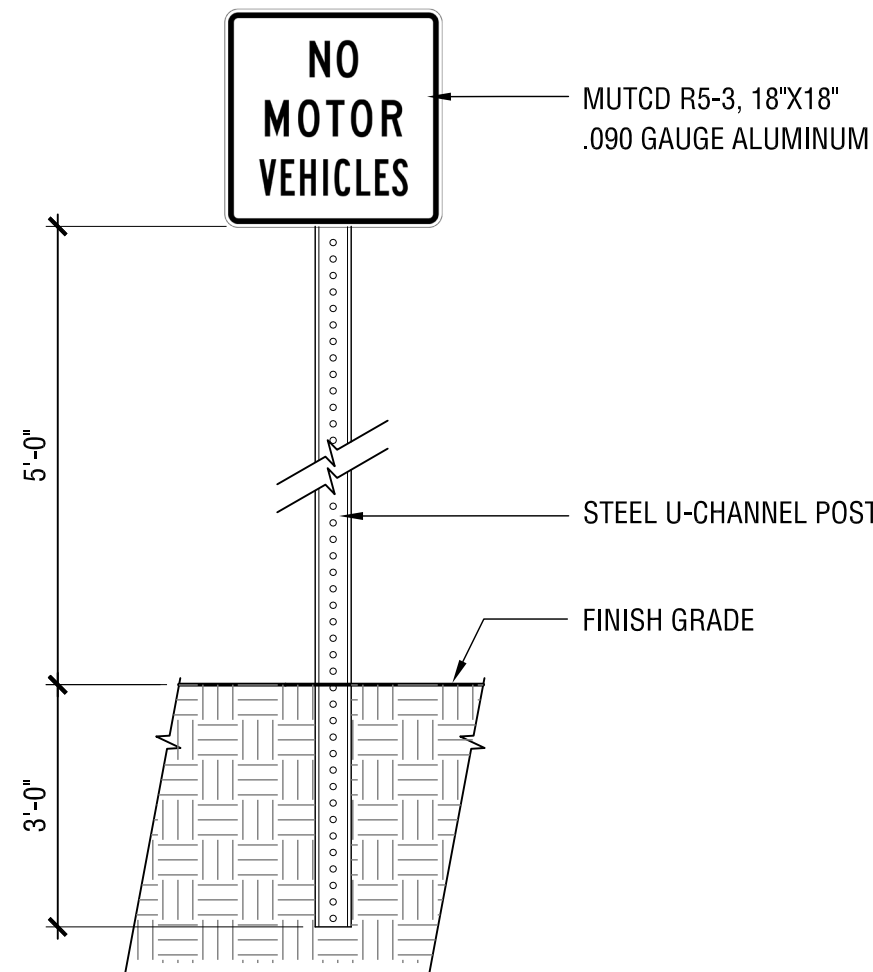


06 NO MOTOR VEHICLE SIGN DETAIL

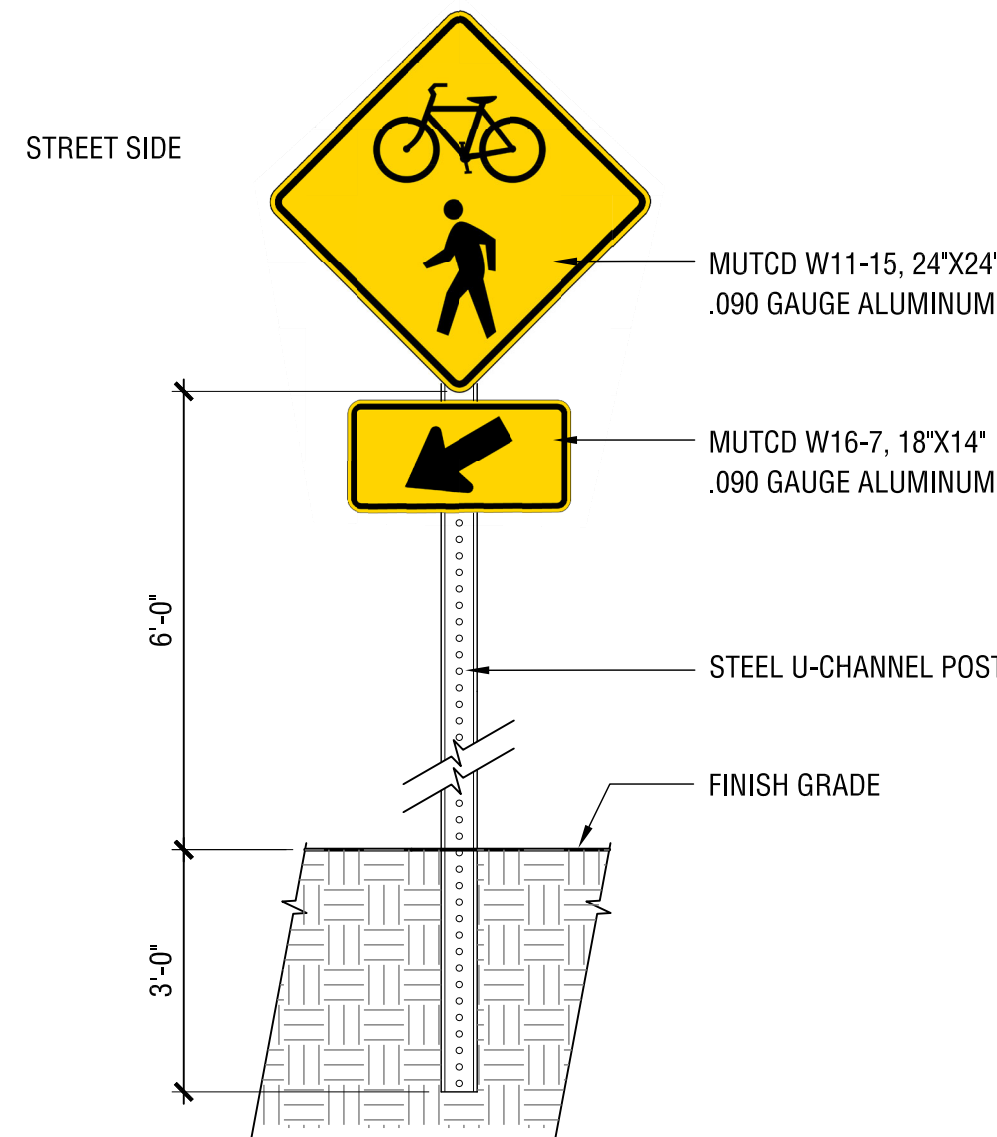


03 CROSSING SIGN DETAIL

 

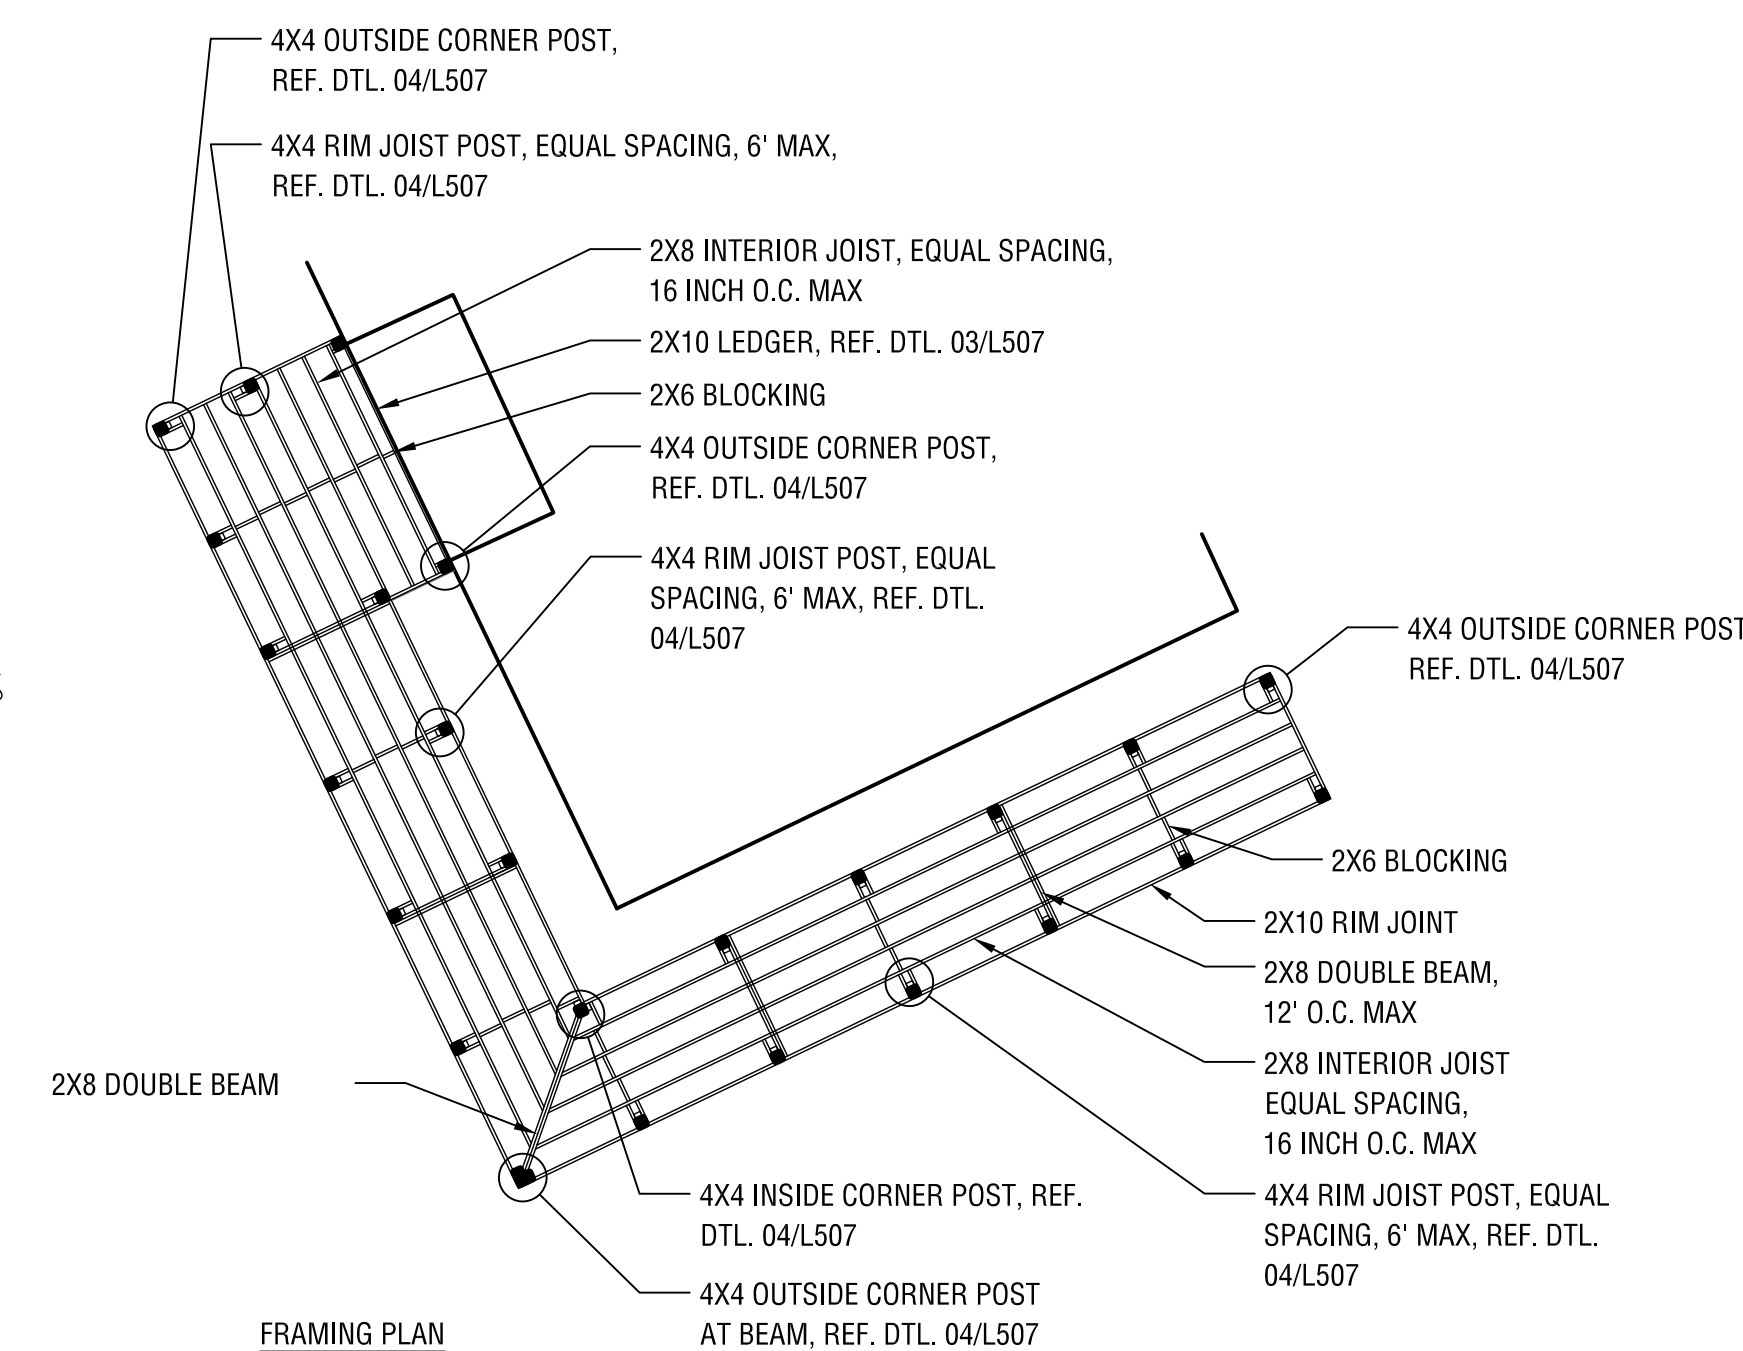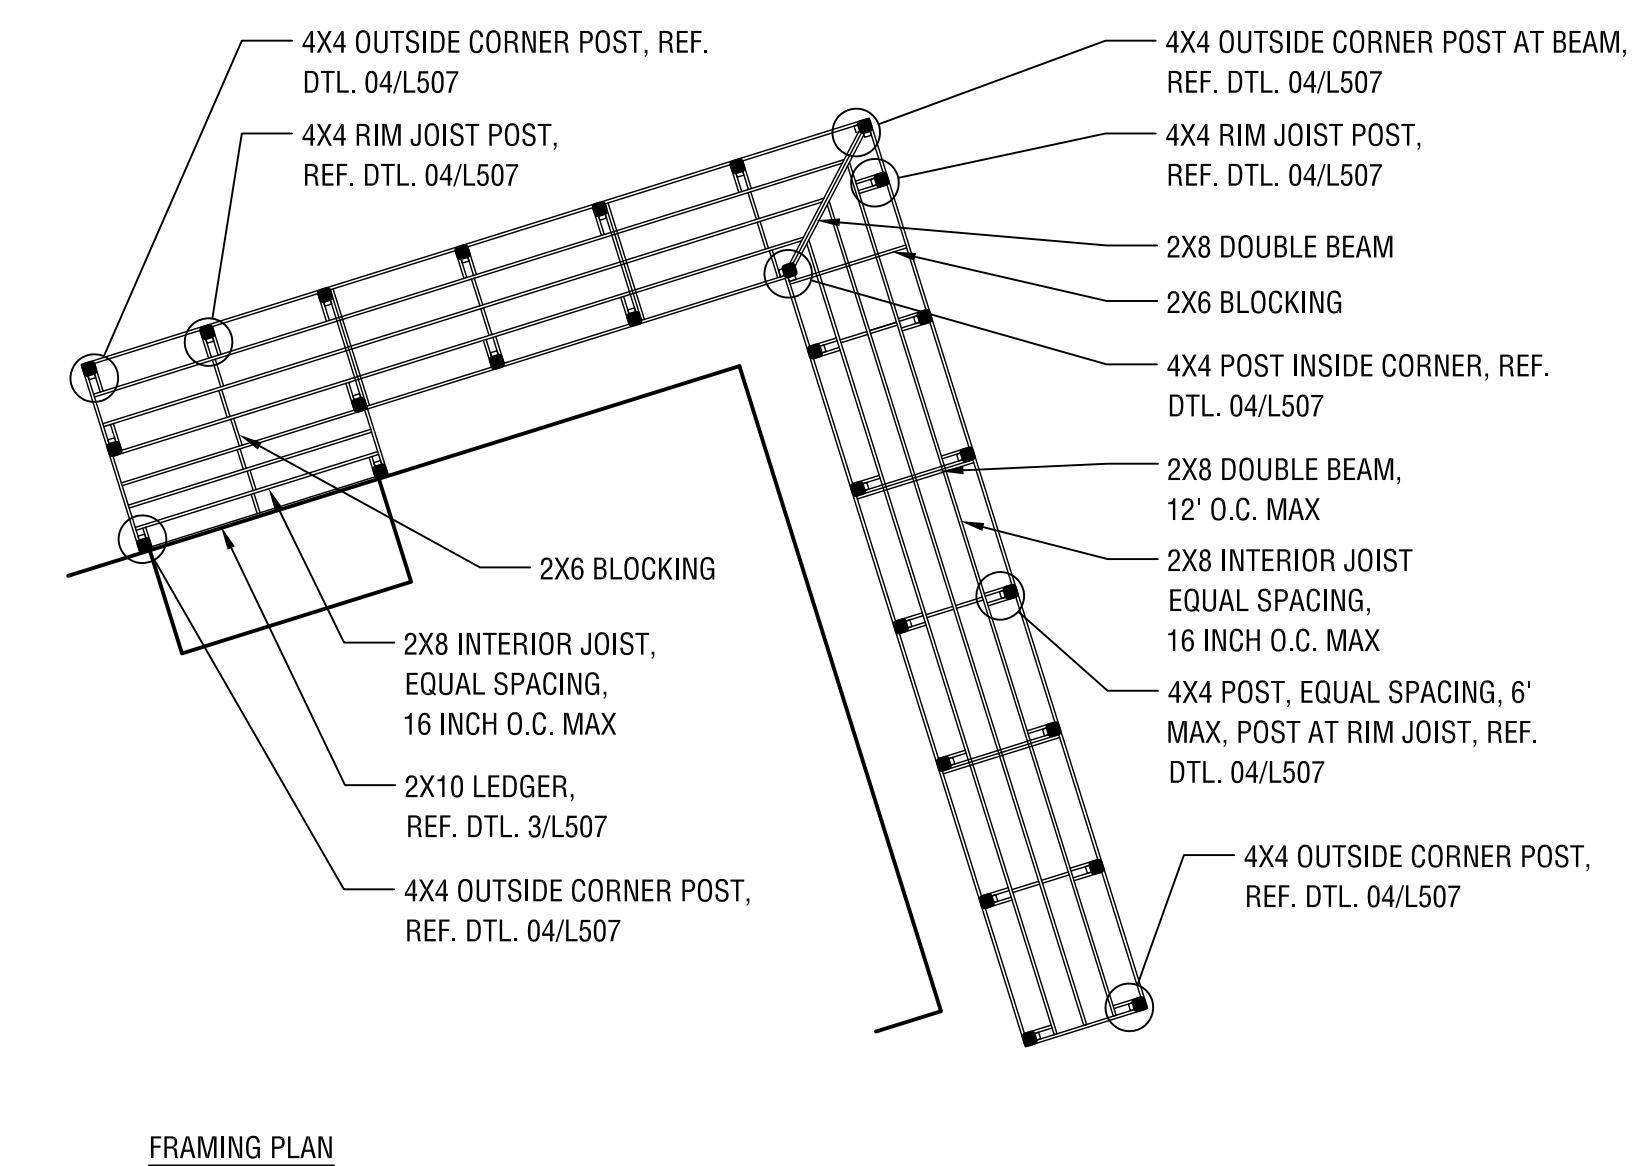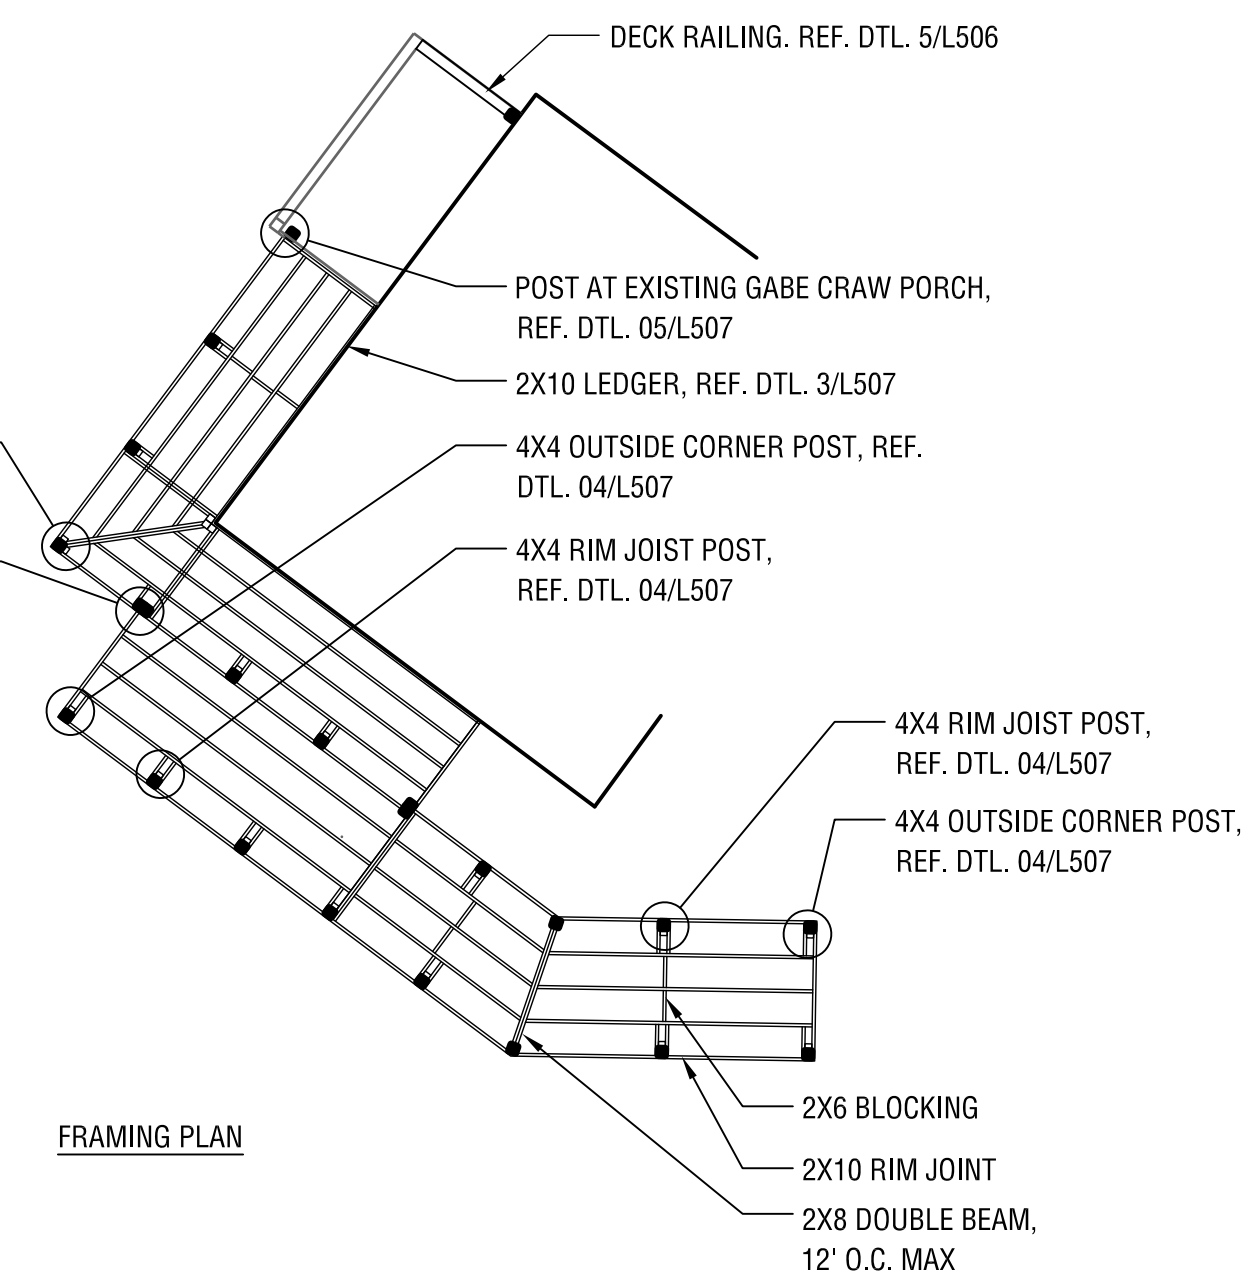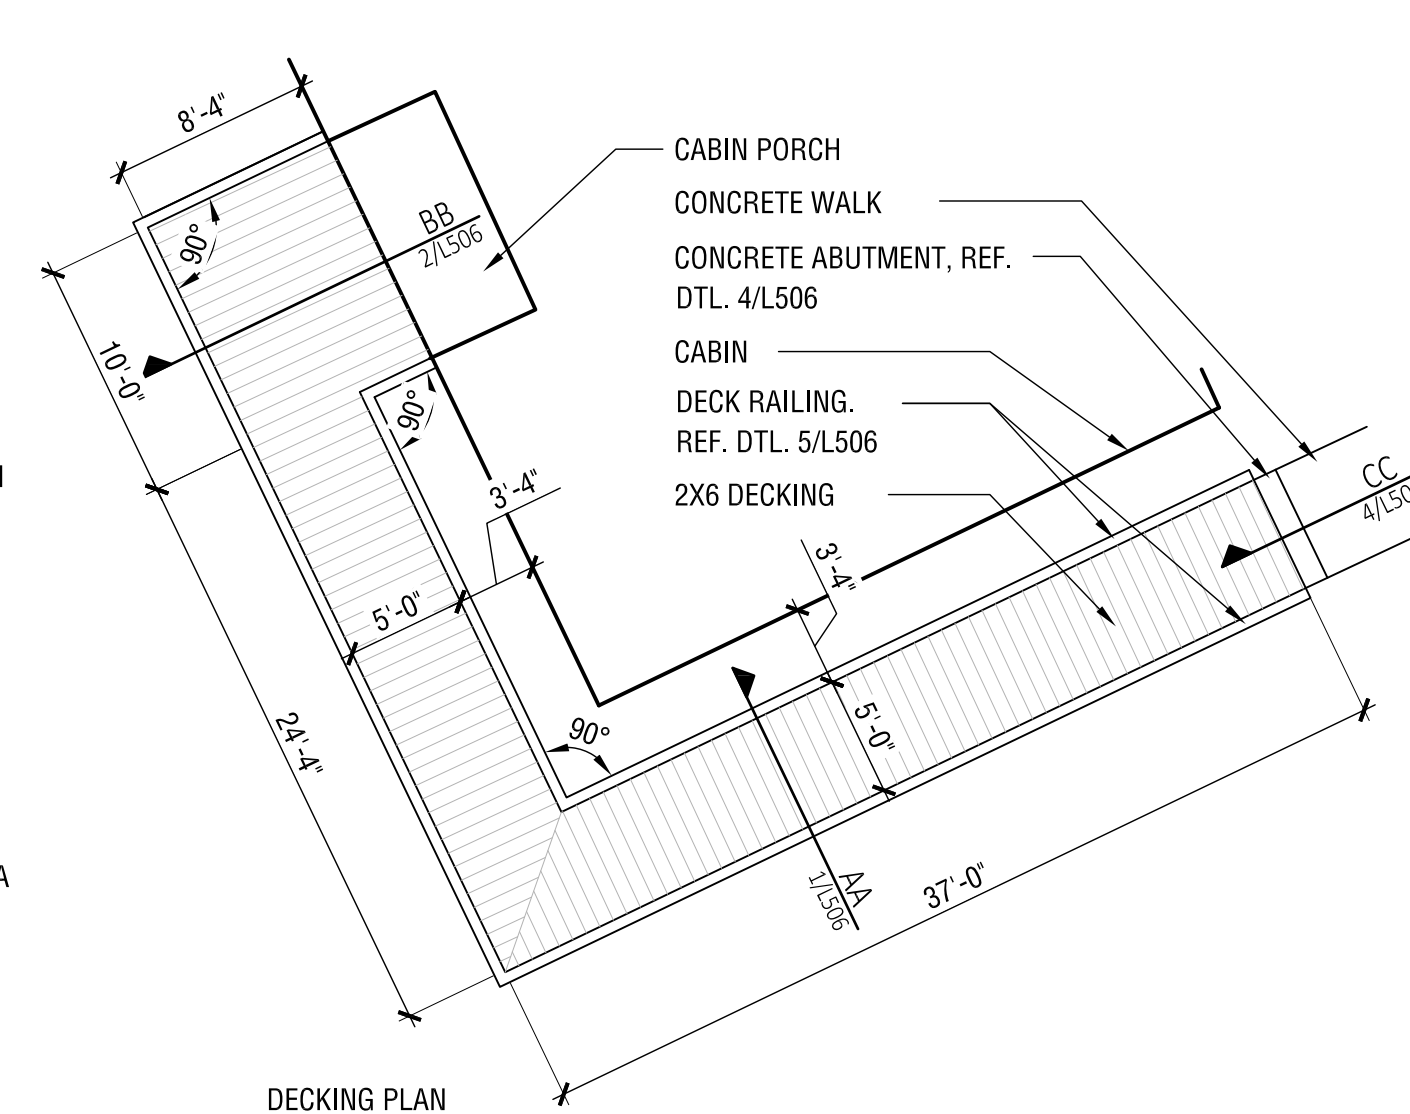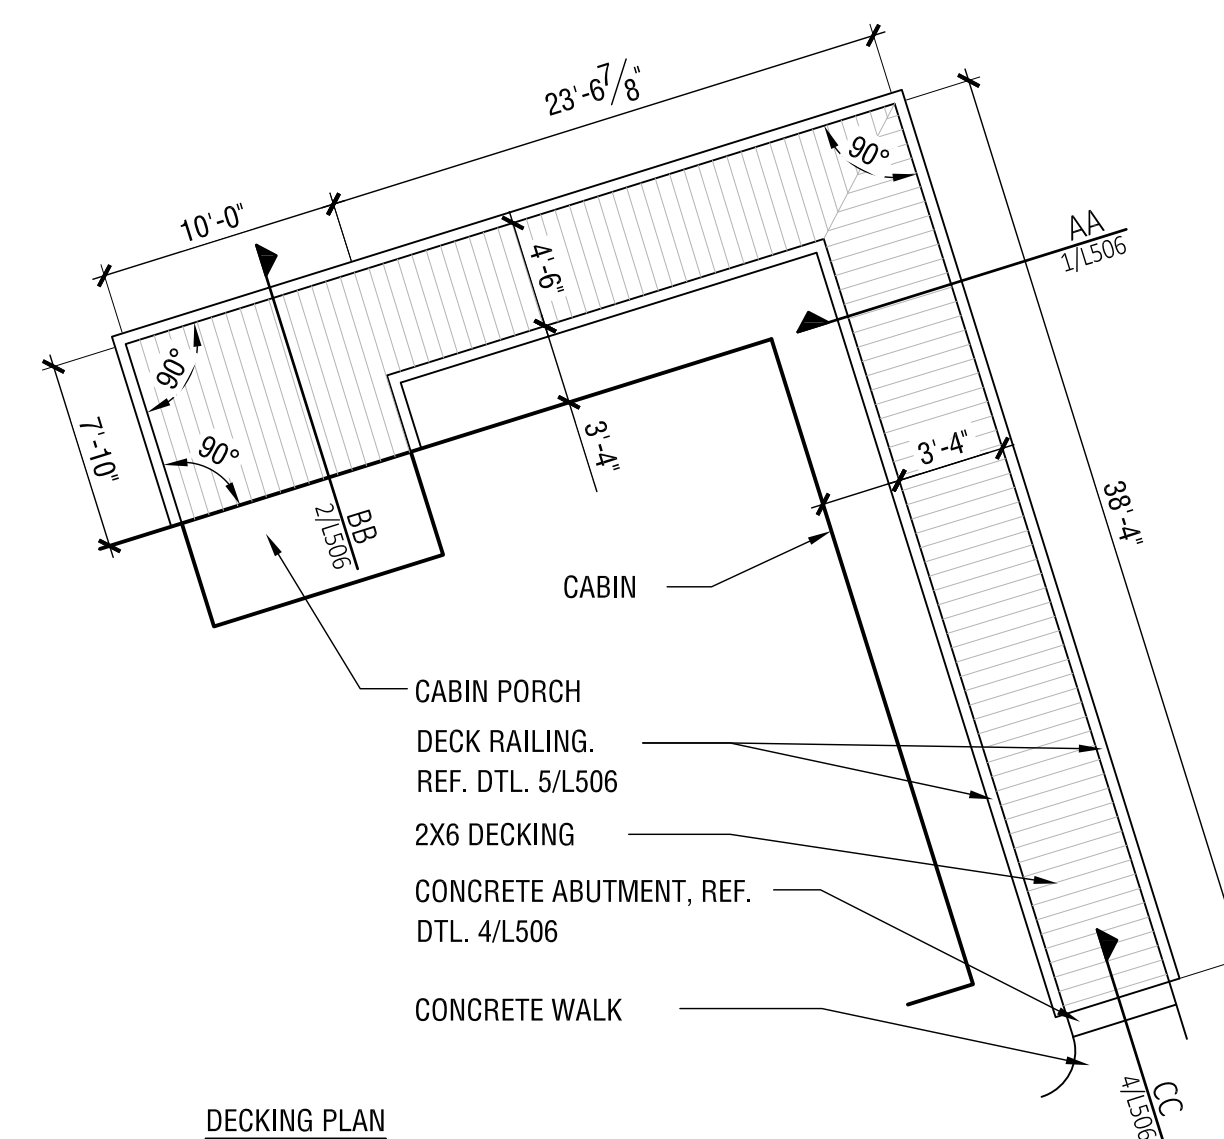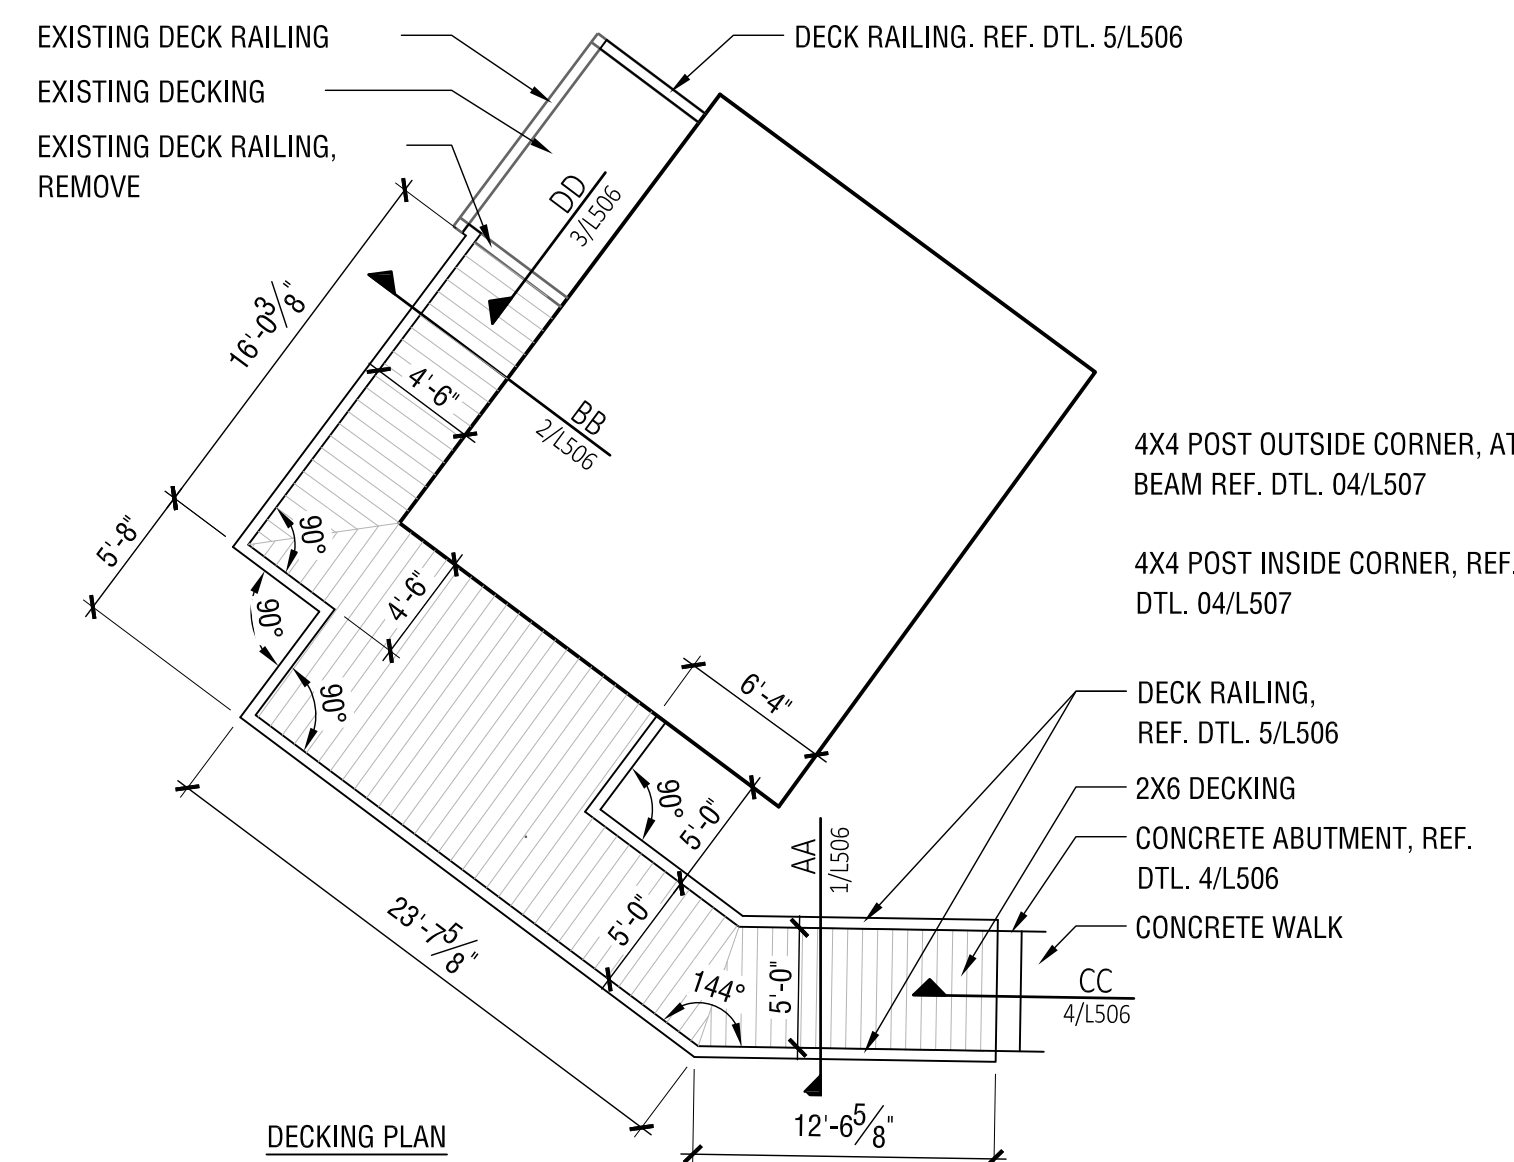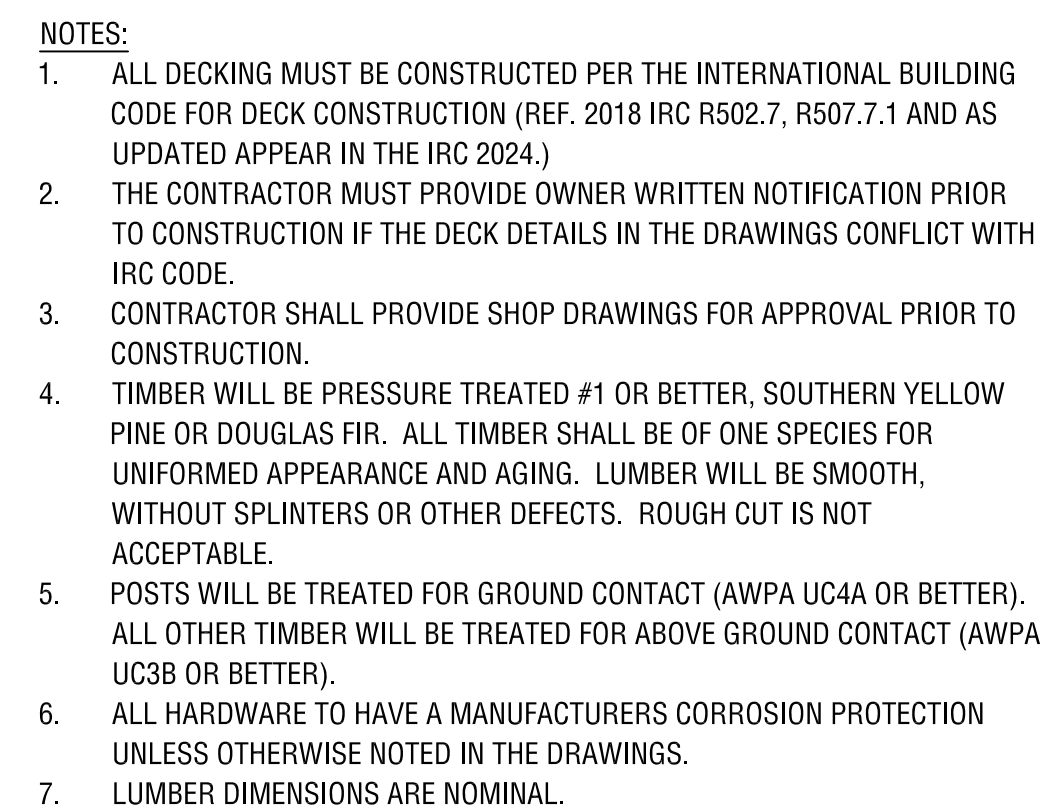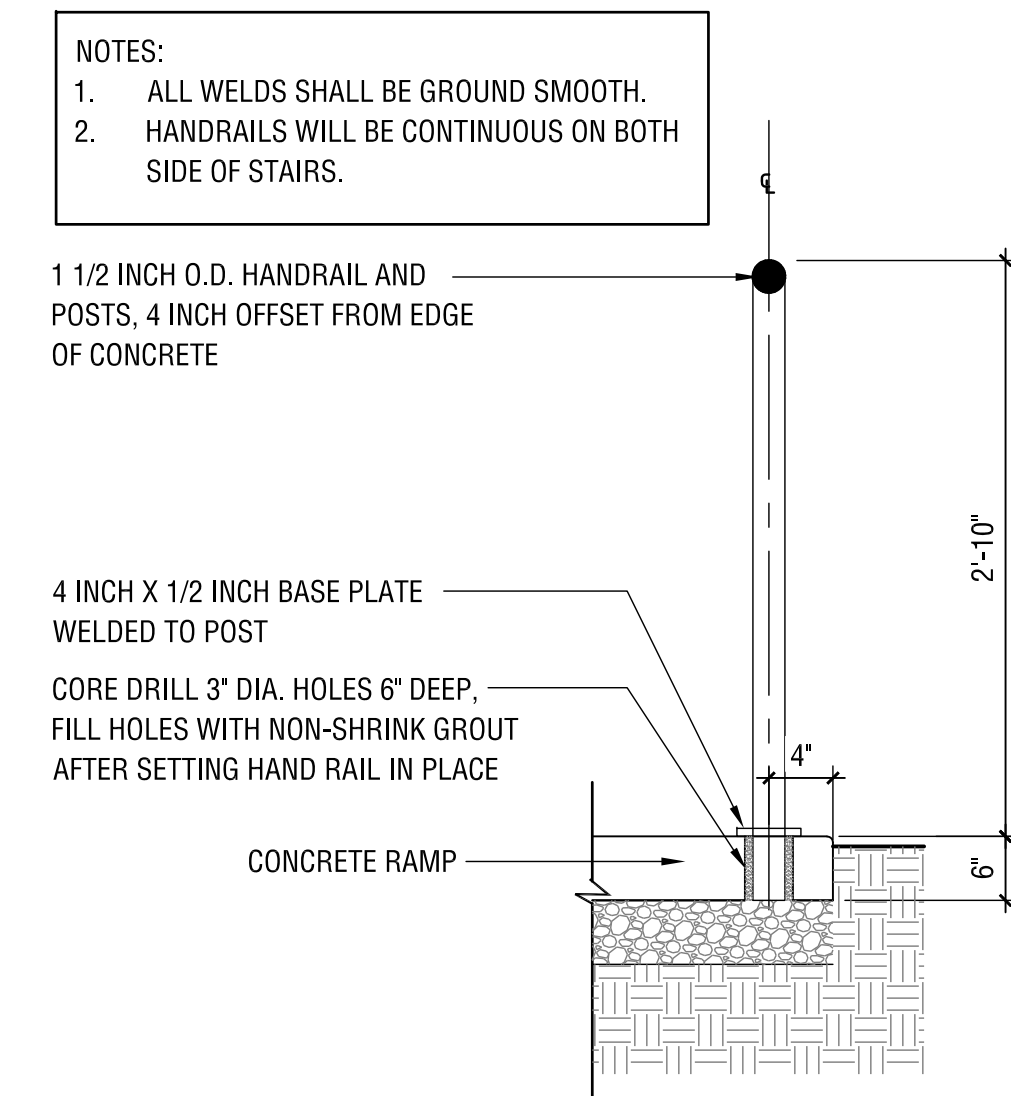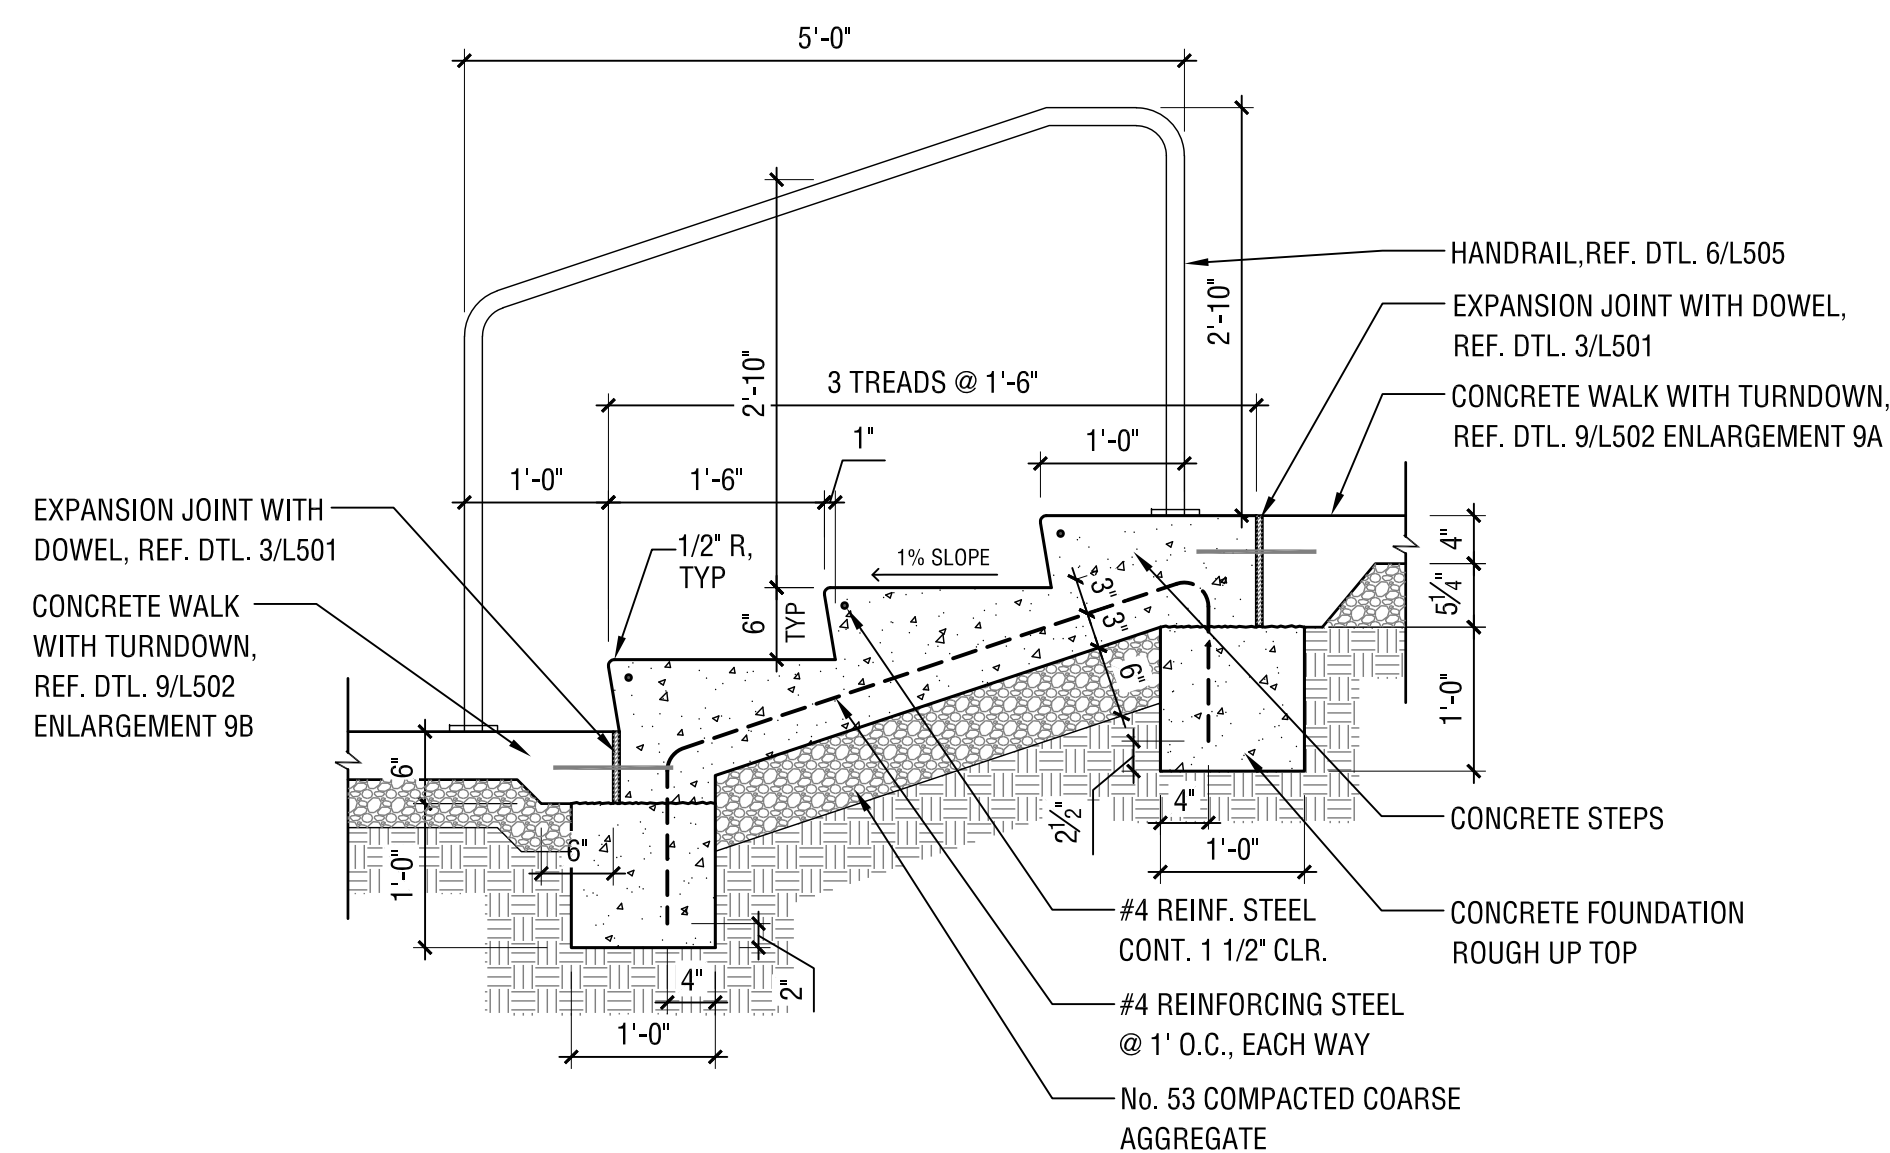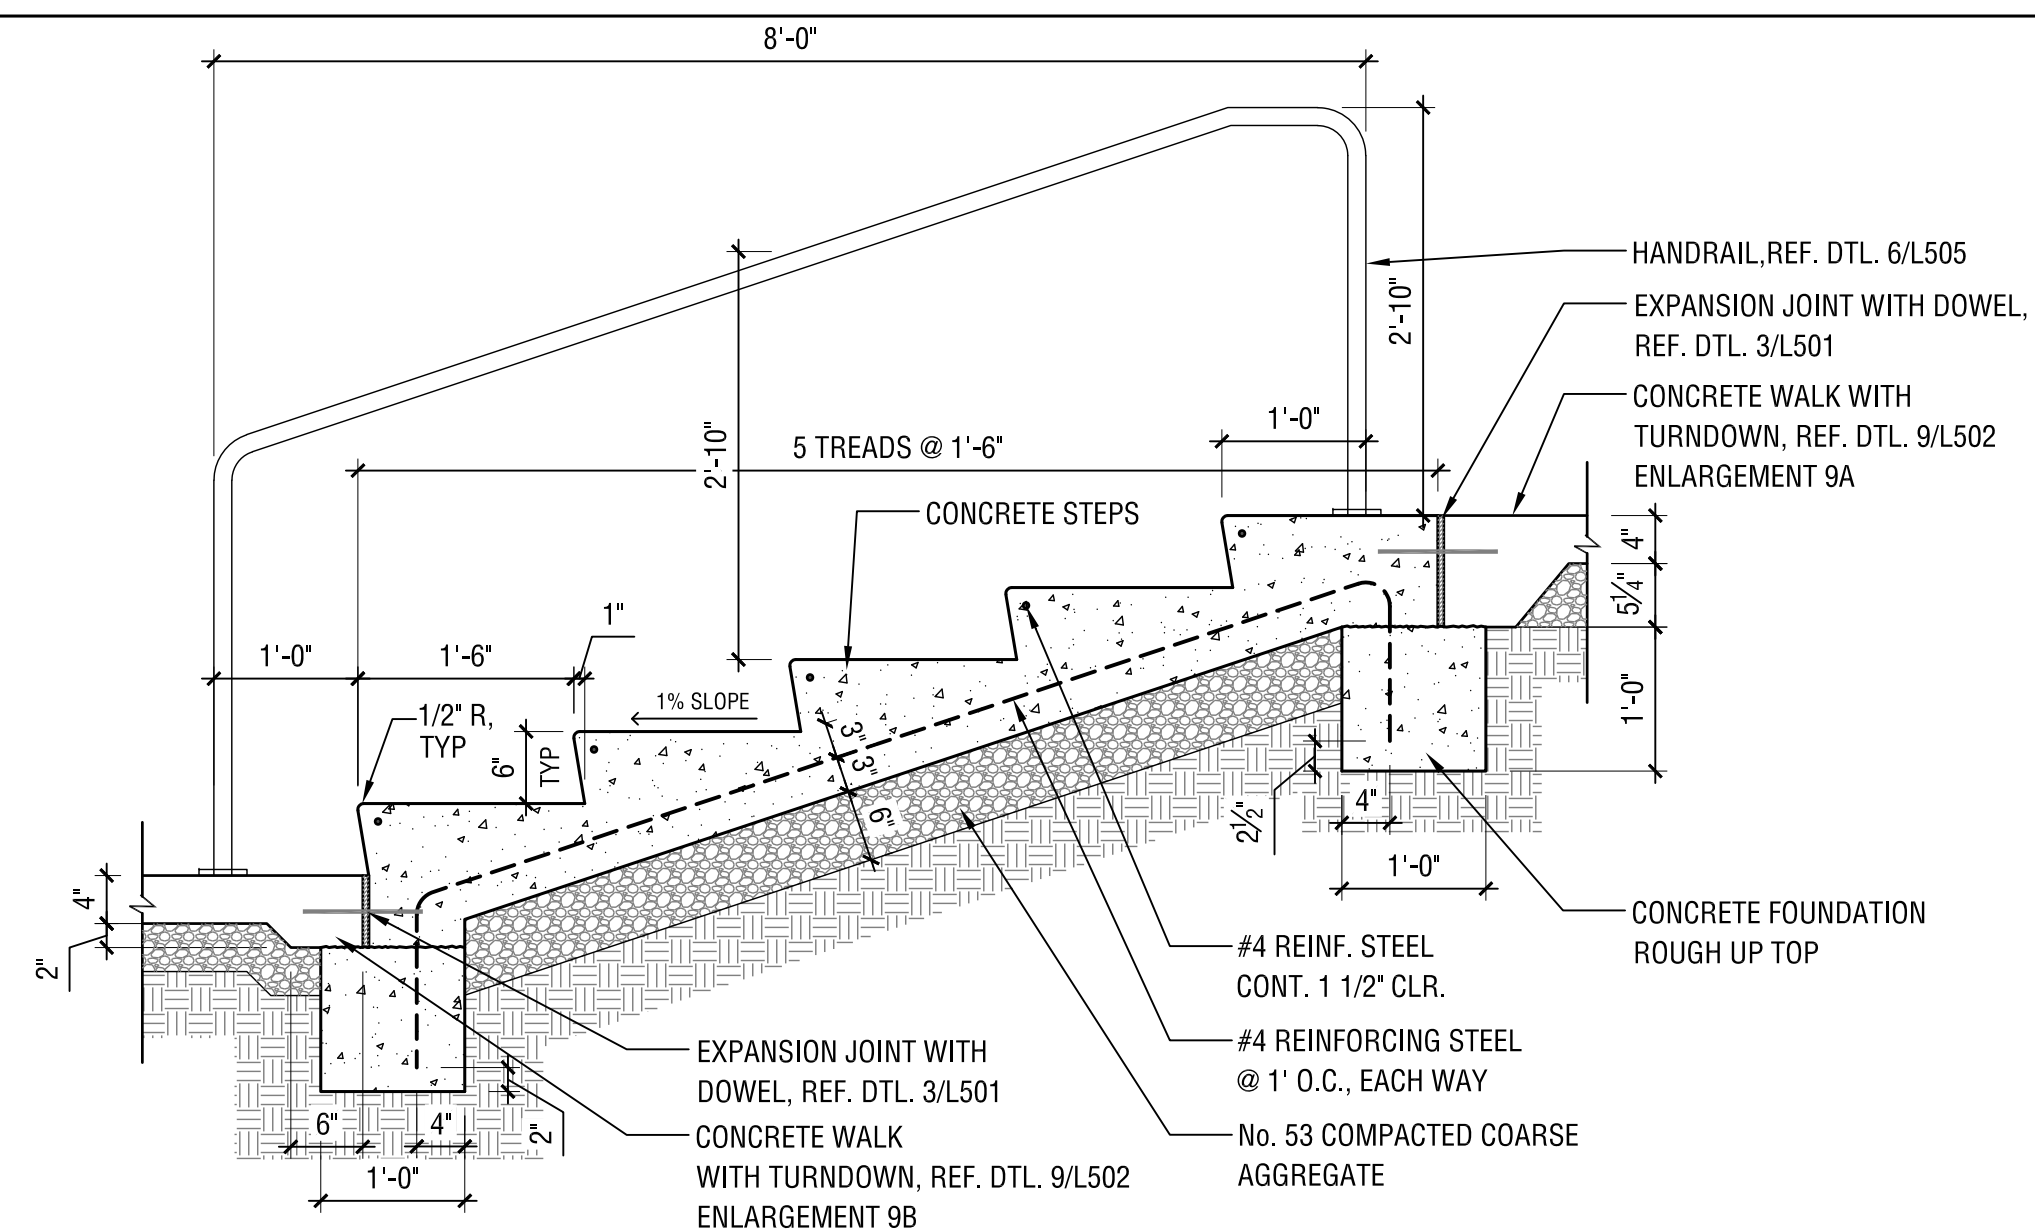


C:\Users\cmaor\OneDrive - Landstory\Landstory\J Drive\Projects\Brown County\2024\Details\Sheet\L-501-Details.dwg Chris Moore Plot: 2/2/2026 12:25 PM Save: 2/2/2026 12:24 PM

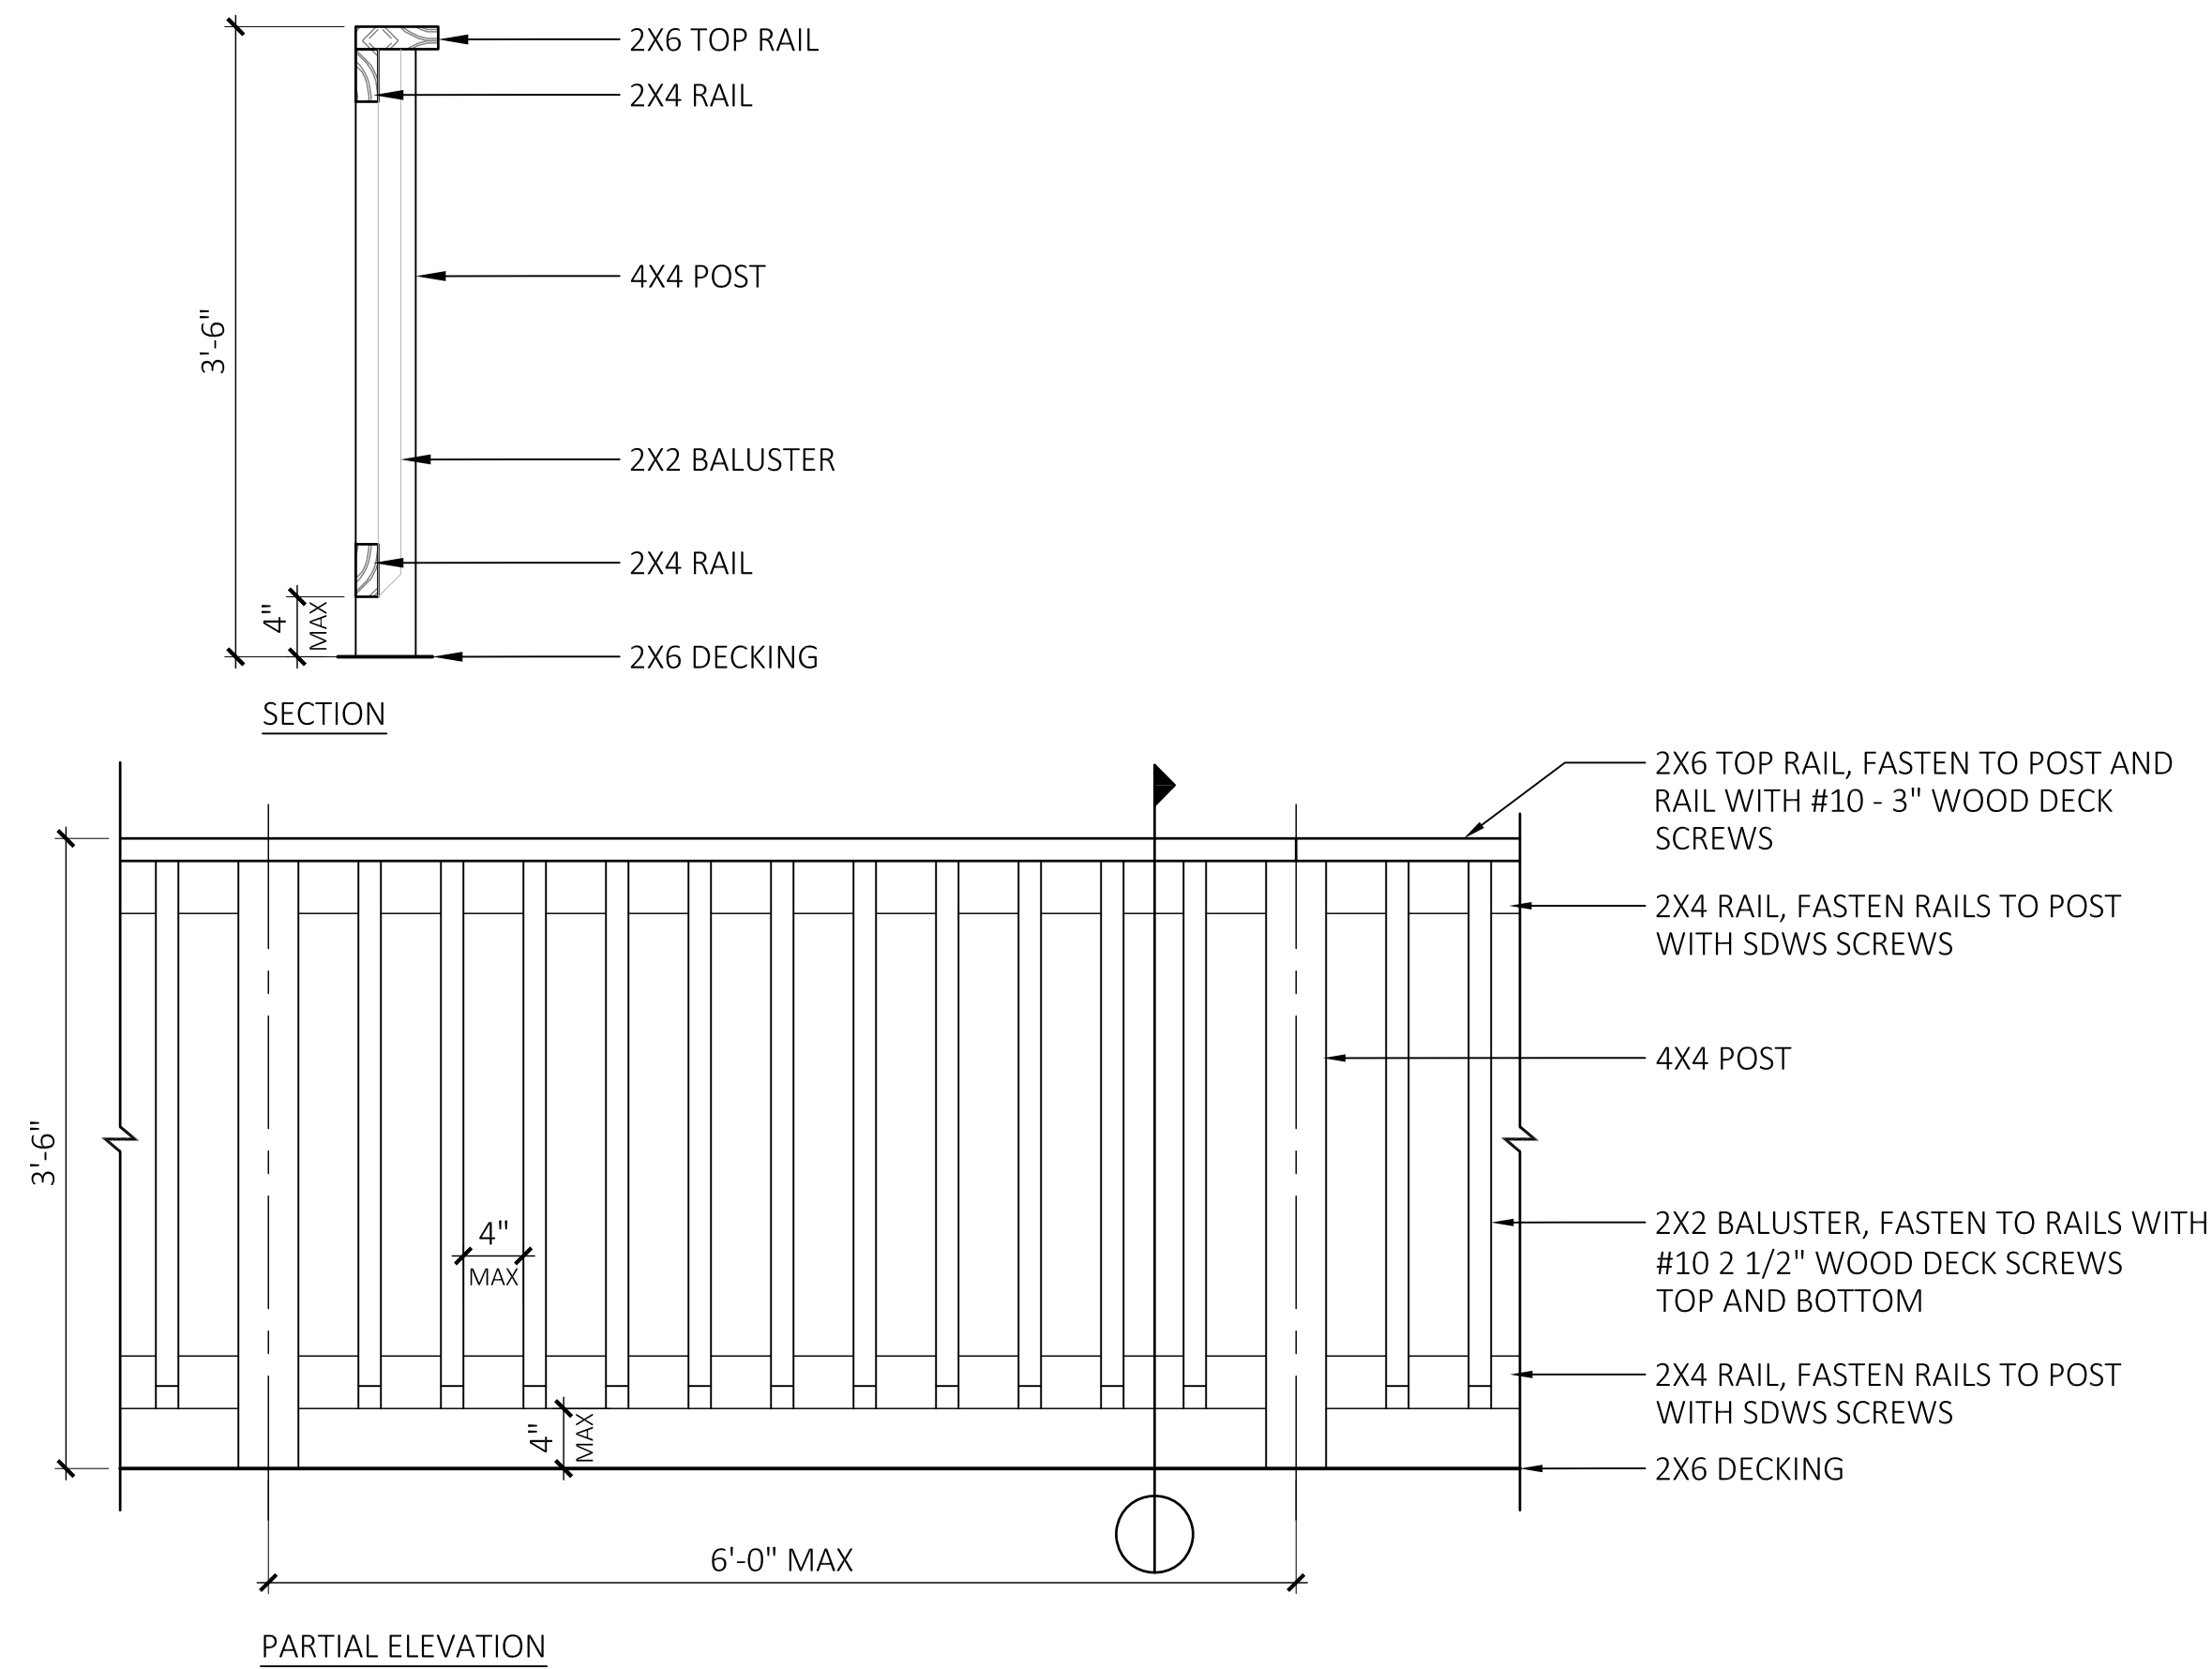


05 DECK RAILING DETAIL

SCALE: 1" = 1'-0"

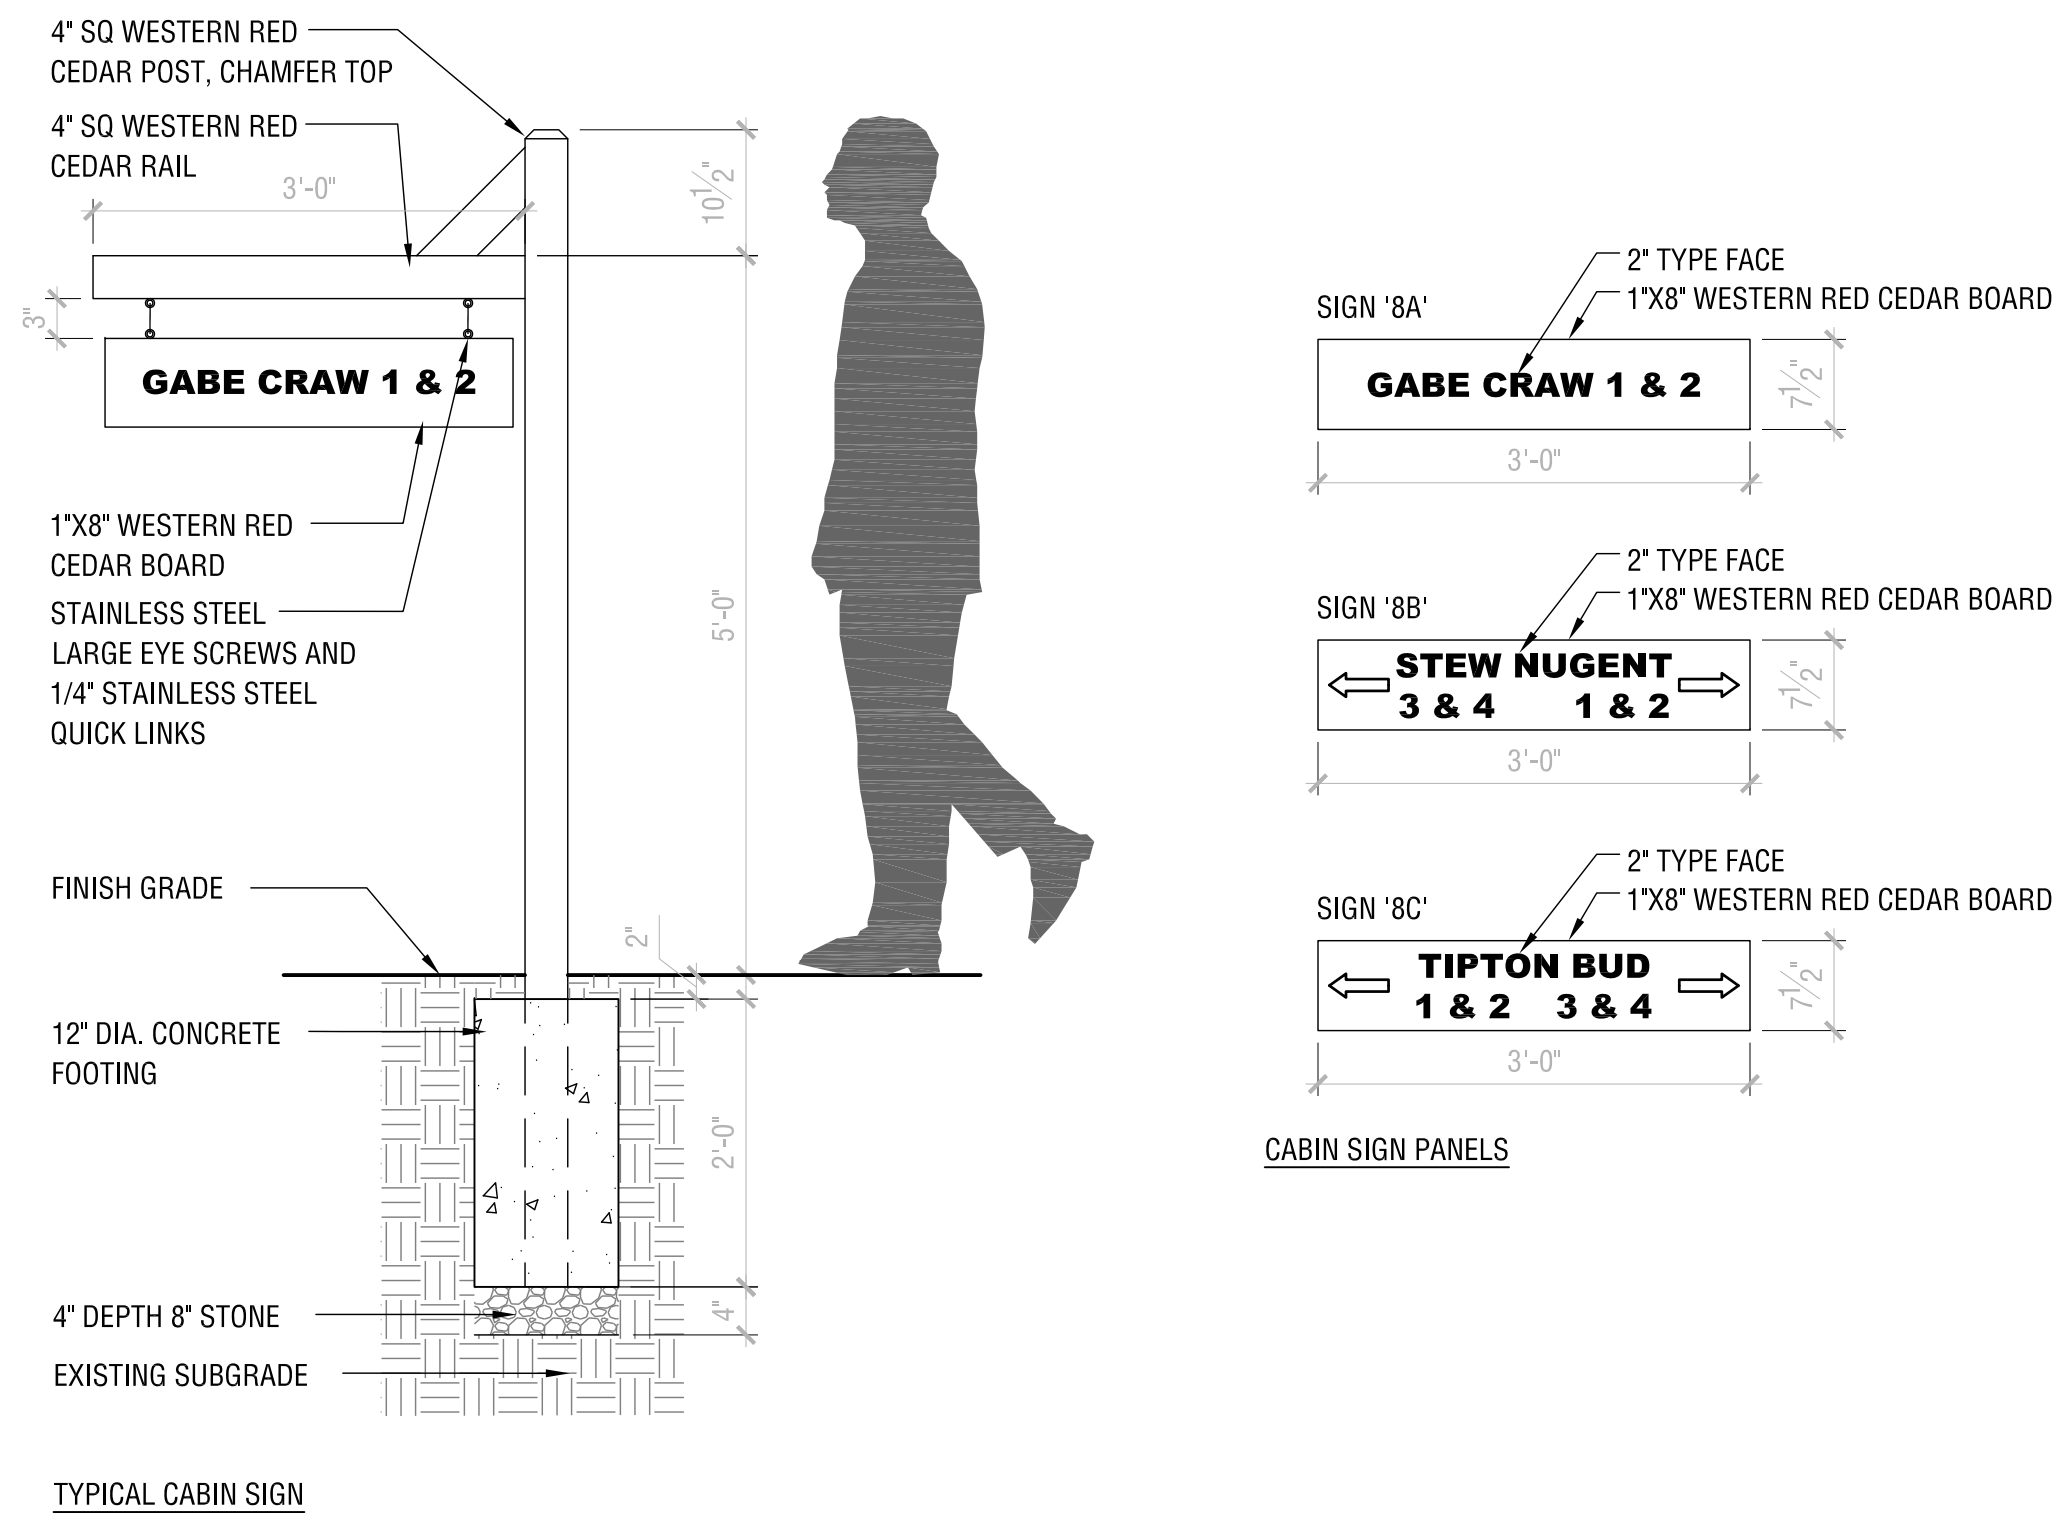


06 SIGN, CABIN DETAILS

SCALE: 3/4" = 1'-0"

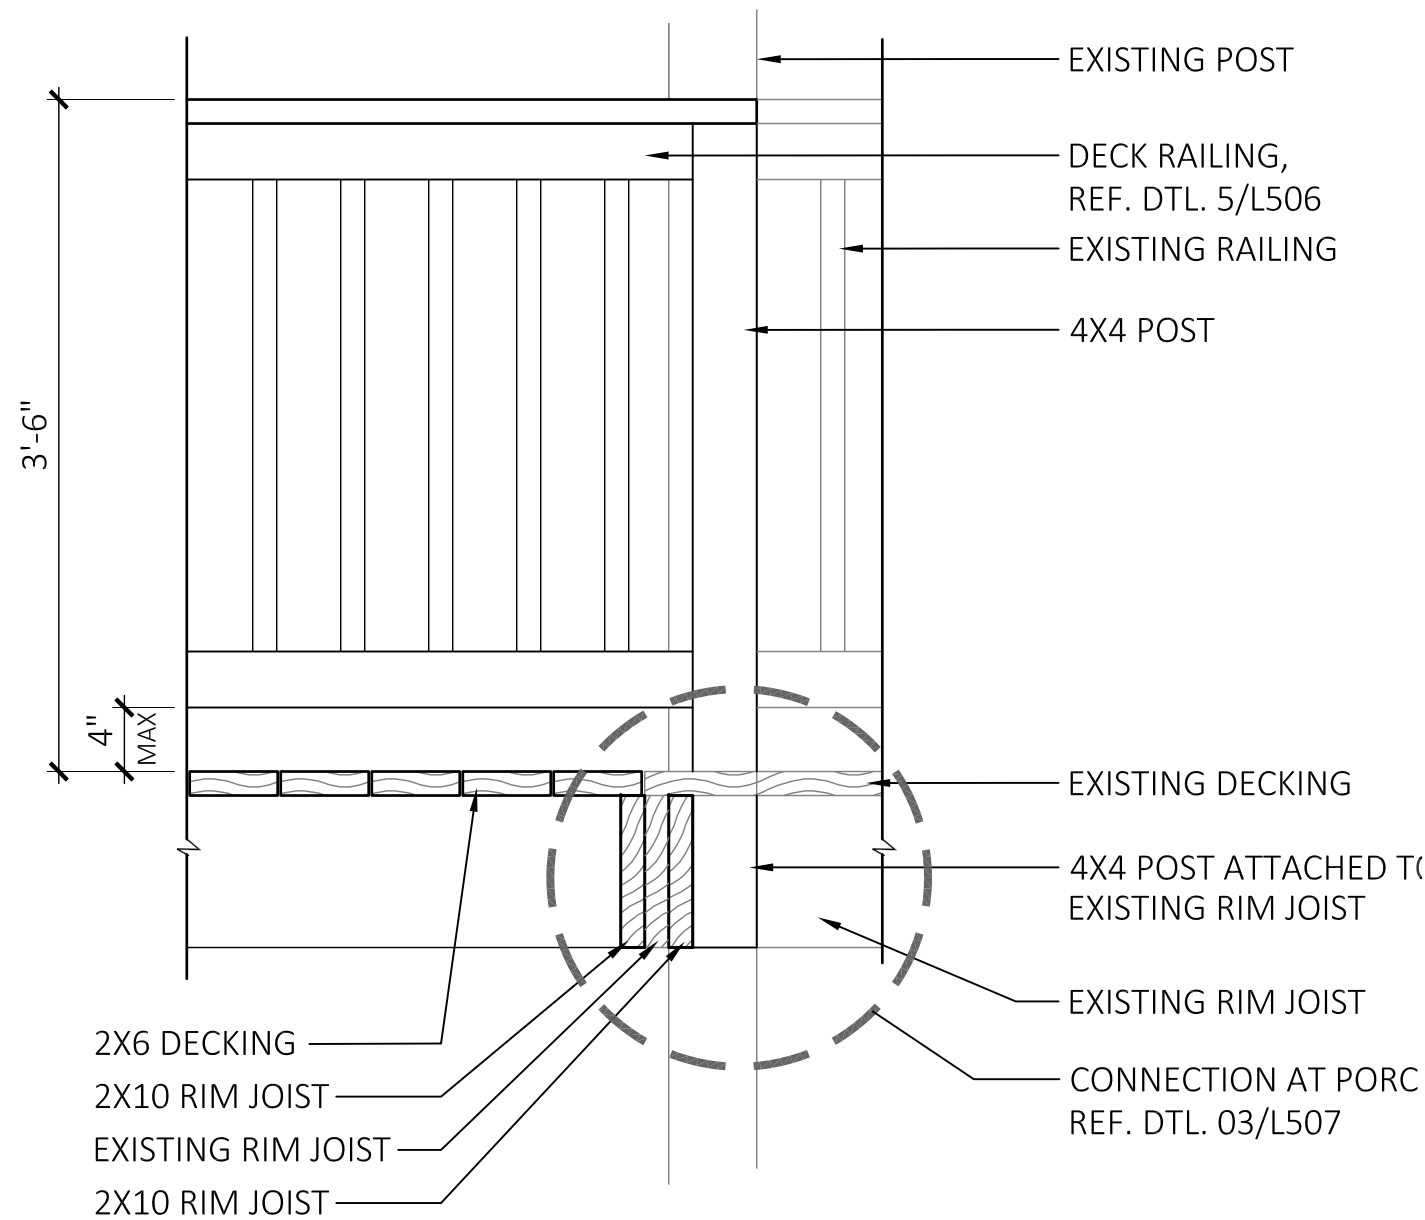


03 DECK SECTION DD

SCALE: 1" = 1'-0"

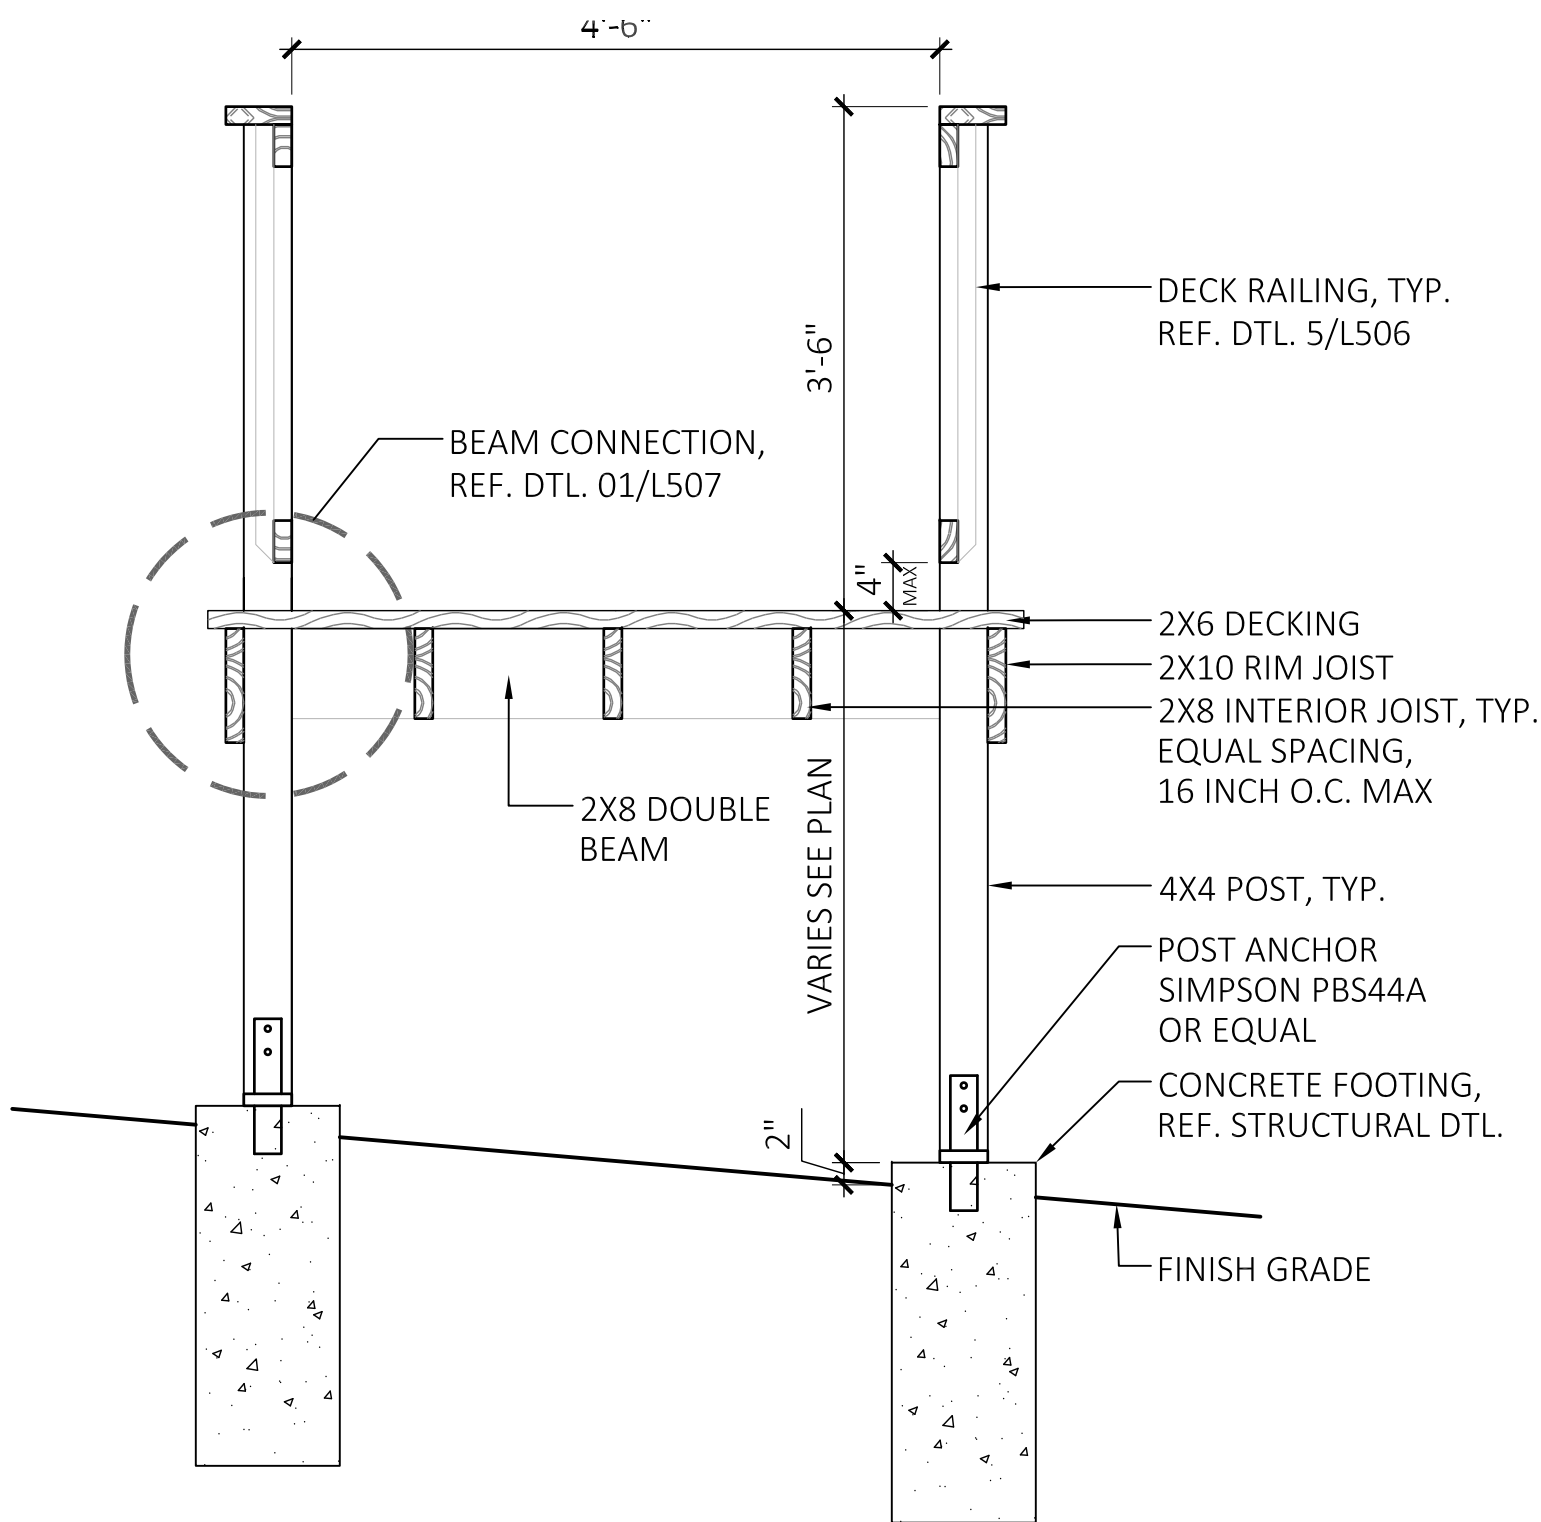


01 DECK SECTION AA

SCALE: 3/4" = 1'-0"

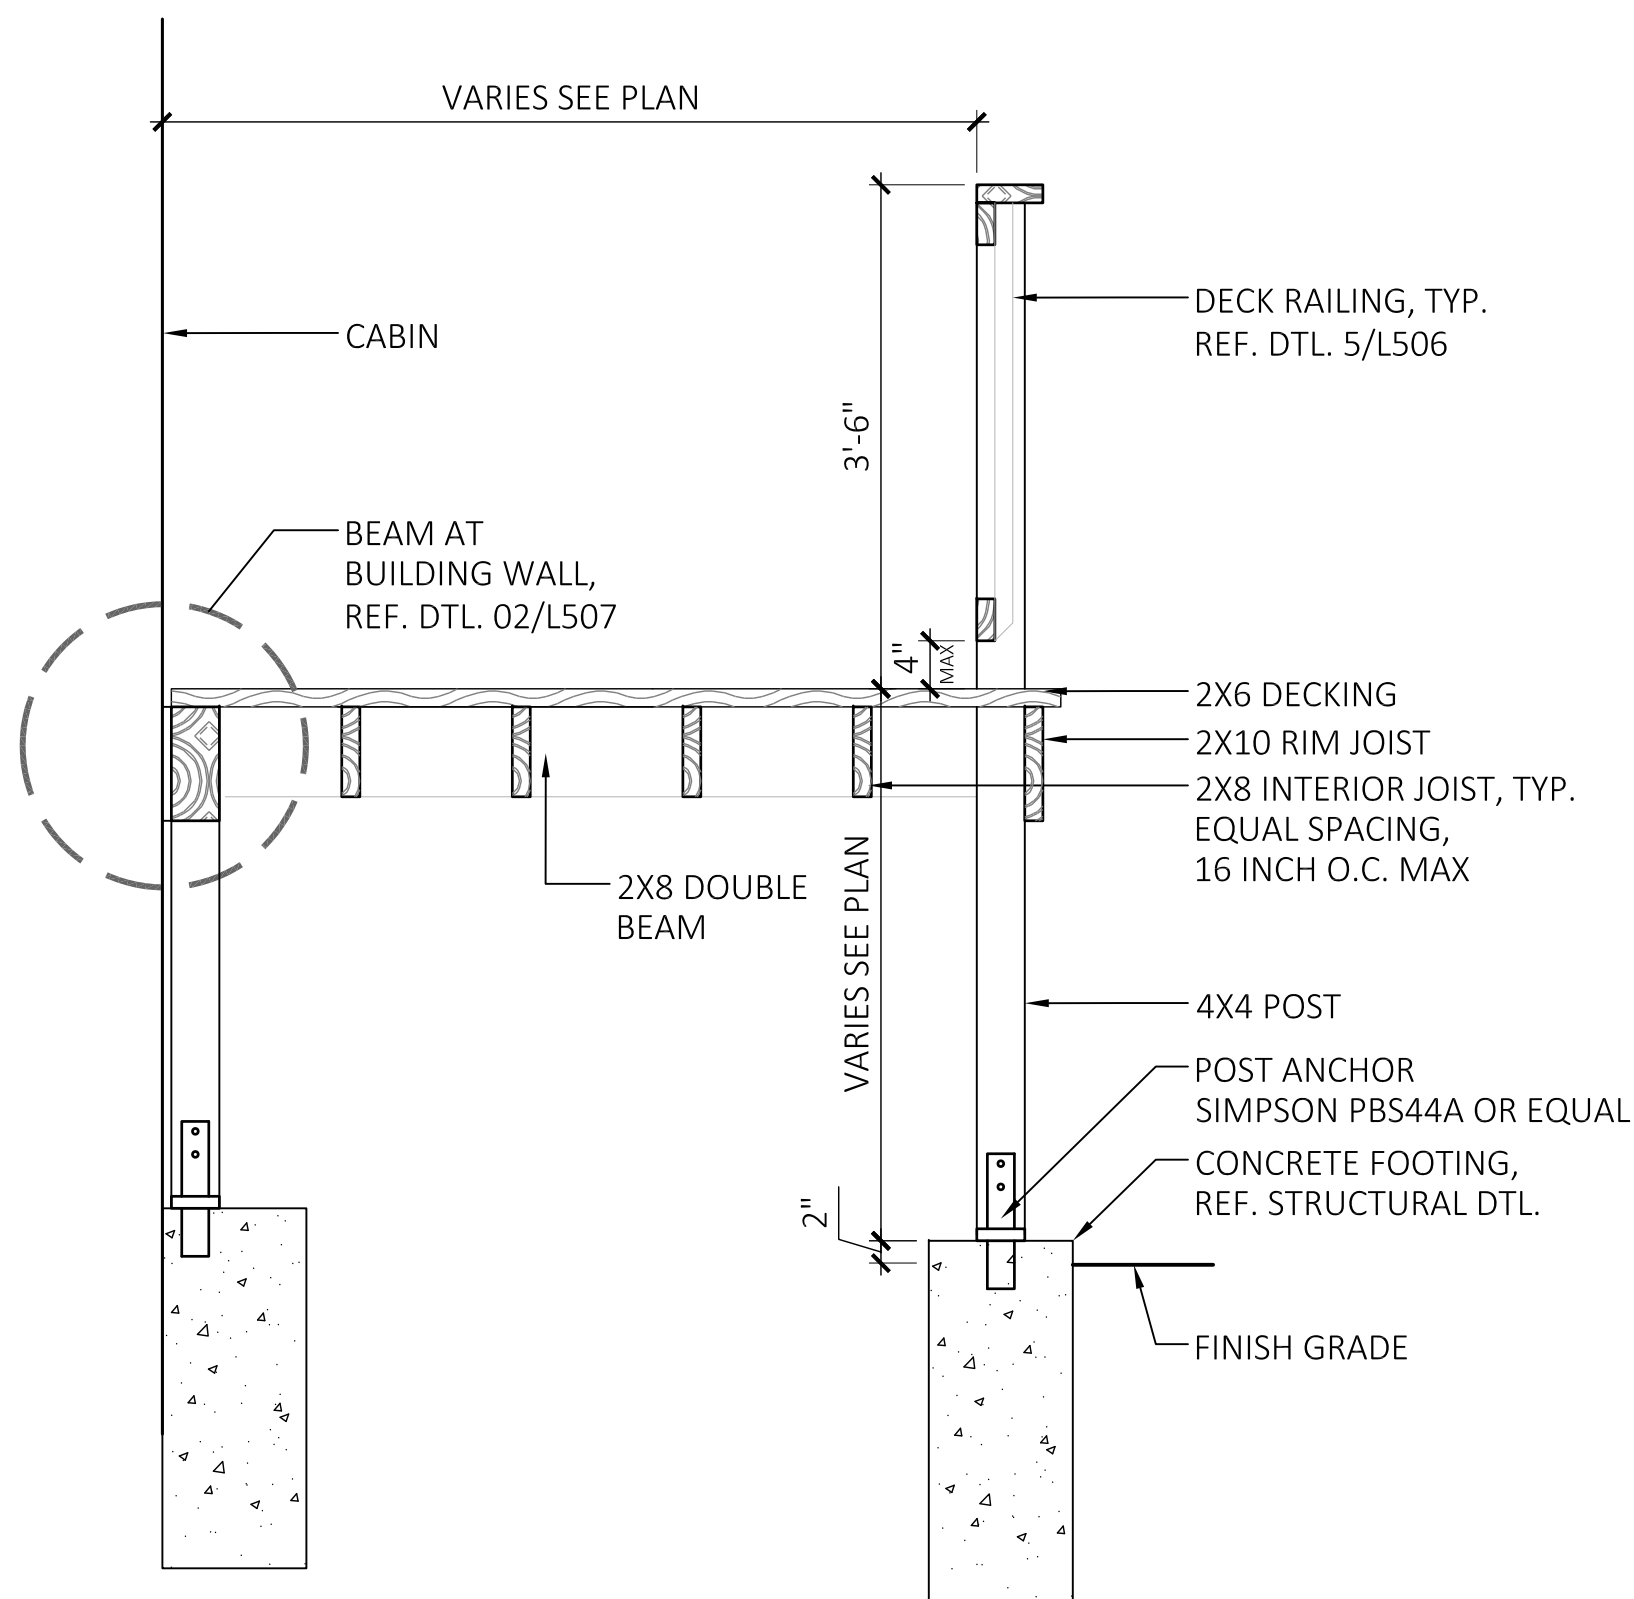

02 DECK SECTION BB

SCALE: 3/4" = 1'-0"

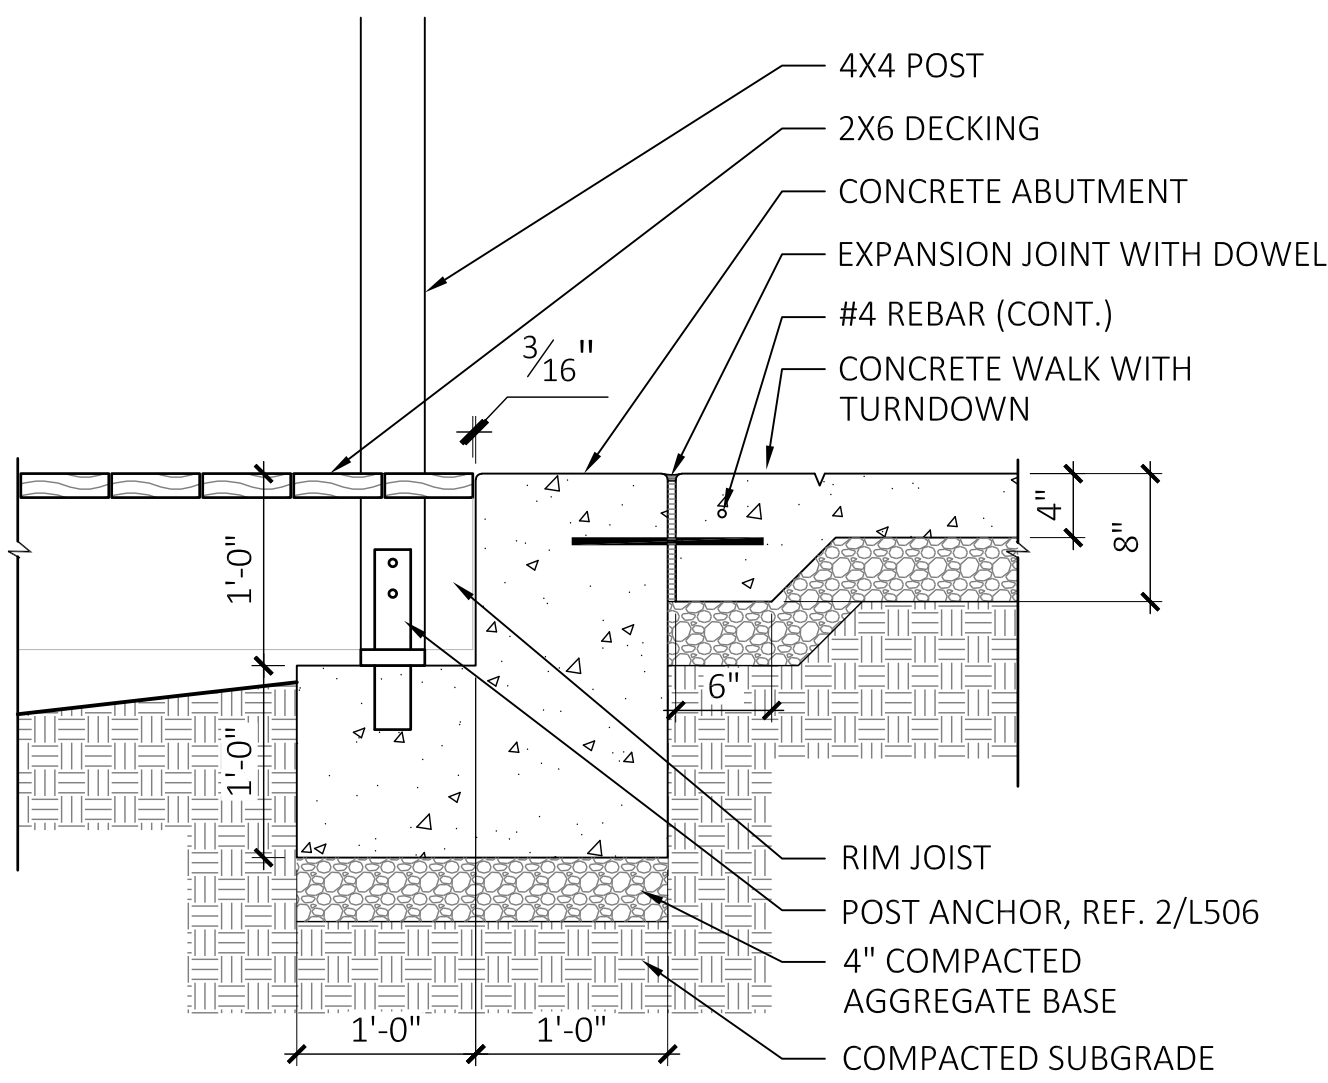

04 DECK TRANSITION SECTION CC

SCALE: 1" = 1'-0"



Project
Brown County State Park
North Entrance Road and
Accessibility Improvements

Client
DNR
Indiana Department
of Natural Resources
200 W. WASHINGTON STREET
INDIANAPOLIS, IN 46204

Dates
February 3, 2026

Revisions
1
2
3

Project Manager
JG

Drawn
CM


Checked
JG

Project Number
#ENG 2601722091


Sheet Title
DETAILS
ALTERNATE 1

Sheet
L-506


C:\Users\cmoor\OneDrive - Landstory\Landstory\J Drive\Projects\INDR Brown County\INDR Brown County\L-501-Details.dwg Chris Moore Plot: 2/2/2026 12:26 PM Save: 2/2/2026 12:24 PM

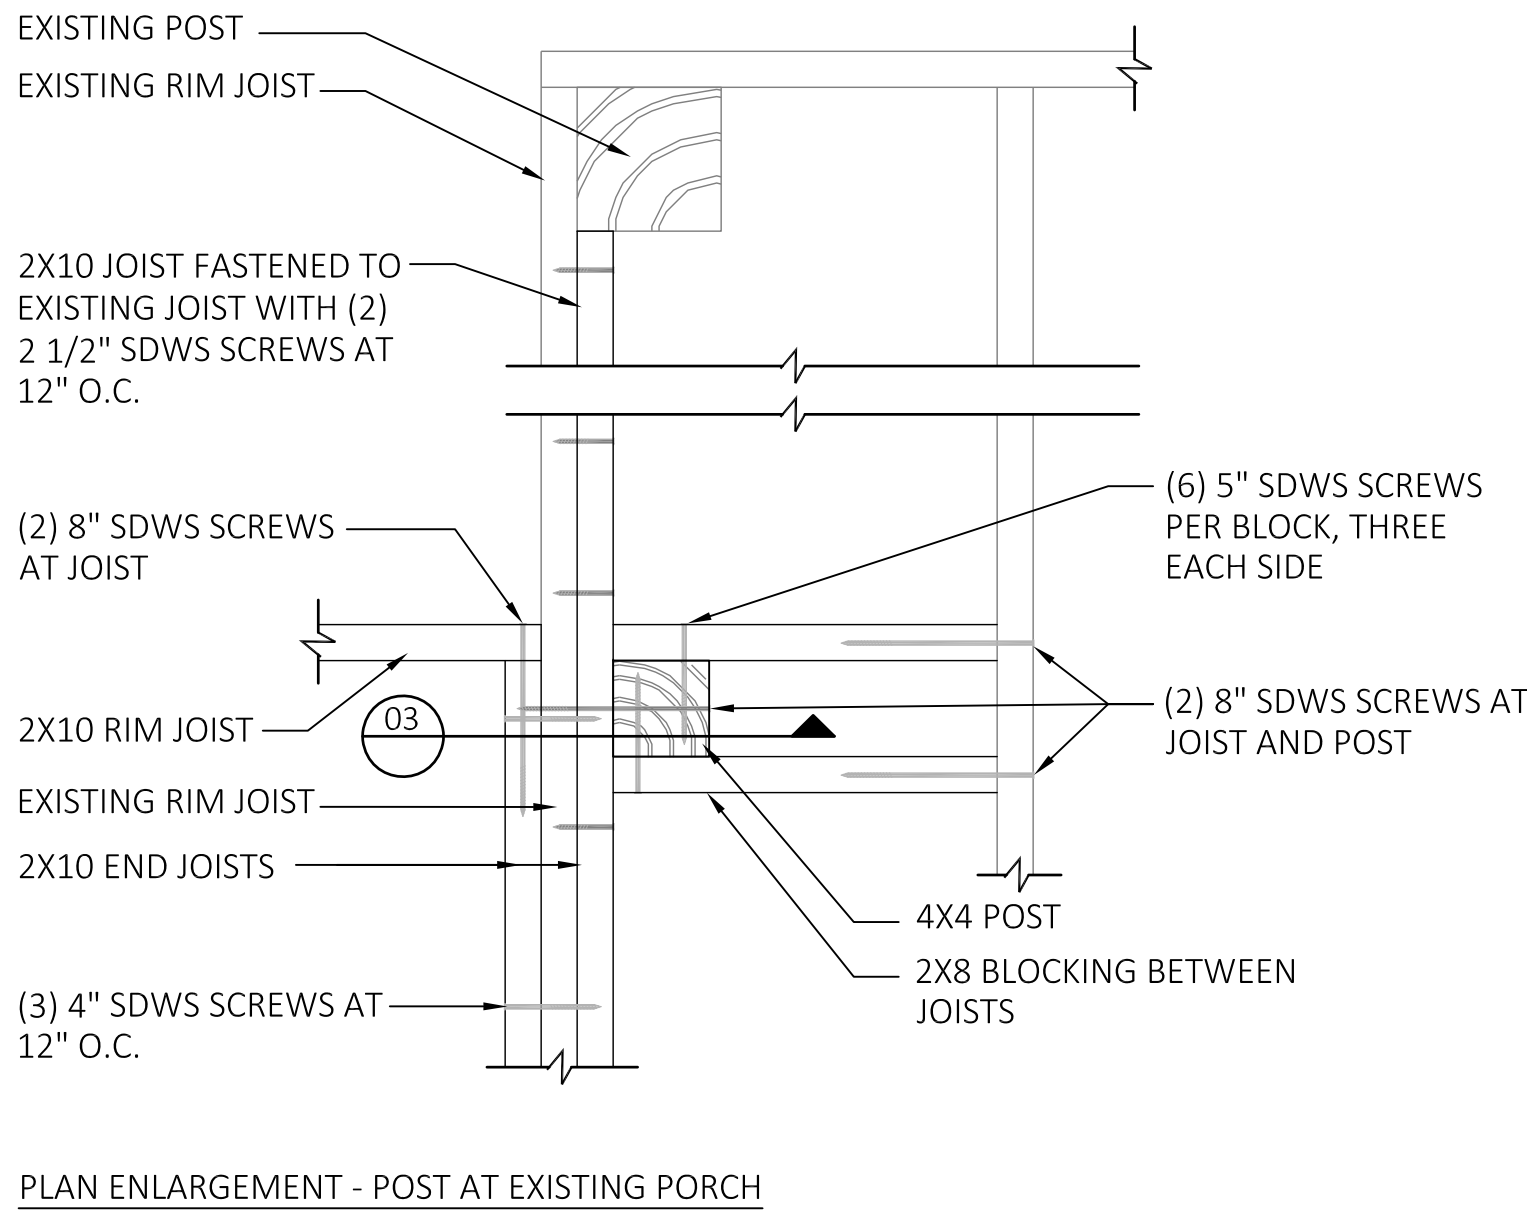


05 POST AT EXISTING GABE CRAW PORCH
SCALE: 1 1/2" = 1'-0"

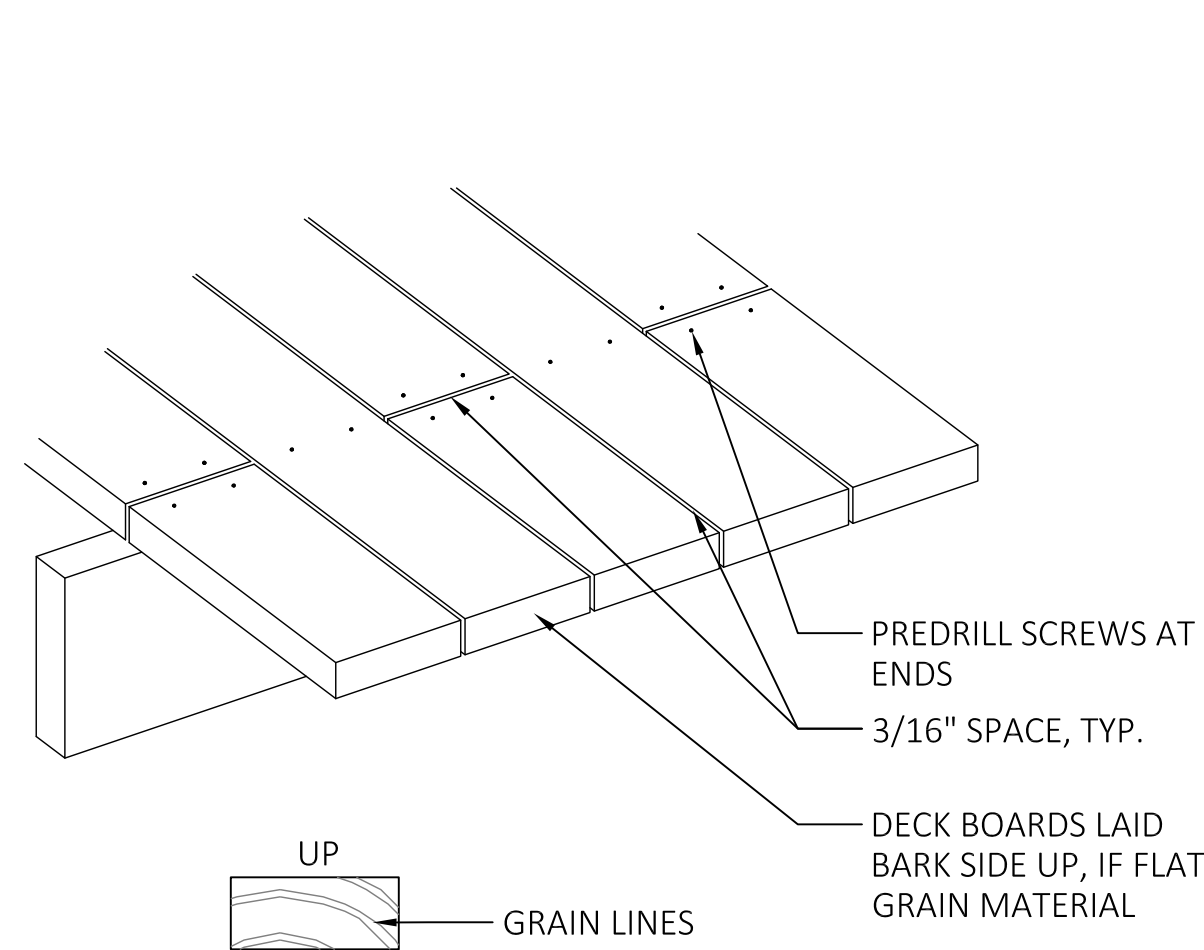


06 DECKING APPLICATION
SCALE: 1 1/2" = 1'-0"

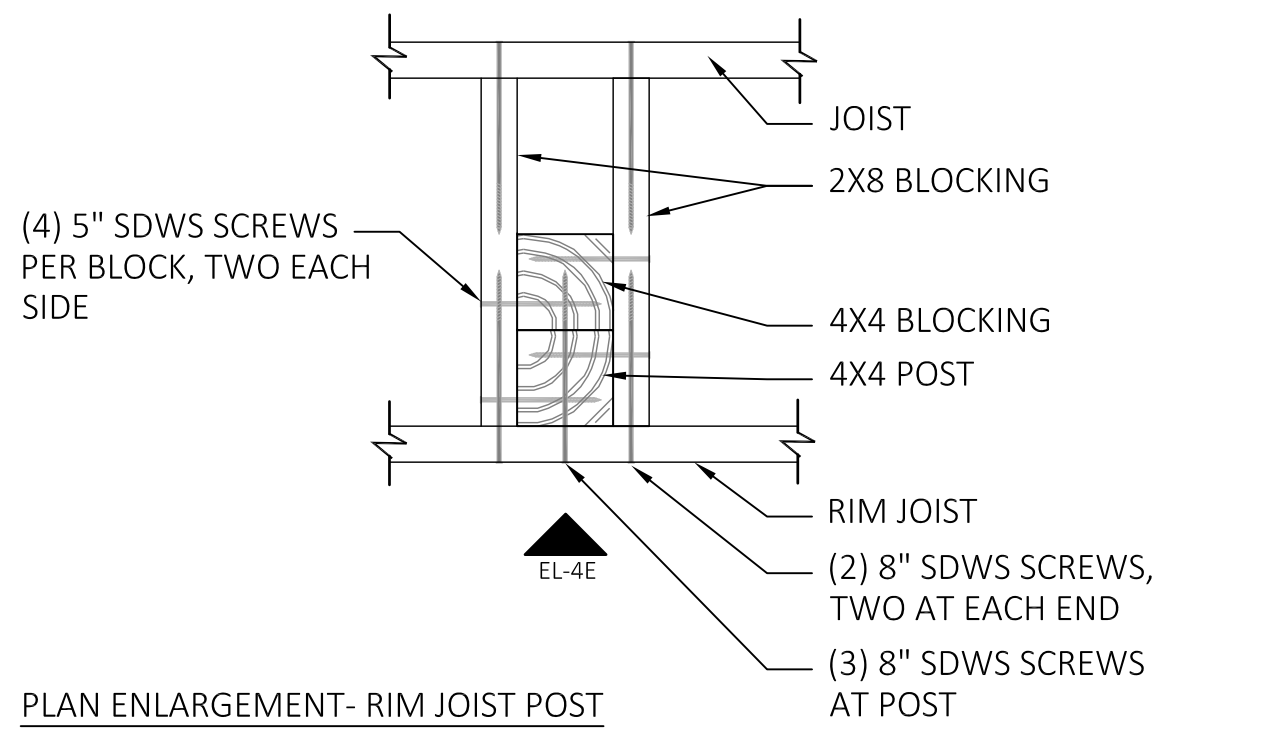


PLAN ENLARGEMENT - RIM JOIST POST

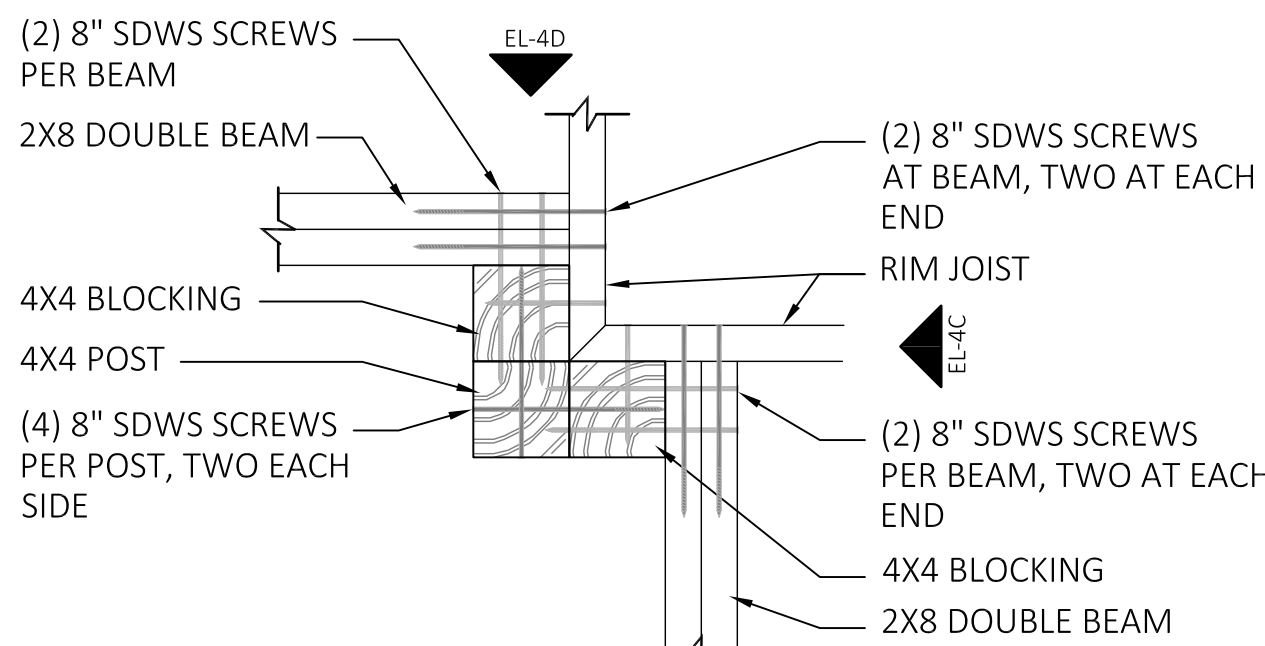

PLAN ENLARGEMENT - INSIDE CORNER POST

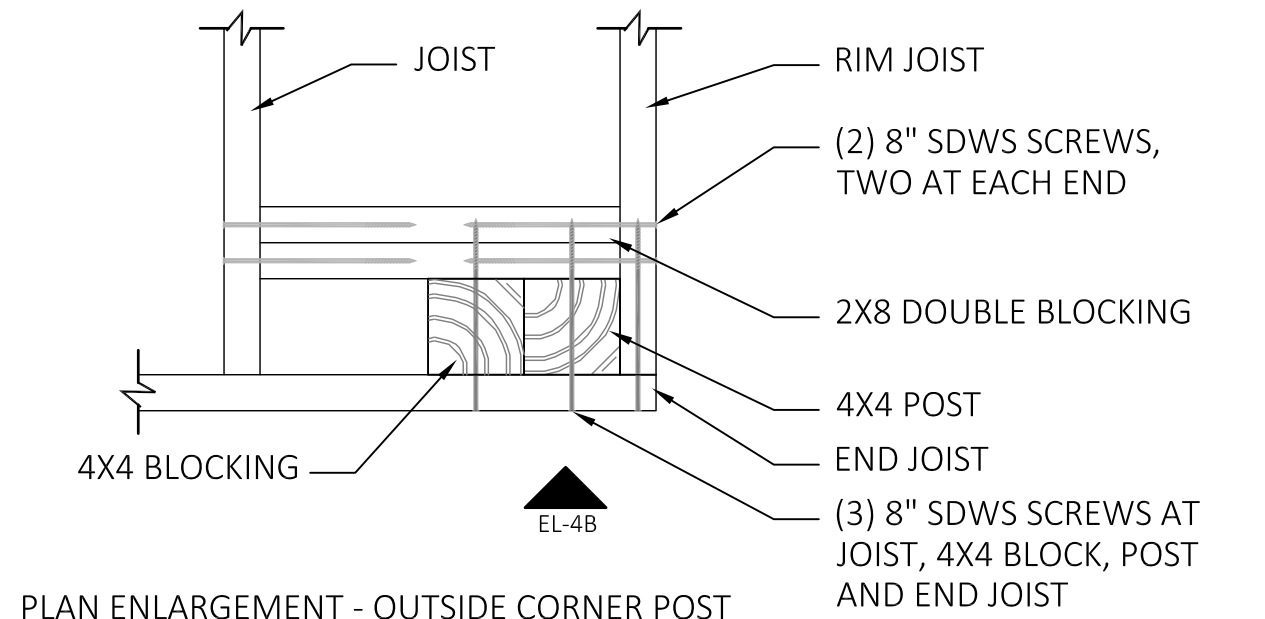


PLAN ENLARGEMENT - OUTSIDE CORNER POST

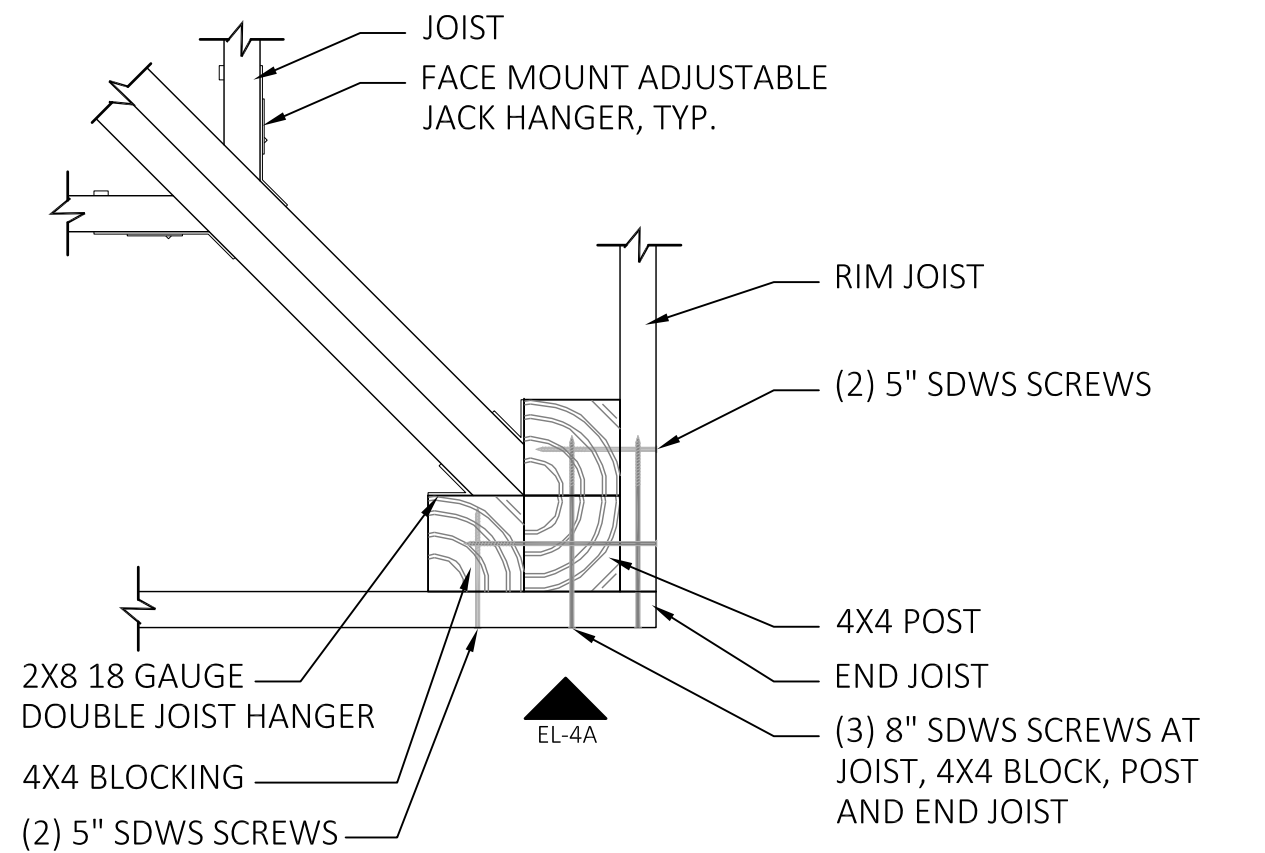

PLAN ENLARGEMENT - OUTSIDE CORNER POST AT BEAM


04 POST DETAILS
SCALE: 1 1/2" = 1'-0"

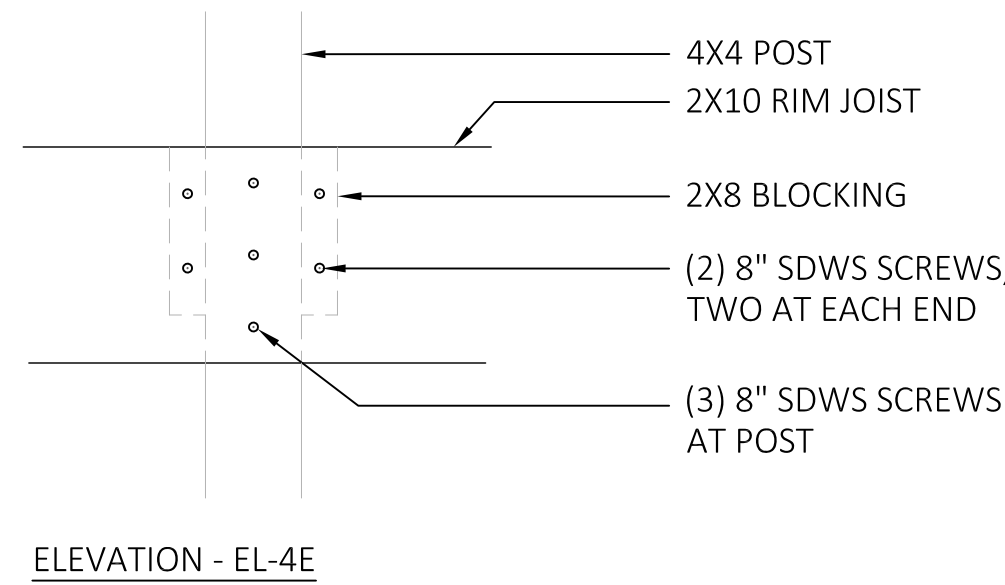


ELEVATION - EL-4E




ELEVATION - EL-4D

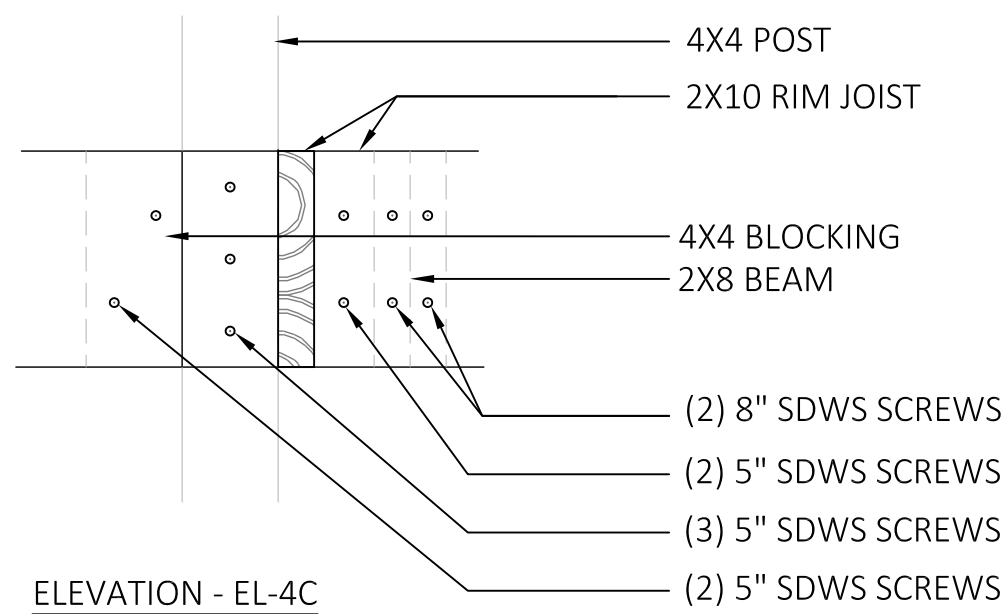


ELEVATION - EL-4C

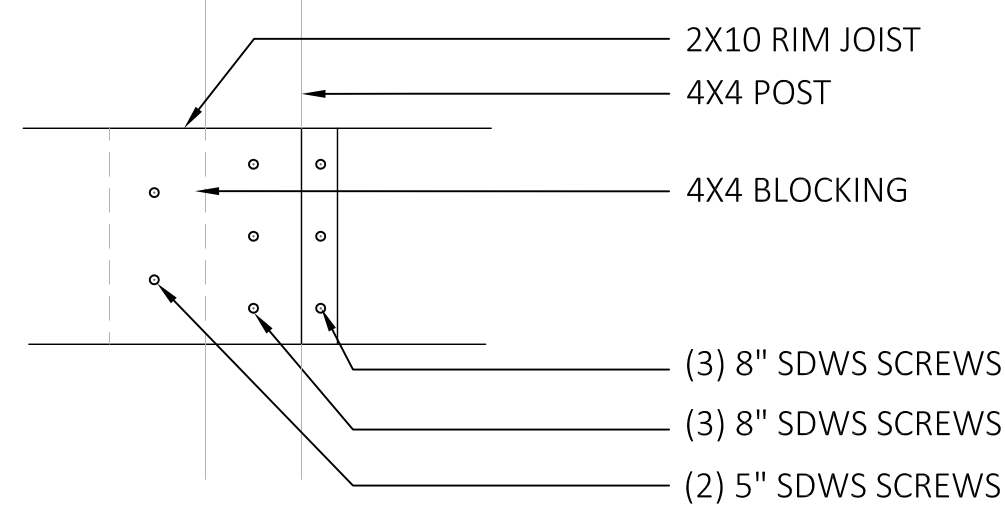

ELEVATION - EL-4B

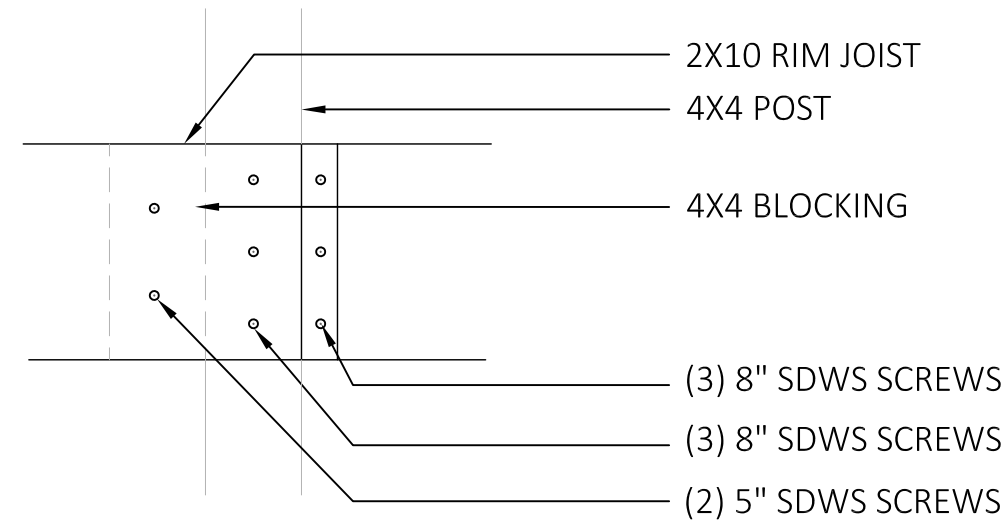


ELEVATION - EL-4A

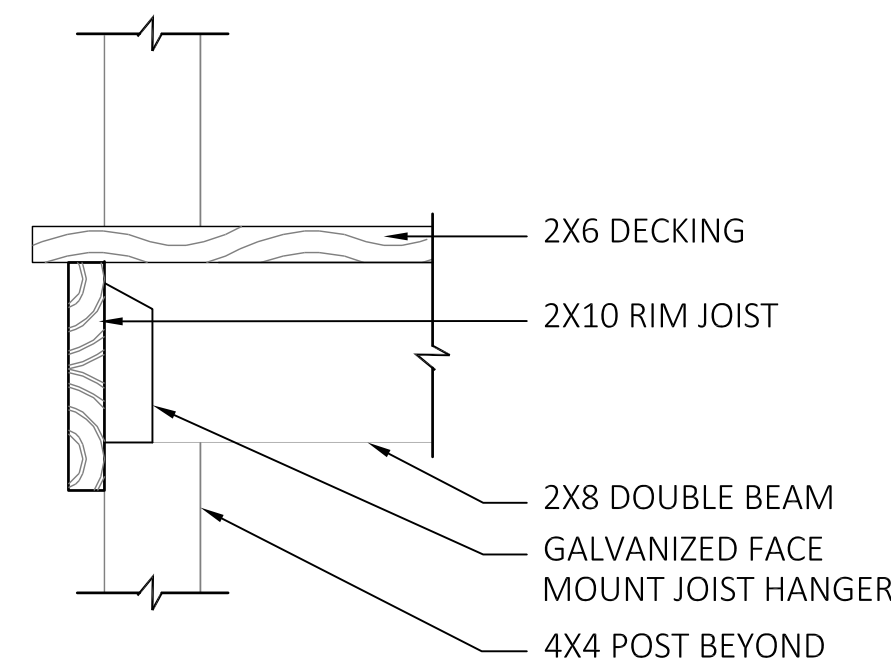


ELEVATION - EL-4F

01 BEAM CONNECTION DETAIL
SCALE: 1 1/2" = 1'-0"

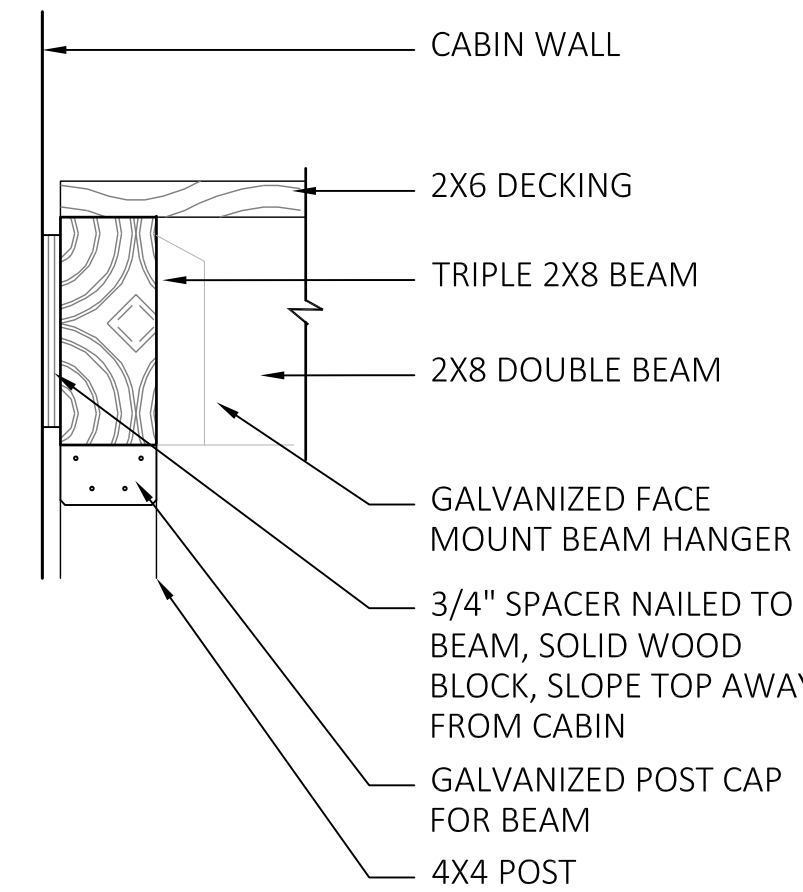

ELEVATION - EL-4G

02 CONNECTION AT BUILDING DETAIL
SCALE: 1 1/2" = 1'-0"

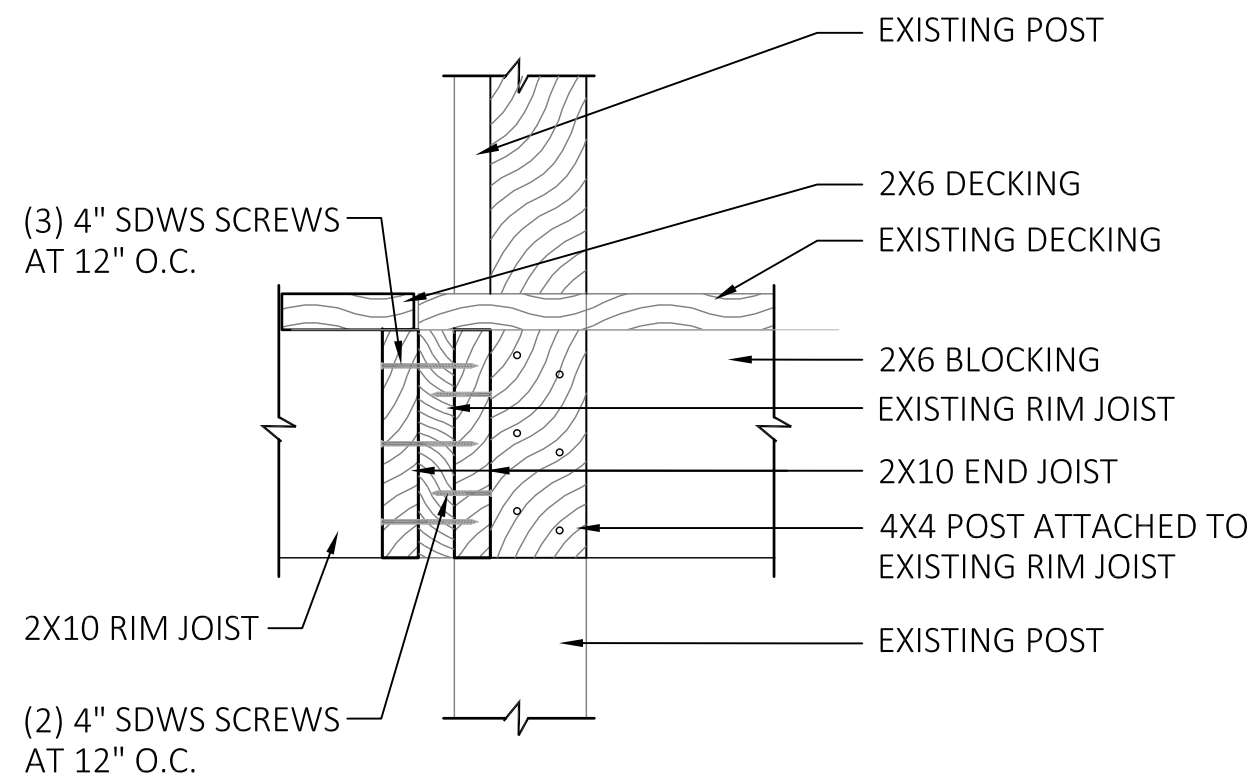

NOTE:
ALL SCREWS TO BE LOCATED MINIMUM 1 1/2" FROM
TOP AND BOTTOM EDGES UNLESS OTHERWISE NOTED

03 CONNECTION AT PORCH DETAIL
SCALE: 1 1/2" = 1'-0"

LANDSTORY

Landscape Architecture
Planning
Urban Design

1509 N. Alabama St.
Indianapolis, Indiana 46202

317.625.2852 tel
www.landstoryla.com

This drawing and the design concepts
represented, as instruments of service, are the
sole property of LANDSTORY, Inc. and may not
be used, reproduced, or copied, in whole or
part, for any purpose without prior written
authorization of LANDSTORY, Inc.

Seal



Project

Brown County State Park
North Entrance Road and
Accessibility Improvements

Client

DNR
Indiana Department
of Natural Resources

200 W. WASHINGTON STREET
INDIANAPOLIS, IN 46204

Dates

February 3, 2026

Revisions



Project Manager

JG

Drawn

CM

Checked

JG

Project Number

#ENG 2601722091


Sheet Title

DETAILS
ALTERNATE 1

Sheet


L-507

C:\Users\cmoor\OneDrive - Landstory\Landstory\J Drive\Projects\DNRF Brown County\2024\Cad\Sheet\L-X01-Materials Plan.dwg Chris Moore Plot:2/2/2026 11:44 AM Save:1/19/2026 4:29 PM

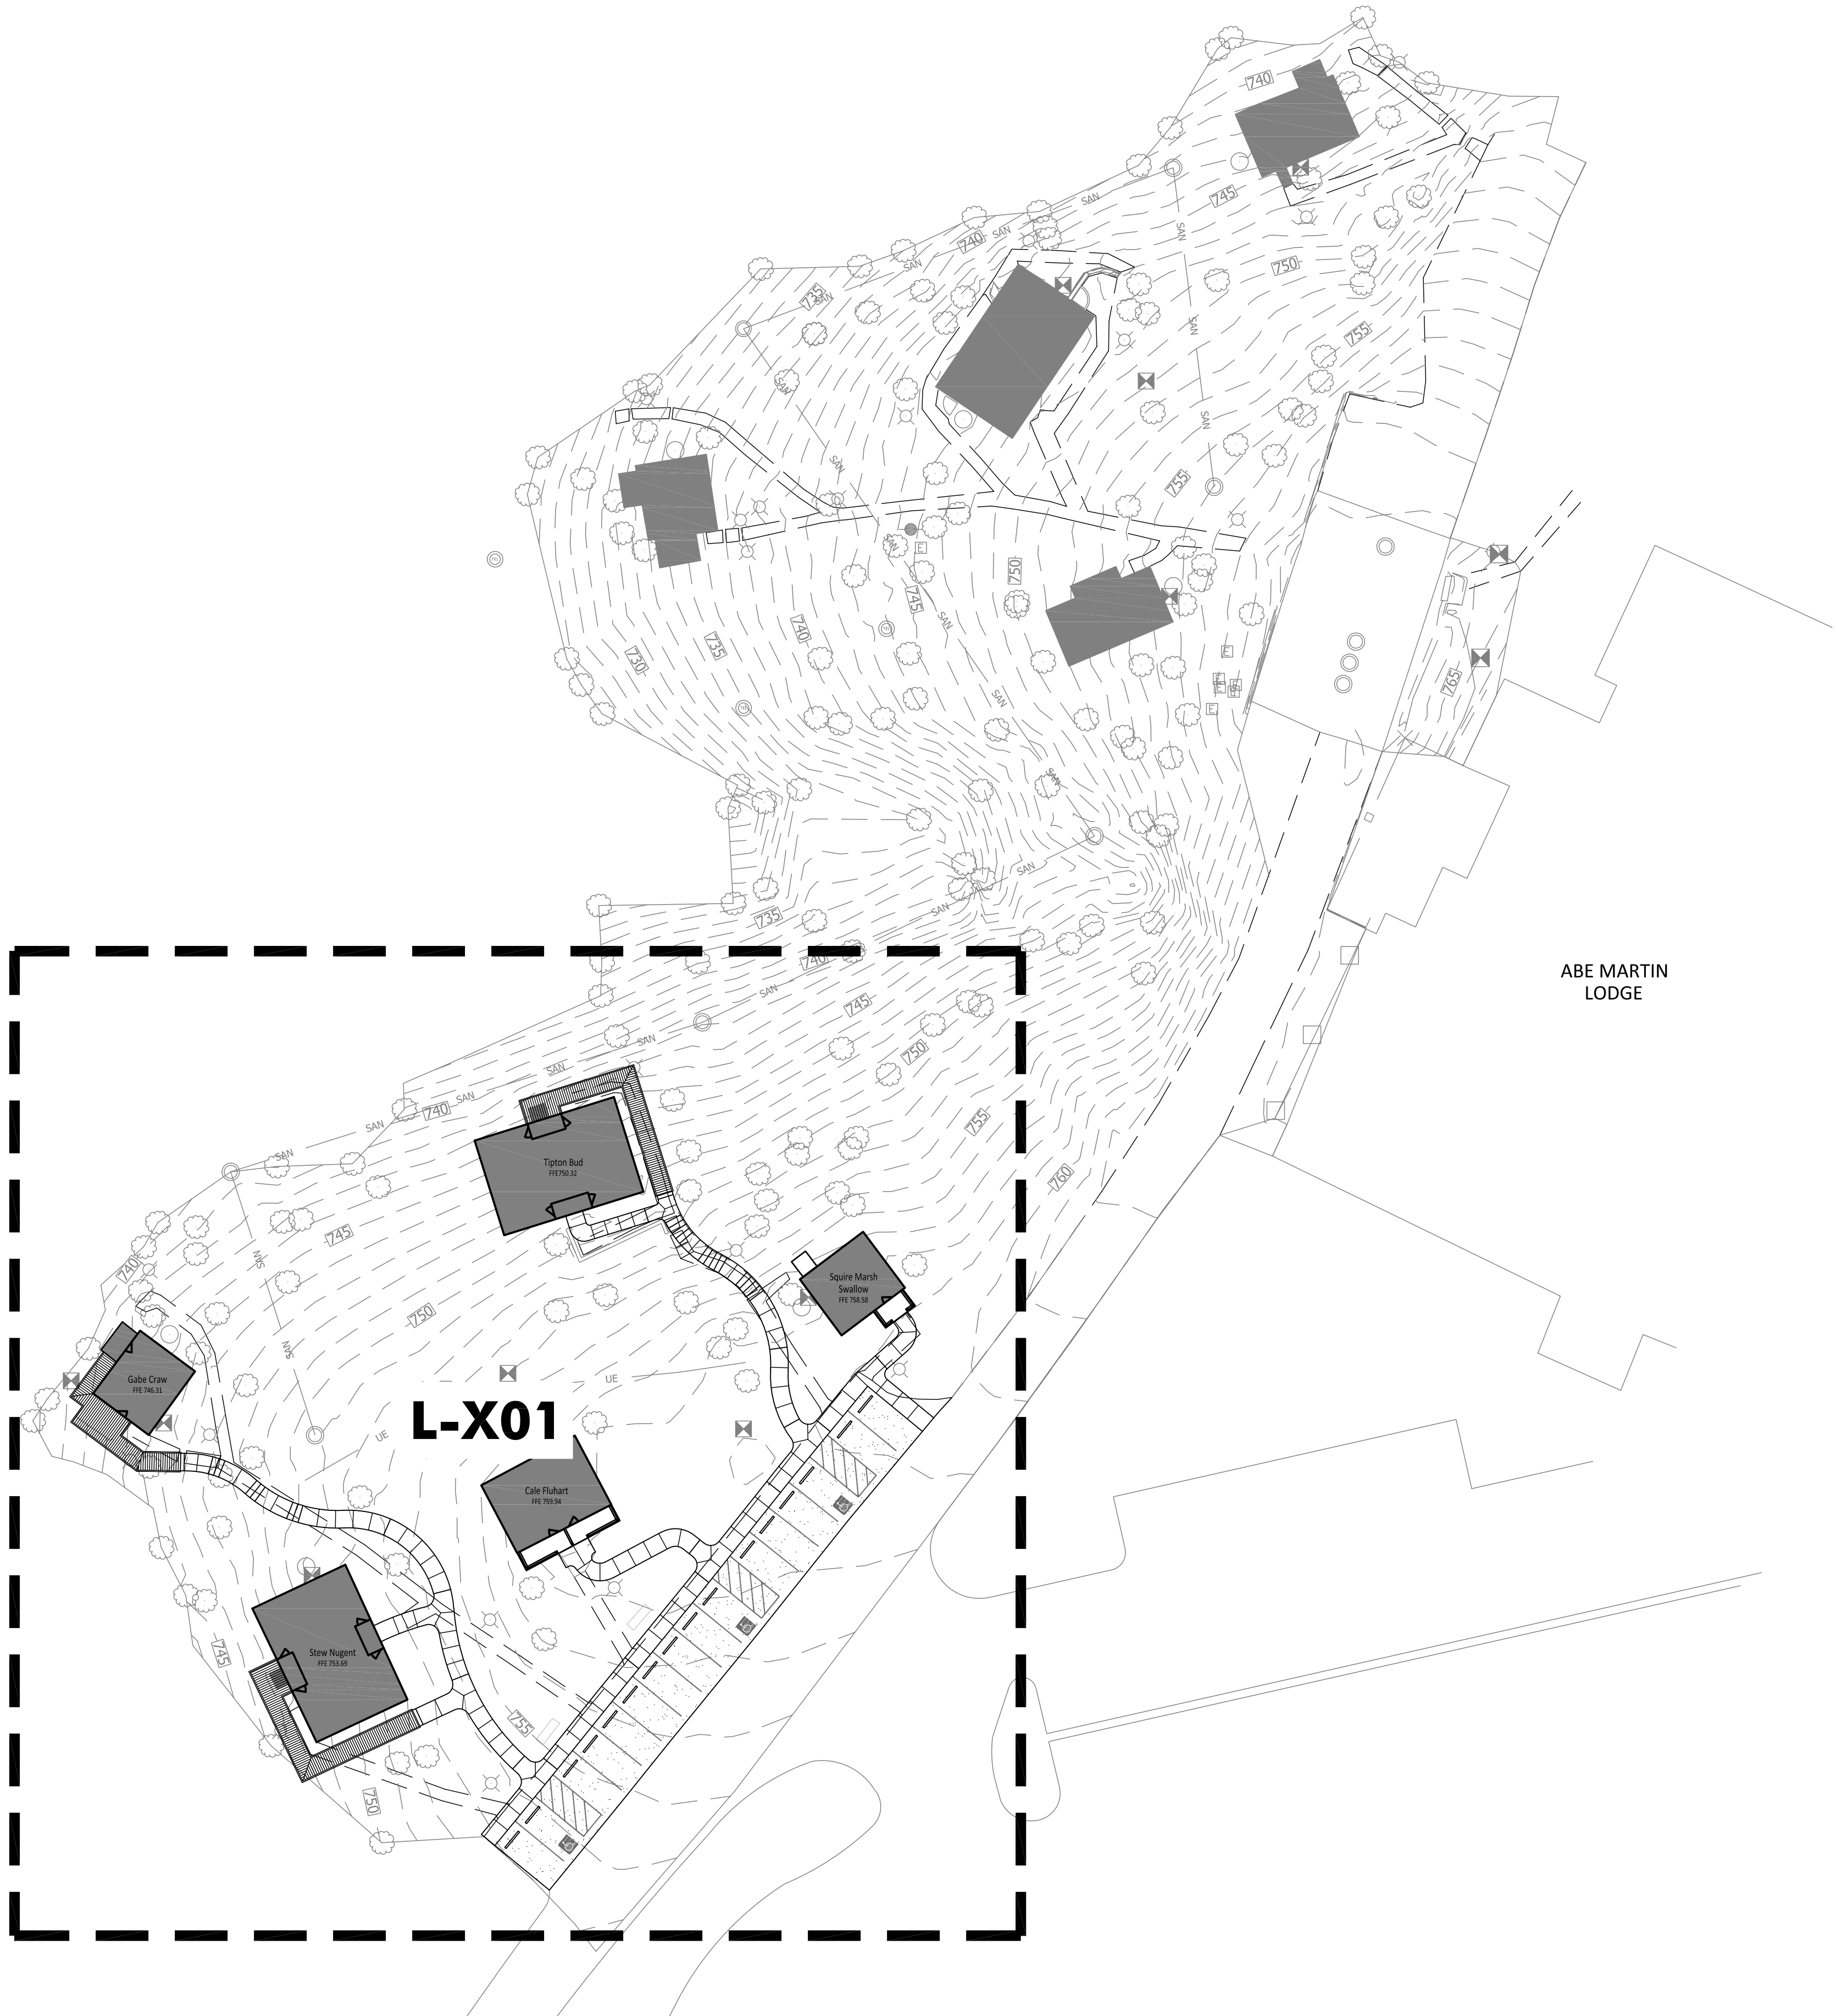

GENERAL NOTES

1. CONTRACTOR WILL NOTIFY LANDSCAPE ARCHITECT 72 HOURS PRIOR TO COMMENCEMENT OF WORK TO COORDINATE PROJECT INSPECTION SCHEDULES. CONTRACTOR WILL FURNISH ALL LABOR, MATERIALS, EQUIPMENT, AND SERVICES NECESSARY TO PROVIDE ALL WORK. WORK TO BE COMPLETE IN PLACE AS SPECIFIED.
2. IN AN EMERGENCY THREATENING THE SAFETY OF LIFE, WORK OR ADJOINING PROPERTY, THE CONTRACTOR IS HEREBY INSTRUCTED TO ACT AT HIS DISCRETION TO PREVENT SUCH LOSS OR INJURY.
3. THE CONTRACTOR AGREES TO HOLD THE OWNER AND THE LANDSCAPE ARCHITECT HARMLESS FROM ANY CLAIMS ARISING OUT OF HIS OPERATIONS OR THE OPERATIONS OF ANY OF HIS SUBCONTRACTORS, MATERIALS SUPPLIERS, OR AGENTS.
4. DO NOT WILLFULLY PROCEED WITH CONSTRUCTION WHEN OBSTRUCTIONS AND/OR GRADE DIFFERENCES EXIST THAT CONFLICT WITH THE INFORMATION SHOWN ON GRADING PLAN. SUCH CONDITIONS WILL BE IMMEDIATELY BROUGHT TO THE ATTENTION OF THE LANDSCAPE ARCHITECT AND OWNER. THE CONTRACTOR WILL ASSUME FULL RESPONSIBILITY FOR ALL NECESSARY REVISIONS DUE TO FAILURE TO GIVE SUCH NOTIFICATION.
5. CONTRACTOR IS RESPONSIBLE TO NOTIFY LANDSCAPE ARCHITECT IF CONFLICTS, ERRORS OR DISCREPANCIES IN THE CONSTRUCTION DOCUMENTS OR PLANS ARE FOUND. THE CONTRACTOR WILL REPORT TO THE LANDSCAPE ARCHITECT IN WRITING IMMEDIATELY AND BEFORE PROCEEDING WITH THE WORK AFFECTED. CONTRACTOR WILL OBTAIN A WRITTEN INTERPRETATION OR CLARIFICATION FROM THE LANDSCAPE ARCHITECT.
6. THE CONTRACTOR WILL ALLOW THE OWNER AND LANDSCAPE ARCHITECT ACCESS TO THE SITE AT ALL TIMES.
7. CONTRACTOR TO COORDINATE WITH OTHER TRADES INVOLVED IN THIS PROJECT AS REQUIRED.
8. CONTRACTOR WILL NOTIFY UTILITY COMPANIES TO LOCATE UNDERGROUND UTILITIES PRIOR TO COMMENCEMENT OF LANDSCAPE WORK. CONTRACTOR IS RESPONSIBLE FOR MAINTAINING UTILITY LOCATIONS THROUGHOUT THE ENTIRE LANDSCAPE CONSTRUCTION PHASE OF THE PROJECT.
9. VERIFY ALL UTILITY LOCATIONS IN THE FIELD PRIOR TO BEGINNING WORK. REPAIR ALL DAMAGED UTILITIES TO OWNER'S SATISFACTION AT NO ADDITIONAL COST.
10. DIMENSIONS AND COORDINATES SHOWN ARE TO EDGES OF PAVEMENT AND FACE OF CURB UNLESS NOTED OTHERWISE.
11. VERIFY IN WRITING WITH THE LANDSCAPE ARCHITECT PRIOR TO MAKING FIELD CHANGES.
12. COMPLETE ROUGH GRADING AND FINE GRADING PRIOR TO START OF LANDSCAPE OPERATIONS. LANDSCAPE ARCHITECT TO APPROVE FINE GRADING.
13. ALL WORK WILL BE CONSTRUCTED IN ACCORDANCE WITH THE LINES AND GRADES SHOWN ON THE PLANS. MATCH GRADES AND ALIGNMENTS OF ALL ADJACENT EXISTING WALKS, CURBS, GUTTERS, PAVEMENTS, WALLS, AND GRADE(S) AT NO ADDITIONAL EXPENSE TO THE OWNER. IF POSITIVE DRAINAGE IS IMPEDED CONTRACTOR WILL CONTACT LANDSCAPE ARCHITECT FOR CLARIFICATION.
14. THE CONTRACTOR IS RESPONSIBLE FOR REPLACEMENT OF ALL DAMAGED ROADWAY AND WALK PAVEMENT RESULTING FROM CONSTRUCTION, WITH A PAVEMENT SECTION WHICH MEETS OR EXCEEDS THE EXISTING PAVEMENT SECTION.
15. CONTRACTOR WILL BE RESPONSIBLE FOR COORDINATION OF THE SUBCONTRACTOR'S ACCOMPLISHMENT OF SCOPE OF WORK. CONTRACTOR WILL COORDINATE CONSTRUCTION WITH OTHER TRADES WORKING ON THE SITE SIMULTANEOUSLY.
16. CONTRACTOR IS RESPONSIBLE FOR SETTING GRADES ON ALL HARD AND SOFT SURFACES. CONTRACTOR WILL CONTACT OWNER OR OWNER'S REPRESENTATIVE PRIOR TO ROUGH OR FINAL GRADING IF POSITIVE DRAINAGE CANNOT BE ACHIEVED.
17. ALL MATERIALS WILL BE OF STANDARD, APPROVED AND FIRST GRADE QUALITY AND WILL BE IN PRIME CONDITION WHEN INSTALLED AND ACCEPTED. ANY COMMERCIALY PROCESSED OR PACKAGED MATERIAL WILL BE DELIVERED TO THE SITE IN THE ORIGINAL UNOPENED PACKAGING BEARING THE MANUFACTURER'S GUARANTEED ANALYSIS.
18. THE CONTRACT DRAWINGS REPRESENT THE FINISHED CONSTRUCTION AND DO NOT INDICATE METHODS, PROCEDURES, OR SEQUENCE OF CONSTRUCTION. THE CONTRACTOR WILL TAKE THE NECESSARY PRECAUTIONS TO MAINTAIN THE INTEGRITY OF STRUCTURES DURING CONSTRUCTION. THE CONTRACTOR IS RESPONSIBLE FOR THE DESIGN, CONSTRUCTION, AND MAINTENANCE OF ALL SAFETY DEVICES, INCLUDING SHORING AND BRACING.
19. ALL LOCAL, MUNICIPAL, AND STATE LAWS, RULES AND REGULATIONS GOVERNING OR RELATING TO ANY PORTION OF THIS WORK ARE HEREBY INCORPORATED INTO AND MADE A PART OF THE PROJECT SPECIFICATIONS AND THEIR PROVISIONS WILL BE CARRIED OUT BY THE CONTRACTOR. THE CONTRACTOR IS RESPONSIBLE FOR THE ENFORCEMENT OF FEDERAL AND STATE OCCUPATIONAL SAFETY AND HEALTH REGULATIONS AND REQUIREMENTS
20. DO NOT SCALE ANY DRAWINGS IN THIS SET. ALL WRITTEN DIMENSIONS WILL TAKE PRECEDENCE OVER THE SCALE SHOWN ON THE PLANS, SECTIONS, AND DETAILS. IN THE EVENT OF DISCREPANCIES, THE CONTRACTOR WILL REQUEST CLARIFICATIONS FROM THE LANDSCAPE ARCHITECT.
21. CONTRACTOR IS RESPONSIBLE FOR COMPLIANCE WITH ADA STANDARD REQUIREMENTS.
22. CONTROL JOINTS AND EXPANSION JOINTS WILL BE LOCATED AS SHOWN ON THE PLANS.
23. CONTRACTOR WILL REPAIR ALL AREAS OUTSIDE THE PROJECT BOUNDARY DISTURBED BY CONSTRUCTION OPERATIONS.

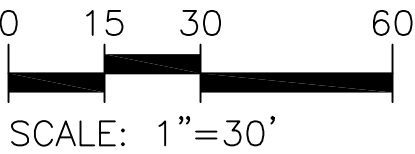

LANDSTORY

Landscape Architecture
Planning
Urban Design

1509 N. Alabama St.
Indianapolis, Indiana 46202

317.625.2852 tel
www.landstorylo.com

This drawing and the design concepts represented, as instruments of service, are the sole property of LANDSTORY, Inc. and may not be used, reproduced, or copied, in whole or part, for any purpose without prior written authorization of LANDSTORY, Inc.

Seal



Project

Brown County State Park
Additional Accessible
Parking and Walk
Improvements

Client


DNR
Indiana Department
of Natural Resources

200 W. WASHINGTON STREET
INDIANAPOLIS, IN 46204

Dates

February 3, 2026

Revisions

 

Project Manager

JG

Drawn

CM

Checked

JG

Project Number


#ENG 2601722091

Sheet Title

COTTAGES
OVERALL PLAN

Sheet

LA-001

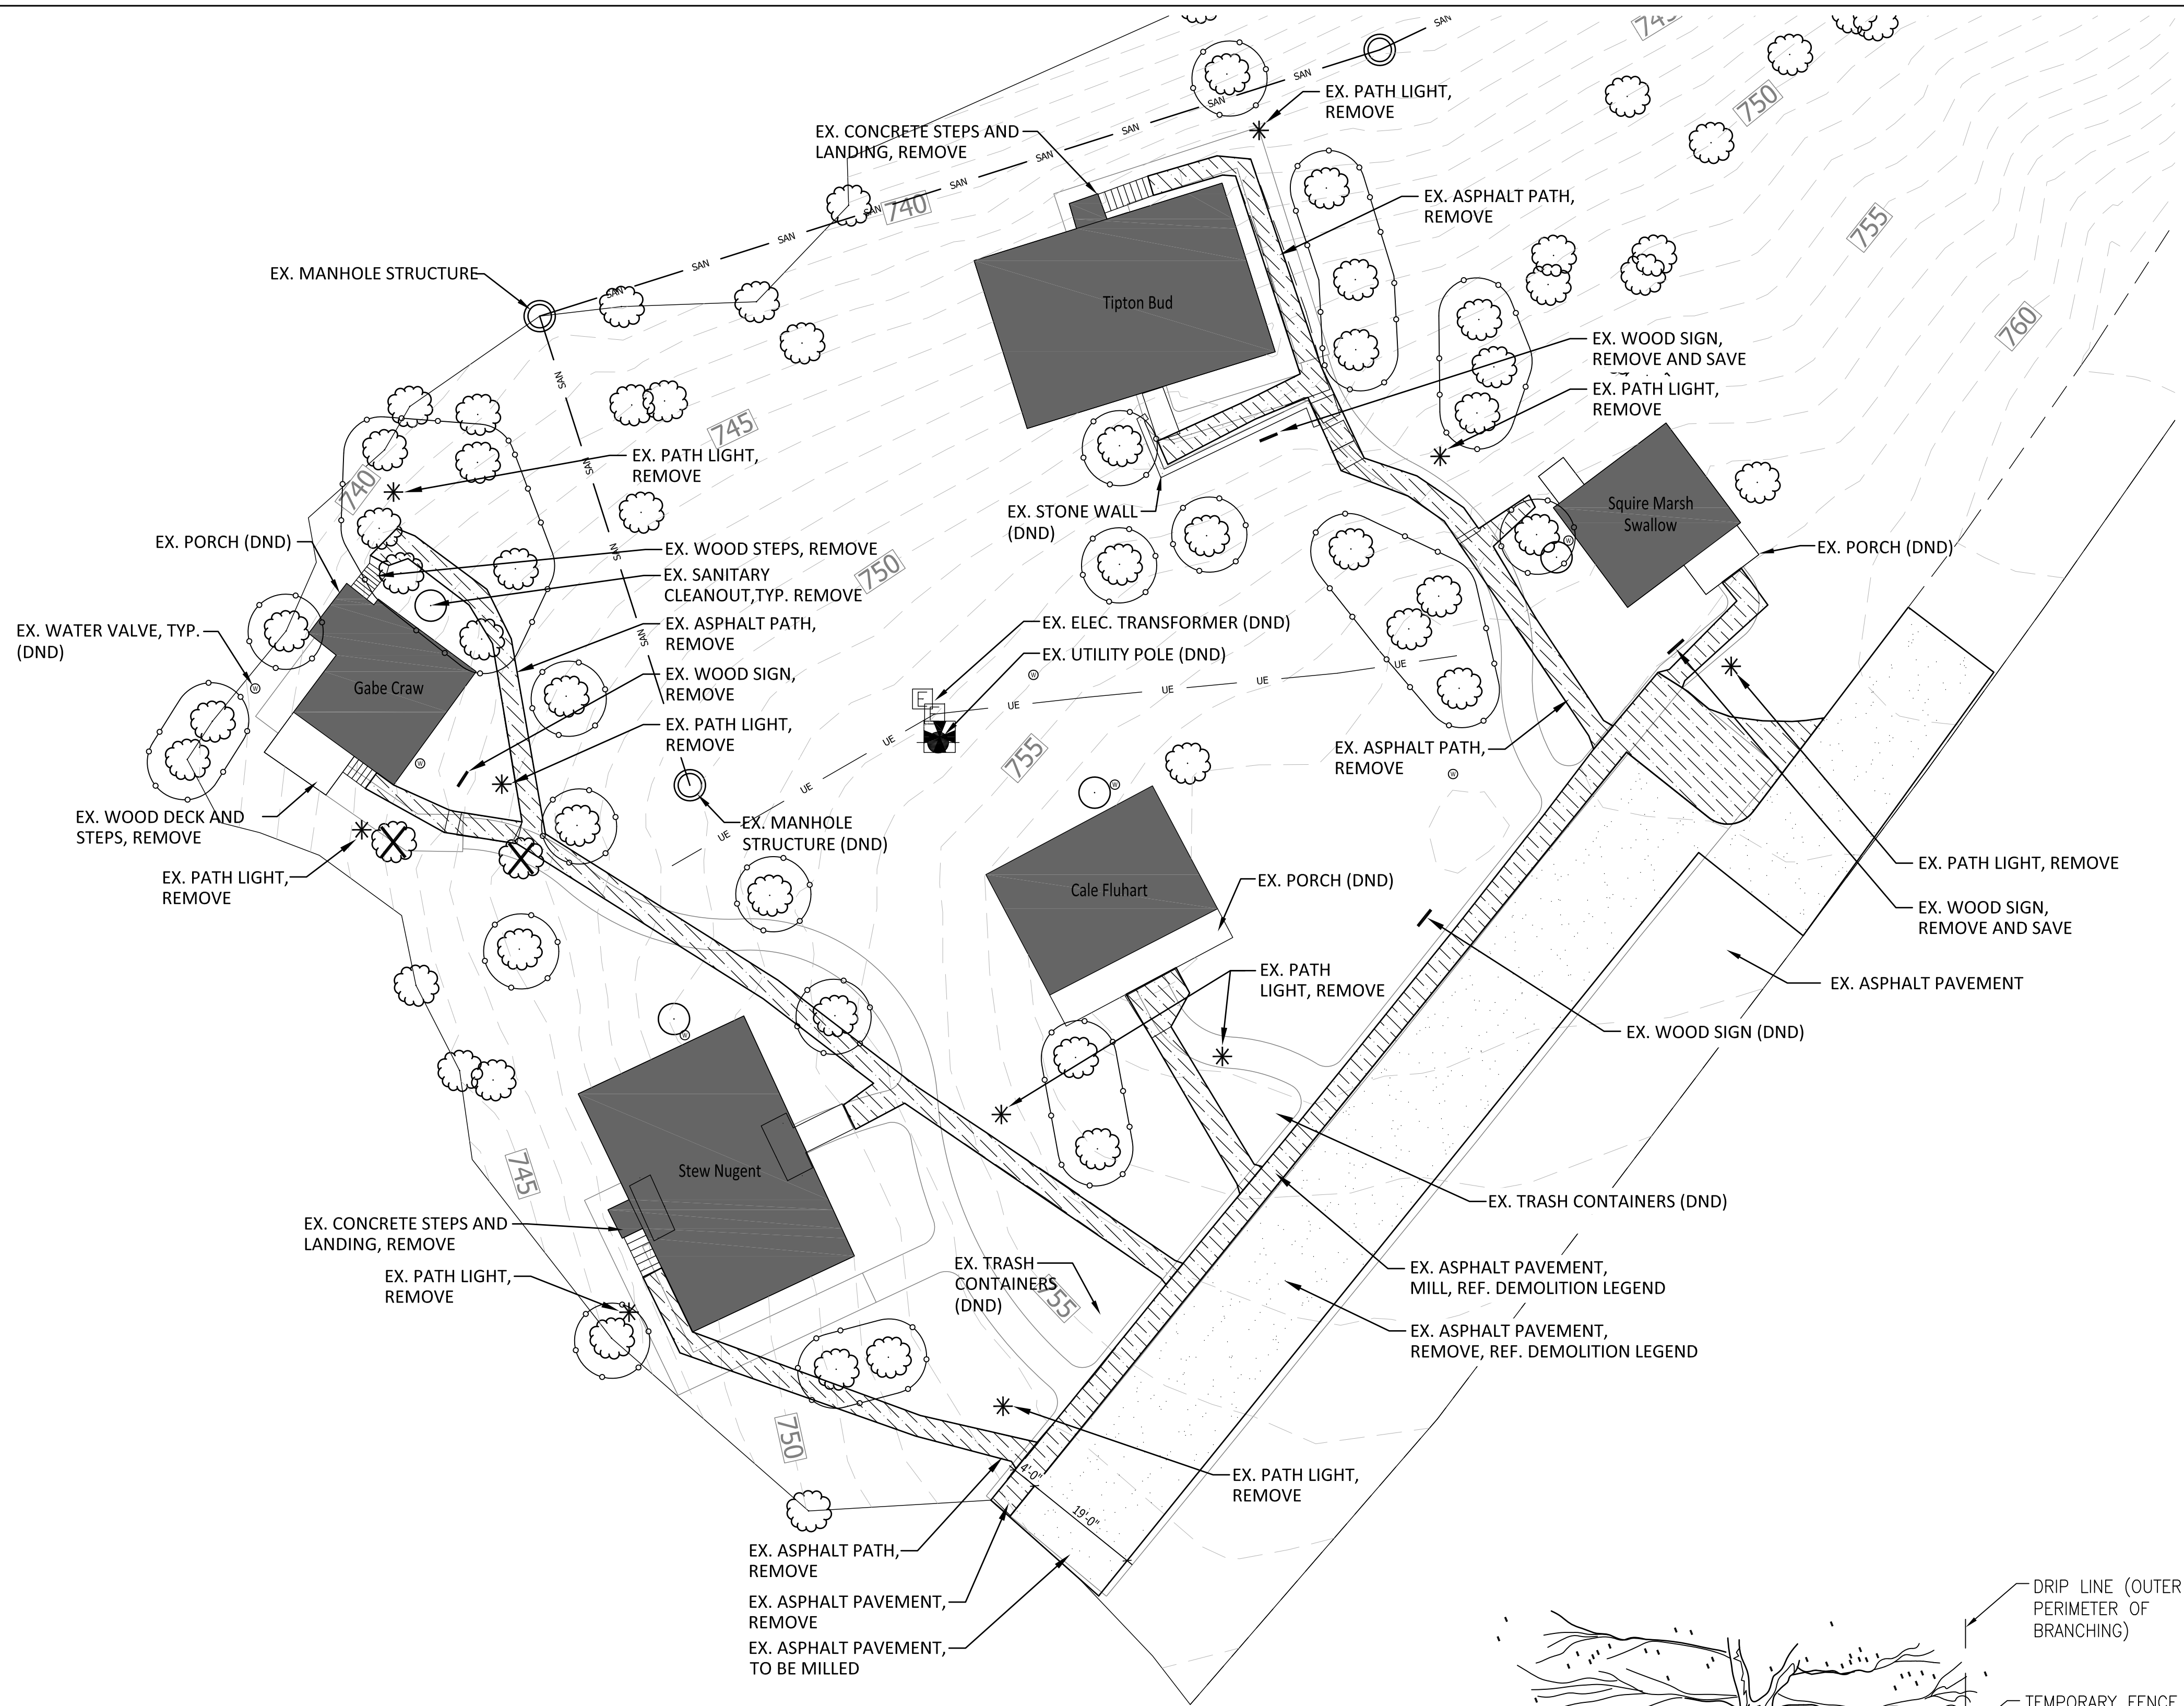

NOTES:
1. THE CONTRACTOR WILL PROTECT EXISTING TREES TO REMAIN, INCLUDING BUT NOT LIMITED TO, INSTALLING TEMPORARY TREE PROTECTION FENCING AROUND TREES AS INDICATED.
2. TEMPORARY FENCE APPLIES TO TEMPORARY TREE PROTECTION AND CONSTRUCTION FENCE.

01 TREE PROTECTION DETAIL

SCALE: 1" = 1'-0"

DEMOLITION LEGEND

	SIDEWALK TO BE REMOVED COMPLETELY
	PAVEMENT TO BE REMOVED COMPLETELY
	MILL ASPHALT, REF. CIVIL DWGS.
	GRAVEL PATH TO BE REMOVED COMPLETELY
	STONE PAVING TO BE REMOVED COMPLETELY


	LIMIT OF CONSTRUCTION
	EXISTING 1' CONTOUR
	INLET PROTECTION, REF. ENG. DWGS.
	EXISTING TREE TO REMAIN. INSTALL TREE PROTECTION PER DTL. 01/LA101
	REMOVE TREE AND STUMP COMPLETE

ABBREVIATIONS

(DND) DO NOT DISTURB

DEMOLITION NOTES

- CONTRACTOR TO INSTALL TEMPORARY TREE PROTECTION PER PLANS, DETAILS AND SPECIFICATIONS. TEMPORARY TREE PROTECTION WILL REMAIN IN PLACE THROUGHOUT DURATION OF CONSTRUCTION UNLESS OTHERWISE NOTED.
- REFERENCE ENGINEER'S STORM WATER POLLUTION PREVENTION PLAN DRAWINGS C200.
- THESE DRAWINGS HAVE BEEN CREATED FROM SURVEY INFORMATION PROVIDED BY FPBH, INC., NORTH VERNON, INDIANA. LANDSTORY IS NOT RESPONSIBLE FOR THE ACCURACY OF THE SURVEY.
- IT IS THE CONTRACTOR'S RESPONSIBILITY TO BE FAMILIAR WITH AND TO LOCATE ALL EXISTING SITE CONDITIONS AND UNDERGROUND UTILITIES, PIPES, AND OTHER SUBSTRUCTURES, AND TO PROTECT THEM FROM DAMAGE. THE EXPENSE OF REPAIR, BODILY INJURY OR REPLACEMENT OF SAID SUBSTRUCTURES INCLUDING DAMAGE OF THE OWNER'S PROPERTY SHALL BE BORN BY THE CONTRACTOR. THE CONTRACTOR SHALL HAND DIG FOOTINGS, TREE WELLS, PLANTING BEDS, ETC. AS REQUIRED. CONTRACTOR IS RESPONSIBLE FOR CONTACTING UTILITY COMPANIES PRIOR TO ANY EXCAVATION.
- LOCATION AND ELEVATION OF ALL EXISTING IMPROVEMENTS WITH AND ADJACENT TO THE AREA OF WORK SHALL BE CONFIRMED BY FIELD MEASUREMENT PRIOR TO EXCAVATION AND CONSTRUCTION OF NEW WORK. EXTREME CARE SHALL BE EXERCISED IN EXCAVATION AND WORKING NEAR EXISTING UTILITIES. REFER TO CIVIL DRAWING FOR GENERAL REFERENCE. CONTRACTOR WILL MAKE EXPLORATORY EXCAVATIONS AND LOCATE EXISTING UNDERGROUND UTILITIES, PIPES AND OTHER SUBSTRUCTURES SUFFICIENTLY AHEAD OF CONSTRUCTION TO PERMIT REVISIONS TO PLANS, DETAILS AND SPECIFICATIONS IF REVISIONS ARE NECESSARY BECAUSE OF ACTUAL LOCATION IN THE FIELD. THE LOCATIONS OF UTILITIES, STRUCTURES AND SERVICES SHOWN IN THESE PLANS ARE APPROXIMATE ONLY, ANY DISCREPANCIES BETWEEN THESE PLANS AND ACTUAL FIELD CONDITIONS SHALL BE IMMEDIATELY REPORTED TO THE OWNER'S AUTHORIZED REPRESENTATIVE.
- THE CONTRACTOR SHALL PROTECT ALL EXISTING UTILITIES, LANDSCAPING, AND FEATURES TO REMAIN ON AND/OR ADJACENT TO THE PROJECT SITE DURING CONSTRUCTION. CONTRACTOR SHALL REPAIR, AT HIS OWN EXPENSE, ALL DAMAGE RESULTING FROM HIS OPERATIONS OR NEGLIGENCE.
- EROSION CONTROL MEASURES WILL BE PROVIDED BY CONTRACTOR PER CIVIL ENGINEERING DRAWINGS AND AS REQUIRED BY AUTHORITIES HAVING JURISDICTION.
- THE CONTRACTOR SHALL VISIT THE SITE PRIOR TO SUBMITTING A BID. PERMITS FOR ANY CONSTRUCTION DEPICTED IN THESE PLANS SHALL BE OBTAINED BY THE CONTRACTOR.

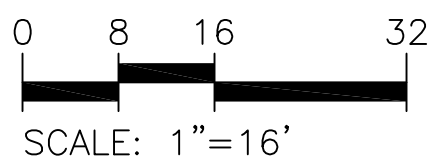

LANDSTORY

Landscape Architecture
Planning
Urban Design

1509 N. Alabama St.
Indianapolis, Indiana 46202

317.625.2852 tel
www.landstoryla.com

This drawing and the design concepts represented, as instruments of service, are the sole property of LANDSTORY, Inc. and may not be used, reproduced, or copied, in whole or part, for any purpose without prior written authorization of LANDSTORY, Inc.

Seal



Project

Brown County State Park
Additional Accessible
Parking and Walk
Improvements

Client

DNR
Indiana Department
of Natural Resources

200 W. WASHINGTON STREET
INDIANAPOLIS, IN 46204

Dates

February 3, 2026

Revisions



Project Manager

JG

Drawn

CM

Checked

JG

Project Number

#ENG 2601722091

Sheet Title

DEMOLITION PLAN
ALTERNATE 1


Sheet

LA-101

C:\Users\cmoor\OneDrive - Landstory\Landstory\J Drive\Projects\Landstory\Landstory\Brown County\Projects\Landstory\Landstory\Brown County\Materials Plan.dwg Chris Moore Plot:2/2/2026 1:08 PM Save:2/2/2026 12:28 PM



- KEY NOTE LEGEND
- 1 HMA for Sidewalk, Refer Detail 1/L501
 - 2 Mill Asphalt, Refer Civil Dwgs
 - 3 Sidewalk, Concrete, Refer Detail 2/L501
 - 4 Steps, Concrete, Refer Detail 4.5/L505
 - 5 Decking, Wood, Refer Sheets 505-507
 - 6 Metal Handrail, Refer Detail 6/L505
 - 7 Sign, ADA, Refer Detail 8/L504
 - 8 Sign, Cabin, Refer Detail 6/L506
 - 9 Pavement Marking, paint, solid, white, 4 in.
 - 10 Pavement Marking, paint, solid, blue, 4 in.
 - 11 Pavement Marking, ADA, paint, blue
 - 12 Light Bollard
 - 13 Existing Trash Bins
 - 14 Precast Concrete, Wheel Stop, Refer Detail 5/L503

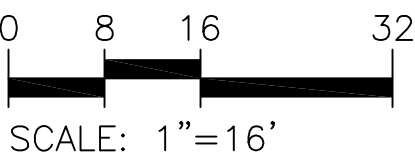

LANDSTORY

Landscape Architecture
Planning
Urban Design

1509 N. Alabama St.
Indianapolis, Indiana 46202

317.625.2852 tel
www.landstoryla.com

This drawing and the design concepts represented, as instruments of service, are the sole property of LANDSTORY, Inc. and may not be used, reproduced, or copied, in whole or part, for any purpose without prior written authorization of LANDSTORY, Inc.

Seal



Project
Brown County State Park
Additional Accessible
Parking and Walk
Improvements


Client

DNR
Indiana Department
of Natural Resources
200 W. WASHINGTON STREET
INDIANAPOLIS, IN 46204

Dates

February 3, 2026

Revisions

 

Project Manager

JG

Drawn

CM

Checked

JG

Project Number

#ENG 2601722091


Sheet Title

MATERIALS PLAN
ALTERNATE 1

Sheet


LA-201A

C:\Users\cmoor\OneDrive - Landstory\Landstory\J Drive\Projects\Landstory\Landstory\J Drive\Materials Plan.dwg Chris Moore Plot:2/2/2026 11:45 AM Save:1/19/2026 4:29 PM

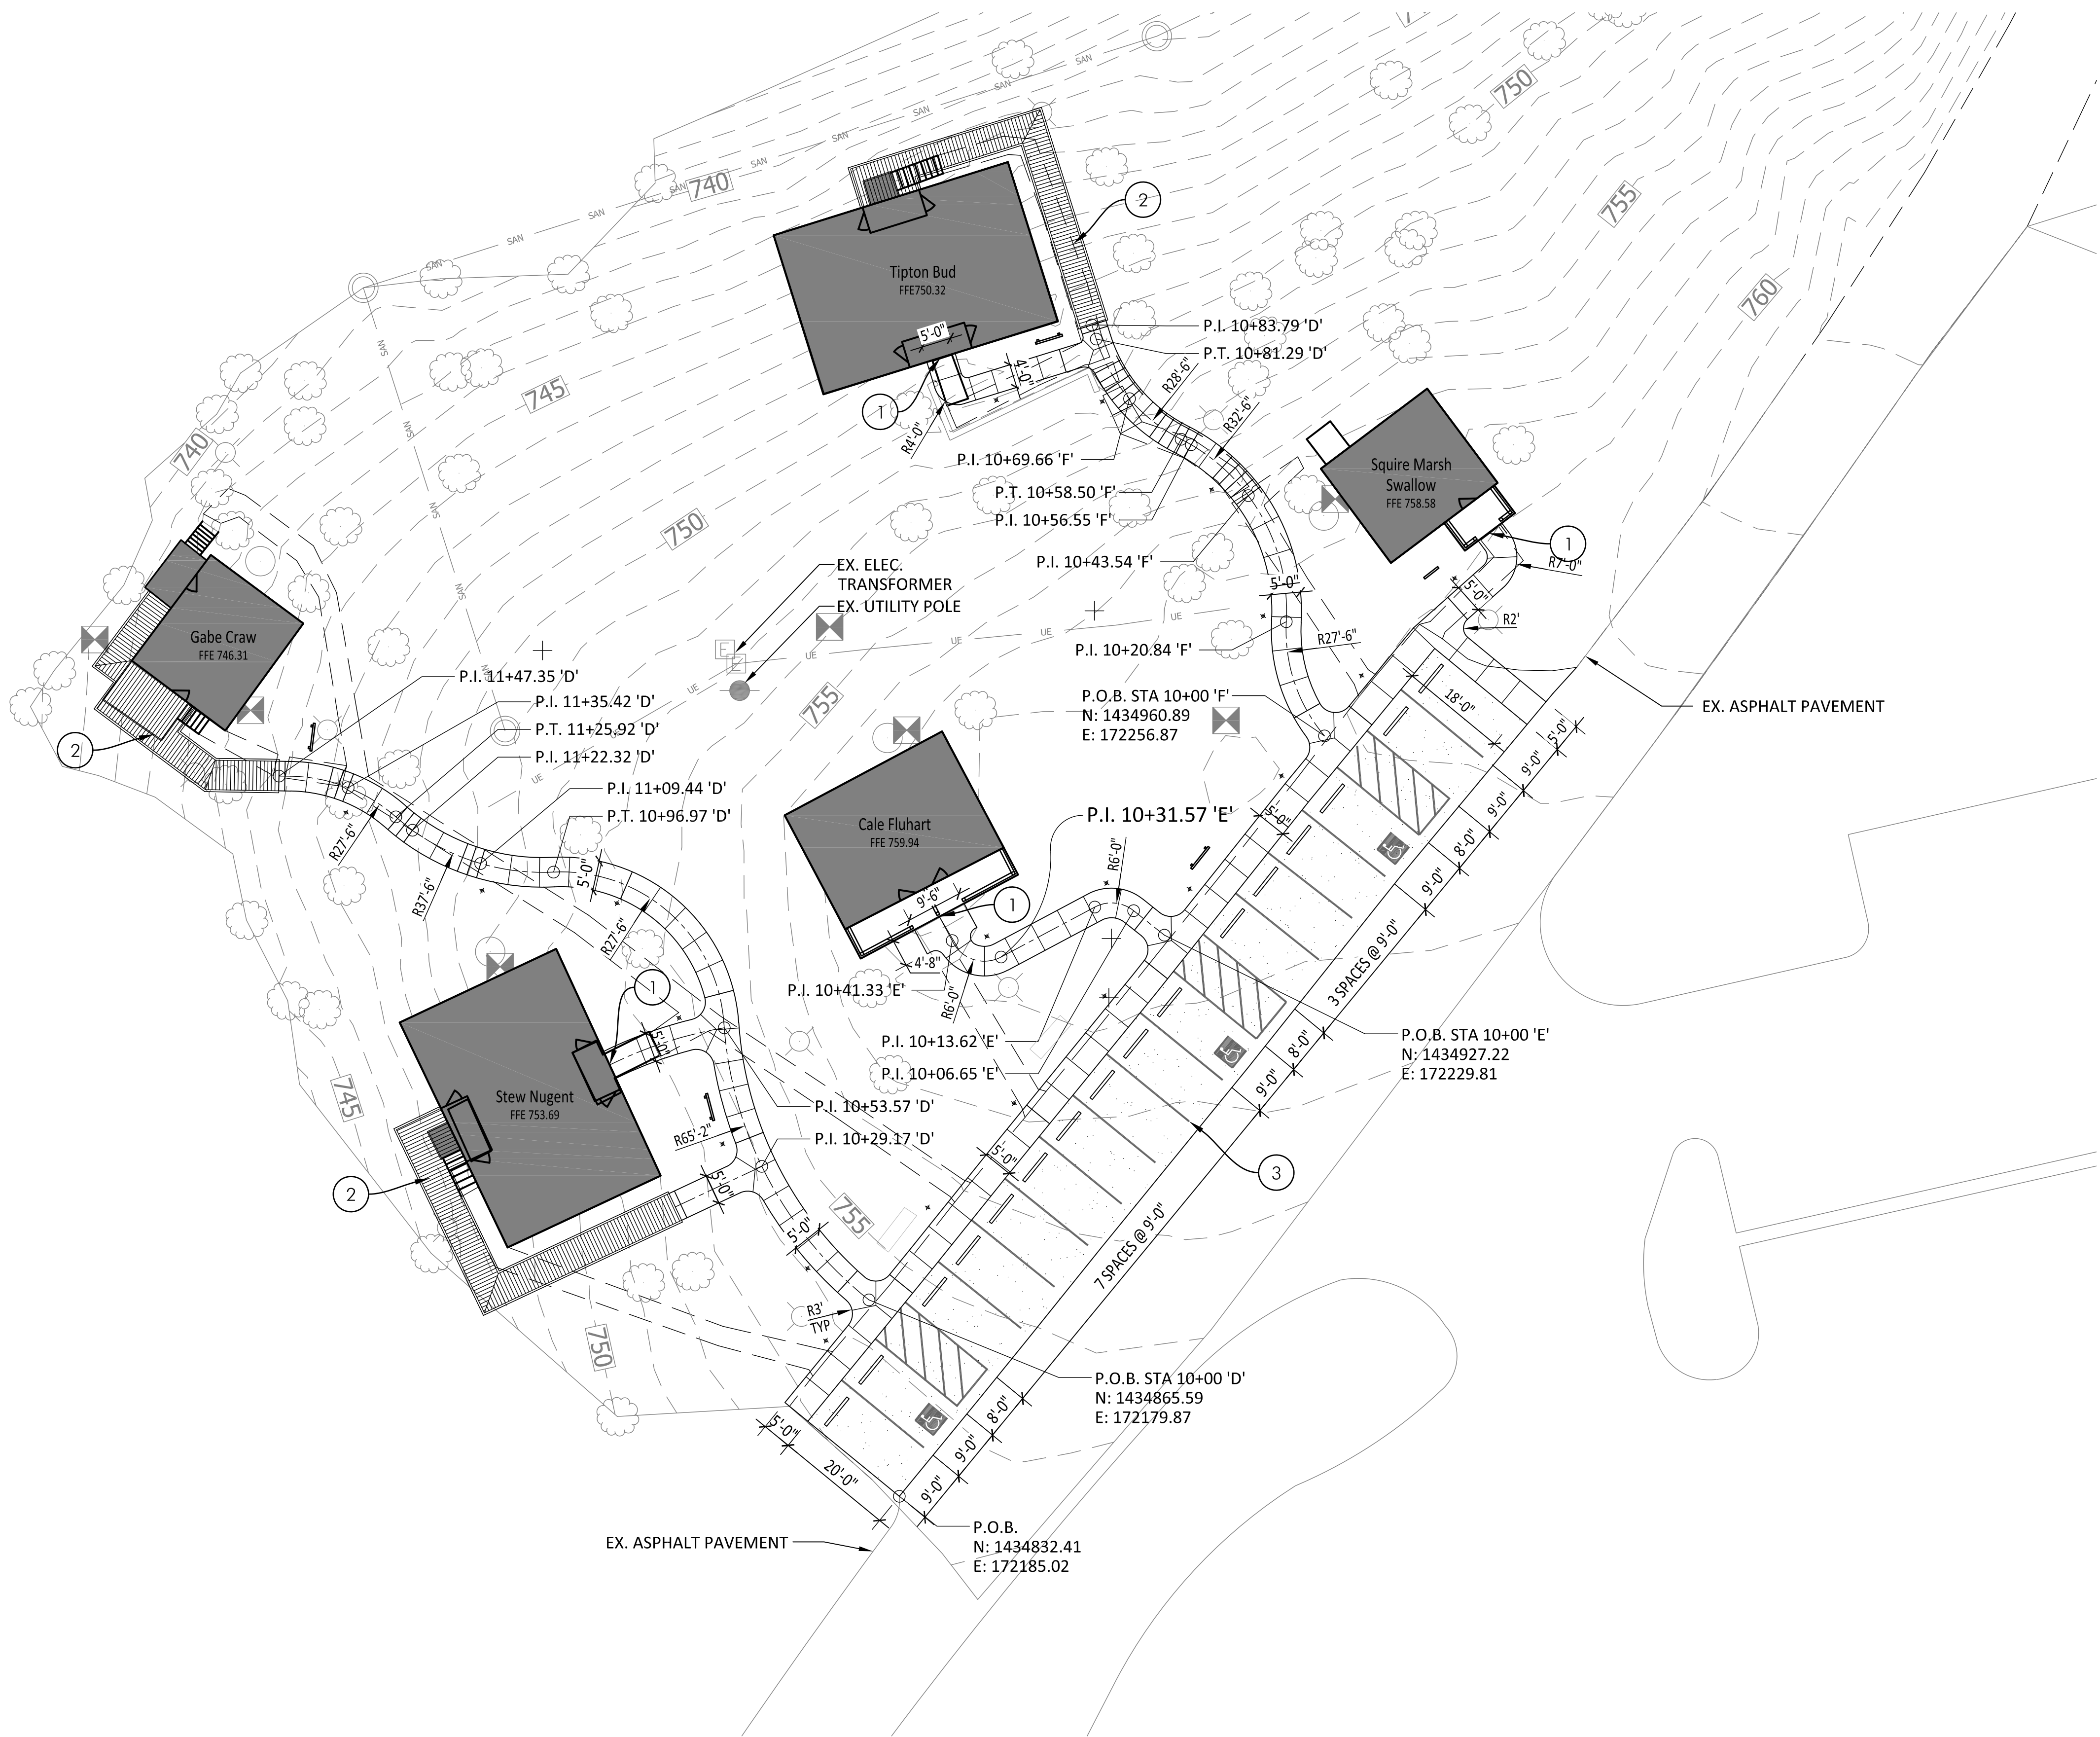

LAYOUT NOTES

- 1 CENTER WALK ON COTTAGE PORCH
- 2 REFER TO DECKING PLANS ON SHEET L505
- 3 REFER TO PARKING LAYOUT DETAIL ON SHEET L503

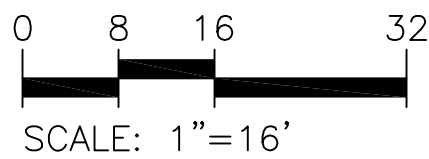

LANDSTORY

Landscape Architecture
Planning
Urban Design

1509 N. Alabama St.
Indianapolis, Indiana 46202

317.625.2852 tel
www.landstoryla.com

This drawing and the design concepts represented, as instruments of service, are the sole property of LANDSTORY, Inc. and may not be used, reproduced, or copied, in whole or part, for any purpose without prior written authorization of LANDSTORY, Inc.

Seal



Project

Brown County State Park
Additional Accessible
Parking and Walk
Improvements

Client

DNR
Indiana Department
of Natural Resources

200 W. WASHINGTON STREET
INDIANAPOLIS, IN 46204

Dates

February 3, 2026

Revisions



Project Manager

JG

Drawn

CM

Checked

JG

Project Number

#ENG 2601722091

Sheet Title


LAYOUT PLAN
ALTERNATE 1

Sheet

LA-201B




- ① BOLLARD LIGHT, LIGMAN, UMC-100 12-31W-T2-W30-XX
- ② BOLLARD LIGHT, LIGMAN, UMC-100 12-31W-T3-W30-XX
- ③ 1" DIAMETER, HDPE CONDUIT AND ELECTRICAL WIRING

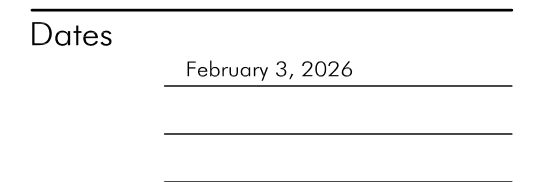

Sheet

LA-202



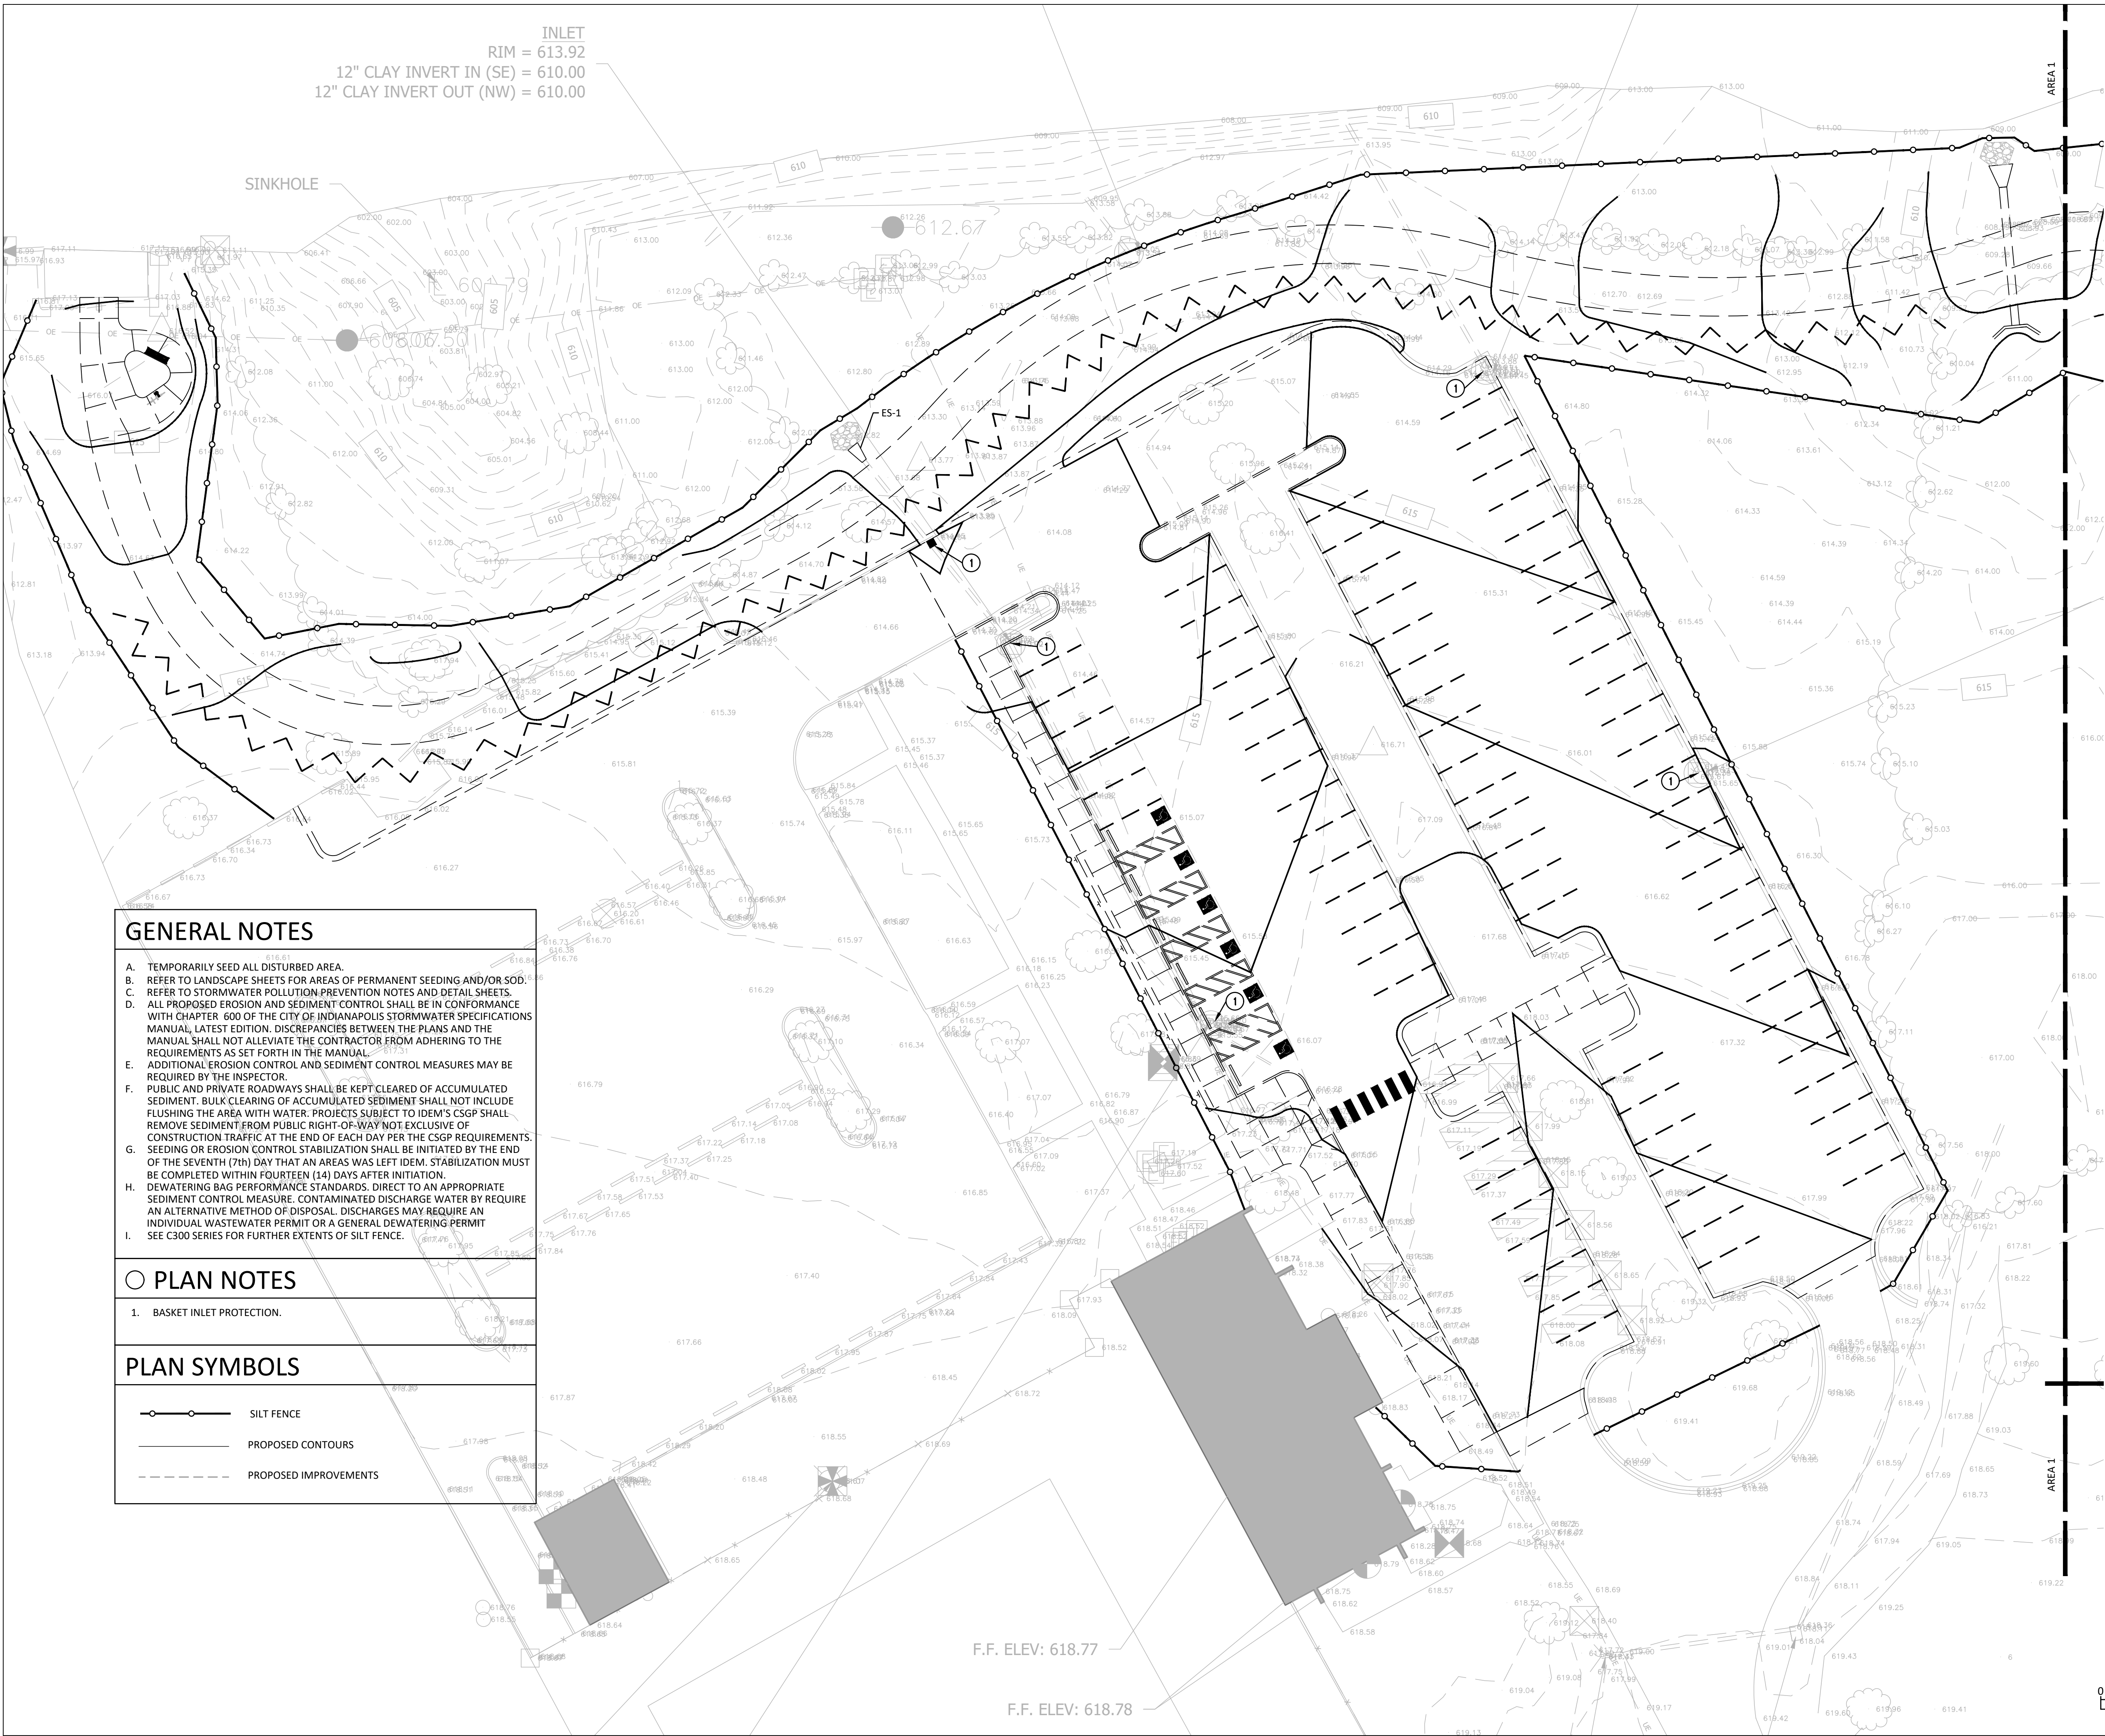

This drawing and the design concepts represented, as instruments of service, are the sole property of LANDSTORY, Inc. and may not be used, reproduced, or copied, in whole or part, for any purpose without prior written authorization of LANDSTORY, Inc.

Seal



Andrew D. Swann



Project
North Entrance
Road And
Accessibility
Improvements

Client


DNR
Indiana Department
of Natural Resources

200 W. WASHINGTON
STREET
INDIANAPOLIS, IN 46204

Dates

JANUARY 20, 2026

Revisions

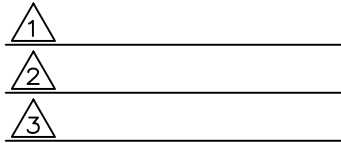

Project Manager
ADS



Drawn
ES

Checked
JRB

Project Number
ENG 2601722091

Sheet Title
AREA 1
STORMWATER
PROTECTION PLAN

Sheet
C200

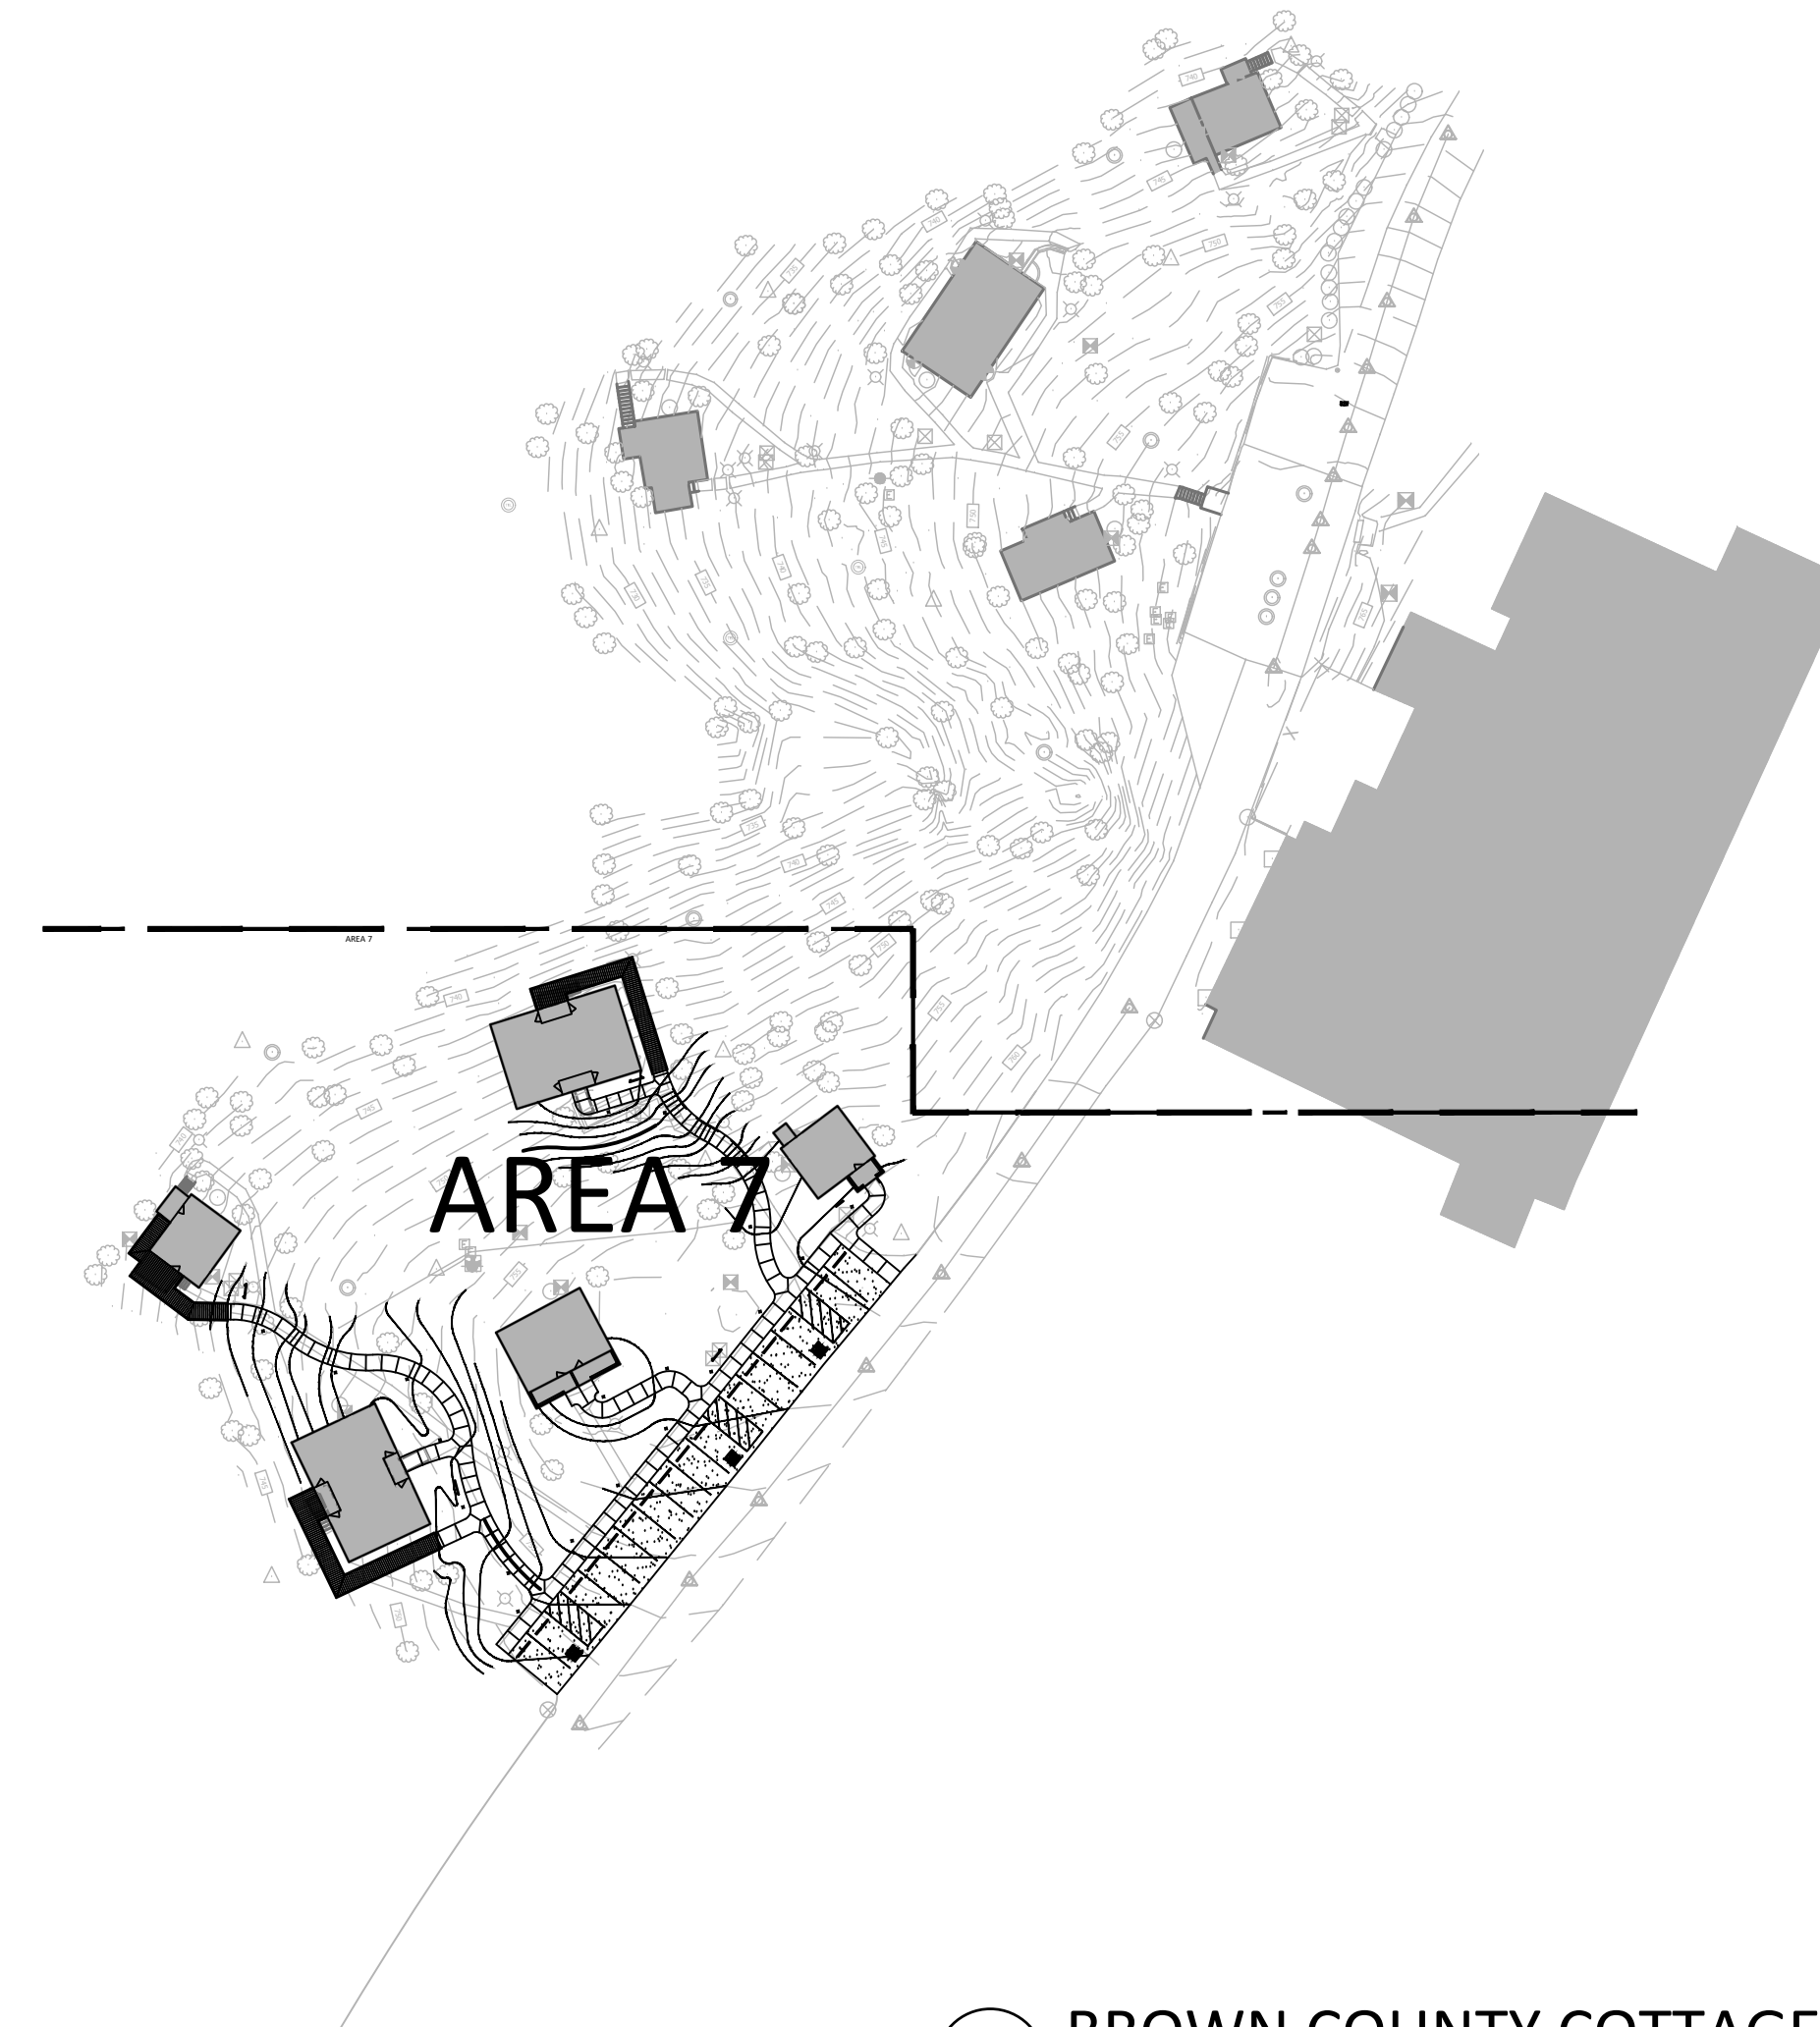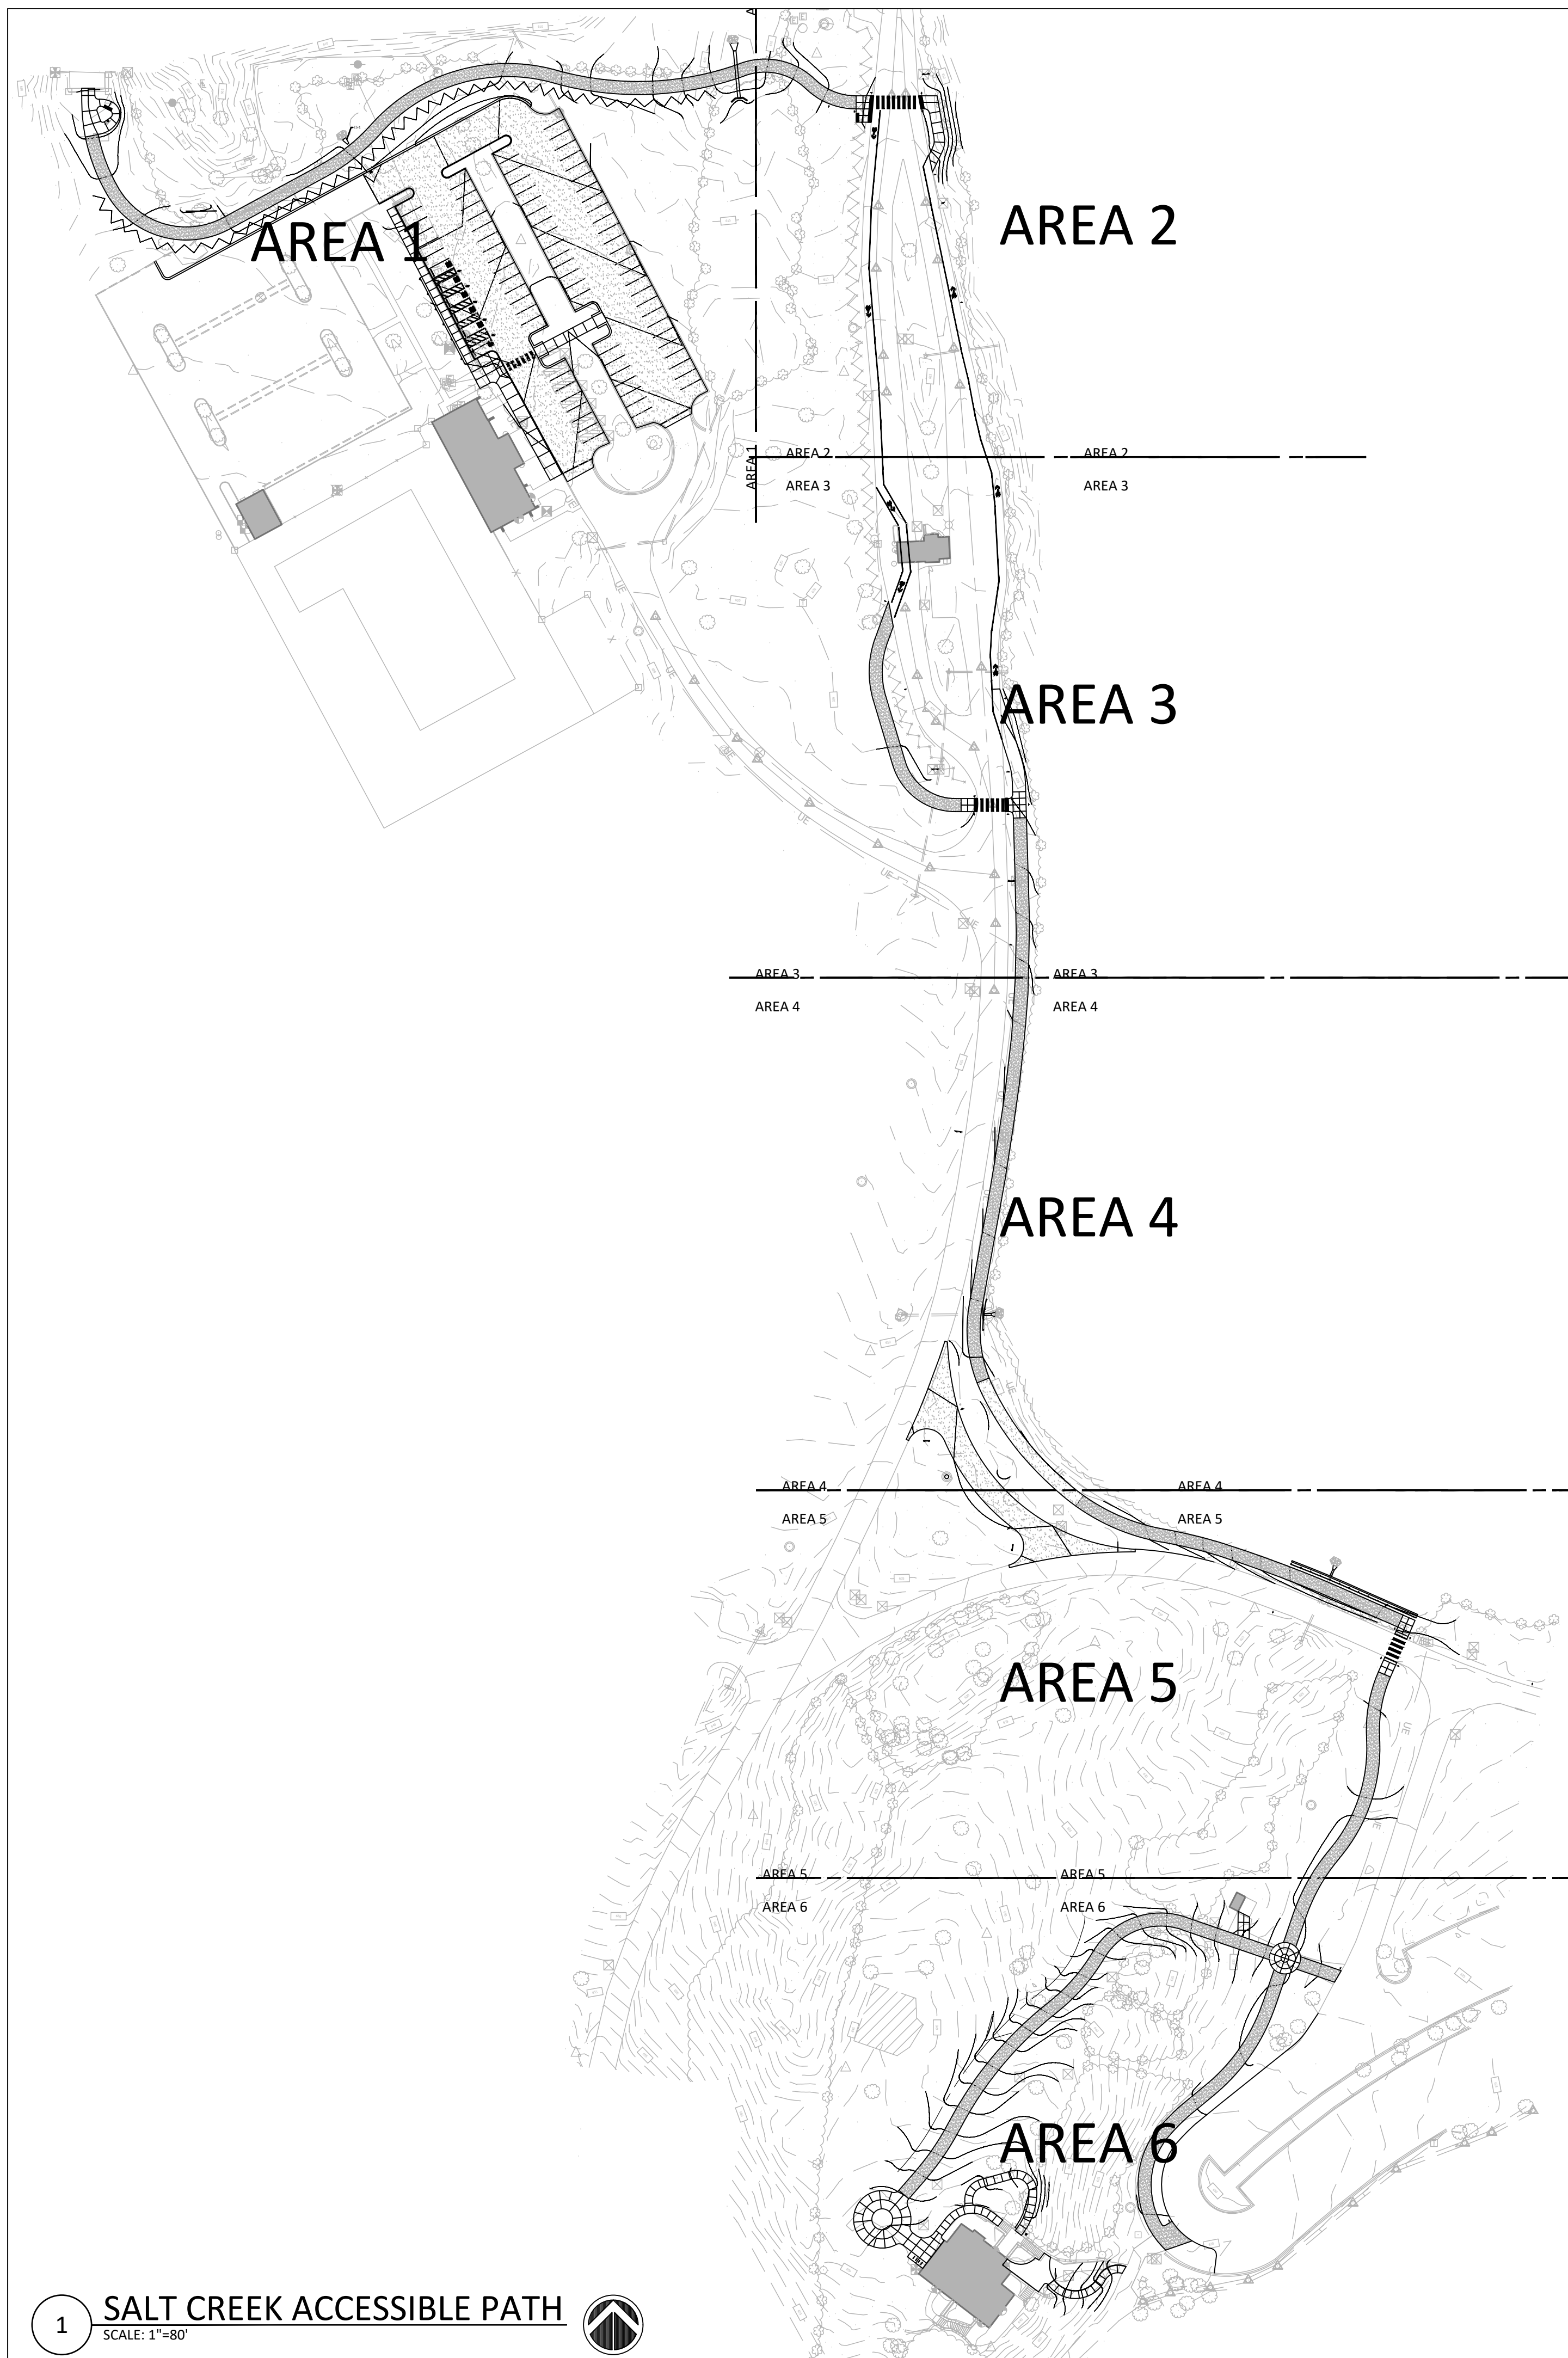

LANDSTORY


Landscape Architecture
Planning
Urban Design

1509 N. Alabama St.
Indianapolis, Indiana 46202

317 951 0000 tel
www.landstoryla.com

This drawing and the design
concepts represented, as
instruments of service, are the sole
property of LANDSTORY, Inc. and
may not be used, reproduced, or
copied, in whole or part, for any
purpose without prior written
authorization of LANDSTORY, Inc.

Seal

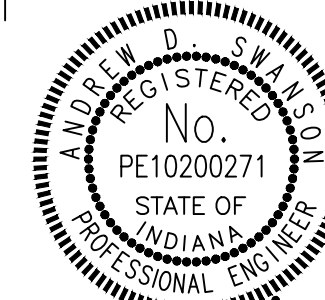

Andrew D. Swann



Project
North Entrance
Road And
Accessibility
Improvements

Client
DNR
Indiana Department
of Natural Resources
200 W. WASHINGTON
STREET
INDIANAPOLIS, IN 46204

Dates
JANUARY 20, 2026

Revisions
1
2
3

Project Manager
ADS


Drawn
ES

Checked
JRB

Project Number
ENG 2601722091

Sheet Title
OVERALL
AREA PLAN

Sheet
C300

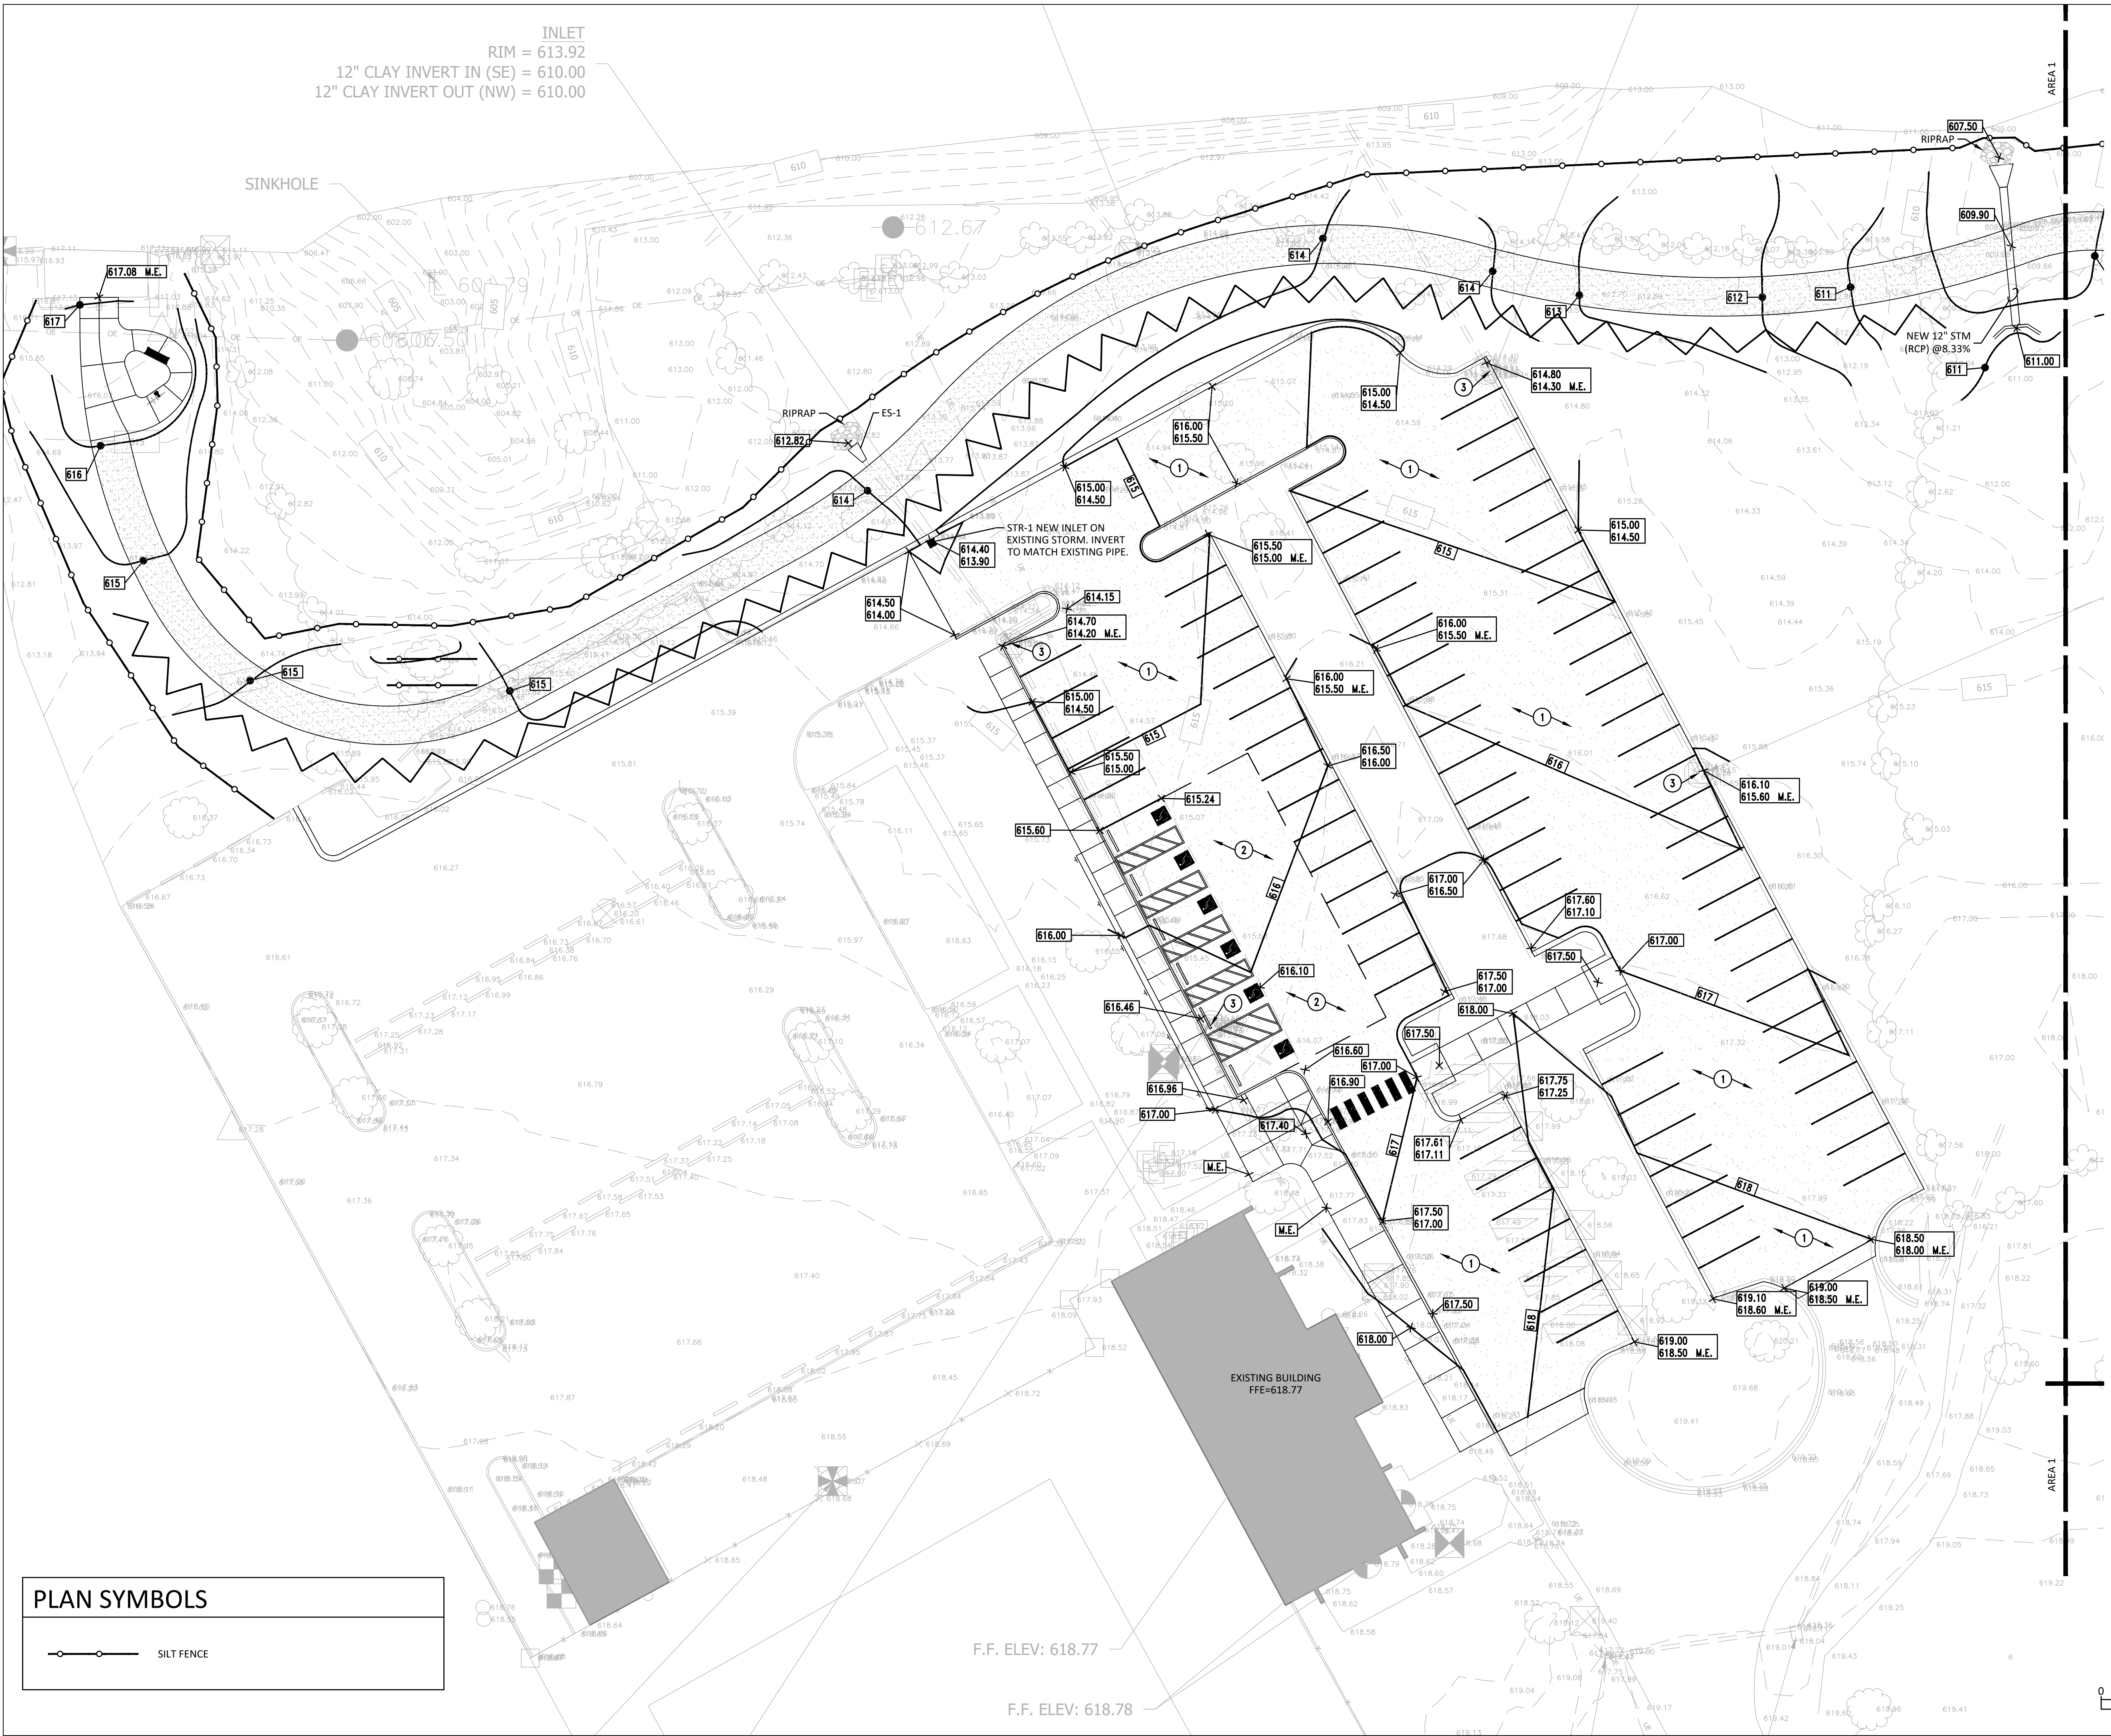

This drawing and the design concepts represented, as instruments of service, are the sole property of LANDSTORY, Inc. and may not be used, reproduced, or copied, in whole or part, for any purpose without prior written authorization of LANDSTORY, Inc.

Seal



Andrew D. Swann



Project
North Entrance
Road And
Accessibility
Improvements

Client

DNR
Indiana Department
of Natural Resources

200 W. WASHINGTON
STREET
INDIANAPOLIS, IN 46204

Dates

JANUARY 20, 2026

Revisions



Project Manager
ADS



Drawn
ES

Checked
JRB

Project Number
ENG 2601722091

Sheet Title
SITE GRADING
& DRAINAGE
AREA 2

Sheet
C302

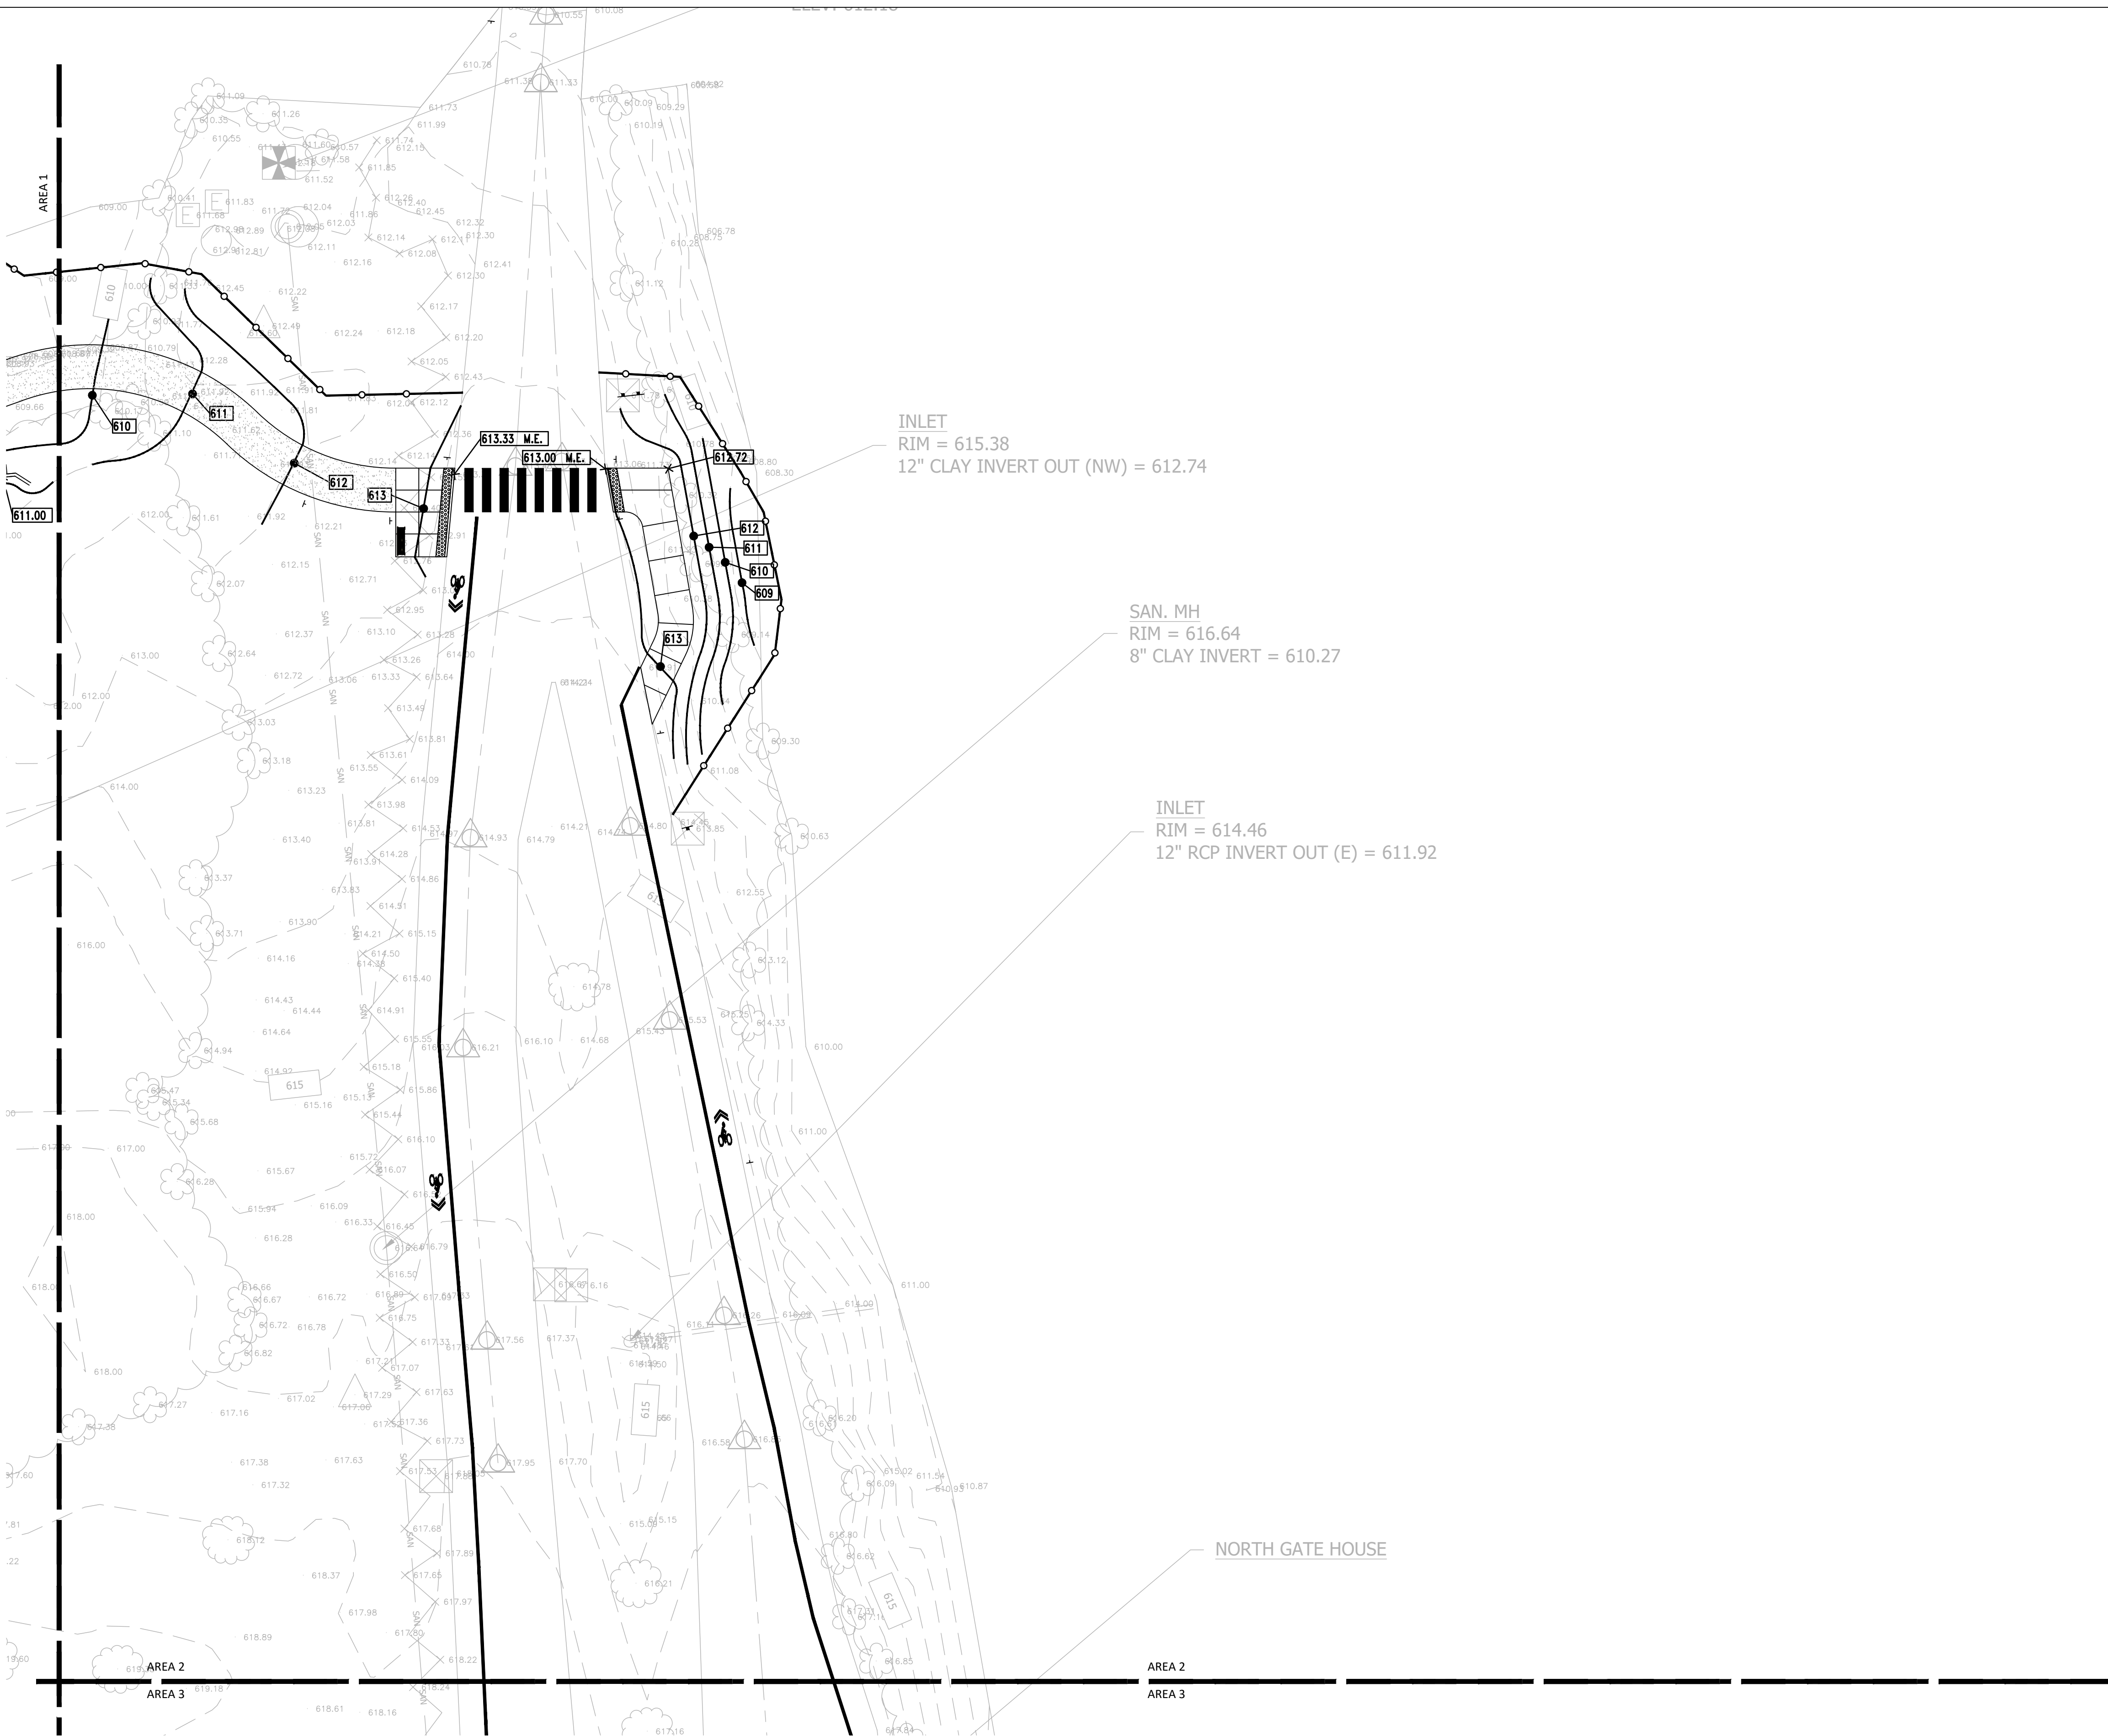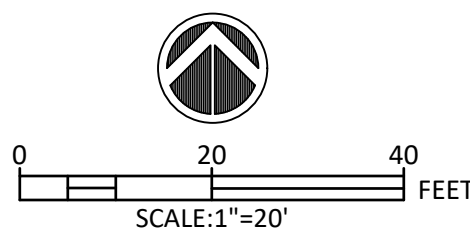

PLAN SYMBOLS	
	SILT FENCE

This drawing and the design concepts represented, as instruments of service, are the sole property of LANDSTORY, Inc. and may not be used, reproduced, or copied, in whole or part, for any purpose without prior written authorization of LANDSTORY, Inc.

Seal



Andrew D. Swanson



Project
North Entrance
Road And
Accessibility
Improvements

Client

DNR
Indiana Department
of Natural Resources

200 W. WASHINGTON
STREET
INDIANAPOLIS, IN 46204

Dates

JANUARY 20, 2026

Revisions



Project Manager
ADS

Drawn
ES


Checked
JRB

Project Number
ENG 2601722091


Sheet Title
SITE GRADING
& DRAINAGE
AREA 4

Sheet

C304

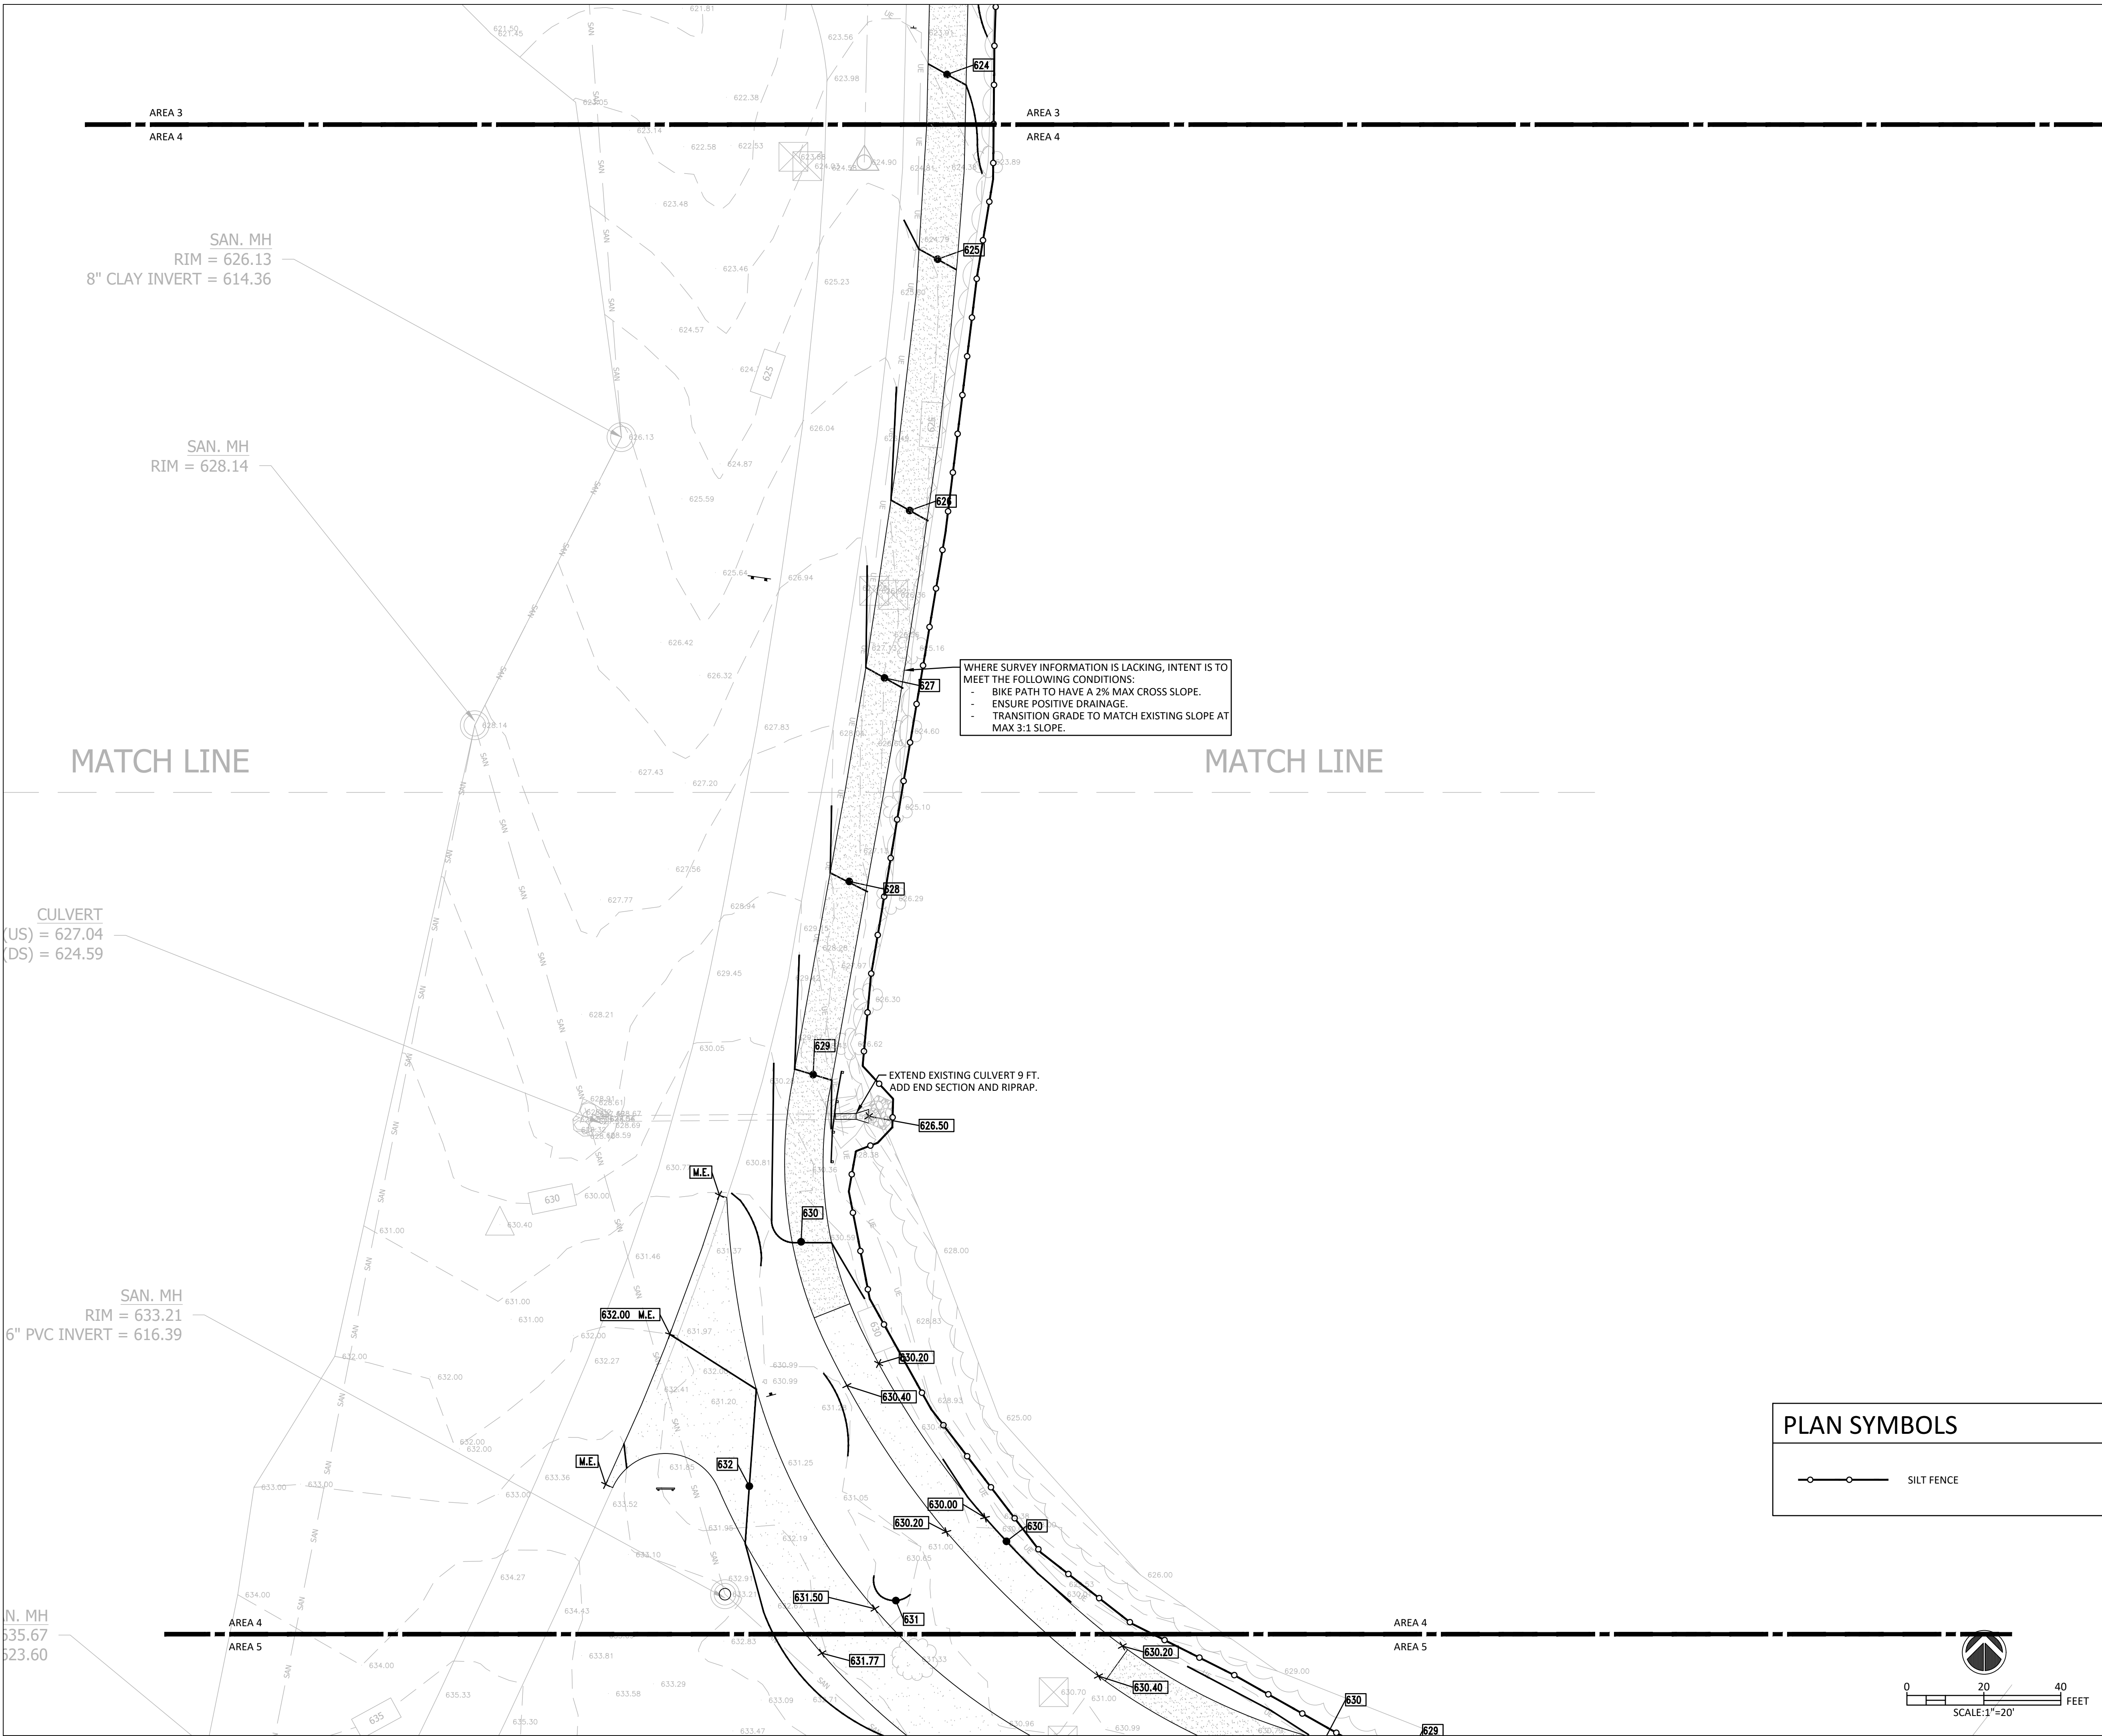

PLAN SYMBOLS

  SILT FENCE

This drawing and the design
concepts represented, as
instruments of service, are the sole
property of LANDSTORY, Inc. and
may not be used, reproduced, or
copied, in whole or part, for any
purpose without prior written
authorization of LANDSTORY, Inc.

Seal



Andrew D. Swann



Project
North Entrance
Road And
Accessibility
Improvements

Client
DNR
Indiana Department
of Natural Resources
200 W. WASHINGTON
STREET
INDIANAPOLIS, IN 46204

Dates
JANUARY 20, 2026

Revisions
1
2
3

Project Manager
ADS

Drawn
ES

Checked
JRB


Project Number
ENG 2601722091


Sheet Title
SITE GRADING
& DRAINAGE
AREA 5

Sheet
C305

PLAN SYMBOLS

SILT FENCE

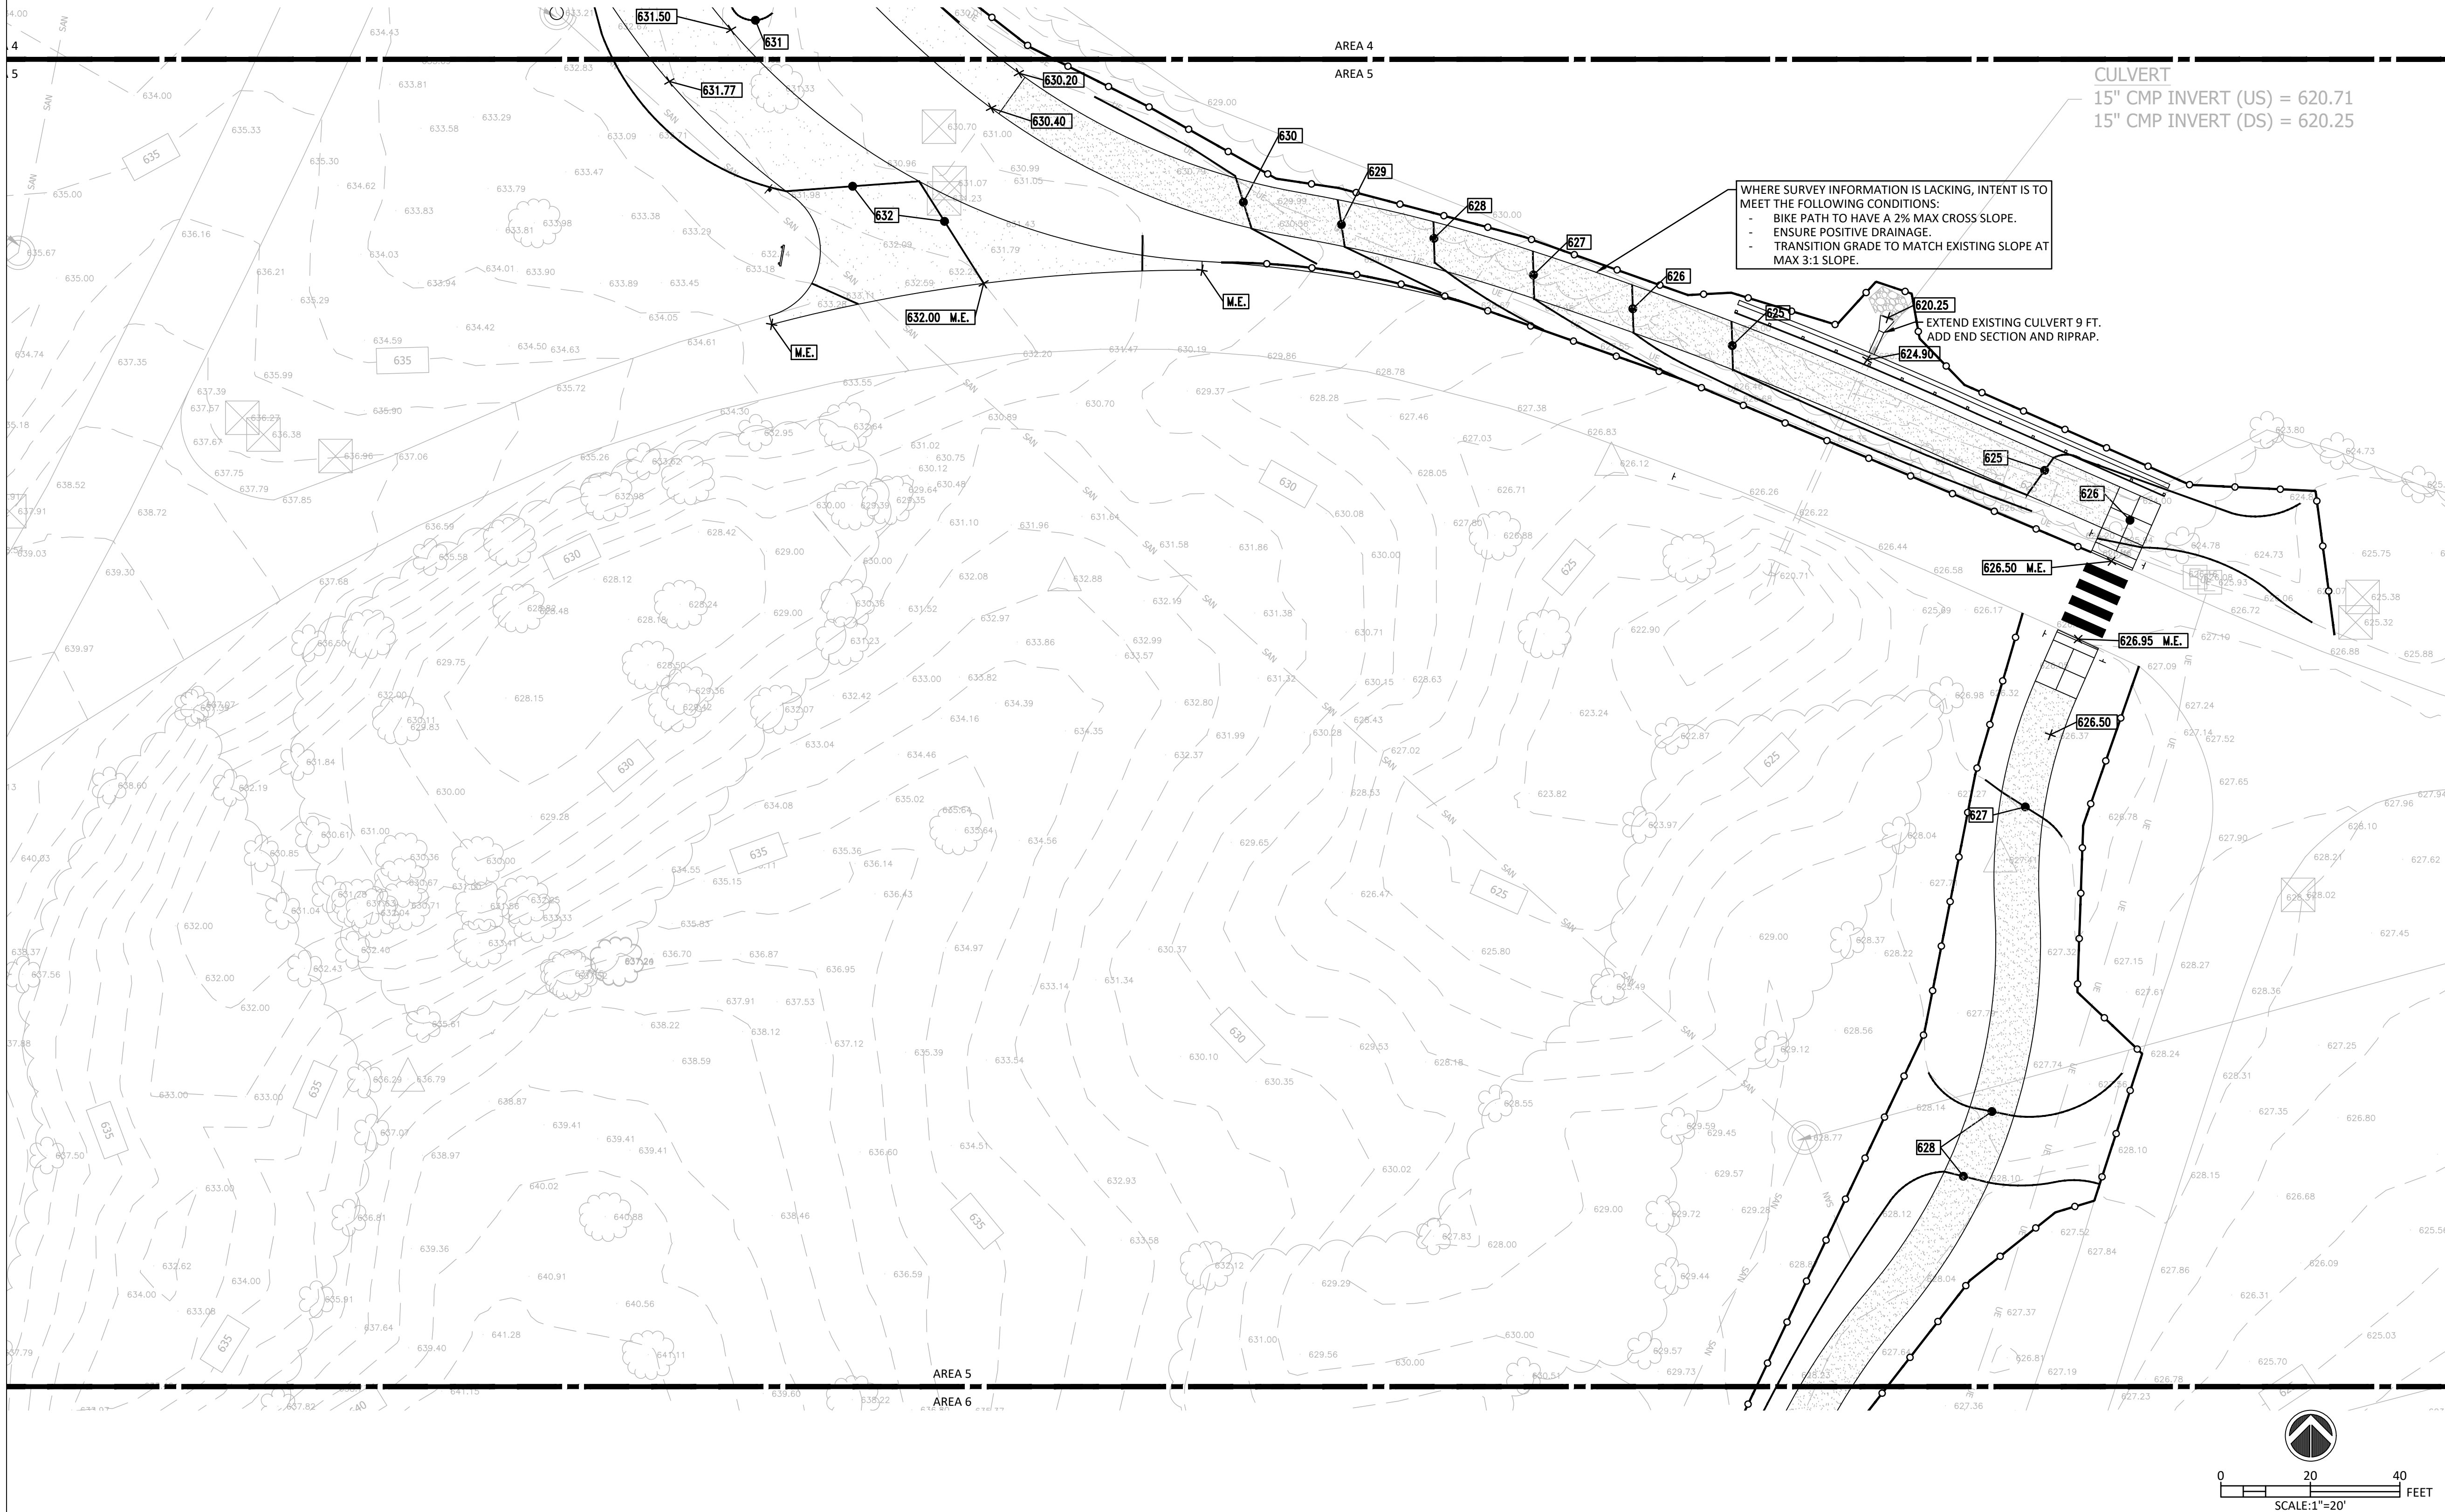

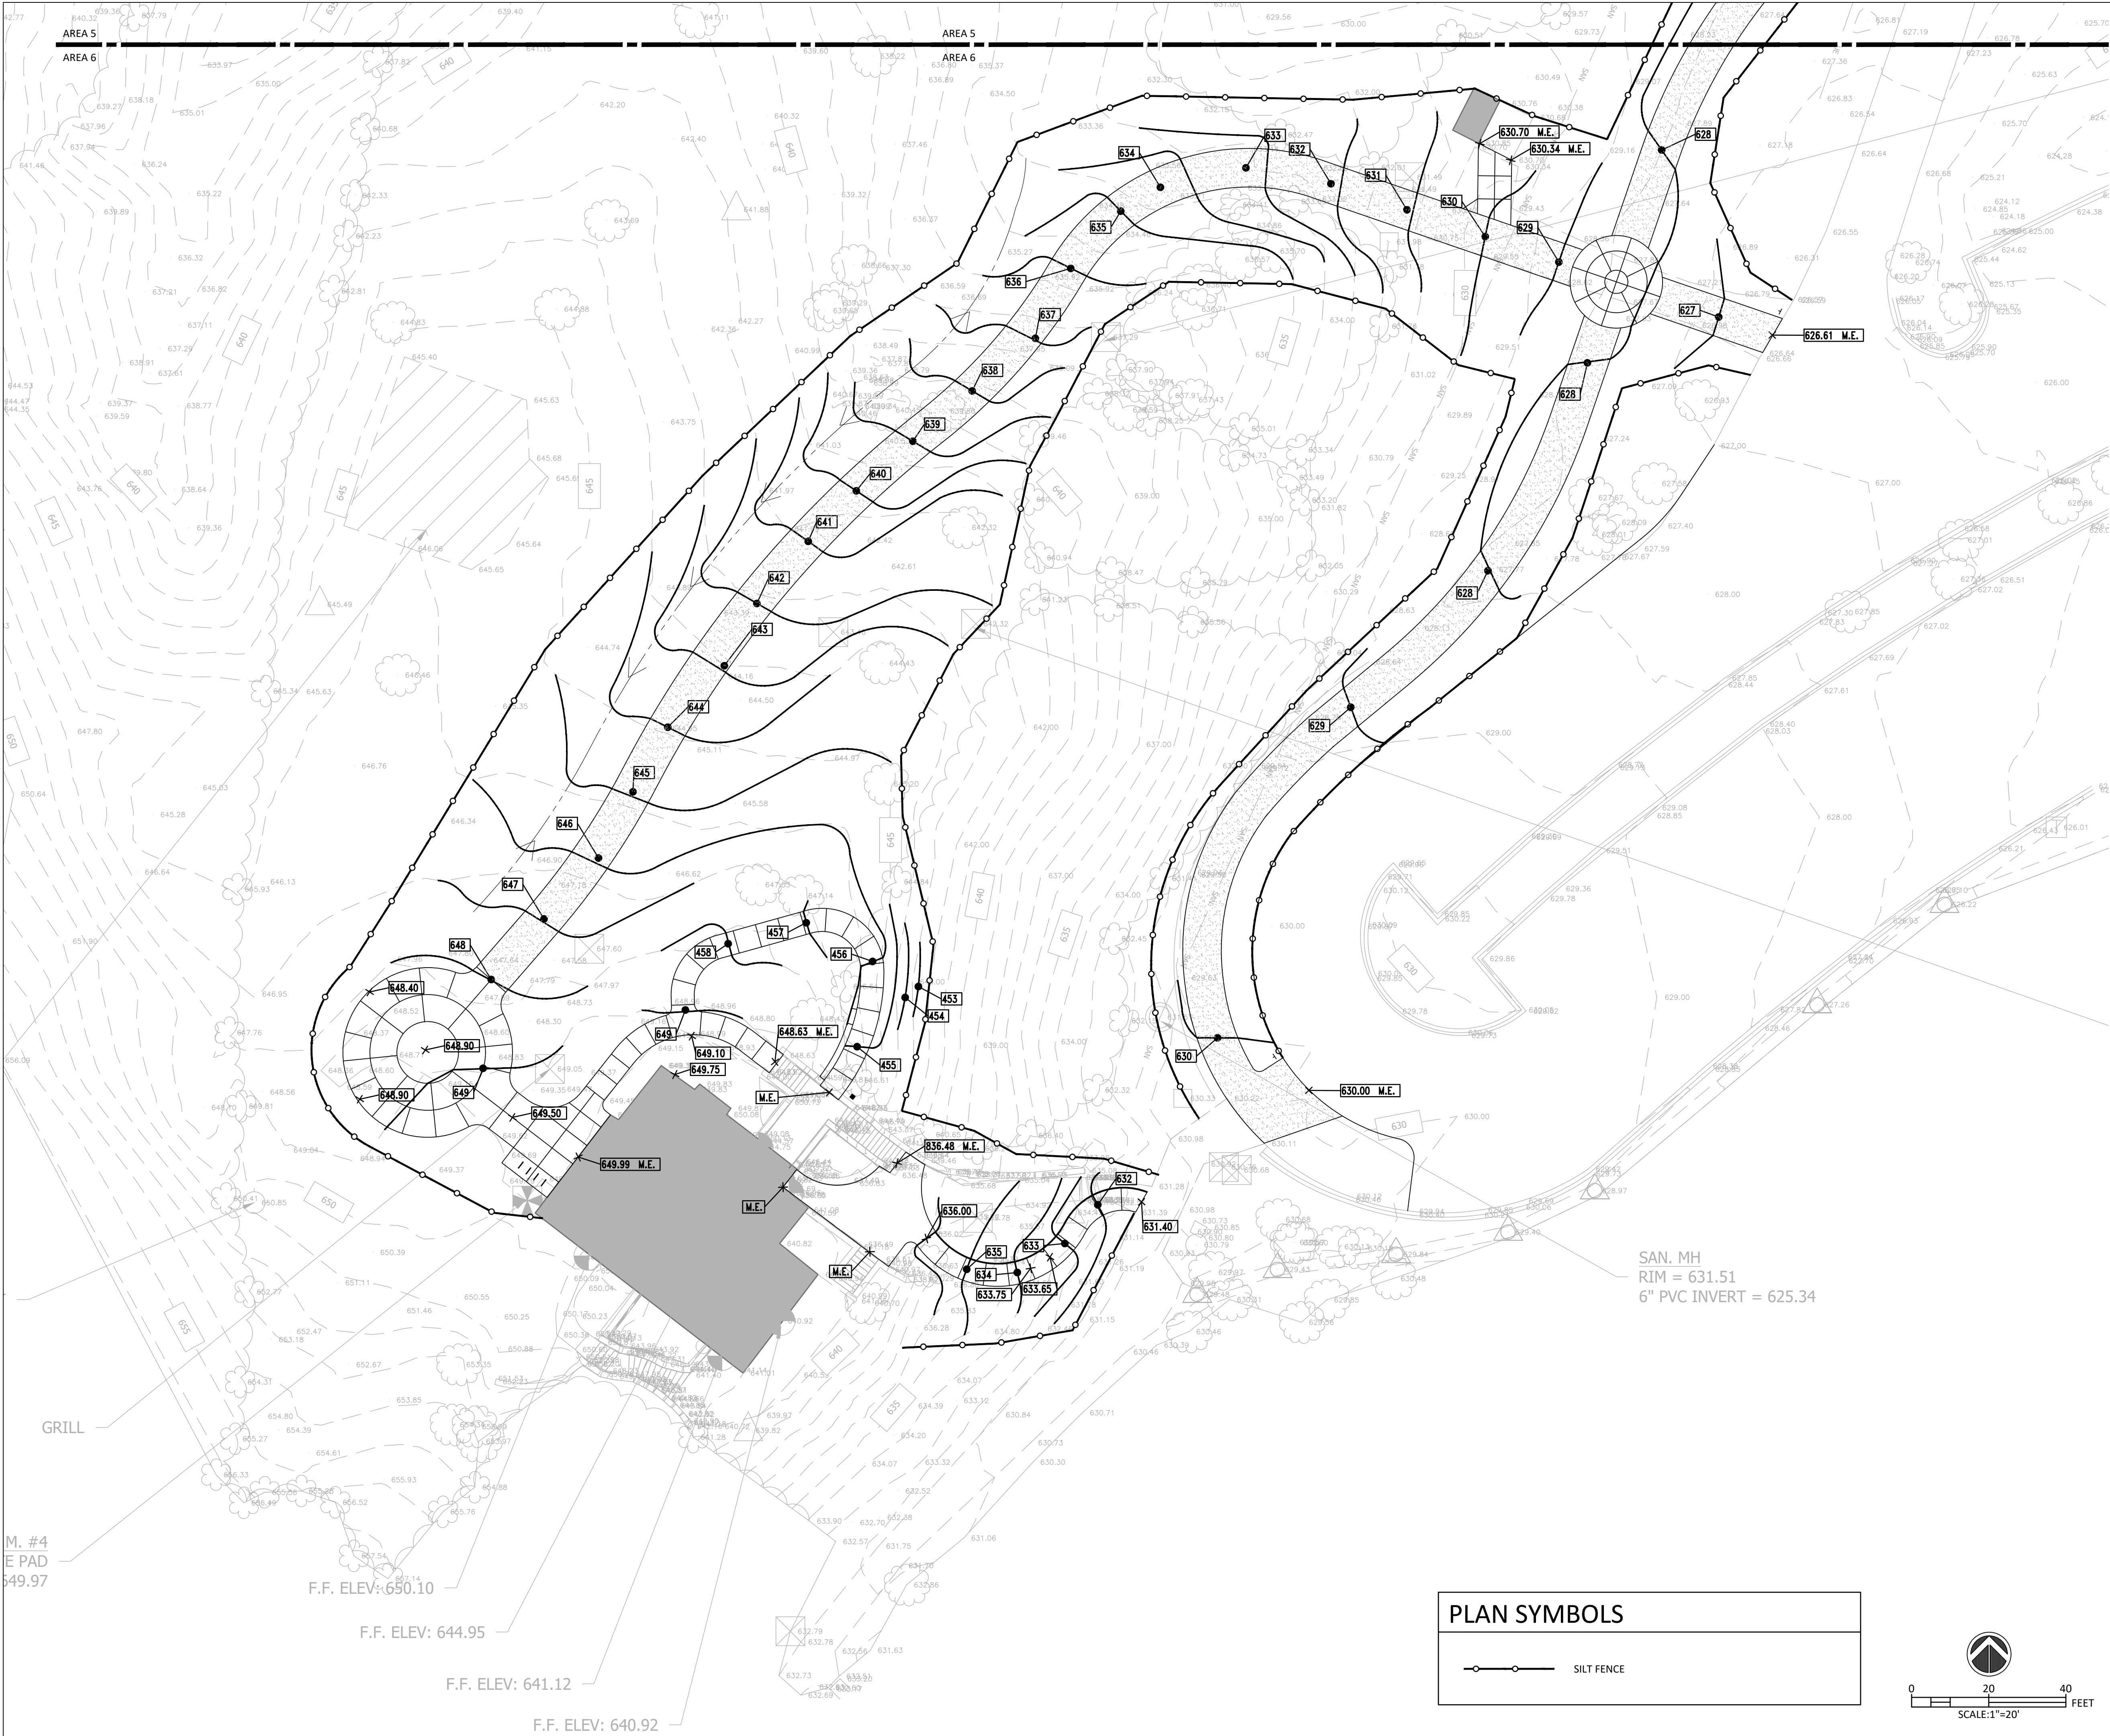

LANDSTORY

Landscape Architecture
Planning
Urban Design

1509 N. Alabama St.
Indianapolis, Indiana 46202

317.951.0000 tel
www.landstoryla.com

This drawing and the design
concepts represented, as
instruments of service, are the sole
property of LANDSTORY, Inc. and
may not be used, reproduced, or
copied, in whole or part, for any
purpose without prior written
authorization of LANDSTORY, Inc.

Seal



Andrew D. Swann



Project
North Entrance
Road And
Accessibility
Improvements

Client


DNR
Indiana Department
of Natural Resources

200 W. WASHINGTON
STREET
INDIANAPOLIS, IN 46204

Dates

JANUARY 20, 2026

Revisions

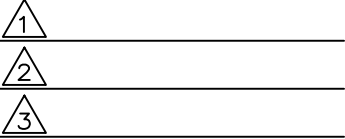

Project Manager
ADS

Drawn
ES


Checked
JRB

Project Number
ENG 2601722091


Sheet Title
SITE GRADING
& DRAINAGE
AREA 6

Sheet

C306

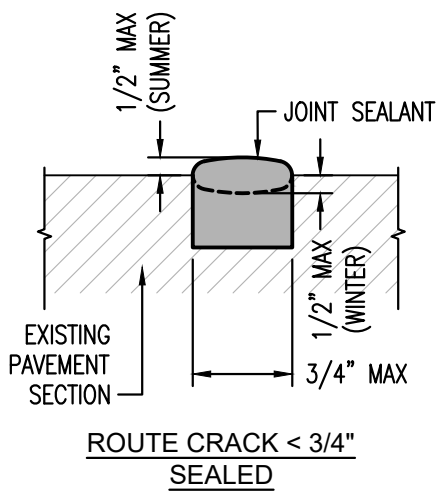


8 CRACK REPAIR DETAIL
NO SCALE

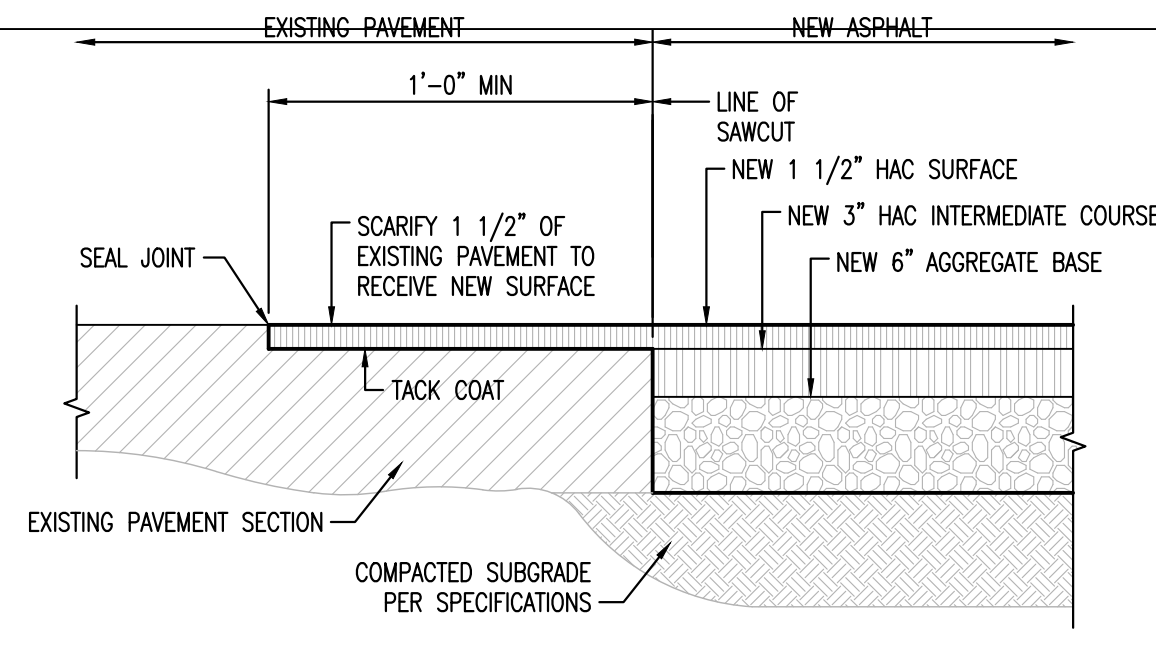


NOTE:
1. WHEN CONSTRUCTION OCCURS WITHIN PUBLIC RIGHT-OF-WAY, THE WORK SHALL COMPLY WITH THE GOVERNING AGENCY REQUIREMENTS.
2. REPAIR DAMAGED OR FAILING PAVEMENT PRIOR TO APPLICATION OF NEW SURFACE.
3. REFER TO SPECIFICATIONS FOR HOT ASPHALTIC MIX REQUIREMENTS.

7 ASPHALT PAVEMENT PATCH DETAIL
NO SCALE

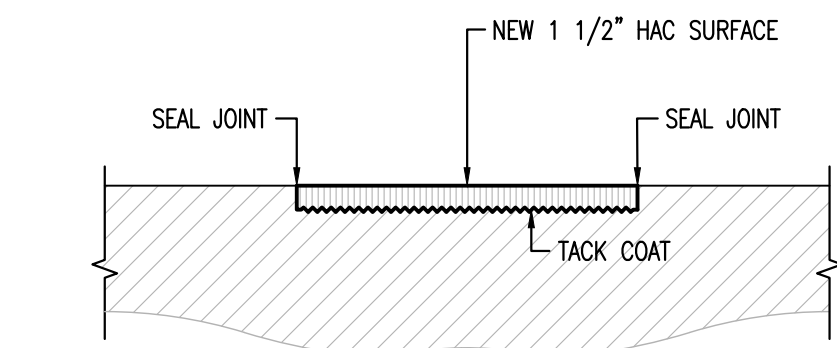


NOTE:
1. WHEN CONSTRUCTION OCCURS WITHIN PUBLIC RIGHT-OF-WAY, THE WORK SHALL COMPLY WITH THE GOVERNING AGENCY REQUIREMENTS.
2. REPAIR DAMAGED OR FAILING PAVEMENT PRIOR TO APPLICATION OF NEW SURFACE.
3. REFER TO SPECIFICATIONS FOR ASPHALT MATERIAL REQUIREMENTS.


6 COLD MILL ASPHALT DETAIL
NO SCALE

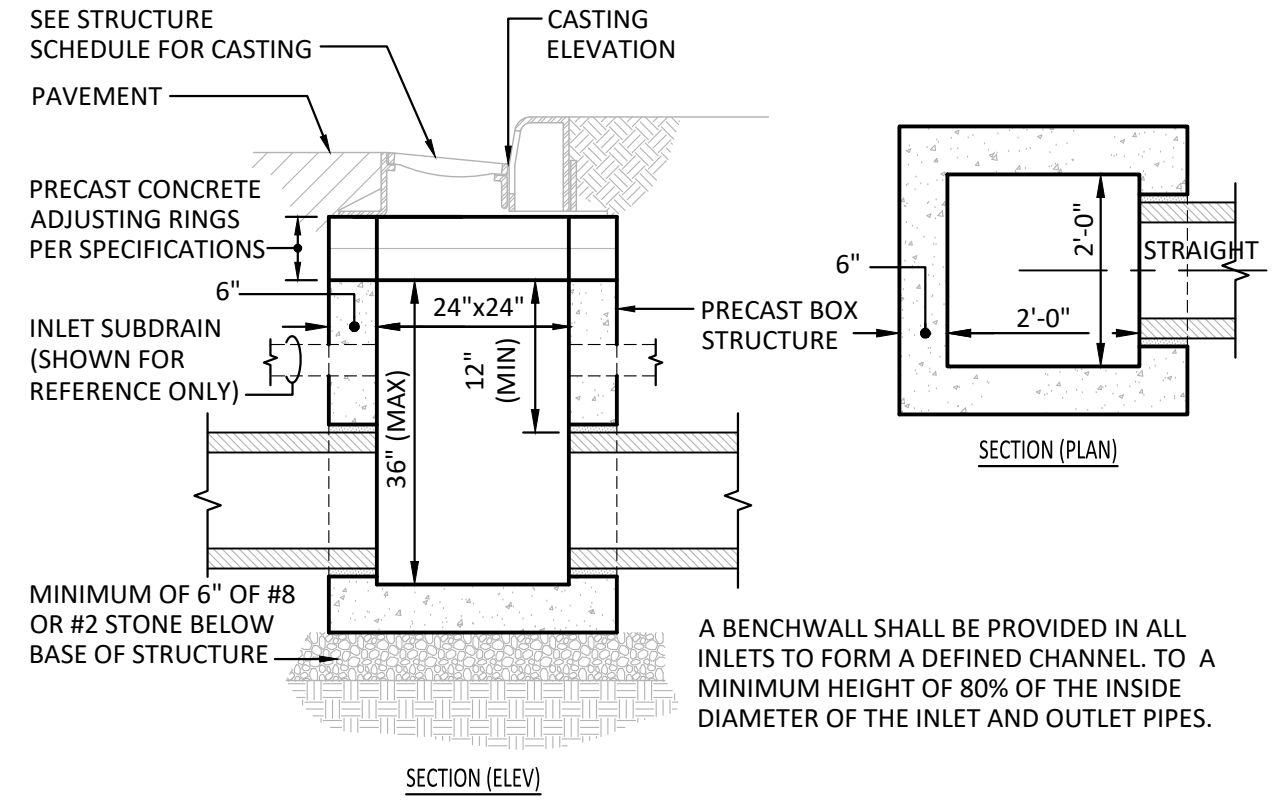

5 INLET BOX DETAIL (24"x24")
NO SCALE

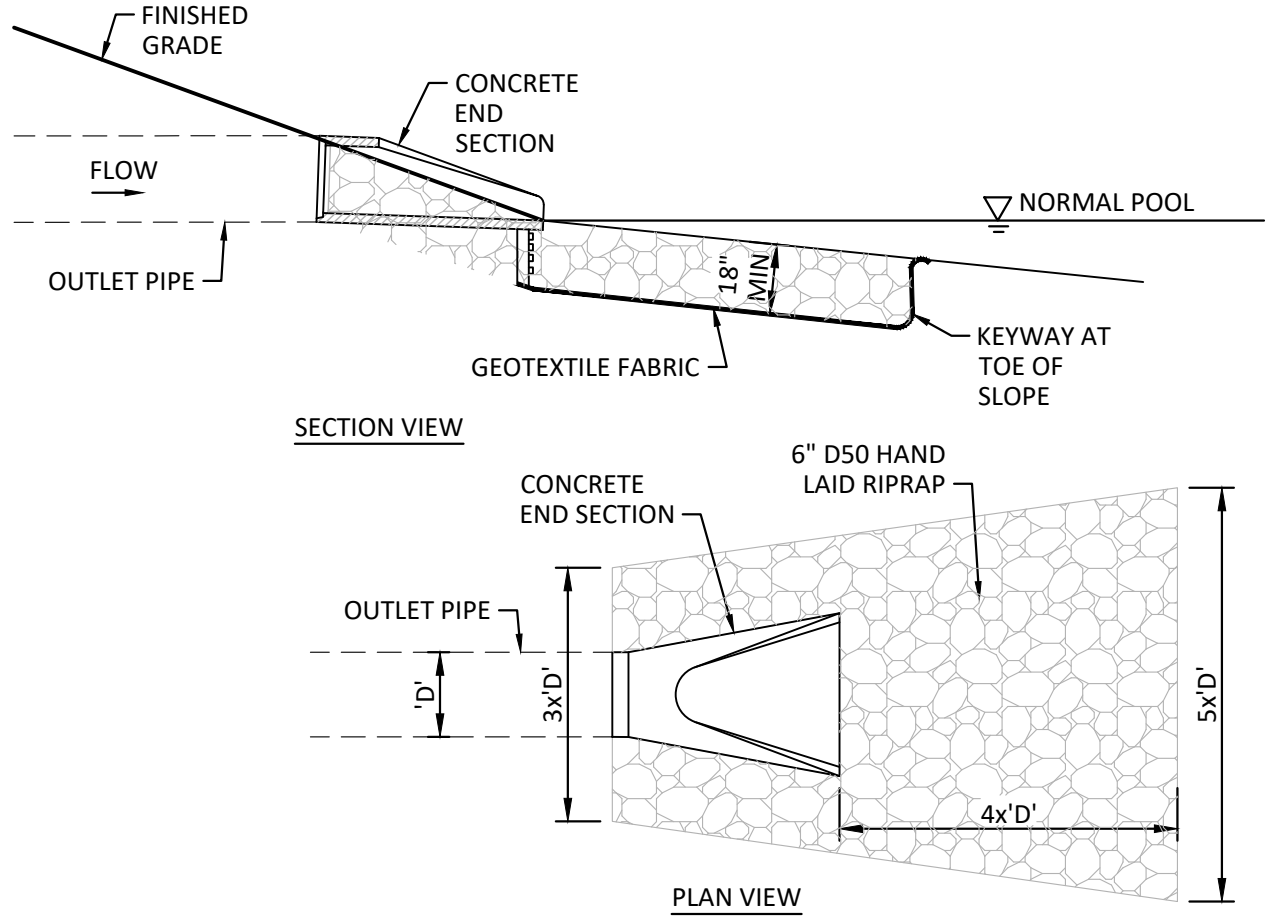


4 RIPRAP APRON DETAIL
NO SCALE

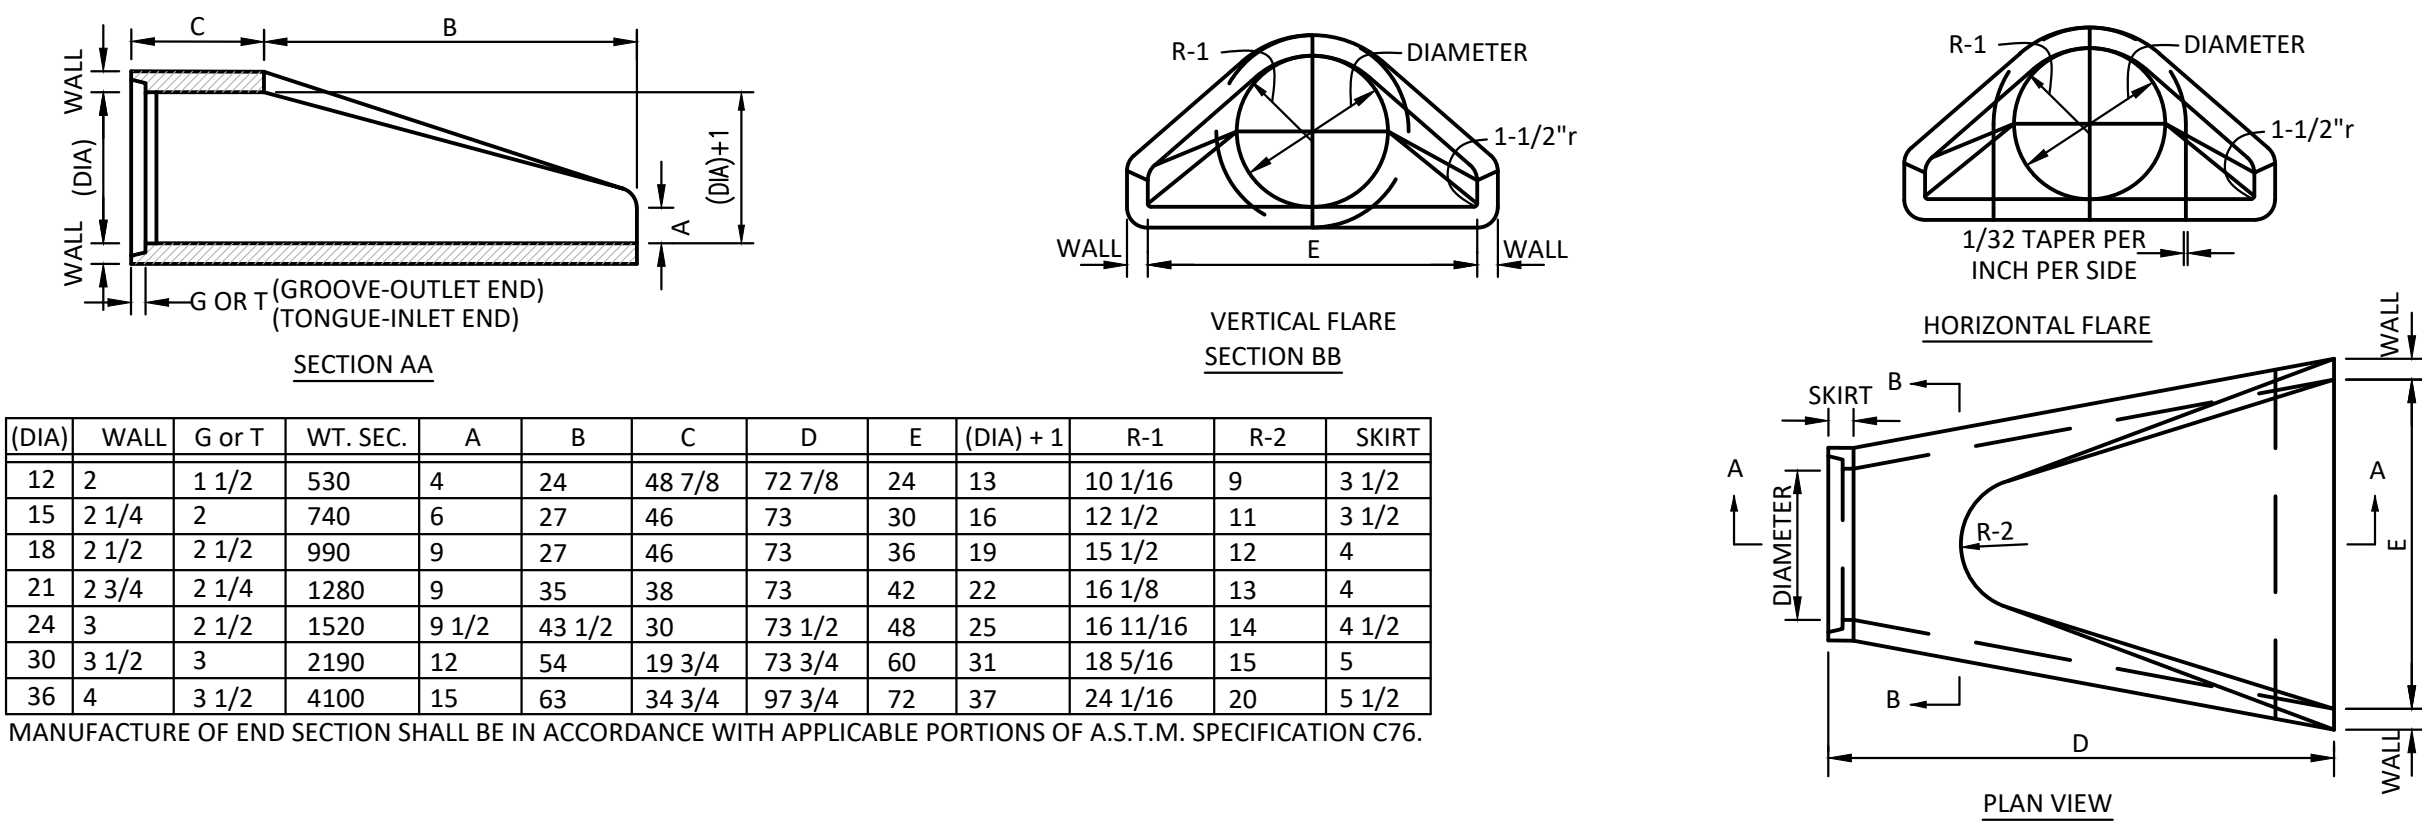

(DIA)	WALL	G or T	WT. SEC.	A	B	C	D	E	(DIA) + 1	R-1	R-2	SKIRT
12	2	1 1/2	530	4	24	48 7/8	72 7/8	24	13	10 1/16	9	3 1/2
15	2 1/4	2	740	6	27	46	73	30	16	12 1/2	11	3 1/2
18	2 1/2	2 1/2	990	9	27	46	73	36	19	15 1/2	12	4
21	2 3/4	2 1/4	1280	9	35	38	73	42	22	16 1/8	13	4
24	3	2 1/2	1520	9 1/2	43 1/2	30	73 1/2	48	25	16 11/16	14	4 1/2
30	3 1/2	3	2190	12	54	19 3/4	73 3/4	60	31	18 5/16	15	5
36	4	3 1/2	4100	15	63	34 3/4	97 3/4	72	37	24 1/16	20	5 1/2

MANUFACTURE OF END SECTION SHALL BE IN ACCORDANCE WITH APPLICABLE PORTIONS OF A.S.T.M. SPECIFICATION C76.

3 CONCRETE FLARED END SECTION
NO SCALE

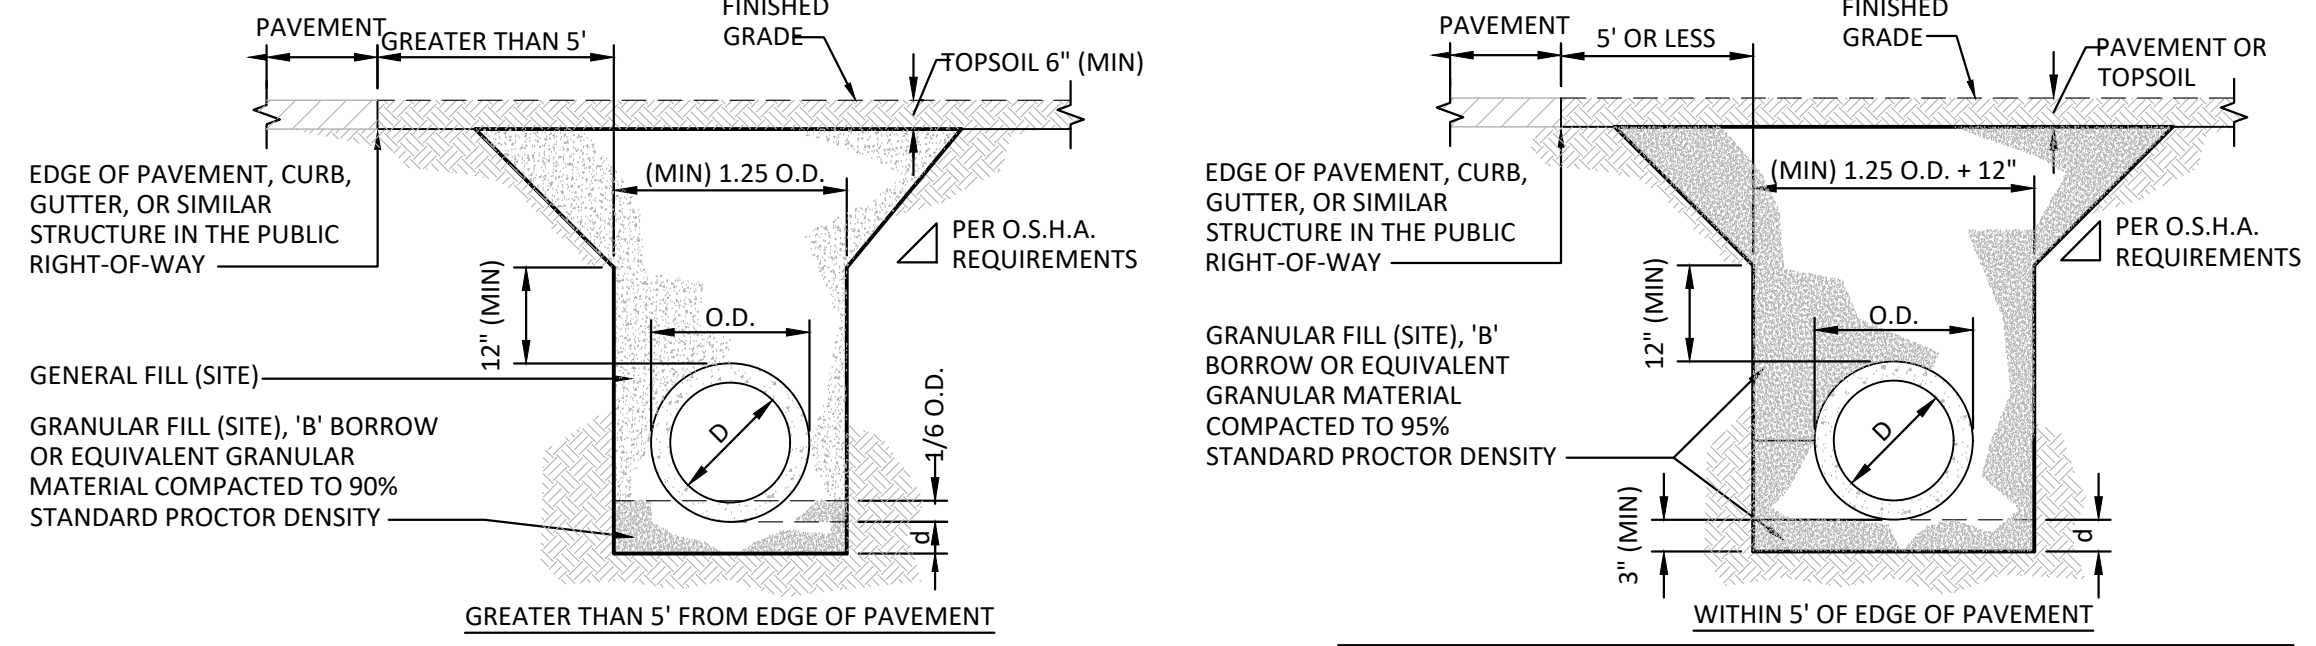


DEPTH OF BEDDING MATERIAL BELOW PIPE	(d) (MIN)
27" & SMALLER	3"
30" TO 60"	4"
66" & LARGER	6"


LEGEND
O.D. = OUTSIDE DIAMETER
D = INSIDE DIAMETER
d = DEPTH OF BEDDING MATERIAL BELOW PIPE

NOTES:
1. ALL BEDDING AND INITIAL BACKFILL SHALL BE INSTALLED 6" TO 12" BALANCED LIFTS.
2. A MINIMUM OF 9" CLEARANCE SHALL BE PROVIDED ON EACH SIDE OF THE INSTALLED PIPE.
3. BEDDING SHALL BE SHAPED TO RECEIVE THE PIPE BELL SO THAT THE PIPE BARREL IS UNIFORMLY SUPPORTED.
4. REFER TO SPECIFICATIONS FOR ADDITIONAL INSTALLATION REQUIREMENTS.

2 RIGID PIPE (RCP) BEDDING DETAIL
NO SCALE

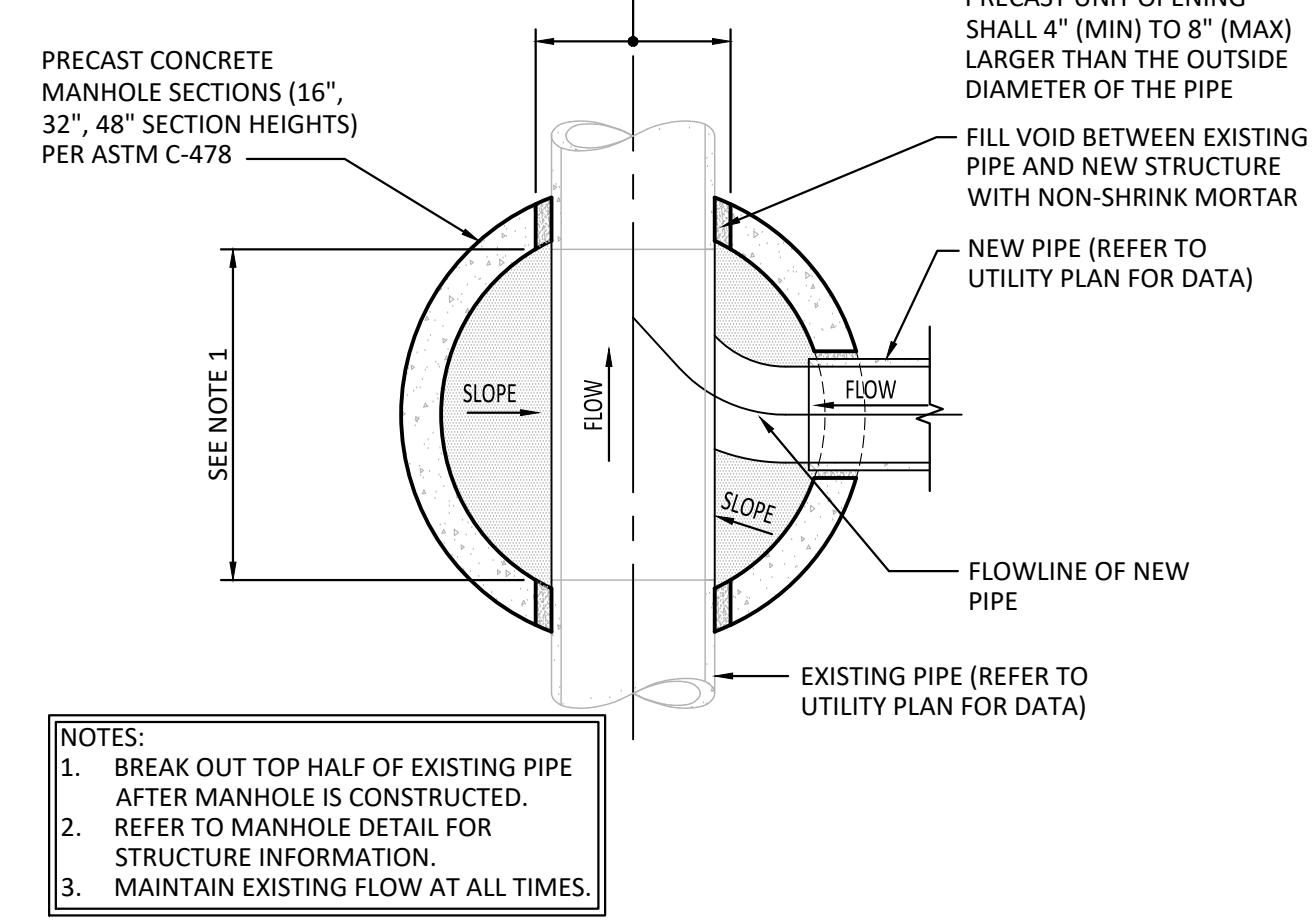

NOTES:
1. BREAK OUT TOP HALF OF EXISTING PIPE AFTER MANHOLE IS CONSTRUCTED.
2. REFER TO MANHOLE DETAIL FOR STRUCTURE INFORMATION.
3. MAINTAIN EXISTING FLOW AT ALL TIMES.

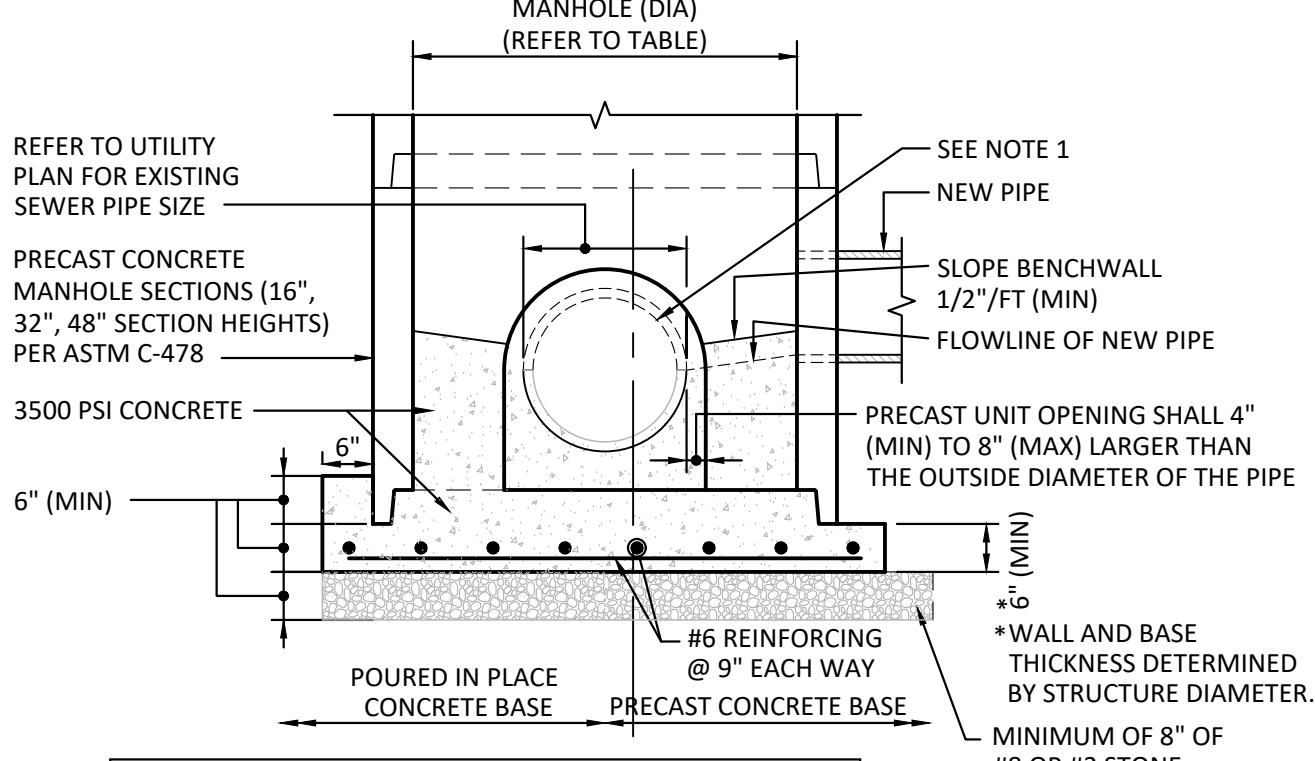

MANHOLE DIAMETER TABLE		
EXIST. PIPE SIZE "D"	PIPES ENTERING OR LEAVING AT A 0°- 45° ANGLE	PIPES ENTERING OR LEAVING AT A 46°- 90° ANGLE
12"-21"	48"	48"
24"	48"	48"
	27"-30"	60"

1 NEW MANHOLE OVER EXISTING PIPE DETAIL
(FOR EXISTING PIPE DIAMETERS 8" TO 30")


LANDSTORY

Landscape Architecture
Planning
Urban Design

1509 N. Alabama St.
Indianapolis, Indiana 46202

317 951 0000 tel
www.landstoryla.com

This drawing and the design concepts represented, as instruments of service, are the sole property of LANDSTORY, Inc. and may not be used, reproduced, or copied, in whole or part, for any purpose without prior written authorization of LANDSTORY, Inc.

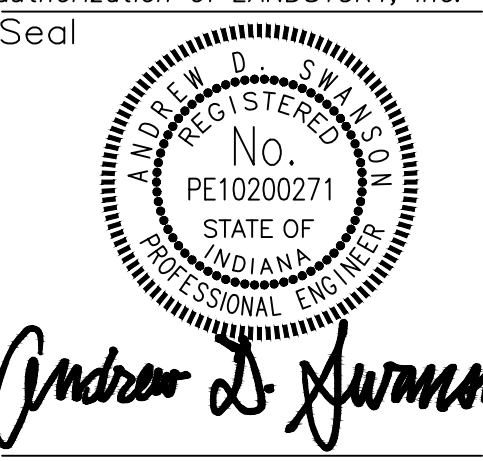

Project
North Entrance
Road And
Accessibility
Improvements

Client



200 W. WASHINGTON
STREET
INDIANAPOLIS, IN 46204

Dates

JANUARY 20, 2026

Revisions

Project Manager
ADS

Drawn
ES

Checked
JRB

Project Number
ENG 2601722091

Sheet Title
SITE GRADING
& DRAINAGE
DETAILS

Sheet
C307

This drawing and the design concepts represented, as instruments of service, are the sole property of LANDSTORY, Inc. and may not be used, reproduced, or copied, in whole or part, for any purpose without prior written authorization of LANDSTORY, Inc.

Seal



Andrew D. Swanson



Project
North Entrance
Road And
Accessibility
Improvements

Client




200 W. WASHINGTON
STREET
INDIANAPOLIS, IN 46204

Dates

JANUARY 20, 2026

Revisions

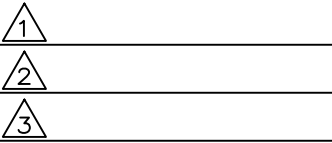

Project Manager
ADS

Drawn
ES

Checked
JRB


Project Number
ENG 2601722091

Sheet Title

Alternate 1 Additional
Accessible Parking &
Walk Improvements

Sheet

C400

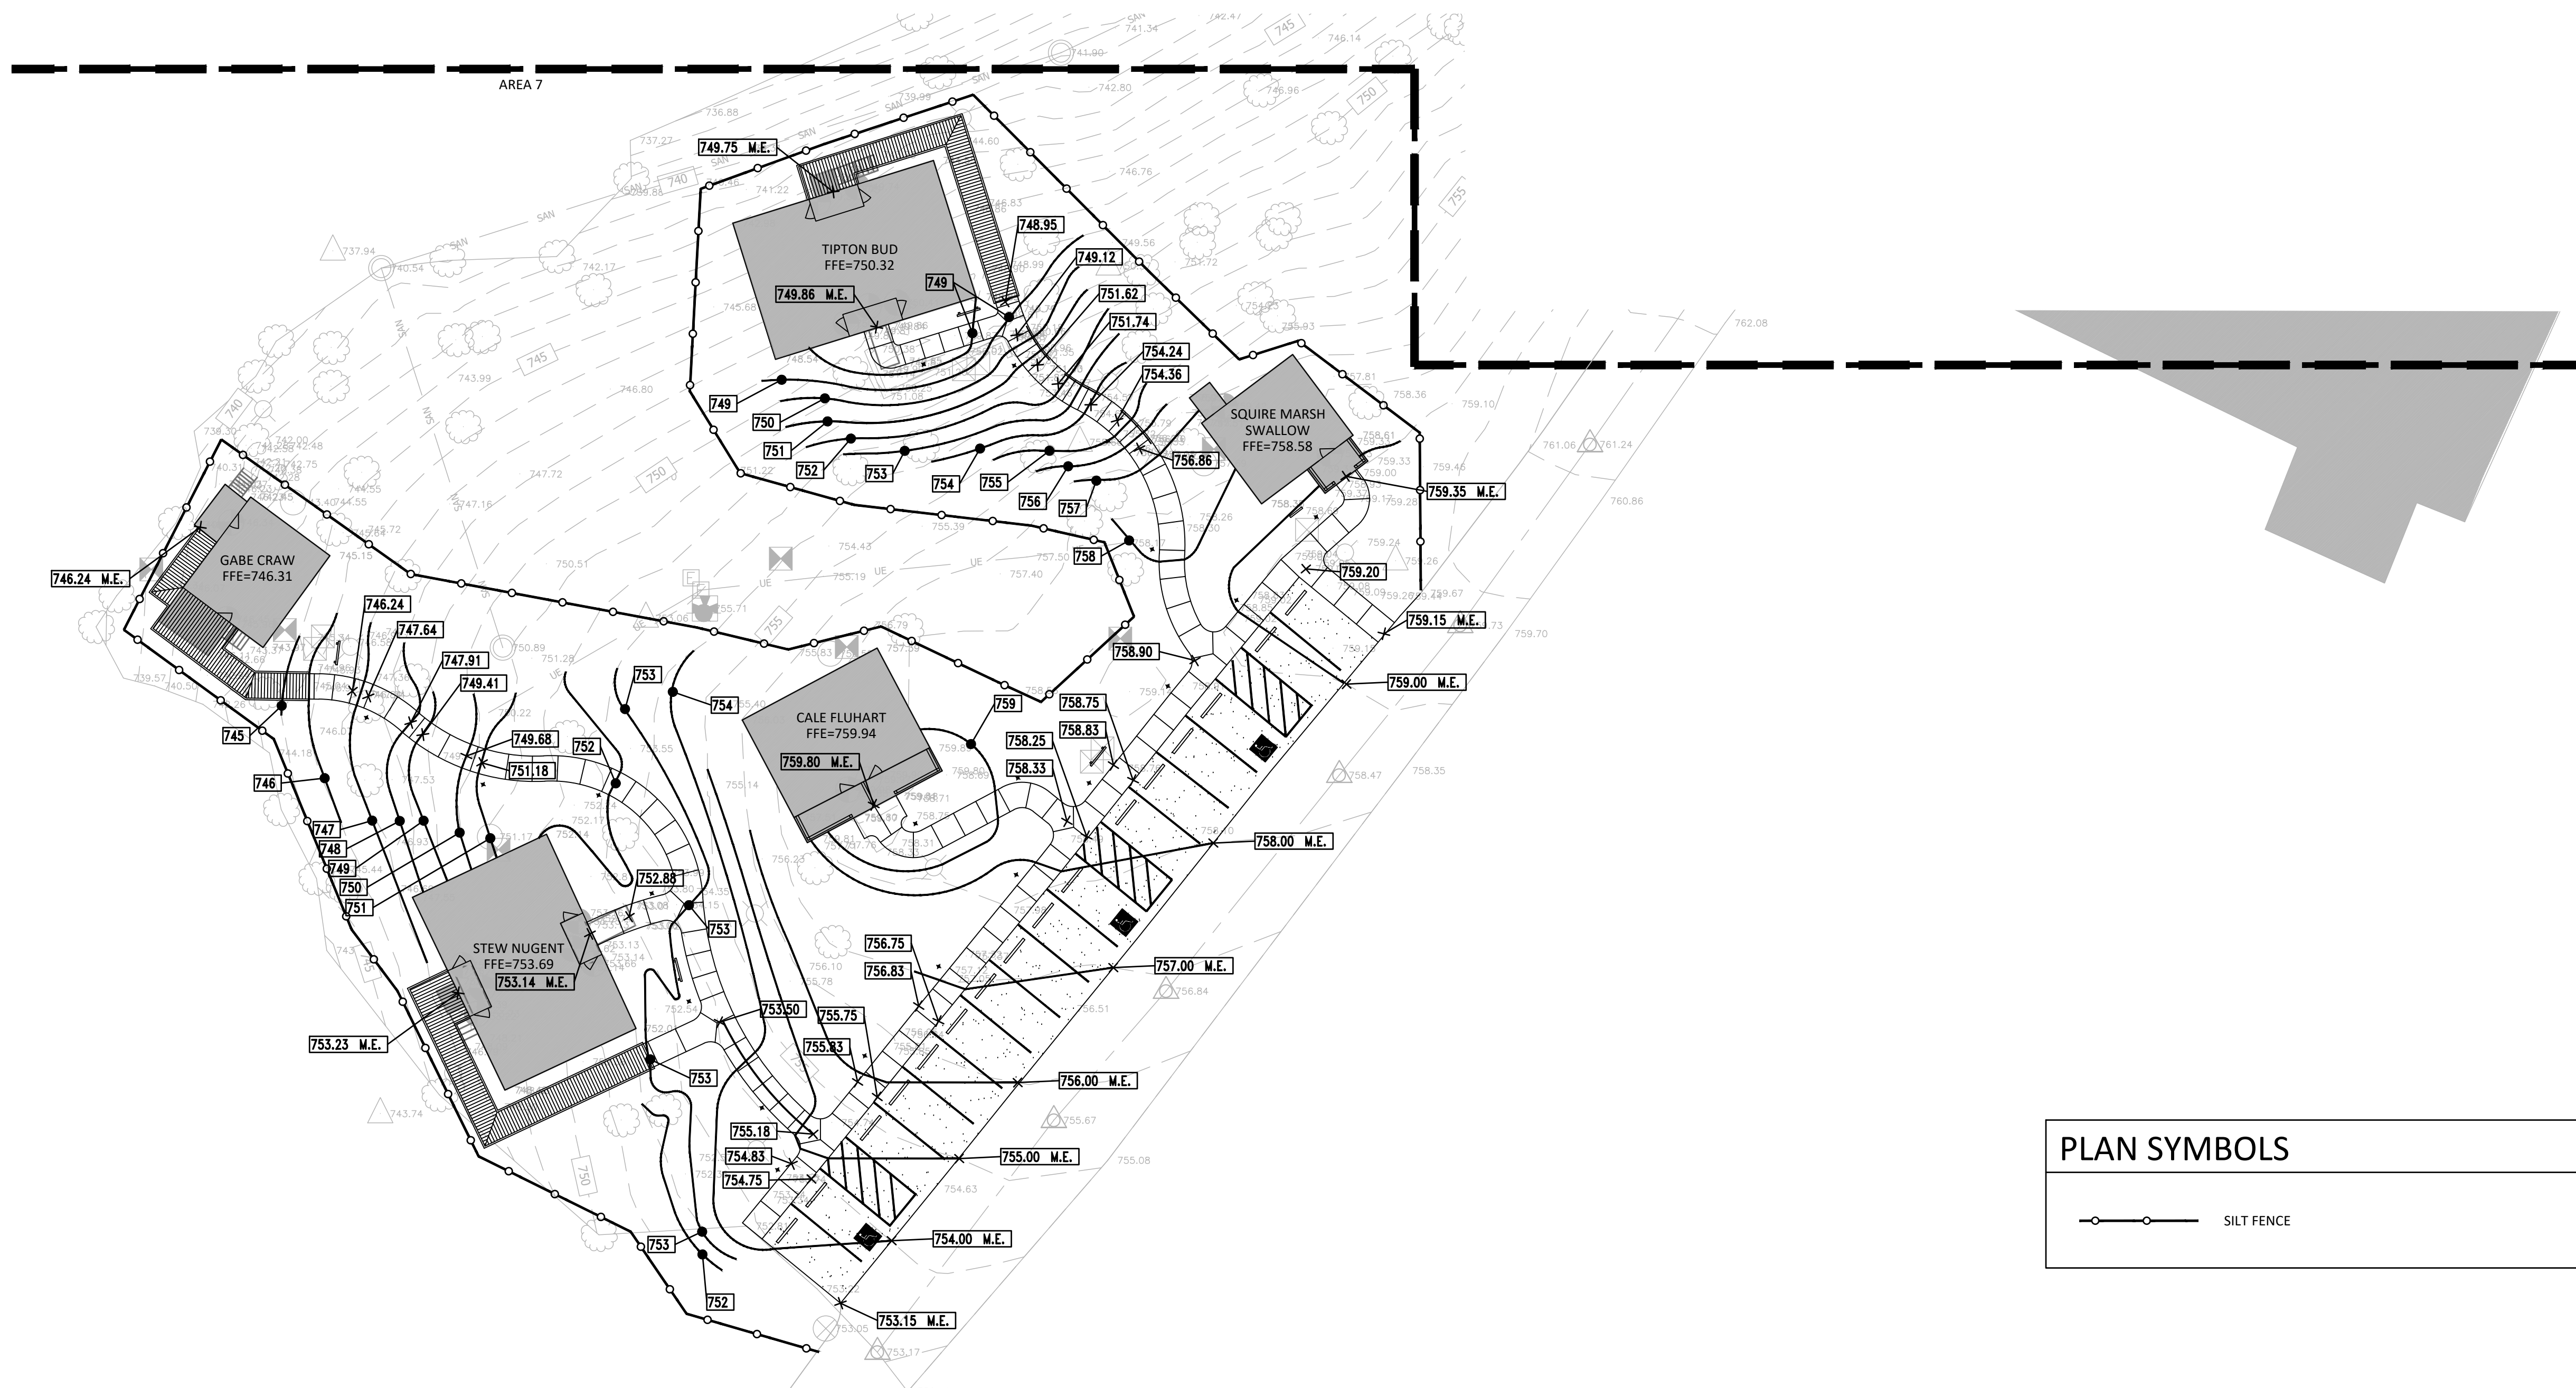

PLAN SYMBOLS

—○— SILT FENCE

