



Indiana Department of Environmental Management

Office of Water Quality

Waterways Section

Publication Date:
October 22, 2026

IDEM Permit Number:
WQC001532

PUBLIC NOTICE

Closing Date:
November 12, 2026

Corps of Engineers ID Number:
LRL-2026-00661

To all interested parties:


This letter shall serve as a formal notice of the receipt of an application for Section 401 Water Quality Certification by the Indiana Department of Environmental Management (IDEM). The purpose of the notice is to inform the public of active applications submitted for water quality certification under Section 401 of the Clean Water Act (33 U.S.C. § 1341) and to solicit comments and information on any impacts to water quality related to the proposed project. IDEM will evaluate whether the project complies with Indiana's water quality standards as set forth at 327 IAC 2.

- | | | | |
|---------------------------------|---|------------------|---|
| 1. Applicant: | Kylie Roehrle
Northern Indiana Public Service Company
801 E. 86th Avenue
Merrillville, IN, 46410 | 2. Agent: | Nathan Ehlinger
WSP USA, Inc.
312 Elm Street
Cincinnati, IN, 45202 |
| 3. Project Location: | 56 E 150 N, Reynolds, IN, 47980 | | |
| 4. Affected Waterbodies: | Three emergent wetlands | | |
| 5. Project Description: | Reconductor of the existing 345 kV transmission line from Reynolds to Monticello Substations and replacement of two steel structures in upland areas. Proposed access and workspaces will utilize temporary construction matting to minimize ground disturbance and impact to wetlands. The total impact will be 1.047 acres. Impacted areas will be restored to preconstruction conditions. For additional information, visit the Regulatory ePortal at: https://waterquality.idem.in.gov | | |

- | | |
|------------------------|---|
| Comment Period: | Any person or entity who wishes to submit comments or information relevant to the aforementioned project may do so by the closing date noted above. Only comments or information related to water quality or potential impacts of the project on water quality can be considered by IDEM in the water quality certification review process. |
| Public Hearing: | Any person may submit a written request that a public hearing be held to consider issues related to water quality in connection with the project detailed in this notice. The request for a hearing should be submitted within the comment period to be considered timely. The request should also state the reason for the public hearing as specifically as possible to assist IDEM in determining whether a public hearing is warranted. |
| Questions? | Submit requests for additional information and written comments to WaterwaysComments@idem.IN.gov . In the subject line of the email, please include the IDEM ID Number listed in the top right corner of the first page of this public notice. Indicate if you wish to receive a copy of IDEM's final decision. Comments and inquiries may also be forwarded to - |

Office of Water Quality
Indiana Department of Environmental Management
100 North Senate Avenue, IGCN 1255
Indianapolis, Indiana 46204-2251

L:\PROJECTS\NIPSCO\2026\LRTP\05 Reynolds to Monticello\Map\APRX\Report\Figures\Wetland_Report_Figures.aprx 3/19/2026

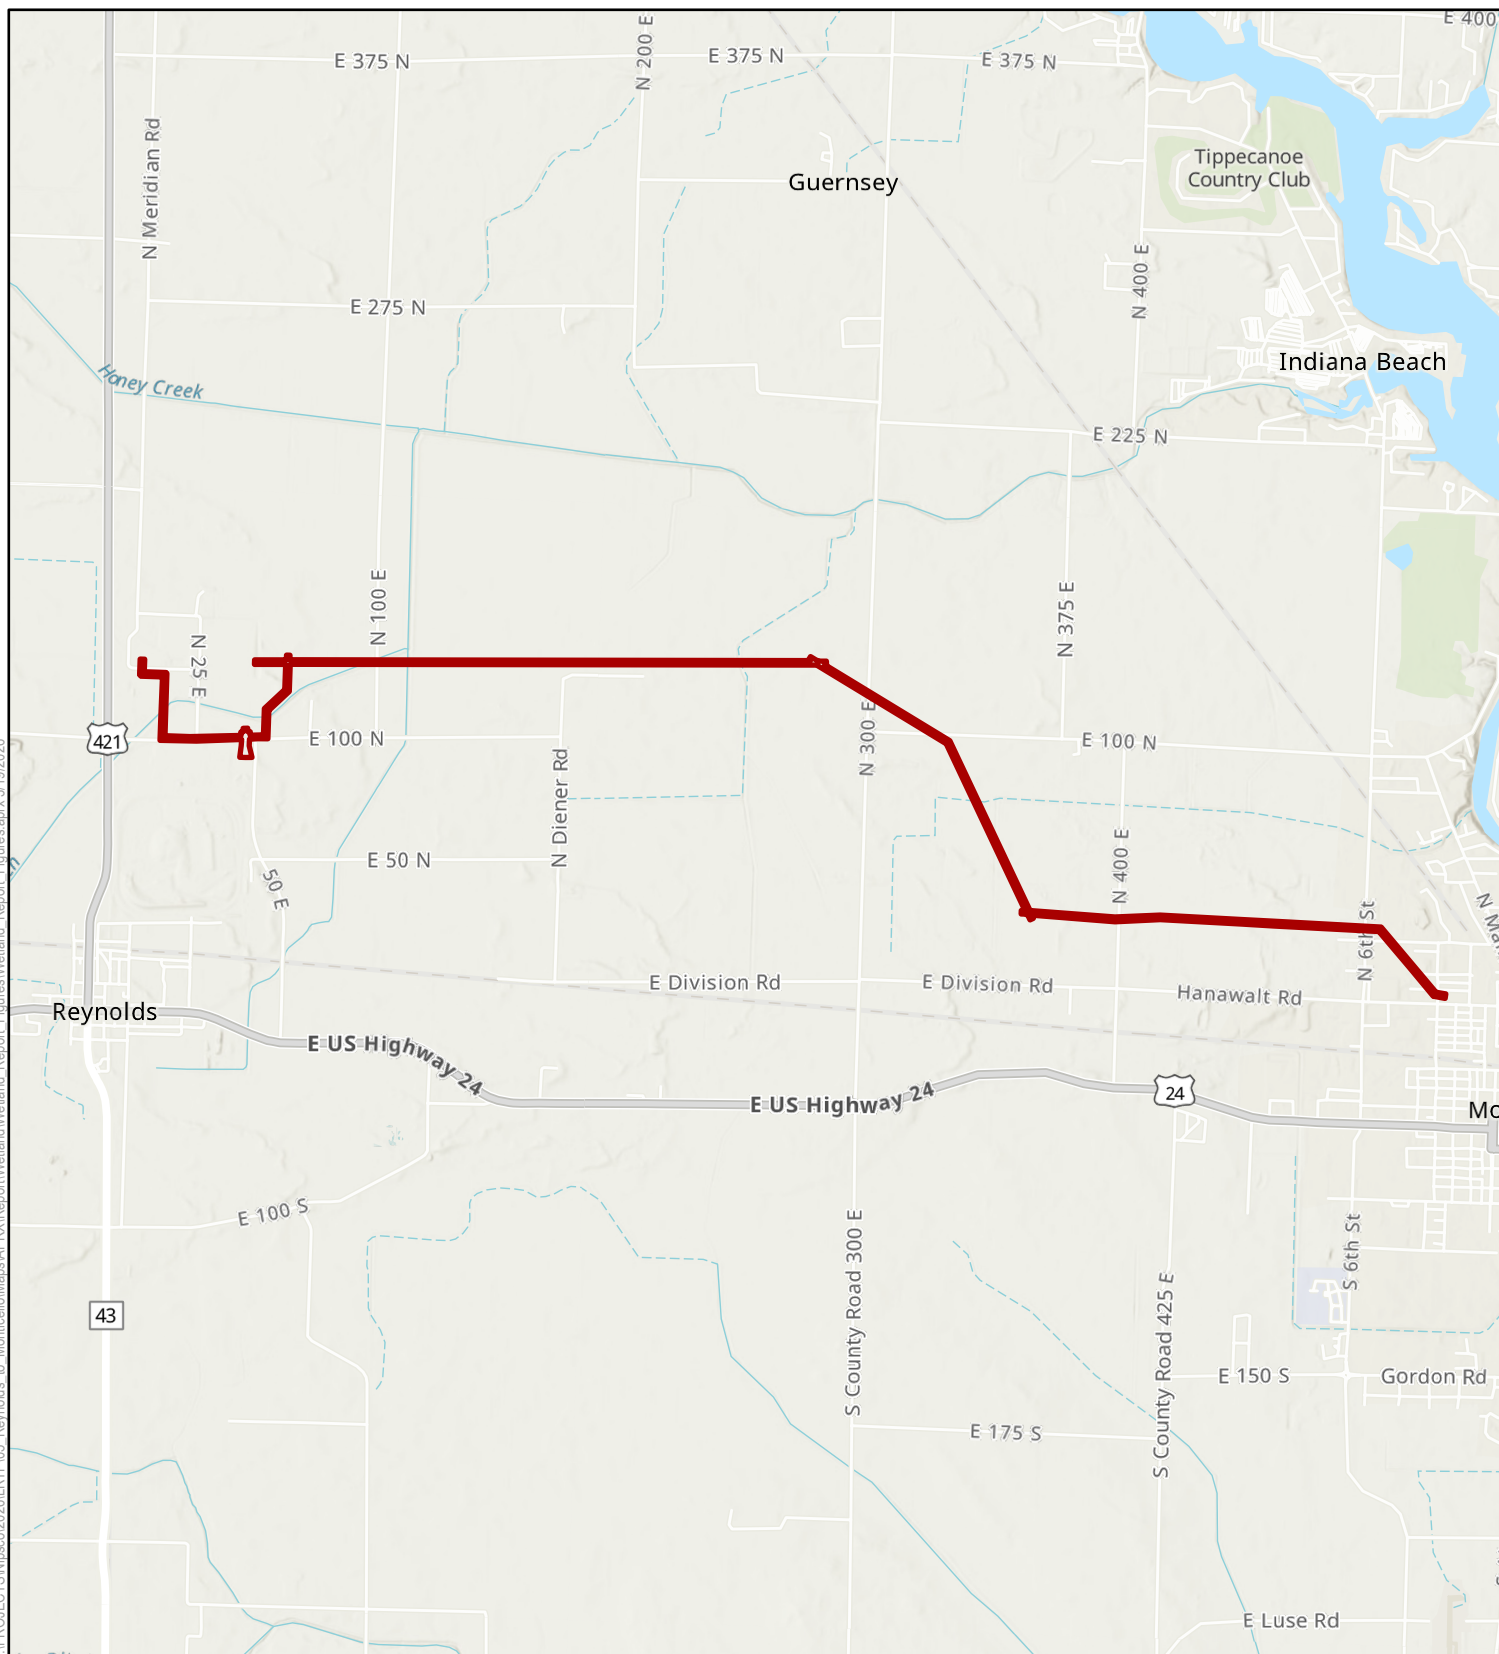

 Survey Area

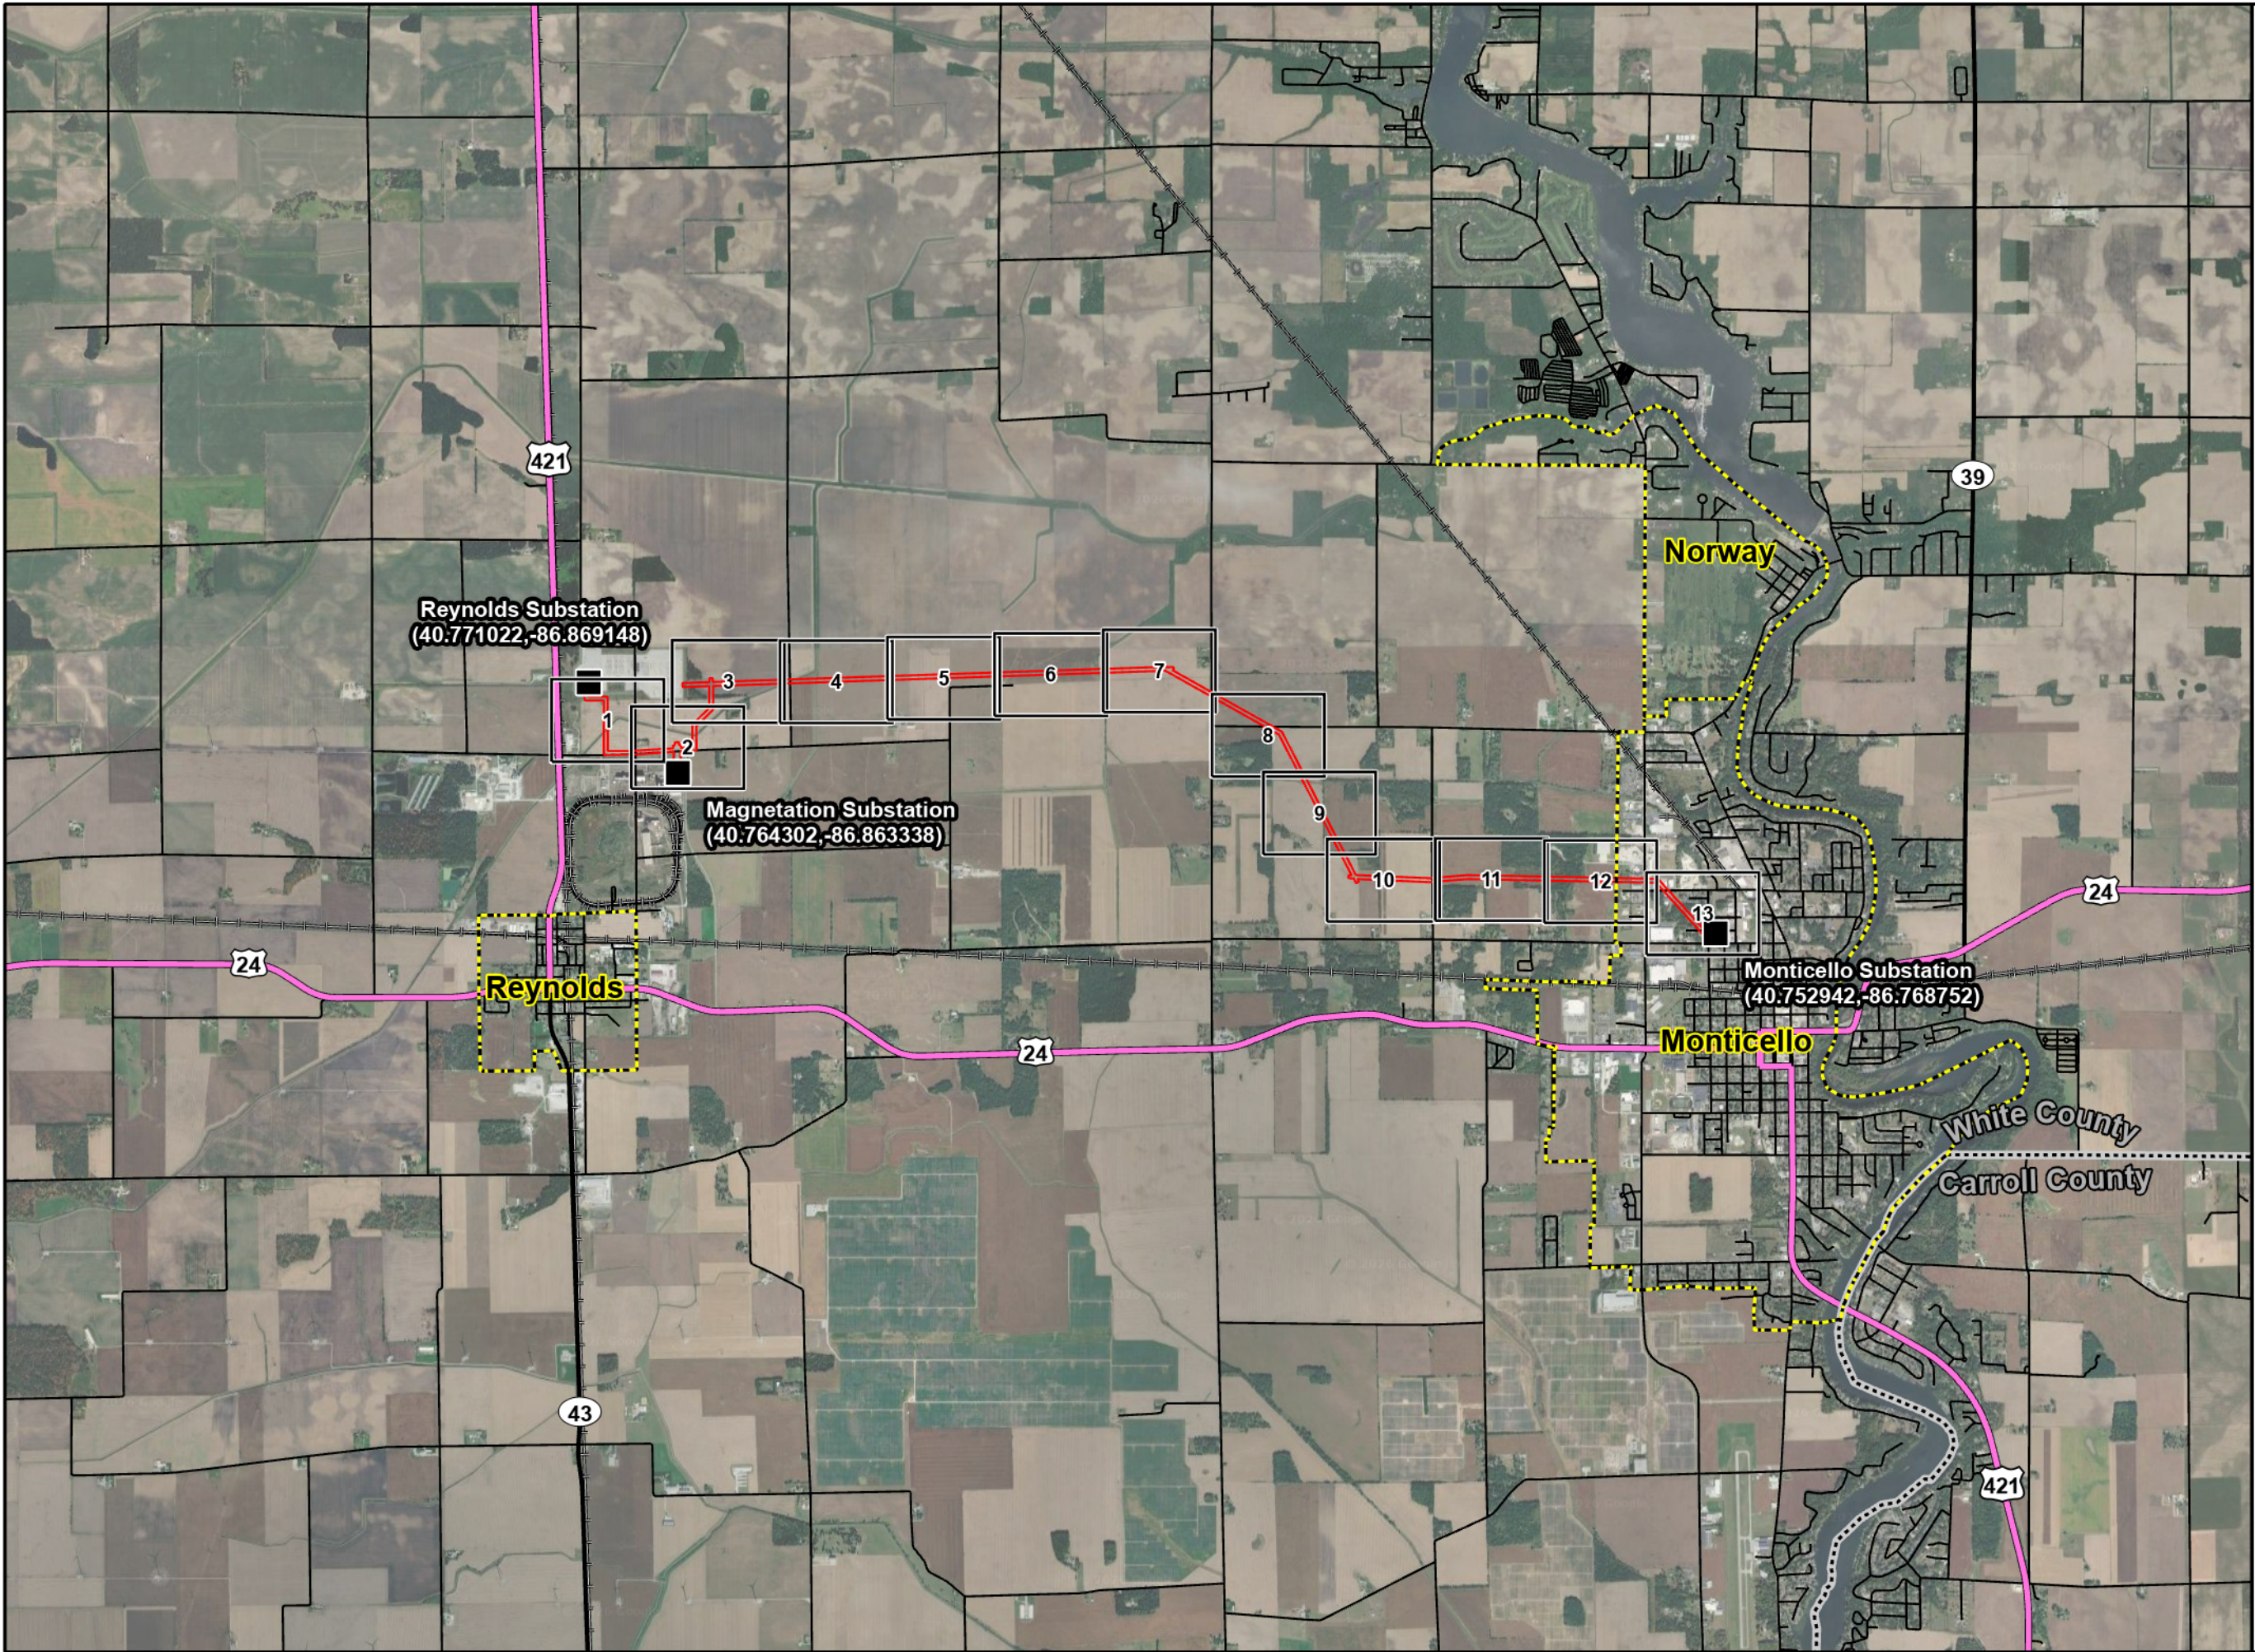


Figure 1
Project Location
Reynolds to Monticello
White County, Indiana

Data Sources: ESRI 2025; WSP 2026; NIPSCO 2026

0 0.5 1
Miles





LEGEND


- Survey Area
- Index Page Boundary
- Substation
- Highway - US
- Highway - State
- Local Road
- Railway
- County Boundary
- City/Town

EROSION CONTROL PLAN PREPARED BY REFERENCING DESIGN SUPPLIED BY ENGINEER. SPECIFICATIONS OF CWA, LOD, AND EROSION CONTROLS APPROXIMATE AND FOR REFERENCE PURPOSES ONLY. ACTUAL LOCATIONS AND QUANTITY TO BE DETERMINED IN FIELD BY CONTRACTOR.

QUANTITIES ARE ESTIMATES REQUIRED TO MEET TERMS AND CONDITIONS OF APPLICABLE ENVIRONMENTAL PERMITS OR NISOURCE POLICY. DIFFERENT QUANTITIES MAY BE NECESSARY FOR PURPOSES OF CONSTRUCTION AND VARYING FIELD CONDITIONS.

INSTALL ADDITIONAL EROSION CONTROL MEASURES TO PREVENT SEDIMENT DISCHARGE FROM ANY WORK AREA.

EROSION CONTROL BMP	SIN #	QUANTITY
CONSTRUCTION ENTRANCE	--	20 EA
TEMPORARY MATTING	--	742,876 SF
FILTER SOCK	--	4,948 LF
SILT FENCE	--	- LF
INLET PROTECTION	--	- EA
CHECK DAM	--	-EA

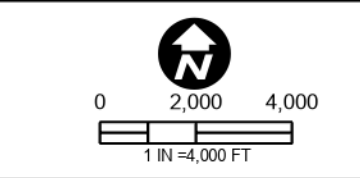

DESIGNED BY	N. Ehlinger	06/24/2026
DRAWN BY	D. VanAndel	06/24/2026
CHECKED BY		
AS-BUILT BY		
	NAME	DATE PHONE

SITE NAME:
WO# 50242-97A & 50243-57A
MAT
WBS L2
Reynolds to Monticello L RTP
White County, Indiana

DRAWING TITLE:
Erosion and Sediment
Control Plan Index

DRAWING NO:
ESC-INDEX