



Indiana Department of Environmental Management
Office of Water Quality
Waterways Section

Publication Date:
October 29, 2026

IDEM Permit Number:
NWP002055

PUBLIC NOTICE

Closing Date:
November 19, 2026

Corps of Engineers ID Number: N/A

To all interested parties:


This letter shall serve as a formal notice of the receipt of an application for Section 401 Water Quality Certification by the Indiana Department of Environmental Management (IDEM). The purpose of the notice is to inform the public of active applications submitted for water quality certification under Section 401 of the Clean Water Act (33 U.S.C. § 1341) and to solicit comments and information on any impacts to water quality related to the proposed project. IDEM will evaluate whether the project complies with Indiana's water quality standards as set forth at 327 IAC 2.

- | | | | |
|---------------------------------|---|------------------|---|
| 1. Applicant: | Bryan Lane
Town of Dyer
One Town Square
Dyer, IN, 46311 | 2. Agent: | Jedd Anderson
Christopher B. Burke Engineering, Ltd.
9575 W. Higgins Road, Suite 600
Rosemont, IN, 60018 |
| 3. Project Location: | Windsor Lane, Dyer, IN, 46311
Latitude: 41.5154
Longitude: -87.5089 | | |
| 4. Affected Waterbodies: | Hart Ditch and one wetland | | |
| 5. Project Description: | In an effort to address flooding, a pump station will be installed within the outlet of Hart Ditch, east of Calumet Ave. As a result, 150 linear feet of the ditch will be impacted as well as an abutting wetland which will be entirely impacted from the project, resulting in 0.003 acre of impact. | | |

For additional information, visit the Regulatory ePortal at: <https://waterquality.idem.in.gov>

- | | |
|------------------------|---|
| Comment Period: | Any person or entity who wishes to submit comments or information relevant to the aforementioned project may do so by the closing date noted above. Only comments or information related to water quality or potential impacts of the project on water quality can be considered by IDEM in the water quality certification review process. |
| Public Hearing: | Any person may submit a written request that a public hearing be held to consider issues related to water quality in connection with the project detailed in this notice. The request for a hearing should be submitted within the comment period to be considered timely. The request should also state the reason for the public hearing as specifically as possible to assist IDEM in determining whether a public hearing is warranted. |
| Questions? | Submit requests for additional information and written comments to WaterwaysComments@idem.IN.gov . In the subject line of the email, please include the IDEM ID Number listed in the top right corner of the first page of this public notice. Indicate if you wish to receive a copy of IDEM's final decision. Comments and inquiries may also be forwarded to - |

Office of Water Quality
Indiana Department of Environmental Management
100 North Senate Avenue, IGCN 1255
Indianapolis, Indiana 46204-2251

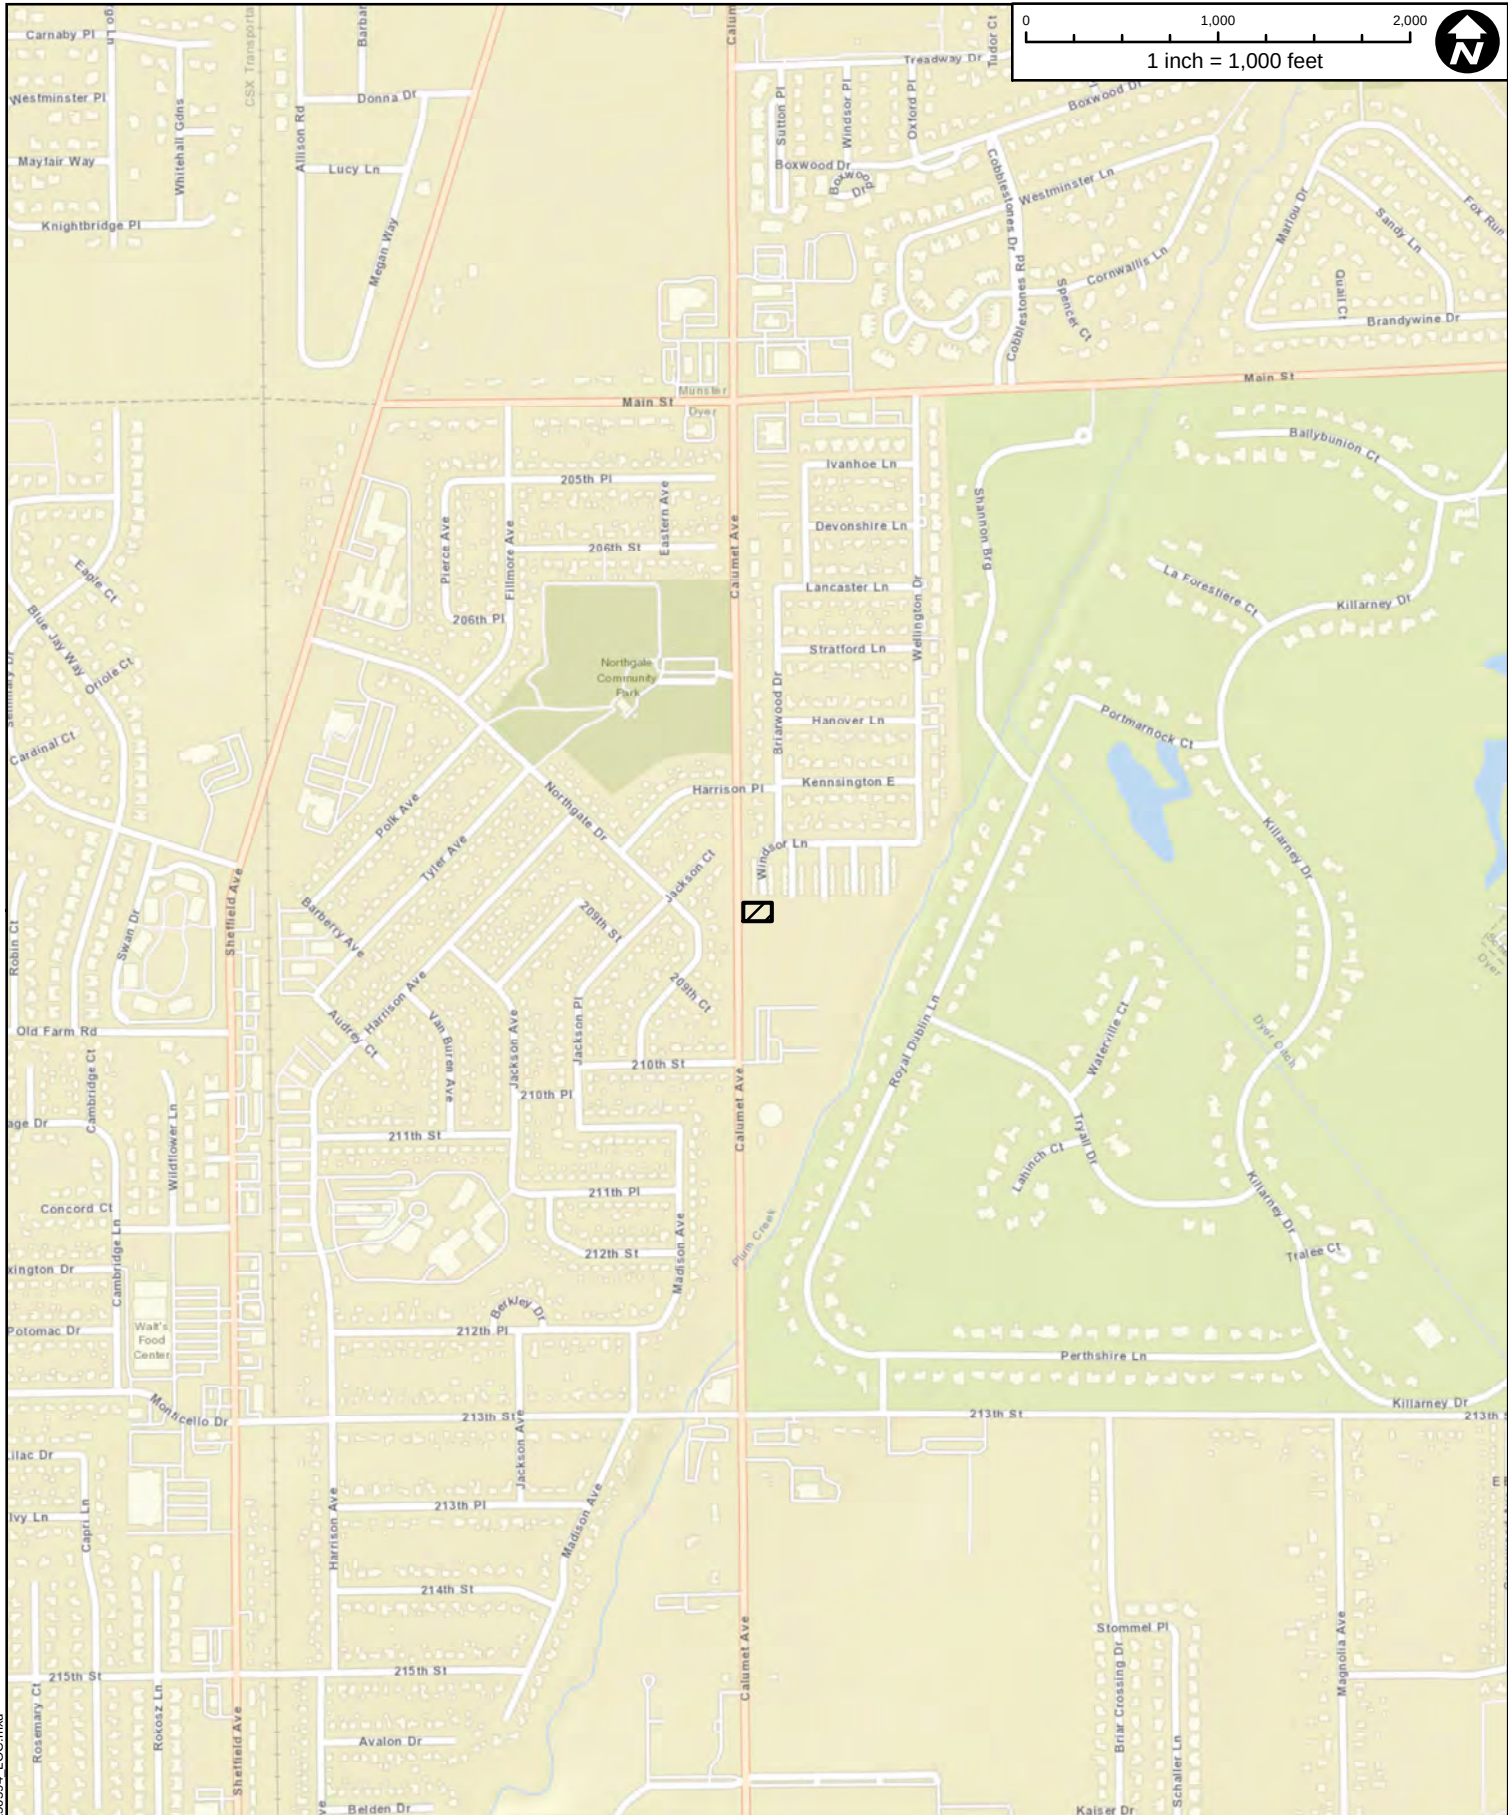

CLIENT:	 TOWN OF DYER	TITLE:	LOCATION MAP	CBBEL # 25-0594
				DATE: 6/4/2026
 CHRISTOPHER B. BURKE Engineering, Ltd. 9575 W. Higgins Road, Suite 600, Rosemont, Illinois 60018 (847)823-0500		DSGN.		SCALE: 1" = 1,000'
		DWN.	KEK	USER: KKOPJA
		CHKD.	JMA	PLOT DATE: 6/4/2026
		FILE NAME:	250594_LOC	EXH 1

N:\DYER\250594\GIS\Exhibits\ED\250594_LOC.mxd


NOTE: TAKEN FROM THE NATIONAL WETLAND INVENTORY(NWI), CALUMET CITY QUADRANGLE(1983)

0 50 100

1 inch = 50 feet



NO WETLAND MAPPED ON-SITE

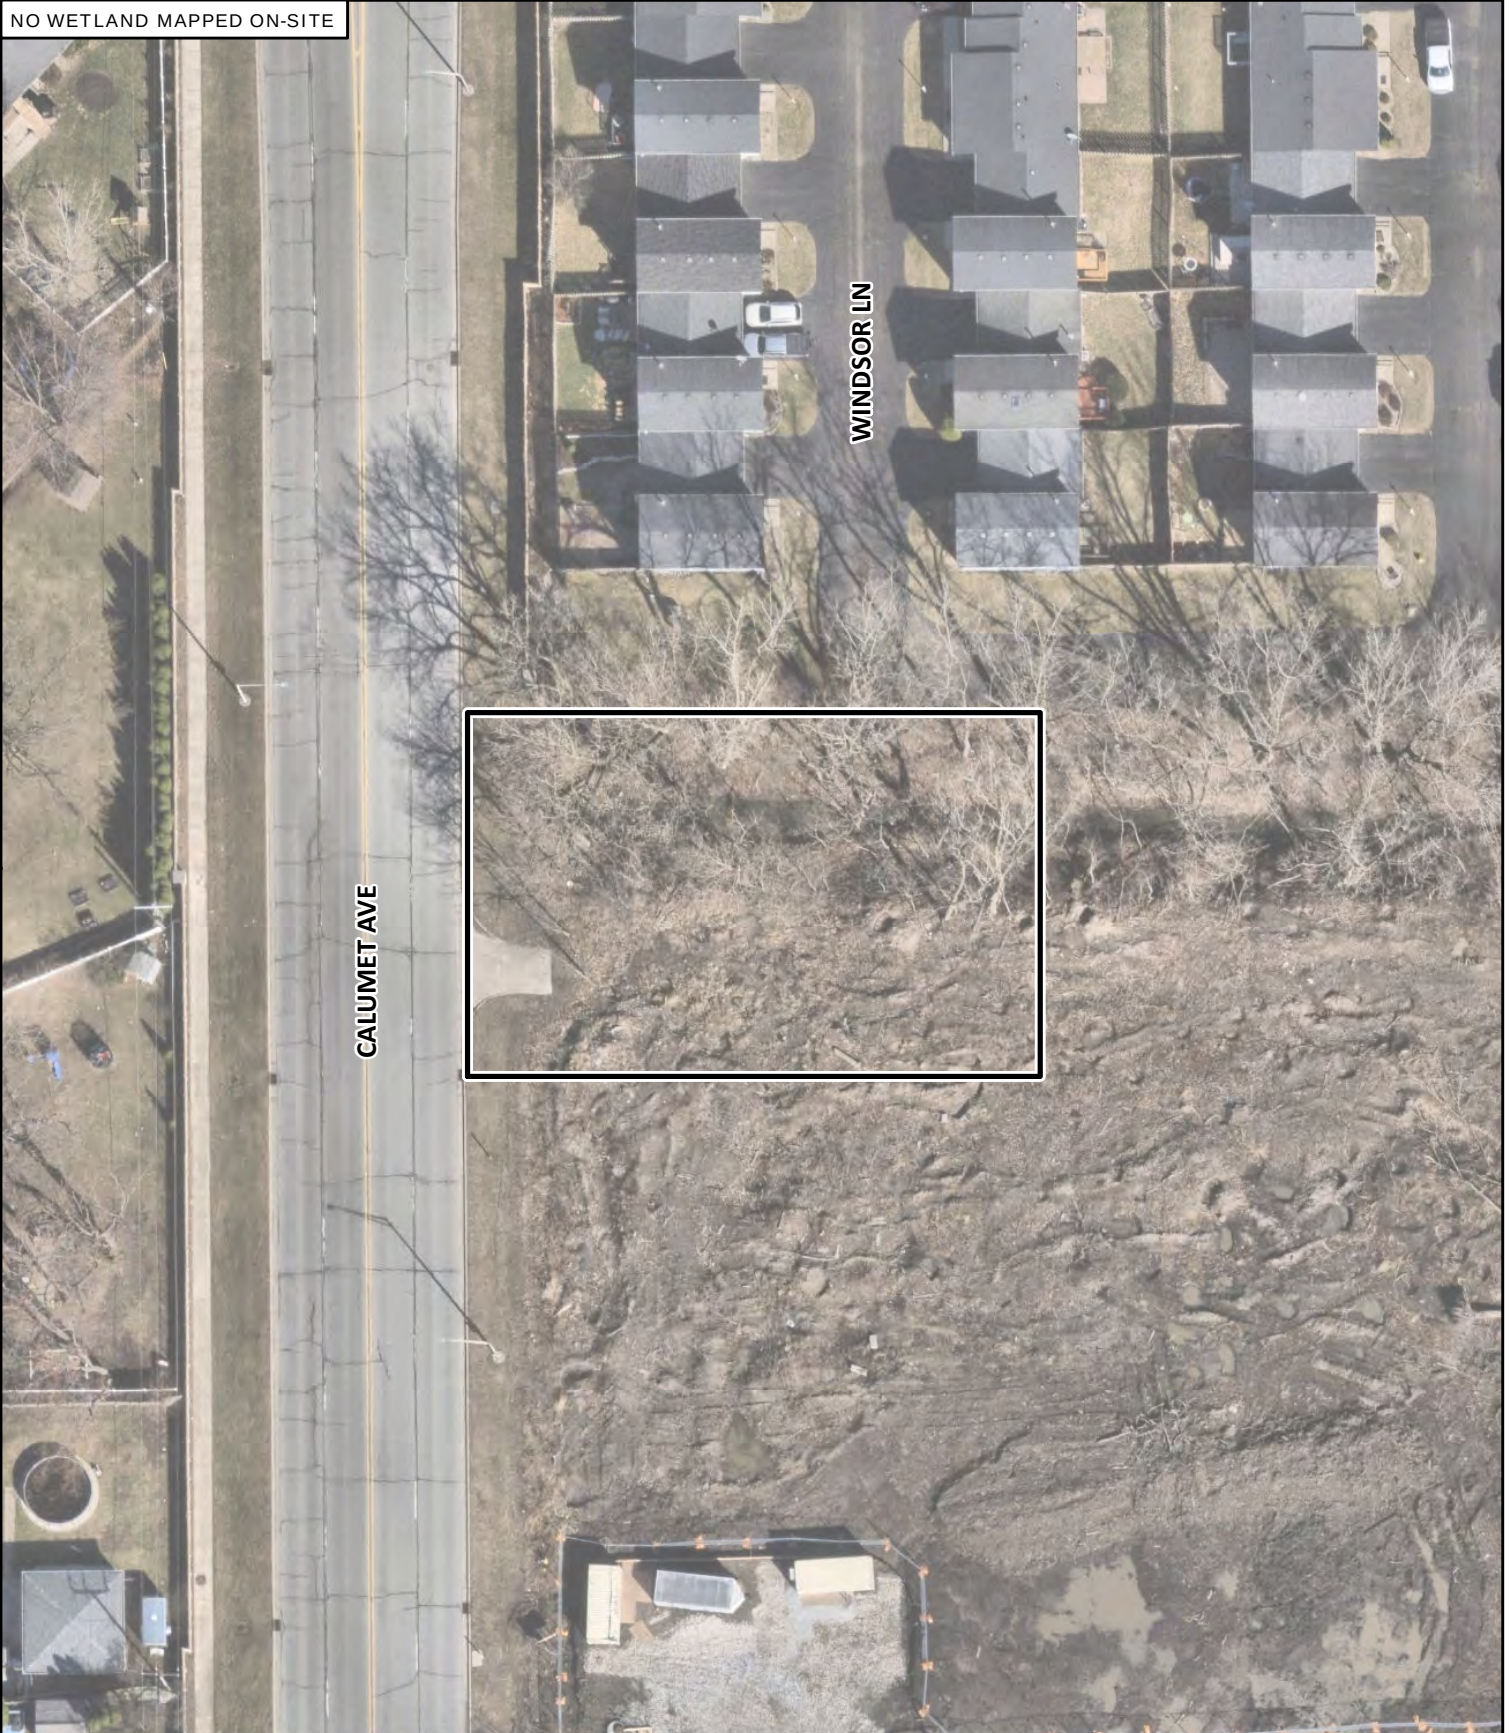

CLIENT:



TOWN OF DYER

TITLE:

NATIONAL WETLAND INVENTORY

CBBEL # 25-0594

DATE: 6/4/2026


EXH 2



CHRISTOPHER B. BURKE Engineering, Ltd.



9575 W. Higgins Road, Suite 600, Rosemont, Illinois 60018 (847)823-0500

DSGN.		SCALE:	1" = 50'
DWN.	KEK	USER:	KKOPIJA
CHKD.	JMA	PLOT DATE:	6/4/2026
FILE NAME:	250594_NWI		

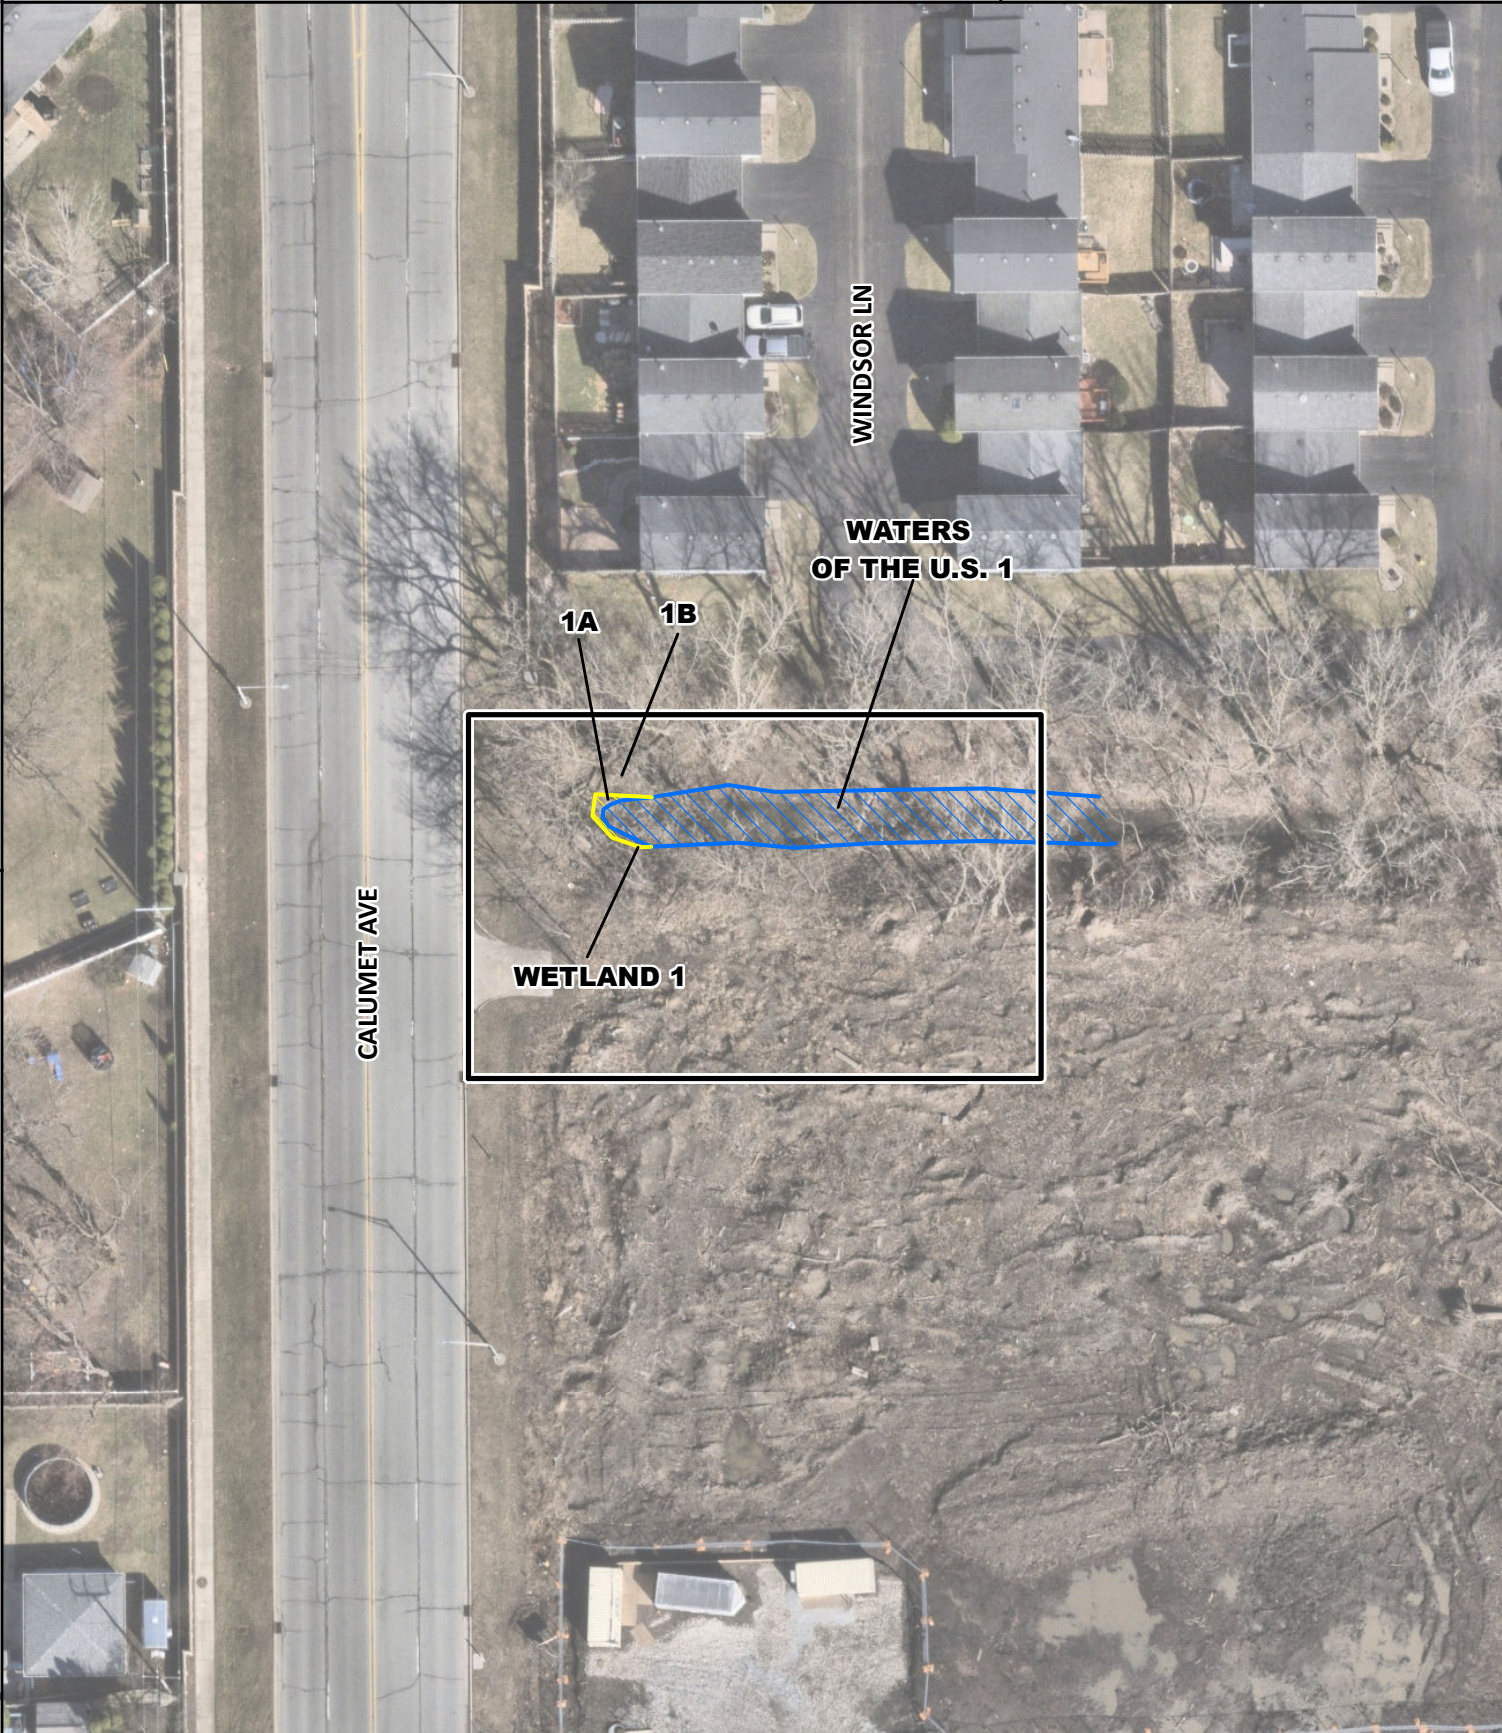

CLIENT:	 TOWN OF DYER	TITLE:	APPROXIMATE WETLAND DELINEATION		CBBEL # 25-0594	
					DATE: 9/11/2026	
 CHRISTOPHER B. BURKE Engineering, Ltd. 9575 W. Higgins Road, Suite 600, Rosemont, Illinois 60018 (847)823-0500		DSGN.			SCALE:	1" = 50'
		DWN.		KEK	USER:	KKOPIJA
		CHKD.		JMA	PLOT DATE:	9/11/2026
		FILE NAME:		250594_AWD		
		EXH 7				

N:\DYER\250594\GIS\Exhibits\ERD250594_AWD.mxd

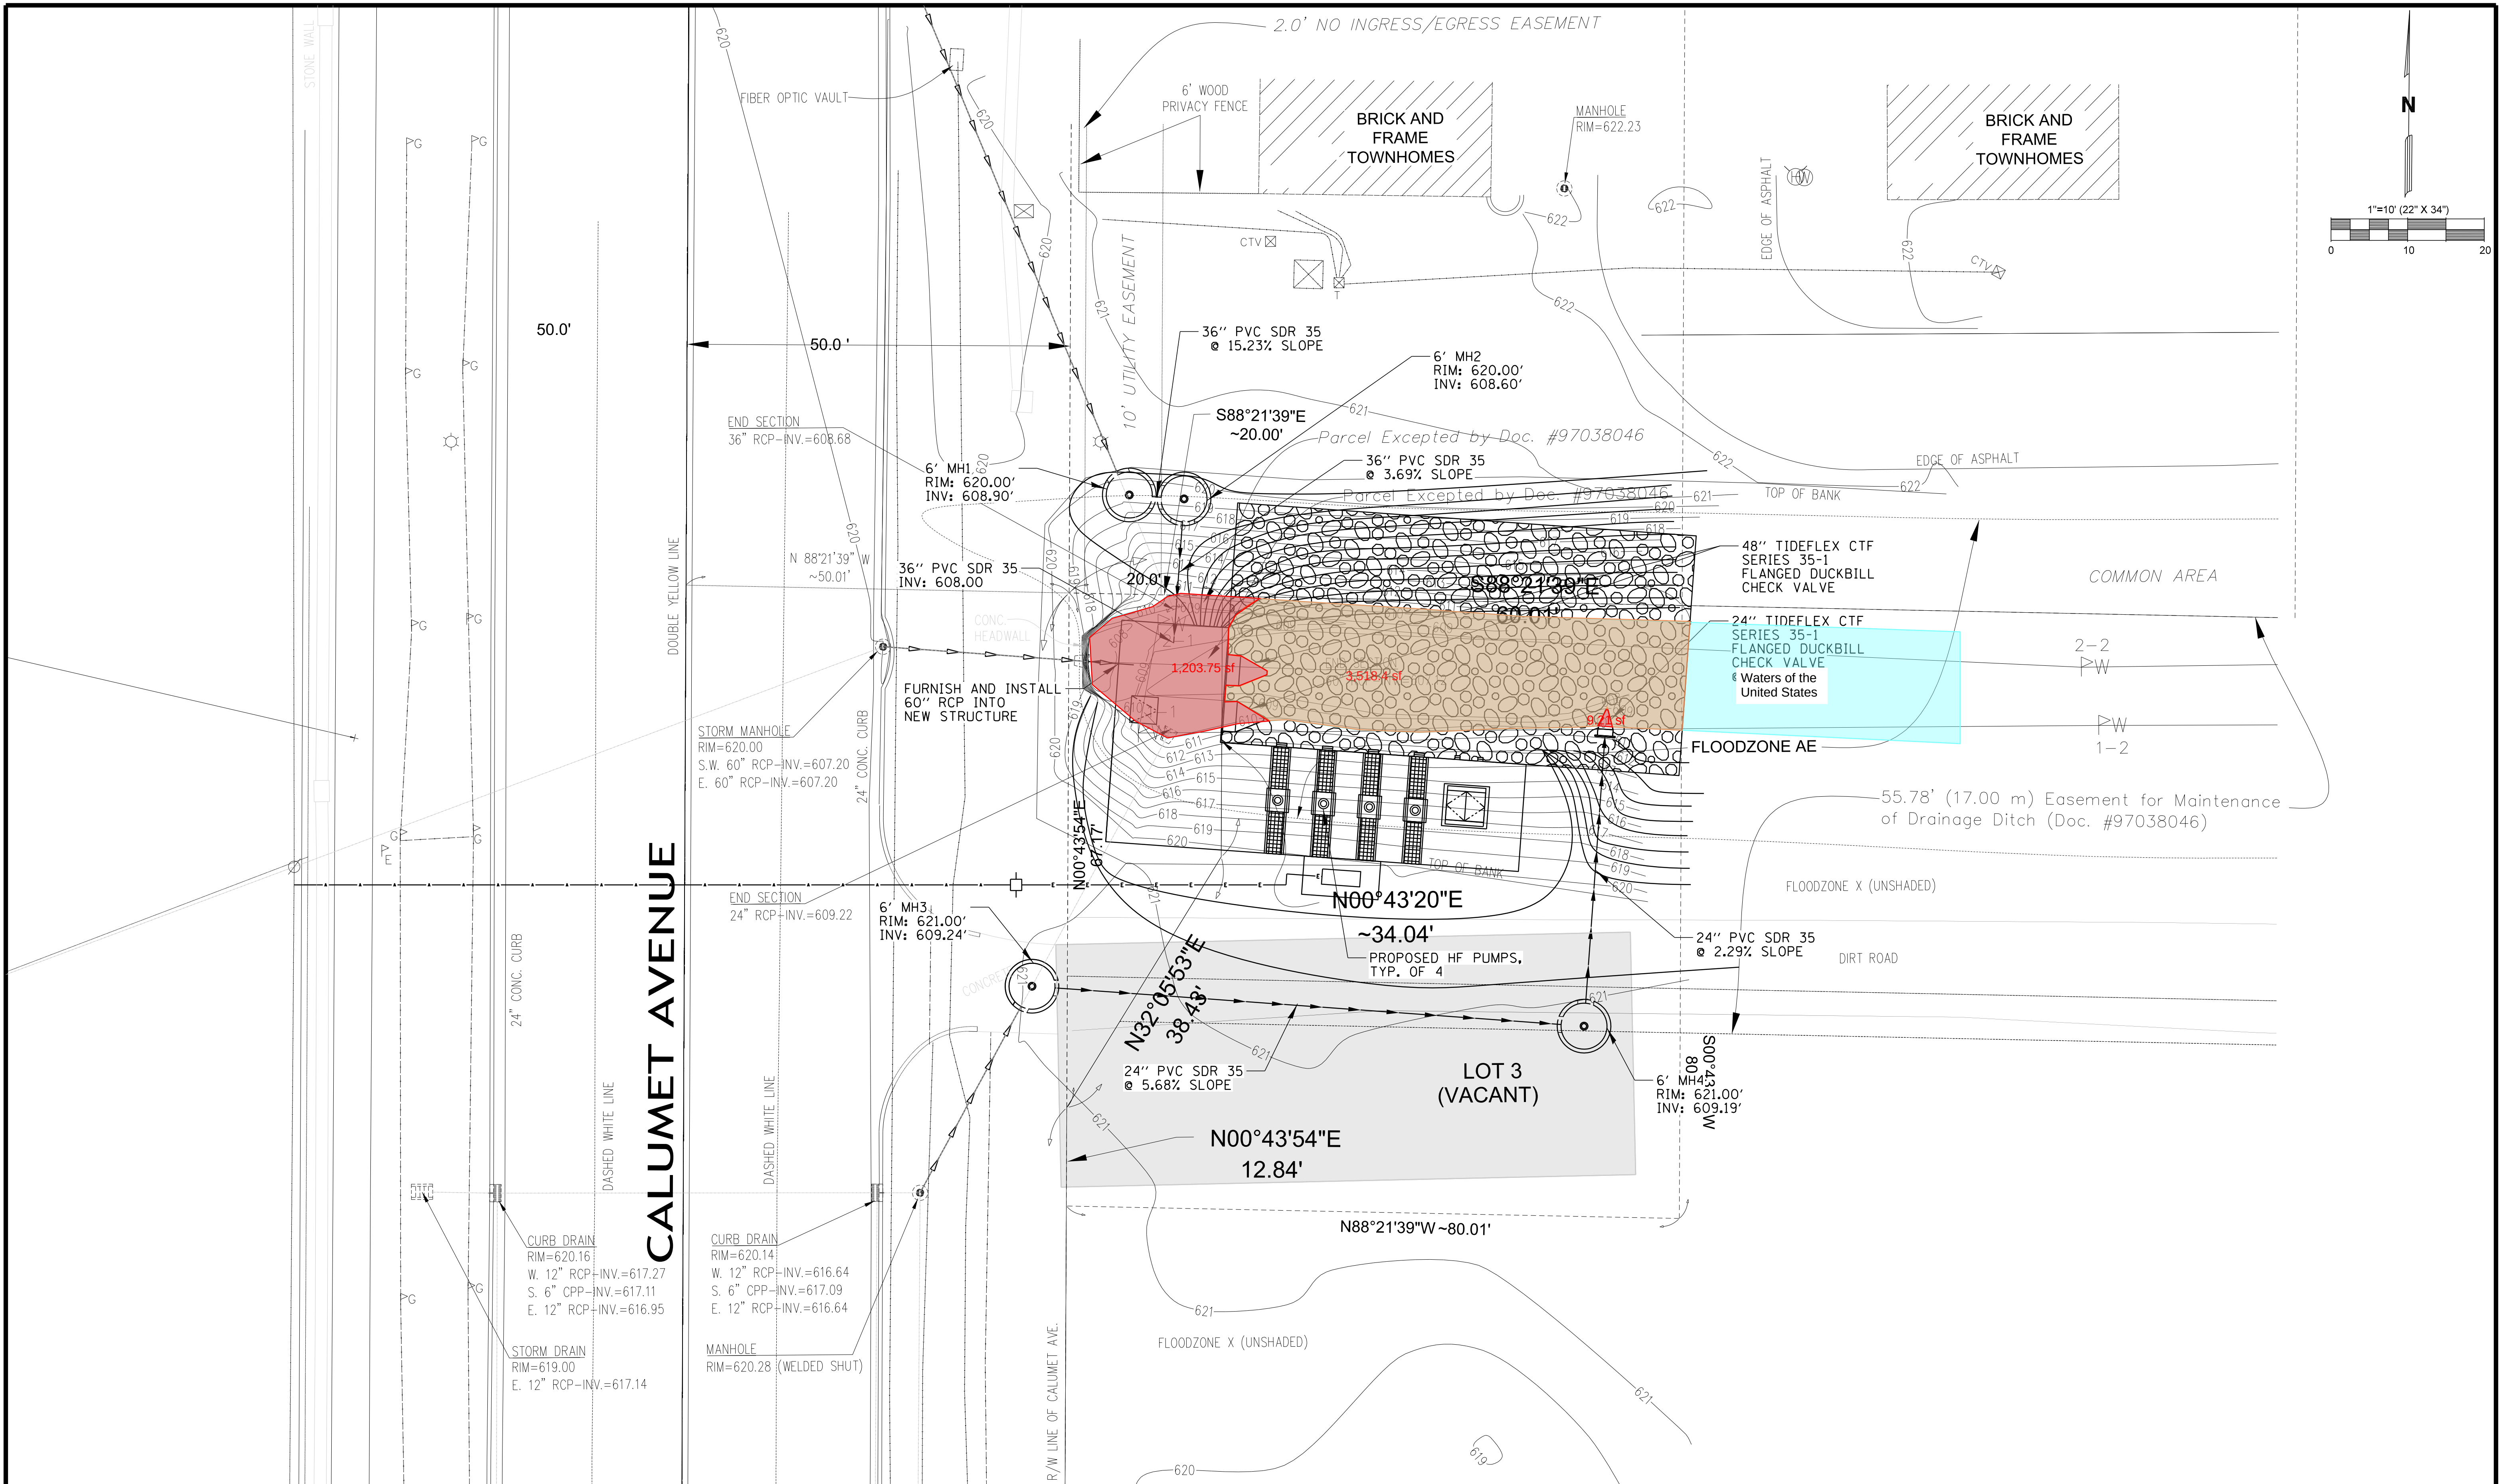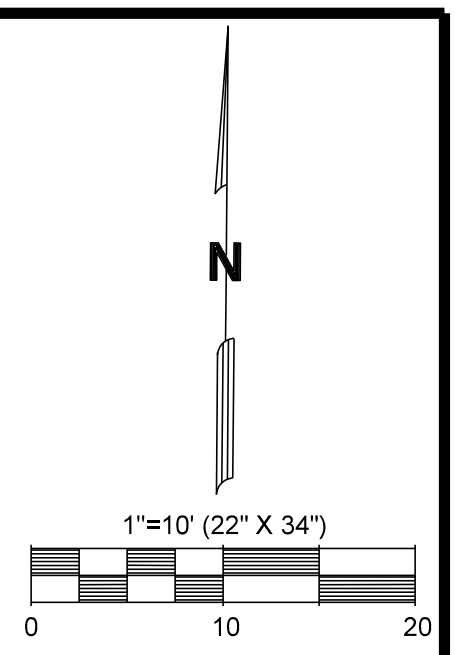

CHRISTOPHER B. BURKE ENGINEERING, LTD.
9575 W. Higgins Road, Suite 600
Rosemont, Illinois 60018
(847) 823-0500



DYER STORMWATER BOARD
ONE TOWN SQUARE
DYER, INDIANA 46311
(219) 865-2505

NO.	DATE	NATURE OF REVISION	CHKD.	MODEL
1	9/10/2026	Initial Design	JPC	Default
2	9/10/2026	Revised Design	JPC	Default
3	9/10/2026	Final Design	JPC	Default
4	9/10/2026	As Built	JPC	Default
5	9/10/2026	Revised Design	JPC	Default
6	9/10/2026	Final Design	JPC	Default
7	9/10/2026	As Built	JPC	Default
8	9/10/2026	Revised Design	JPC	Default
9	9/10/2026	Final Design	JPC	Default
10	9/10/2026	As Built	JPC	Default

TITLE:	PROJECT NO. 250594
TOWN OF DYER NORTHGATE PUMP STATION PROPOSED SITE PLAN	DATE: 9/10/2026
	SHEET 4 OF 7
	DRAWING NO. 4