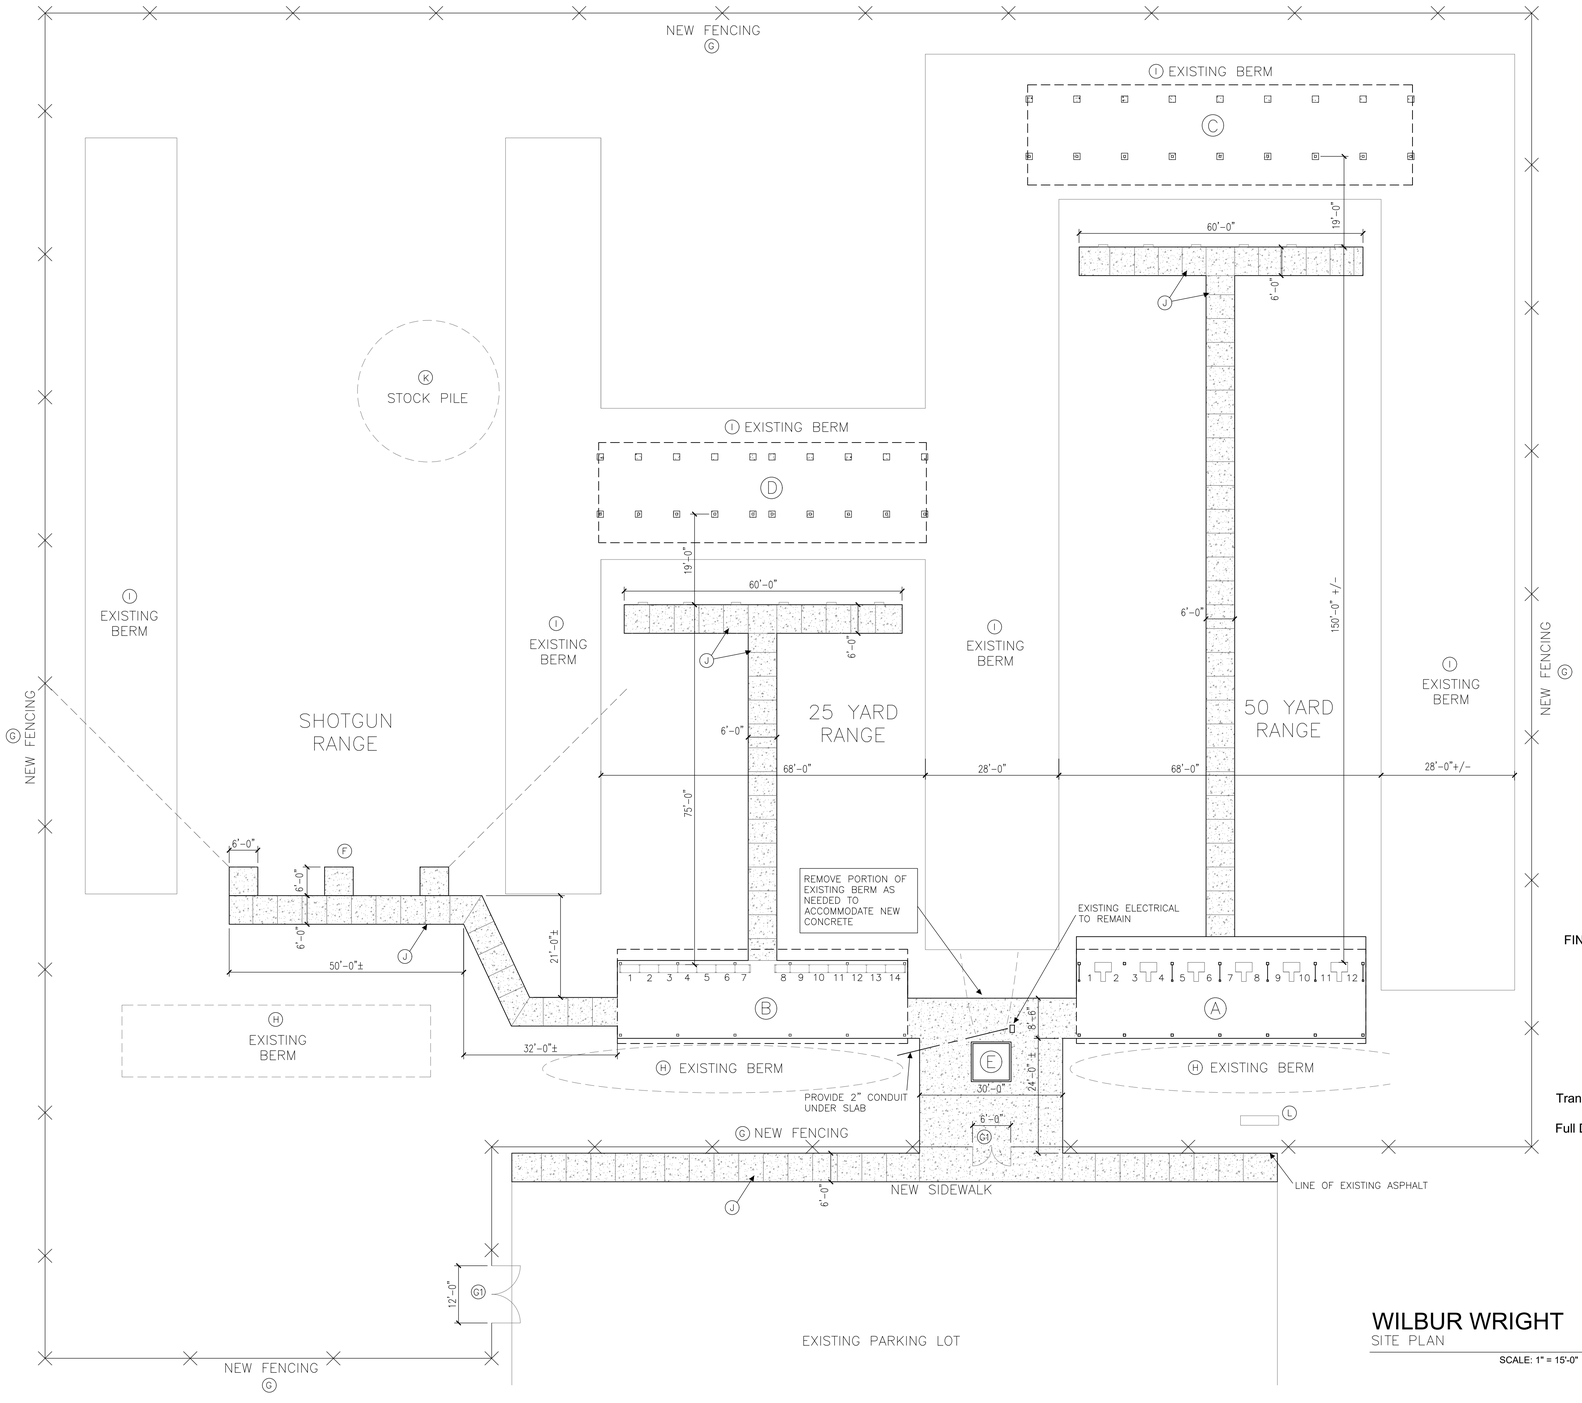

WILBUR WRIGHT
SITE PLAN
SCALE: 1" = 15'-0"

PLAN KEYNOTES:

- (A) SHOOTING AREA CANOPY FOR 50 YARD RANGE. REFER TO A-2 FOR MORE INFORMATION.
- (B) SHOOTING AREA CANOPY FOR 25 YARD RANGE. REFER TO A-3 FOR MORE INFORMATION.
- (C) RICOCHET CATCHER FOR 50 YARD RANGE. REFER TO A-4 FOR MORE INFORMATION.
- (D) RICOCHET CATCHER FOR 25 YARD RANGE. REFER TO A-5 FOR MORE INFORMATION.
- (E) EXISTING RANGE MASTER STATION TO BE MOVED AND RELOCATED.
- (F) (3) SHOTGUN RANGE STATIONS. 6'-0"x6'-0" CONCRETE PADS
- (G) NEW FENCING. REFER TO SPECIFICATIONS.
  - (G1) NEW FENCING GATES. REFER TO SPECIFICATIONS.
- (H) EXISTING BERM TO BE REMOVED.
- (I) EXISTING BERM TO BE RECONSTRUCTED
- (J) NEW ADA COMPLIANT WALKWAY
- (K) STOCK PILE BERM TO BE CLEANED AND USED TO RE-BUILD BERMS
- (L) EXISTING FUEL TANK WILL BE RELOCATED BY FUEL COMPANY

PLAN GENERAL NOTES:

PLAN LAYOUT IS TO SHOW GENERAL INTENT OF THE PROJECT. ALL DIMENSIONS TO BE VERIFIED IN FIELD. CONTRACTOR TO WORK WITH OWNER TO STAKE THE EXACT LOCATIONS BEFORE CONSTRUCTION BEGINS.

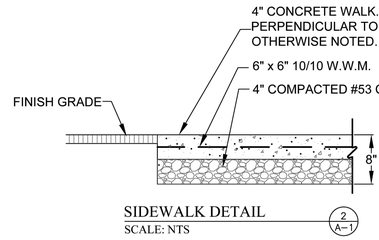

SIDEWALK DETAIL (2 / A-1)
SCALE: NTS

Transverse Slope Shall Not Exceed 1:50. Longitudinal Slope Shall Not Exceed 1:20.

Full Depth Separators Are Not Permitted Except At Expansion Joints.

Certified by:

Shooting Range Renovations

Wilbur Wright FWA
DEPT. OF NATURAL RESOURCES

STATE OF INDIANA
DEPARTMENT OF NATURAL RESOURCES
DIVISION OF FACILITIES, FLEET, ASSET MANAGEMENT, AND ENGINEERING
ROOM W299, INDIANA GOVERNMENT CENTER SOUTH
402 WEST WASHINGTON STREET
INDIANAPOLIS, INDIANA 46204

Revisions:

Project Number: ENG2602893355	
Requisition Number: Requisition#	
Designer:	Drawing Date: 10/29/25
Drafter:	Drawing Scale: AS NOTED
DNR Approval:	
Client Approval:	
File Number: XXX-XXX	
Drawing Number: A-1	
Sheet: 1 of 6	

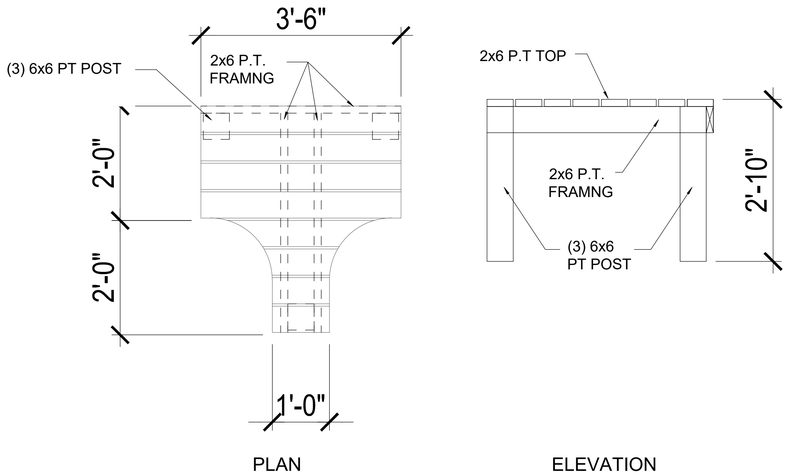

4 A-2 RIFLE BENCH

SCALE: 1/2" = 1'-0"

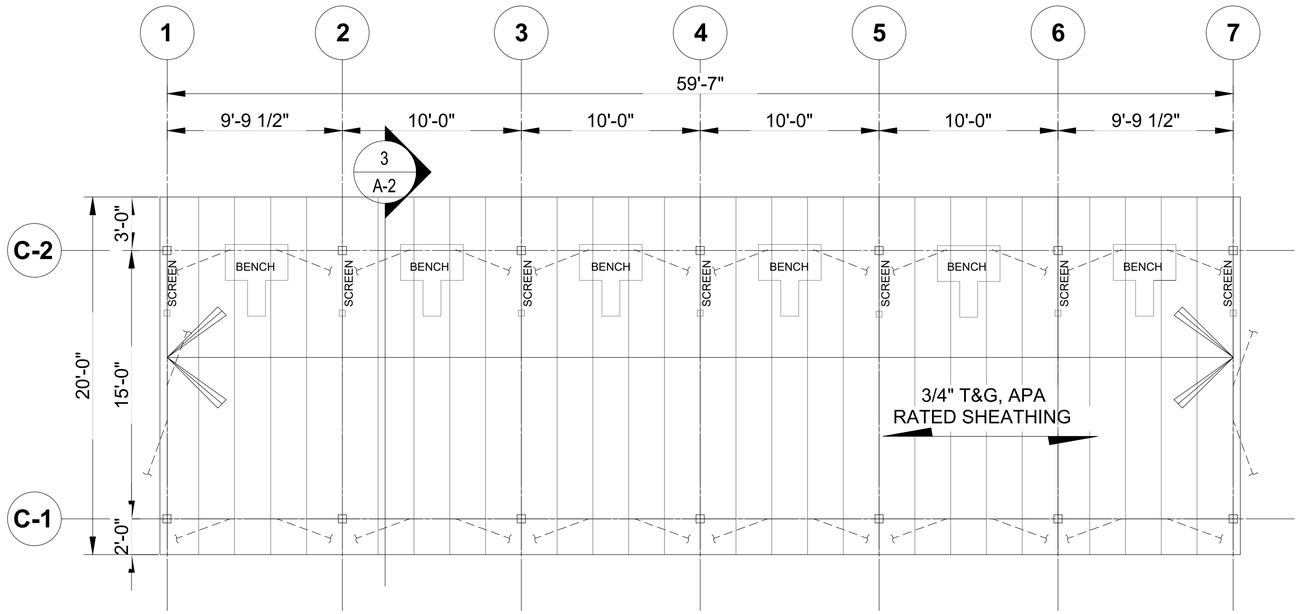

2 A-2 CANOPY - 50 YD RANGE FRAMING PLAN

SCALE: 1/4" = 1'-0"

N

NOTE:
SKETCHES ARE PROVIDED FOR REFERENCE ONLY. THE CONTRACTOR IS TO PROVIDE A DESIGN OF THE STRUCTURES THAT IS STAMPED BY AN INDIANA STRUCTURAL ENGINEER.

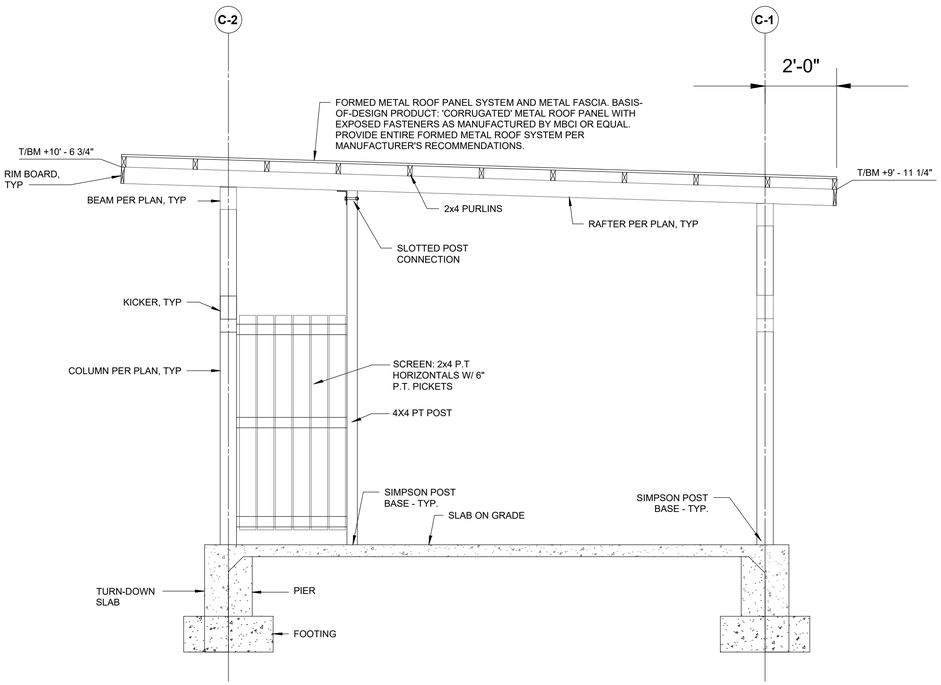

3 A-2 CANOPY SECTION (50 YARD)

SCALE: 1/2" = 1'-0"

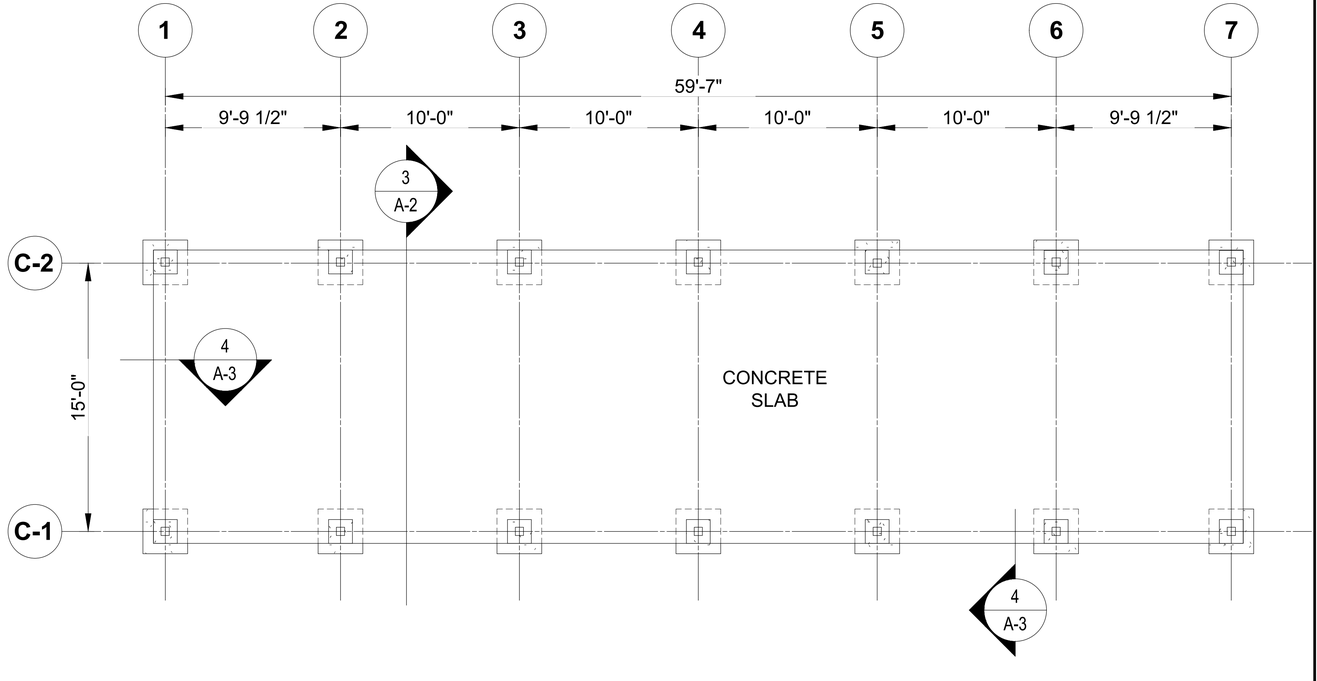

1 A-2 CANOPY - 50 YD RANGE FOUNDATION PLAN

SCALE: 1/4" = 1'-0"

N

Certified by:

Shooting Range Renovations
Wilbur Wright FWA
DEPT. OF NATURAL RESOURCES

STATE OF INDIANA
DEPARTMENT OF NATURAL RESOURCES
DIVISION OF FACILITIES, FLEET, ASSET MANAGEMENT, AND ENGINEERING
ROOM W399 INDIANA GOVERNMENT CENTER SOUTH
402 WEST WASHINGTON STREET
INDIANAPOLIS, INDIANA 46204

Revisions:

Project Number: ENG2602893355
Requisition Number: Requisition#
Designer:
Drawing Date: 10/29/25
Drafter:
Drawing Scale: AS NOTED
DNR Approval:
Client Approval:
File Number: XXX-XXX
Drawing Number: A-2
Sheet: 2 of 6

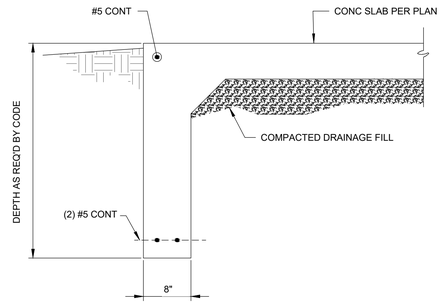

4 A-3 **TYP TURNED DOWN SLAB SECTION**

SCALE: 1" = 1'-0"

NOTE:
SKETCHES ARE PROVIDED FOR REFERENCE ONLY. THE CONTRACTOR IS TO PROVIDE A DESIGN OF THE STRUCTURES THAT IS STAMPED BY AN INDIANA STRUCTURAL ENGINEER.

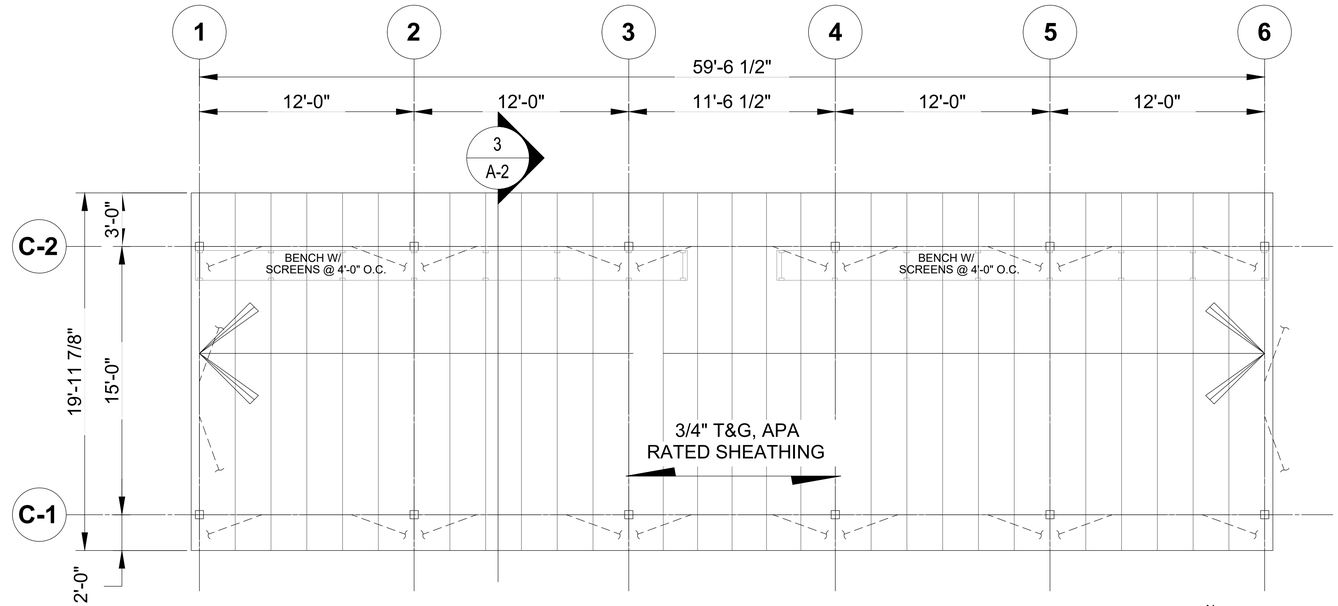

2 A-3 **CANOPY - 25 YD RANGE FRAMING PLAN**

SCALE: 1/4" = 1'-0"

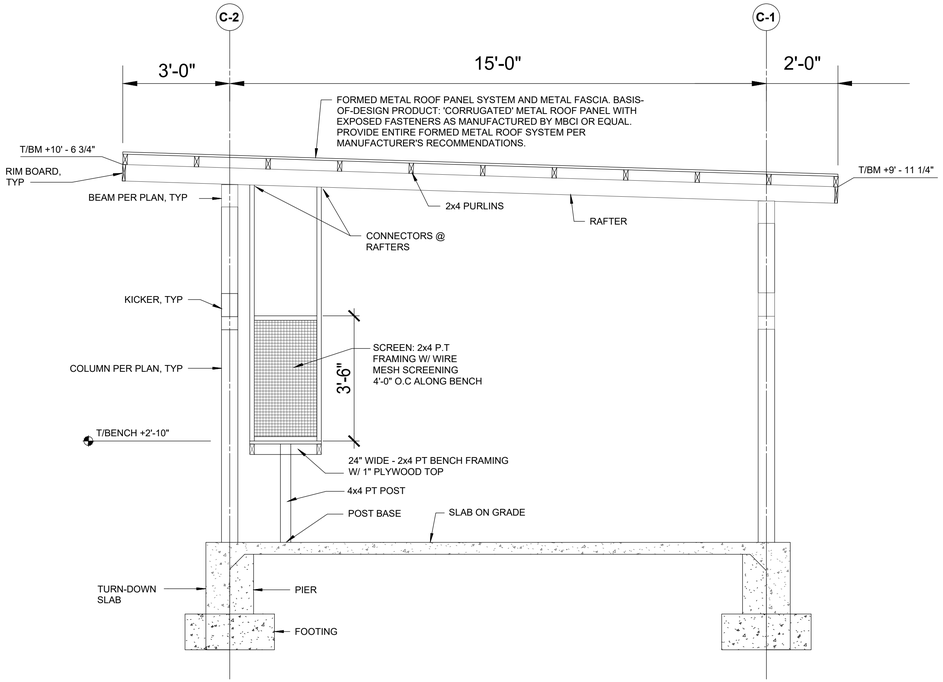

3 A-3 **TYPICAL PISTOL BENCH DETAIL**

SCALE: 1" = 1'-0"

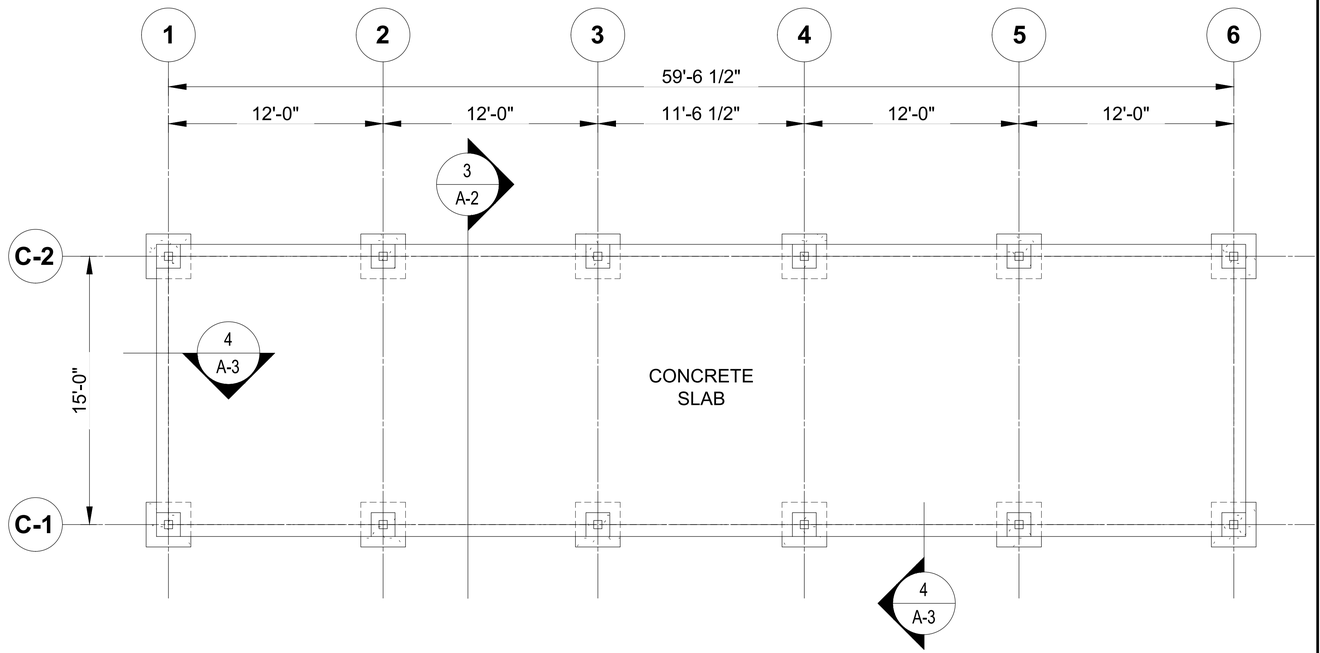

1 A-3 **CANOPY - 25 YD RANGE FOUNDATION PLAN**

SCALE: 1/4" = 1'-0"

N

Certified by:

Shooting Range Renovations
Wilbur Wright FWA
DEPT. OF NATURAL RESOURCES

STATE OF INDIANA
DEPARTMENT OF NATURAL RESOURCES
DIVISION OF FACILITIES, FLEET, ASSET MANAGEMENT, AND ENGINEERING
ROOM W299, INDIANA GOVERNMENT CENTER SOUTH
402 WEST WASHINGTON STREET
INDIANAPOLIS, INDIANA 46204

Revisions:

Project Number: ENG2602893355
Requisition Number: Requisition#
Designer:
Drawing Date: 10/29/25
Drafter:
Drawing Scale: AS NOTED
DNR Approval:
Client Approval:
File Number: XXX-XXX
Drawing Number: A-3
Sheet: 3 of 6

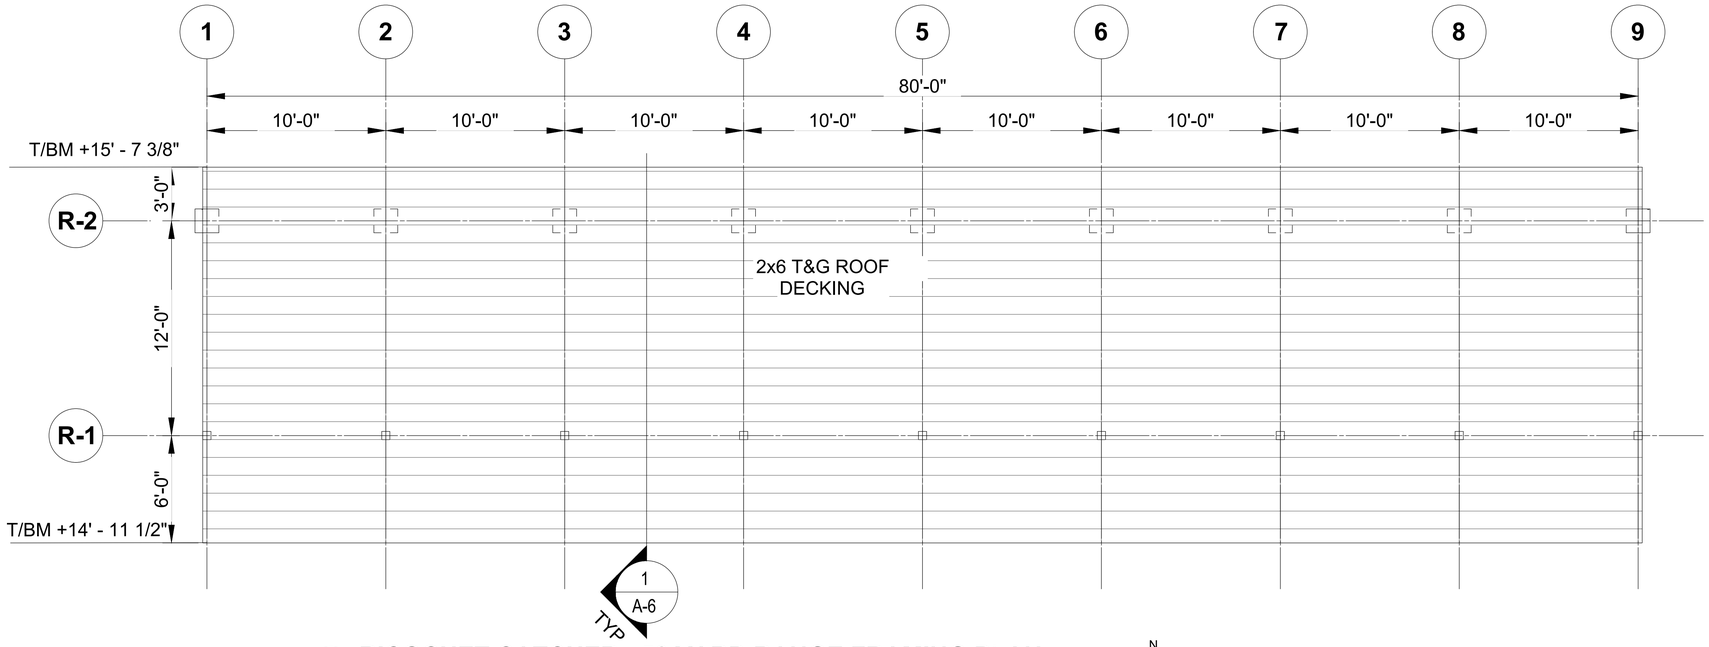

2 / A-4 **RICOCHET CATCHER - 50 YARD RANGE FRAMING PLAN**

SCALE: 1/4" = 1'-0"

N

NOTE:
SKETCHES ARE PROVIDED FOR REFERENCE ONLY. THE CONTRACTOR IS TO PROVIDE A DESIGN OF THE STRUCTURES THAT IS STAMPED BY AN INDIANA STRUCTURAL ENGINEER.

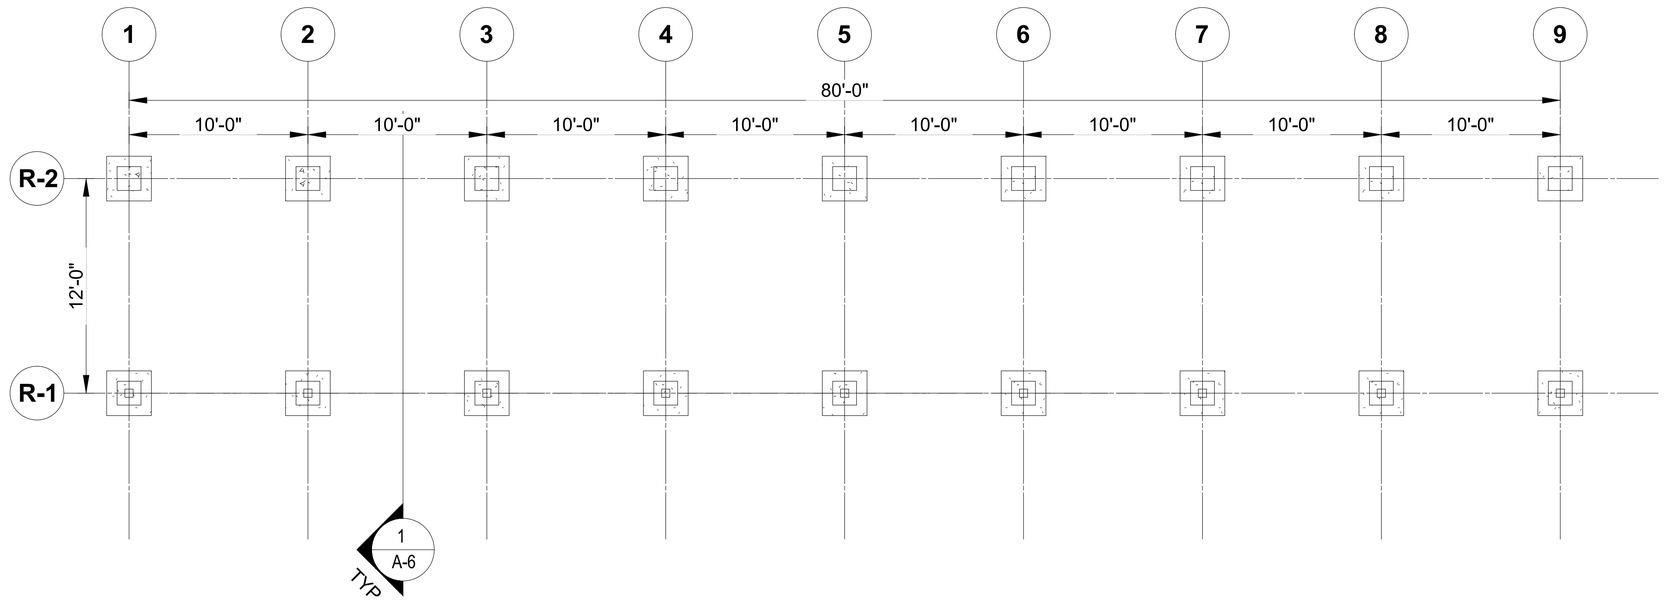

1 / A-4 **RICOCHET CATCHER - 50 YARD RANGE FOUNDATION PLAN**

SCALE: 1/4" = 1'-0"

Certified by:

Shooting Range Renovations
Wilbur Wright FWA
DEPT. OF NATURAL RESOURCES

STATE OF INDIANA
DEPARTMENT OF NATURAL RESOURCES
DIVISION OF FACILITIES, FLEET, ASSET MANAGEMENT, AND ENGINEERING
ROOM W299, INDIANA GOVERNMENT CENTER SOUTH
402 WEST WASHINGTON STREET
INDIANAPOLIS, INDIANA 46204

Revisions:

Project Number: ENG2602893355
Requisition Number: Requisition#
Designer:
Drawing Date: 10/29/25
Drafter:
Drawing Scale: AS NOTED
DNR Approval:
Client Approval:
File Number: XXX-XXX
Drawing Number: A-4
Sheet: 4 of 6

NOTE:
SKETCHES ARE PROVIDED FOR REFERENCE ONLY. THE CONTRACTOR IS TO PROVIDE A DESIGN OF THE STRUCTURES THAT IS STAMPED BY AN INDIANA STRUCTURAL ENGINEER.

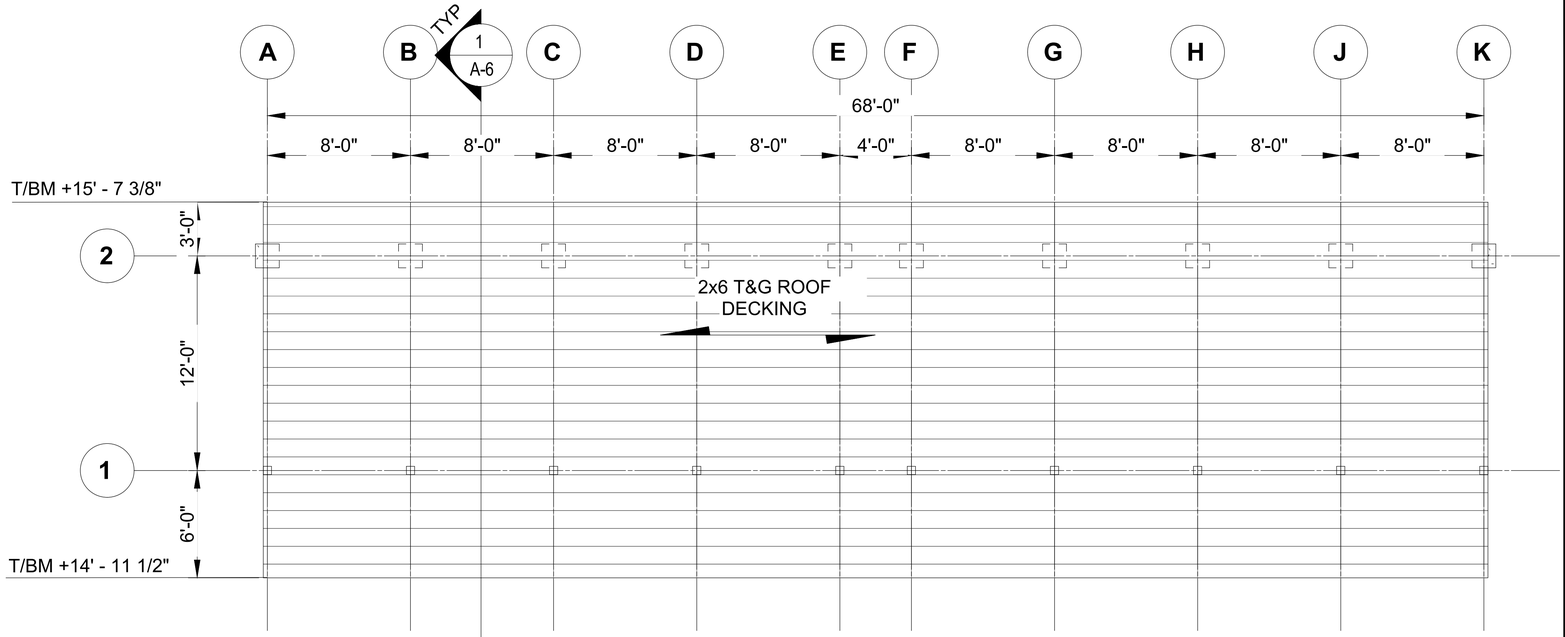

2 A-5 **RICOCHET CATCHER - 25 YARD RANGE FRAMING PLAN**
SCALE: 1/4" = 1'-0"

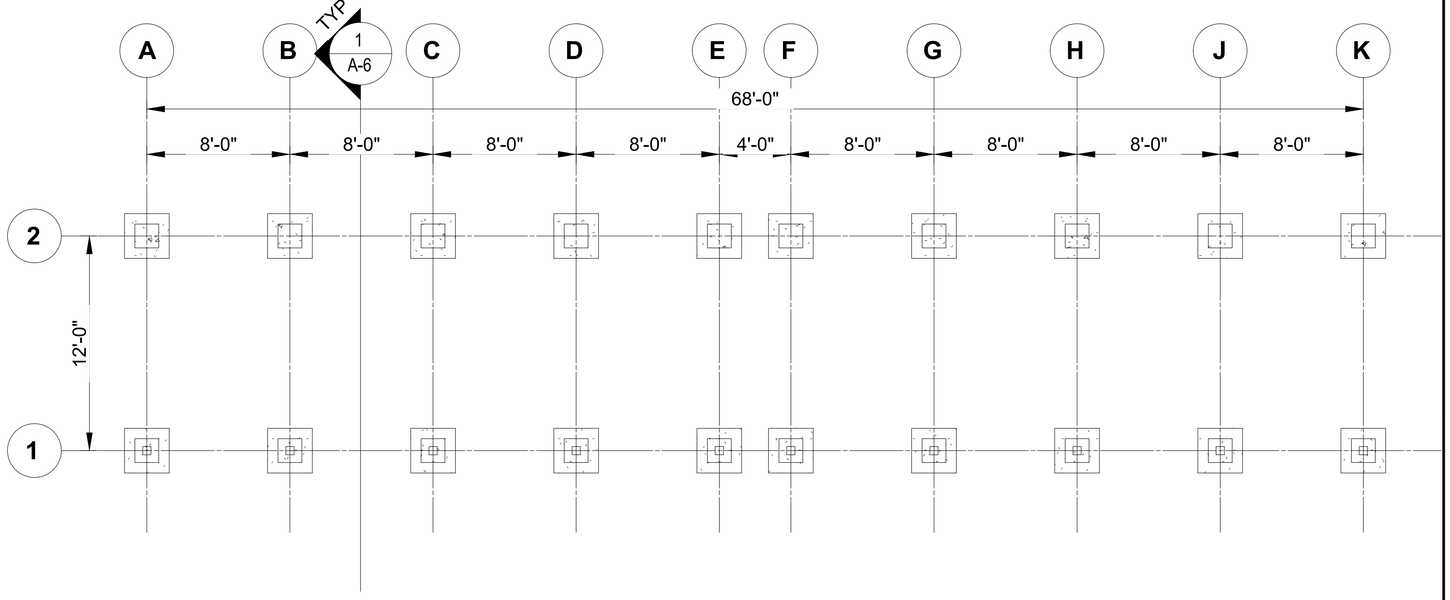

1 A-5 **RICOCHET CATCHER - 25 YARD RANGE FOUNDATION PLAN**
SCALE: 1/4" = 1'-0"

Certified by:

Shooting Range Renovations
Wilbur Wright FWA
DEPT. OF NATURAL RESOURCES

STATE OF INDIANA
DEPARTMENT OF NATURAL RESOURCES
DIVISION OF FACILITIES, FLEET, ASSET MANAGEMENT, AND ENGINEERING
ROOM W299 INDIANA GOVERNMENT CENTER SOUTH
402 WEST WASHINGTON STREET
INDIANAPOLIS, INDIANA 46204

Revisions:

Project Number: ENG2602893355
Requisition Number: Requisition#
Designer:
Drawing Date: 10/29/25
Drafter:
Drawing Scale: AS NOTED
DNR Approval:
Client Approval:
File Number: XXX-XXX
Drawing Number: A-5
Sheet: 5 of 6

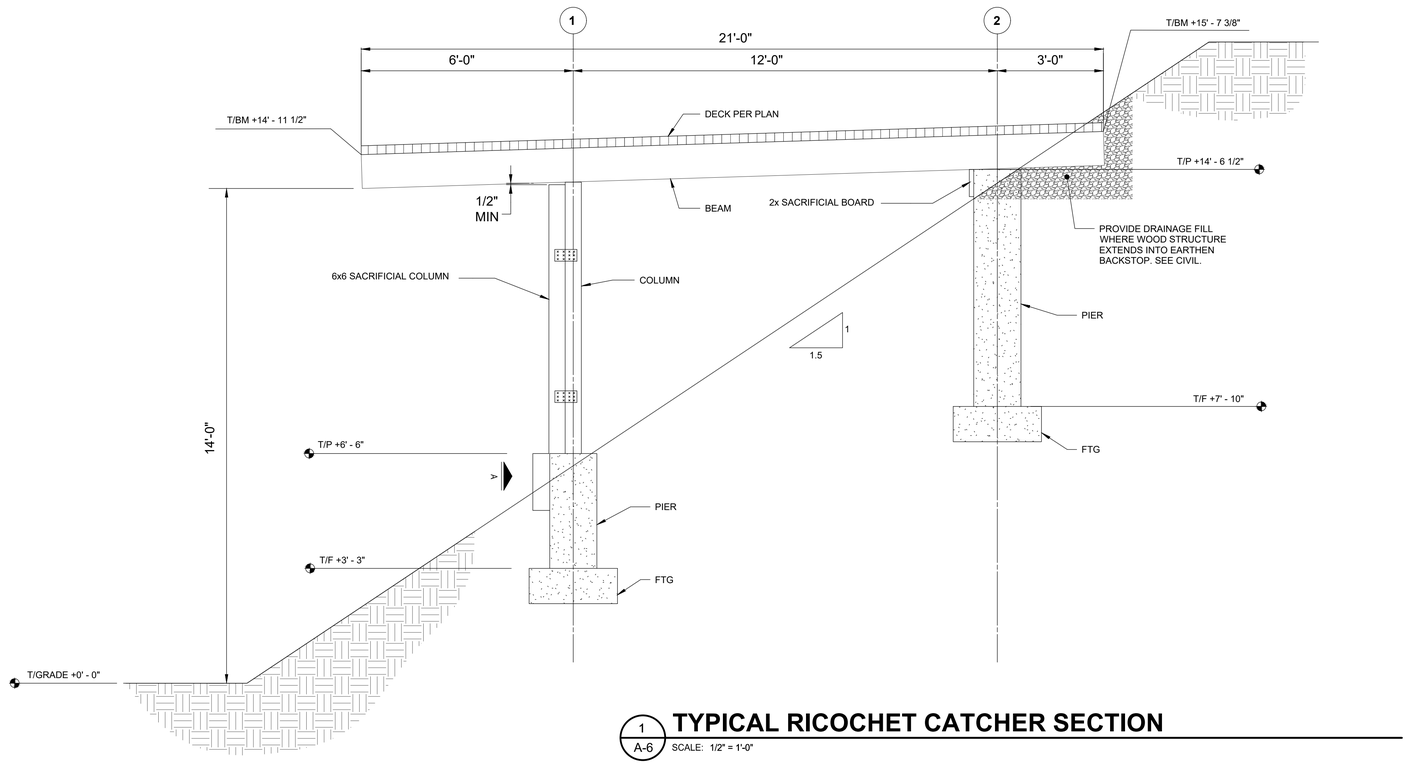

1 A-6 **TYPICAL RICOCHET CATCHER SECTION**

SCALE: 1/2" = 1'-0"

Certified by:

Shooting Range Renovations
Wilbur Wright FWA
DEPT. OF NATURAL RESOURCES

STATE OF INDIANA
DEPARTMENT OF NATURAL RESOURCES
DIVISION OF FACILITIES, FLEET, ASSET MANAGEMENT, AND ENGINEERING
ROOM W299, INDIANA GOVERNMENT CENTER SOUTH
402 WEST WASHINGTON STREET
INDIANAPOLIS, INDIANA 46204

Revisions:

Project Number: ENG2602893355
Requisition Number: Requisition#
Designer:
Drawing Date: 10/29/25
Drafter:
Drawing Scale: AS NOTED
DNR Approval:
Client Approval:
File Number: XXX-XXX
Drawing Number: A-6
Sheet: 6 of 6