CITY OF PORTAGE

PLANS FOR
U.S. STEEL WWTP DEMOLITION

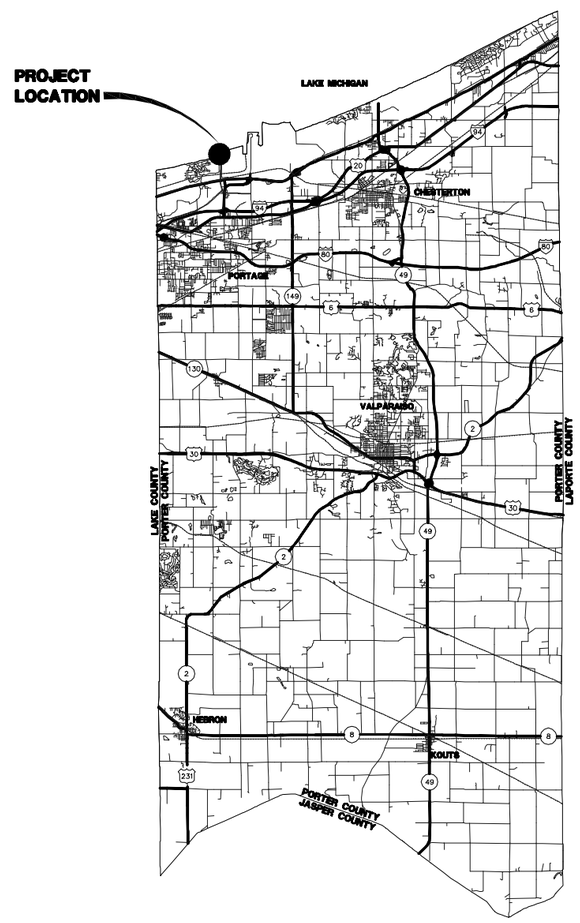

LOCATION MAP

INDEX	
DESCRIPTION	SHEET No.
TITLE SHEET	1
WORKING LIMITS & DEBRIS	2
PLANTING PLAN	3

PLAN DATE: 06/01/2005

PLANS PREPARED FOR:
CITY OF PORTAGE
6070 CENTRAL AVE.
PORTAGE, INDIANA, 46368

AMERICAN CONSULTING, INC.
ARCHITECTS CONSULTANTS ENGINEERS
7260 SHADELAND STATION INDIANAPOLIS, INDIANA 46256 (317) 547-5580

CYNTHIA L. FORT REGISTERED No. PE60860328 STATE OF INDIANA PROFESSIONAL ENGINEER

CYNTHIA L. FORT

PLOT SCALE: 1:1.000 EDIT DATE: 06/01/05 13:08:54 EDITED BY: JGM - 5396 DWG FILE: D:\Project Data\2005\0161 US Steel WWTP Demo\CADD\IN2005.0161 &COVER

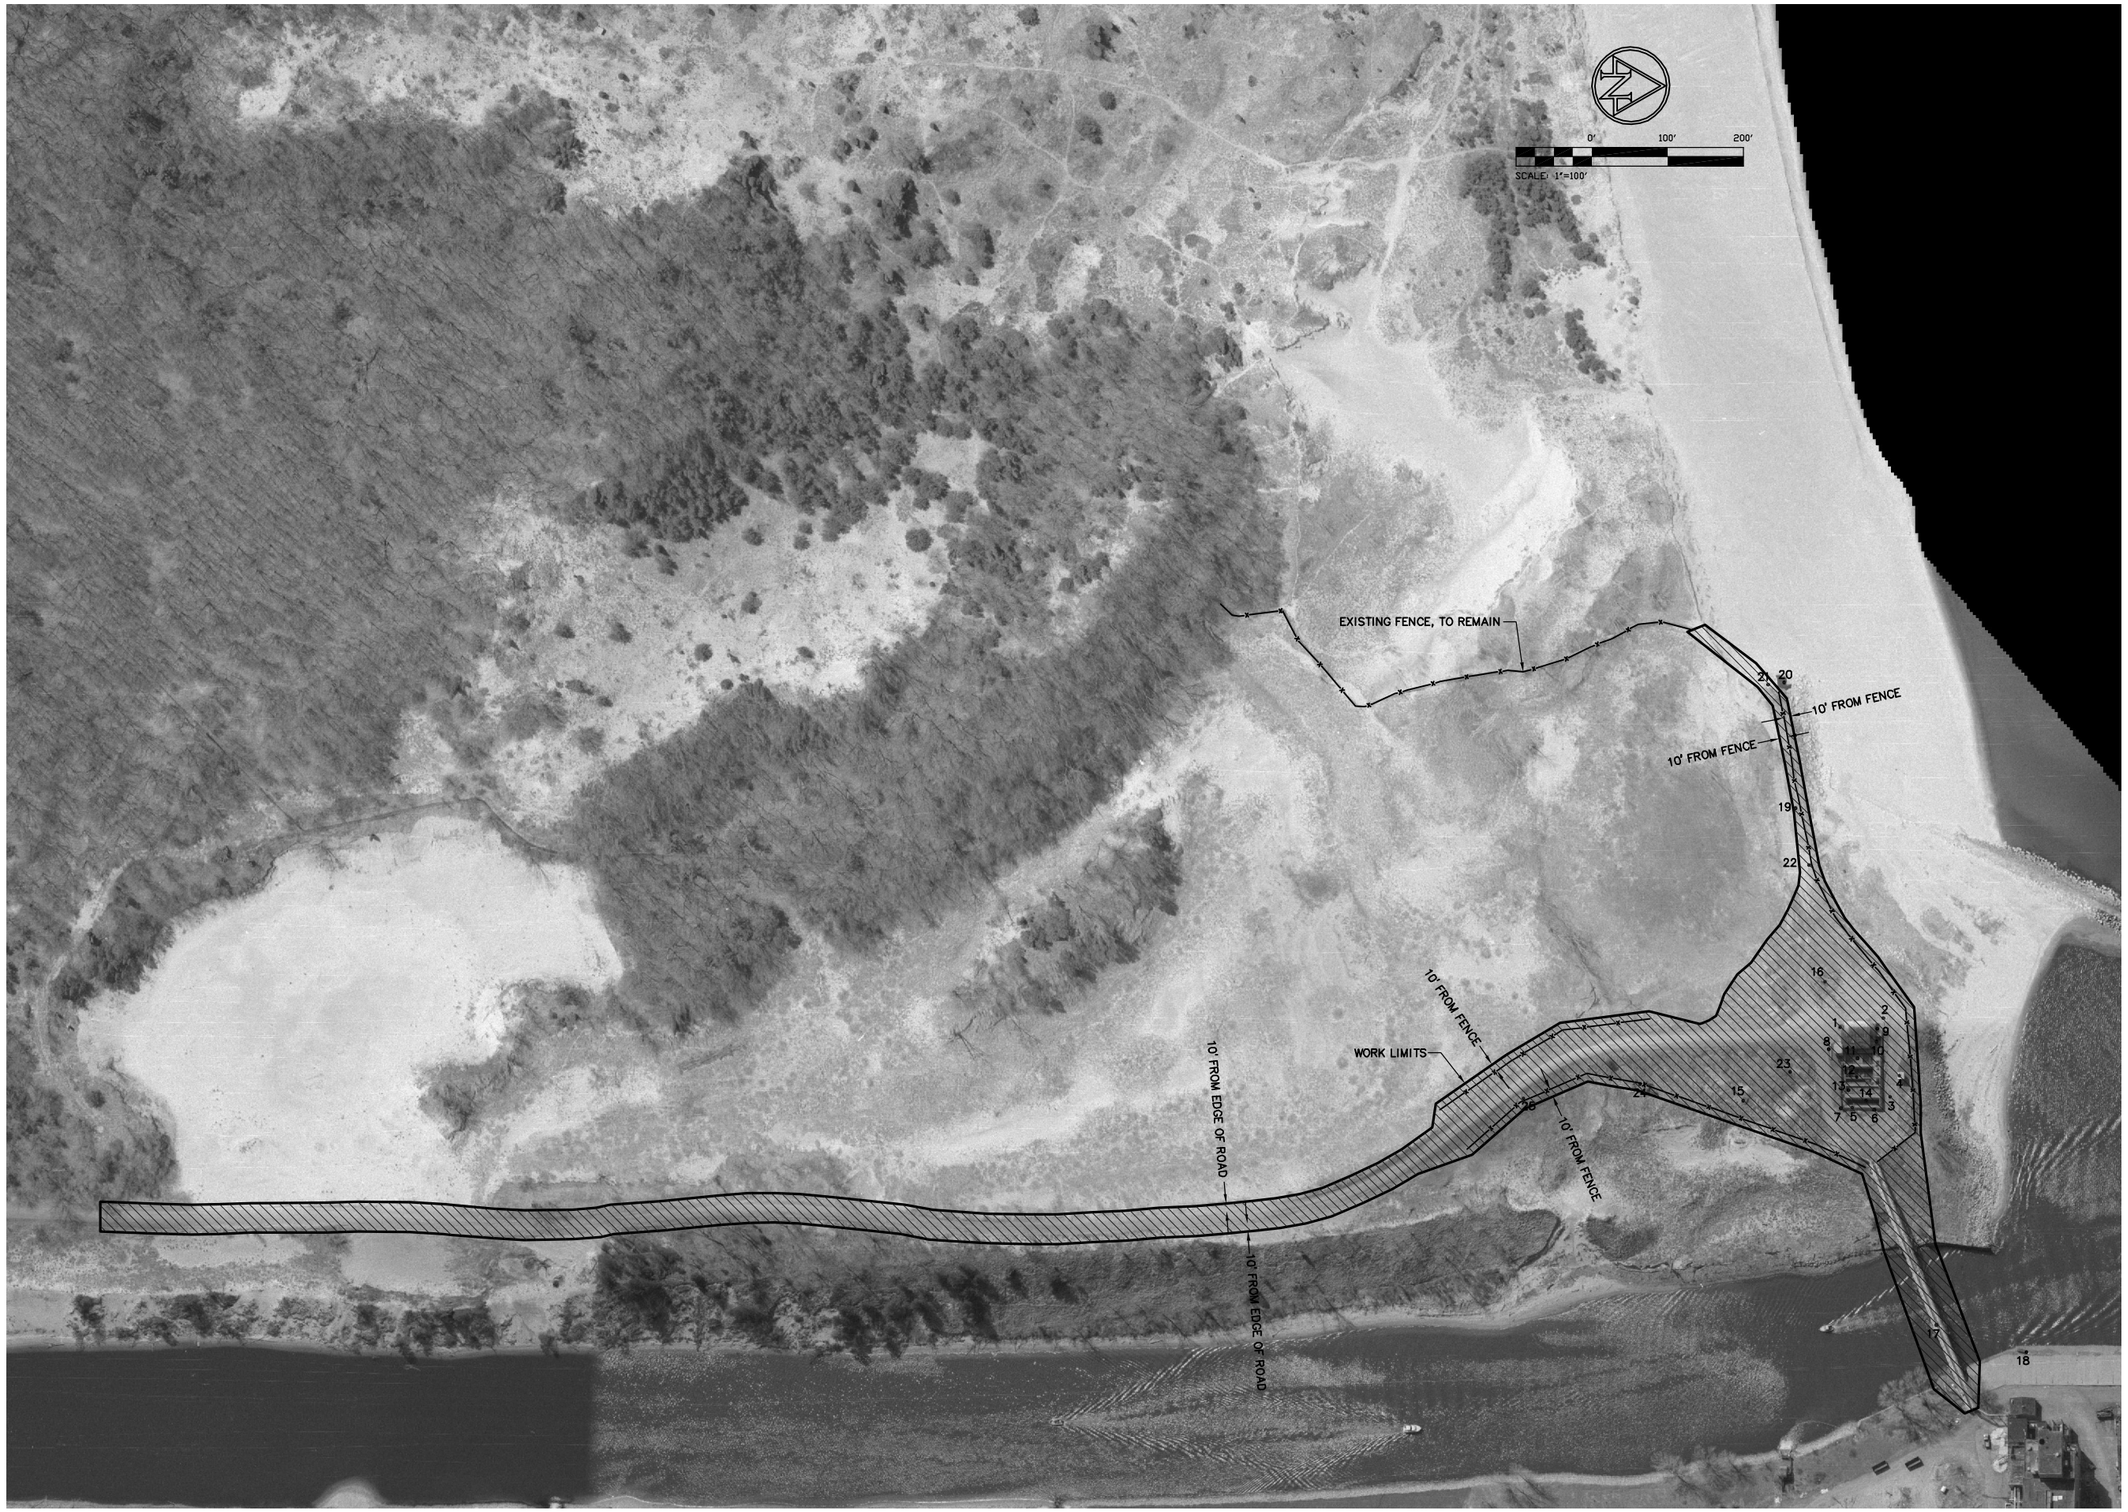

CITY OF PORTAGE

6070 CENTRAL AVENUE, PORTAGE, INDIANA 46368

AMERICAN CONSULTING, INC.
Architects
Consultants
Engineers
7260 SHADELAND STATION
INDIANAPOLIS, IN 46256-3917
(317) 547-5580 FAX: (317) 543-0270

Copyright (C) 1966-2005 by American Consulting, Inc.

CYNTHIA L. FORT
REGISTERED
No.
PE60860328
STATE OF
INDIANA
PROFESSIONAL ENGINEER

CERTIFIED BY

WORK LIMITS & DEBRIS

U.S. STEEL WWTP DEMOLITION

PORTAGE, INDIANA

DATE:	XX/XX/2005
DRAWN BY:	JSM
CHK'D BY:	CLF
JOB NO.	IN2005-0161

REVISIONS

SHEET NO.

2

- OF 3

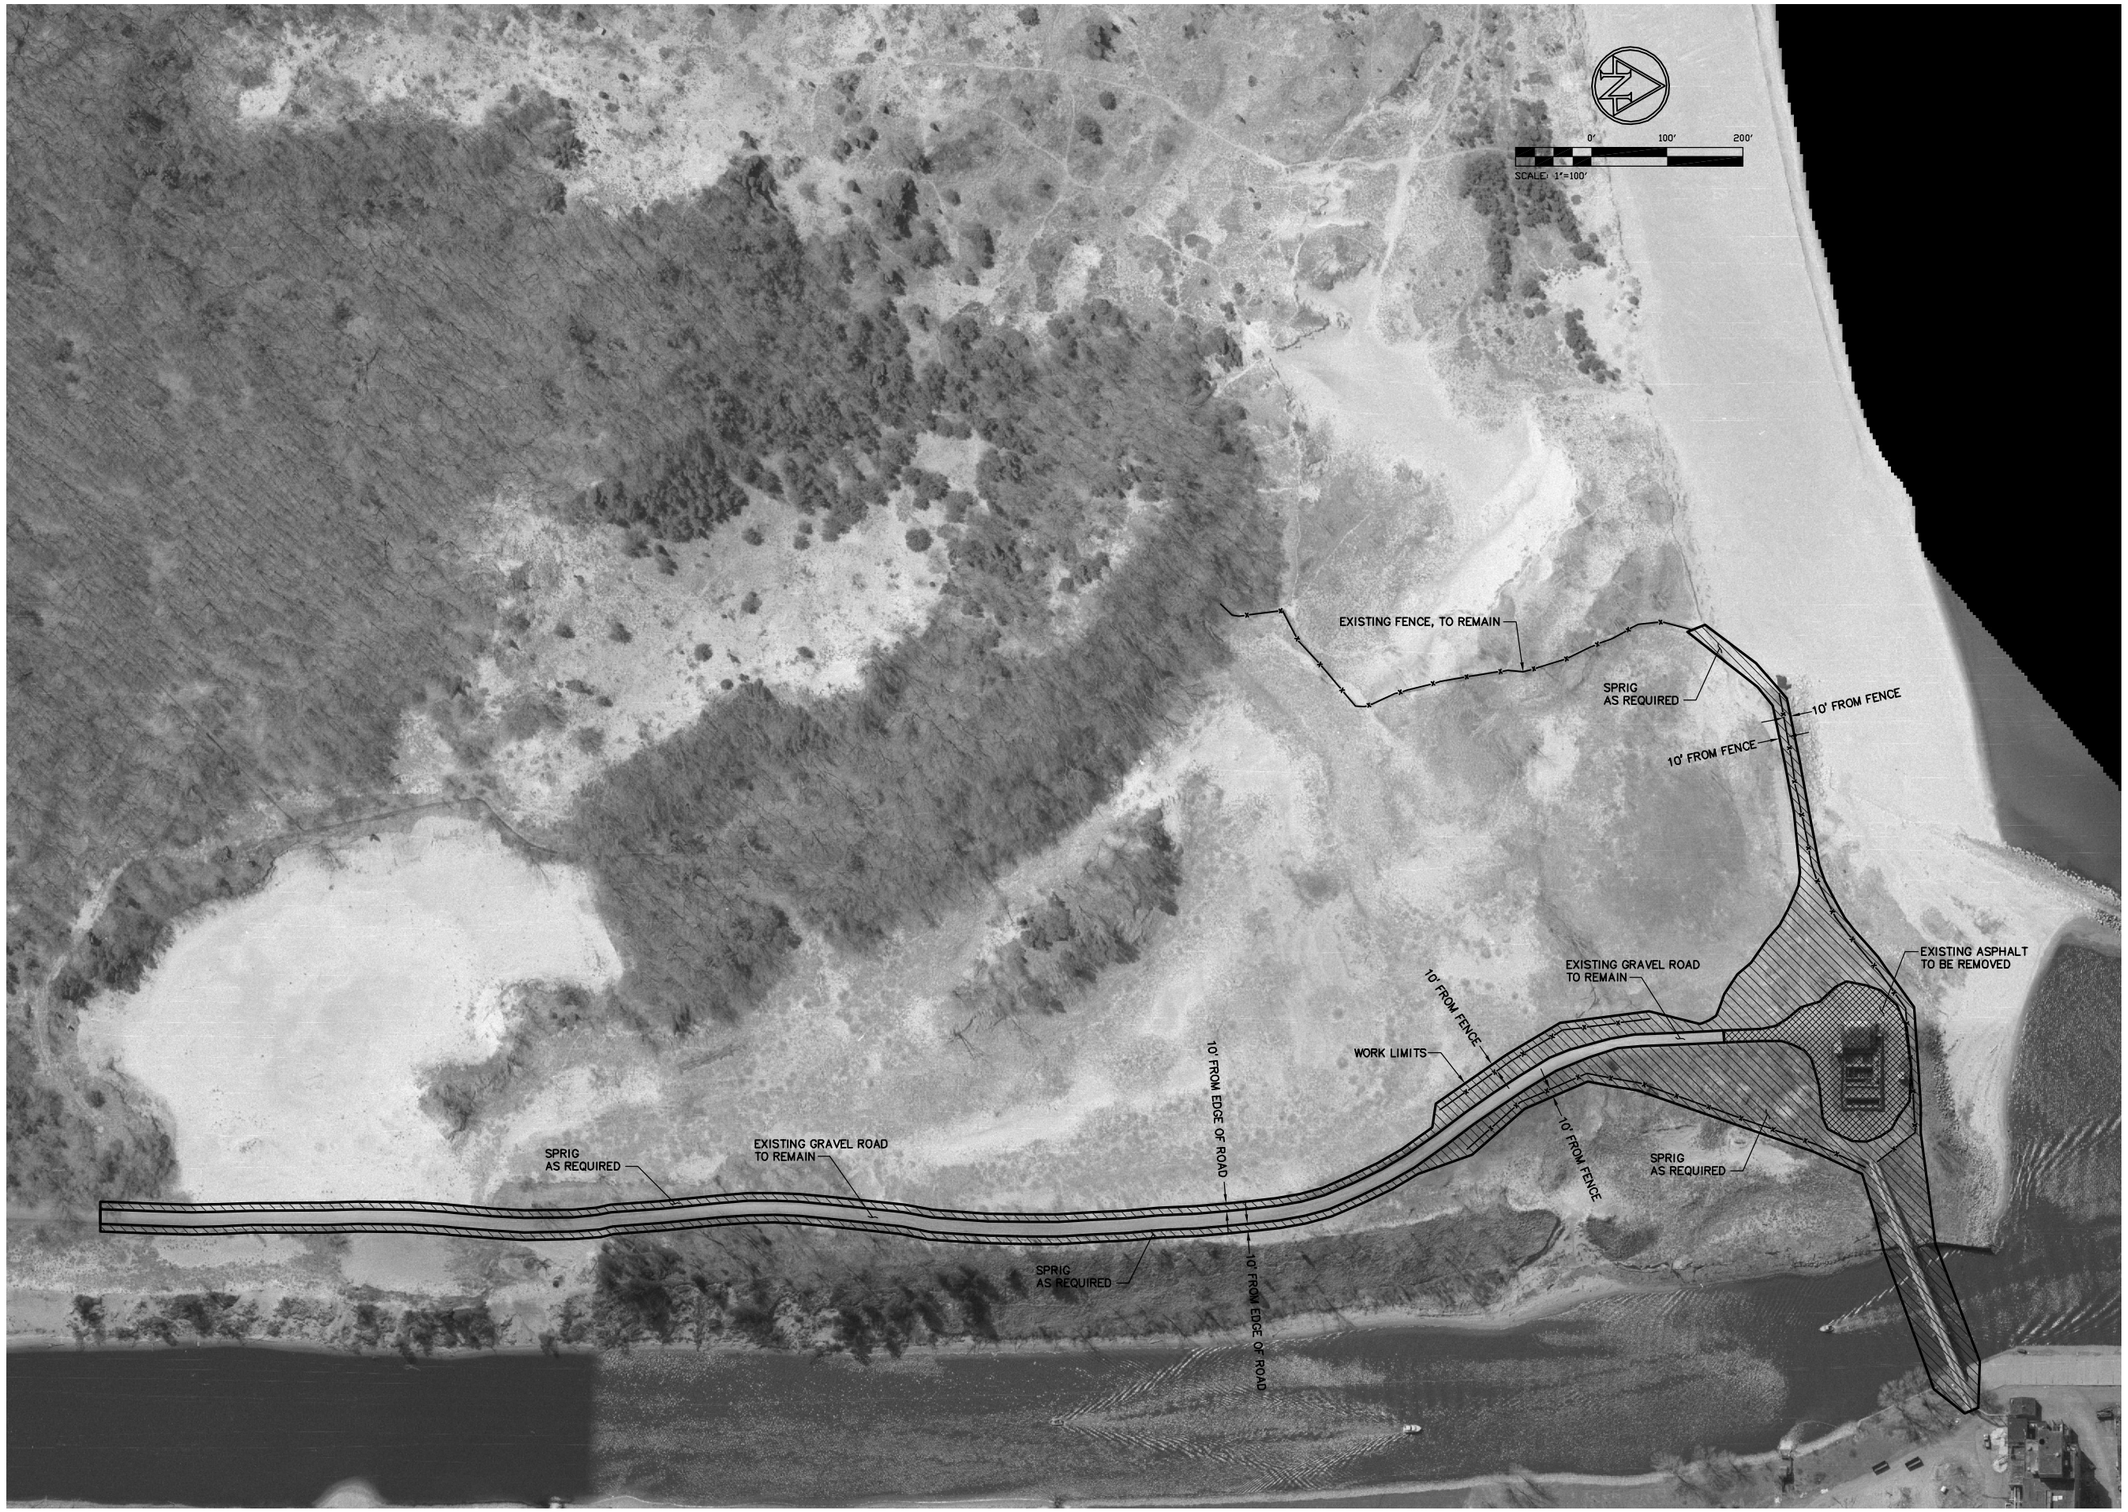

CITY OF PORTAGE

6070 CENTRAL AVENUE, PORTAGE, INDIANA 46368

AMERICAN CONSULTING, INC.
Architects
Consultants
Engineers
7260 SHADELAND STATION
INDIANAPOLIS, IN 46256-3917
(317) 547-5580 FAX: (317) 543-0270

Copyright (C) 1966-2005 by American Consulting, Inc.

CYNTHIA L. FORT
REGISTERED
No.
PE60860328
STATE OF
INDIANA
PROFESSIONAL ENGINEER

CERTIFIED BY

PLANTING PLAN

U.S. STEEL WWTP DEMOLITION

PORTAGE, INDIANA

DATE:	XX/XX/2005
DRAWN BY:	JSM
CHK'D BY:	CLF
JOB NO.	IN2005-0161

REVISIONS

SHEET NO.
3
- OF 3