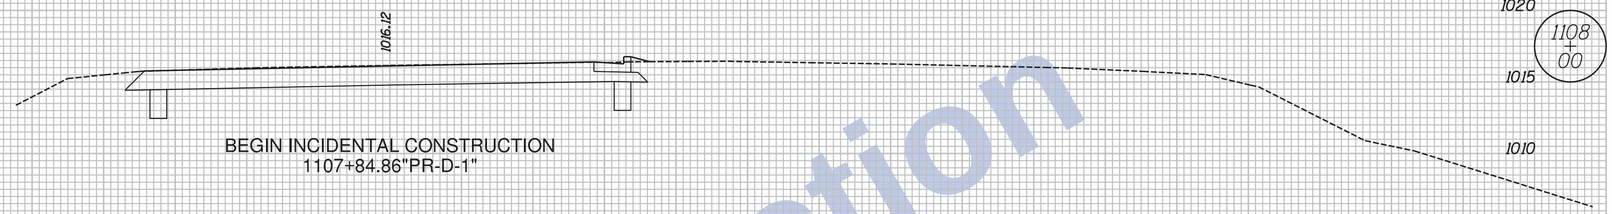

BEGIN INCIDENTAL CONSTRUCTION
1107+84.86"PR-D-1"

AC = 55 SFT
VC = 31 CYS

AF = 2 SFT
VF = 1 CYS

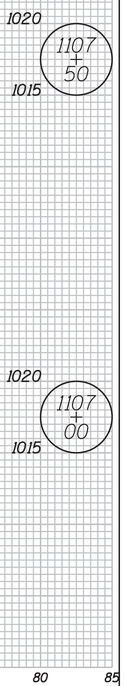

Not for Construction

Clark Dietz
ENGINEERS

NOTES:
. HMA Alternate Pavement Design is displayed on all Cross Sections.

. Any Existing Utility Locations Shown are approximate. Contractor shall verify locates before digging.

DESIGNED: JAL	DRAWN: MP
CHECKED: RBI	CHECKED: JAL

INDIANA
DEPARTMENT OF TRANSPORTATION

CROSS SECTIONS
LINE "PR-D-1"

HORIZONTAL SCALE	BRIDGE FILE
1" = 5'	
VERTICAL SCALE	DESIGNATION
1" = 5'	0100701
SURVEY BOOK	SHEETS
	1 of 159
CONTRACT	PROJECT
R-30397	0100701

11:46:34 AM 8/26/2016 P:\0170190\Plans\Misc\01_XS_US27_08_PRD1_sht.dgn

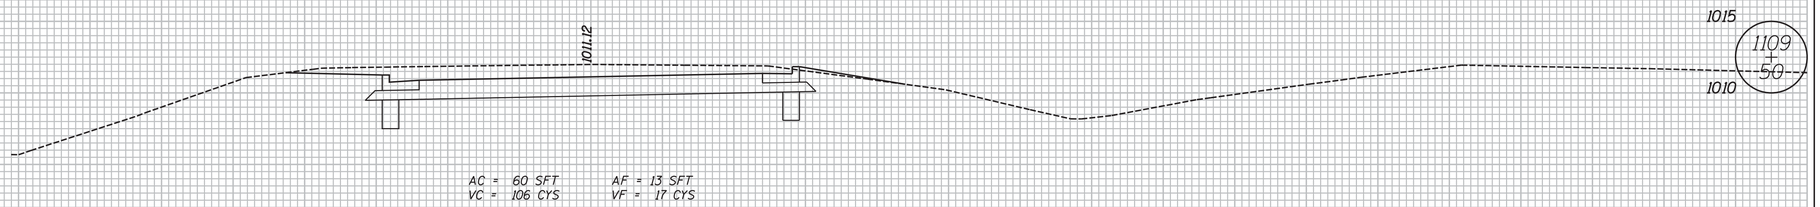

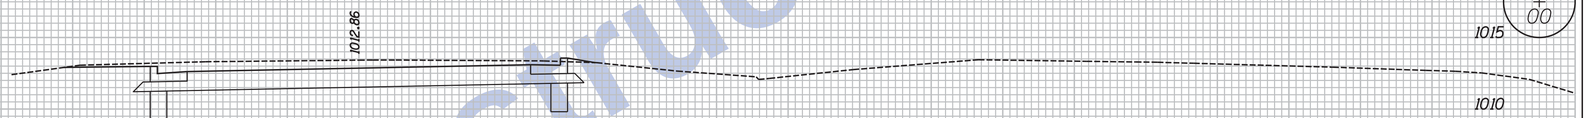

BEGIN PROJECT
1109+00"PR-D-1"

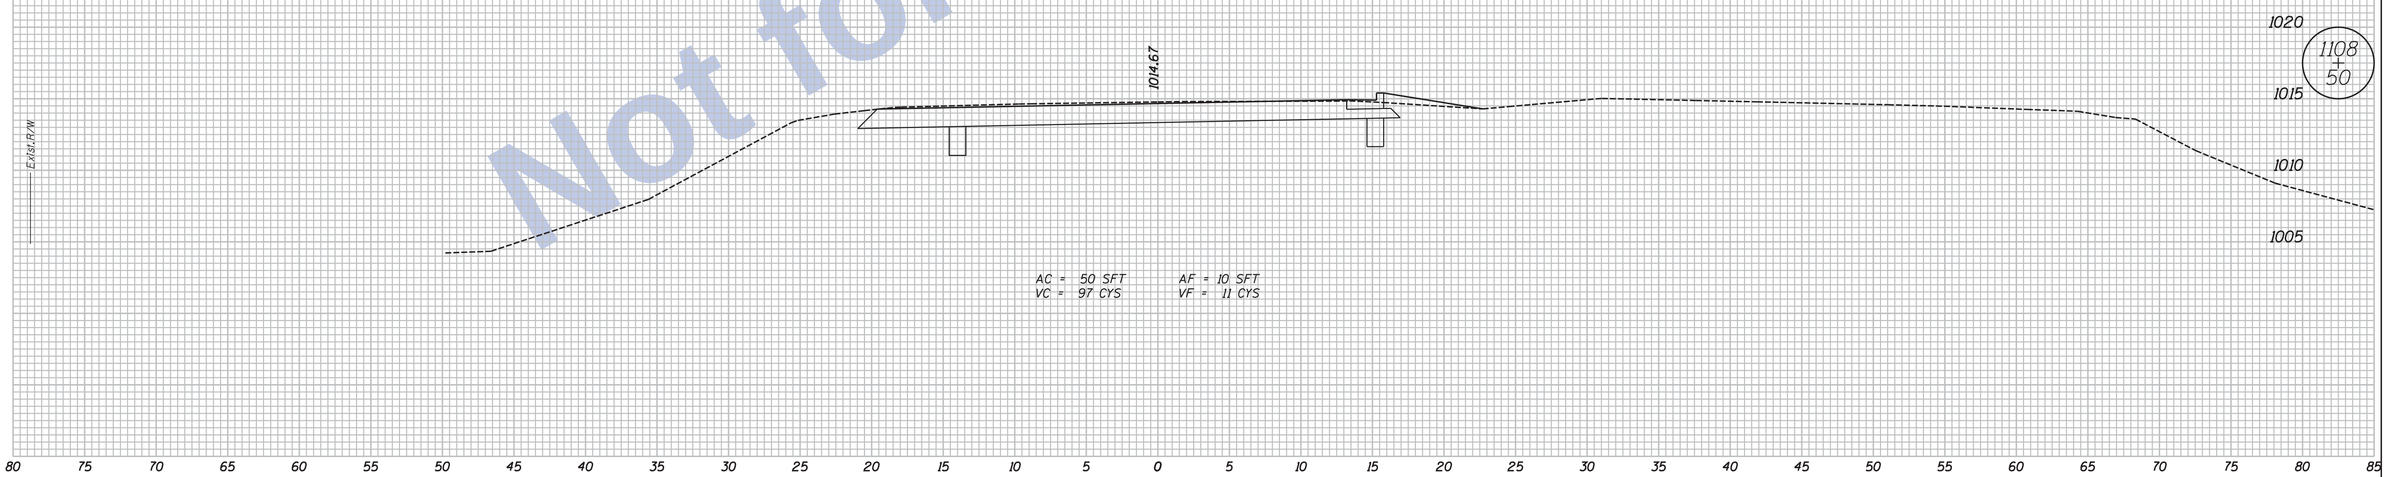

Not for Construction

11:46:34 AM 8/26/2016 P:\0170190\Plans\Misc\01_XS_US27_08_PRD1_sht.dgn

Clark Dietz
ENGINEERS

NOTES:
1. HMA Alternate Pavement Design is displayed on all Cross Sections.
2. Any Existing Utility Locations Shown are approximate. Contractor shall verify locates before digging.

DESIGNED: JAL	DRAWN: MP
CHECKED: RBI	CHECKED: JAL

INDIANA
DEPARTMENT OF TRANSPORTATION

CROSS SECTIONS
LINE "PR-D-1"

HORIZONTAL SCALE	BRIDGE FILE
1" = 5'	
VERTICAL SCALE	DESIGNATION
1" = 5'	0100701
SURVEY BOOK	SHEETS
	2 of 159
CONTRACT	PROJECT
R-30397	0100701

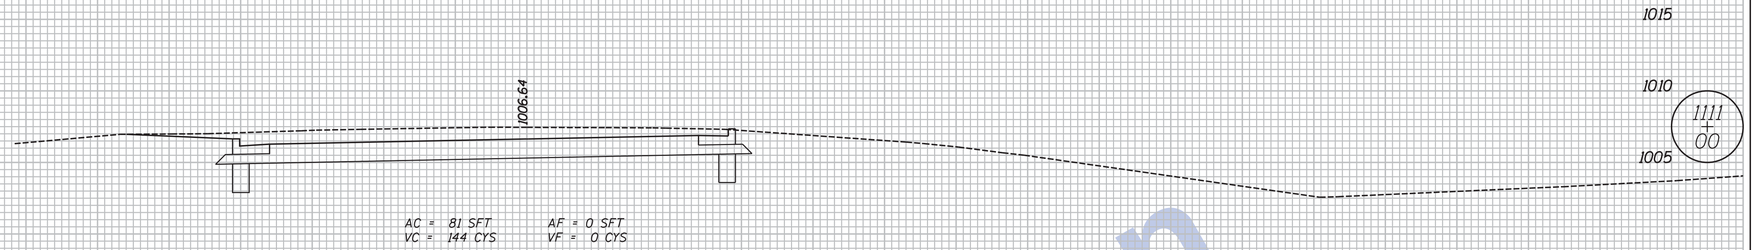

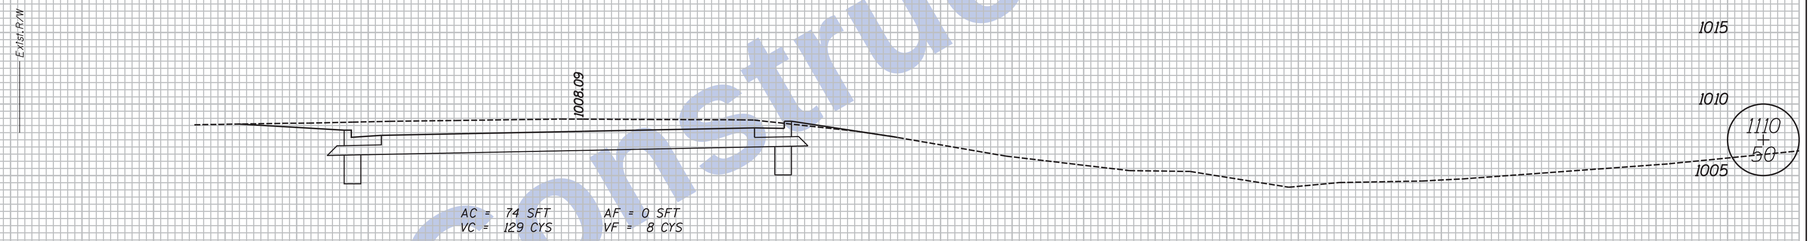

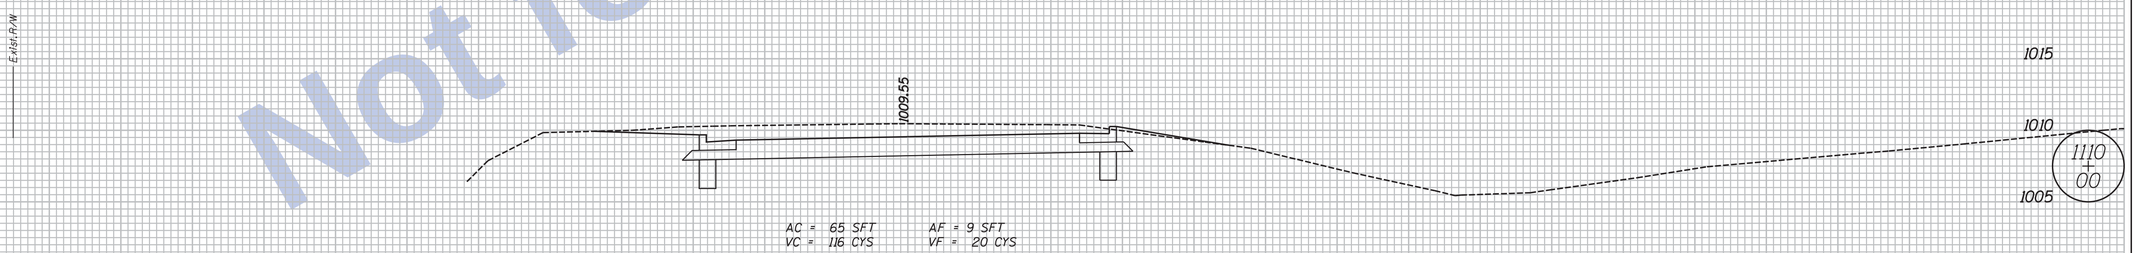

80 75 70 65 60 55 50 45 40 35 30 25 20 15 10 5 0 5 10 15 20 25 30 35 40 45 50 55 60 65 70 75 80 85

Not for Construction

Clark Dietz
ENGINEERS

NOTES:
. HMA Alternate Pavement Design is displayed on all Cross Sections.

. Any Existing Utility Locations Shown are approximate. Contractor shall verify locates before digging.

DESIGNED: JAL	DRAWN: MP
CHECKED: RBI	CHECKED: JAL

INDIANA
DEPARTMENT OF TRANSPORTATION

CROSS SECTIONS
LINE "PR-D-1"

HORIZONTAL SCALE	BRIDGE FILE
1" = 5'	
VERTICAL SCALE	DESIGNATION
1" = 5'	0100701
SURVEY BOOK	SHEETS
	3 of 159
CONTRACT	PROJECT
R-30397	0100701

11:46:34 AM 8/26/2016 P:\0170190\Plans\Misc\01_XS_US27_08_PR01_sht.dgn

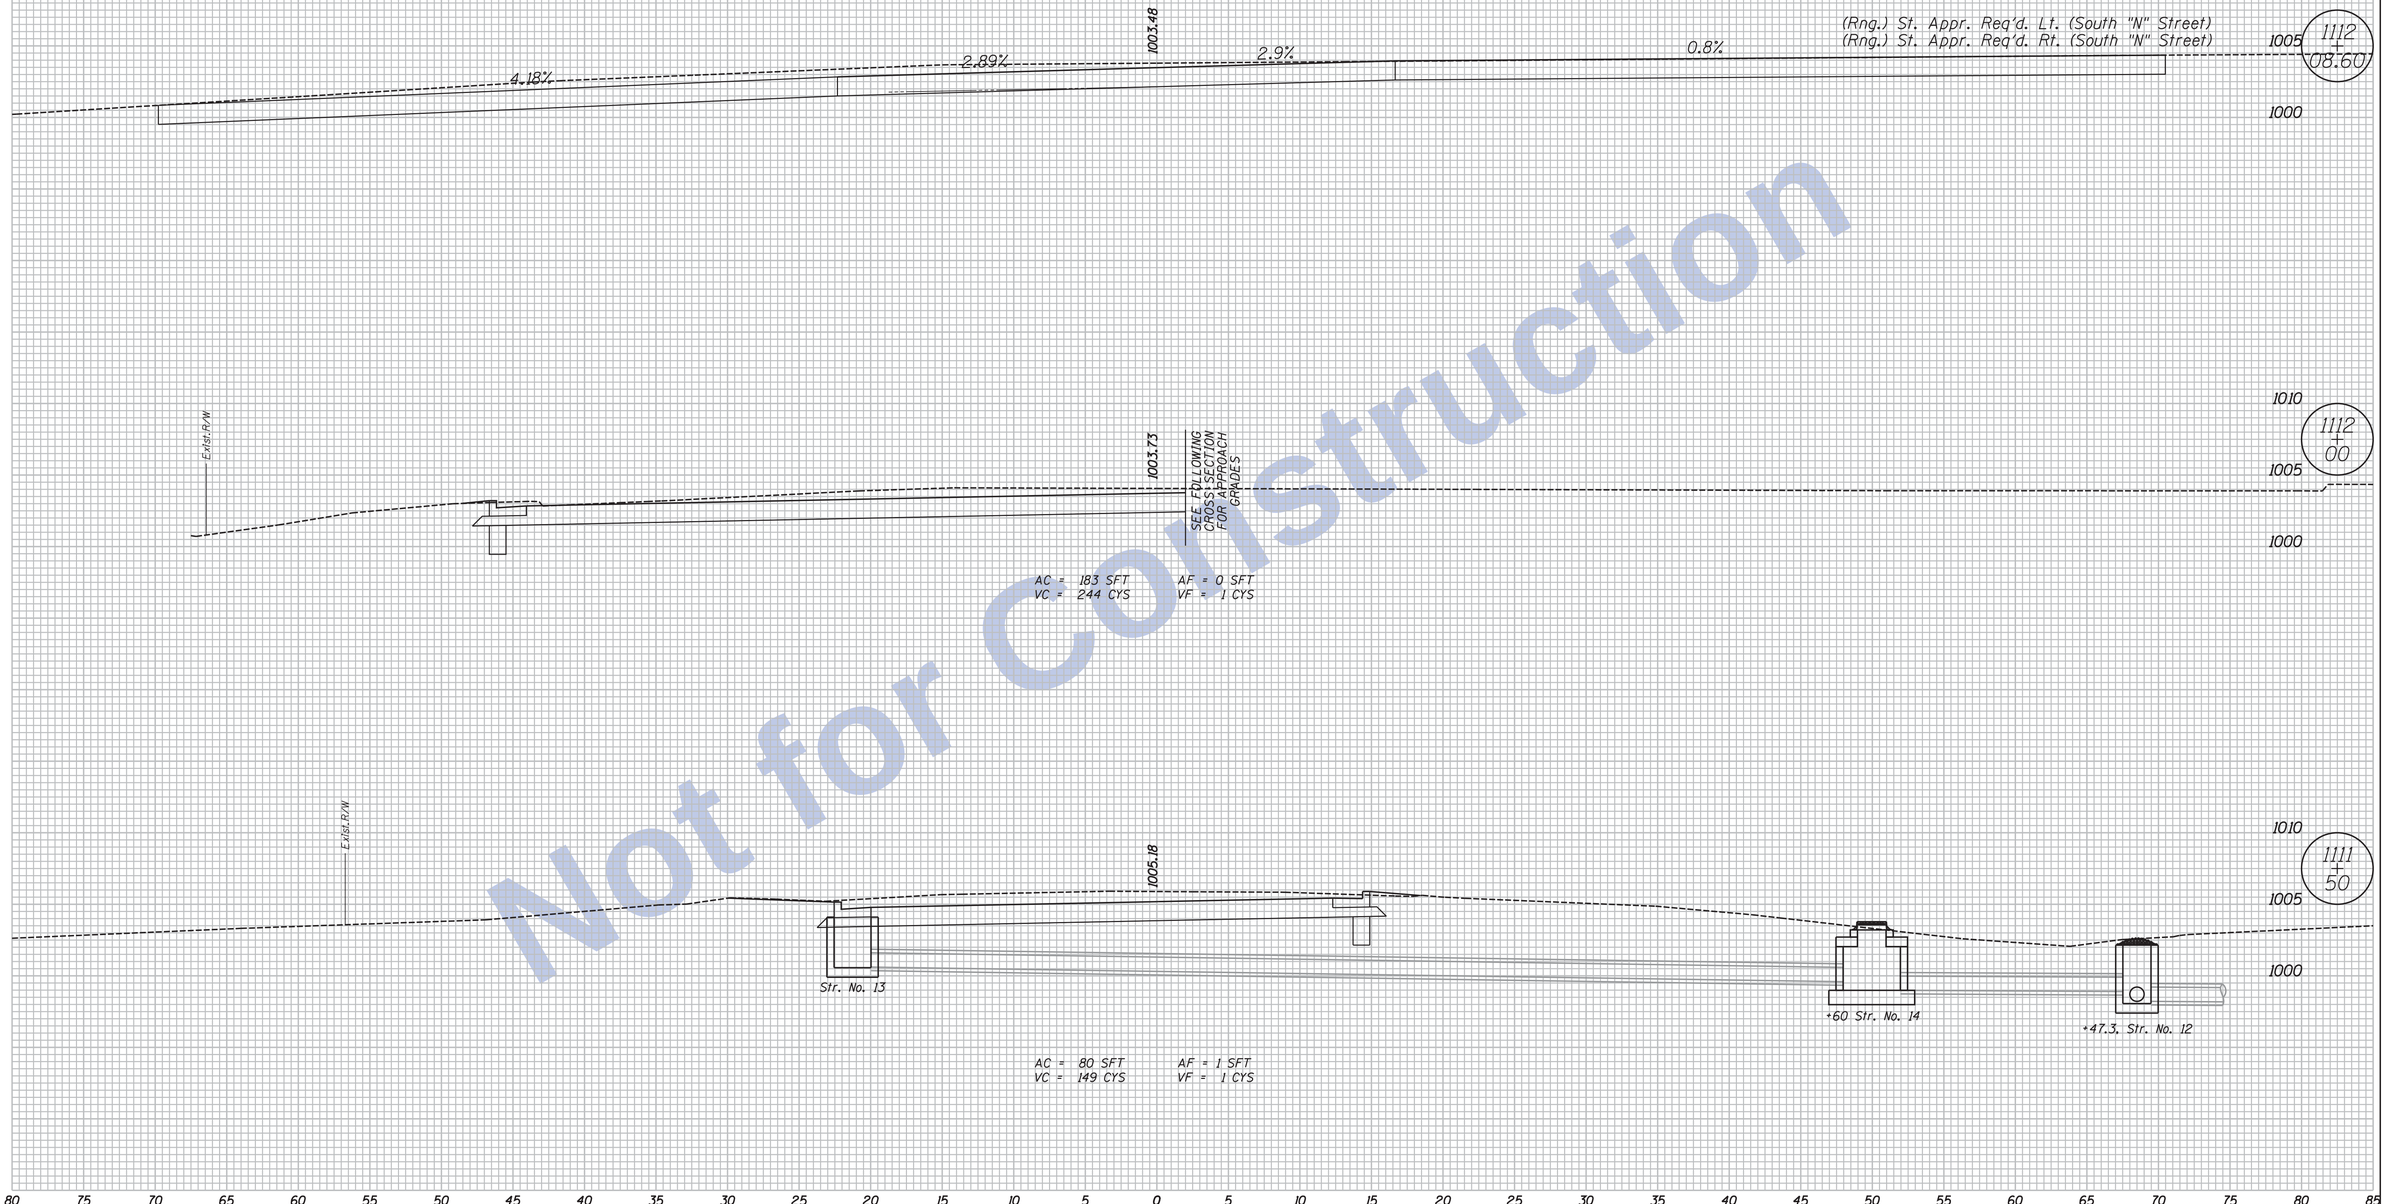

Not for Construction

Clark Dietz
ENGINEERS

NOTES:
. HMA Alternate Pavement Design is displayed on all Cross Sections.

. Any Existing Utility Locations Shown are approximate. Contractor shall verify locates before digging.

DESIGNED: JAL	DRAWN: MP
CHECKED: RBI	CHECKED: JAL

INDIANA
DEPARTMENT OF TRANSPORTATION

CROSS SECTIONS
LINE "PR-D-1"

HORIZONTAL SCALE	BRIDGE FILE
1" = 5'	
VERTICAL SCALE	DESIGNATION
1" = 5'	0100701
SURVEY BOOK	SHEETS
	4 of 159
CONTRACT	PROJECT
R-30397	0100701

11:46:34 AM 8/26/2016 P:\0170190\Plans\Misc\01_XS_US27_08_PR01_sht.dgn

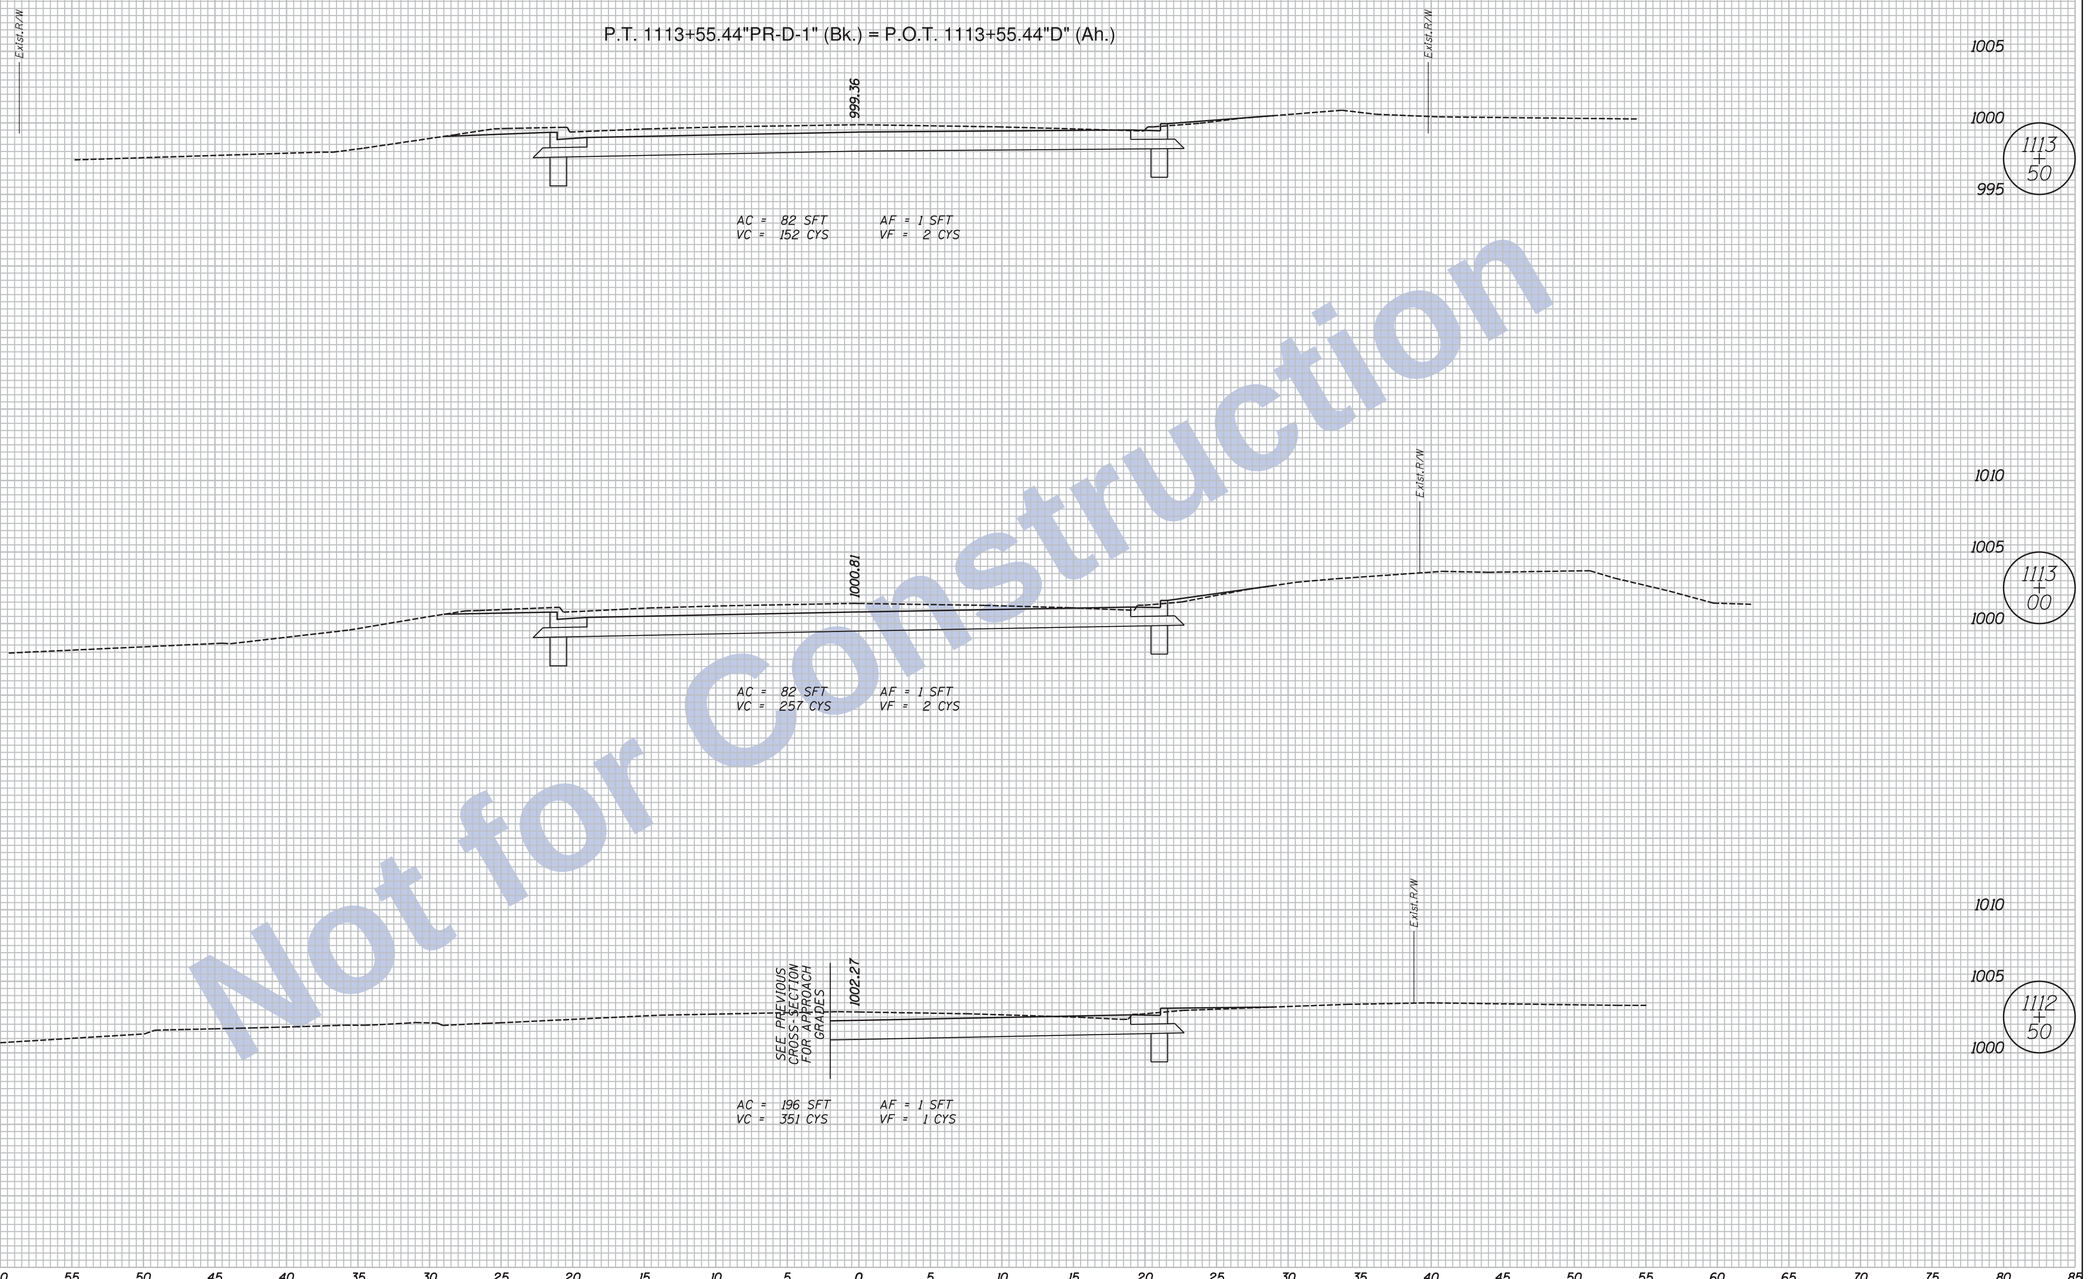

Not for Construction

Clark Dietz
ENGINEERS

NOTES:
. HMA Alternate Pavement Design is displayed on all Cross Sections.

. Any Existing Utility Locations Shown are approximate. Contractor shall verify locates before digging.

DESIGNED: JAL	DRAWN: MP
CHECKED: RBI	CHECKED: JAL

INDIANA
DEPARTMENT OF TRANSPORTATION

CROSS SECTIONS
LINE "PR-D-1"

HORIZONTAL SCALE	BRIDGE FILE
1" = 5'	
VERTICAL SCALE	DESIGNATION
1" = 5'	0100701
SURVEY BOOK	SHEETS
	5 of 159
CONTRACT	PROJECT
R-30397	0100701

11:46:35 AM 8/26/2016 P:\0170190\Plans\Misc\01_XS_US27_08_PRD1_sht.dgn

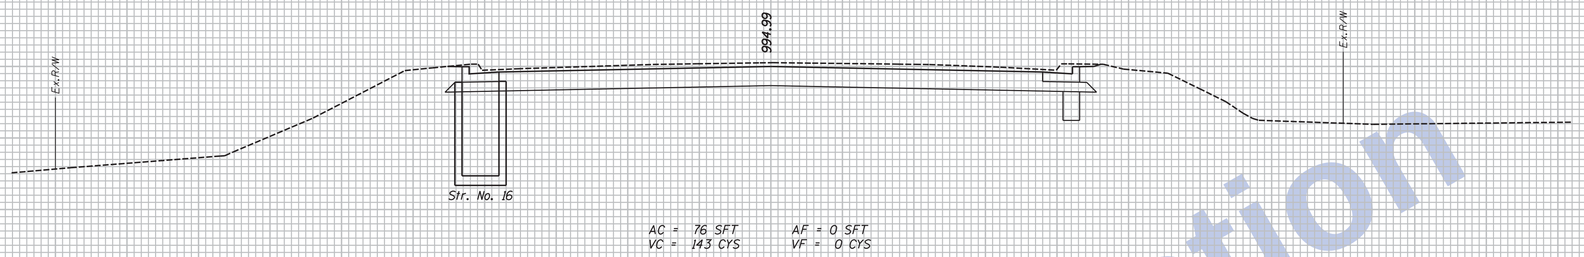

AC = 76 SFT
VC = 143 CYS

AF = 0 SFT
VF = 0 CYS

1000
995
990

1115
+
00

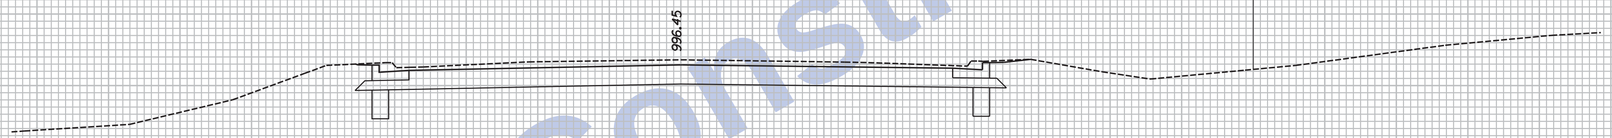

AC = 78 SFT
VC = 147 CYS

AF = 0 SFT
VF = 0 CYS

1000
995

1114
+
50

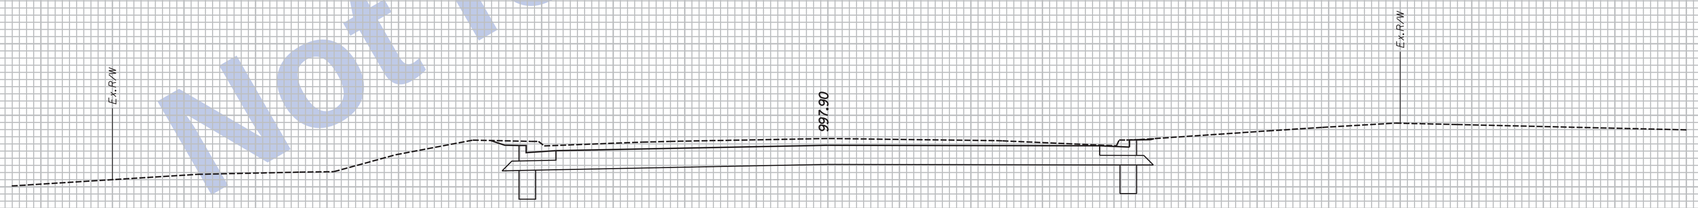

AC = 81 SFT
VC = 151 CYS

AF = 0 SFT
VF = 1 CYS

1005
1000
995

1114
+
00

80 75 70 65 60 55 50 45 40 35 30 25 20 15 10 5 0 5 10 15 20 25 30 35 40 45 50 55 60 65 70 75 80 85

Not for Construction

Clark Dietz
ENGINEERS

NOTES:

. HMA Alternate Pavement Design is displayed on all Cross Sections.

. Any Existing Utility Locations Shown are approximate. Contractor shall verify locates before digging.

DESIGNED: JAL	DRAWN: MP
CHECKED: RBI	CHECKED: JAL

INDIANA
DEPARTMENT OF TRANSPORTATION

CROSS SECTIONS
LINE "D"

HORIZONTAL SCALE	BRIDGE FILE
1" = 5'	
VERTICAL SCALE	DESIGNATION
1" = 5'	0100701
SURVEY BOOK	SHEETS
	6 of 159
CONTRACT	PROJECT
R-30397	0100701

11:46:46 AM 8/26/2016 P:\0170190\Plans\Misc\02_XS_US27_09_D_sht.dgn

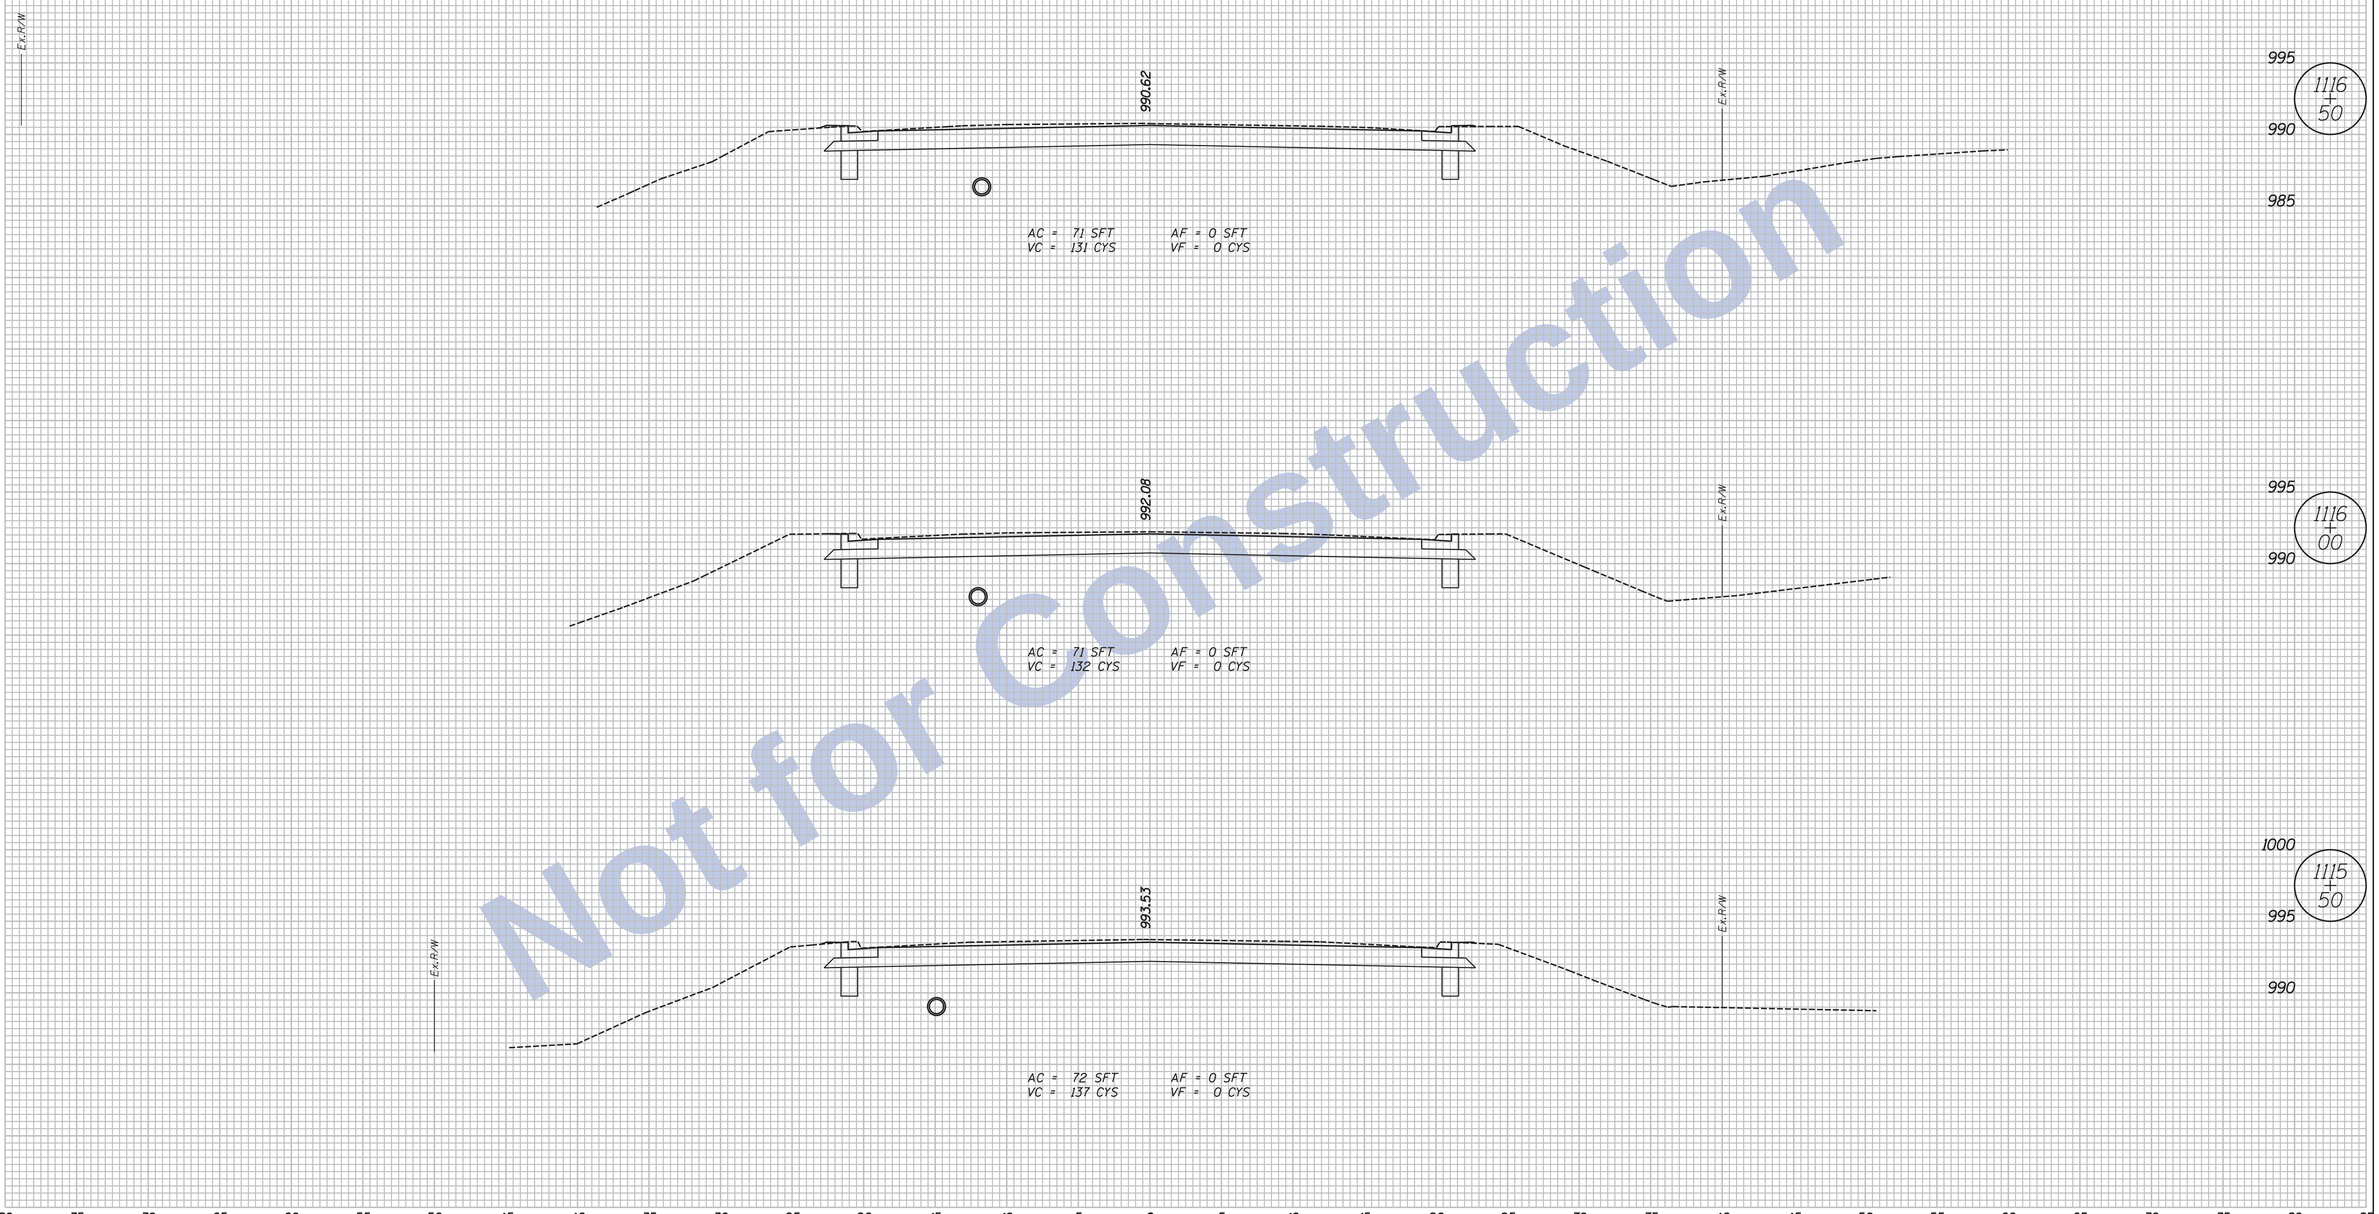

Not for Construction

11:46:46 AM 8/26/2016 P:\0170190\Plans\Misc\02_XS_US27_09_D_sht.dgn

Clark Dietz
ENGINEERS

NOTES:

1. HMA Alternate Pavement Design is displayed on all Cross Sections.
2. Any Existing Utility Locations Shown are approximate. Contractor shall verify locates before digging.

DESIGNED: JAL	DRAWN: MP
CHECKED: RBI	CHECKED: JAL

INDIANA
DEPARTMENT OF TRANSPORTATION

CROSS SECTIONS
LINE "D"

HORIZONTAL SCALE	BRIDGE FILE
1" = 5'	
VERTICAL SCALE	DESIGNATION
1" = 5'	0100701
SURVEY BOOK	SHEETS
	7 of 159
CONTRACT	PROJECT
R-30397	0100701

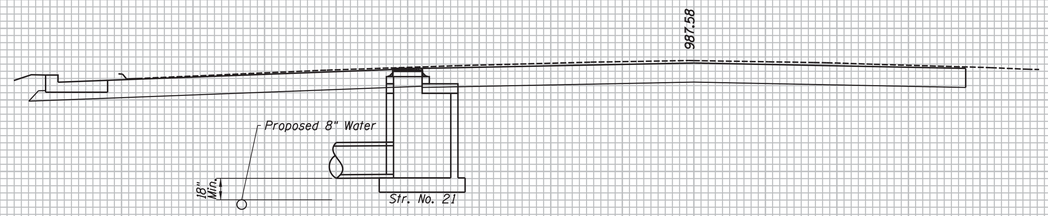

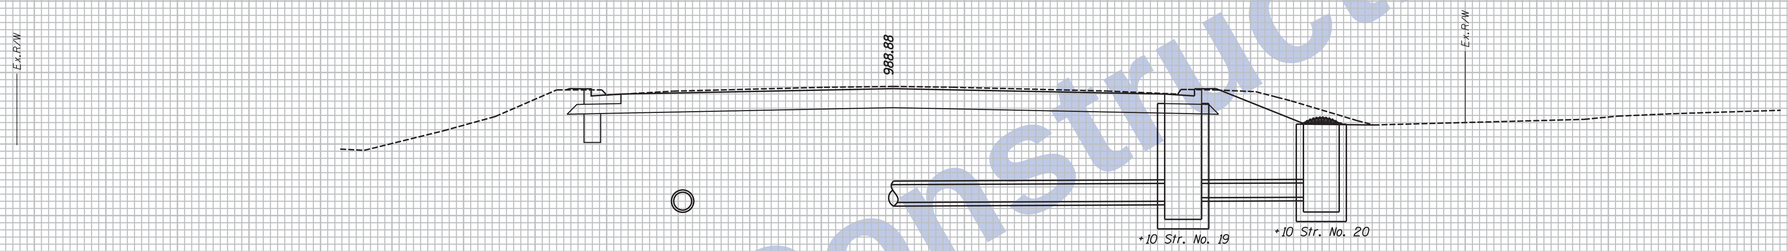

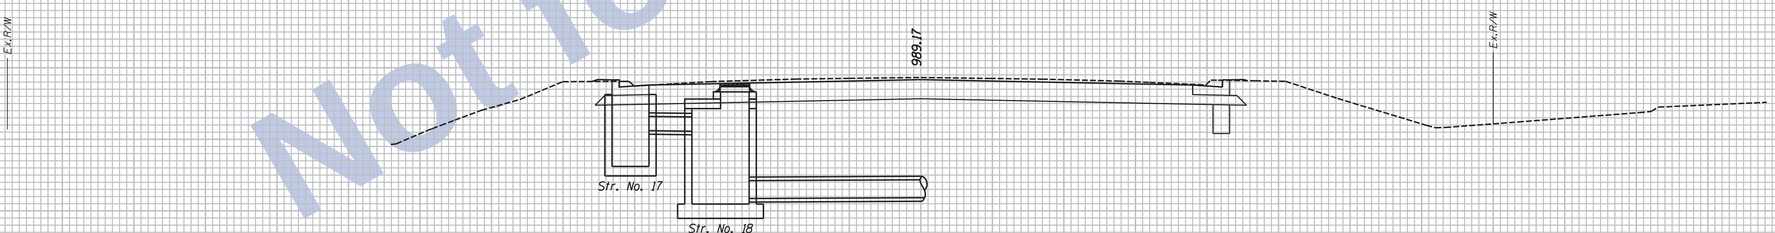

AC = 70 SFT AF = 0 SFT
VC = 131 CYS VF = 0 CYS

990 985 980

1117 + 54.50

990 985 980

1117 + 10

990 985 980

1117 + 00

80 75 70 65 60 55 50 45 40 35 30 25 20 15 10 5 0 5 10 15 20 25 30 35 40 45 50 55 60 65 70 75 80 85

Not for Construction

Clark Dietz ENGINEERS

NOTES:

. HMA Alternate Pavement Design is displayed on all Cross Sections.

. Any Existing Utility Locations Shown are approximate. Contractor shall verify locates before digging.

DESIGNED: JAL	DRAWN: MP
CHECKED: RBI	CHECKED: JAL

INDIANA
DEPARTMENT OF TRANSPORTATION

CROSS SECTIONS
LINE "D"

HORIZONTAL SCALE	BRIDGE FILE
1" = 5'	
VERTICAL SCALE	DESIGNATION
1" = 5'	0100701
SURVEY BOOK	SHEETS
	8 of 159
CONTRACT	PROJECT
R-30397	0100701

11:46:47 AM 8/26/2016 P:\0170190\Plans\Misc\02_XS_US27_09_D_sht.dgn

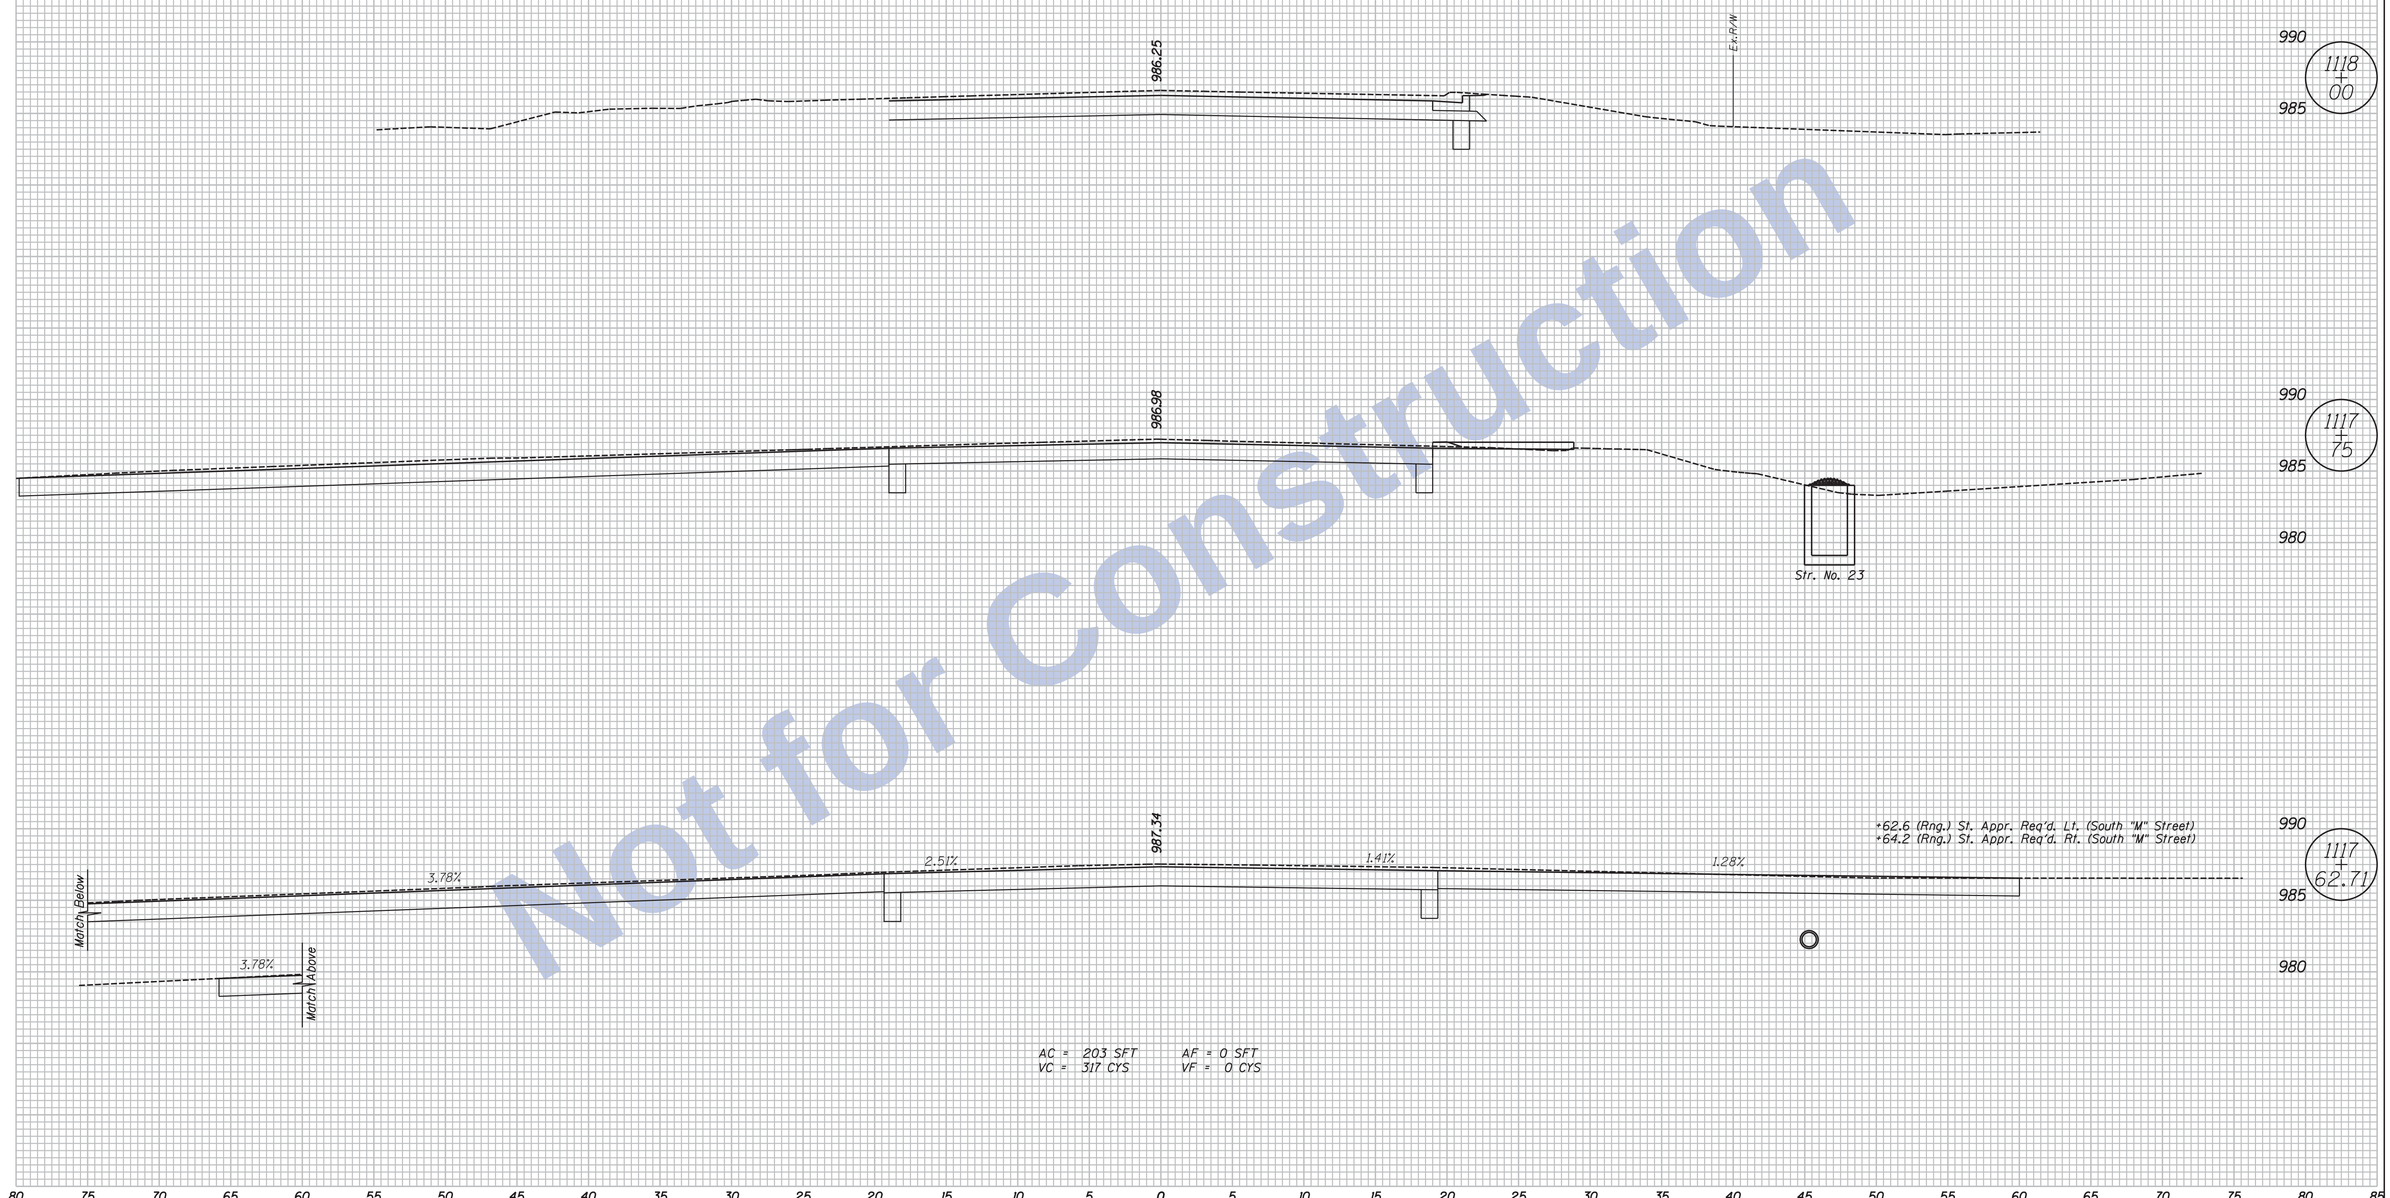

Not for Construction

Clark Dietz
ENGINEERS

NOTES:

. HMA Alternate Pavement Design is displayed on all Cross Sections.

. Any Existing Utility Locations Shown are approximate. Contractor shall verify locates before digging.

DESIGNED: JAL	DRAWN: MP
CHECKED: RBI	CHECKED: JAL

INDIANA
DEPARTMENT OF TRANSPORTATION

CROSS SECTIONS
LINE "D"

HORIZONTAL SCALE	BRIDGE FILE
1" = 5'	
VERTICAL SCALE	DESIGNATION
1" = 5'	0100701
SURVEY BOOK	SHEETS
	9 of 159
CONTRACT	PROJECT
R-30397	0100701

11:46:47 AM 8/26/2016 P:\0170190\Plans\Misc\02_XS_US27_09_D_sht.dgn

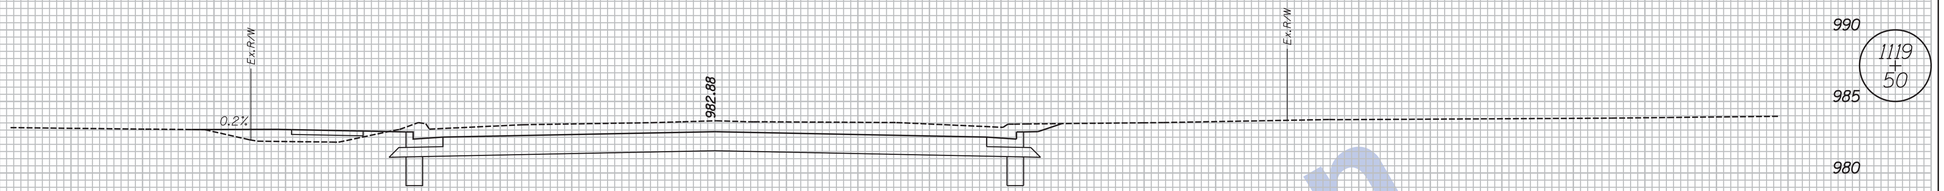

AB = 0 SFT
VB = 10 CYS

AC = 98 SFT
VC = 181 CYS

AF = 6 SFT
VF = 12 CYS

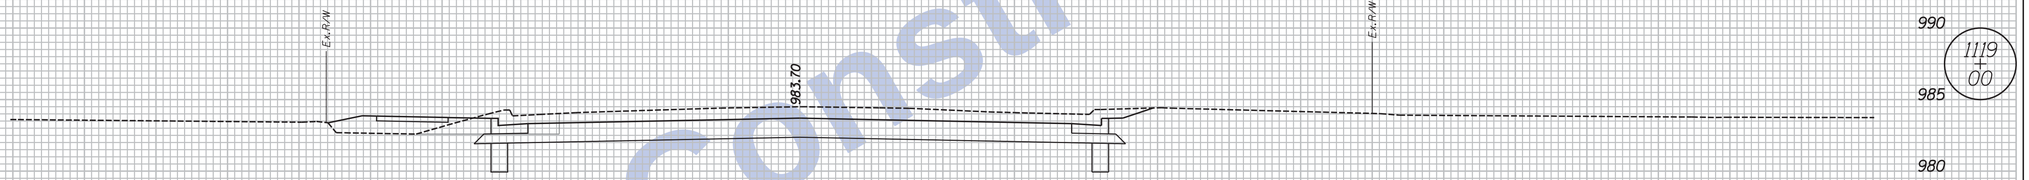

AB = 11 SFT
VB = 24 CYS

AC = 98 SFT
VC = 176 CYS

AF = 7 SFT
VF = 17 CYS

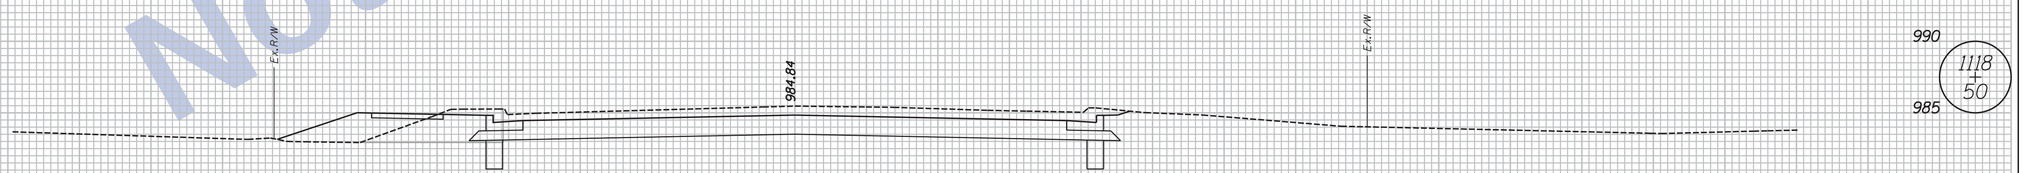

AB = 16 SFT
VB = 15 CYS

AC = 92 SFT
VC = 477 CYS

AF = 11 SFT
VF = 18 CYS

80 75 70 65 60 55 50 45 40 35 30 25 20 15 10 5 0 5 10 15 20 25 30 35 40 45 50 55 60 65 70 75 80 85

Not for Construction

Clark Dietz
ENGINEERS

NOTES:

. HMA Alternate Pavement Design is displayed on all Cross Sections.

. Any Existing Utility Locations Shown are approximate. Contractor shall verify locates before digging.

DESIGNED: JAL	DRAWN: MP
CHECKED: RBI	CHECKED: JAL

INDIANA
DEPARTMENT OF TRANSPORTATION

CROSS SECTIONS
LINE "D"

HORIZONTAL SCALE	BRIDGE FILE
1" = 5'	
VERTICAL SCALE	DESIGNATION
1" = 5'	0100701
SURVEY BOOK	SHEETS
	10 of 159
CONTRACT	PROJECT
R-30397	0100701

11:46:48 AM 8/26/2016 P:\0170190\Plans\Misc\02_XS_US27_09_D_sht.dgn

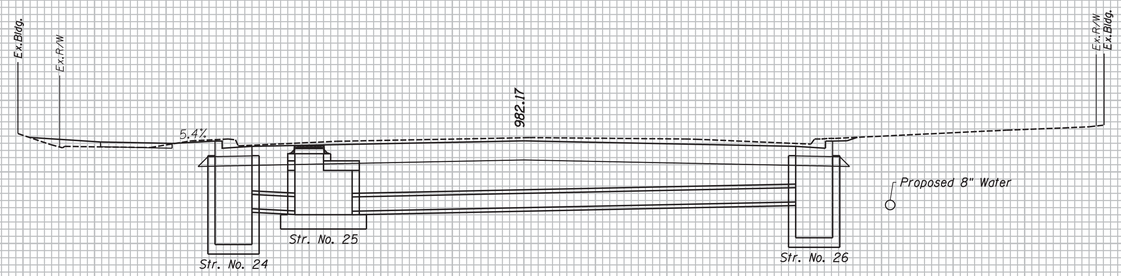

AC = 75 SFT AF = 2 SFT
VC = 156 CYS VF = 3 CYS

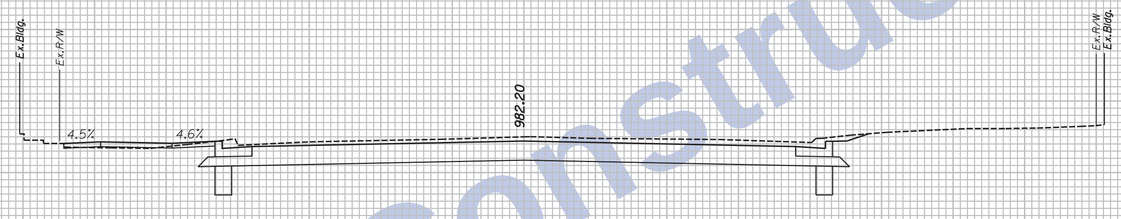

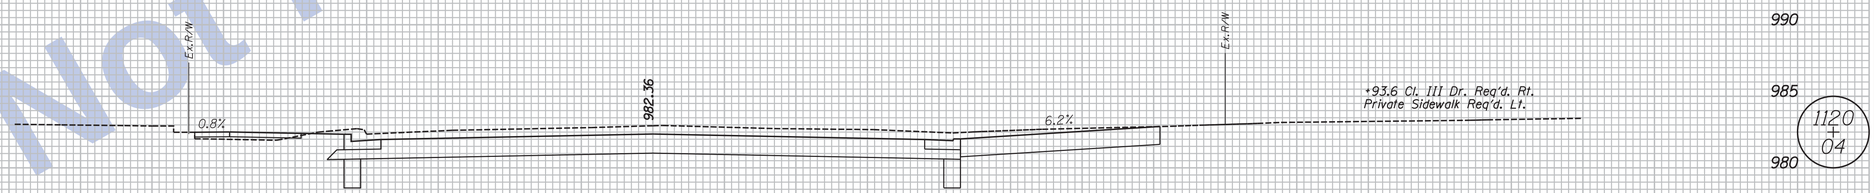

AC = 108 SFT AF = 1 SFT
VC = 206 CYS VF = 7 CYS

80 75 70 65 60 55 50 45 40 35 30 25 20 15 10 5 0 5 10 15 20 25 30 35 40 45 50 55 60 65 70 75 80 85

Not for Construction

Clark Dietz
ENGINEERS

NOTES:
. HMA Alternate Pavement Design is displayed on all Cross Sections.

. Any Existing Utility Locations Shown are approximate. Contractor shall verify locates before digging.

DESIGNED: JAL	DRAWN: MP
CHECKED: RBI	CHECKED: JAL

INDIANA
DEPARTMENT OF TRANSPORTATION

CROSS SECTIONS
LINE "D"

HORIZONTAL SCALE	BRIDGE FILE
1" = 5'	
VERTICAL SCALE	DESIGNATION
1" = 5'	0100701
SURVEY BOOK	SHEETS
	11 of 159
CONTRACT	PROJECT
R-30397	0100701

11:46:48 AM 8/26/2016 P:\0170190\Plans\Misc\02_XS_US27_09_D_sht.dgn

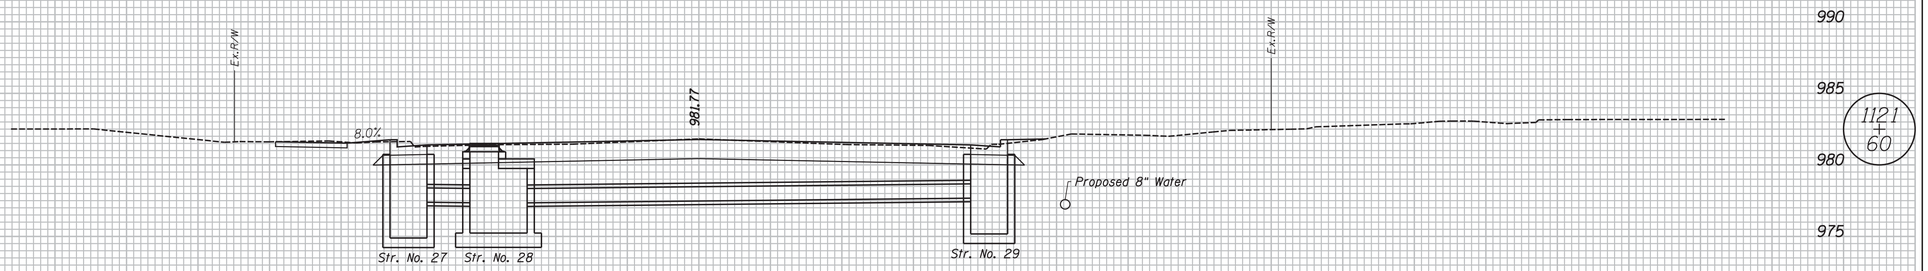

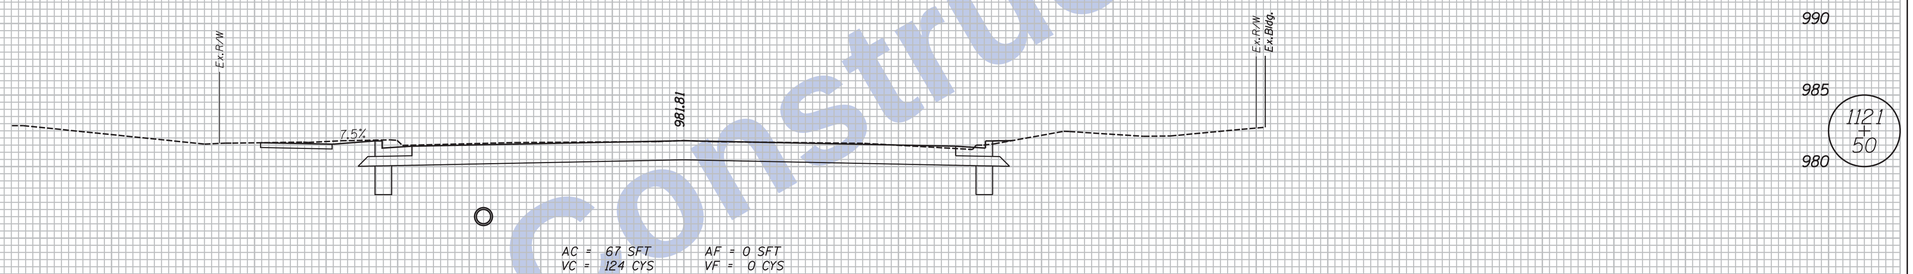

AC = 67 SFT
VC = 124 CYS

AF = 0 SFT
VF = 0 CYS

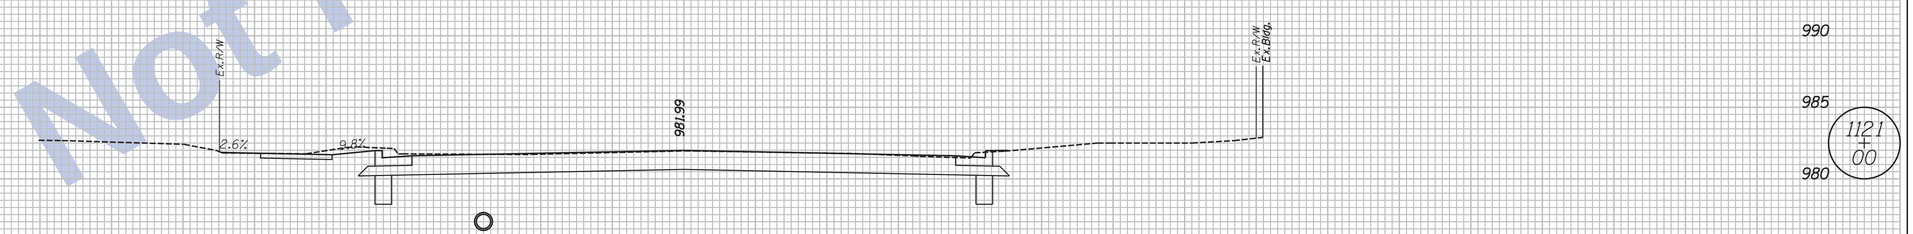

AC = 67 SFT
VC = 131 CYS

AF = 0 SFT
VF = 2 CYS

80 75 70 65 60 55 50 45 40 35 30 25 20 15 10 5 0 5 10 15 20 25 30 35 40 45 50 55 60 65 70 75 80 85

Not for Construction

Clark Dietz
ENGINEERS

NOTES:

. HMA Alternate Pavement Design is displayed on all Cross Sections.

. Any Existing Utility Locations Shown are approximate. Contractor shall verify locates before digging.

DESIGNED: JAL	DRAWN: MP
CHECKED: RBI	CHECKED: JAL

INDIANA
DEPARTMENT OF TRANSPORTATION

CROSS SECTIONS
LINE "D"

HORIZONTAL SCALE	BRIDGE FILE
1" = 5'	
VERTICAL SCALE	DESIGNATION
1" = 5'	0100701
SURVEY BOOK	SHEETS
	12 of 159
CONTRACT	PROJECT
R-30397	0100701

11:46:49 AM 8/26/2016 P:\0170190\Plans\Misc\02_XS_US27_09_D_sht.dgn

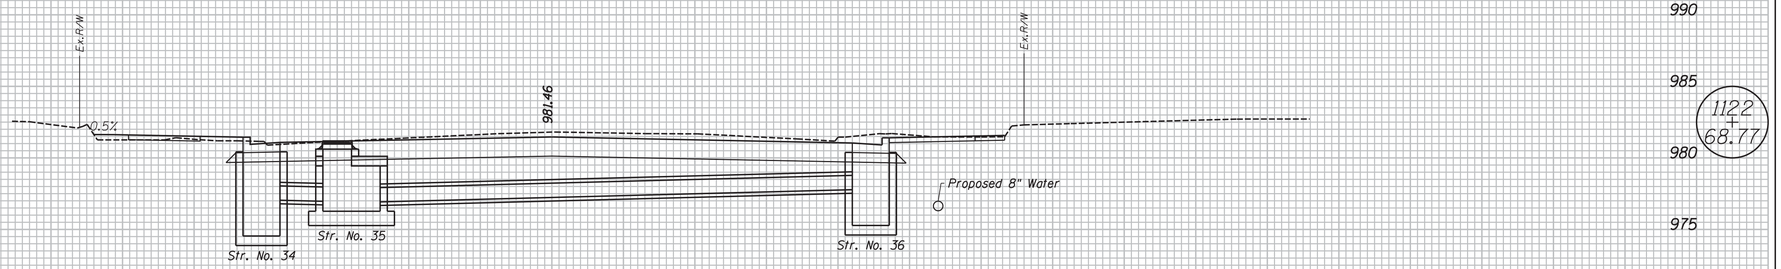

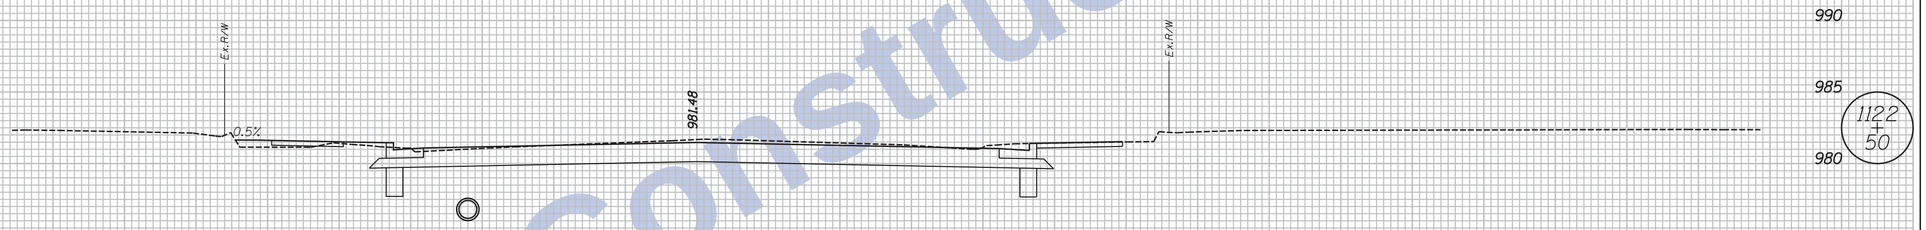

AC = 72 SFT AF = 2 SFT
VC = 178 CYS VF = 1 CYS

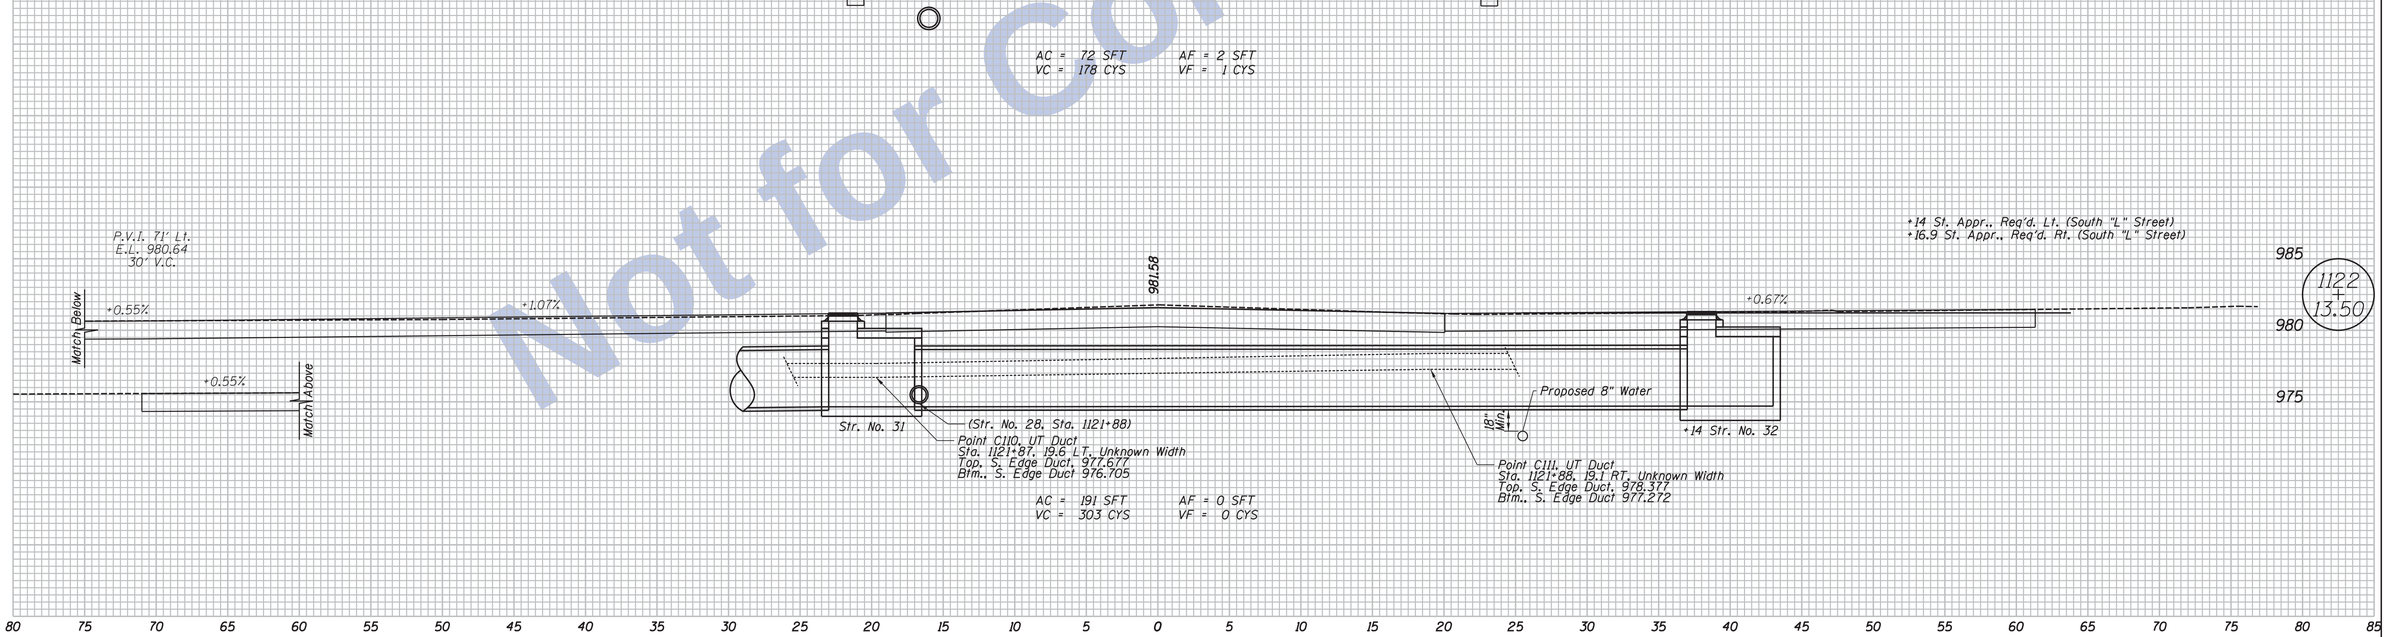

AC = 191 SFT AF = 0 SFT
VC = 303 CYS VF = 0 CYS

Not for Construction

Clark Dietz
ENGINEERS

NOTES:

. HMA Alternate Pavement Design is displayed on all Cross Sections.

. Any Existing Utility Locations Shown are approximate. Contractor shall verify locates before digging.

DESIGNED: JAL	DRAWN: MP
CHECKED: RBI	CHECKED: JAL

INDIANA
DEPARTMENT OF TRANSPORTATION

CROSS SECTIONS
LINE "D"

HORIZONTAL SCALE	BRIDGE FILE
1" = 5'	
VERTICAL SCALE	DESIGNATION
1" = 5'	0100701
SURVEY BOOK	SHEETS
	13 of 159
CONTRACT	PROJECT
R-30397	0100701

11:46:50 AM 8/26/2016 P:\0170190\Plans\Misc\02_XS_US27_09_D_sht.dgn

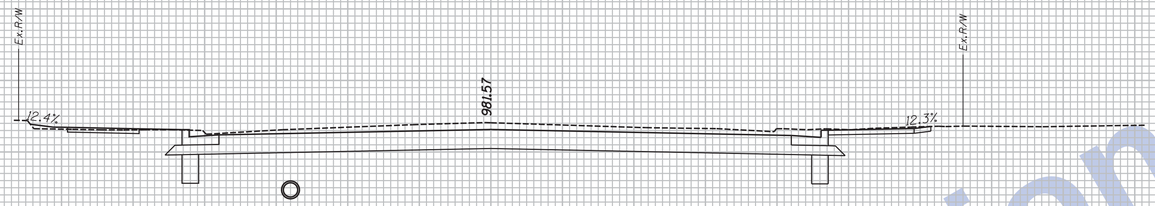

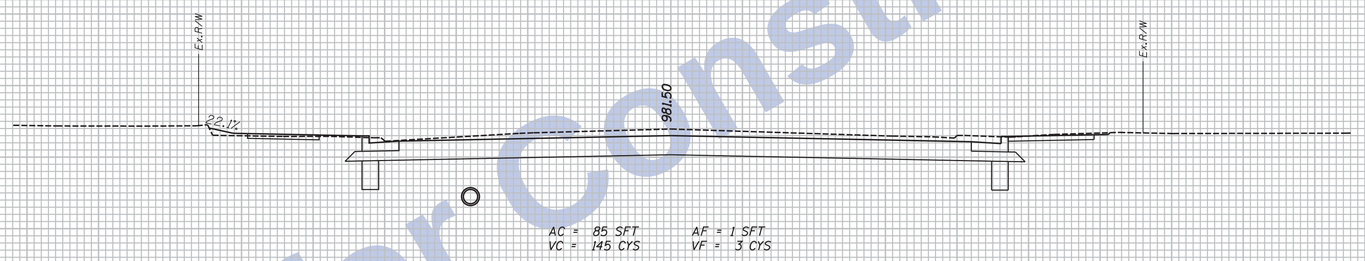

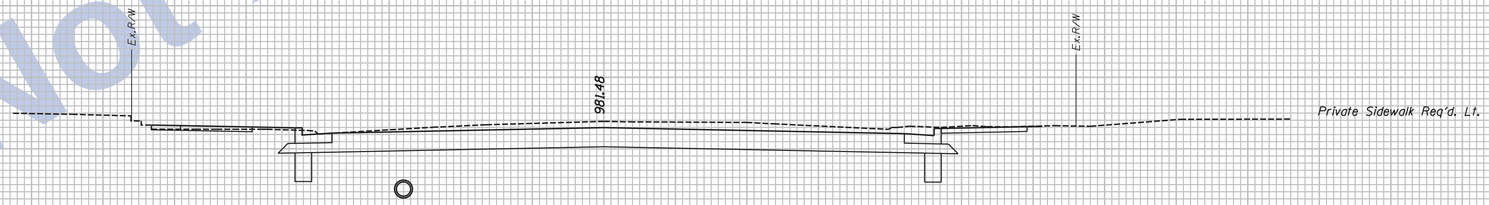

Not for Construction

80 75 70 65 60 55 50 45 40 35 30 25 20 15 10 5 0 5 10 15 20 25 30 35 40 45 50 55 60 65 70 75 80 85

Clark Dietz
ENGINEERS

NOTES:
. HMA Alternate Pavement Design is displayed on all Cross Sections.
. Any Existing Utility Locations Shown are approximate. Contractor shall verify locates before digging.

DESIGNED: JAL	DRAWN: MP
CHECKED: RBI	CHECKED: JAL

INDIANA
DEPARTMENT OF TRANSPORTATION

CROSS SECTIONS
LINE "D"

HORIZONTAL SCALE	BRIDGE FILE
1" = 5'	
VERTICAL SCALE	DESIGNATION
1" = 5'	0100701
SURVEY BOOK	SHEETS
	14 of 159
CONTRACT	PROJECT
R-30397	0100701

11:46:50 AM 8/26/2016 P:\0170190\Plans\Misc\02_XS_US27_09_D_sht.dgn

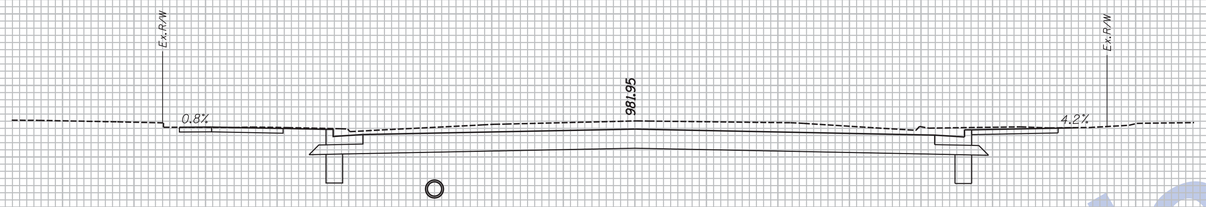

AC = 94 SFT AF = 0 SFT
VC = 163 CYS VF = 0 CYS

990
985
980
1124 + 02.10

Private Sidewalk Req'd. Lt.

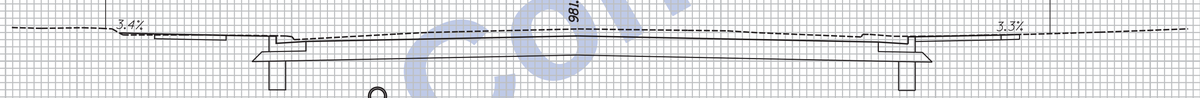

990
985
980
1123 + 61.20

Private Sidewalk Req'd. Rt.

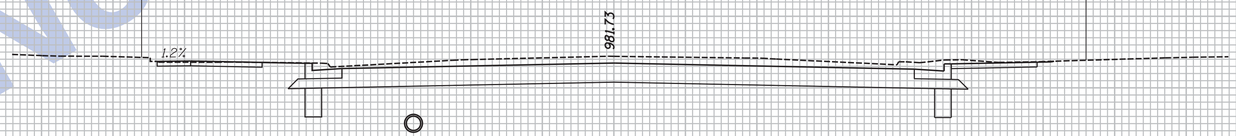

AC = 90 SFT AF = 0 SFT
VC = 176 CYS VF = 1 CYS

990
985
980
1123 + 54.30

Private Sidewalk Req'd. Lt.

80 75 70 65 60 55 50 45 40 35 30 25 20 15 10 5 0 5 10 15 20 25 30 35 40 45 50 55 60 65 70 75 80 85

Not for Construction

Clark Dietz
ENGINEERS

NOTES:
. HMA Alternate Pavement Design is displayed on all Cross Sections.

. Any Existing Utility Locations Shown are approximate. Contractor shall verify locates before digging.

DESIGNED: JAL	DRAWN: MP
CHECKED: RBI	CHECKED: JAL

INDIANA
DEPARTMENT OF TRANSPORTATION

CROSS SECTIONS
LINE "D"

HORIZONTAL SCALE	BRIDGE FILE
1" = 5'	
VERTICAL SCALE	DESIGNATION
1" = 5'	0100701
SURVEY BOOK	SHEETS
	15 of 159
CONTRACT	PROJECT
R-30397	0100701

11:46:51 AM 8/26/2016 P:\0170190\Plans\Misc\02_XS_US27_09_0_sht.dgn

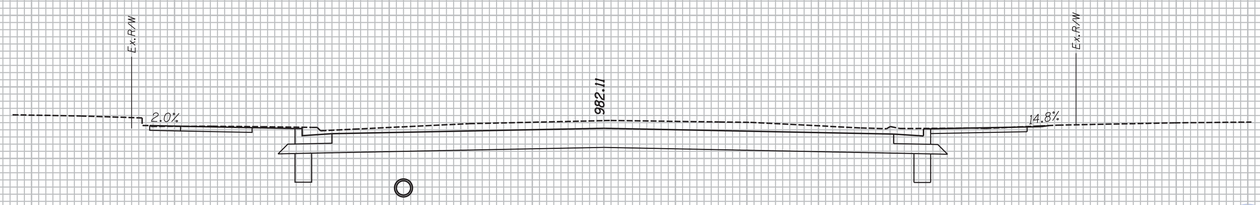

Private Sidewalk Req'd. Lt.

990
985
980

1124 + 37.10

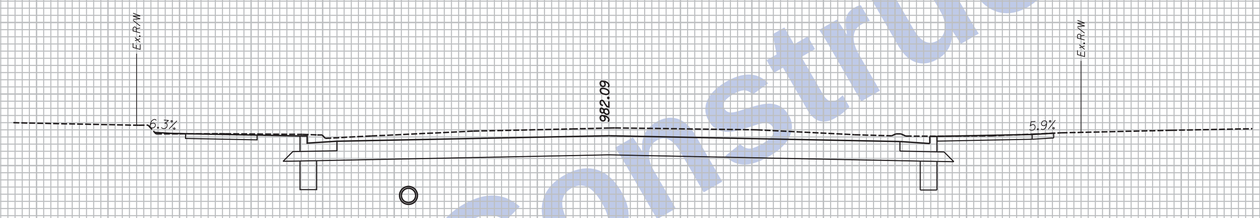

Private Sidewalk Req'd. Rt.

990
985
980

1124 + 32.60

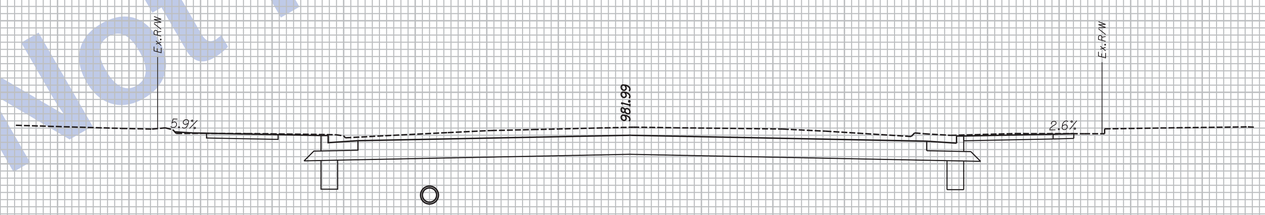

Private Sidewalk Req'd. Rt.

990
985
980

1124 + 12.70

80 75 70 65 60 55 50 45 40 35 30 25 20 15 10 5 0 5 10 15 20 25 30 35 40 45 50 55 60 65 70 75 80 85

Not for Construction

Clark Dietz
ENGINEERS

NOTES:

1. HMA Alternate Pavement Design is displayed on all Cross Sections.
2. Any Existing Utility Locations Shown are approximate. Contractor shall verify locates before digging.

DESIGNED: JAL	DRAWN: MP
CHECKED: RBI	CHECKED: JAL

INDIANA
DEPARTMENT OF TRANSPORTATION

CROSS SECTIONS
LINE "D"

HORIZONTAL SCALE	BRIDGE FILE
1" = 5'	
VERTICAL SCALE	DESIGNATION
1" = 5'	0100701
SURVEY BOOK	SHEETS
	16 of 159
CONTRACT	PROJECT
R-30397	0100701

11:46:51 AM 8/26/2016 P:\0170190\Plans\Misc\02_XS_US27_09_D_sht.dgn

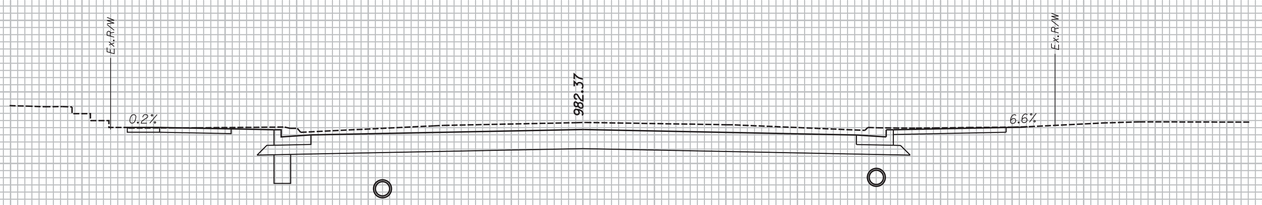

Private Sidewalk Req'd. Lt.

1124 + 94.30

AC = 89 SFT AF = 0 SFT
VC = 136 CYS VF = 0 CYS

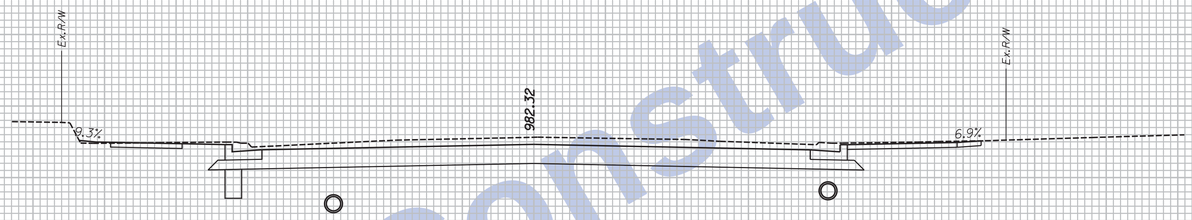

Private Sidewalk Req'd. Rt.

1124 + 84.20

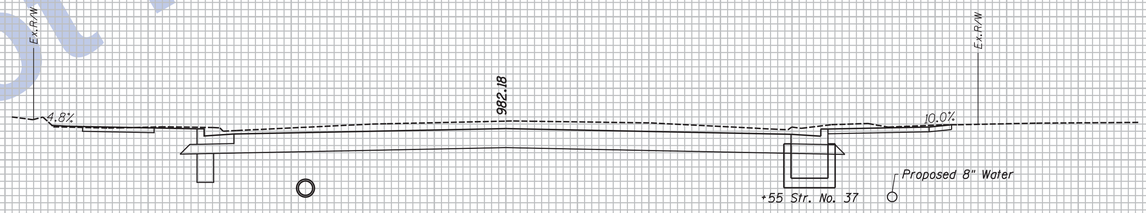

Private Sidewalk Req'd. Rt.

1124 + 53.50

AC = 91 SFT AF = 0 SFT
VC = 176 CYS VF = 0 CYS

80 75 70 65 60 55 50 45 40 35 30 25 20 15 10 5 0 5 10 15 20 25 30 35 40 45 50 55 60 65 70 75 80 85

Not for Construction

Clark Dietz
ENGINEERS

NOTES:
. HMA Alternate Pavement Design is displayed on all Cross Sections.

. Any Existing Utility Locations Shown are approximate. Contractor shall verify locates before digging.

DESIGNED: JAL	DRAWN: MP
CHECKED: RBI	CHECKED: JAL

INDIANA
DEPARTMENT OF TRANSPORTATION

CROSS SECTIONS
LINE "D"

HORIZONTAL SCALE	BRIDGE FILE
1" = 5'	
VERTICAL SCALE	DESIGNATION
1" = 5'	0100701
SURVEY BOOK	SHEETS
	17 of 159
CONTRACT	PROJECT
R-30397	0100701

11:46:52 AM 8/26/2016 P:\0170190\Plans\Misc\02_XS_US27_09_D_sht.dgn

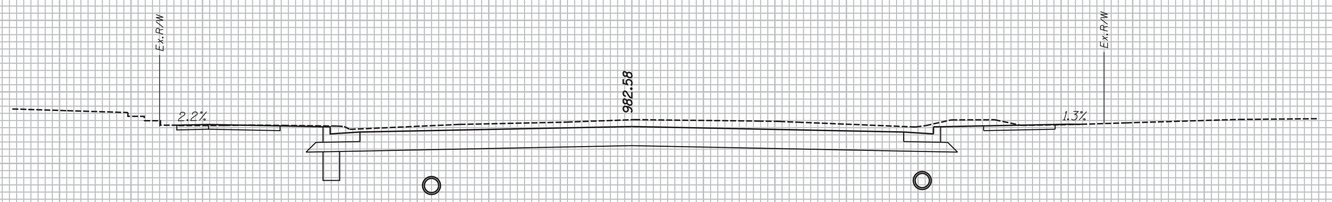

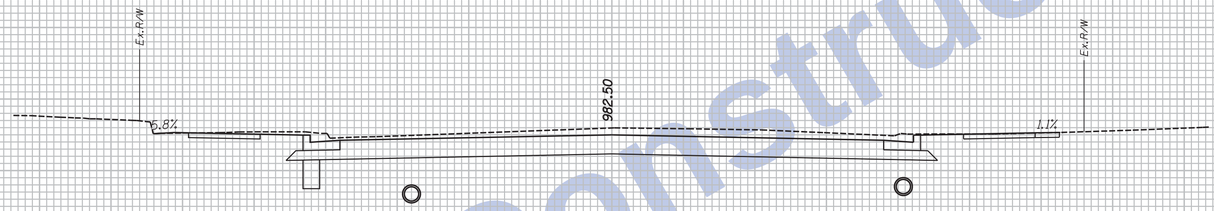

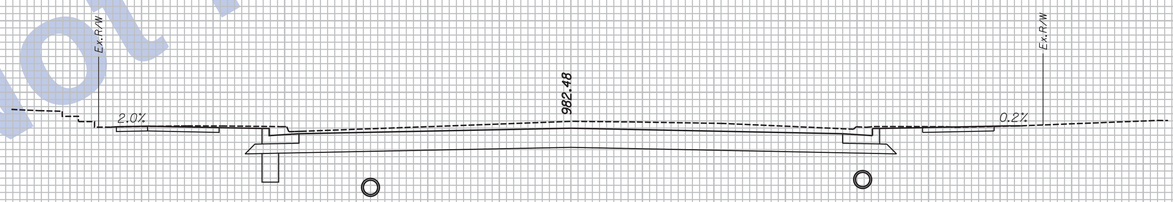

Not for Construction

80 75 70 65 60 55 50 45 40 35 30 25 20 15 10 5 0 5 10 15 20 25 30 35 40 45 50 55 60 65 70 75 80 85

Clark Dietz
ENGINEERS

NOTES:
. HMA Alternate Pavement Design is displayed on all Cross Sections.

. Any Existing Utility Locations Shown are approximate. Contractor shall verify locates before digging.

DESIGNED: JAL	DRAWN: MP
CHECKED: RBI	CHECKED: JAL

INDIANA
DEPARTMENT OF TRANSPORTATION

CROSS SECTIONS
LINE "D"

HORIZONTAL SCALE	BRIDGE FILE
1" = 5'	
VERTICAL SCALE	DESIGNATION
1" = 5'	0100701
SURVEY BOOK	SHEETS
	18 of 159
CONTRACT	PROJECT
R-30397	0100701

11:46:52 AM 8/26/2016 P:\0170190\Plans\Misc\02_XS_US27_09_D_sht.dgn

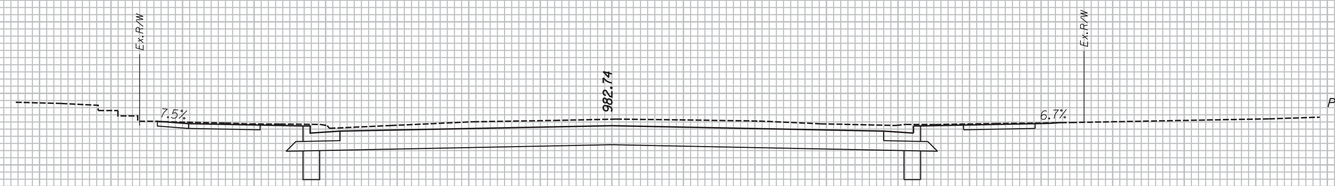

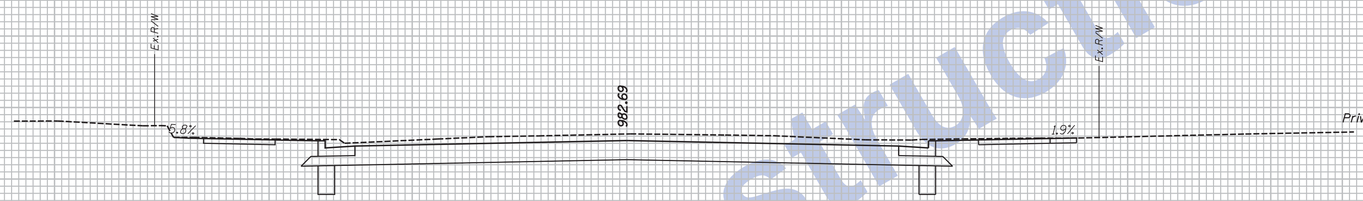

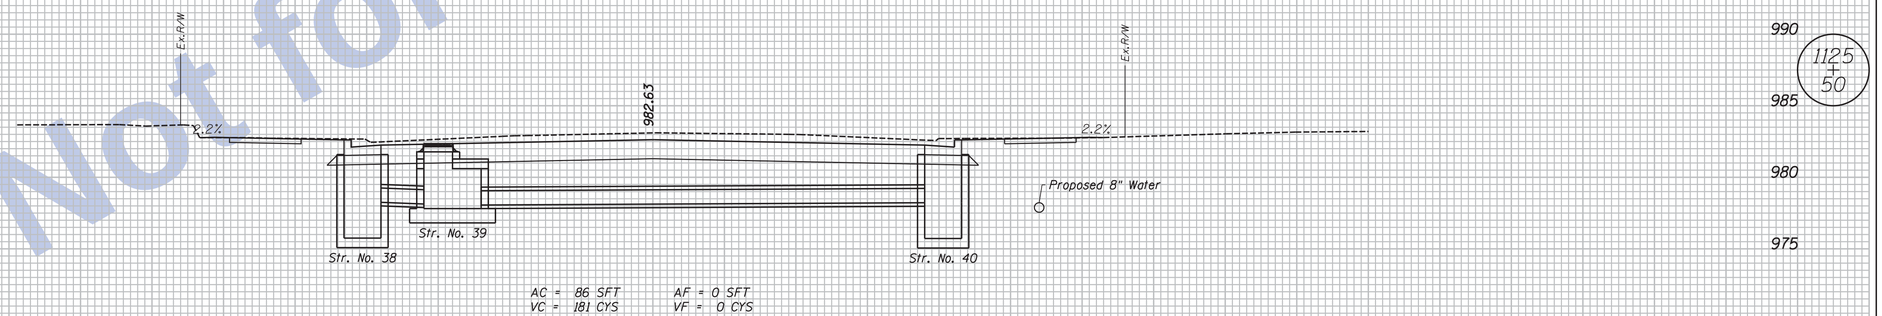

AC = 86 SFT
VC = 181 CYS

AF = 0 SFT
VF = 0 CYS

80 75 70 65 60 55 50 45 40 35 30 25 20 15 10 5 0 5 10 15 20 25 30 35 40 45 50 55 60 65 70 75 80 85

Not for Construction

Clark Dietz
ENGINEERS

NOTES:

. HMA Alternate Pavement Design is displayed on all Cross Sections.

. Any Existing Utility Locations Shown are approximate. Contractor shall verify locates before digging.

DESIGNED: JAL	DRAWN: MP
CHECKED: RBI	CHECKED: JAL

INDIANA
DEPARTMENT OF TRANSPORTATION

CROSS SECTIONS
LINE "D"

HORIZONTAL SCALE	BRIDGE FILE
1" = 5'	
VERTICAL SCALE	DESIGNATION
1" = 5'	0100701
SURVEY BOOK	SHEETS
	19 of 159
CONTRACT	PROJECT
R-30397	0100701

11:46:53 AM 8/26/2016 P:\0170190\Plans\Misc\02_XS_US27_09_D_sht.dgn

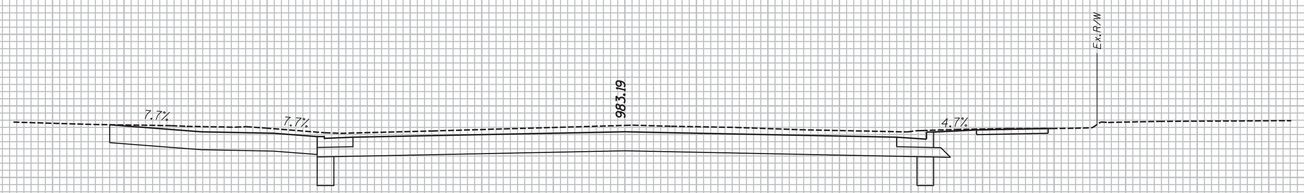

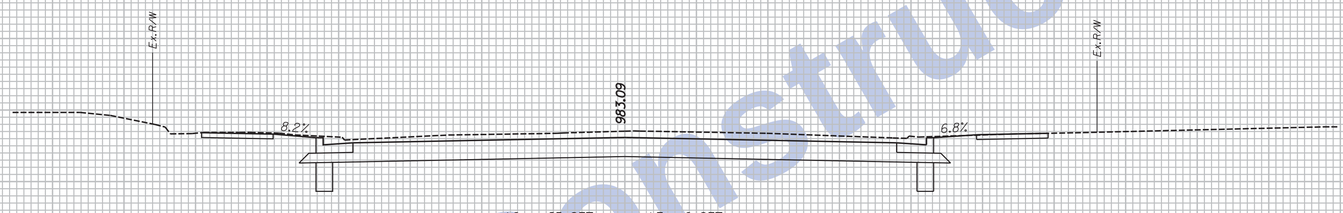

AC = 85 SFT AF = 0 SFT
VC = 159 CYS VF = 0 CYS

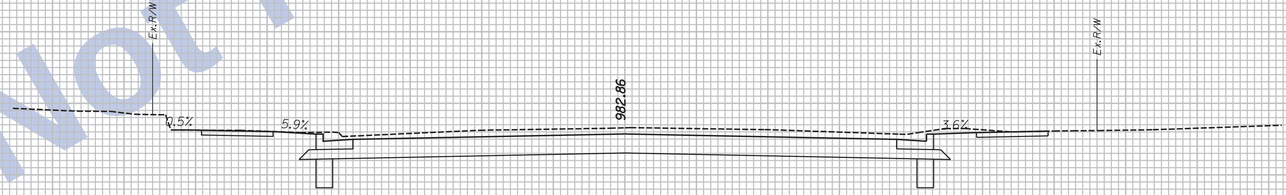

AC = 87 SFT AF = 0 SFT
VC = 160 CYS VF = 0 CYS

80 75 70 65 60 55 50 45 40 35 30 25 20 15 10 5 0 5 10 15 20 25 30 35 40 45 50 55 60 65 70 75 80 85

Not for Construction

Clark Dietz
ENGINEERS

NOTES:
. HMA Alternate Pavement Design is displayed on all Cross Sections.
. Any Existing Utility Locations Shown are approximate. Contractor shall verify locates before digging.

DESIGNED: JAL	DRAWN: MP
CHECKED: RBI	CHECKED: JAL

INDIANA
DEPARTMENT OF TRANSPORTATION

CROSS SECTIONS
LINE "D"

HORIZONTAL SCALE	BRIDGE FILE
1" = 5'	
VERTICAL SCALE	DESIGNATION
1" = 5'	0100701
SURVEY BOOK	SHEETS
	20 of 159
CONTRACT	PROJECT
R-30397	0100701

11:46:53 AM 8/26/2016 P:\0170190\Plans\Misc\02_XS_US27_09_D_sht.dgn

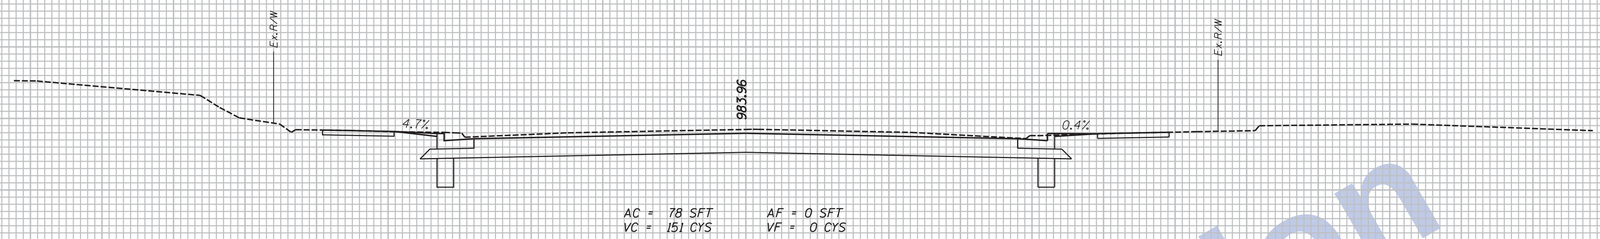

AC = 78 SFT
VC = 151 CYS

AF = 0 SFT
VF = 0 CYS

990
1128 + 00
985

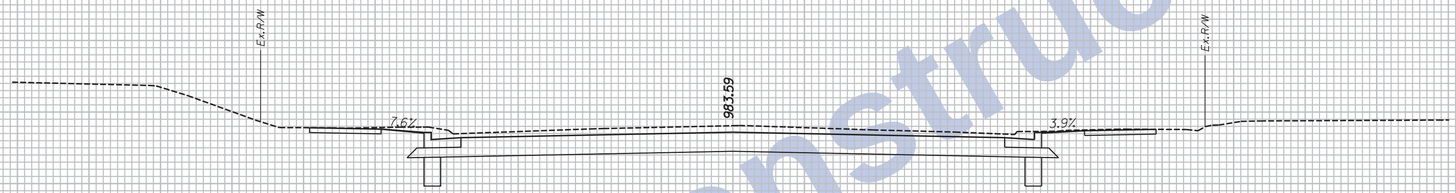

AC = 85 SFT
VC = 158 CYS

AF = 0 SFT
VF = 0 CYS

990
1127 + 50
985
980

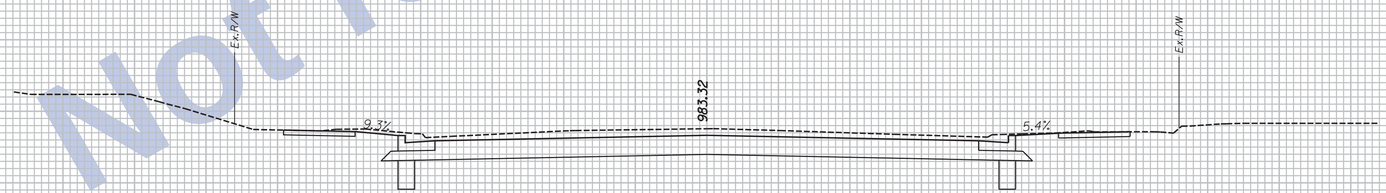

AC = 86 SFT
VC = 158 CYS

AF = 0 SFT
VF = 0 CYS

990
1127 + 00
985
980

80 75 70 65 60 55 50 45 40 35 30 25 20 15 10 5 0 5 10 15 20 25 30 35 40 45 50 55 60 65 70 75 80 85

Not for Construction

Clark Dietz
ENGINEERS

NOTES:
. HMA Alternate Pavement Design is displayed on all Cross Sections.
. Any Existing Utility Locations Shown are approximate. Contractor shall verify locates before digging.

DESIGNED: JAL	DRAWN: MP
CHECKED: RBI	CHECKED: JAL

INDIANA
DEPARTMENT OF TRANSPORTATION

CROSS SECTIONS
LINE "D"

HORIZONTAL SCALE	BRIDGE FILE
1" = 5'	
VERTICAL SCALE	DESIGNATION
1" = 5'	0100701
SURVEY BOOK	SHEETS
	21 of 159
CONTRACT	PROJECT
R-30397	0100701

11:46:54 AM 8/26/2016 P:\0170190\Plans\Misc\02_XS_US27_09_D_sht.dgn

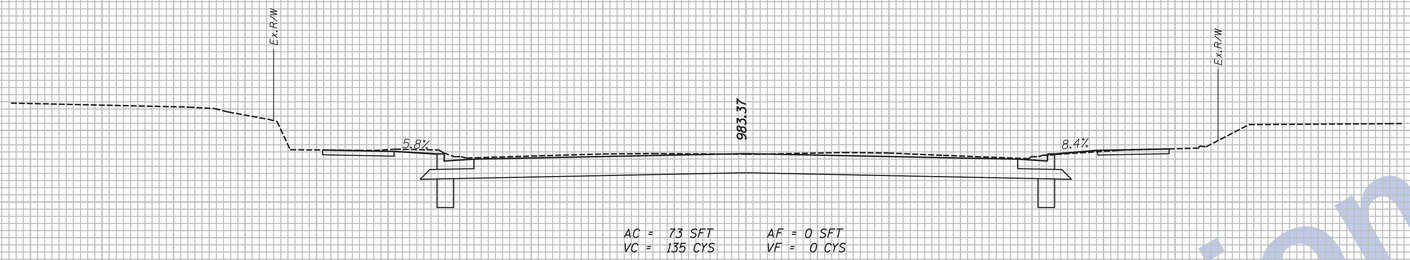

AC = 73 SFT
VC = 135 CYS

AF = 0 SFT
VF = 0 CYS

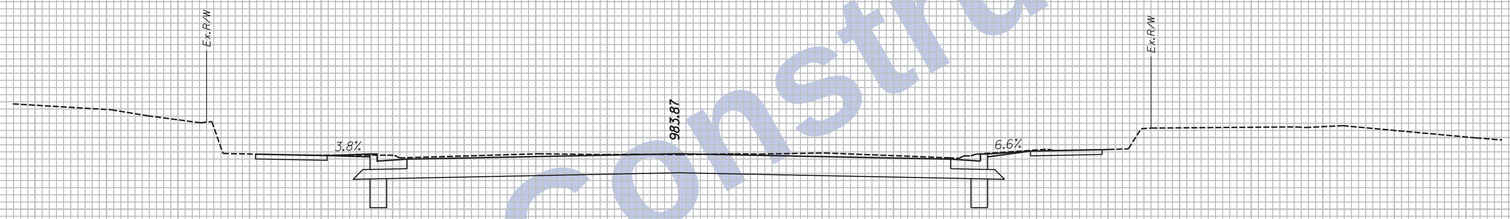

AC = 73 SFT
VC = 269 CYS

AF = 0 SFT
VF = 0 CYS

+55.3 St. Appr. Req'd. Lt. (South "J" Street)
+56.2 St. Appr. Req'd. Rt. (South "J" Street)

P.V.I. 61' Lt.
E.L. 984.59
80' V.C.

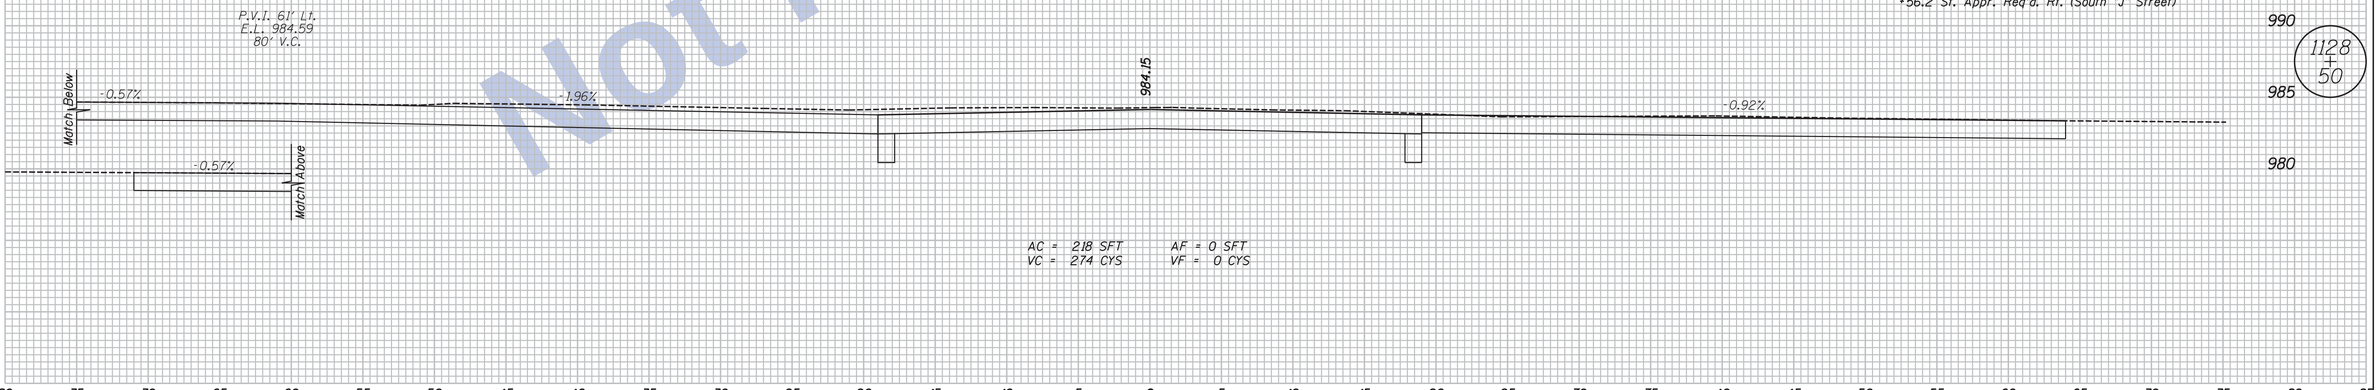

AC = 218 SFT
VC = 274 CYS

AF = 0 SFT
VF = 0 CYS

Not for Construction

Clark Dietz
ENGINEERS

NOTES:

. HMA Alternate Pavement Design is displayed on all Cross Sections.

. Any Existing Utility Locations Shown are approximate. Contractor shall verify locates before digging.

DESIGNED: JAL	DRAWN: MP
CHECKED: RBI	CHECKED: JAL

INDIANA
DEPARTMENT OF TRANSPORTATION

CROSS SECTIONS
LINE "D"

HORIZONTAL SCALE	BRIDGE FILE
1" = 5'	
VERTICAL SCALE	DESIGNATION
1" = 5'	0100701
SURVEY BOOK	SHEETS
	22 of 159
CONTRACT	PROJECT
R-30397	0100701

11:46:54 AM 8/26/2016 P:\0170190\Plans\Misc\02_XS_US27_09_D_sht.dgn

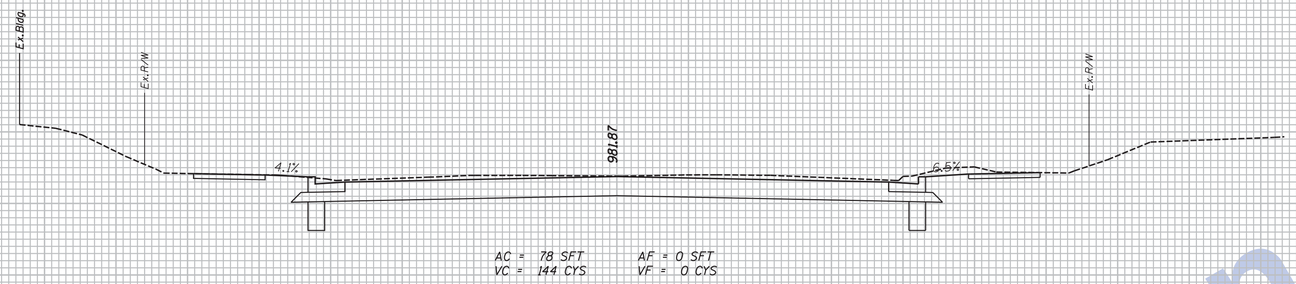

AC = 78 SFT AF = 0 SFT
VC = 144 CYS VF = 0 CYS

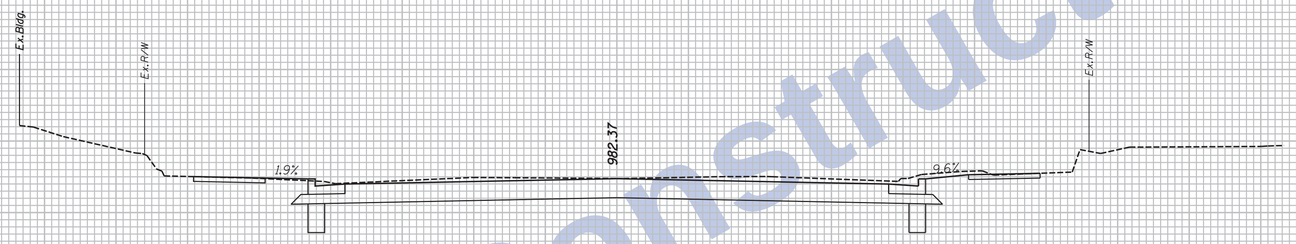

AC = 77 SFT AF = 0 SFT
VC = 141 CYS VF = 0 CYS

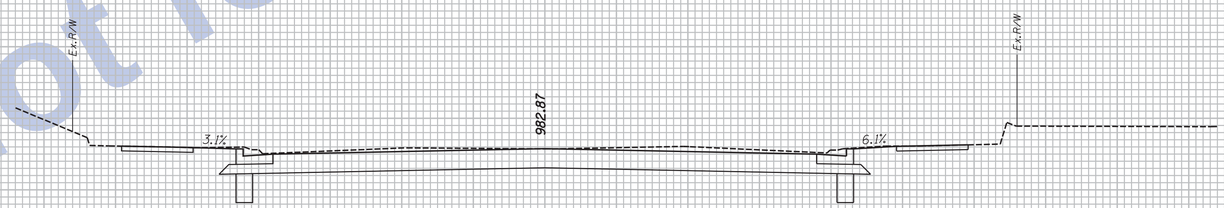

AC = 75 SFT AF = 0 SFT
VC = 137 CYS VF = 0 CYS

80 75 70 65 60 55 50 45 40 35 30 25 20 15 10 5 0 5 10 15 20 25 30 35 40 45 50 55 60 65 70 75 80 85

Not for Construction

Clark Dietz
ENGINEERS

NOTES:
. HMA Alternate Pavement Design is displayed on all Cross Sections.
. Any Existing Utility Locations Shown are approximate. Contractor shall verify locates before digging.

DESIGNED: JAL	DRAWN: MP
CHECKED: RBI	CHECKED: JAL

INDIANA
DEPARTMENT OF TRANSPORTATION

CROSS SECTIONS
LINE "D"

HORIZONTAL SCALE	BRIDGE FILE
1" = 5'	
VERTICAL SCALE	DESIGNATION
1" = 5'	0100701
SURVEY BOOK	SHEETS
	23 of 159
CONTRACT	PROJECT
R-30397	0100701

11:46:55 AM 8/26/2016 P:\0170190\Plans\Misc\02_XS_US27_09_0_sht.dgn

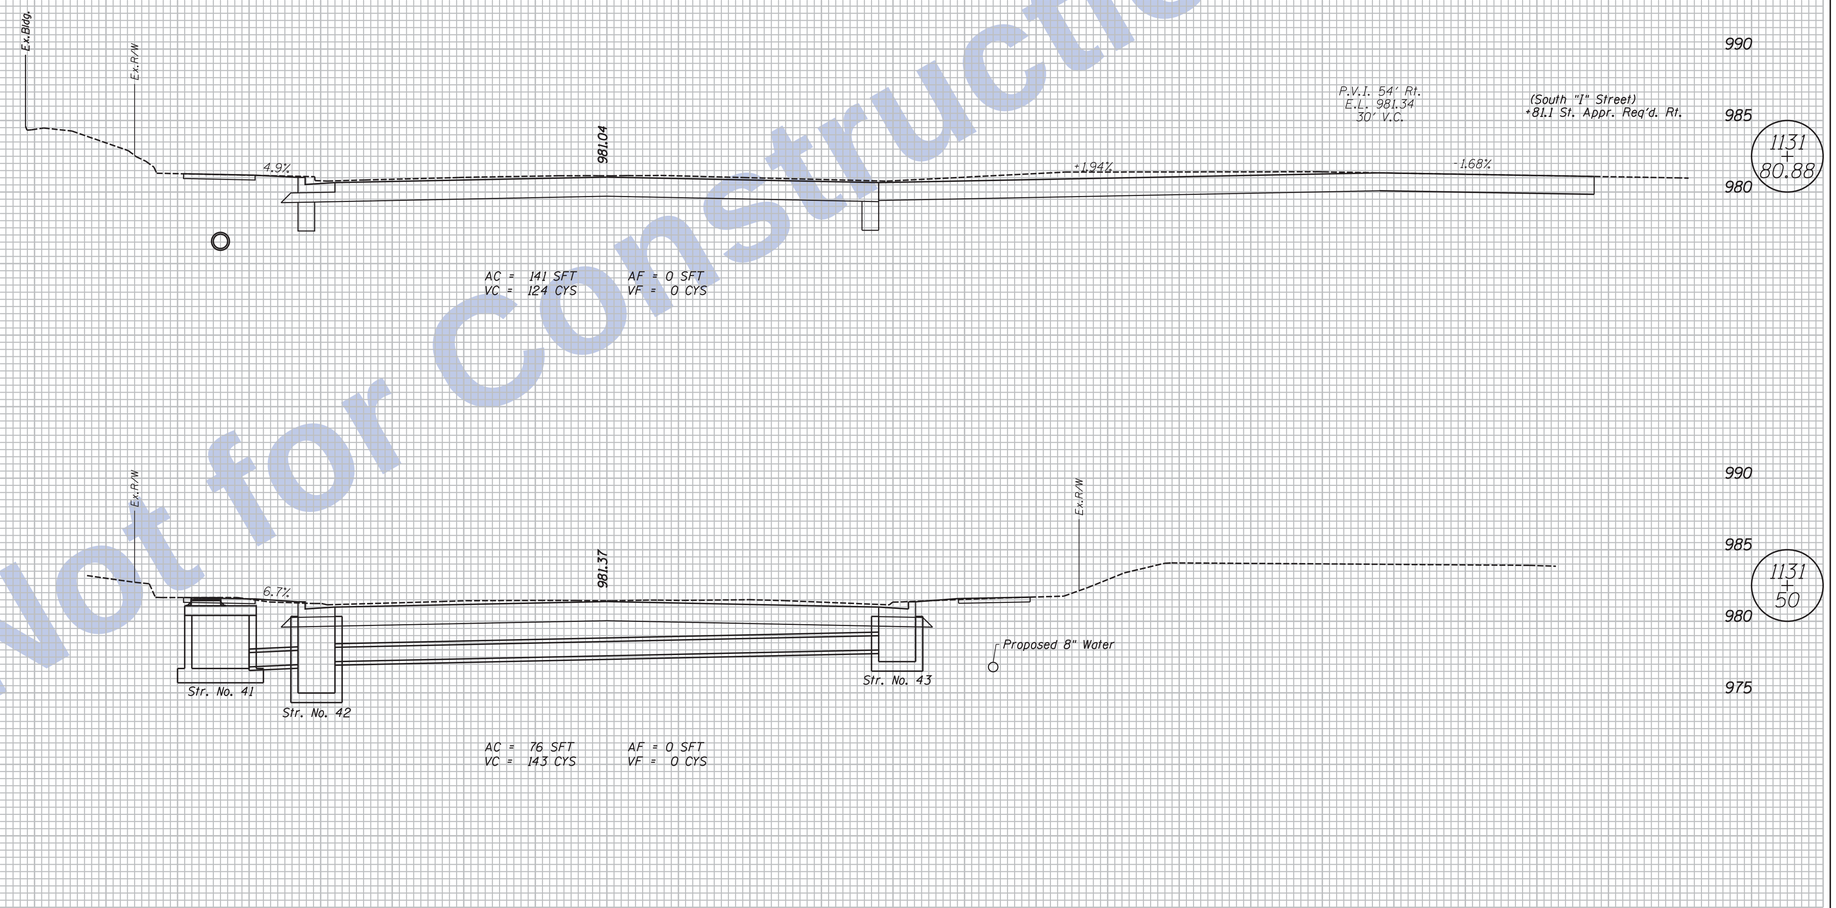

Not for Construction

Clark Dietz
ENGINEERS

NOTES:

. HMA Alternate Pavement Design is displayed on all Cross Sections.

. Any Existing Utility Locations Shown are approximate. Contractor shall verify locates before digging.

DESIGNED: JAL	DRAWN: MP
CHECKED: RBI	CHECKED: JAL

INDIANA
DEPARTMENT OF TRANSPORTATION

CROSS SECTIONS
LINE "D"

HORIZONTAL SCALE	BRIDGE FILE
1" = 5'	
VERTICAL SCALE	DESIGNATION
1" = 5'	0100701
SURVEY BOOK	SHEETS
	24 of 159
CONTRACT	PROJECT
R-30397	0100701

11:46:55 AM 8/26/2016 P:\0170190\Plans\Misc\02_XS_US27_09_D_sht.dgn

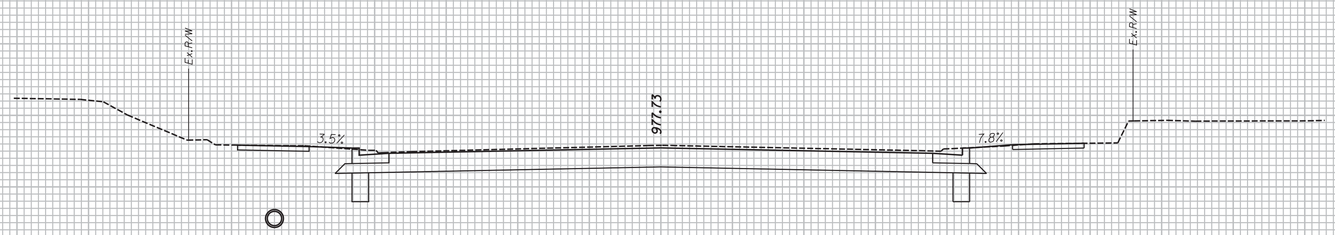

AC = 74 SFT AF = 0 SFT
VC = 135 CYS VF = 0 CYS

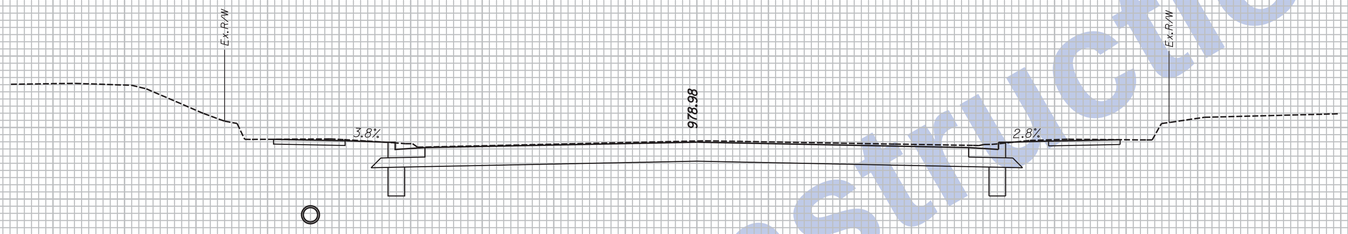

AC = 72 SFT AF = 0 SFT
VC = 138 CYS VF = 0 CYS

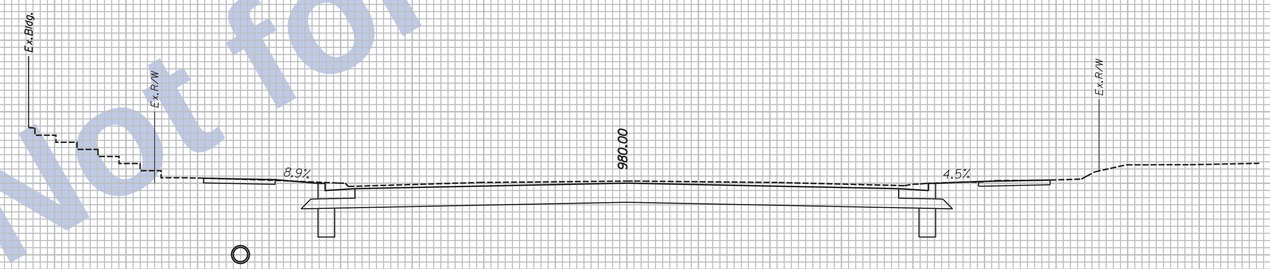

AC = 77 SFT AF = 0 SFT
VC = 279 CYS VF = 0 CYS

80 75 70 65 60 55 50 45 40 35 30 25 20 15 10 5 0 5 10 15 20 25 30 35 40 45 50 55 60 65 70 75 80 85

Not for Construction

11:46:56 AM 8/26/2016 P:\0170190\Plans\Misc\02_XS_US27_09_D_sht.dgn

Clark Dietz
ENGINEERS

NOTES:
. HMA Alternate Pavement Design is displayed on all Cross Sections.
. Any Existing Utility Locations Shown are approximate. Contractor shall verify locates before digging.

DESIGNED: JAL	DRAWN: MP
CHECKED: RBI	CHECKED: JAL

INDIANA
DEPARTMENT OF TRANSPORTATION

CROSS SECTIONS
LINE "D"

HORIZONTAL SCALE	BRIDGE FILE
1" = 5'	
VERTICAL SCALE	DESIGNATION
1" = 5'	0100701
SURVEY BOOK	SHEETS
	25 of 159
CONTRACT	PROJECT
R-30397	0100701

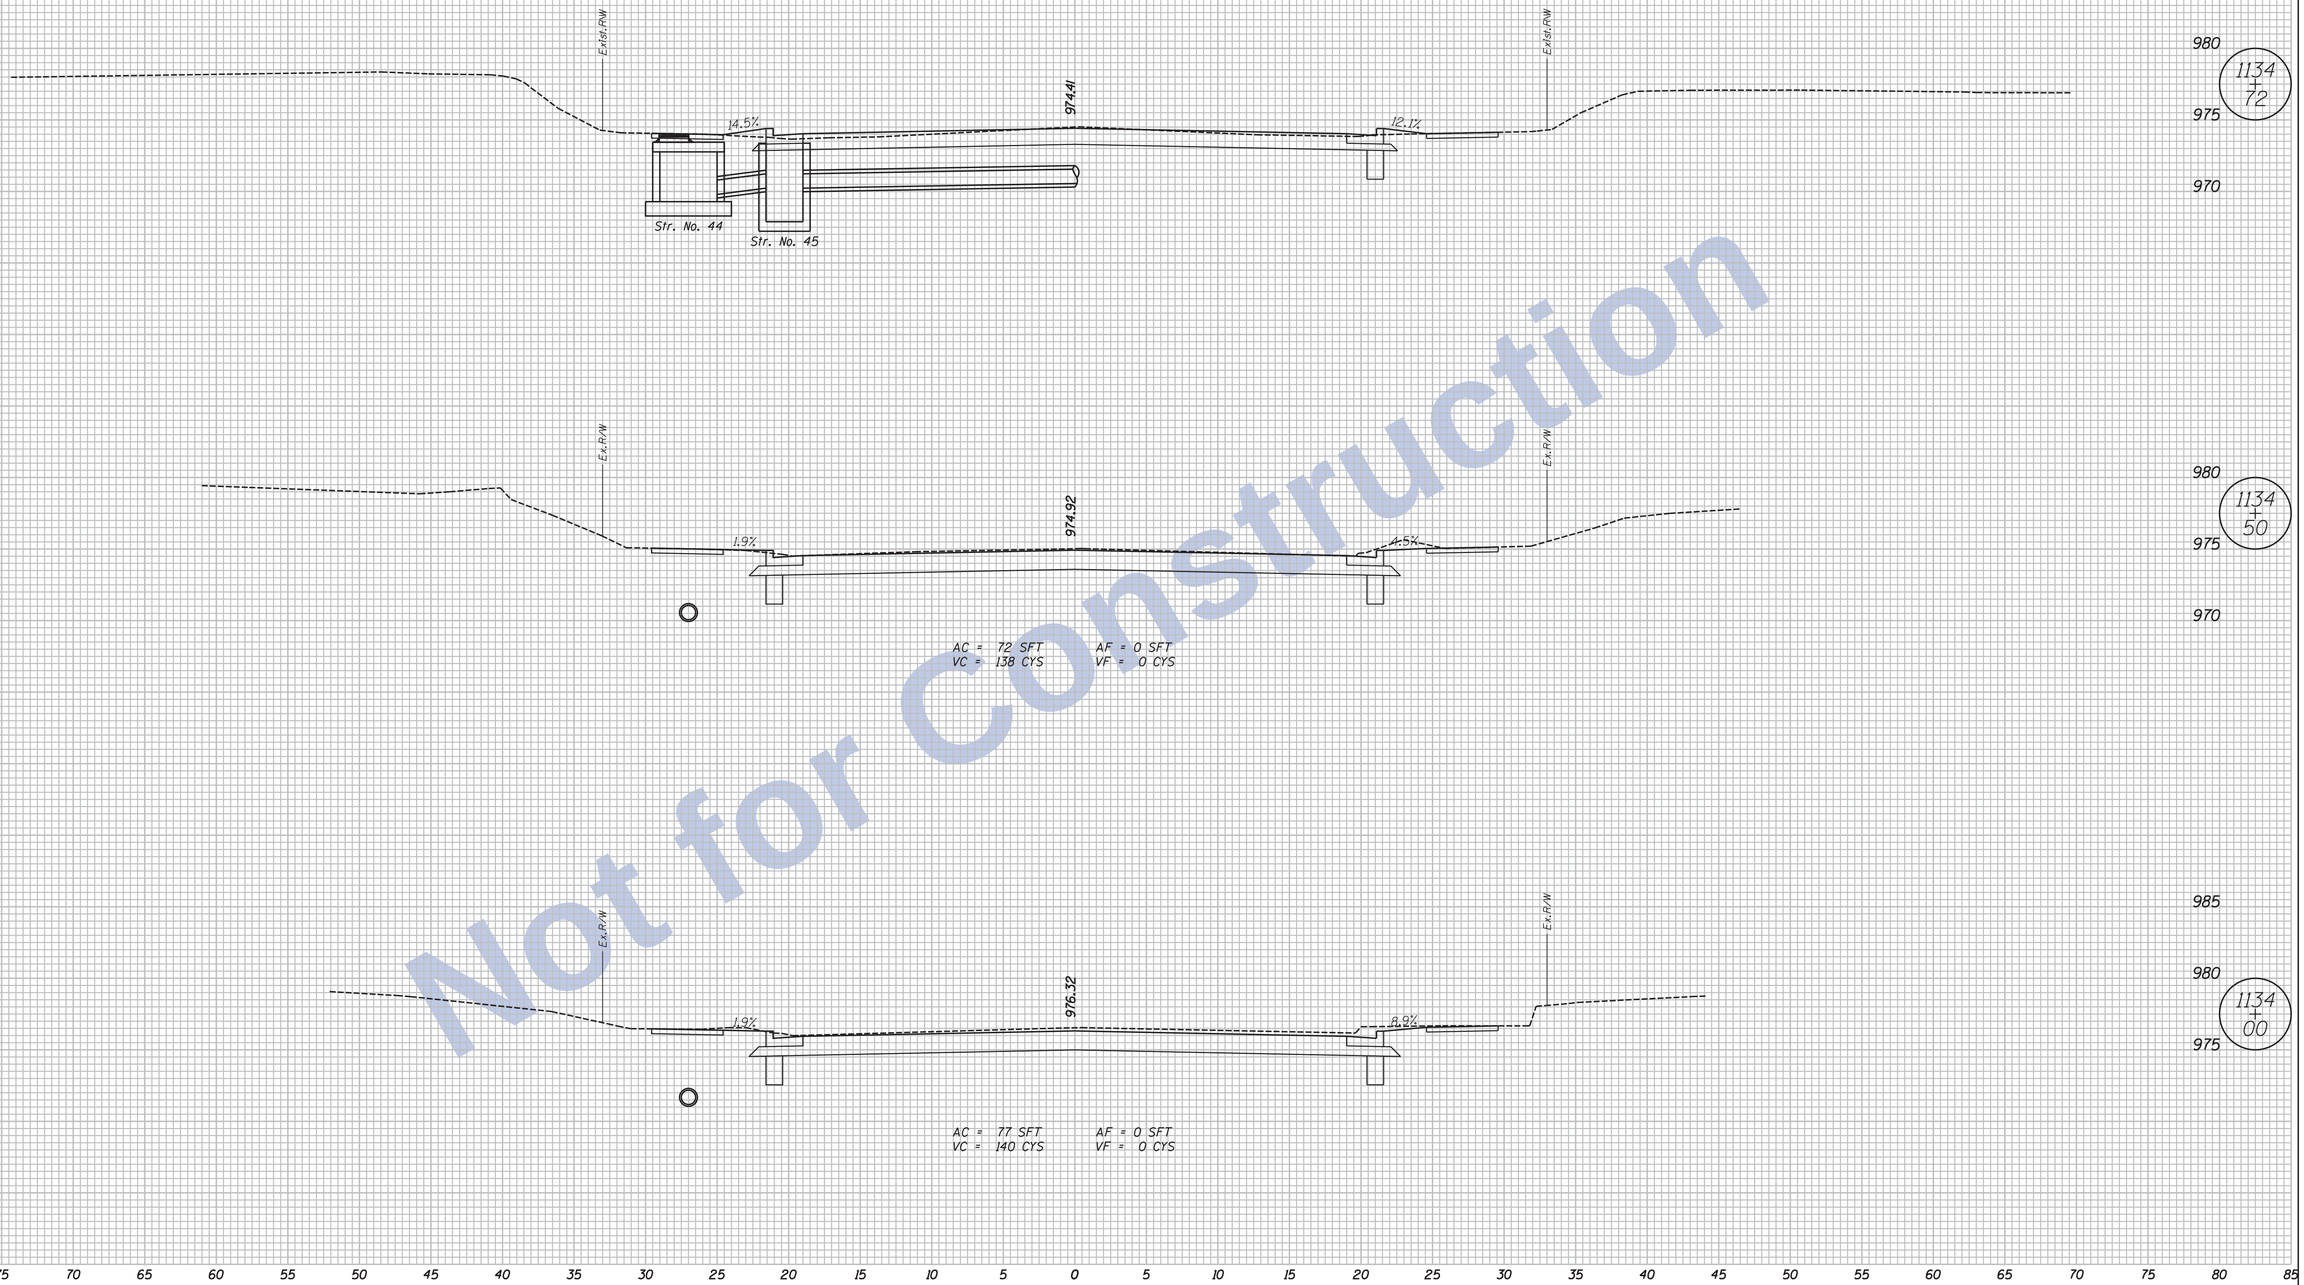

Not for Construction

Clark Dietz
ENGINEERS

NOTES:

. HMA Alternate Pavement Design is displayed on all Cross Sections.

. Any Existing Utility Locations Shown are approximate. Contractor shall verify locates before digging.

DESIGNED: JAL	DRAWN: MP
CHECKED: RBI	CHECKED: JAL

INDIANA
DEPARTMENT OF TRANSPORTATION

CROSS SECTIONS
LINE "D"

HORIZONTAL SCALE	BRIDGE FILE
1" = 5'	
VERTICAL SCALE	DESIGNATION
1" = 5'	0100701
SURVEY BOOK	SHEETS
	26 of 159
CONTRACT	PROJECT
R-30397	0100701

11:46:56 AM 8/26/2016 P:\0170190\Plans\Misc\02_XS_US27_09_D_sht.dgn

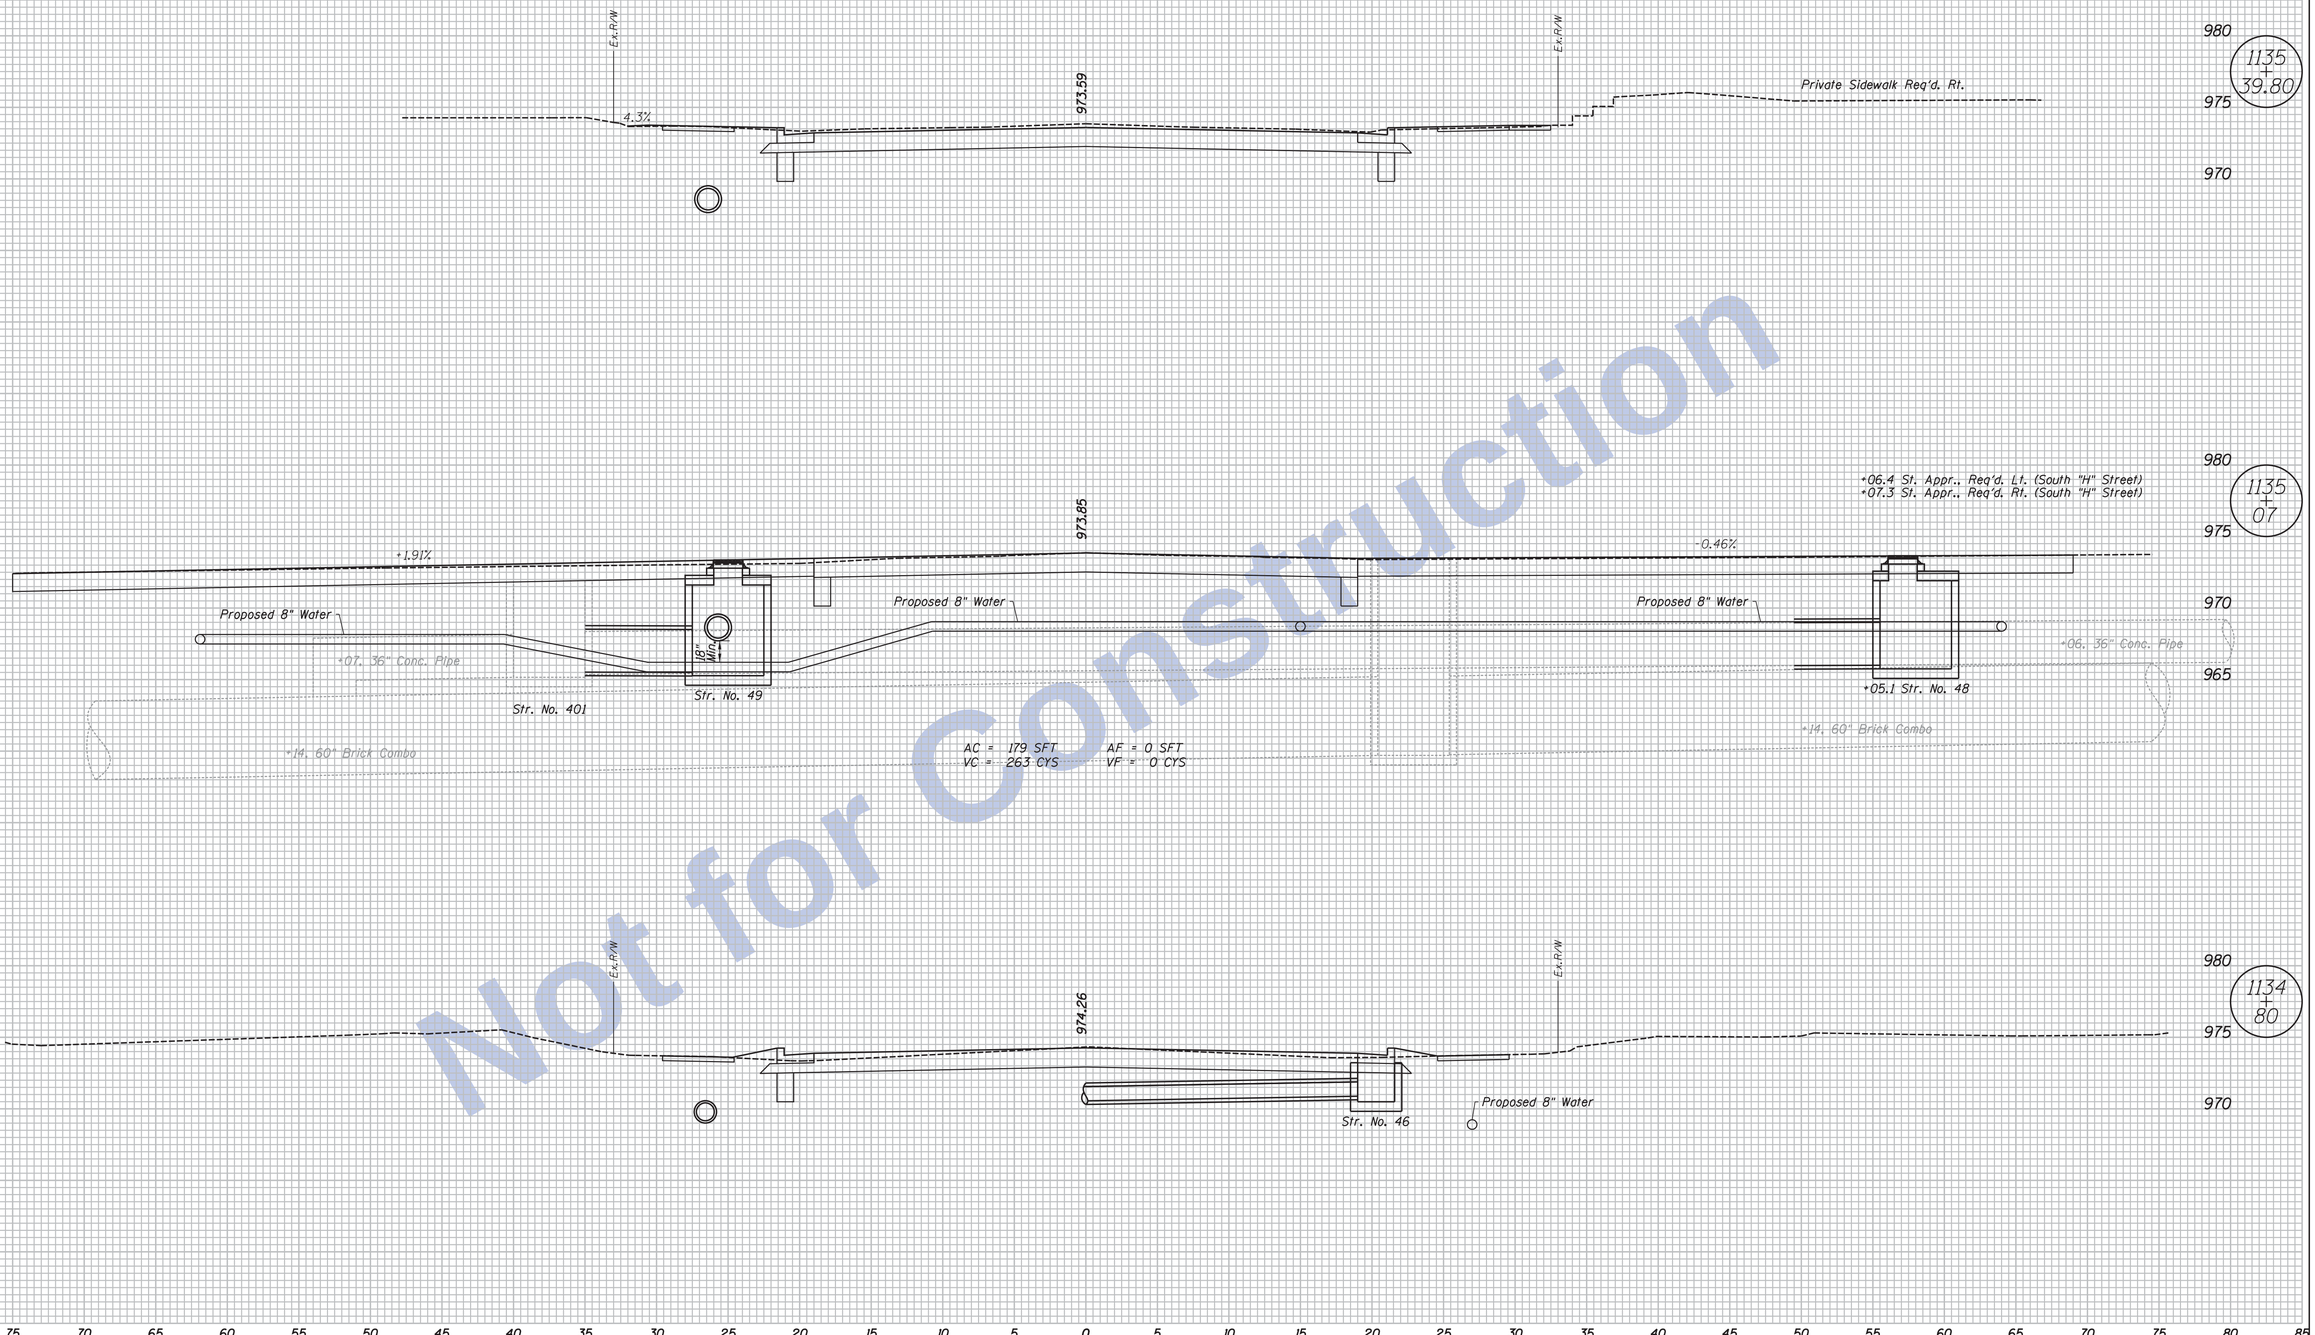

Not for Construction

Clark Dietz
ENGINEERS

NOTES:
. HMA Alternate Pavement Design is displayed on all Cross Sections.

. Any Existing Utility Locations Shown are approximate. Contractor shall verify locates before digging.

DESIGNED: JAL	DRAWN: MP
CHECKED: RBI	CHECKED: JAL

INDIANA
DEPARTMENT OF TRANSPORTATION

CROSS SECTIONS
LINE "D"

HORIZONTAL SCALE	BRIDGE FILE
1" = 5'	
VERTICAL SCALE	DESIGNATION
1" = 5'	0100701
SURVEY BOOK	SHEETS
	27 of 159
CONTRACT	PROJECT
R-30397	0100701

11:46:57 AM 8/26/2016 P:\0170190\Plans\Misc\02_XS_US27_09_D_sht.dgn

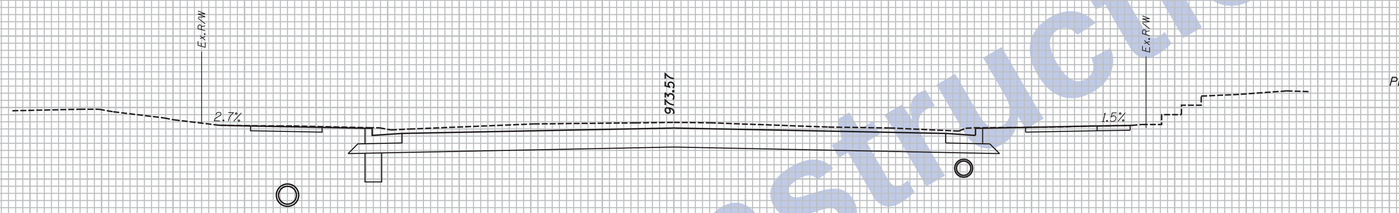

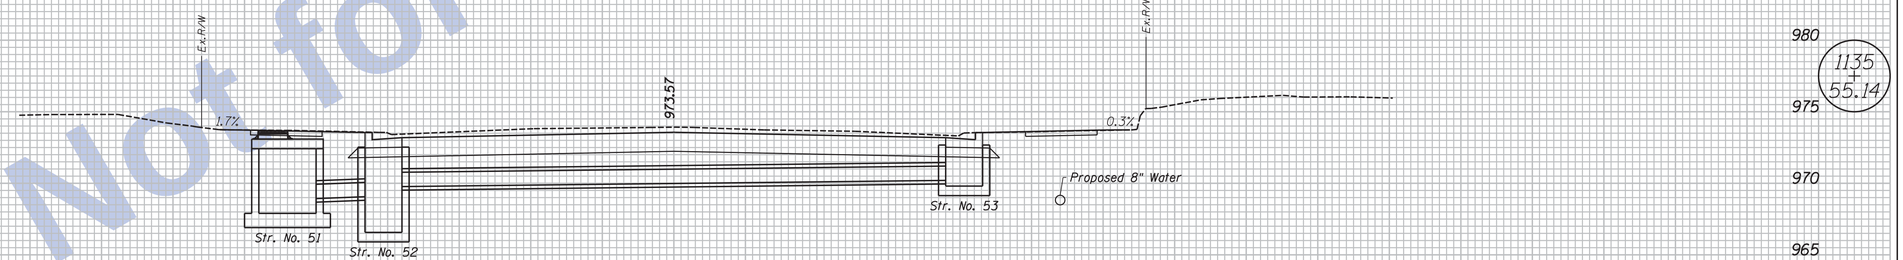

AC = 81 SFT
VC = 234 CYS

AF = 0 SFT
VF = 0 CYS

80 75 70 65 60 55 50 45 40 35 30 25 20 15 10 5 0 5 10 15 20 25 30 35 40 45 50 55 60 65 70 75 80 85

Not for Construction

Clark Dietz
ENGINEERS

NOTES:

. HMA Alternate Pavement Design is displayed on all Cross Sections.

. Any Existing Utility Locations Shown are approximate. Contractor shall verify locates before digging.

DESIGNED: JAL	DRAWN: MP
CHECKED: RBI	CHECKED: JAL

INDIANA
DEPARTMENT OF TRANSPORTATION

CROSS SECTIONS
LINE "D"

HORIZONTAL SCALE	BRIDGE FILE
1" = 5'	
VERTICAL SCALE	DESIGNATION
1" = 5'	0100701
SURVEY BOOK	SHEETS
	28 of 159
CONTRACT	PROJECT
R-30397	0100701

11:46:58 AM 8/26/2016 P:\0170190\Plans\Misc\02_XS_US27_09_D_sht.dgn

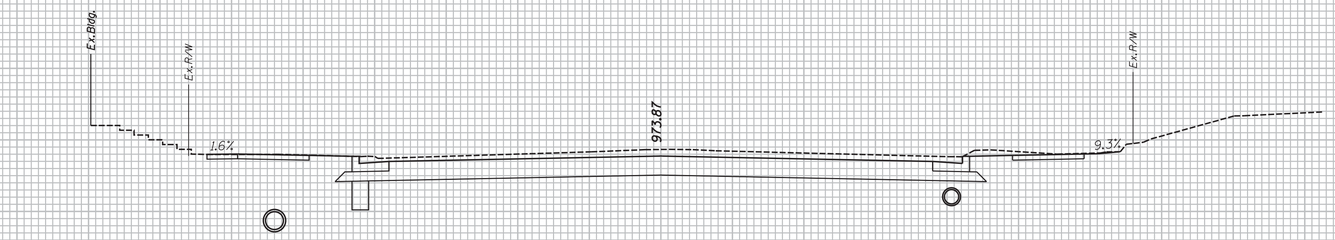

Private Sidewalk Req'd. Lt.

980
1136 + 08.40
975
970

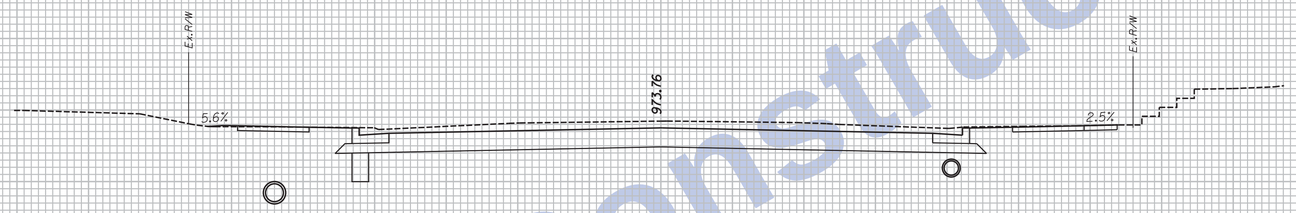

Private Sidewalk Req'd. Rt.

980
1135 + 95
975
970

AC = 88 SFT AF = 0 SFT
VC = 125 CYS VF = 0 CYS

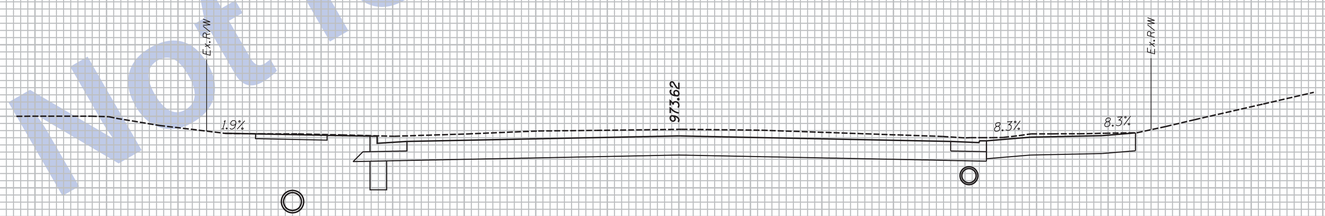

Mod. Cl. I Dr. Req'd. Rt.

980
1135 + 76.77
975
970

80 75 70 65 60 55 50 45 40 35 30 25 20 15 10 5 0 5 10 15 20 25 30 35 40 45 50 55 60 65 70 75 80 85

Not for Construction

Clark Dietz
ENGINEERS

NOTES:
. HMA Alternate Pavement Design is displayed on all Cross Sections.

. Any Existing Utility Locations Shown are approximate. Contractor shall verify locates before digging.

DESIGNED: JAL	DRAWN: MP
CHECKED: RBI	CHECKED: JAL

INDIANA
DEPARTMENT OF TRANSPORTATION

CROSS SECTIONS
LINE "D"

HORIZONTAL SCALE	BRIDGE FILE
1" = 5'	
VERTICAL SCALE	DESIGNATION
1" = 5'	0100701
SURVEY BOOK	SHEETS
	29 of 159
CONTRACT	PROJECT
R-30397	0100701

11:46:58 AM 8/26/2016 P:\0170190\Plans\Misc\02_XS_US27_09_D_sht.dgn

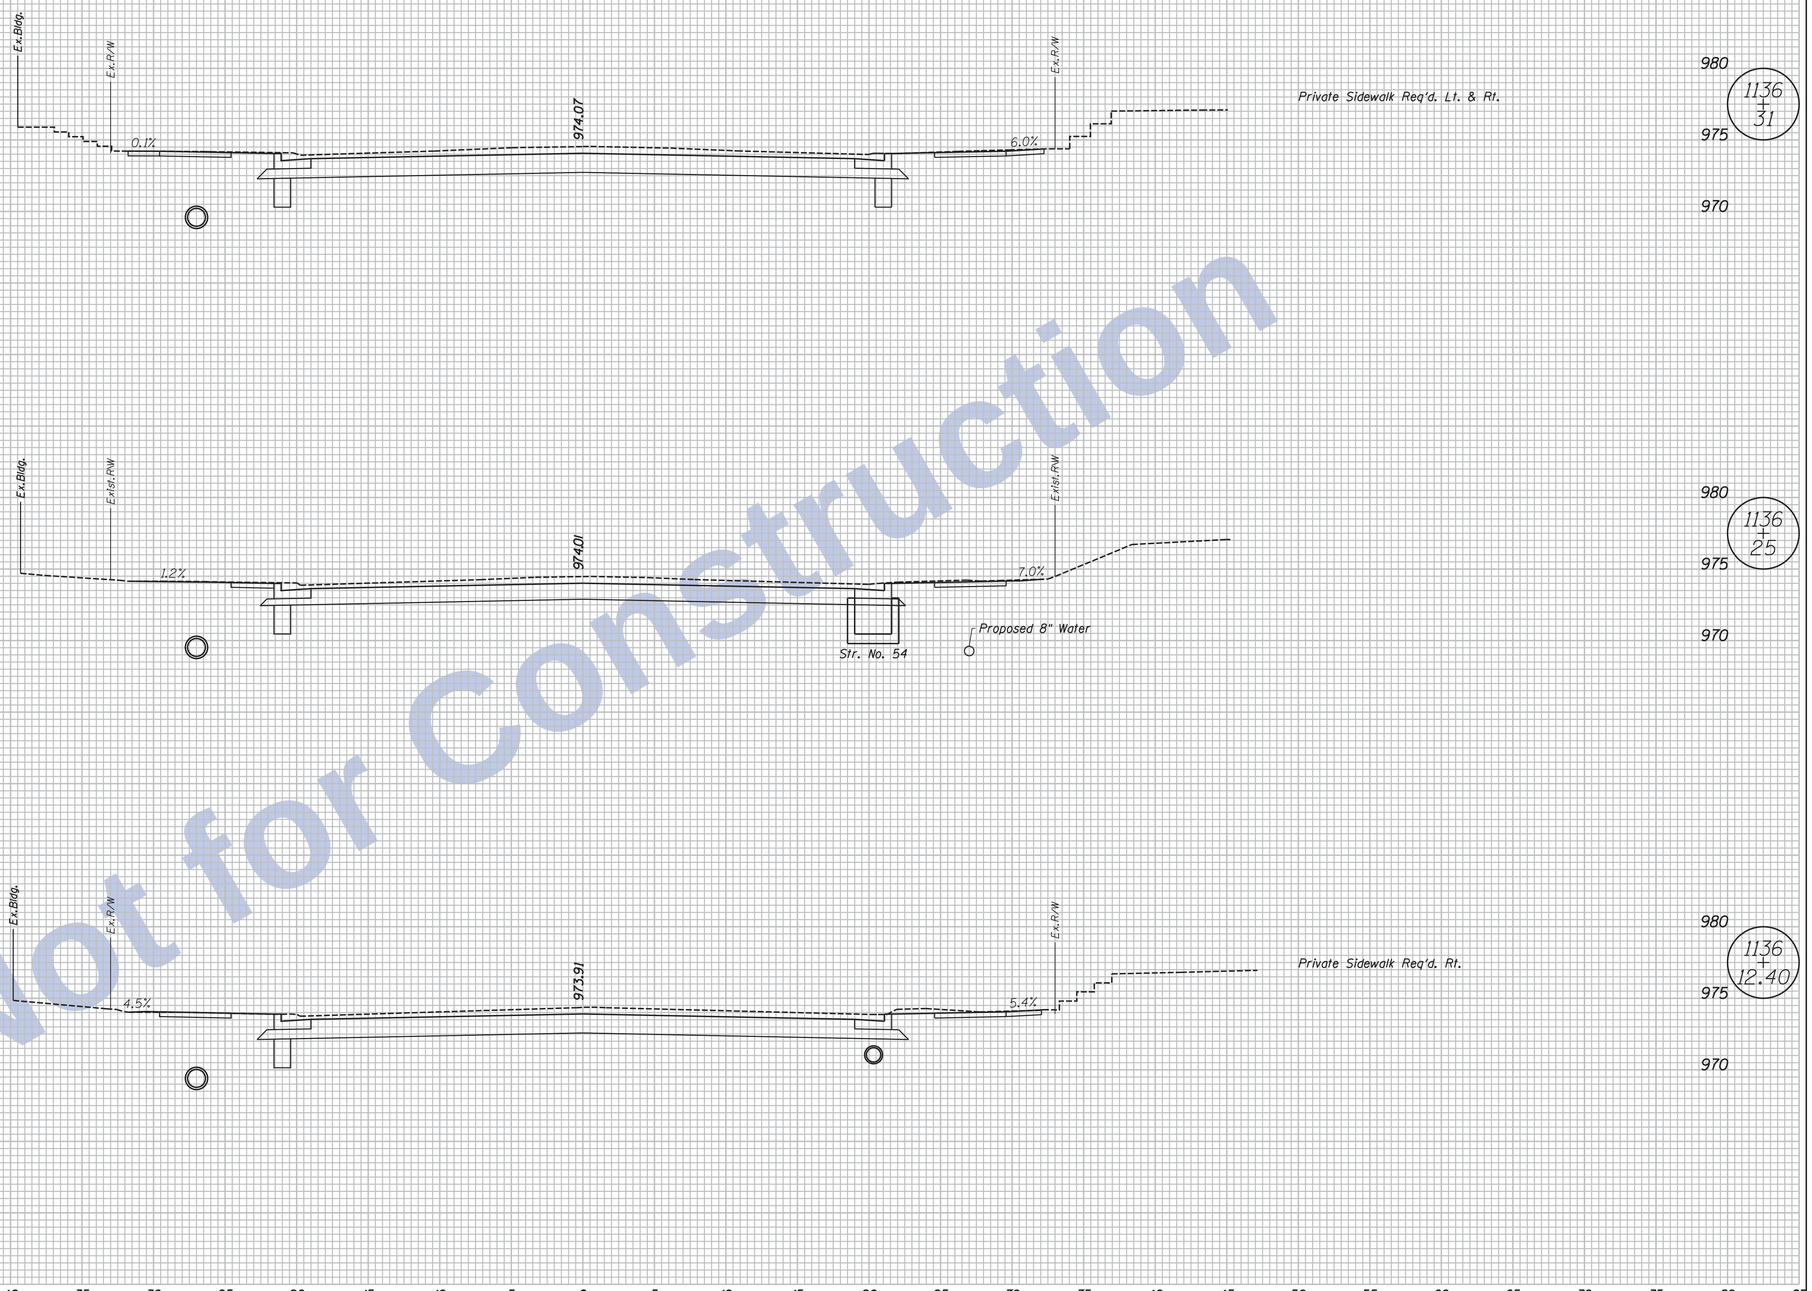

Not for Construction

Clark Dietz
ENGINEERS

NOTES:

. HMA Alternate Pavement Design is displayed on all Cross Sections.

. Any Existing Utility Locations Shown are approximate. Contractor shall verify locates before digging.

DESIGNED: JAL	DRAWN: MP
CHECKED: RBI	CHECKED: JAL

INDIANA
DEPARTMENT OF TRANSPORTATION

CROSS SECTIONS
LINE "D"

HORIZONTAL SCALE	BRIDGE FILE
1" = 5'	
VERTICAL SCALE	DESIGNATION
1" = 5'	0100701
SURVEY BOOK	SHEETS
	30 of 159
CONTRACT	PROJECT
R-30397	0100701

11:46:59 AM 8/26/2016 P:\0170190\Plans\Misc\02_XS_US27_09_D_sht.dgn

AC = .88 SFT AF = 0 SFT
VC = 163 CYS VF = 0 CYS

980
1137 + 00
975
970

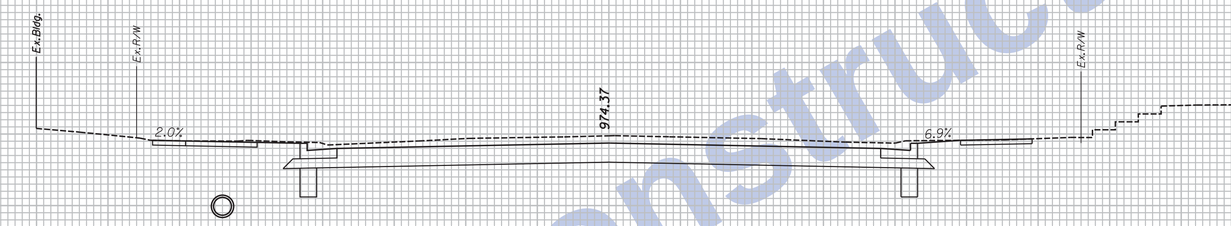

Private Sidewalk Req'd. Lt.

980
1136 + 67
975
970

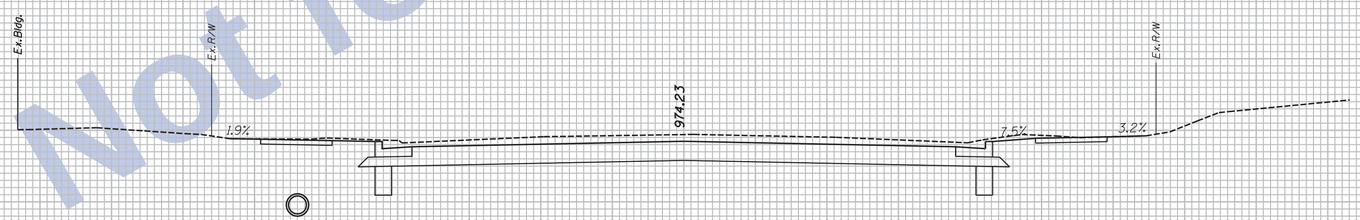

AC = .88 SFT AF = 0 SFT
VC = 179 CYS VF = 0 CYS

980
1136 + 50
975
970

80 75 70 65 60 55 50 45 40 35 30 25 20 15 10 5 0 5 10 15 20 25 30 35 40 45 50 55 60 65 70 75 80 85

Not for Construction

Clark Dietz
ENGINEERS

NOTES:
. HMA Alternate Pavement Design is displayed on all Cross Sections.

. Any Existing Utility Locations Shown are approximate. Contractor shall verify locates before digging.

DESIGNED: JAL	DRAWN: MP
CHECKED: RBI	CHECKED: JAL

INDIANA
DEPARTMENT OF TRANSPORTATION

CROSS SECTIONS
LINE "D"

HORIZONTAL SCALE	BRIDGE FILE
1" = 5'	
VERTICAL SCALE	DESIGNATION
1" = 5'	0100701
SURVEY BOOK	SHEETS
	31 of 159
CONTRACT	PROJECT
R-30397	0100701

11:46:59 AM 8/26/2016 P:\0170190\Plans\Misc\02_XS_US27_09_0_sht.dgn

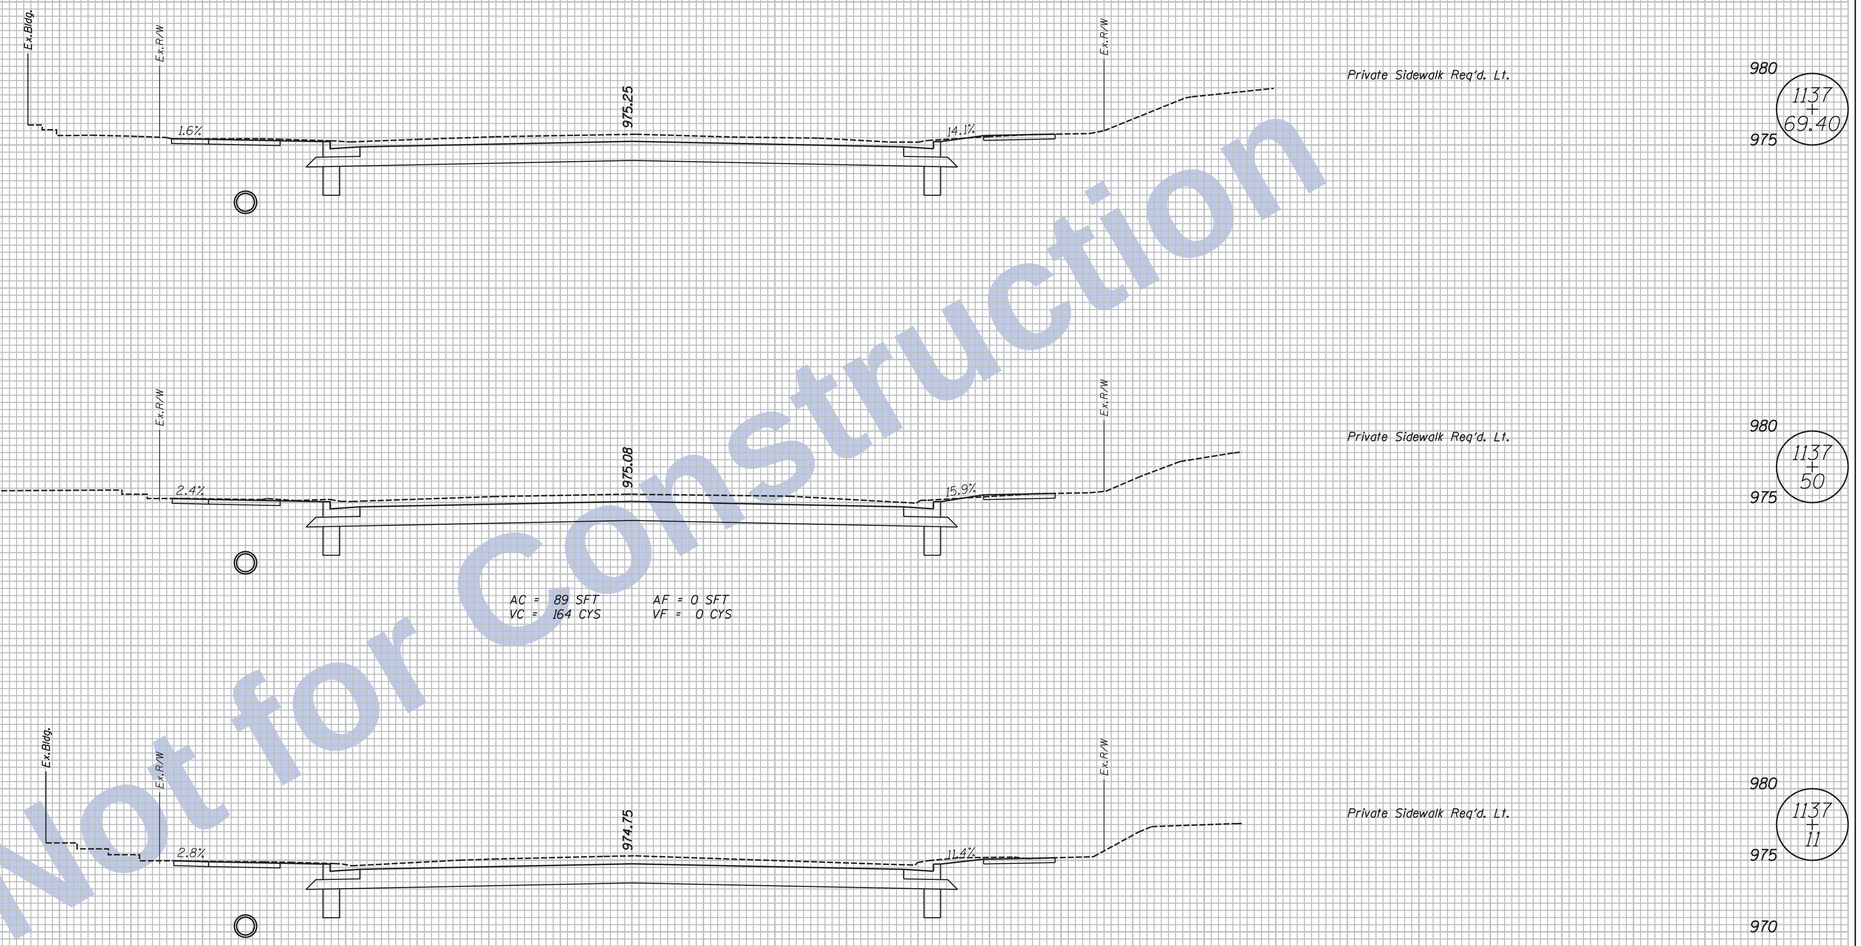

Not for Construction

Clark Dietz
ENGINEERS

NOTES:

. HMA Alternate Pavement Design is displayed on all Cross Sections.

. Any Existing Utility Locations Shown are approximate. Contractor shall verify locates before digging.

DESIGNED: JAL	DRAWN: MP
CHECKED: RBI	CHECKED: JAL

INDIANA
DEPARTMENT OF TRANSPORTATION

CROSS SECTIONS
LINE "D"

HORIZONTAL SCALE	BRIDGE FILE
1" = 5'	
VERTICAL SCALE	DESIGNATION
1" = 5'	0100701
SURVEY BOOK	SHEETS
	32 of 159
CONTRACT	PROJECT
R-30397	0100701

11:47:00 AM 8/26/2016 P:\0170190\Plans\Misc\02_XS_US27_09_D_sht.dgn

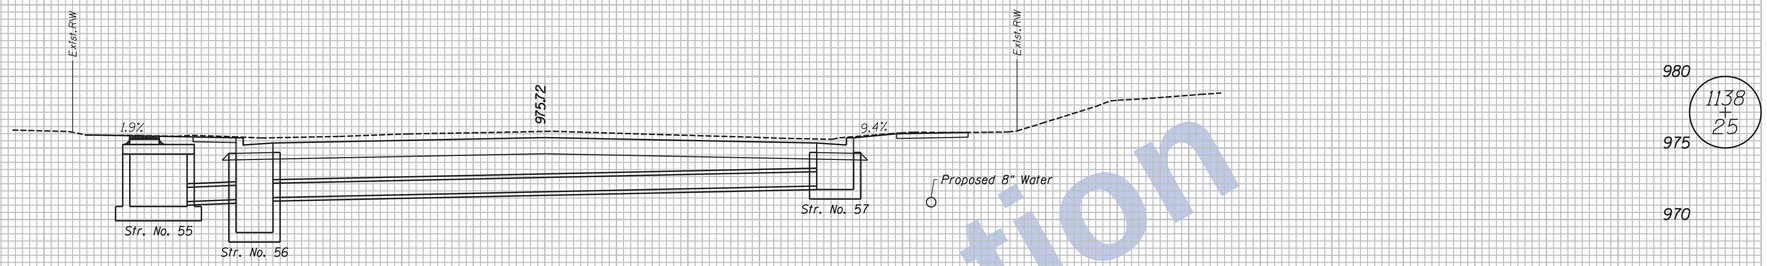

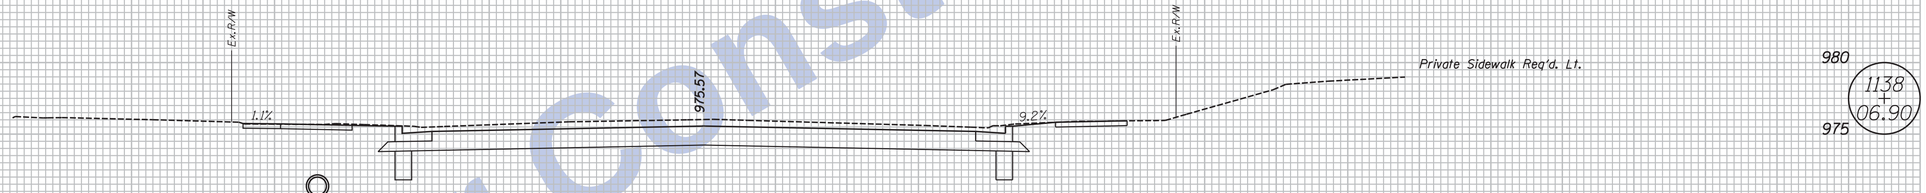

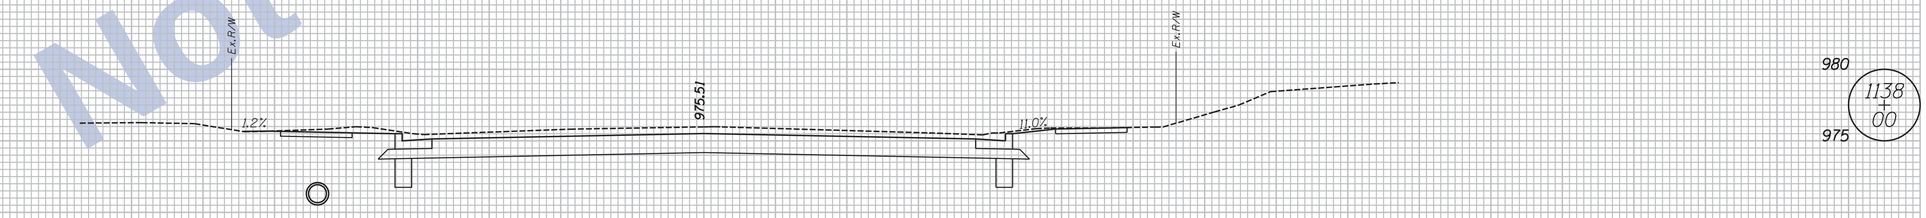

AC = 87 SFT AF = 0 SFT
VC = 163 CYS VF = 0 CYS

80 75 70 65 60 55 50 45 40 35 30 25 20 15 10 5 0 5 10 15 20 25 30 35 40 45 50 55 60 65 70 75 80 85

Not for Construction

Clark Dietz
ENGINEERS

NOTES:
. HMA Alternate Pavement Design is displayed on all Cross Sections.
. Any Existing Utility Locations Shown are approximate. Contractor shall verify locates before digging.

DESIGNED: JAL	DRAWN: MP
CHECKED: RBI	CHECKED: JAL

INDIANA
DEPARTMENT OF TRANSPORTATION

CROSS SECTIONS
LINE "D"

HORIZONTAL SCALE	BRIDGE FILE
1" = 5'	
VERTICAL SCALE	DESIGNATION
1" = 5'	0100701
SURVEY BOOK	SHEETS
	33 of 159
CONTRACT	PROJECT
R-30397	0100701

11:47:00 AM 8/26/2016 P:\0170190\Plans\Misc\02_XS_US27_09_0_sht.dgn

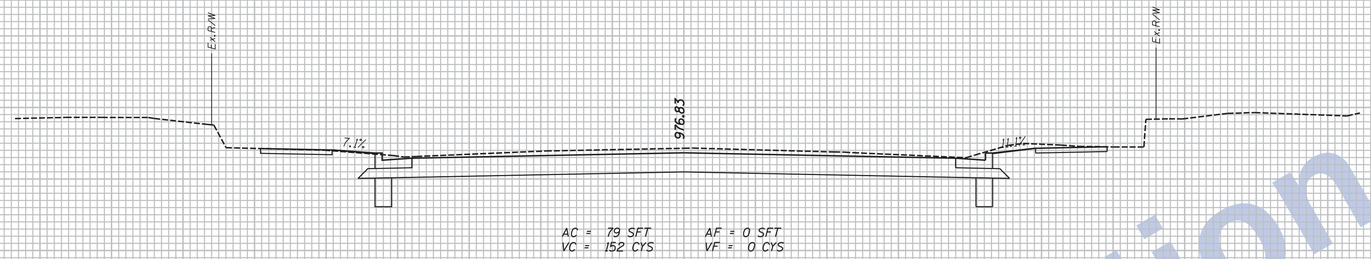

AC = 79 SFT AF = 0 SFT
VC = 152 CYS VF = 0 CYS

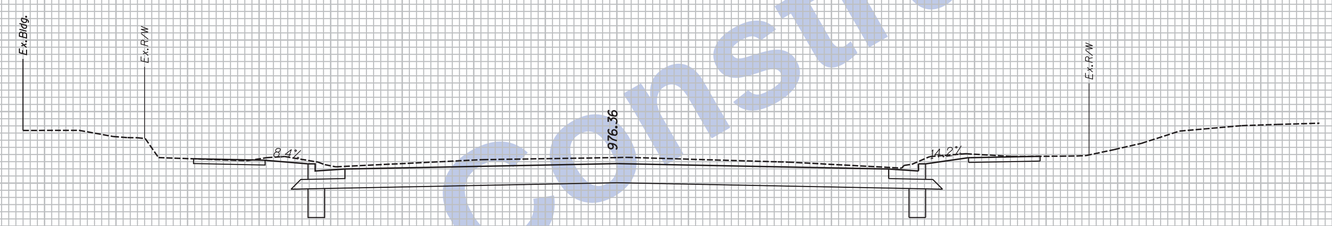

AC = 85 SFT AF = 0 SFT
VC = 154 CYS VF = 0 CYS

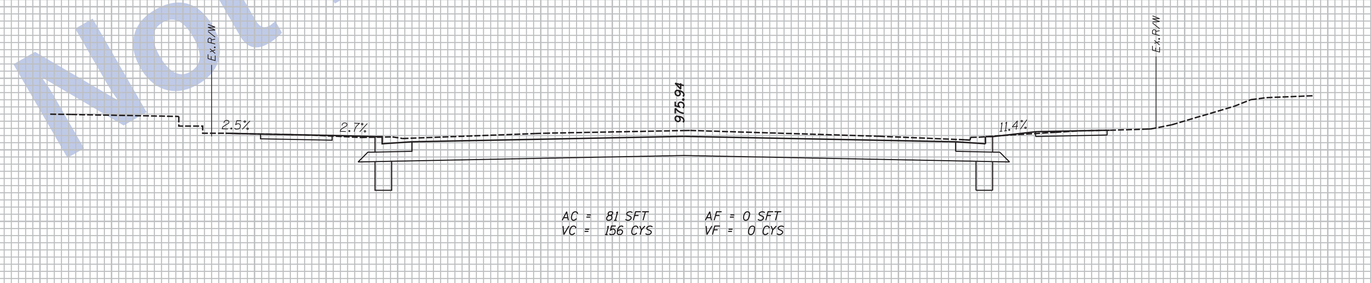

AC = 81 SFT AF = 0 SFT
VC = 156 CYS VF = 0 CYS

80 75 70 65 60 55 50 45 40 35 30 25 20 15 10 5 0 5 10 15 20 25 30 35 40 45 50 55 60 65 70 75 80 85

Not for Construction

Clark Dietz
ENGINEERS

NOTES:
. HMA Alternate Pavement Design is displayed on all Cross Sections.

. Any Existing Utility Locations Shown are approximate. Contractor shall verify locates before digging.

DESIGNED: JAL	DRAWN: MP
CHECKED: RBI	CHECKED: JAL

INDIANA
DEPARTMENT OF TRANSPORTATION

CROSS SECTIONS
LINE "D"

HORIZONTAL SCALE	BRIDGE FILE
1" = 5'	
VERTICAL SCALE	DESIGNATION
1" = 5'	0100701
SURVEY BOOK	SHEETS
	34 of 159
CONTRACT	PROJECT
R-30397	0100701

11:47:01 AM 8/26/2016 P:\0170190\Plans\Misc\02_XS_US27_09_D_sht.dgn

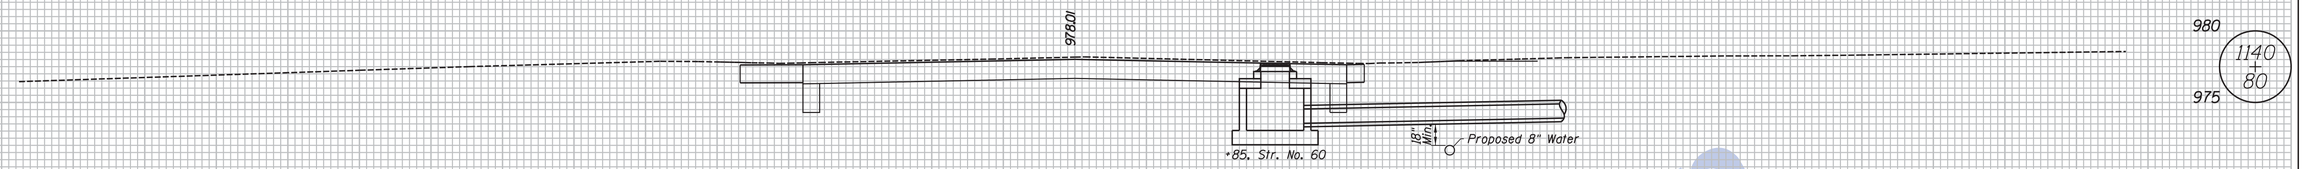

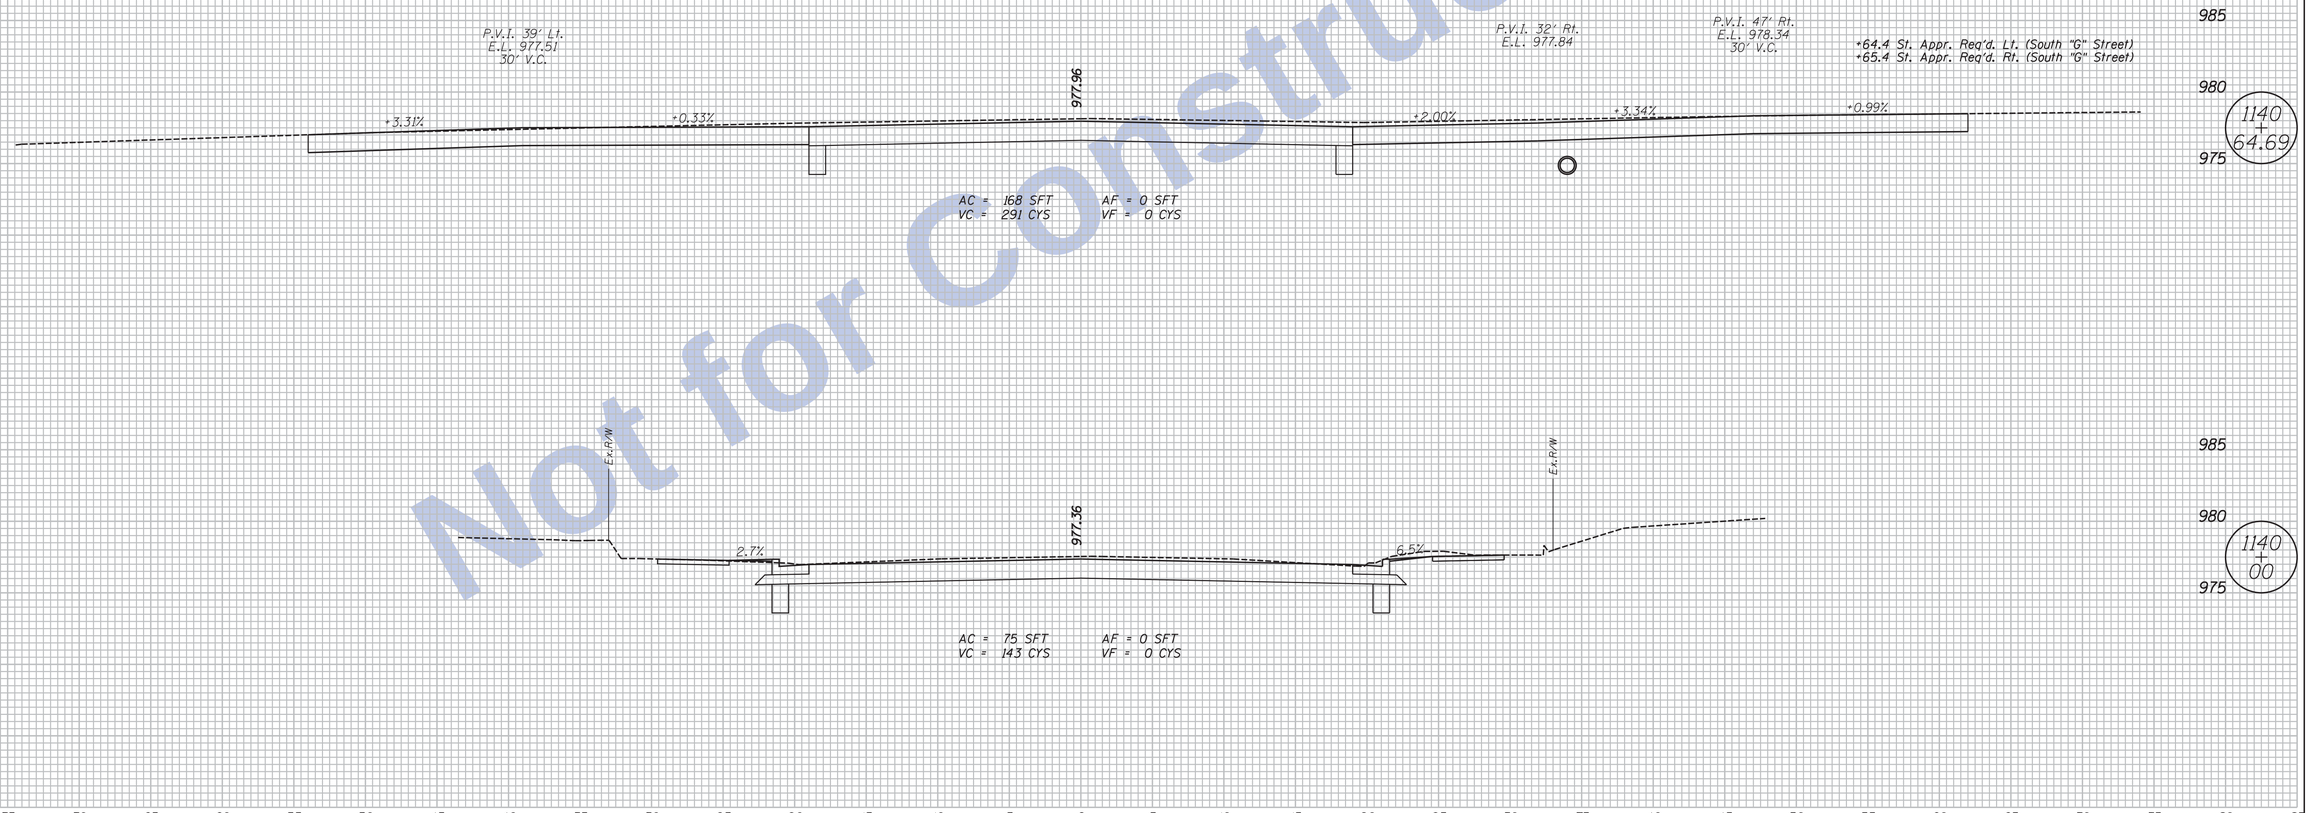

Not for Construction

80 75 70 65 60 55 50 45 40 35 30 25 20 15 10 5 0 5 10 15 20 25 30 35 40 45 50 55 60 65 70 75 80 85

Clark Dietz
ENGINEERS

NOTES:
. HMA Alternate Pavement Design is displayed on all Cross Sections.

. Any Existing Utility Locations Shown are approximate. Contractor shall verify locates before digging.

DESIGNED: JAL	DRAWN: MP
CHECKED: RBI	CHECKED: JAL

INDIANA
DEPARTMENT OF TRANSPORTATION

CROSS SECTIONS
LINE "D"

HORIZONTAL SCALE	BRIDGE FILE
1" = 5'	
VERTICAL SCALE	DESIGNATION
1" = 5'	0100701
SURVEY BOOK	SHEETS
	35 of 159
CONTRACT	PROJECT
R-30397	0100701

11:47:01 AM 8/26/2016 P:\0170190\Plans\Misc\02_XS_US27_09_D_sht.dgn

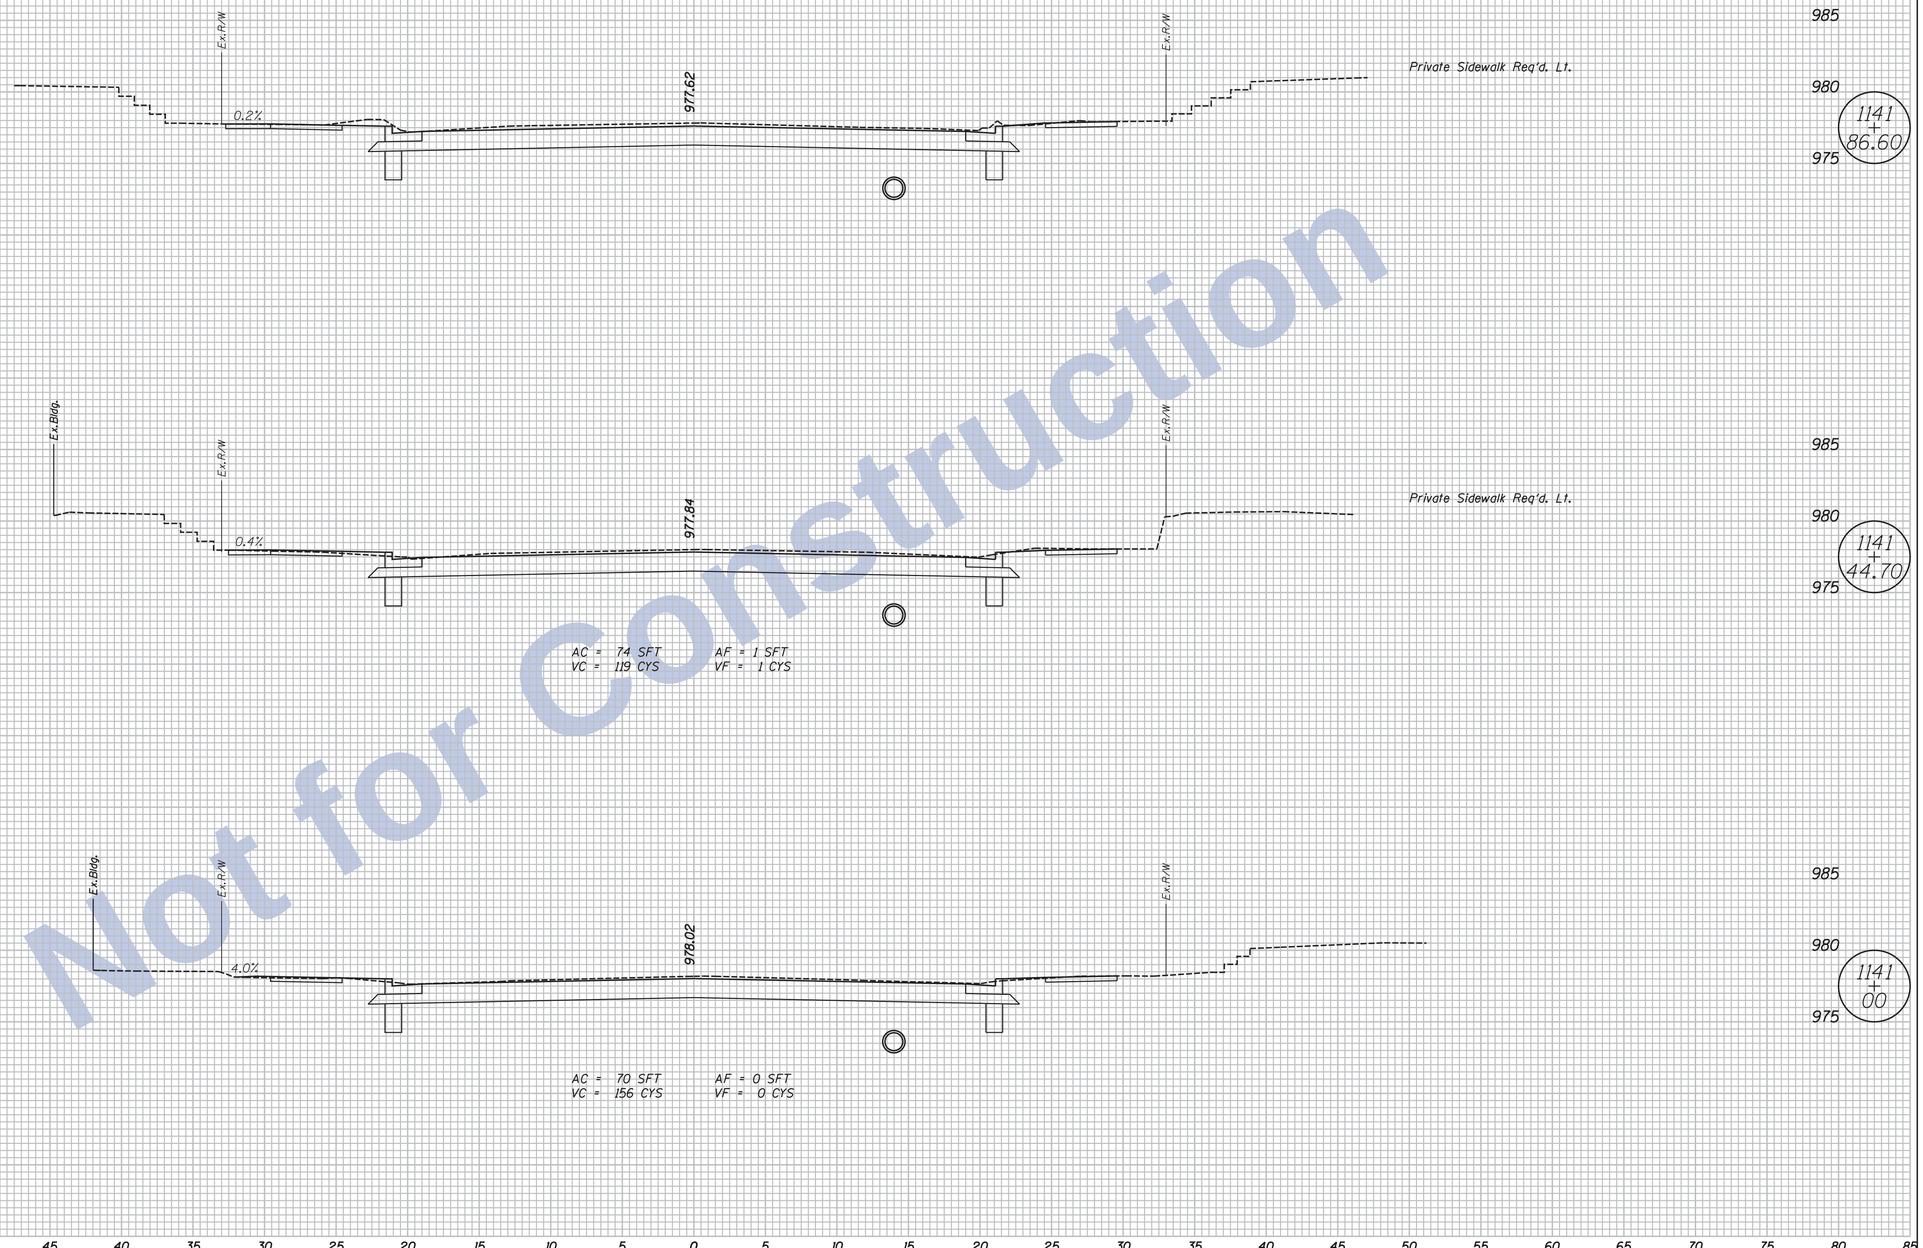

Not for Construction

Clark Dietz
ENGINEERS

NOTES:

. HMA Alternate Pavement Design is displayed on all Cross Sections.

. Any Existing Utility Locations Shown are approximate. Contractor shall verify locates before digging.

DESIGNED: JAL	DRAWN: MP
CHECKED: RBI	CHECKED: JAL

INDIANA
DEPARTMENT OF TRANSPORTATION

CROSS SECTIONS
LINE "D"

HORIZONTAL SCALE	BRIDGE FILE
1" = 5'	
VERTICAL SCALE	DESIGNATION
1" = 5'	0100701
SURVEY BOOK	SHEETS
	36 of 159
CONTRACT	PROJECT
R-30397	0100701

11:47:02 AM 8/26/2016 P:\0170190\Plans\Misc\02_XS_US27_09_D_sht.dgn

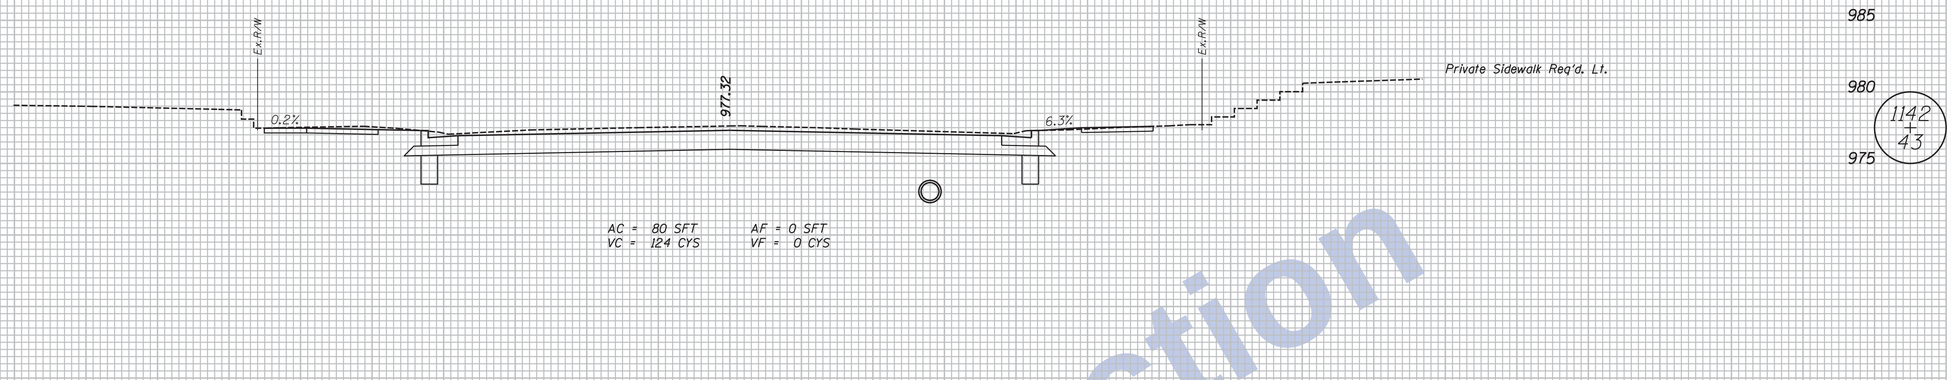

AC = 80 SFT
VC = 124 CYS

AF = 0 SFT
VF = 0 CYS

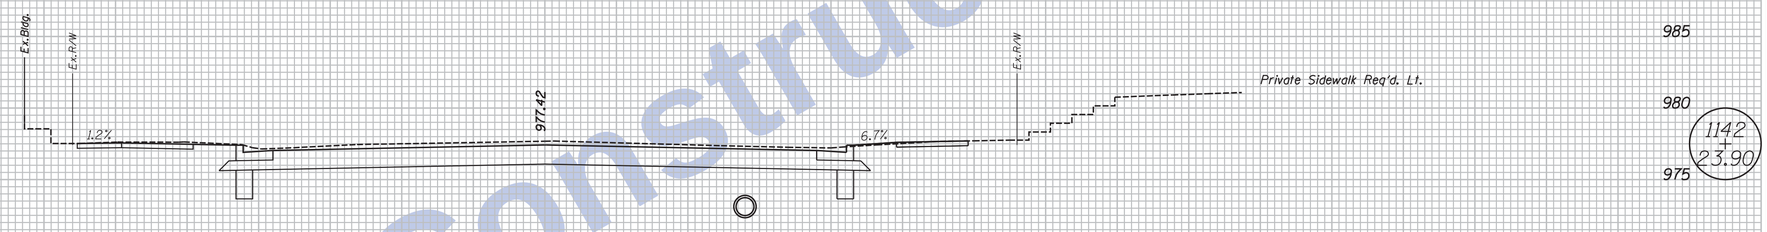

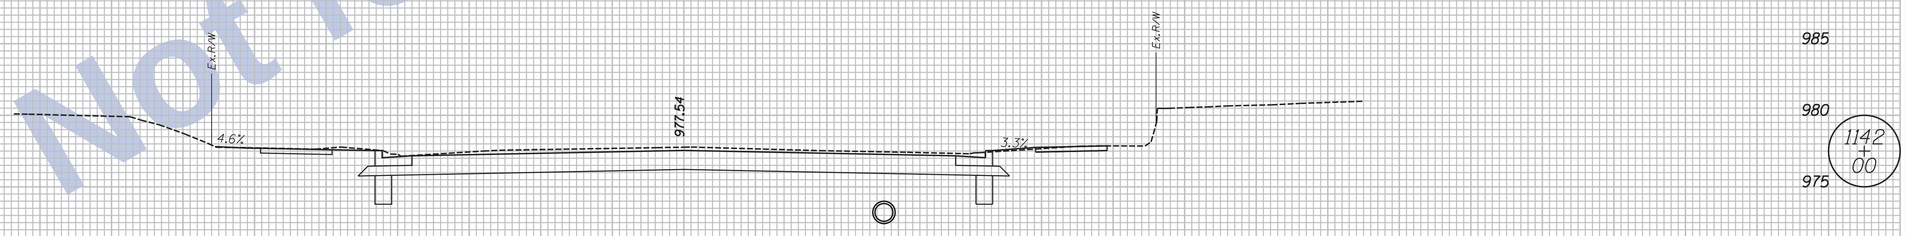

AC = 76 SFT
VC = 154 CYS

AF = 0 SFT
VF = 1 CYS

80 75 70 65 60 55 50 45 40 35 30 25 20 15 10 5 0 5 10 15 20 25 30 35 40 45 50 55 60 65 70 75 80 85

Not for Construction

Clark Dietz
ENGINEERS

NOTES:
. HMA Alternate Pavement Design is displayed on all Cross Sections.

. Any Existing Utility Locations Shown are approximate. Contractor shall verify locates before digging.

DESIGNED: JAL	DRAWN: MP
CHECKED: RBI	CHECKED: JAL

INDIANA
DEPARTMENT OF TRANSPORTATION

CROSS SECTIONS
LINE "D"

HORIZONTAL SCALE	BRIDGE FILE
1" = 5'	
VERTICAL SCALE	DESIGNATION
1" = 5'	0100701
SURVEY BOOK	SHEETS
	37 of 159
CONTRACT	PROJECT
R-30397	0100701

11:47:02 AM 8/26/2016 P:\0170190\Plans\Misc\02_XS_US27_09_D_sht.dgn

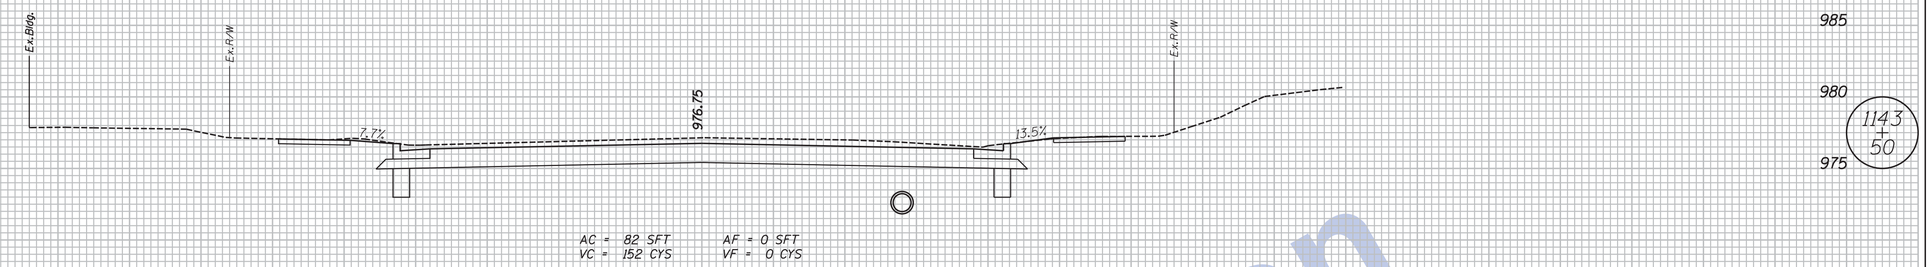

AC = 82 SFT AF = 0 SFT
VC = 152 CYS VF = 0 CYS

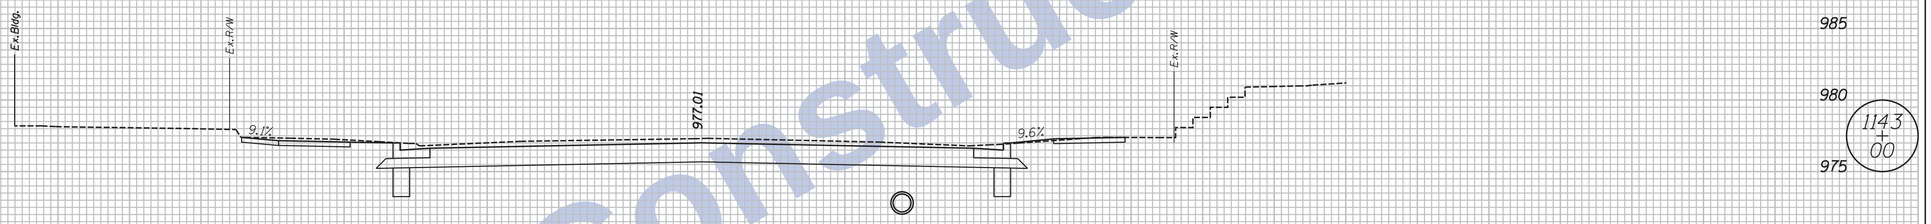

AC = 82 SFT AF = 0 SFT
VC = 171 CYS VF = 0 CYS

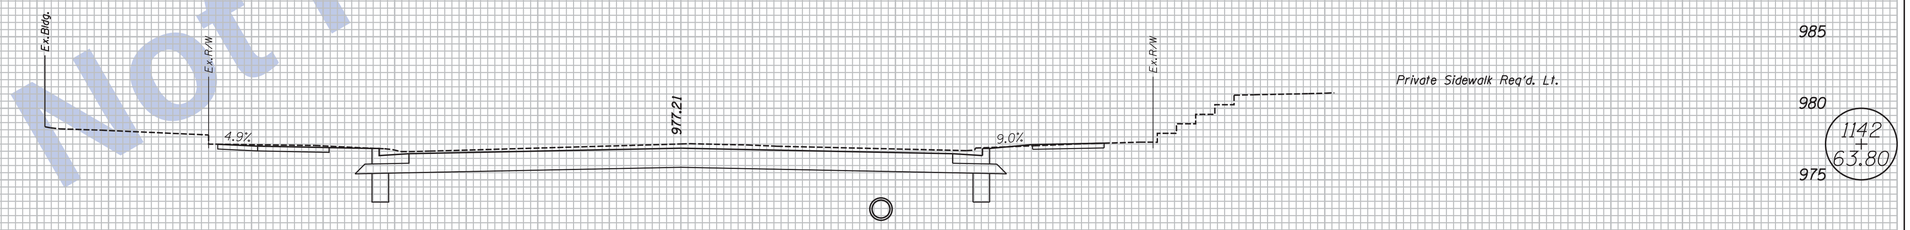

80 75 70 65 60 55 50 45 40 35 30 25 20 15 10 5 0 5 10 15 20 25 30 35 40 45 50 55 60 65 70 75 80 85

Not for Construction

Clark Dietz
ENGINEERS

NOTES:
. HMA Alternate Pavement Design is displayed on all Cross Sections.

. Any Existing Utility Locations Shown are approximate. Contractor shall verify locates before digging.

DESIGNED: JAL	DRAWN: MP
CHECKED: RBI	CHECKED: JAL

INDIANA
DEPARTMENT OF TRANSPORTATION

CROSS SECTIONS
LINE "D"

HORIZONTAL SCALE	BRIDGE FILE
1" = 5'	
VERTICAL SCALE	DESIGNATION
1" = 5'	0100701
SURVEY BOOK	SHEETS
	38 of 159
CONTRACT	PROJECT
R-30397	0100701

11:47:03 AM 8/26/2016 P:\0170190\Plans\Misc\02_XS_US27_09_D_sht.dgn

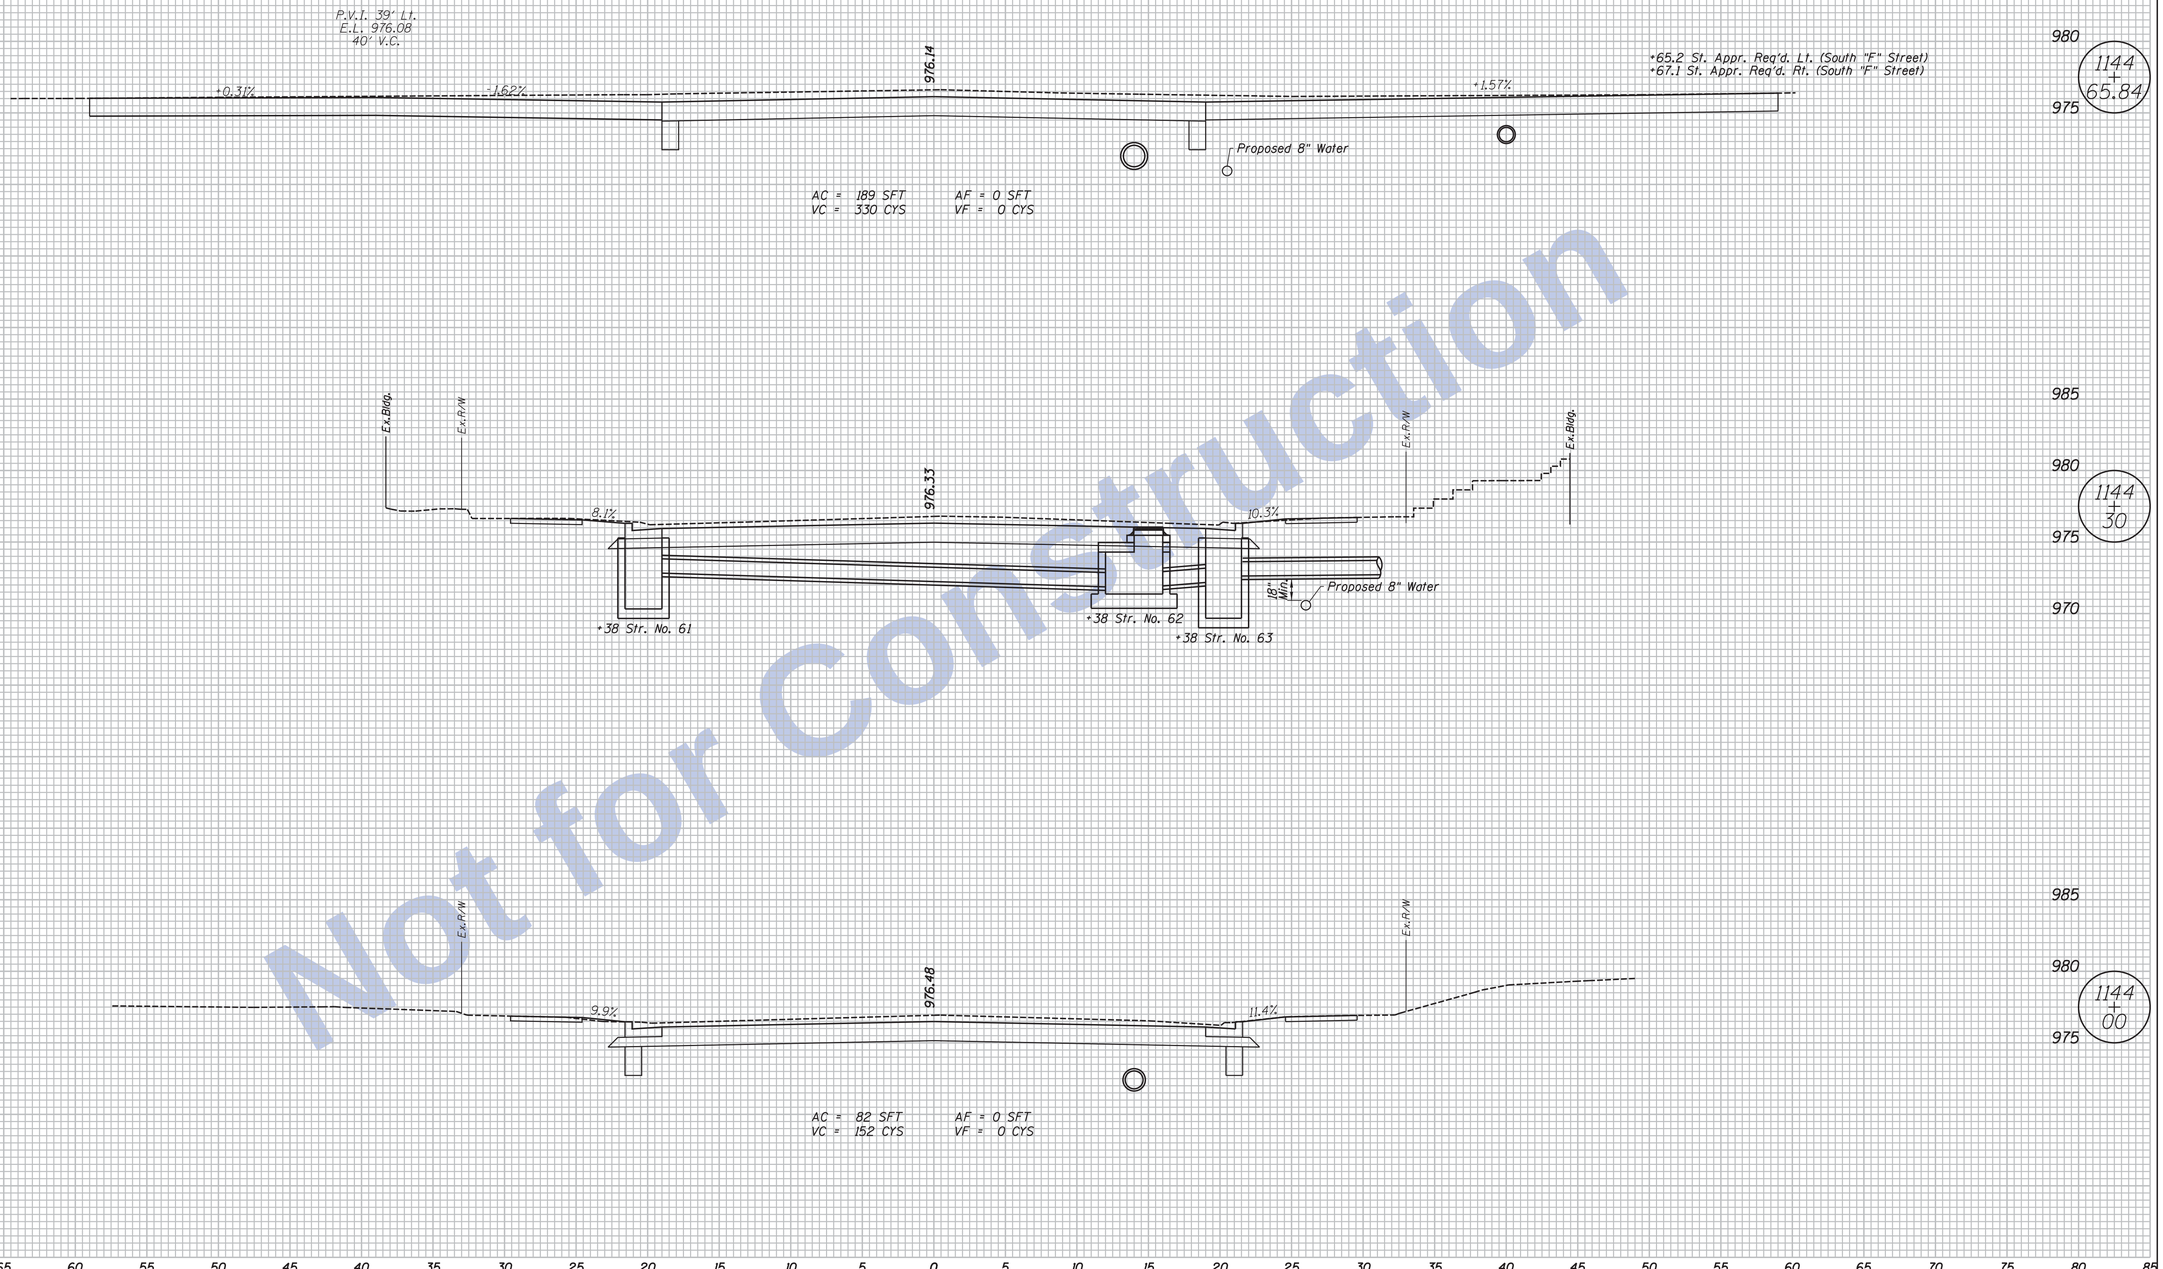

Not for Construction

Clark Dietz
ENGINEERS

NOTES:
. HMA Alternate Pavement Design is displayed on all Cross Sections.

. Any Existing Utility Locations Shown are approximate. Contractor shall verify locates before digging.

DESIGNED: JAL	DRAWN: MP
CHECKED: RBI	CHECKED: JAL

INDIANA
DEPARTMENT OF TRANSPORTATION

CROSS SECTIONS
LINE "D"

HORIZONTAL SCALE	BRIDGE FILE
1" = 5'	
VERTICAL SCALE	DESIGNATION
1" = 5'	0100701
SURVEY BOOK	SHEETS
	39 of 159
CONTRACT	PROJECT
R-30397	0100701

11:47:03 AM 8/26/2016 P:\0170190\Plans\Misc\02_XS_US27_09_D_sht.dgn

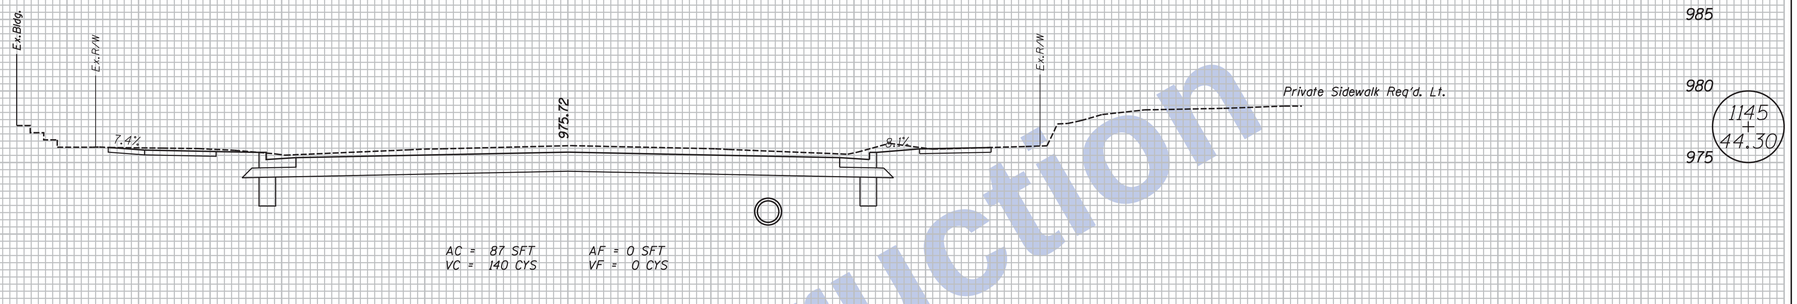

AC = 87 SFT
VC = 140 CYS

AF = 0 SFT
VF = 0 CYS

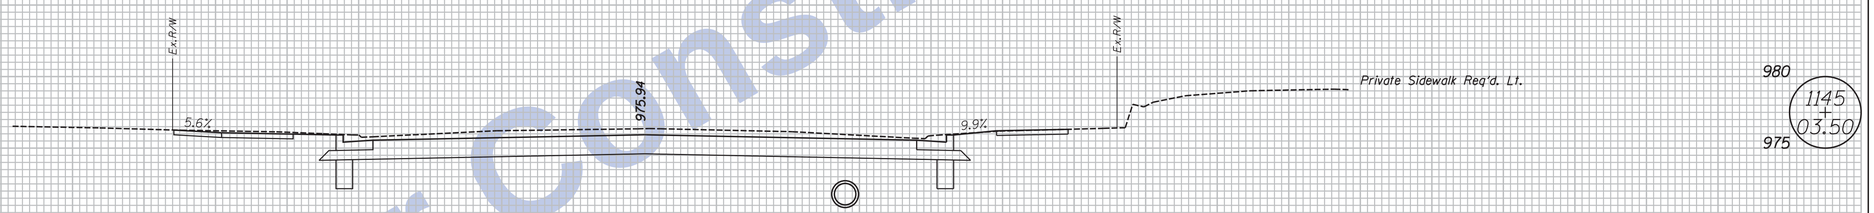

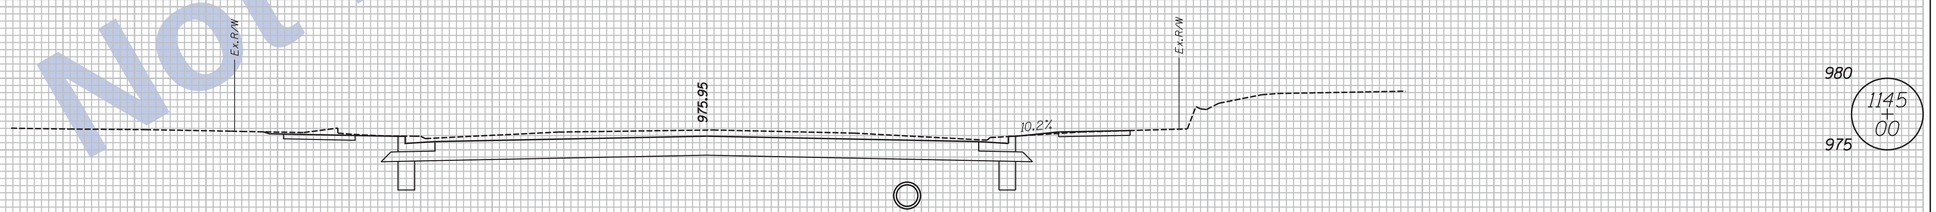

AC = 84 SFT
VC = 173 CYS

AF = 0 SFT
VF = 0 CYS

Not for Construction

80 75 70 65 60 55 50 45 40 35 30 25 20 15 10 5 0 5 10 15 20 25 30 35 40 45 50 55 60 65 70 75 80 85

Clark Dietz
ENGINEERS

NOTES:
. HMA Alternate Pavement Design is displayed on all Cross Sections.
. Any Existing Utility Locations Shown are approximate. Contractor shall verify locates before digging.

DESIGNED: JAL	DRAWN: MP
CHECKED: RBI	CHECKED: JAL

INDIANA
DEPARTMENT OF TRANSPORTATION

CROSS SECTIONS
LINE "D"

HORIZONTAL SCALE	BRIDGE FILE
1" = 5'	
VERTICAL SCALE	DESIGNATION
1" = 5'	0100701
SURVEY BOOK	SHEETS
	40 of 159
CONTRACT	PROJECT
R-30397	0100701

11:47:04 AM 8/26/2016 P:\0170190\Plans\Misc\02_XS_US27_09_D_sht.dgn

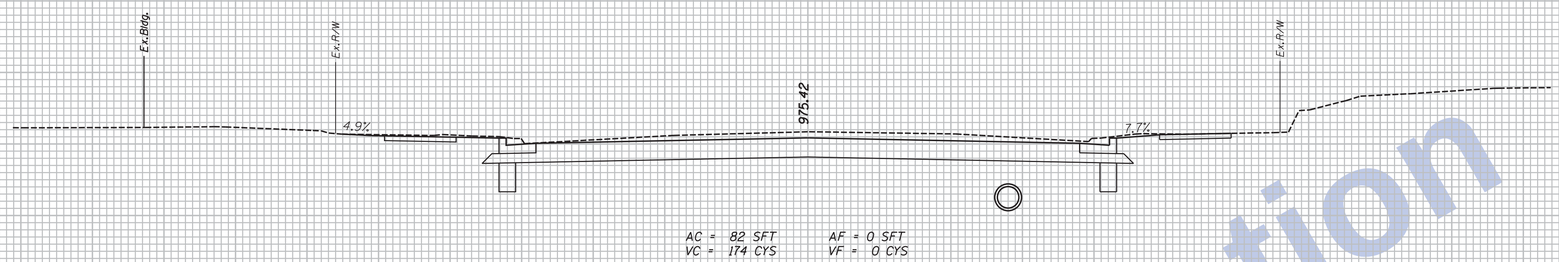

AC = 82 SFT
VC = 174 CYS

AF = 0 SFT
VF = 0 CYS

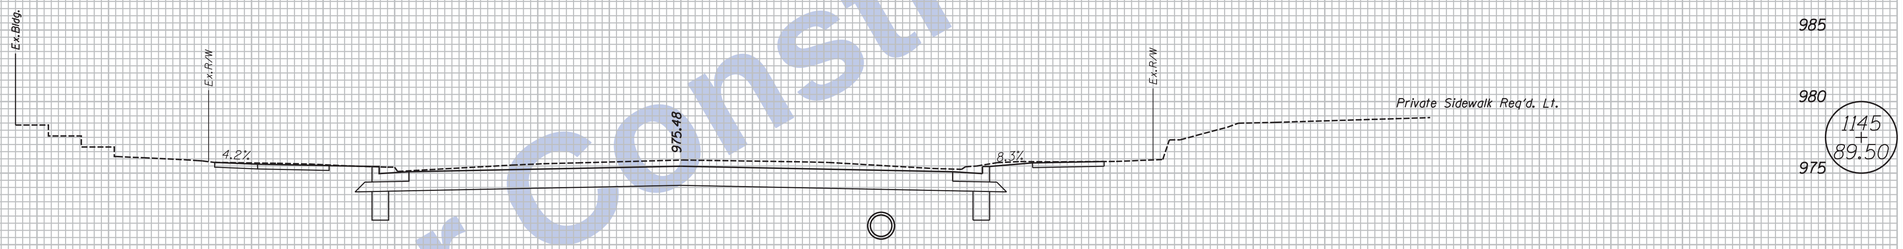

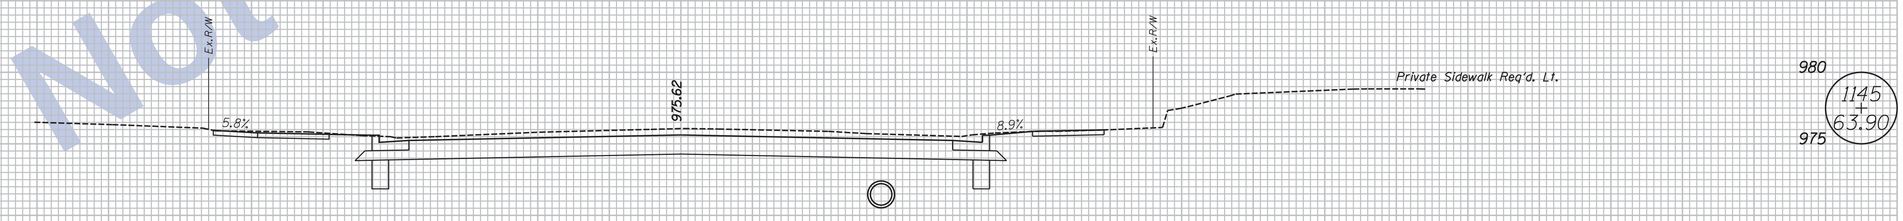

80 75 70 65 60 55 50 45 40 35 30 25 20 15 10 5 0 5 10 15 20 25 30 35 40 45 50 55 60 65 70 75 80 85

Not for Construction

Clark Dietz
ENGINEERS

NOTES:
. HMA Alternate Pavement Design is displayed on all Cross Sections.
. Any Existing Utility Locations Shown are approximate. Contractor shall verify locates before digging.

DESIGNED: JAL	DRAWN: MP
CHECKED: RBI	CHECKED: JAL

INDIANA
DEPARTMENT OF TRANSPORTATION

CROSS SECTIONS
LINE "D"

HORIZONTAL SCALE	BRIDGE FILE
1" = 5'	
VERTICAL SCALE	DESIGNATION
1" = 5'	0100701
SURVEY BOOK	SHEETS
	41 of 159
CONTRACT	PROJECT
R-30397	0100701

11:47:04 AM 8/26/2016 P:\0170190\Plans\Misc\02_XS_US27_09_0_sht.dgn

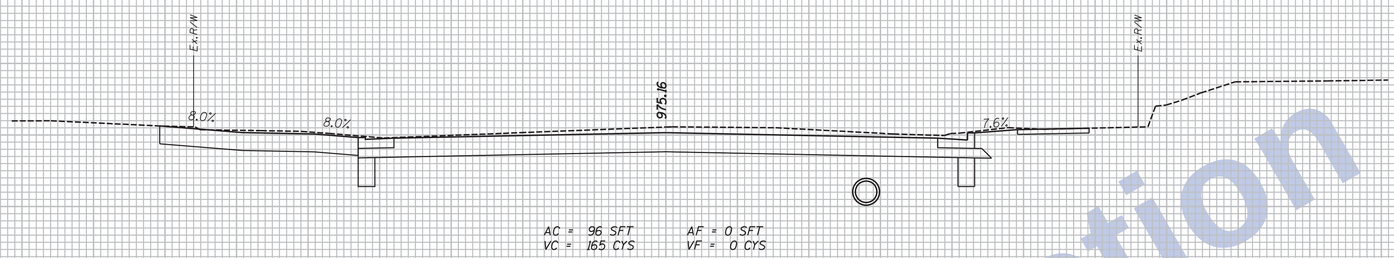

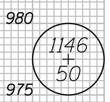

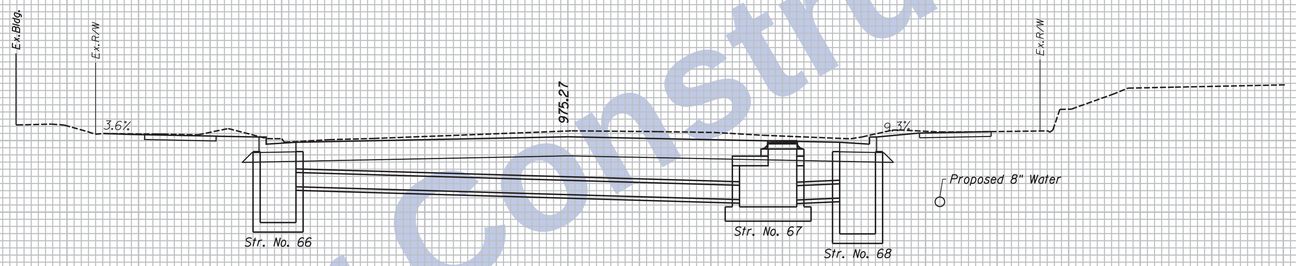

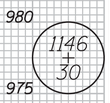

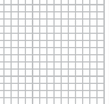

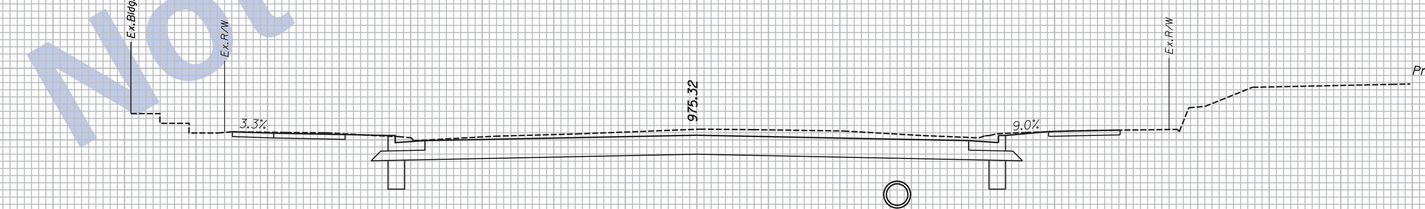

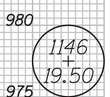

Not for Construction

80 75 70 65 60 55 50 45 40 35 30 25 20 15 10 5 0 5 10 15 20 25 30 35 40 45 50 55 60 65 70 75 80 85

Clark Dietz
ENGINEERS

NOTES:
. HMA Alternate Pavement Design is displayed on all Cross Sections.
. Any Existing Utility Locations Shown are approximate. Contractor shall verify locates before digging.

DESIGNED: JAL	DRAWN: MP
CHECKED: RBI	CHECKED: JAL

INDIANA
DEPARTMENT OF TRANSPORTATION

CROSS SECTIONS
LINE "D"

HORIZONTAL SCALE	BRIDGE FILE
1" = 5'	
VERTICAL SCALE	DESIGNATION
1" = 5'	0100701
SURVEY BOOK	SHEETS
	42 of 159
CONTRACT	PROJECT
R-30397	0100701

11:47:05 AM 8/26/2016 P:\0170190\Plans\Misc\02_XS_US27_09_D_sht.dgn

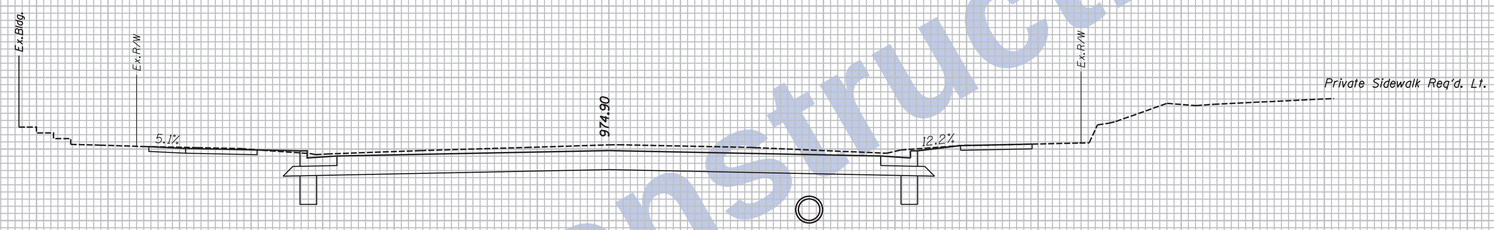

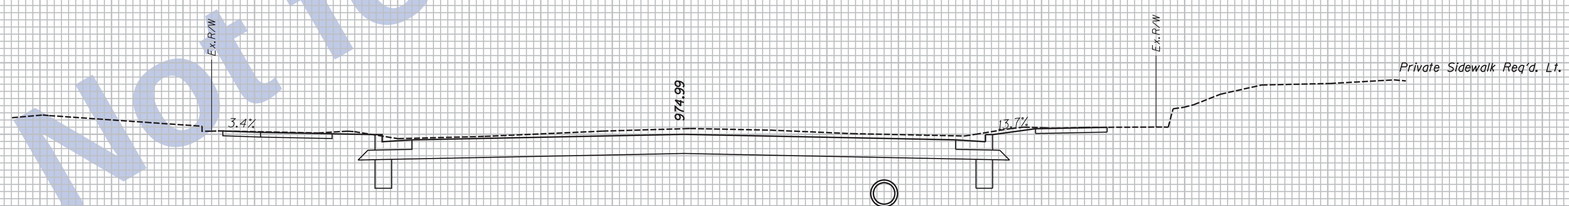

Not for Construction

11:47:05 AM 8/26/2016 P:\0170190\Plans\Misc\02_XS_US27_09_D_sht.dgn

Clark Dietz
ENGINEERS

NOTES:
. HMA Alternate Pavement Design is displayed on all Cross Sections.
. Any Existing Utility Locations Shown are approximate. Contractor shall verify locates before digging.

DESIGNED: JAL	DRAWN: MP
CHECKED: RBI	CHECKED: JAL

INDIANA
DEPARTMENT OF TRANSPORTATION

CROSS SECTIONS
LINE "D"

HORIZONTAL SCALE	BRIDGE FILE
1" = 5'	
VERTICAL SCALE	DESIGNATION
1" = 5'	0100701
SURVEY BOOK	SHEETS
	43 of 159
CONTRACT	PROJECT
R-30397	0100701

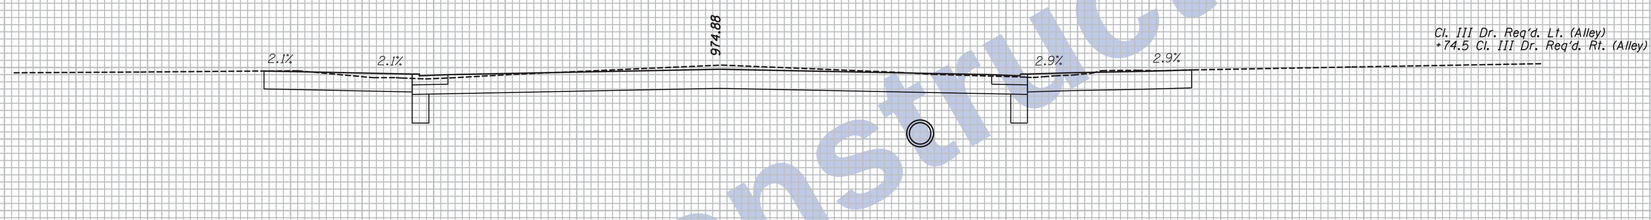

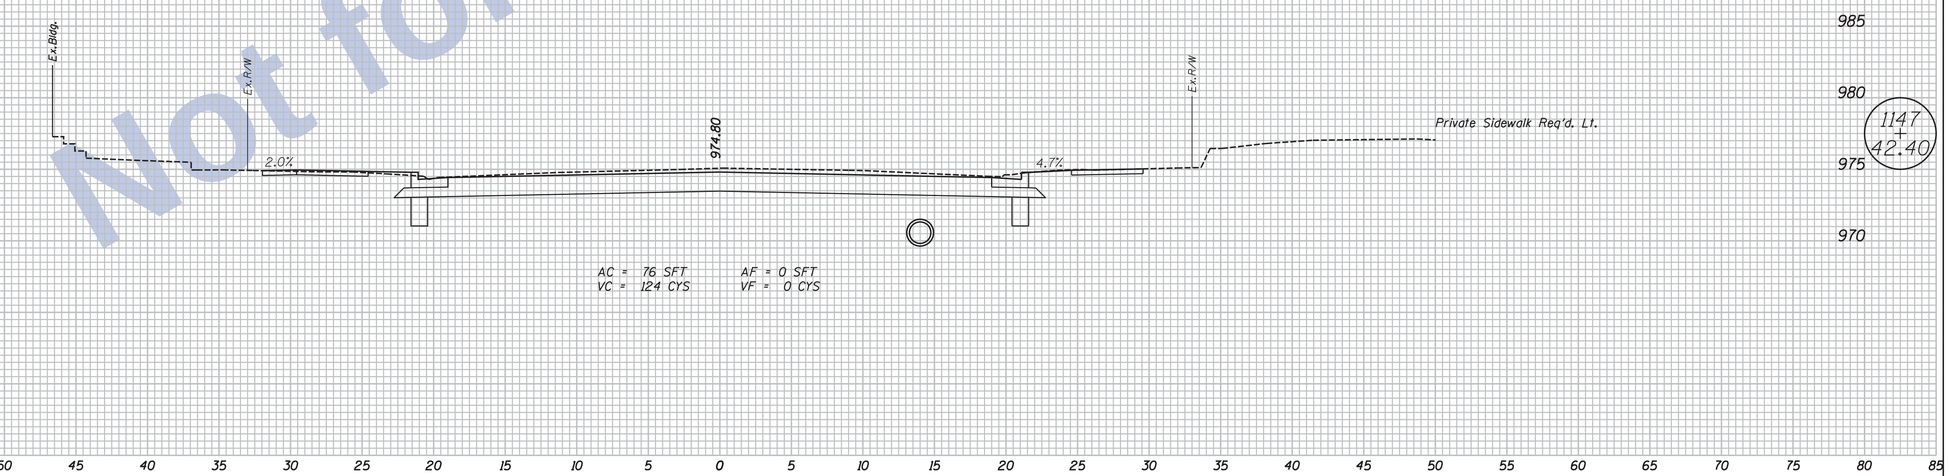

Not for Construction

80 75 70 65 60 55 50 45 40 35 30 25 20 15 10 5 0 5 10 15 20 25 30 35 40 45 50 55 60 65 70 75 80 85

Clark Dietz
ENGINEERS

NOTES:
. HMA Alternate Pavement Design is displayed on all Cross Sections.
. Any Existing Utility Locations Shown are approximate. Contractor shall verify locates before digging.

DESIGNED: JAL	DRAWN: MP
CHECKED: RBI	CHECKED: JAL

INDIANA
DEPARTMENT OF TRANSPORTATION

CROSS SECTIONS
LINE "D"

HORIZONTAL SCALE	BRIDGE FILE
1" = 5'	
VERTICAL SCALE	DESIGNATION
1" = 5'	0100701
SURVEY BOOK	SHEETS
	44 of 159
CONTRACT	PROJECT
R-30397	0100701

11:47:06 AM 8/26/2016 P:\0170190\Plans\Misc\02_XS_US27_09_D_sht.dgn

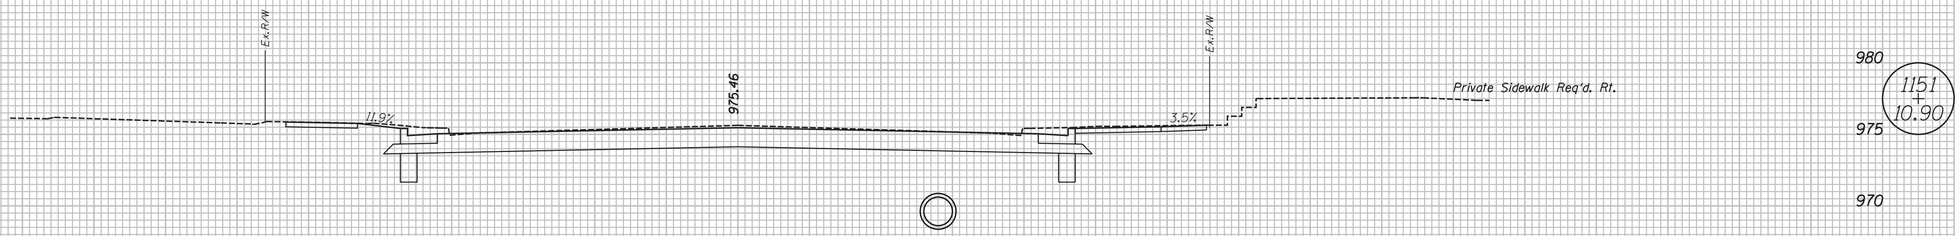

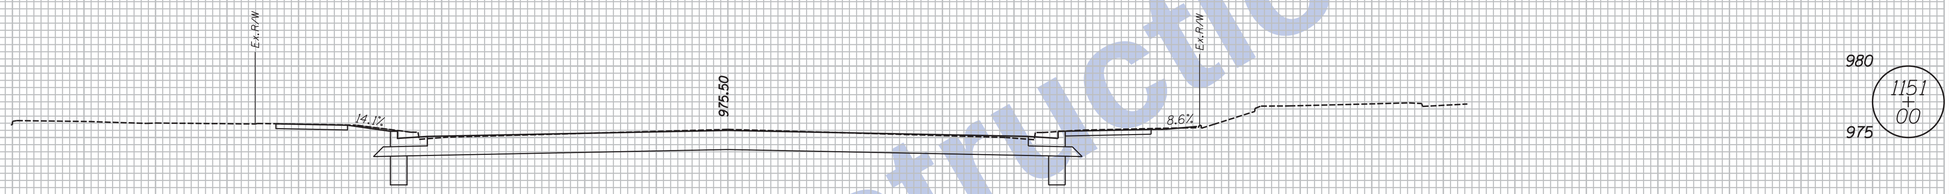

END PROJECT EXCEPTION
STA. 1150+90"D"

AC = 86 SFT AF = 0 SFT
VC = 32 CYS VF = 0 CYS

BEGIN PROJECT EXCEPTION
STA. 1148+20"D"

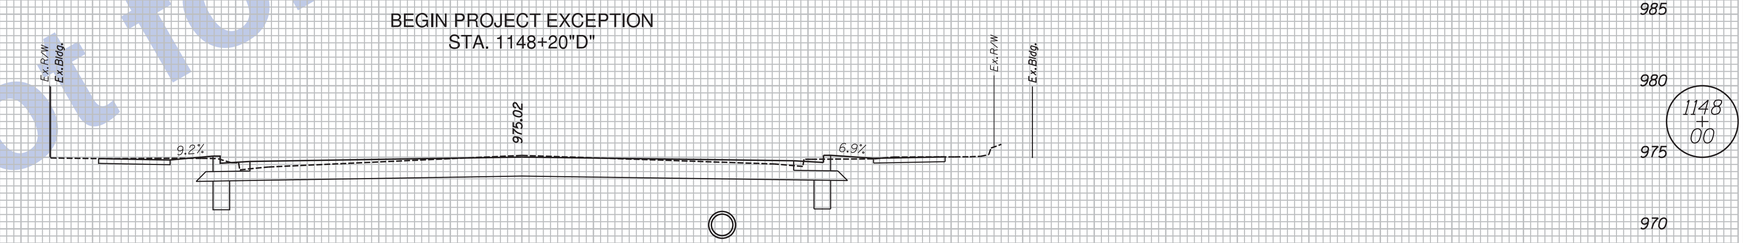

AC = 70 SFT AF = 0 SFT
VC = 156 CYS VF = 0 CYS

80 75 70 65 60 55 50 45 40 35 30 25 20 15 10 5 0 5 10 15 20 25 30 35 40 45 50 55 60 65 70 75 80 85

Not for Construction

Clark Dietz
ENGINEERS

NOTES:
. HMA Alternate Pavement Design is displayed on all Cross Sections.
. Any Existing Utility Locations Shown are approximate. Contractor shall verify locates before digging.

DESIGNED: JAL	DRAWN: MP
CHECKED: RBI	CHECKED: JAL

INDIANA
DEPARTMENT OF TRANSPORTATION

CROSS SECTIONS
LINE "D"

HORIZONTAL SCALE	BRIDGE FILE
1" = 5'	
VERTICAL SCALE	DESIGNATION
1" = 5'	0100701
SURVEY BOOK	SHEETS
	45 of 159
CONTRACT	PROJECT
R-30397	0100701

11:47:06 AM 8/26/2016 P:\0170190\Plans\Misc\02_XS_US27_09_D_sht.dgn

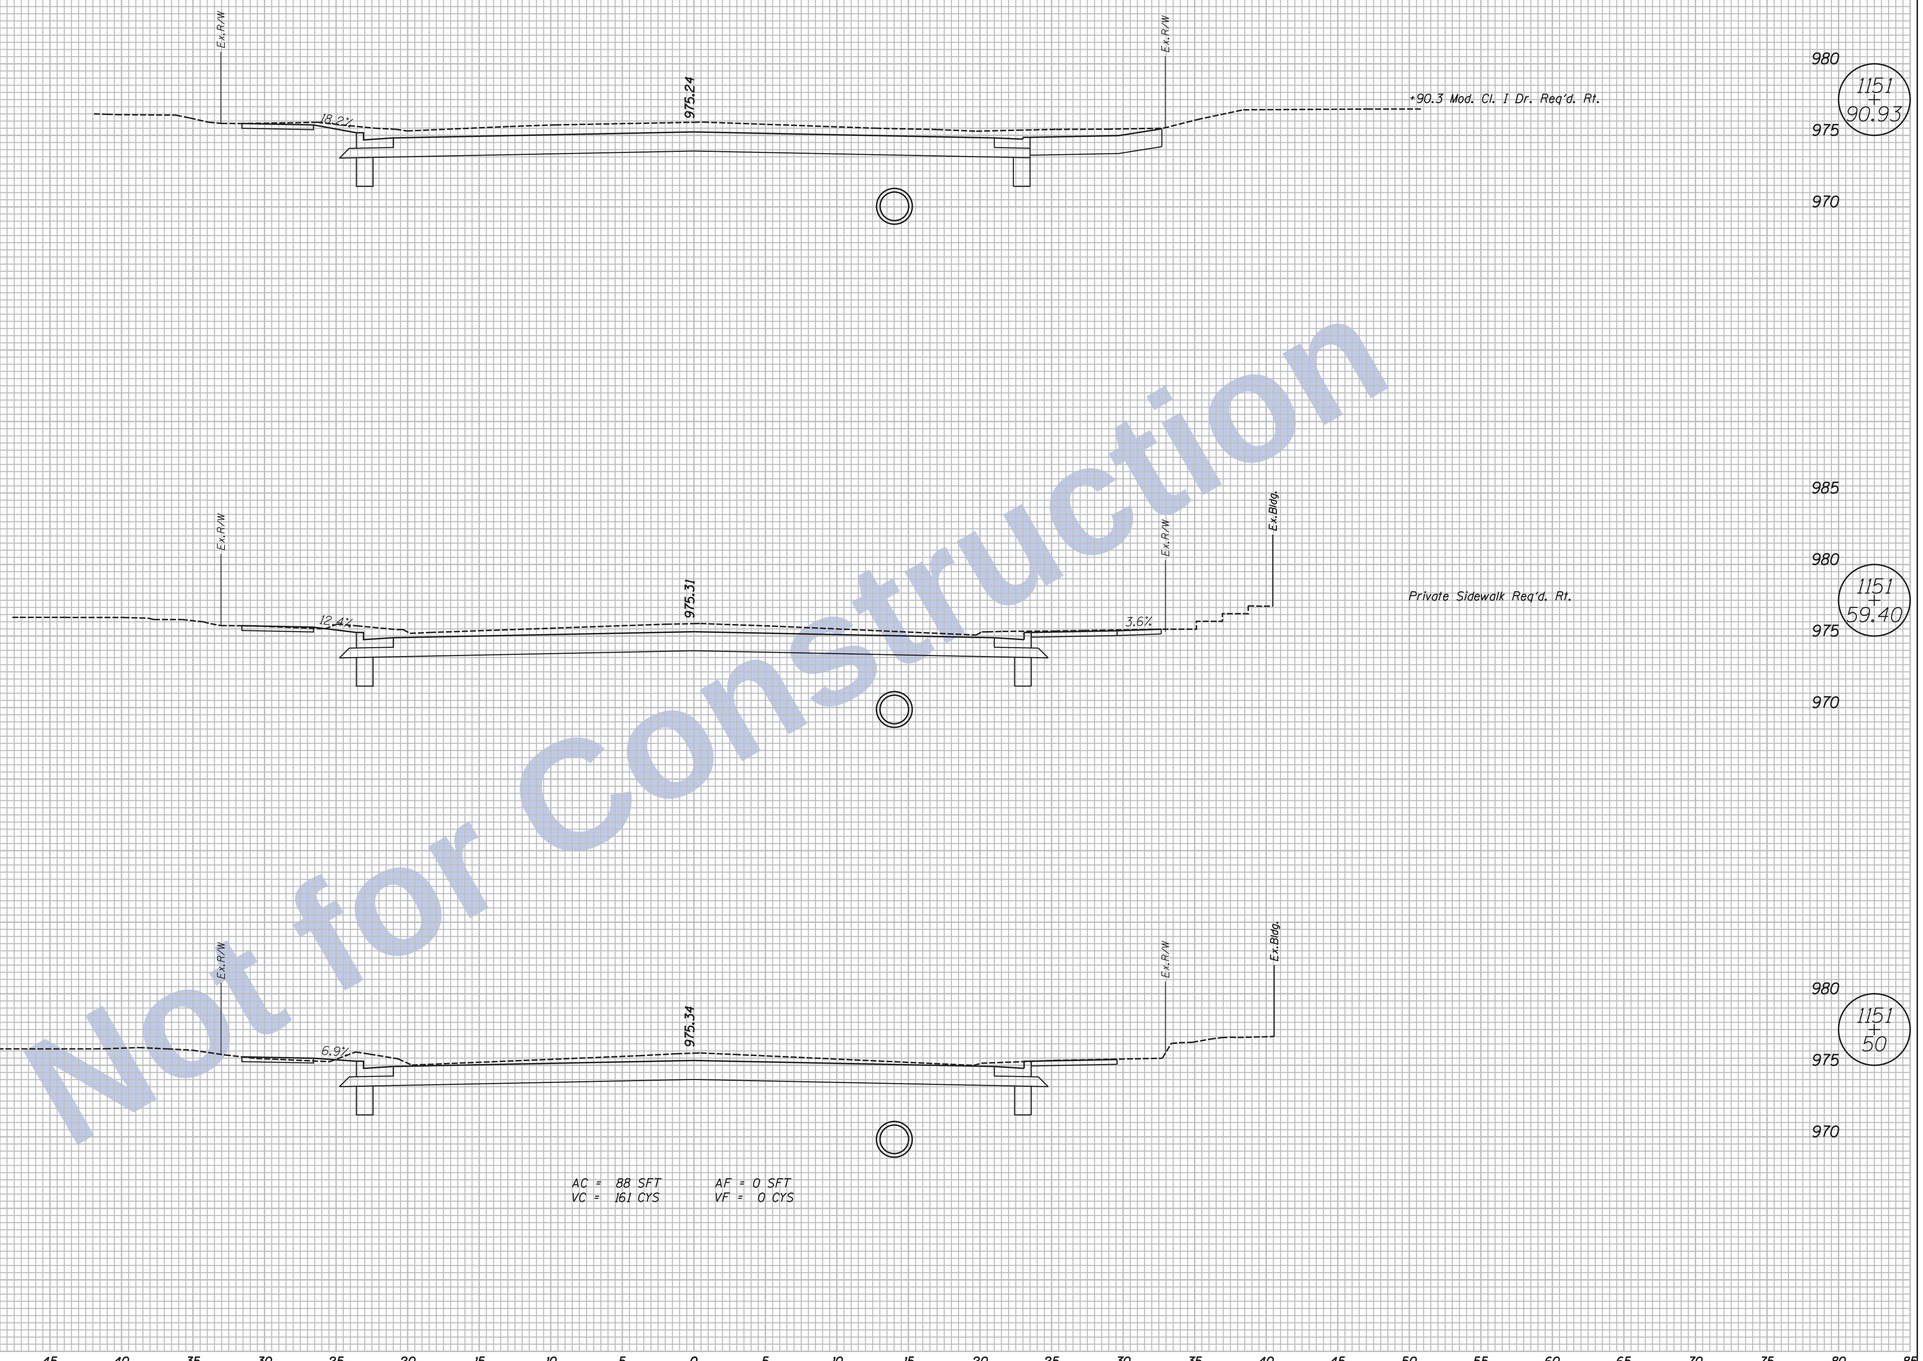

Not for Construction

Clark Dietz
ENGINEERS

NOTES:

. HMA Alternate Pavement Design is displayed on all Cross Sections.

. Any Existing Utility Locations Shown are approximate. Contractor shall verify locates before digging.

DESIGNED: JAL	DRAWN: MP
CHECKED: RBI	CHECKED: JAL

INDIANA
DEPARTMENT OF TRANSPORTATION

CROSS SECTIONS
LINE "D"

HORIZONTAL SCALE	BRIDGE FILE
1" = 5'	
VERTICAL SCALE	DESIGNATION
1" = 5'	0100701
SURVEY BOOK	SHEETS
	46 of 159
CONTRACT	PROJECT
R-30397	0100701

11:47:07 AM 8/26/2016 P:\0170190\Plans\Misc\02_XS_US27_09_D_sht.dgn

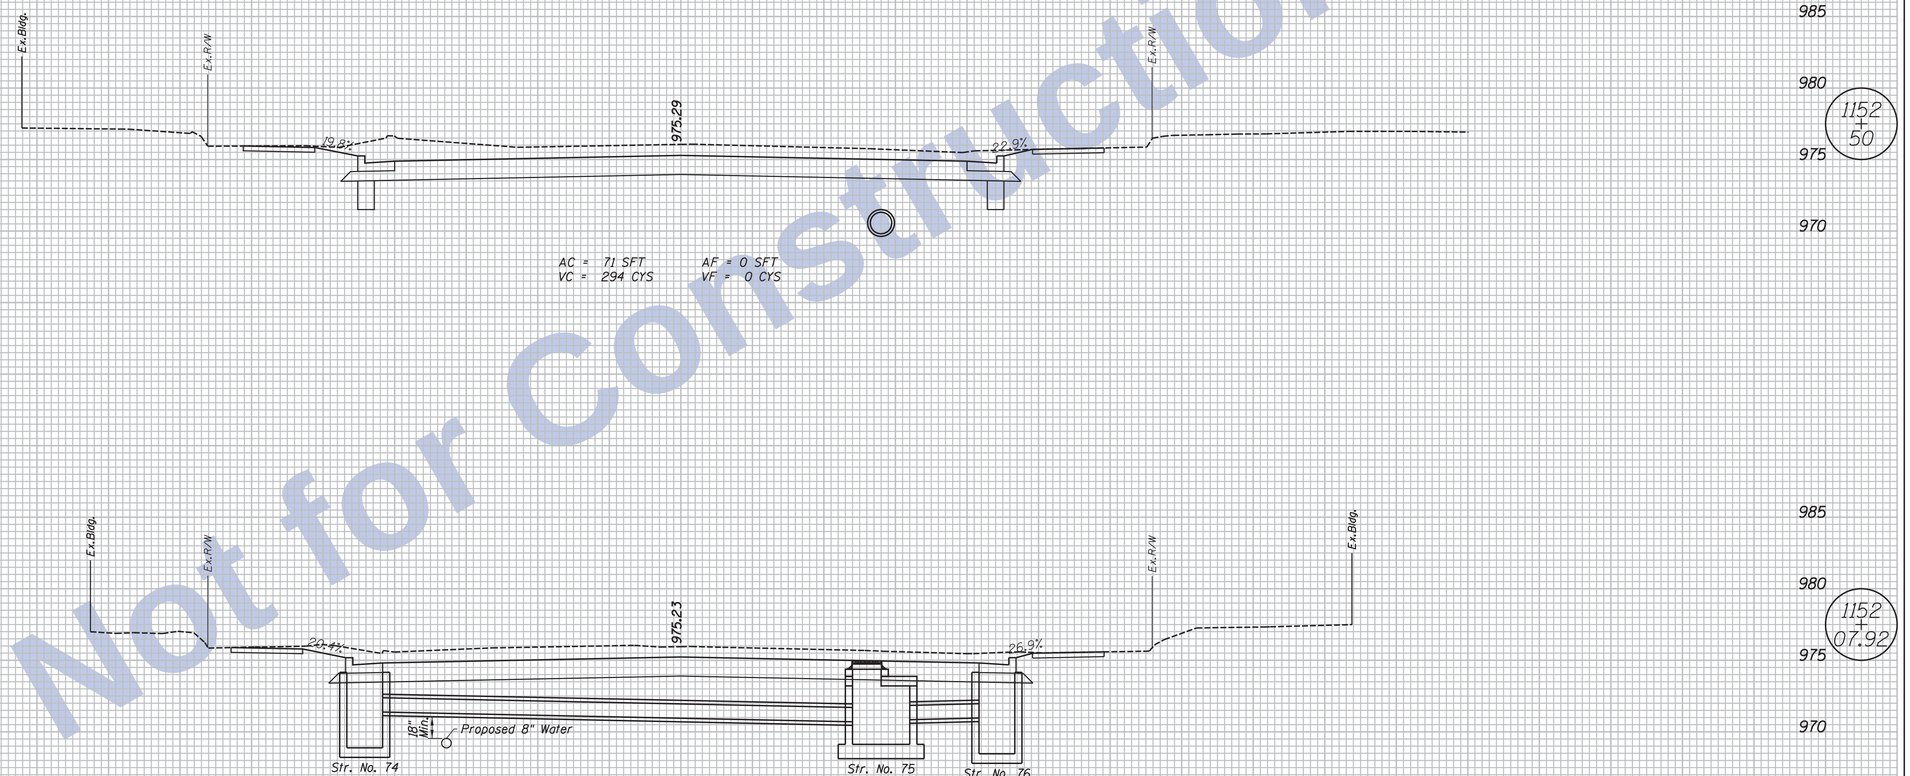

Not for Construction

11:47:07 AM 8/26/2016 P:\0170190\Plans\Misc\02_XS_US27_09_D_sht.dgn

Clark Dietz
ENGINEERS

NOTES:

. HMA Alternate Pavement Design is displayed on all Cross Sections.

. Any Existing Utility Locations Shown are approximate. Contractor shall verify locates before digging.

DESIGNED: JAL	DRAWN: MP
CHECKED: RBI	CHECKED: JAL

INDIANA
DEPARTMENT OF TRANSPORTATION

CROSS SECTIONS
LINE "D"

HORIZONTAL SCALE	BRIDGE FILE
1" = 5'	
VERTICAL SCALE	DESIGNATION
1" = 5'	0100701
SURVEY BOOK	SHEETS
	47 of 159
CONTRACT	PROJECT
R-30397	0100701

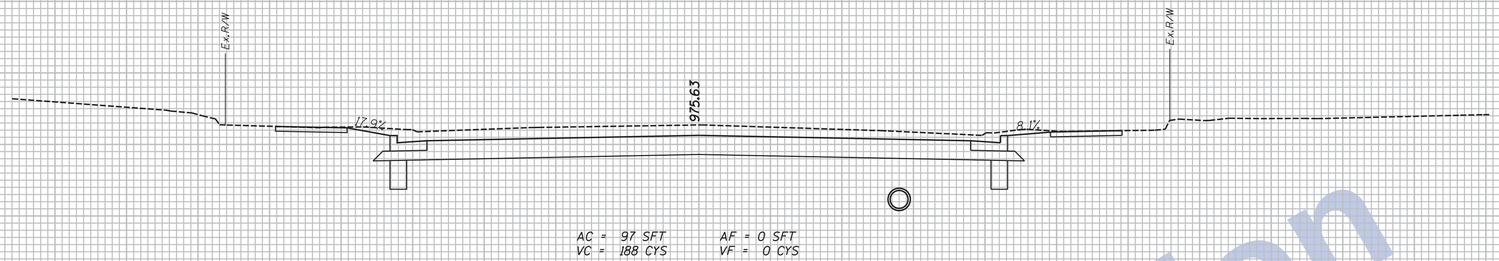

AC = 97 SFT AF = 0 SFT
VC = 188 CYS VF = 0 CYS

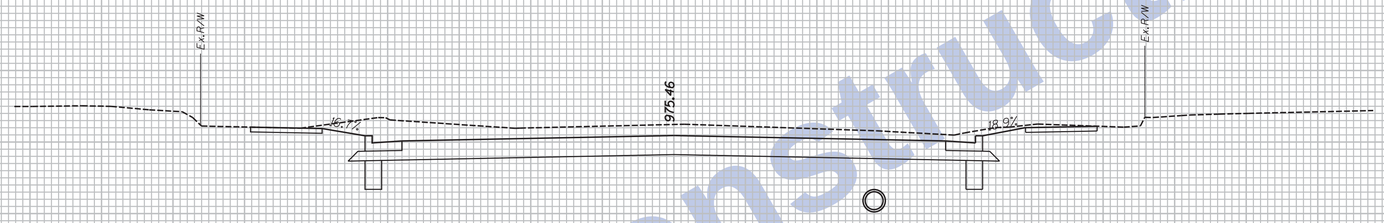

AC = 106 SFT AF = 0 SFT
VC = 164 CYS VF = 0 CYS

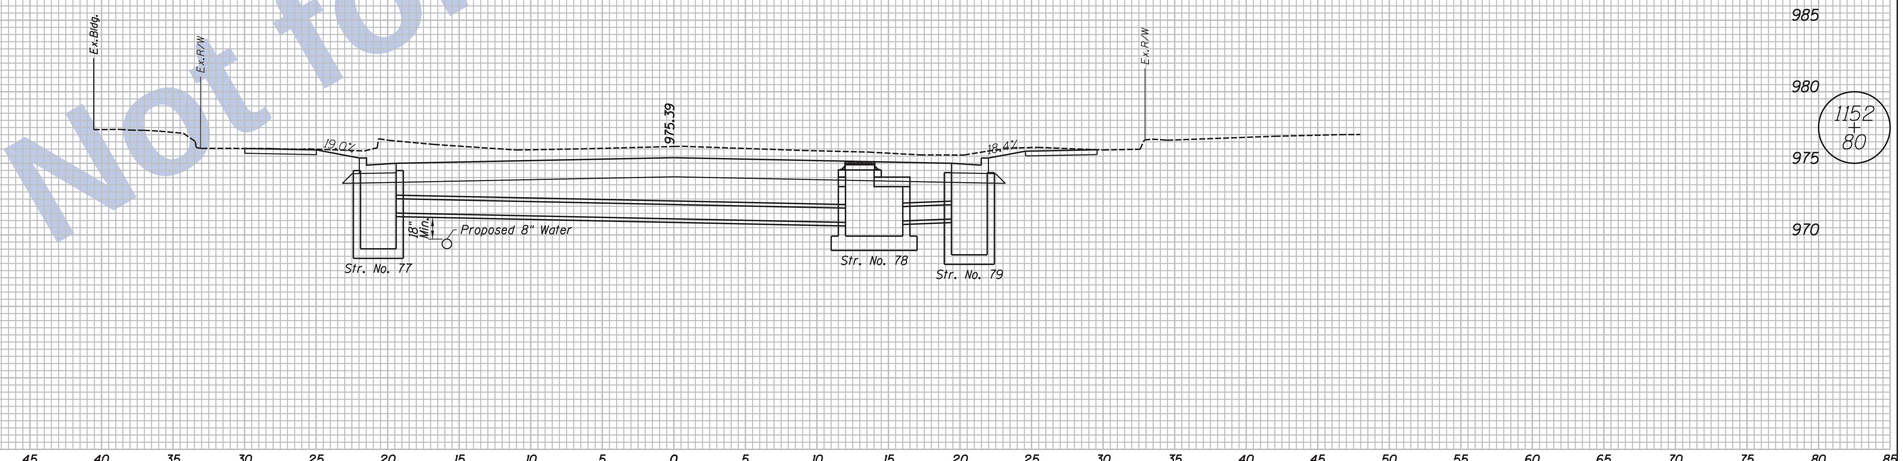

Not for Construction

80 75 70 65 60 55 50 45 40 35 30 25 20 15 10 5 0 5 10 15 20 25 30 35 40 45 50 55 60 65 70 75 80 85

Clark Dietz
ENGINEERS

NOTES:
. HMA Alternate Pavement Design is displayed on all Cross Sections.
. Any Existing Utility Locations Shown are approximate. Contractor shall verify locates before digging.

DESIGNED: JAL	DRAWN: MP
CHECKED: RBI	CHECKED: JAL

INDIANA
DEPARTMENT OF TRANSPORTATION

CROSS SECTIONS
LINE "D"

HORIZONTAL SCALE	BRIDGE FILE
1" = 5'	
VERTICAL SCALE	DESIGNATION
1" = 5'	0100701
SURVEY BOOK	SHEETS
	48 of 159
CONTRACT	PROJECT
R-30397	0100701

11:47:08 AM 8/26/2016 P:\0170190\Plans\Misc\02_XS_US27_09_D_sht.dgn

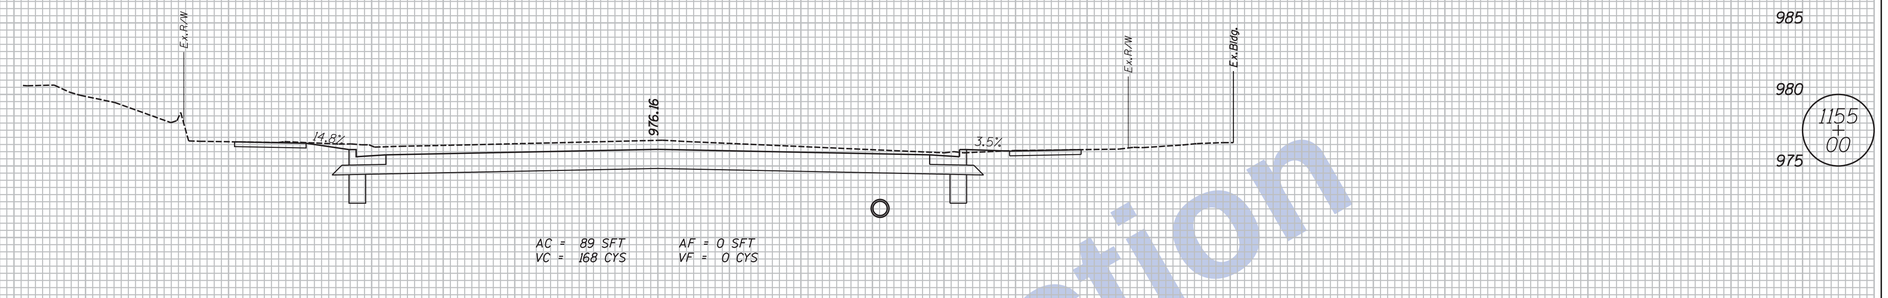

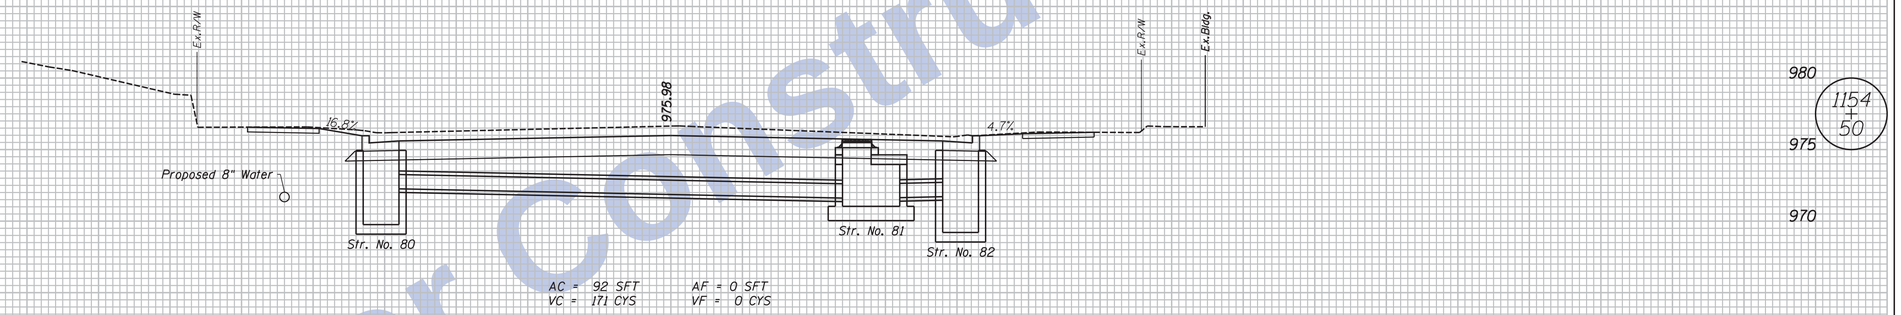

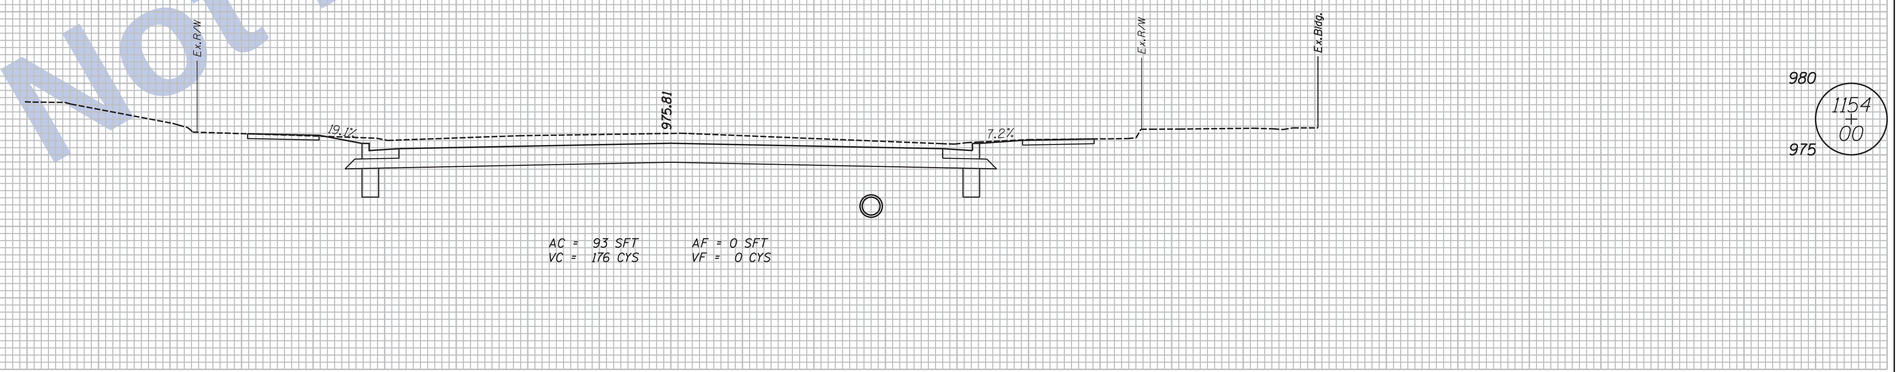

Not for Construction

80 75 70 65 60 55 50 45 40 35 30 25 20 15 10 5 0 5 10 15 20 25 30 35 40 45 50 55 60 65 70 75 80 85

Clark Dietz
ENGINEERS

NOTES:
. HMA Alternate Pavement Design is displayed on all Cross Sections.
. Any Existing Utility Locations Shown are approximate. Contractor shall verify locates before digging.

DESIGNED: JAL	DRAWN: MP
CHECKED: RBI	CHECKED: JAL

INDIANA
DEPARTMENT OF TRANSPORTATION

CROSS SECTIONS
LINE "D"

HORIZONTAL SCALE	BRIDGE FILE
1" = 5'	
VERTICAL SCALE	DESIGNATION
1" = 5'	0100701
SURVEY BOOK	SHEETS
	49 of 159
CONTRACT	PROJECT
R-30397	0100701

11:47:09 AM 8/26/2016 P:\0170190\Plans\Misc\02_XS_US27_09_D_sht.dgn

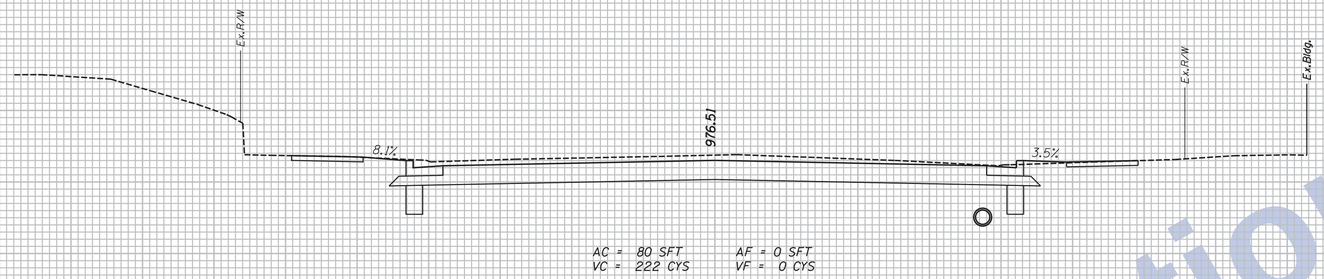

AC = 80 SFT
VC = 222 CYS

AF = 0 SFT
VF = 0 CYS

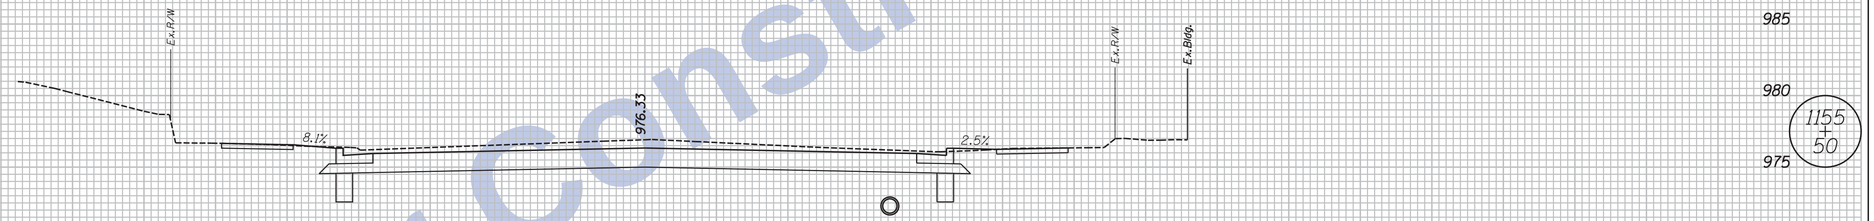

AC = 160 SFT
VC = 231 CYS

AF = 0 SFT
VF = 0 CYS

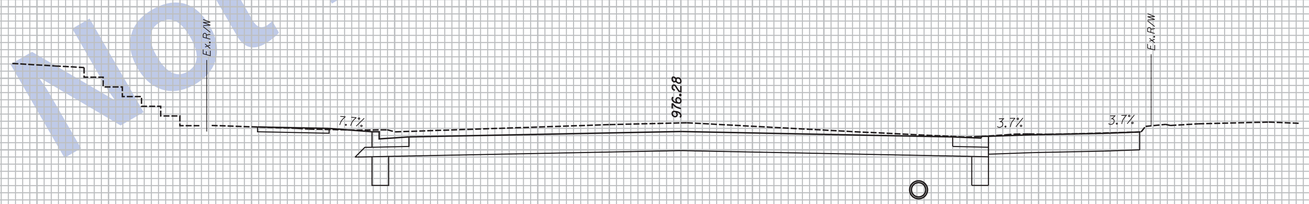

*33.3 Mod. Cl. I Dr. Req'd. Rt.

80 75 70 65 60 55 50 45 40 35 30 25 20 15 10 5 0 5 10 15 20 25 30 35 40 45 50 55 60 65 70 75 80 85

Not for Construction

Clark Dietz
ENGINEERS

NOTES:

. HMA Alternate Pavement Design is displayed on all Cross Sections.

. Any Existing Utility Locations Shown are approximate. Contractor shall verify locates before digging.

DESIGNED: JAL	DRAWN: MP
CHECKED: RBI	CHECKED: JAL

INDIANA
DEPARTMENT OF TRANSPORTATION

CROSS SECTIONS
LINE "D"

HORIZONTAL SCALE	BRIDGE FILE
1" = 5'	
VERTICAL SCALE	DESIGNATION
1" = 5'	0100701
SURVEY BOOK	SHEETS
	50 of 159
CONTRACT	PROJECT
R-30397	0100701

11:47:09 AM 8/26/2016 P:\0170190\Plans\Misc\02_XS_US27_09_0_sht.dgn

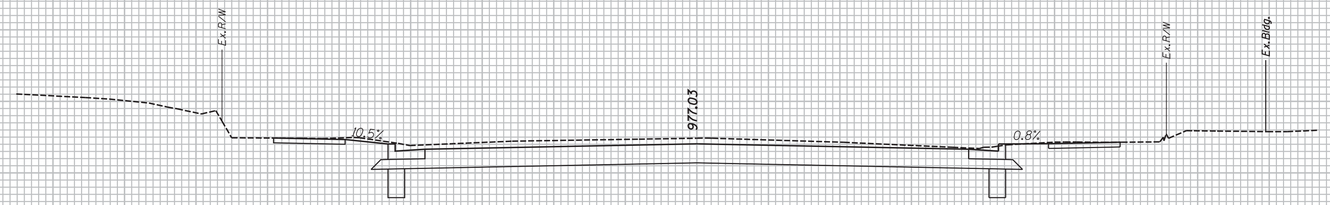

AC = 82 SFT AF = 0 SFT
VC = 150 CYS VF = 1 CYS

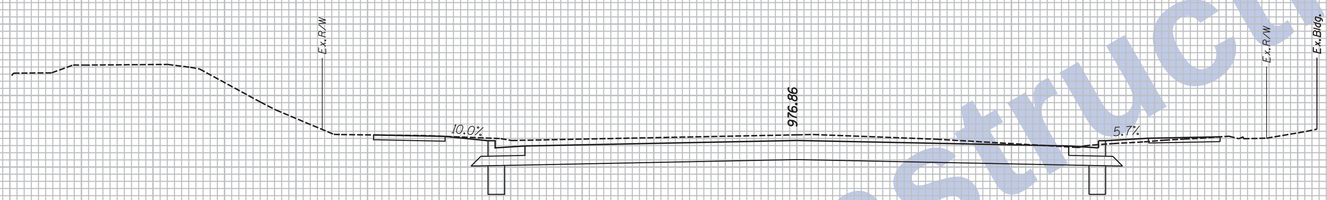

AC = 80 SFT AF = 1 SFT
VC = 149 CYS VF = 1 CYS

AC = 81 SFT AF = 0 SFT
VC = 149 CYS VF = 0 CYS

80 75 70 65 60 55 50 45 40 35 30 25 20 15 10 5 0 5 10 15 20 25 30 35 40 45 50 55 60 65 70 75 80 85

Not for Construction

Clark Dietz
ENGINEERS

NOTES:
. HMA Alternate Pavement Design is displayed on all Cross Sections.
. Any Existing Utility Locations Shown are approximate. Contractor shall verify locates before digging.

DESIGNED: JAL	DRAWN: MP
CHECKED: RBI	CHECKED: JAL

INDIANA
DEPARTMENT OF TRANSPORTATION

CROSS SECTIONS
LINE "D"

HORIZONTAL SCALE	BRIDGE FILE
1" = 5'	
VERTICAL SCALE	DESIGNATION
1" = 5'	0100701
SURVEY BOOK	SHEETS
	51 of 159
CONTRACT	PROJECT
R-30397	0100701

11:47:10 AM 8/26/2016 P:\0170190\Plans\Misc\02_XS_US27_09_D_sht.dgn

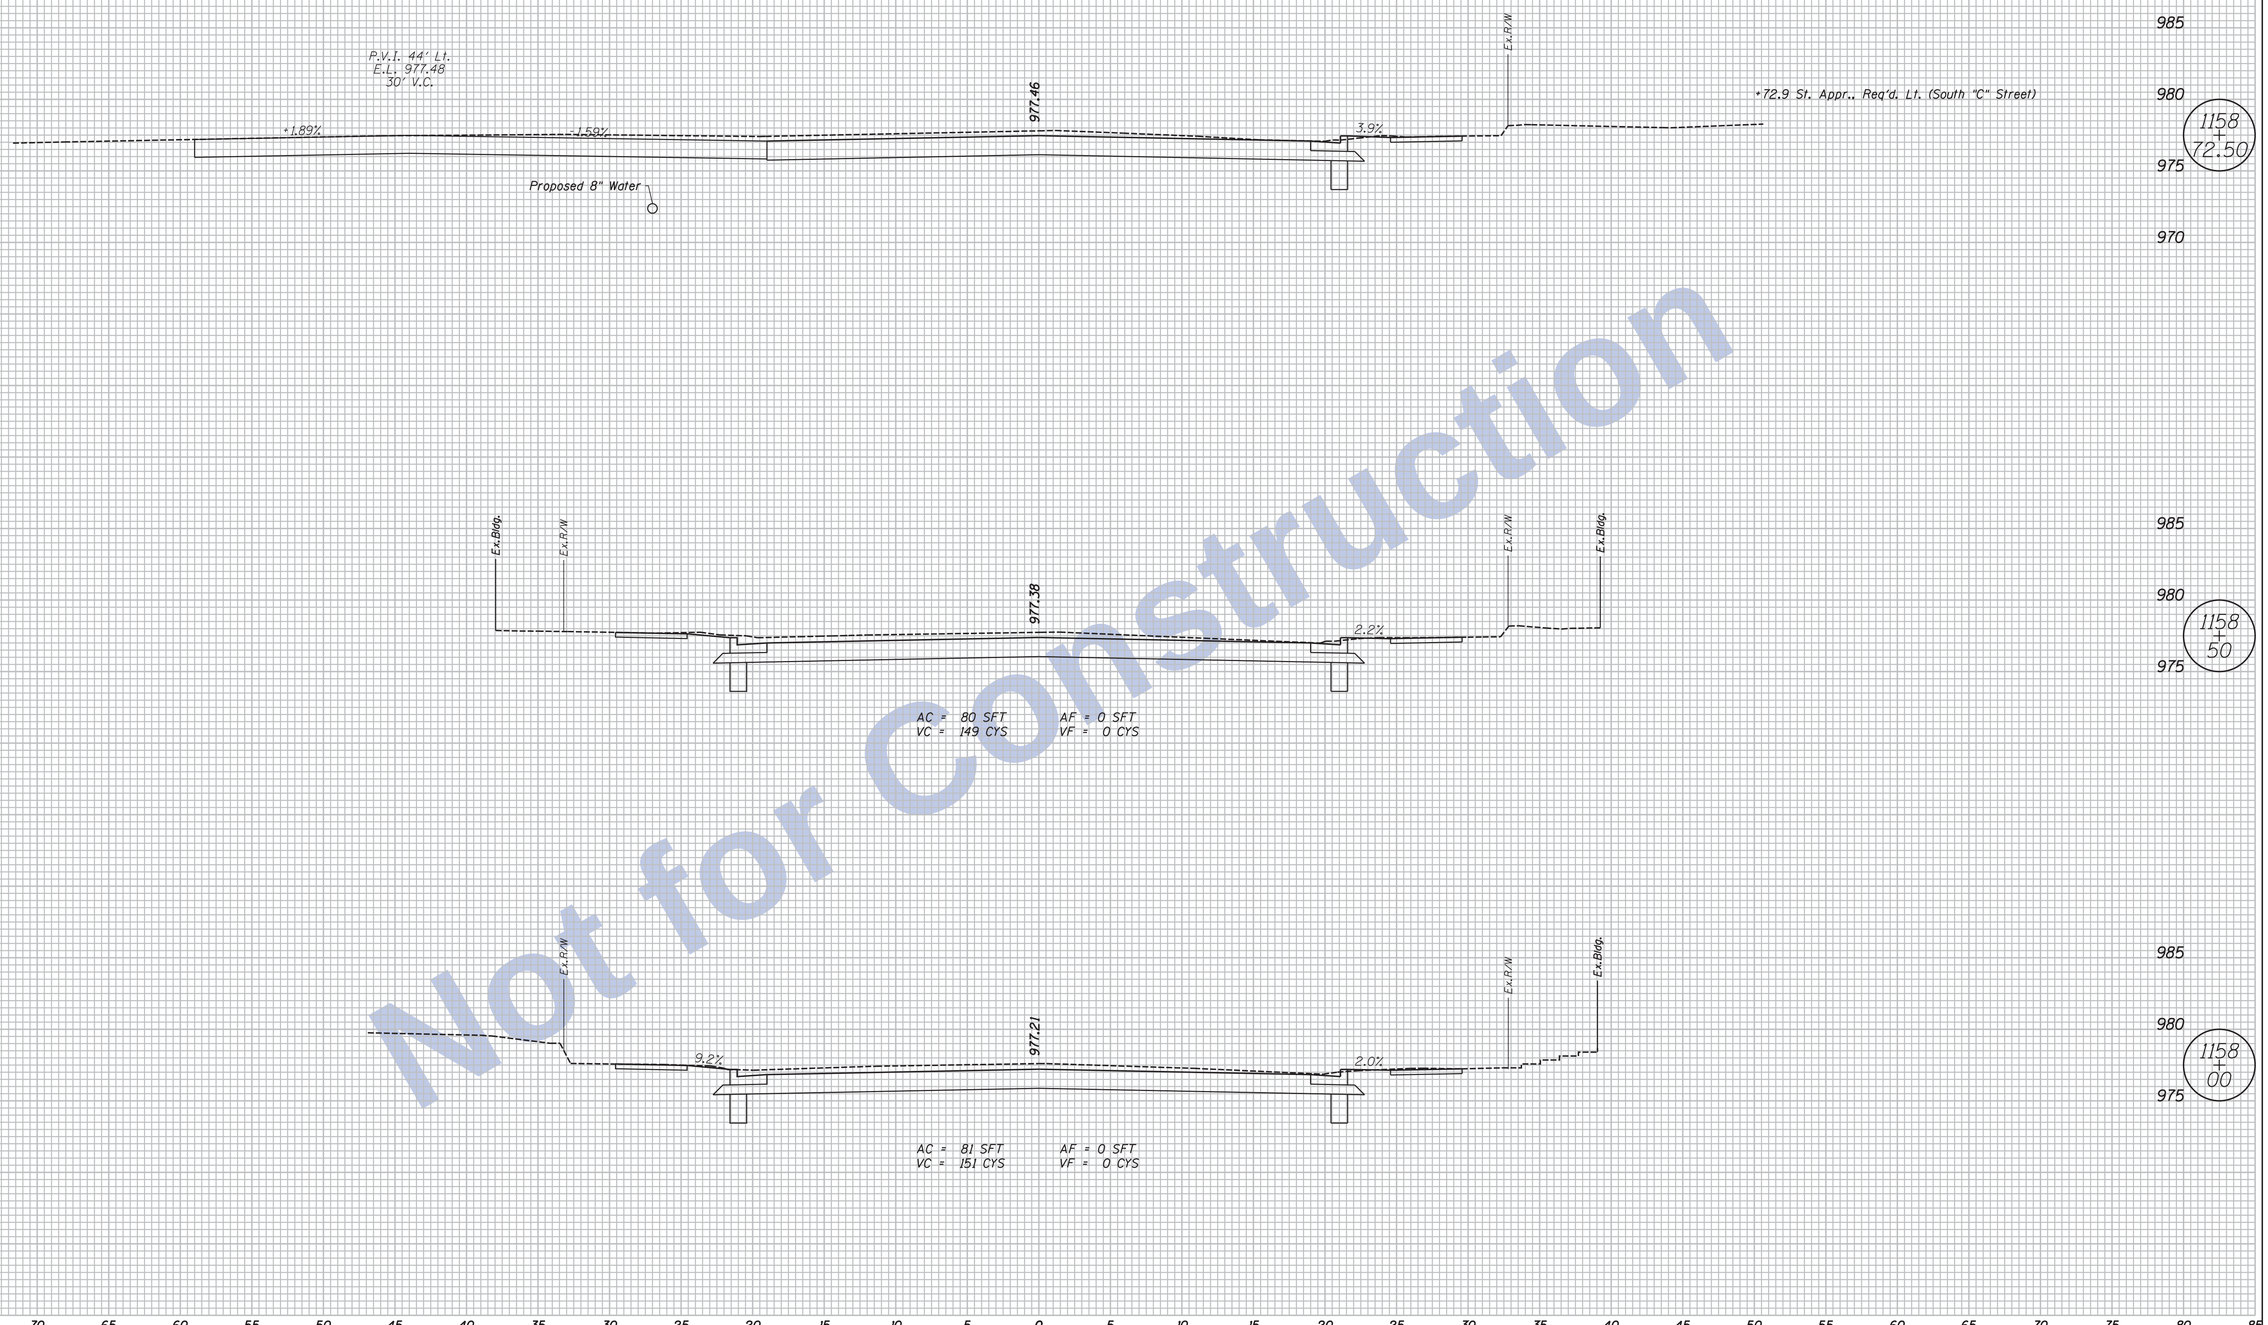

Not for Construction

Clark Dietz
ENGINEERS

NOTES:

. HMA Alternate Pavement Design is displayed on all Cross Sections.

. Any Existing Utility Locations Shown are approximate. Contractor shall verify locates before digging.

DESIGNED: JAL	DRAWN: MP
CHECKED: RBI	CHECKED: JAL

INDIANA
DEPARTMENT OF TRANSPORTATION

CROSS SECTIONS
LINE "D"

HORIZONTAL SCALE	BRIDGE FILE
1" = 5'	
VERTICAL SCALE	DESIGNATION
1" = 5'	0100701
SURVEY BOOK	SHEETS
	52 of 159
CONTRACT	PROJECT
R-30397	0100701

11:47:10 AM 8/26/2016 P:\0170190\Plans\Misc\02_XS_US27_09_D_sht.dgn

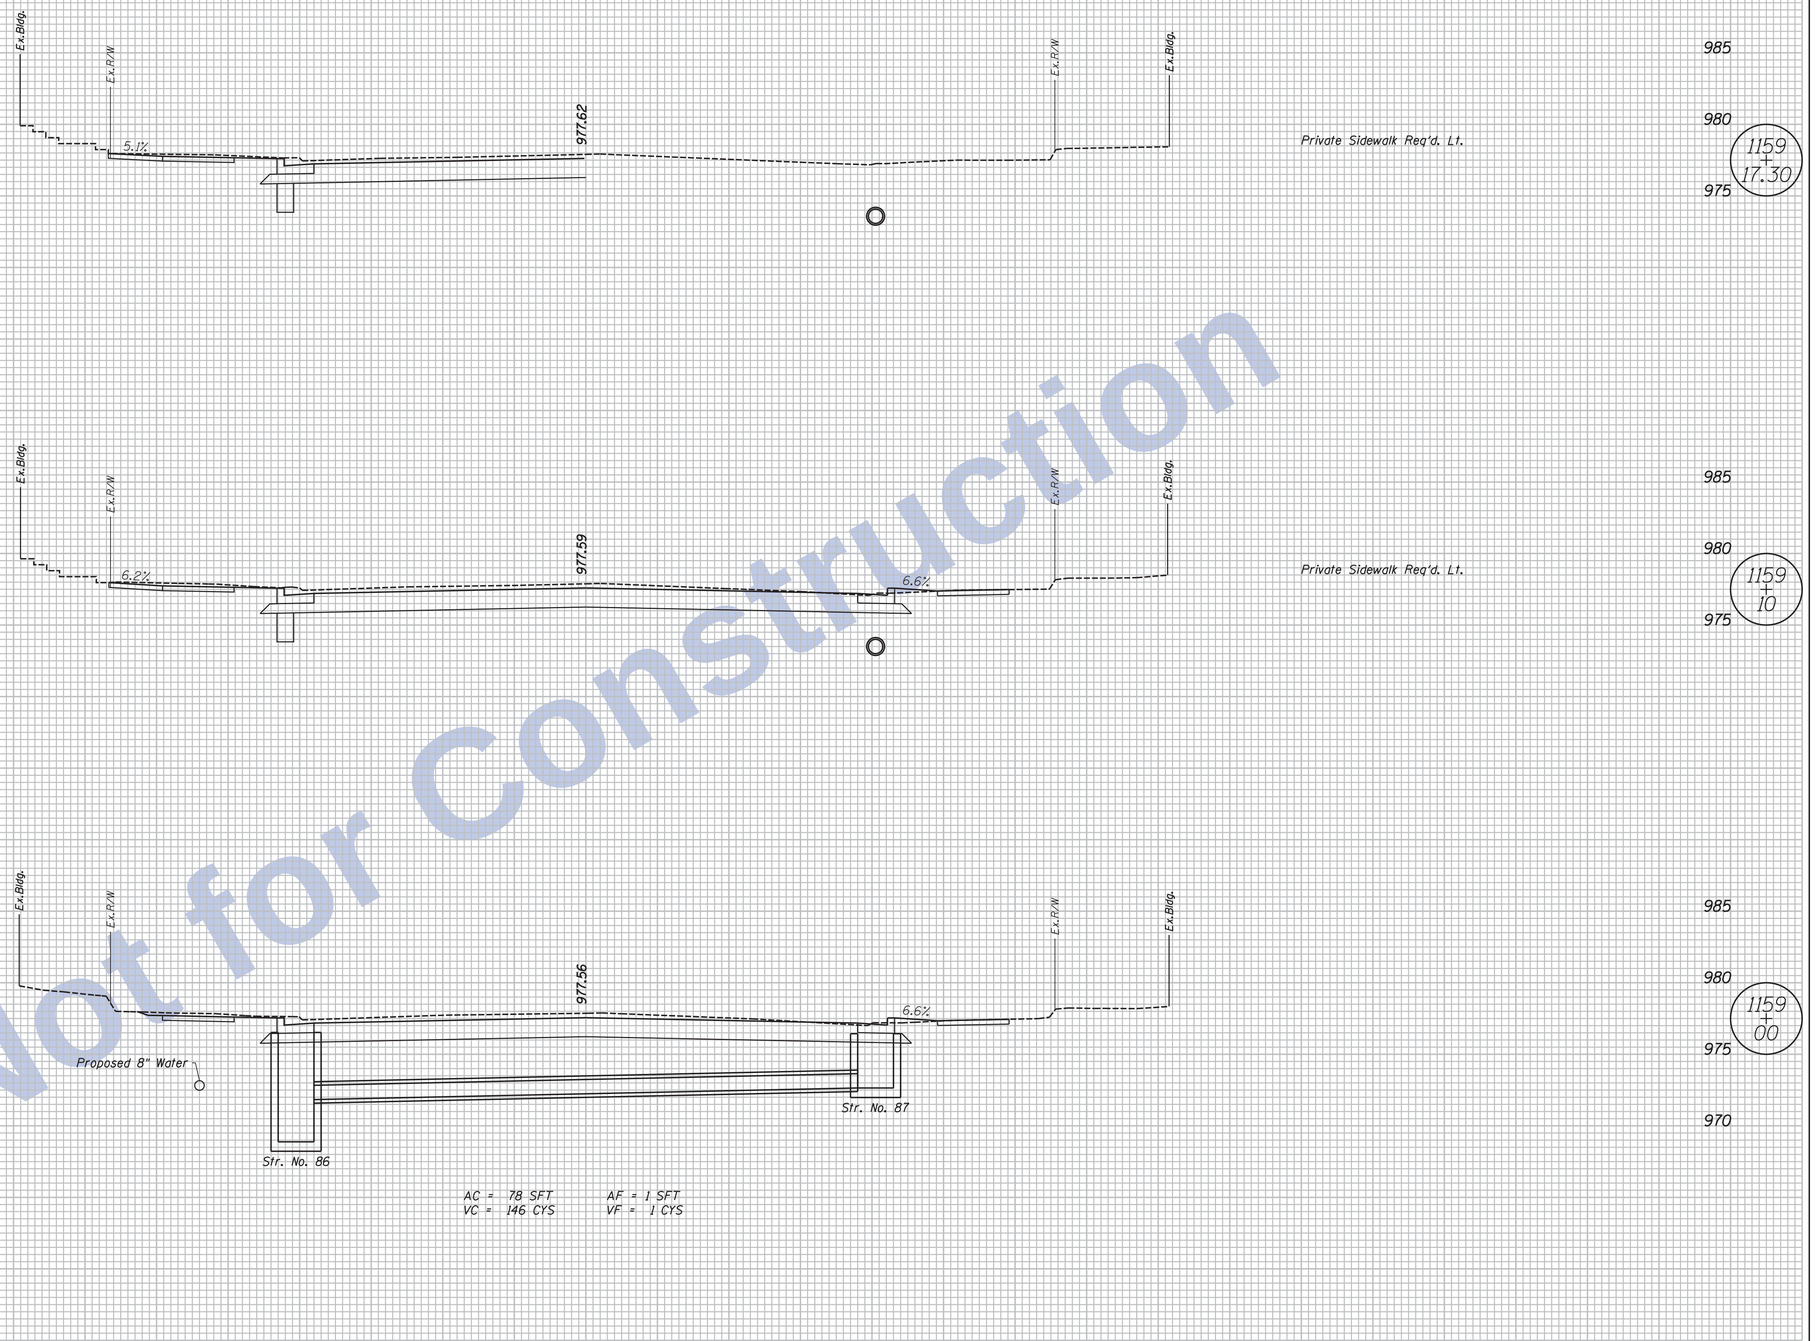

Not for Construction

Clark Dietz
ENGINEERS

NOTES:

. HMA Alternate Pavement Design is displayed on all Cross Sections.

. Any Existing Utility Locations Shown are approximate. Contractor shall verify locates before digging.

DESIGNED: JAL	DRAWN: MP
CHECKED: RBI	CHECKED: JAL

INDIANA
DEPARTMENT OF TRANSPORTATION

CROSS SECTIONS
LINE "D"

HORIZONTAL SCALE	BRIDGE FILE
1" = 5'	
VERTICAL SCALE	DESIGNATION
1" = 5'	0100701
SURVEY BOOK	SHEETS
	53 of 159
CONTRACT	PROJECT
R-30397	0100701

11:47:11 AM 8/26/2016 P:\0170190\Plans\Misc\02_XS_US27_09_D_sht.dgn

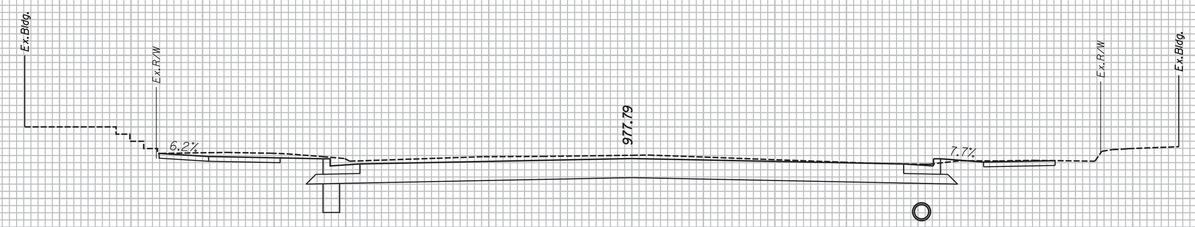

Private Sidewalk Req'd. Lt.

1159 + 65.10

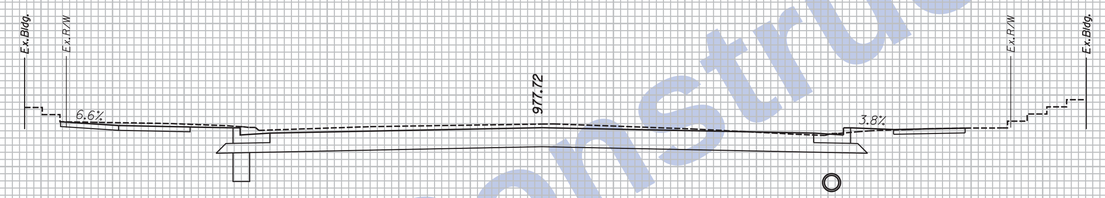

Private Sidewalk Req'd. Lt.

1159 + 47

AC = 78 SFT AF = 0 SFT
VC = 136 CYS VF = 1 CYS

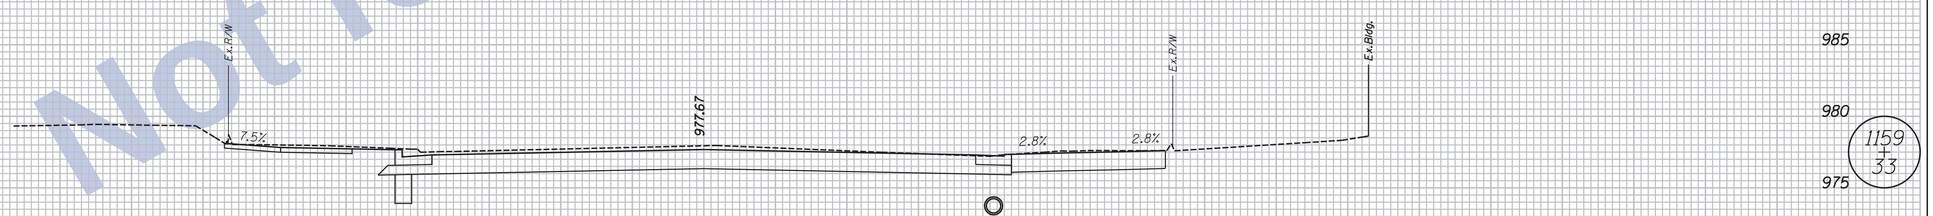

1159 + 33

Not for Construction

80 75 70 65 60 55 50 45 40 35 30 25 20 15 10 5 0 5 10 15 20 25 30 35 40 45 50 55 60 65 70 75 80 85

Clark Dietz ENGINEERS

NOTES:
. HMA Alternate Pavement Design is displayed on all Cross Sections.
. Any Existing Utility Locations Shown are approximate. Contractor shall verify locates before digging.

DESIGNED: JAL	DRAWN: MP
CHECKED: RBI	CHECKED: JAL

INDIANA
DEPARTMENT OF TRANSPORTATION

CROSS SECTIONS
LINE "D"

HORIZONTAL SCALE	BRIDGE FILE
1" = 5'	
VERTICAL SCALE	DESIGNATION
1" = 5'	0100701
SURVEY BOOK	SHEETS
	54 of 159
CONTRACT	PROJECT
R-30397	0100701

11:47:11 AM 8/26/2016 P:\0170190\Plans\Misc\02_XS_US27_09_D_sht.dgn

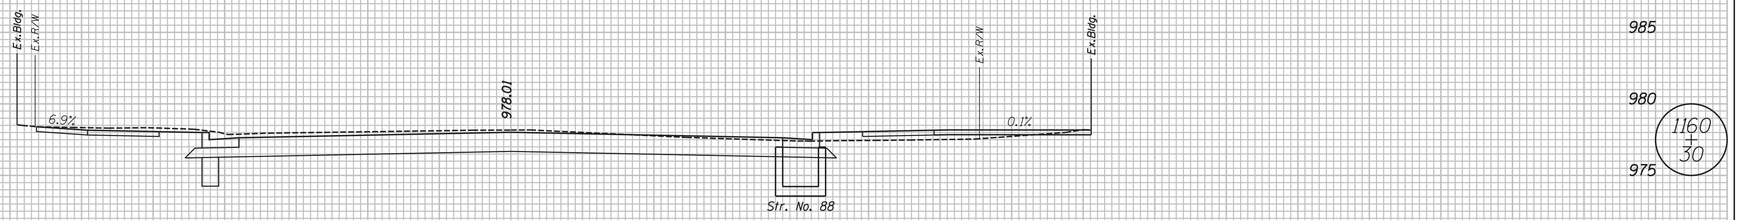

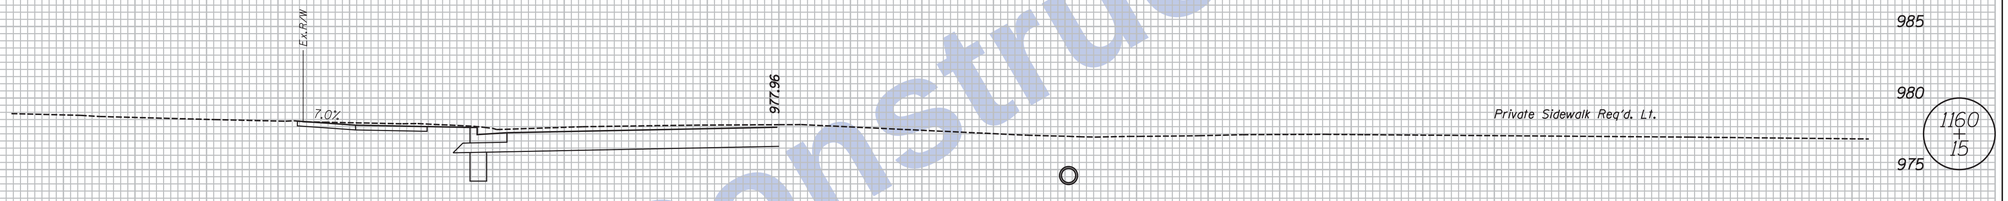

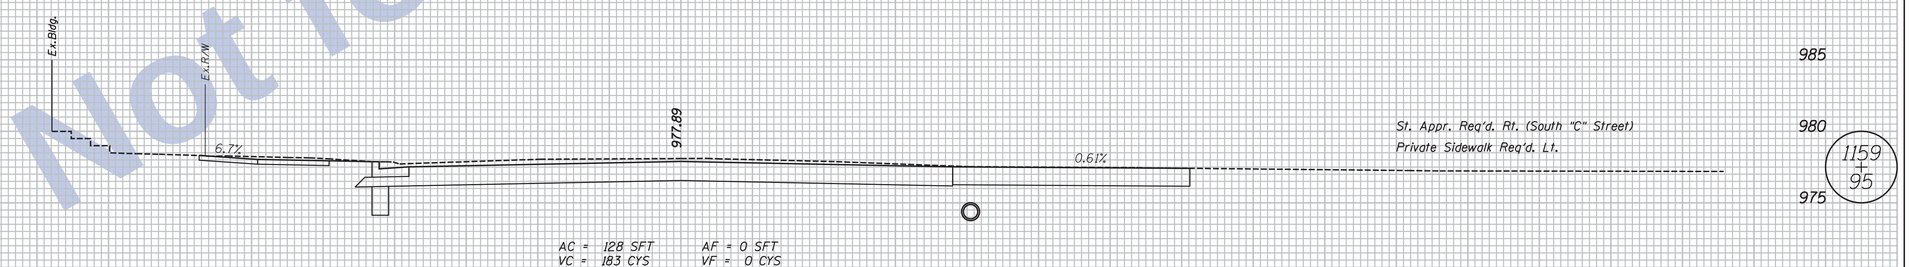

AC = 128 SFT AF = 0 SFT
VC = 183 CYS VF = 0 CYS

80 75 70 65 60 55 50 45 40 35 30 25 20 15 10 5 0 5 10 15 20 25 30 35 40 45 50 55 60 65 70 75 80 85

Not for Construction

Clark Dietz
ENGINEERS

NOTES:
. HMA Alternate Pavement Design is displayed on all Cross Sections.
. Any Existing Utility Locations Shown are approximate. Contractor shall verify locates before digging.

DESIGNED: JAL	DRAWN: MP
CHECKED: RBI	CHECKED: JAL

INDIANA
DEPARTMENT OF TRANSPORTATION

CROSS SECTIONS
LINE "D"

HORIZONTAL SCALE	BRIDGE FILE
1" = 5'	
VERTICAL SCALE	DESIGNATION
1" = 5'	0100701
SURVEY BOOK	SHEETS
	55 of 159
CONTRACT	PROJECT
R-30397	0100701

11:47:12 AM 8/26/2016 P:\0170190\Plans\Misc\02_XS_US27_09_D_sht.dgn

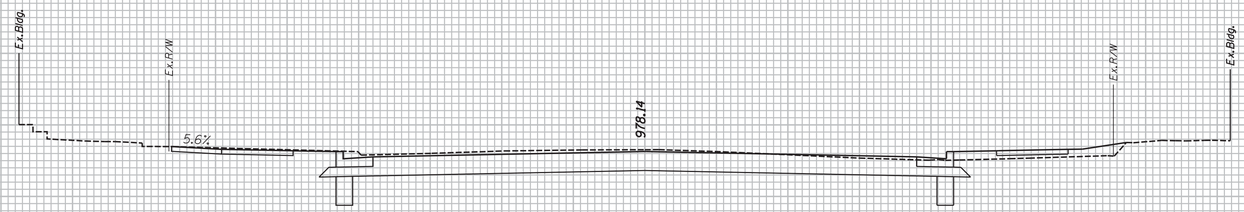

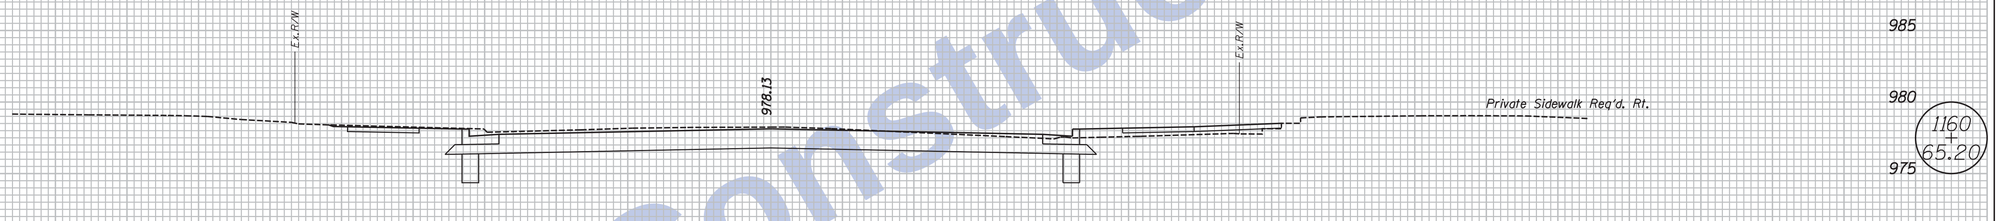

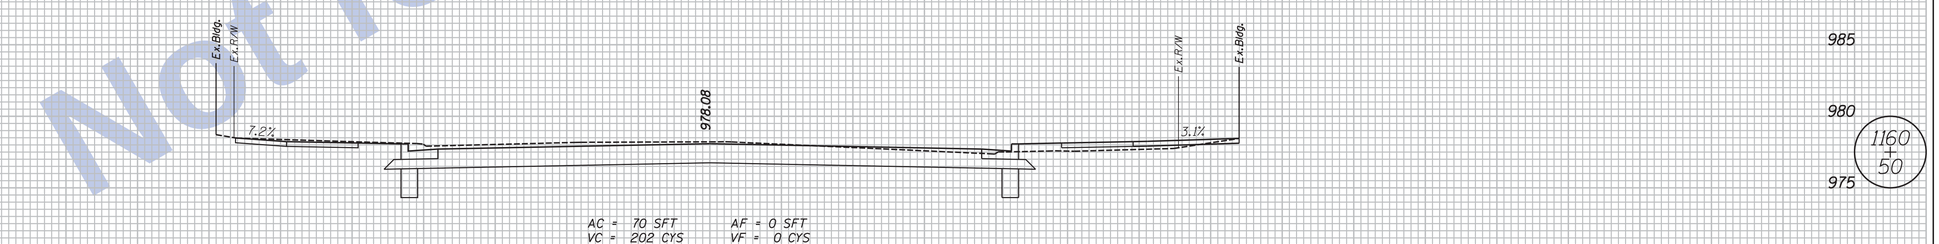

AC = 70 SFT AF = 0 SFT
VC = 202 CYS VF = 0 CYS

Not for Construction

80 75 70 65 60 55 50 45 40 35 30 25 20 15 10 5 0 5 10 15 20 25 30 35 40 45 50 55 60 65 70 75 80 85

Clark Dietz
ENGINEERS

NOTES:
. HMA Alternate Pavement Design is displayed on all Cross Sections.
. Any Existing Utility Locations Shown are approximate. Contractor shall verify locates before digging.

DESIGNED: JAL	DRAWN: MP
CHECKED: RBI	CHECKED: JAL

INDIANA
DEPARTMENT OF TRANSPORTATION

CROSS SECTIONS
LINE "D"

HORIZONTAL SCALE	BRIDGE FILE
1" = 5'	
VERTICAL SCALE	DESIGNATION
1" = 5'	0100701
SURVEY BOOK	SHEETS
	56 of 159
CONTRACT	PROJECT
R-30397	0100701

11:47:12 AM 8/26/2016 P:\0170190\Plans\Misc\02_XS_US27_09_D_sht.dgn

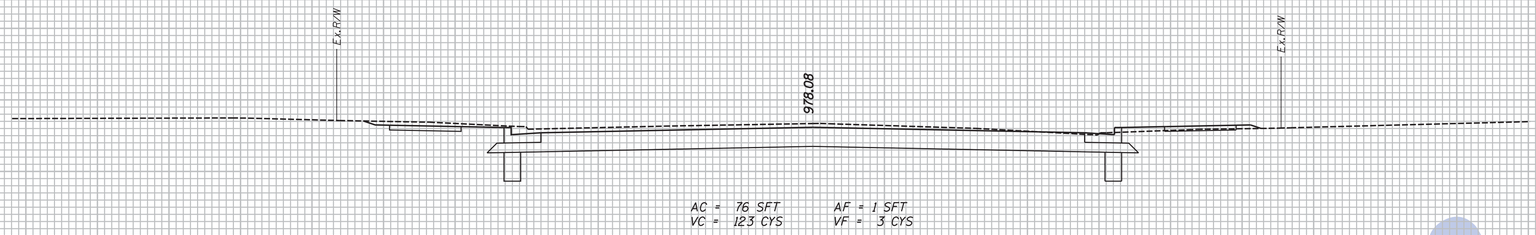

AC = 76 SFT
VC = 123 CYS

AF = 1 SFT
VF = 3 CYS

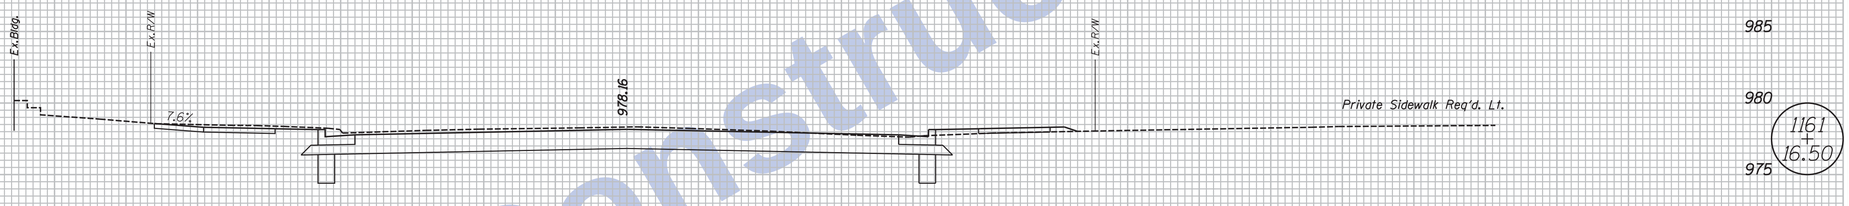

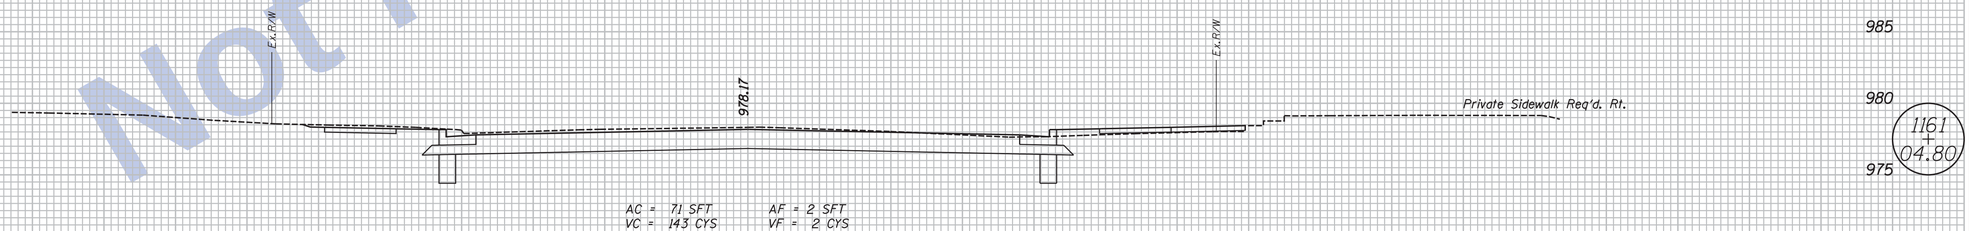

AC = 71 SFT
VC = 143 CYS

AF = 2 SFT
VF = 2 CYS

Not for Construction

80 75 70 65 60 55 50 45 40 35 30 25 20 15 10 5 0 5 10 15 20 25 30 35 40 45 50 55 60 65 70 75 80 85

Clark Dietz
ENGINEERS

NOTES:
. HMA Alternate Pavement Design is displayed on all Cross Sections.

. Any Existing Utility Locations Shown are approximate. Contractor shall verify locates before digging.

DESIGNED: JAL	DRAWN: MP
CHECKED: RBI	CHECKED: JAL

INDIANA
DEPARTMENT OF TRANSPORTATION

CROSS SECTIONS
LINE "D"

HORIZONTAL SCALE	BRIDGE FILE
1" = 5'	
VERTICAL SCALE	DESIGNATION
1" = 5'	0100701
SURVEY BOOK	SHEETS
	57 of 159
CONTRACT	PROJECT
R-30397	0100701

11:47:13 AM 8/26/2016 P:\0170190\Plans\Misc\02_XS_US27_09_D_sht.dgn

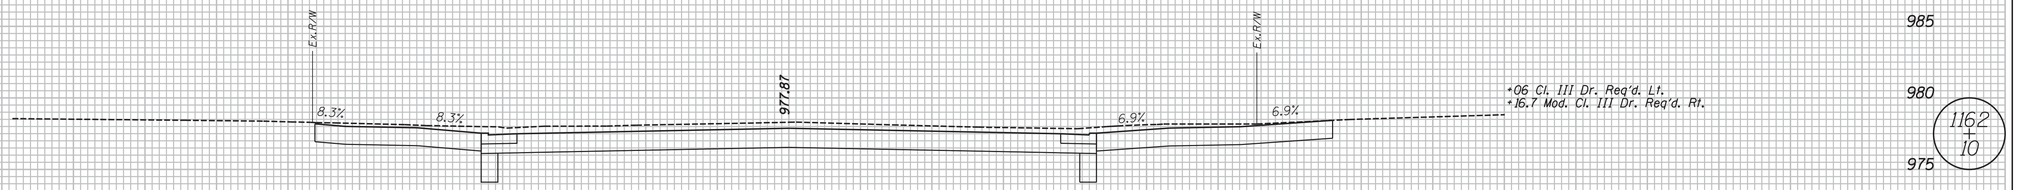

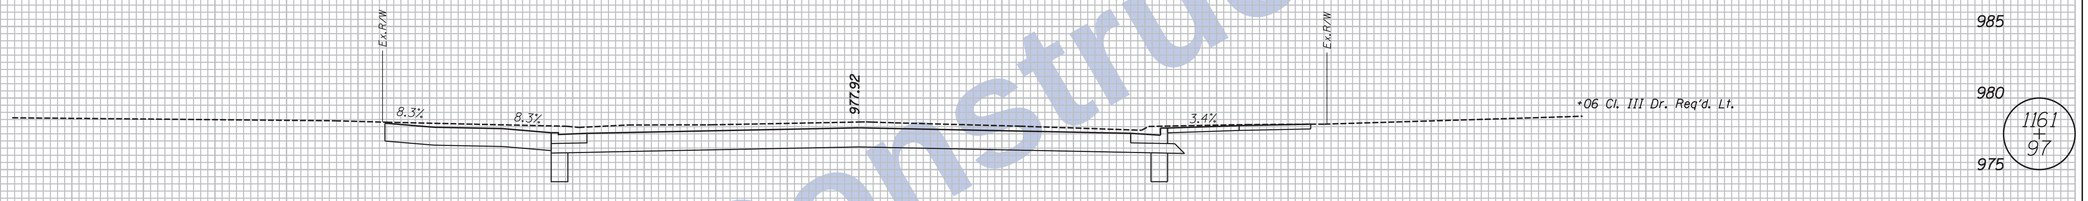

AC = 101 SFT AF = 0 SFT
VC = 154 CYS VF = 1 CYS

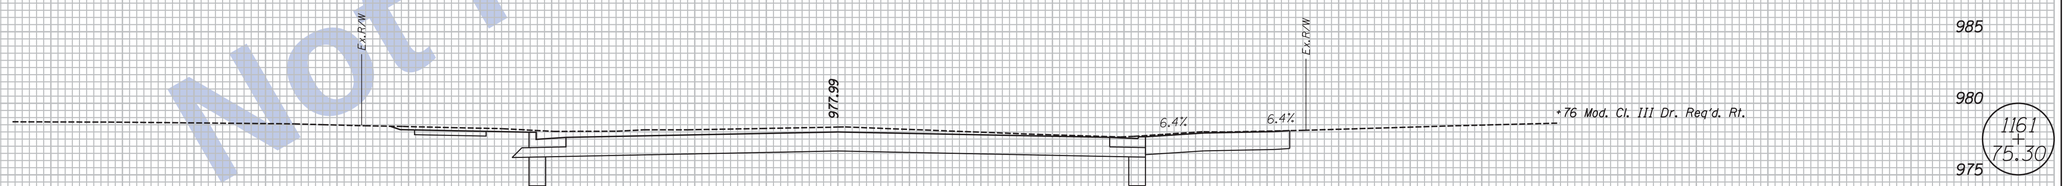

80 75 70 65 60 55 50 45 40 35 30 25 20 15 10 5 0 5 10 15 20 25 30 35 40 45 50 55 60 65 70 75 80 85

Not for Construction

Clark Dietz
ENGINEERS

NOTES:
. HMA Alternate Pavement Design is displayed on all Cross Sections.
. Any Existing Utility Locations Shown are approximate. Contractor shall verify locates before digging.

DESIGNED: JAL	DRAWN: MP
CHECKED: RBI	CHECKED: JAL

INDIANA
DEPARTMENT OF TRANSPORTATION

CROSS SECTIONS
LINE "D"

HORIZONTAL SCALE	BRIDGE FILE
1" = 5'	
VERTICAL SCALE	DESIGNATION
1" = 5'	0100701
SURVEY BOOK	SHEETS
	58 of 159
CONTRACT	PROJECT
R-30397	0100701

11:47:13 AM 8/26/2016 P:\0170190\Plans\Misc\02_XS_US27_09_D_sht.dgn

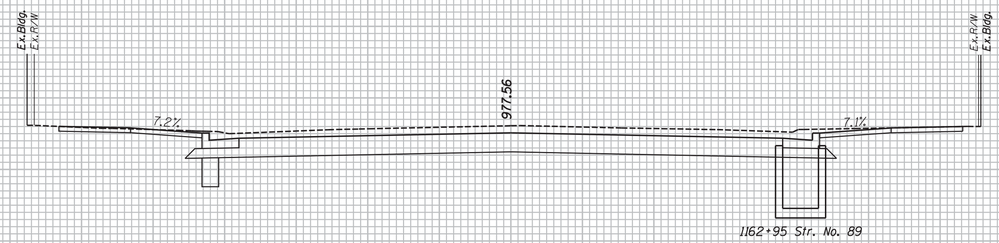

AC = 92 SFT
VC = 169 CYS

AF = 0 SFT
VF = 0 CYS

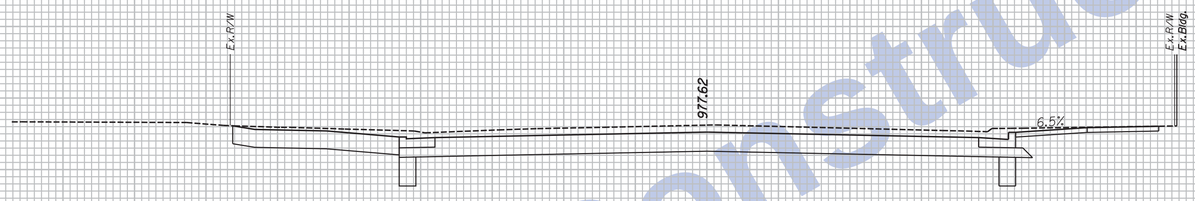

Mod. Cl. III Dr. Req'd. Lt.

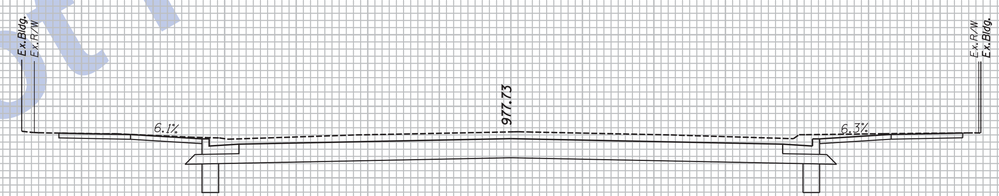

AC = 91 SFT
VC = 188 CYS

AF = 0 SFT
VF = 0 CYS

985
980
1163 + 00
975

985
980
1162 + 82
975

985
980
1162 + 50
975

80 75 70 65 60 55 50 45 40 35 30 25 20 15 10 5 0 5 10 15 20 25 30 35 40 45 50 55 60 65 70 75 80 85

Not for Construction

Clark Dietz
ENGINEERS

NOTES:
. HMA Alternate Pavement Design is displayed on all Cross Sections.

. Any Existing Utility Locations Shown are approximate. Contractor shall verify locates before digging.

DESIGNED: JAL	DRAWN: MP
CHECKED: RBI	CHECKED: JAL

INDIANA
DEPARTMENT OF TRANSPORTATION

CROSS SECTIONS
LINE "D"

HORIZONTAL SCALE	BRIDGE FILE
1" = 5'	
VERTICAL SCALE	DESIGNATION
1" = 5'	0100701
SURVEY BOOK	SHEETS
	59 of 159
CONTRACT	PROJECT
R-30397	0100701

11:47:14 AM 8/26/2016 P:\0170190\Plans\Misc\02_XS_US27_09_D_sht.dgn

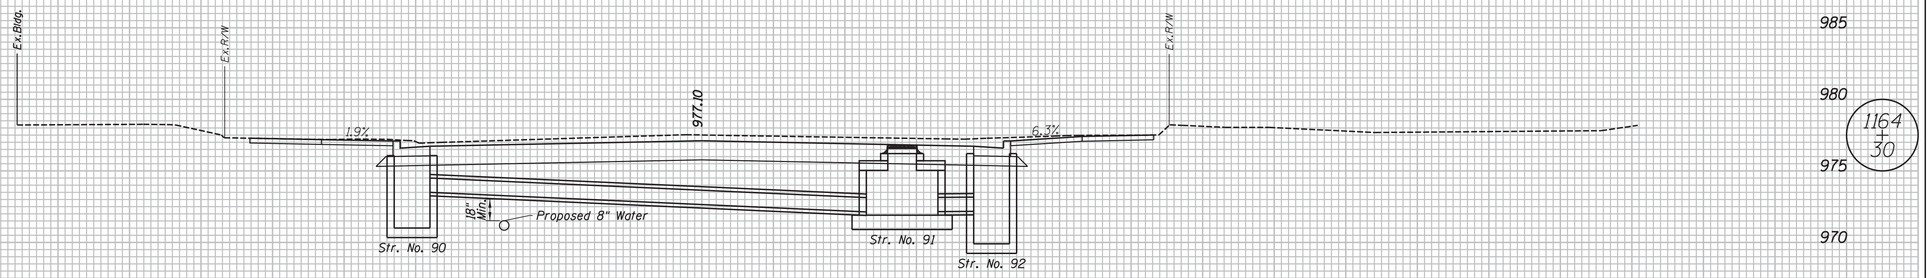

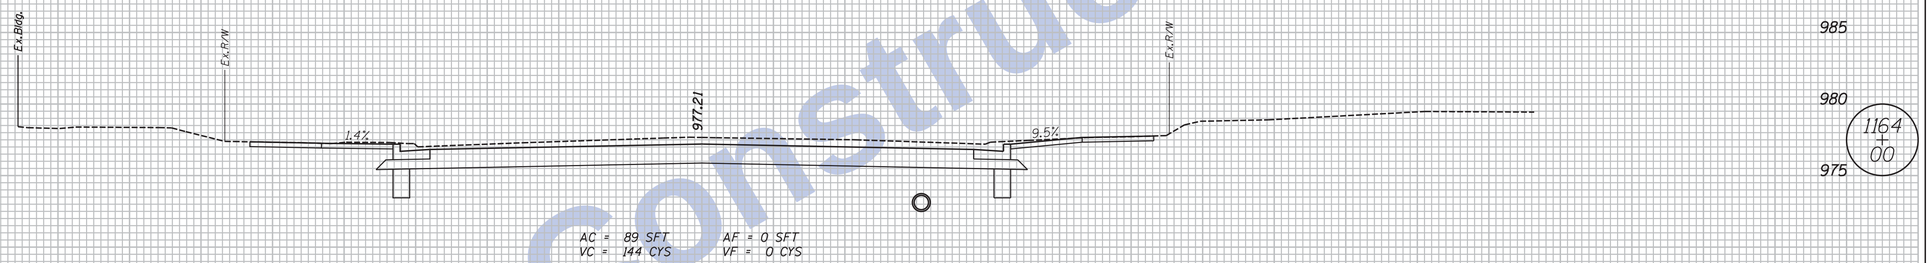

AC = 89 SFT AF = 0 SFT
VC = 144 CYS VF = 0 CYS

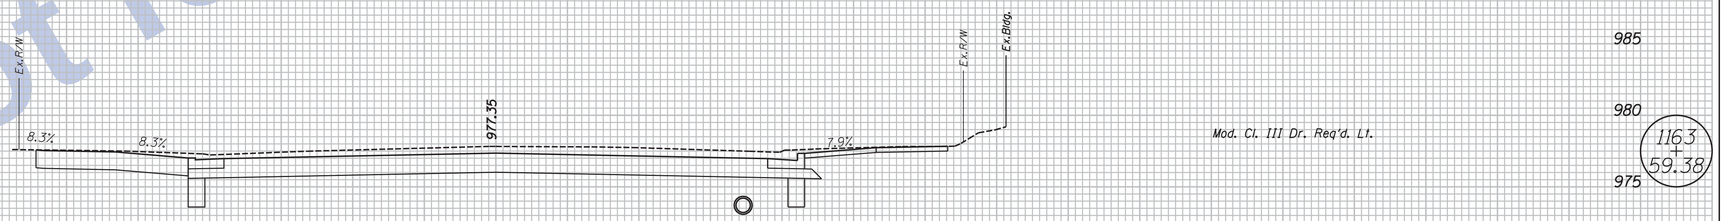

AC = 102 SFT AF = 0 SFT
VC = 213 CYS VF = 0 CYS

80 75 70 65 60 55 50 45 40 35 30 25 20 15 10 5 0 5 10 15 20 25 30 35 40 45 50 55 60 65 70 75 80 85

Not for Construction

Clark Dietz
ENGINEERS

NOTES:
. HMA Alternate Pavement Design is displayed on all Cross Sections.

. Any Existing Utility Locations Shown are approximate. Contractor shall verify locates before digging.

DESIGNED: JAL	DRAWN: MP
CHECKED: RBI	CHECKED: JAL

INDIANA
DEPARTMENT OF TRANSPORTATION

CROSS SECTIONS
LINE "D"

HORIZONTAL SCALE	BRIDGE FILE
1" = 5'	
VERTICAL SCALE	DESIGNATION
1" = 5'	0100701
SURVEY BOOK	SHEETS
	60 of 159
CONTRACT	PROJECT
R-30397	0100701

11:47:14 AM 8/26/2016 P:\0170190\Plans\Misc\02_XS_US27_09_D_sht.dgn

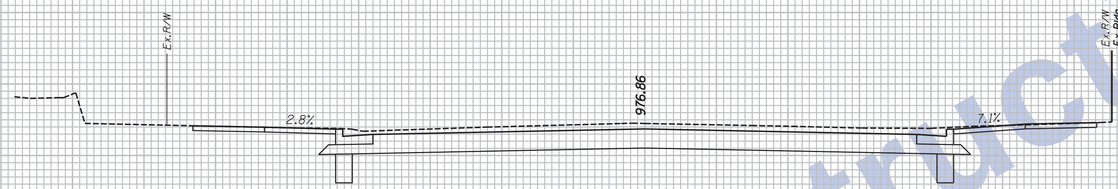

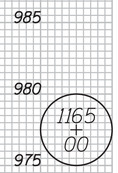

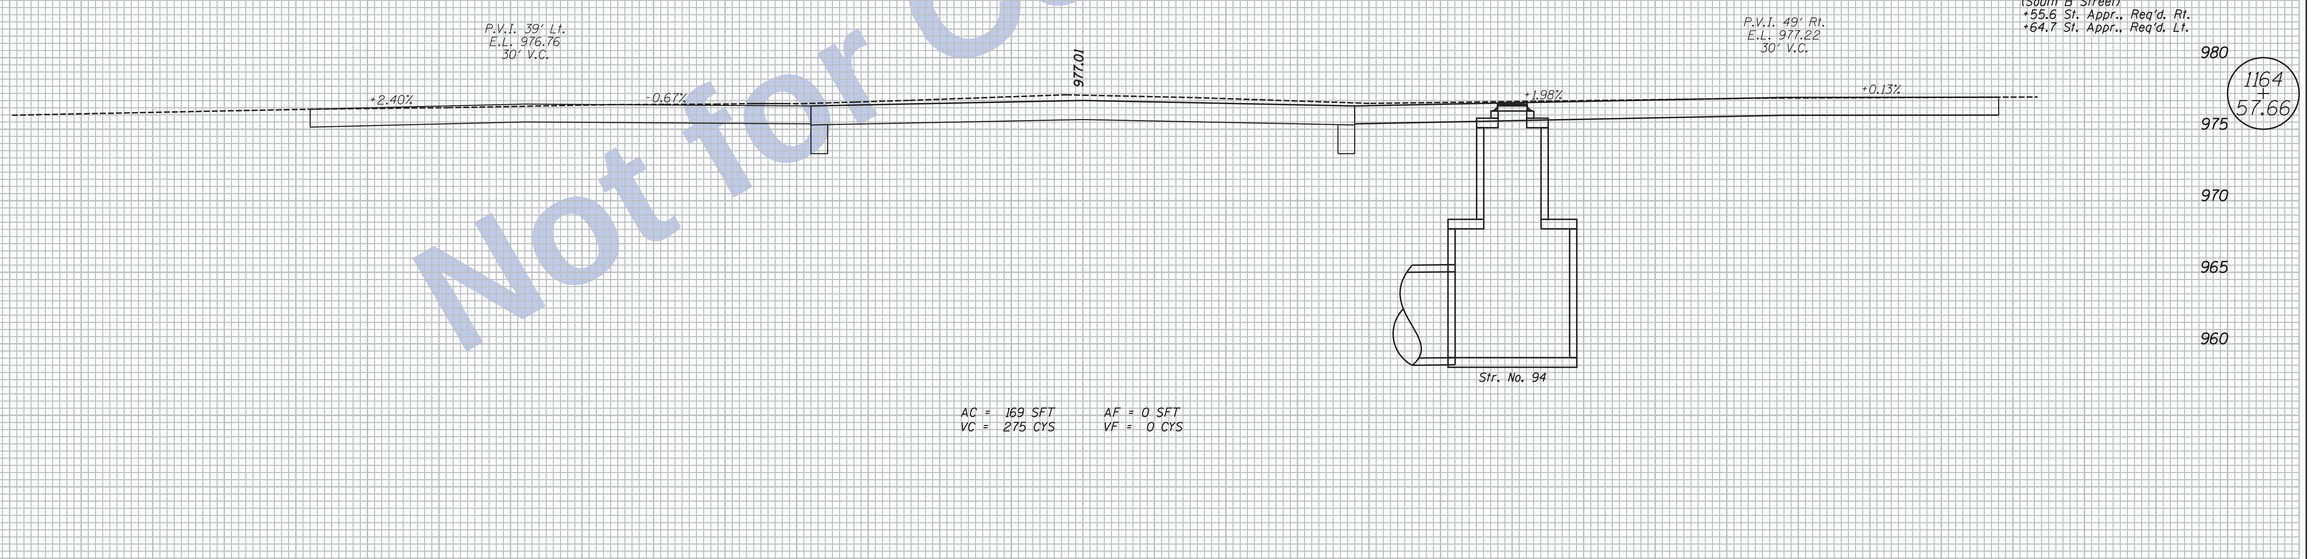

Not for Construction

11:47:15 AM 8/26/2016 P:\0170190\Plans\Misc\02_XS_US27_09_D_sht.dgn

Clark Dietz
ENGINEERS

NOTES:
. HMA Alternate Pavement Design is displayed on all Cross Sections.
. Any Existing Utility Locations Shown are approximate. Contractor shall verify locates before digging.

DESIGNED: JAL	DRAWN: MP
CHECKED: RBI	CHECKED: JAL

INDIANA
DEPARTMENT OF TRANSPORTATION

CROSS SECTIONS
LINE "D"

HORIZONTAL SCALE	BRIDGE FILE
1" = 5'	
VERTICAL SCALE	DESIGNATION
1" = 5'	0100701
SURVEY BOOK	SHEETS
	61 of 159
CONTRACT	PROJECT
R-30397	0100701

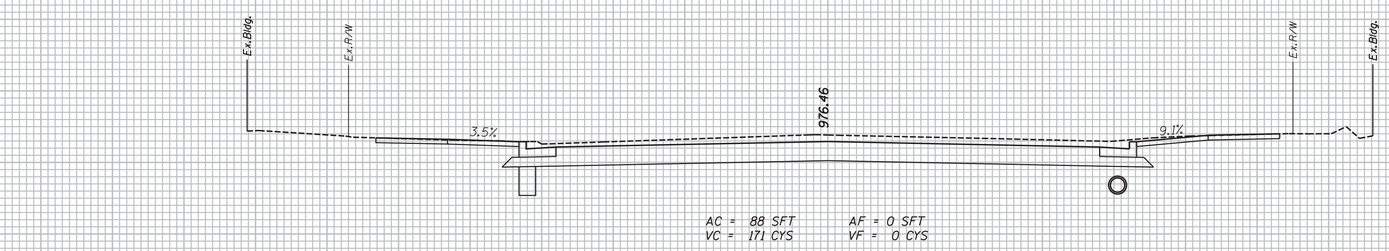

AC = 88 SFT AF = 0 SFT
VC = 171 CYS VF = 0 CYS

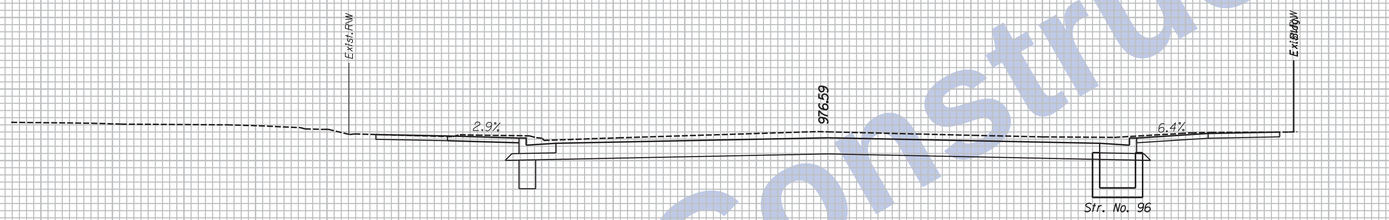

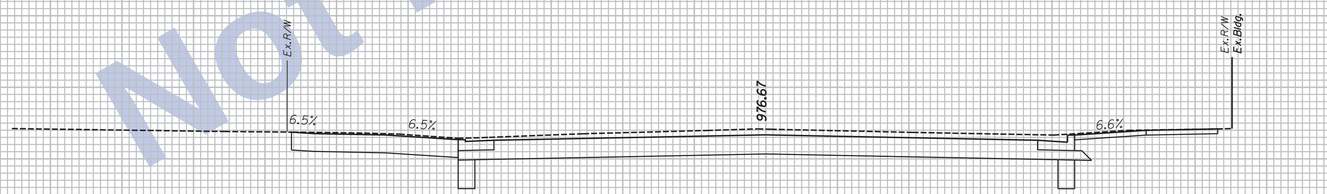

AC = 97 SFT AF = 0 SFT
VC = 169 CYS VF = 0 CYS

•46.5 Mod. Cl. III Dr. Req'd. Lt.

80 75 70 65 60 55 50 45 40 35 30 25 20 15 10 5 0 5 10 15 20 25 30 35 40 45 50 55 60 65 70 75 80 85

Not for Construction

Clark Dietz
ENGINEERS

NOTES:
. HMA Alternate Pavement Design is displayed on all Cross Sections.

. Any Existing Utility Locations Shown are approximate. Contractor shall verify locates before digging.

DESIGNED: JAL	DRAWN: MP
CHECKED: RBI	CHECKED: JAL

INDIANA
DEPARTMENT OF TRANSPORTATION

CROSS SECTIONS
LINE "D"

HORIZONTAL SCALE	BRIDGE FILE
1" = 5'	
VERTICAL SCALE	DESIGNATION
1" = 5'	0100701
SURVEY BOOK	SHEETS
	62 of 159
CONTRACT	PROJECT
R-30397	0100701

11:47:15 AM 8/26/2016 P:\0170190\Plans\Misc\02_XS_US27_09_D_sht.dgn

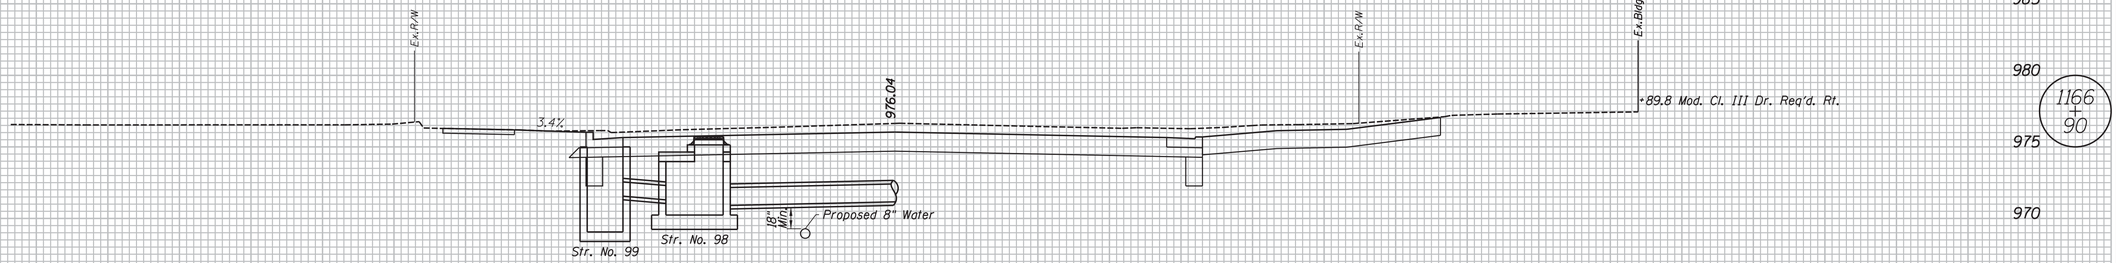

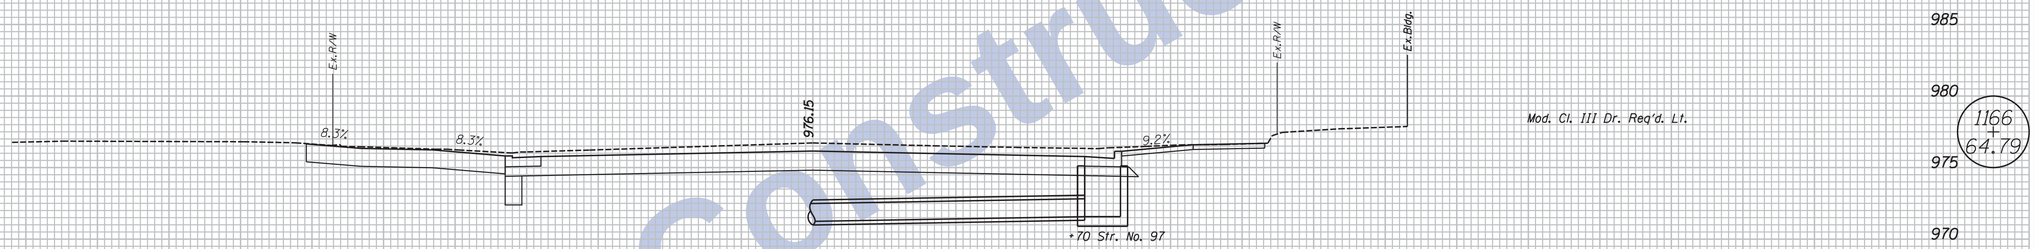

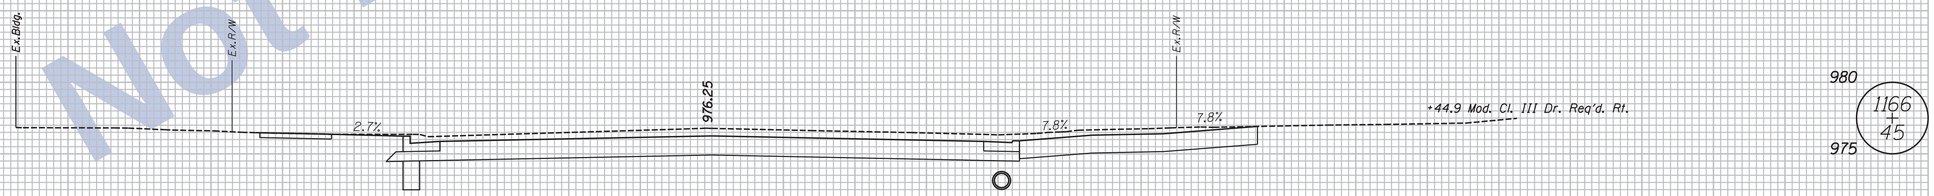

80 75 70 65 60 55 50 45 40 35 30 25 20 15 10 5 0 5 10 15 20 25 30 35 40 45 50 55 60 65 70 75 80 85

Not for Construction

Clark Dietz
ENGINEERS

NOTES:
. HMA Alternate Pavement Design is displayed on all Cross Sections.

. Any Existing Utility Locations Shown are approximate. Contractor shall verify locates before digging.

DESIGNED: JAL	DRAWN: MP
CHECKED: RBI	CHECKED: JAL

INDIANA
DEPARTMENT OF TRANSPORTATION

CROSS SECTIONS
LINE "D"

HORIZONTAL SCALE	BRIDGE FILE
1" = 5'	
VERTICAL SCALE	DESIGNATION
1" = 5'	0100701
SURVEY BOOK	SHEETS
	63 of 159
CONTRACT	PROJECT
R-30397	0100701

11:47:16 AM 8/26/2016 P:\0170190\Plans\Misc\02_XS_US27_09_D_sht.dgn

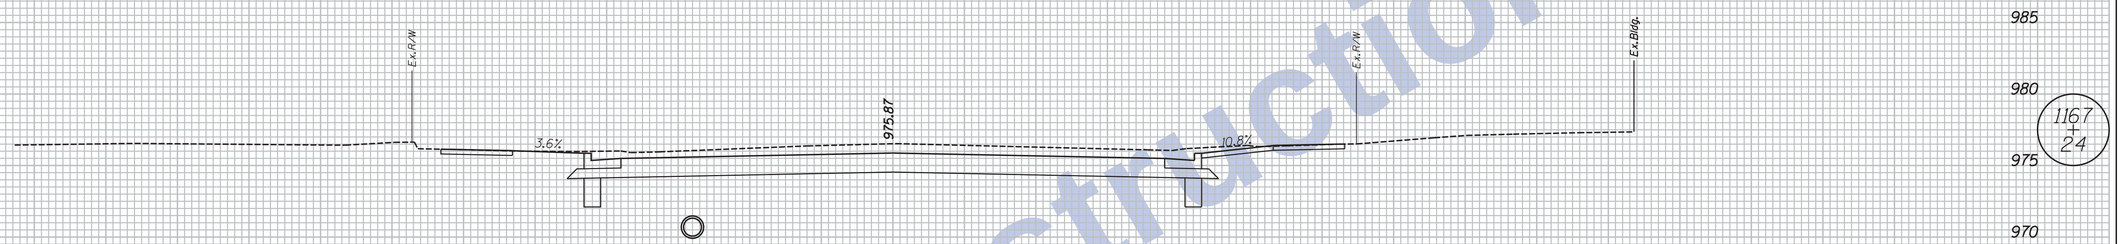

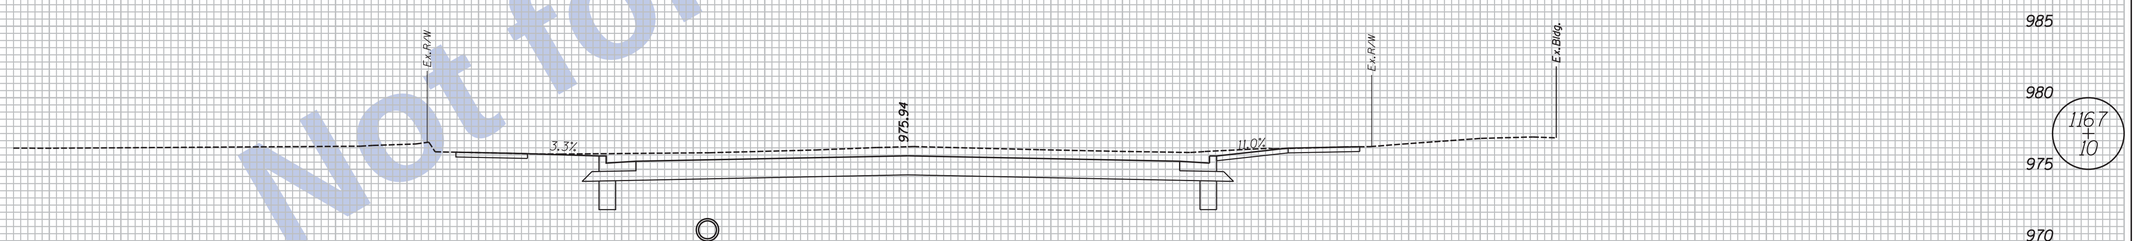

Not for Construction

80 75 70 65 60 55 50 45 40 35 30 25 20 15 10 5 0 5 10 15 20 25 30 35 40 45 50 55 60 65 70 75 80 85

Clark Dietz
ENGINEERS

NOTES:
1. HMA Alternate Pavement Design is displayed on all Cross Sections.
2. Any Existing Utility Locations Shown are approximate. Contractor shall verify locates before digging.

DESIGNED: JAL	DRAWN: MP
CHECKED: RBI	CHECKED: JAL

INDIANA
DEPARTMENT OF TRANSPORTATION

CROSS SECTIONS
LINE "D"

HORIZONTAL SCALE	BRIDGE FILE
1" = 5'	
VERTICAL SCALE	DESIGNATION
1" = 5'	0100701
SURVEY BOOK	SHEETS
	64 of 159
CONTRACT	PROJECT
R-30397	0100701

11:47:16 AM 8/26/2016 P:\0170190\Plans\Misc\02_XS_US27_09_D_sht.dgn

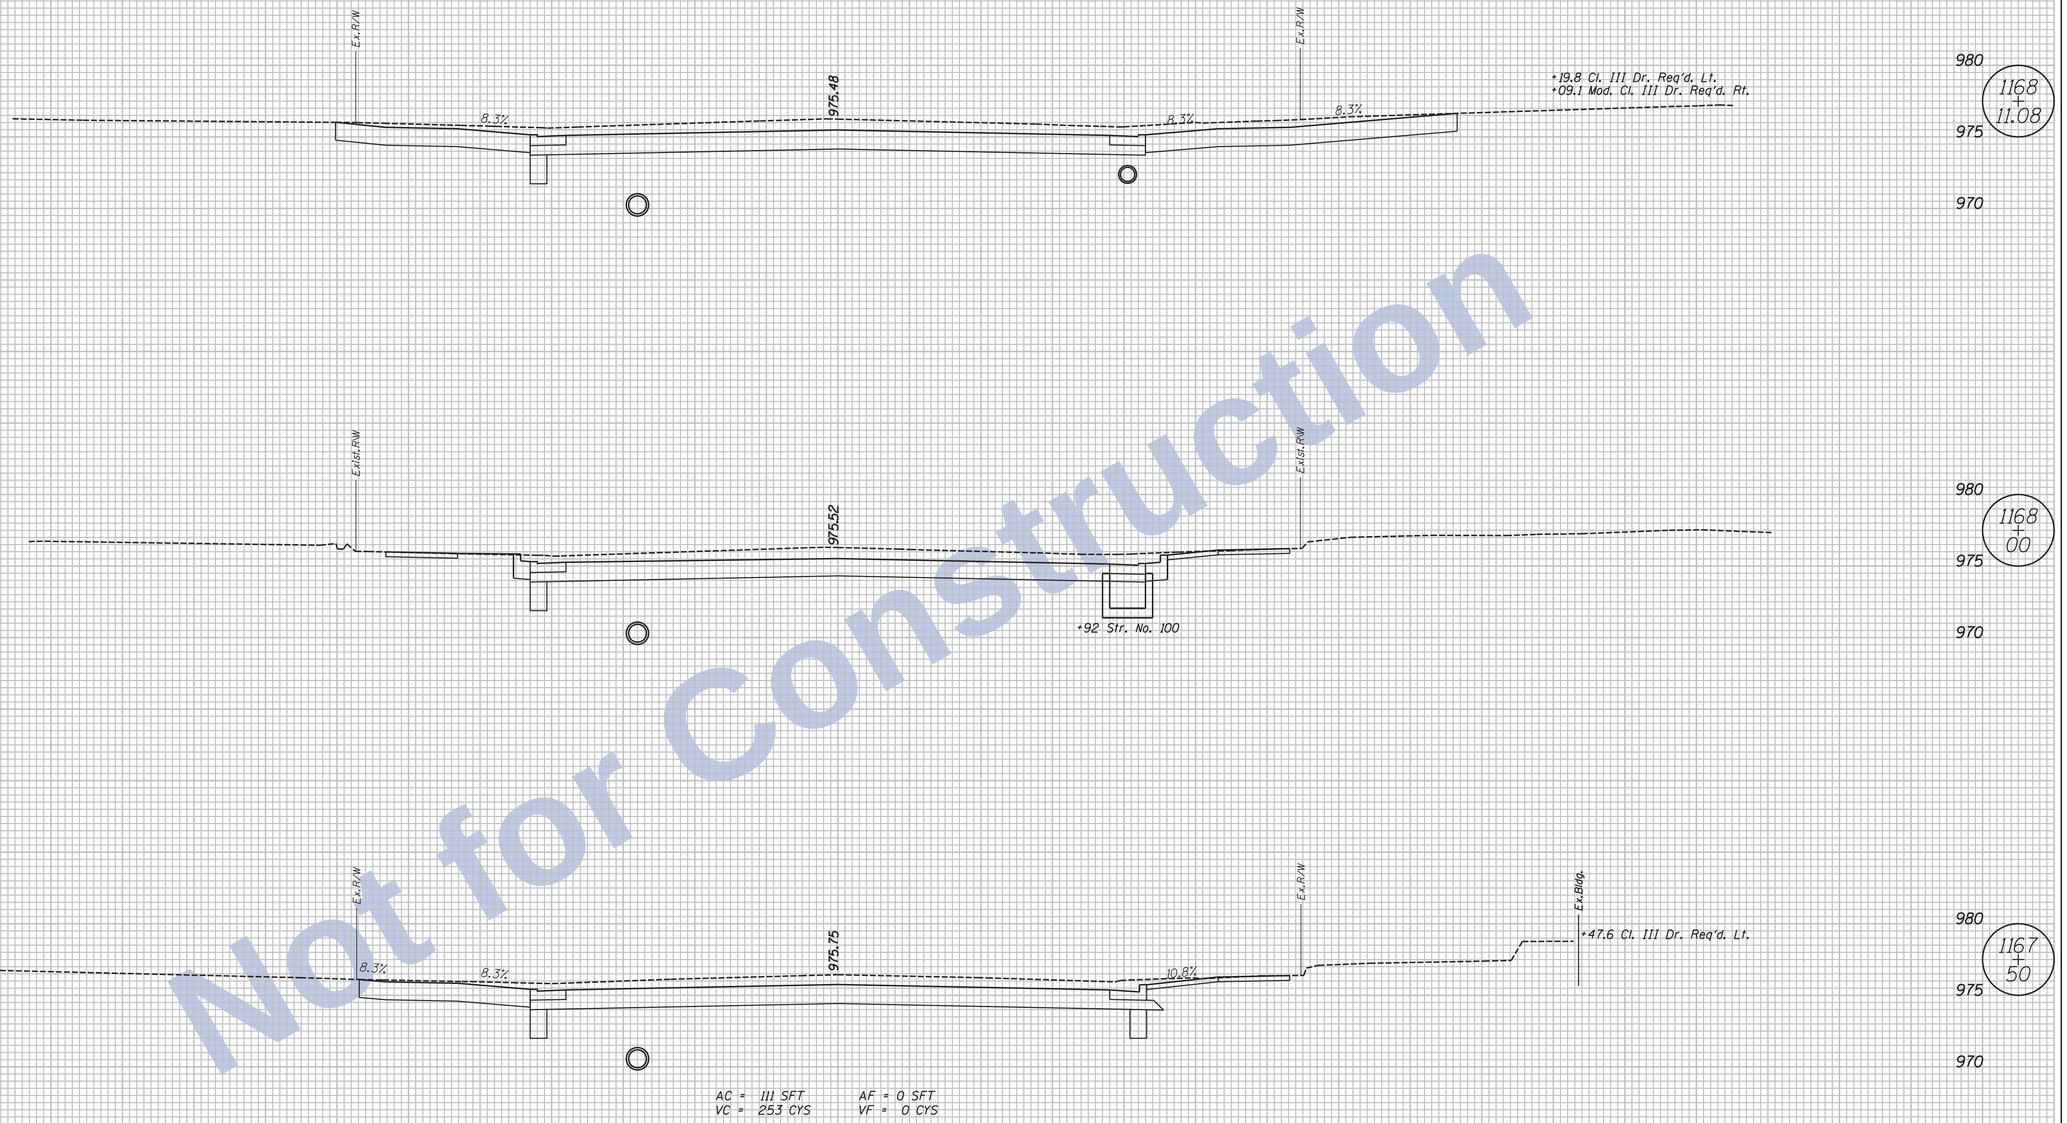

Not for Construction

Clark Dietz
ENGINEERS

NOTES:

. HMA Alternate Pavement Design is displayed on all Cross Sections.

. Any Existing Utility Locations Shown are approximate. Contractor shall verify locates before digging.

DESIGNED: JAL	DRAWN: MP
CHECKED: RBI	CHECKED: JAL

INDIANA
DEPARTMENT OF TRANSPORTATION

CROSS SECTIONS
LINE "D"

HORIZONTAL SCALE	BRIDGE FILE
1" = 5'	
VERTICAL SCALE	DESIGNATION
1" = 5'	0100701
SURVEY BOOK	SHEETS
	65 of 159
CONTRACT	PROJECT
R-30397	0100701

11:47:17 AM 8/26/2016 P:\0170190\Plans\Misc\02_XS_US27_09_D_sht.dgn

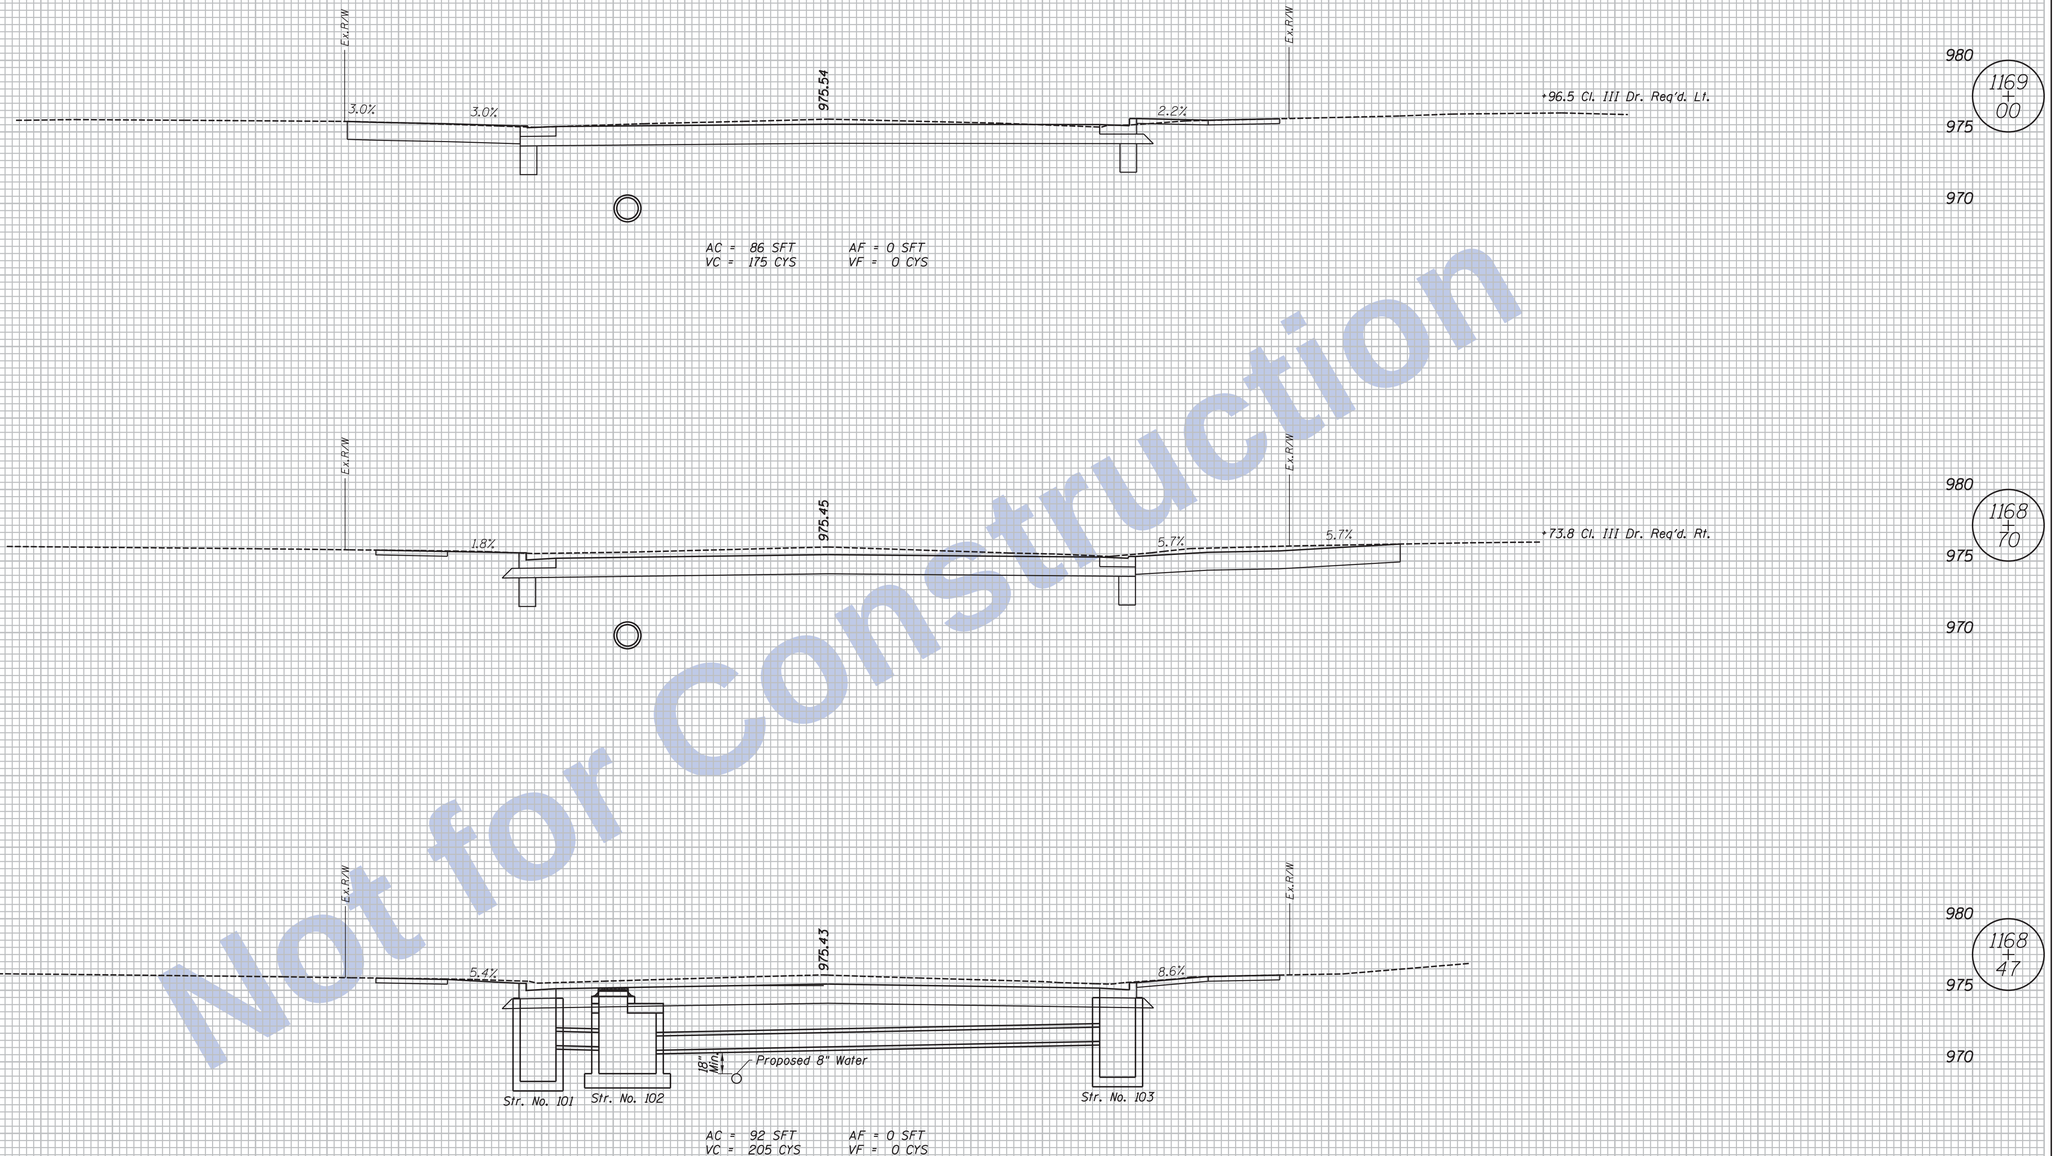

Not for Construction

Clark Dietz
ENGINEERS

NOTES:

. HMA Alternate Pavement Design is displayed on all Cross Sections.

. Any Existing Utility Locations Shown are approximate. Contractor shall verify locates before digging.

DESIGNED: JAL	DRAWN: MP
CHECKED: RBI	CHECKED: JAL

INDIANA
DEPARTMENT OF TRANSPORTATION

CROSS SECTIONS
LINE "D"

HORIZONTAL SCALE	BRIDGE FILE
1" = 5'	
VERTICAL SCALE	DESIGNATION
1" = 5'	0100701
SURVEY BOOK	SHEETS
	66 of 159
CONTRACT	PROJECT
R-30397	0100701

11:47:17 AM 8/26/2016 P:\0170190\Plans\Misc\02_XS_US27_09_D_sht.dgn

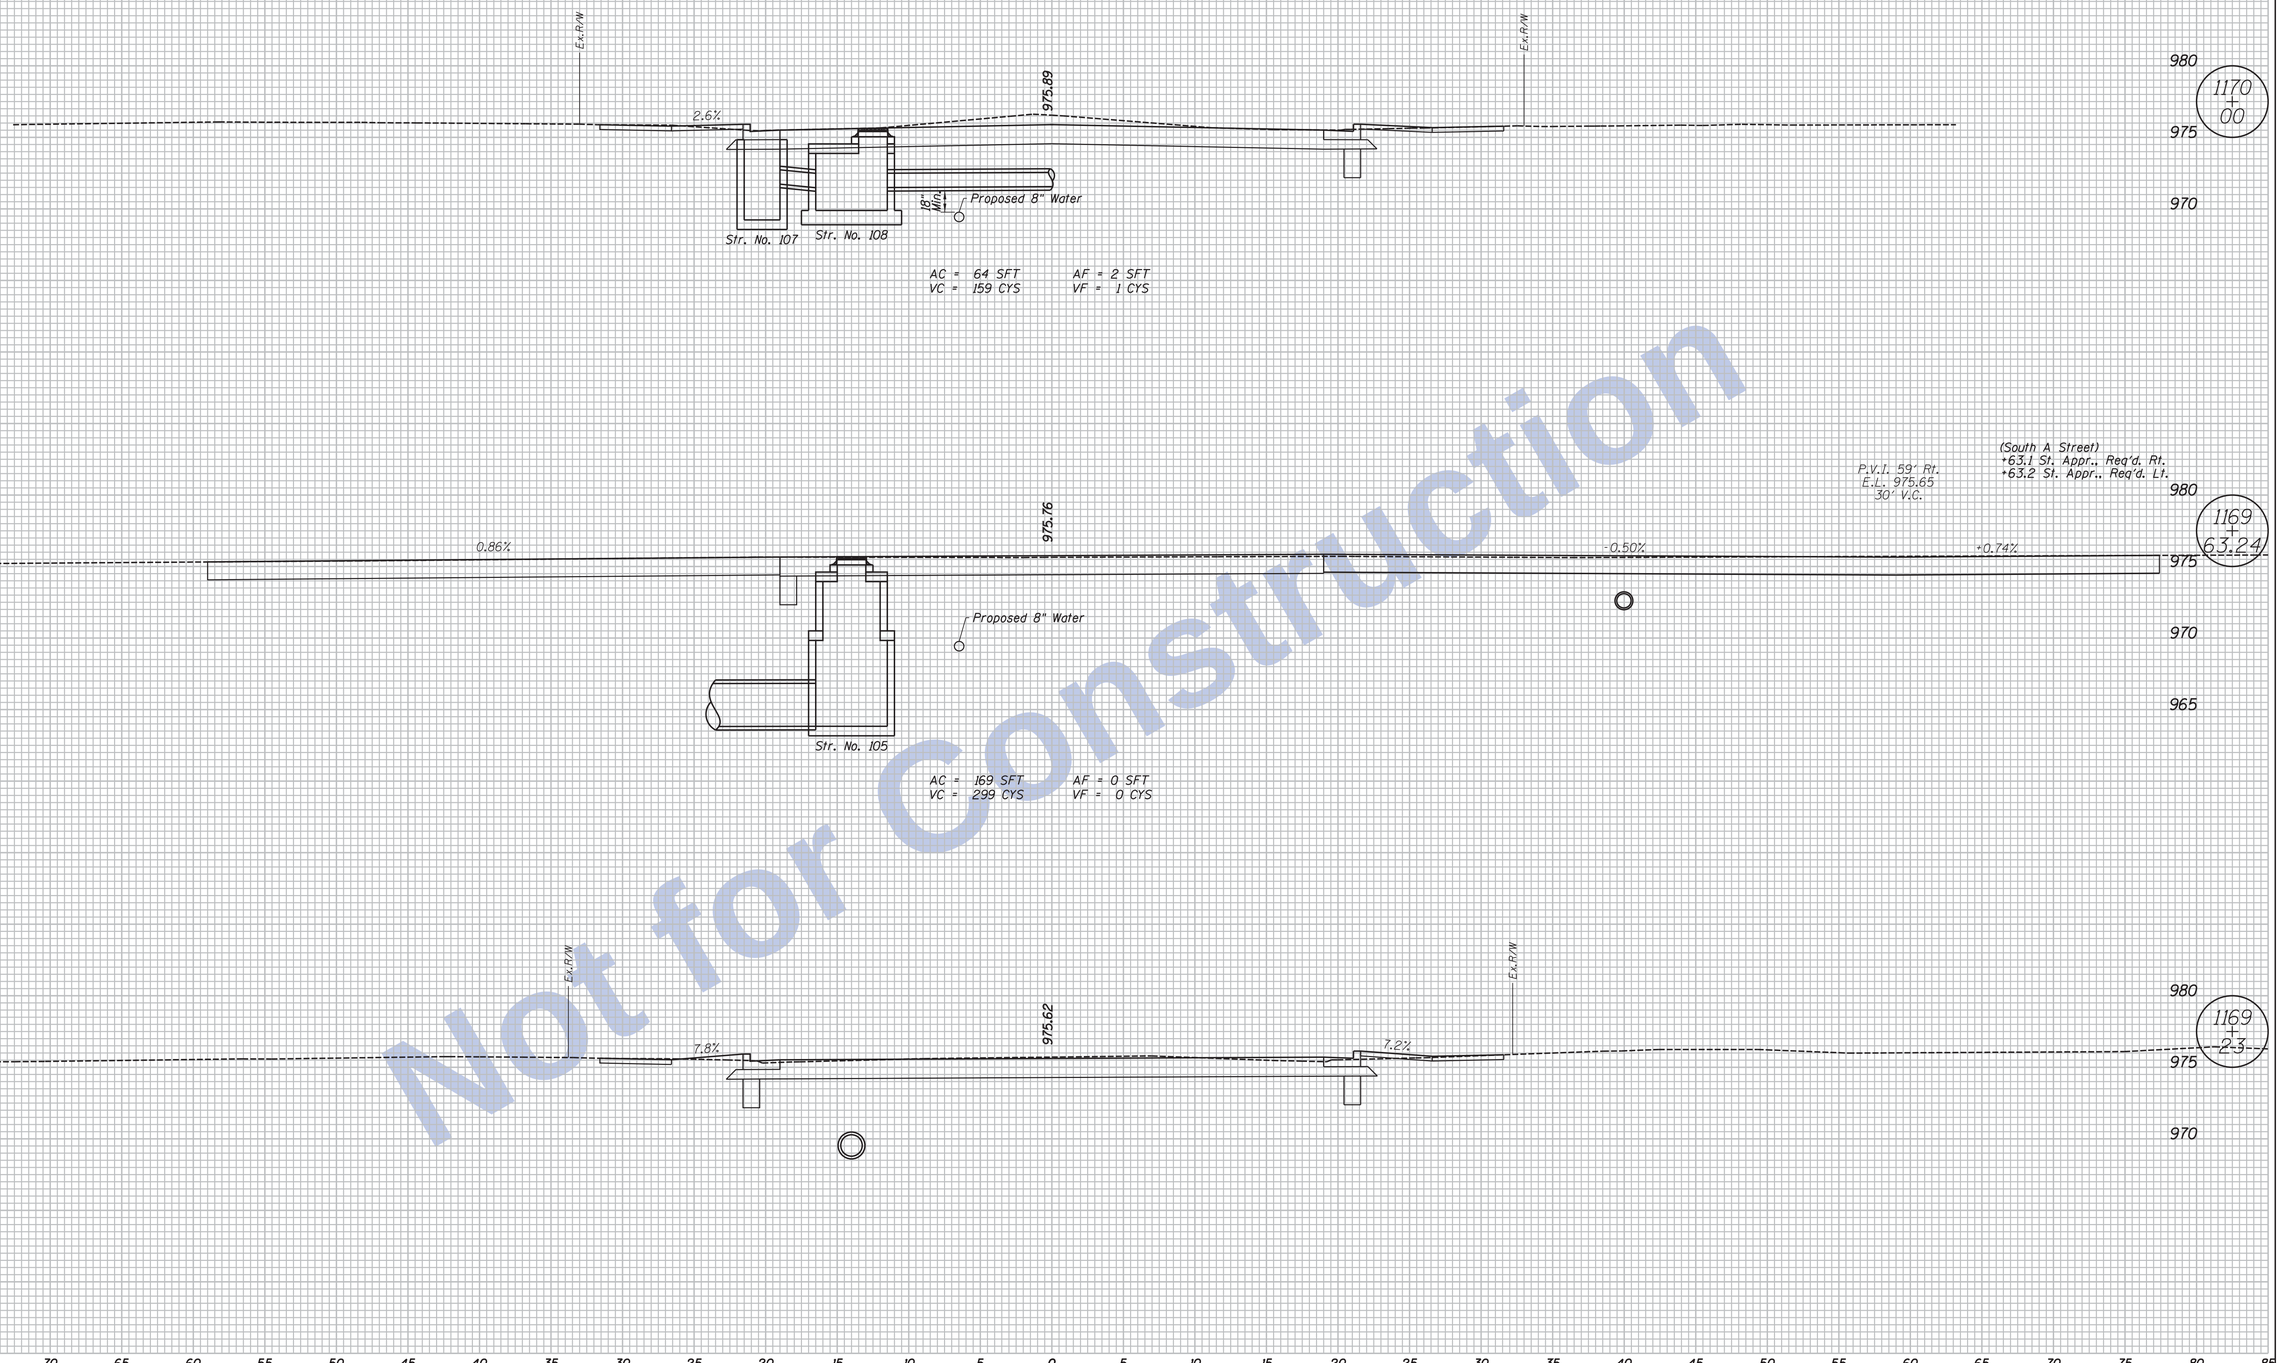

Not for Construction

Clark Dietz
ENGINEERS

NOTES:

. HMA Alternate Pavement Design is displayed on all Cross Sections.

. Any Existing Utility Locations Shown are approximate. Contractor shall verify locates before digging.

DESIGNED: JAL	DRAWN: MP
CHECKED: RBI	CHECKED: JAL

INDIANA
DEPARTMENT OF TRANSPORTATION

CROSS SECTIONS
LINE "D"

HORIZONTAL SCALE	BRIDGE FILE
1" = 5'	
VERTICAL SCALE	DESIGNATION
1" = 5'	0100701
SURVEY BOOK	SHEETS
	67 of 159
CONTRACT	PROJECT
R-30397	0100701

11:47:18 AM 8/26/2016 P:\0170190\Plans\Misc\02_XS_US27_09_D_sht.dgn

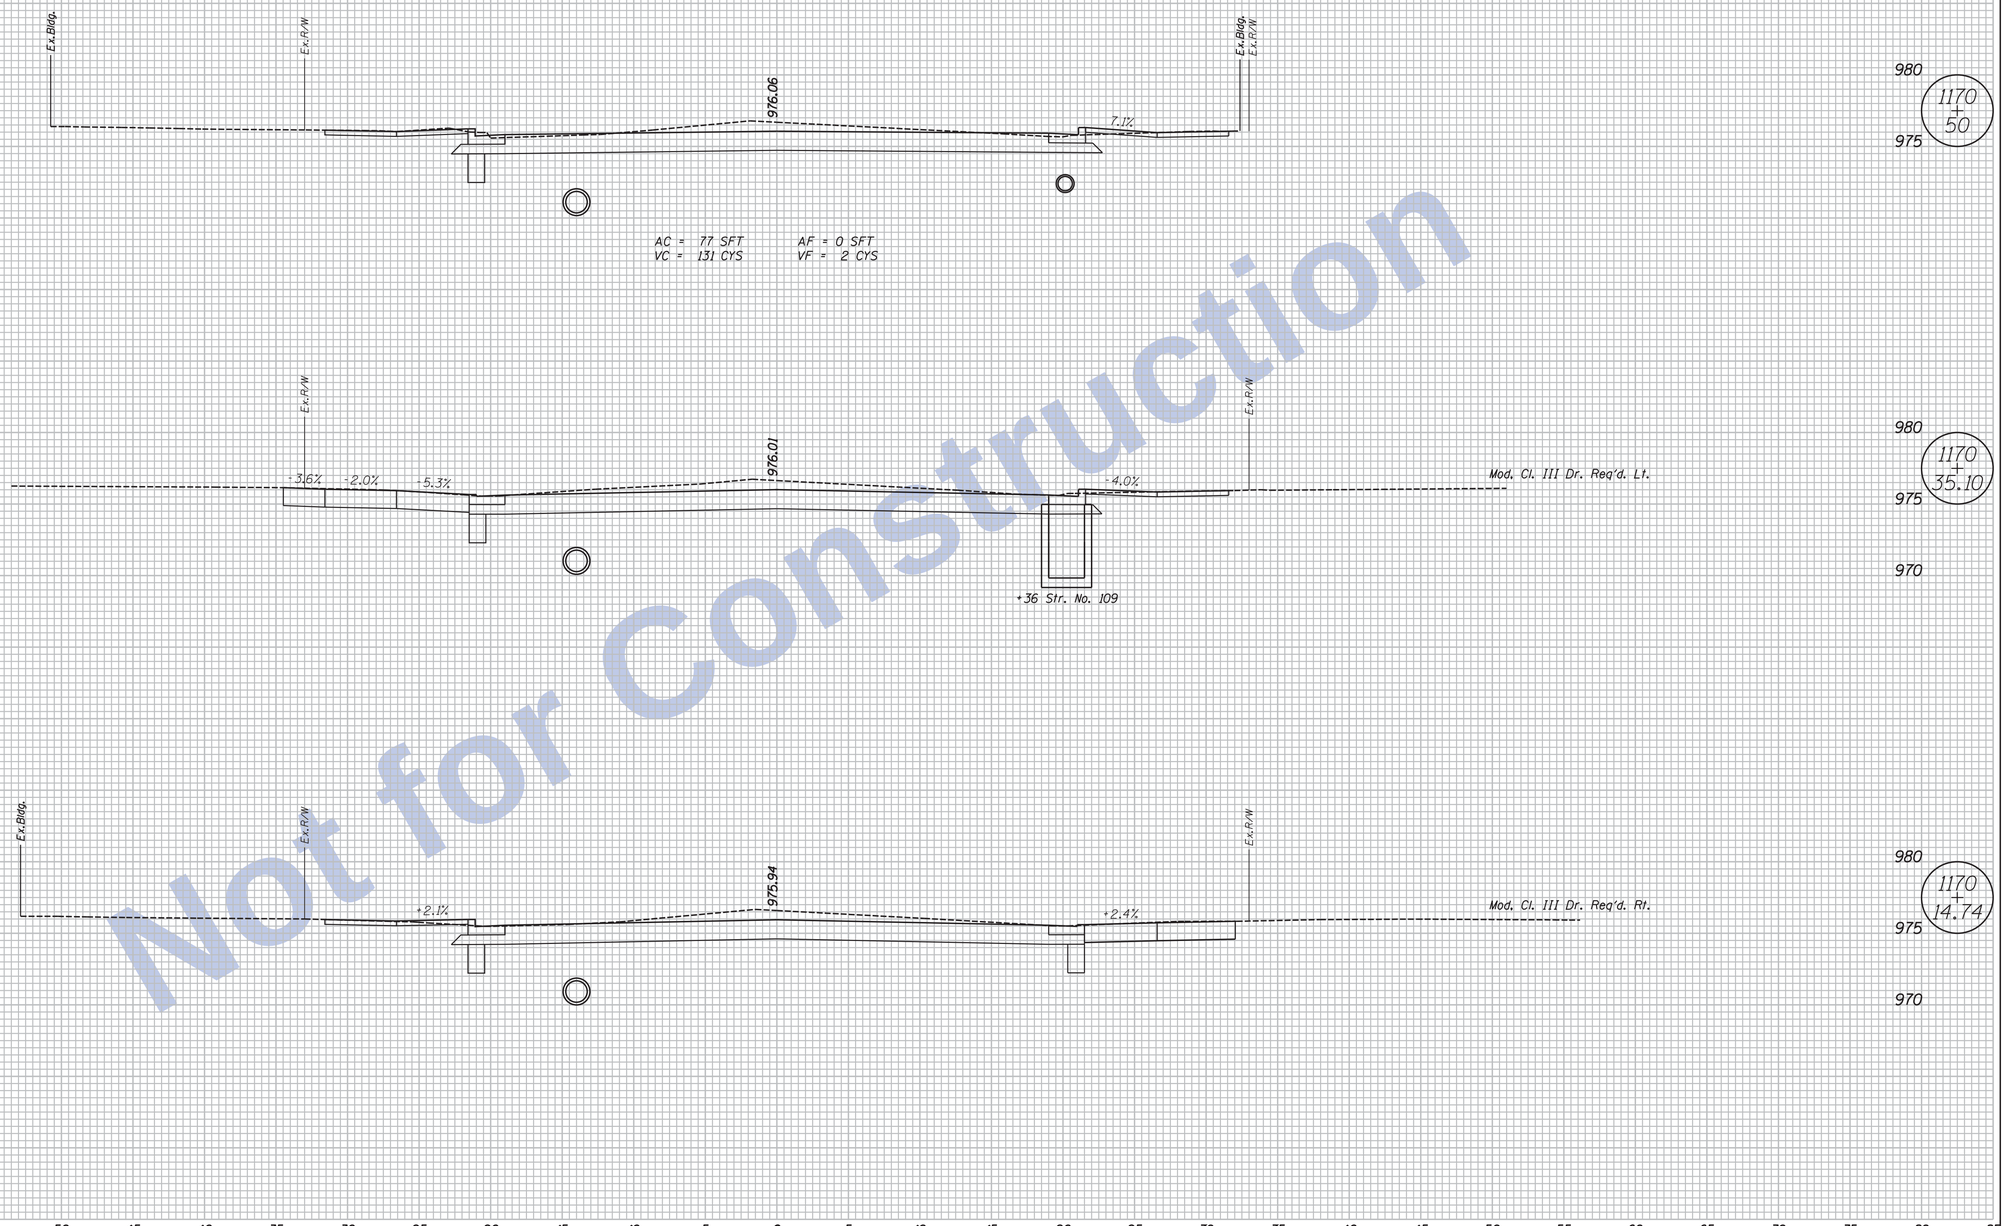

Not for Construction

Clark Dietz
ENGINEERS

NOTES:

. HMA Alternate Pavement Design is displayed on all Cross Sections.

. Any Existing Utility Locations Shown are approximate. Contractor shall verify locates before digging.

DESIGNED: JAL	DRAWN: MP
CHECKED: RBI	CHECKED: JAL

INDIANA
DEPARTMENT OF TRANSPORTATION

CROSS SECTIONS
LINE "D"

HORIZONTAL SCALE	BRIDGE FILE
1" = 5'	
VERTICAL SCALE	DESIGNATION
1" = 5'	0100701
SURVEY BOOK	SHEETS
	68 of 159
CONTRACT	PROJECT
R-30397	0100701

11:47:19 AM 8/26/2016 P:\0170190\Plans\Misc\02_XS_US27_09_D_sht.dgn

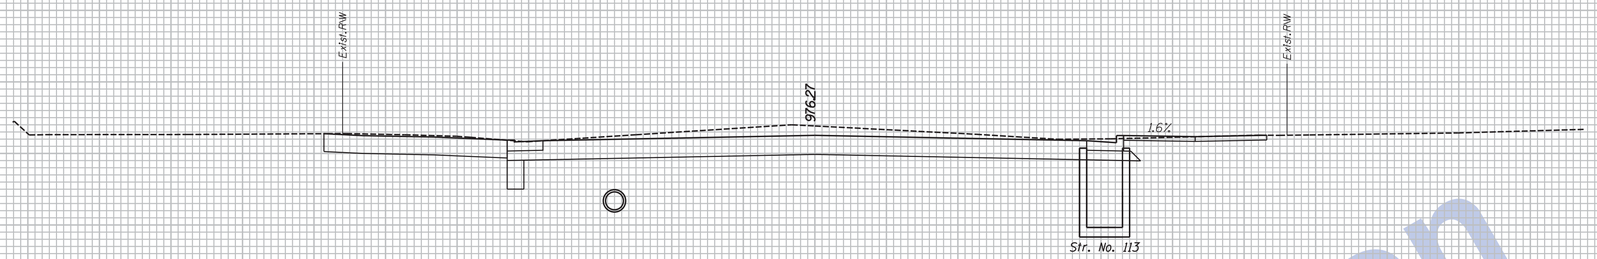

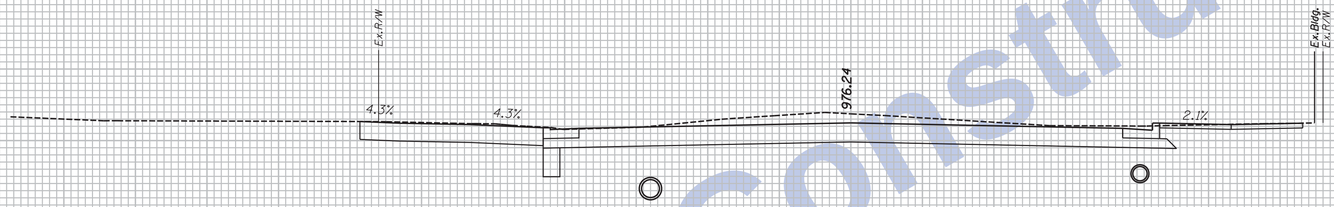

AC = 95 SFT AF = 0 SFT
VC = 159 CYS VF = 0 CYS

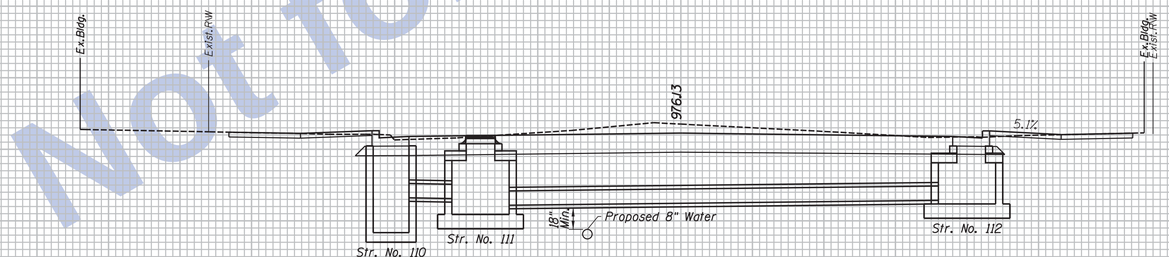

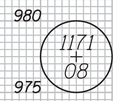

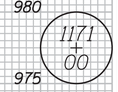

+05.2 Mod. Cl. III Dr. Req'd. Lt.

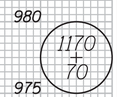

80 75 70 65 60 55 50 45 40 35 30 25 20 15 10 5 0 5 10 15 20 25 30 35 40 45 50 55 60 65 70 75 80 85

Not for Construction

Clark Dietz
ENGINEERS

NOTES:
. HMA Alternate Pavement Design is displayed on all Cross Sections.

. Any Existing Utility Locations Shown are approximate. Contractor shall verify locates before digging.

DESIGNED: JAL	DRAWN: MP
CHECKED: RBI	CHECKED: JAL

INDIANA
DEPARTMENT OF TRANSPORTATION

CROSS SECTIONS
LINE "D"

HORIZONTAL SCALE	BRIDGE FILE
1" = 5'	
VERTICAL SCALE	DESIGNATION
1" = 5'	0100701
SURVEY BOOK	SHEETS
	69 of 159
CONTRACT	PROJECT
R-30397	0100701

11:47:19 AM 8/26/2016 P:\0170190\Plans\Misc\02_XS_US27_09_D_sht.dgn

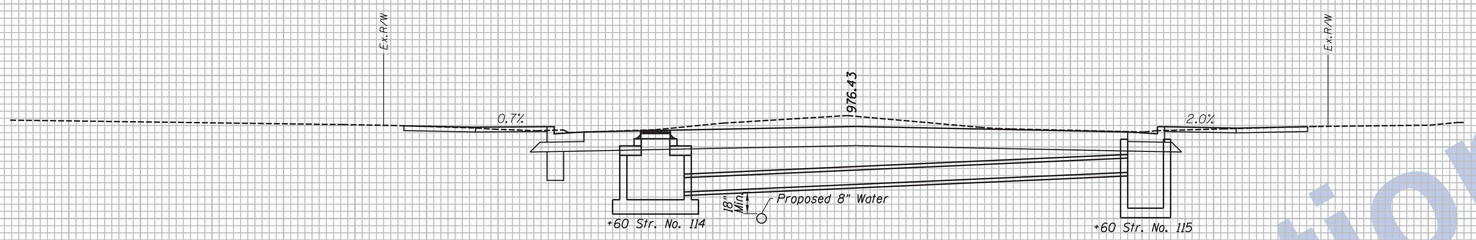

AC = 79 SFT
VC = 177 CYS

AF = 0 SFT
VF = 0 CYS

980
1171 + 55
975
970

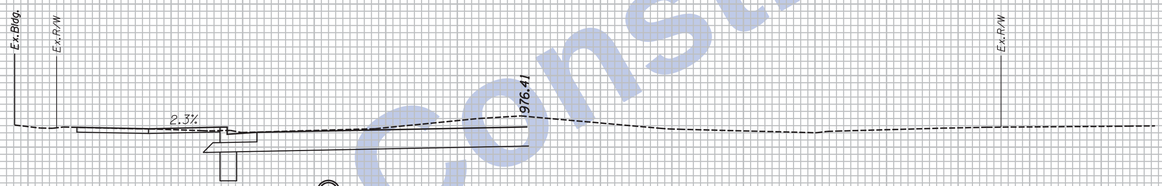

980
1171 + 50
975

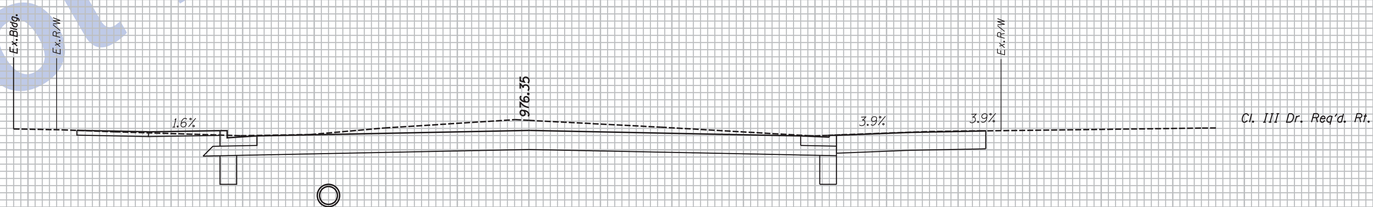

980
1171 + 32.31
975

80 75 70 65 60 55 50 45 40 35 30 25 20 15 10 5 0 5 10 15 20 25 30 35 40 45 50 55 60 65 70 75 80 85

Not for Construction

11:47:20 AM 8/26/2016 P:\0170190\Plans\Misc\02_XS_US27_09_D_sht.dgn

Clark Dietz
ENGINEERS

NOTES:
. HMA Alternate Pavement Design is displayed on all Cross Sections.
. Any Existing Utility Locations Shown are approximate. Contractor shall verify locates before digging.

DESIGNED: JAL	DRAWN: MP
CHECKED: RBI	CHECKED: JAL

INDIANA
DEPARTMENT OF TRANSPORTATION

CROSS SECTIONS
LINE "D"

HORIZONTAL SCALE	BRIDGE FILE
1" = 5'	
VERTICAL SCALE	DESIGNATION
1" = 5'	0100701
SURVEY BOOK	SHEETS
	70 of 159
CONTRACT	PROJECT
R-30397	0100701

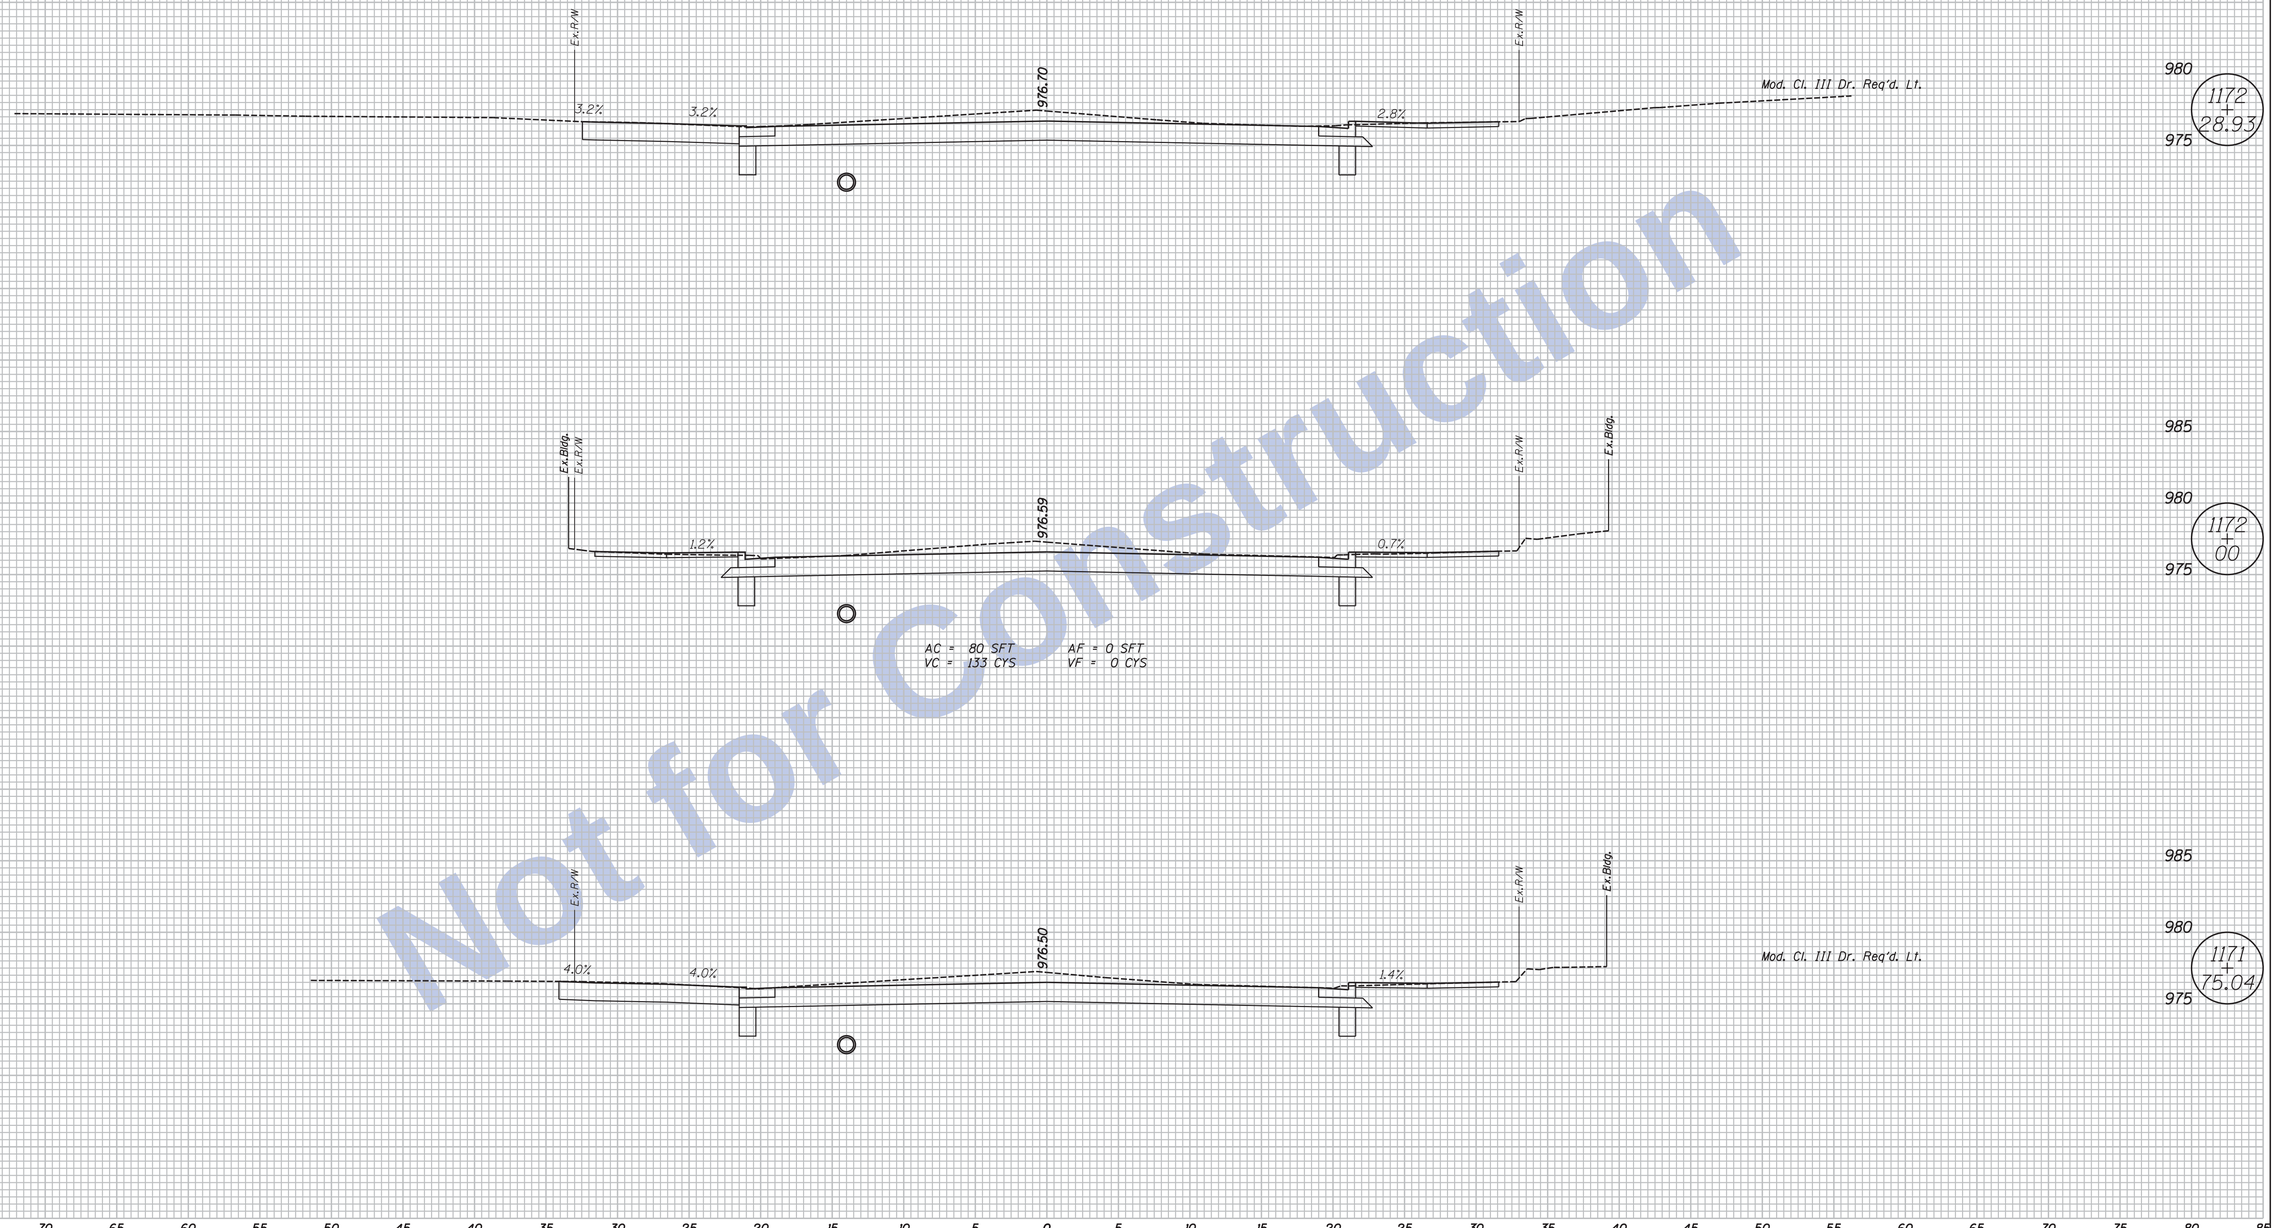

Not for Construction

11:47:20 AM 8/26/2016 P:\0170190\Plans\Misc\02_XS_US27_09_D_sht.dgn

Clark Dietz
ENGINEERS

NOTES:

. HMA Alternate Pavement Design is displayed on all Cross Sections.

. Any Existing Utility Locations Shown are approximate. Contractor shall verify locates before digging.

DESIGNED: JAL	DRAWN: MP
CHECKED: RBI	CHECKED: JAL

INDIANA
DEPARTMENT OF TRANSPORTATION

CROSS SECTIONS
LINE "D"

HORIZONTAL SCALE	BRIDGE FILE
1" = 5'	
VERTICAL SCALE	DESIGNATION
1" = 5'	0100701
SURVEY BOOK	SHEETS
	71 of 159
CONTRACT	PROJECT
R-30397	0100701

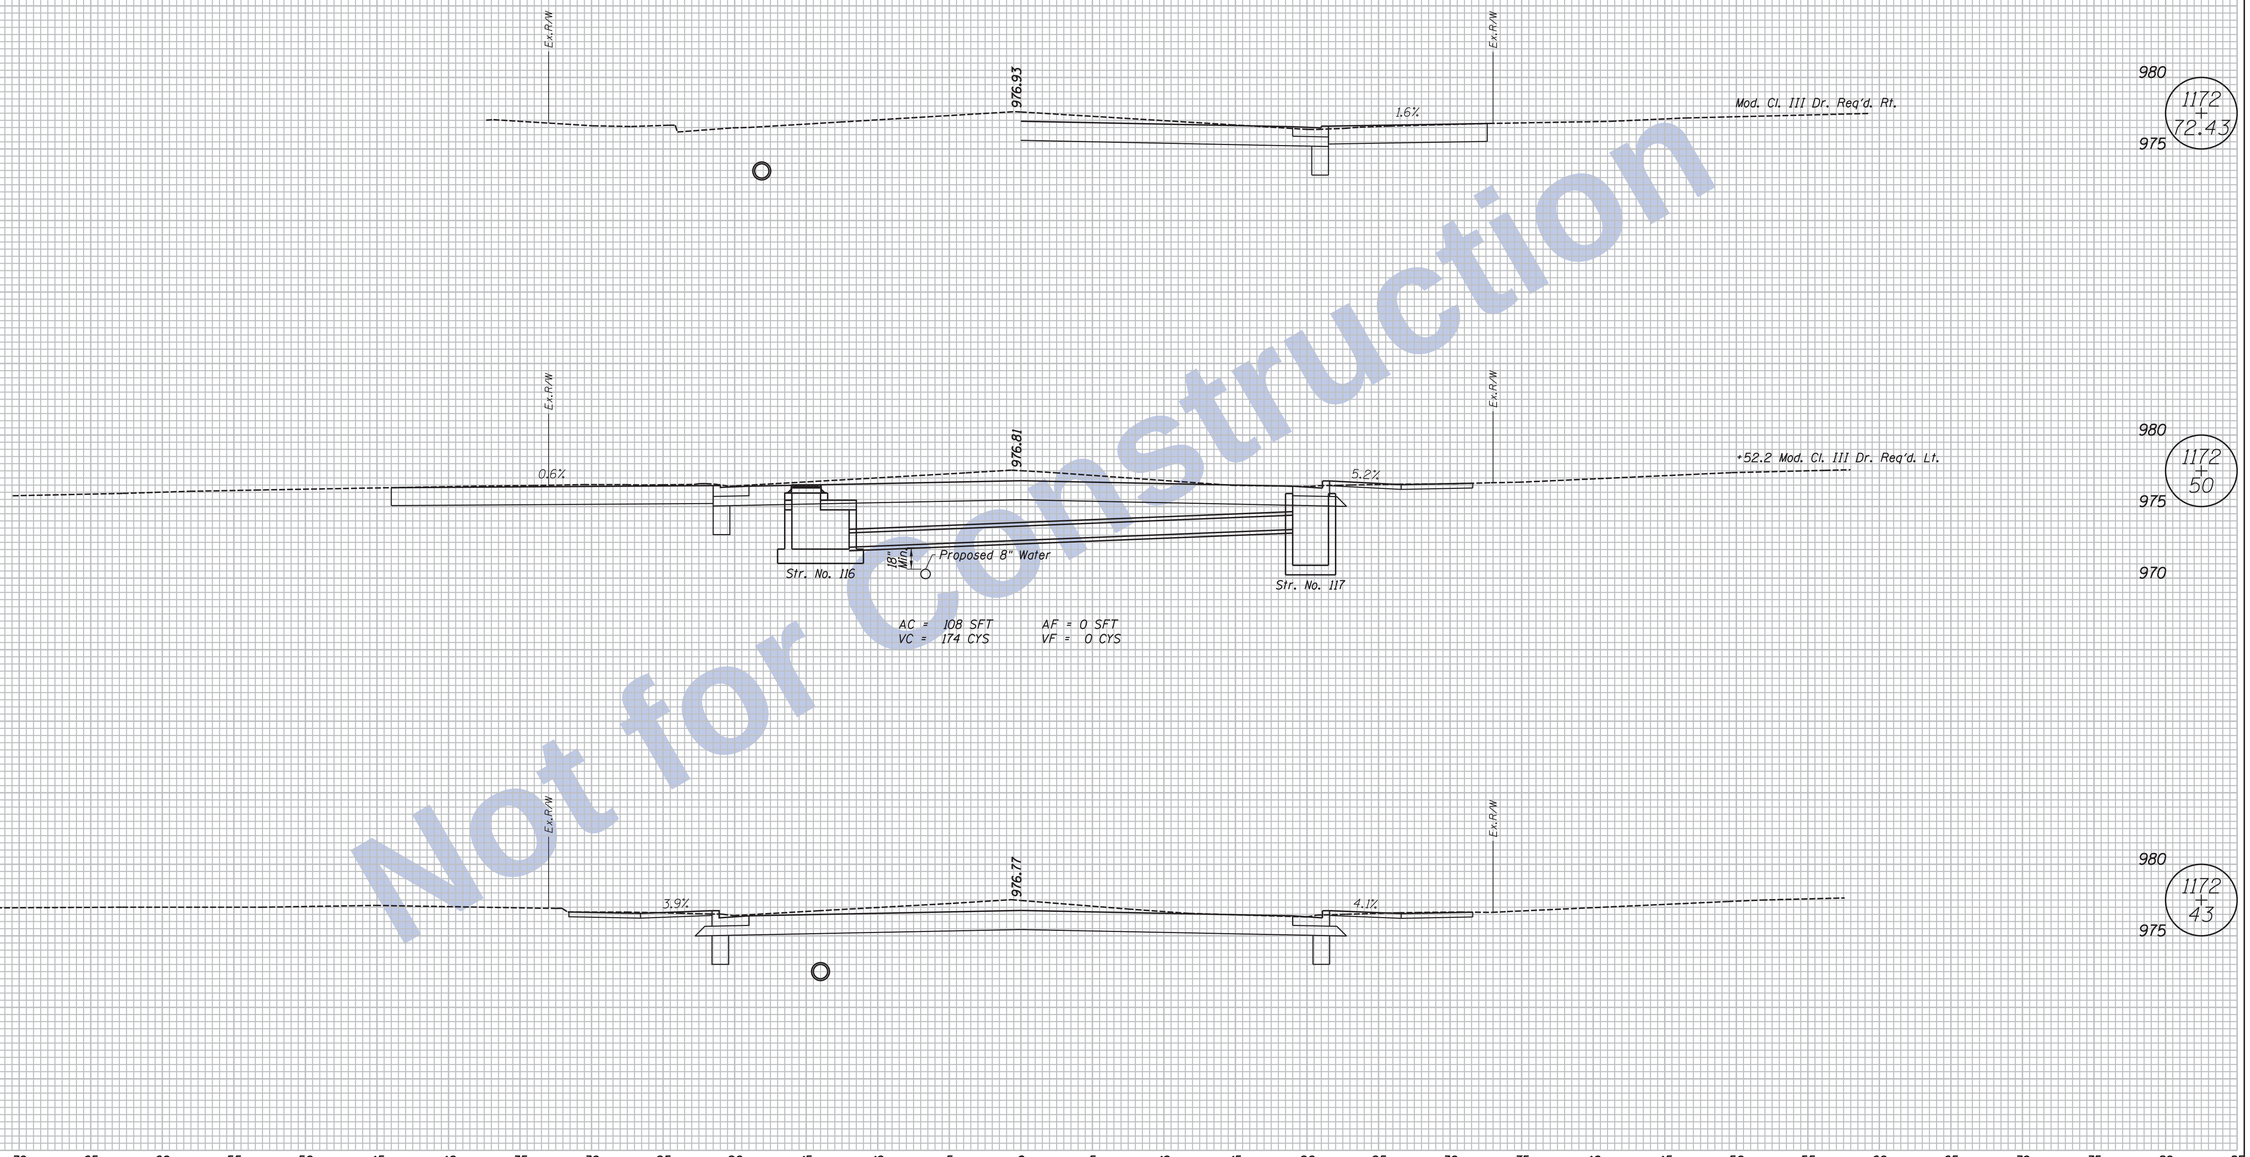

Not for Construction

11:47:21 AM 8/26/2016 P:\0170190\Plans\Misc\02_XS_US27_09_D_sht.dgn

Clark Dietz
ENGINEERS

NOTES:
. HMA Alternate Pavement Design is displayed on all Cross Sections.
. Any Existing Utility Locations Shown are approximate. Contractor shall verify locates before digging.

DESIGNED: JAL	DRAWN: MP
CHECKED: RBI	CHECKED: JAL

INDIANA
DEPARTMENT OF TRANSPORTATION

CROSS SECTIONS
LINE "D"

HORIZONTAL SCALE	BRIDGE FILE
1" = 5'	
VERTICAL SCALE	DESIGNATION
1" = 5'	0100701
SURVEY BOOK	SHEETS
	72 of 159
CONTRACT	PROJECT
R-30397	0100701

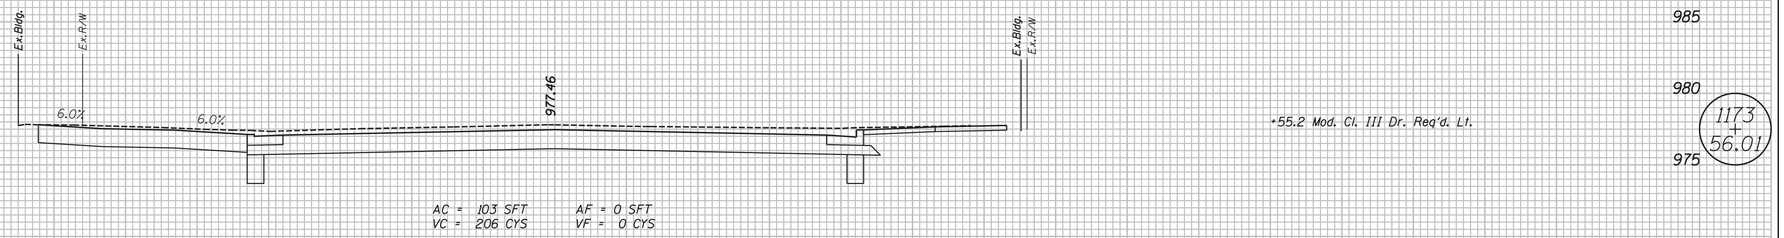

+55.2 Mod. Cl. III Dr. Req'd. Lt.

AC = 103 SFT AF = 0 SFT
VC = 206 CYS VF = 0 CYS

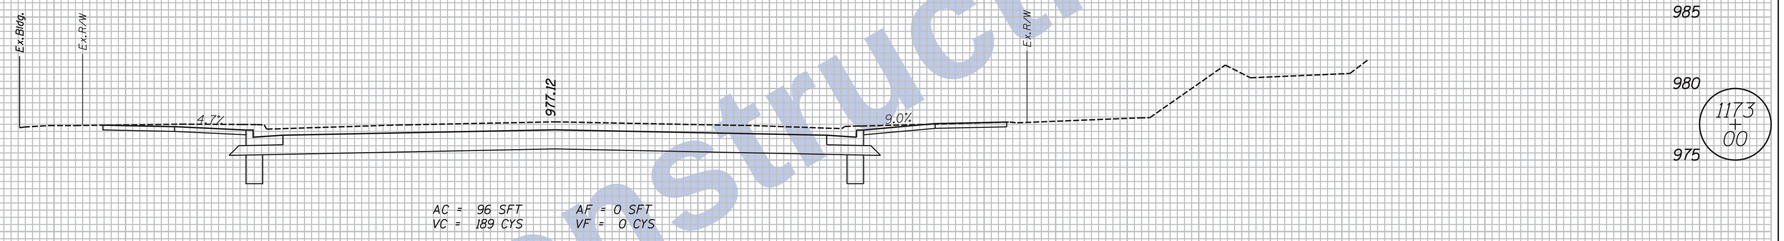

AC = 96 SFT AF = 0 SFT
VC = 189 CYS VF = 0 CYS

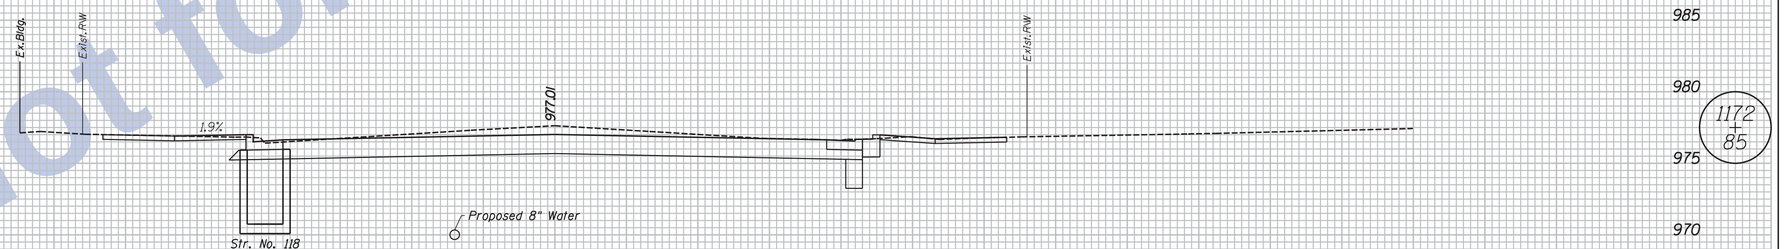

80 75 70 65 60 55 50 45 40 35 30 25 20 15 10 5 0 5 10 15 20 25 30 35 40 45 50 55 60 65 70 75 80 85

Not for Construction

Clark Dietz
ENGINEERS

NOTES:
. HMA Alternate Pavement Design is displayed on all Cross Sections.
. Any Existing Utility Locations Shown are approximate. Contractor shall verify locates before digging.

DESIGNED: JAL	DRAWN: MP
CHECKED: RBI	CHECKED: JAL

INDIANA
DEPARTMENT OF TRANSPORTATION

CROSS SECTIONS
LINE "D"

HORIZONTAL SCALE	BRIDGE FILE
1" = 5'	
VERTICAL SCALE	DESIGNATION
1" = 5'	0100701
SURVEY BOOK	SHEETS
	73 of 159
CONTRACT	PROJECT
R-30397	0100701

11:47:21 AM 8/26/2016 P:\0170190\Plans\Misc\02_XS_US27_09_D_sht.dgn

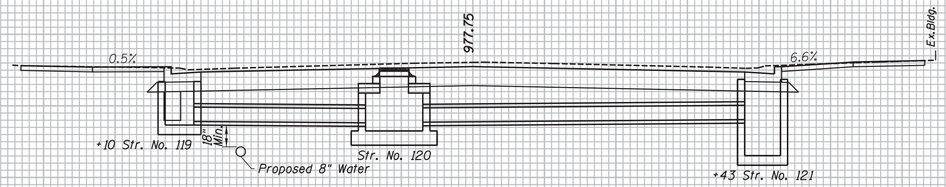

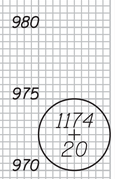

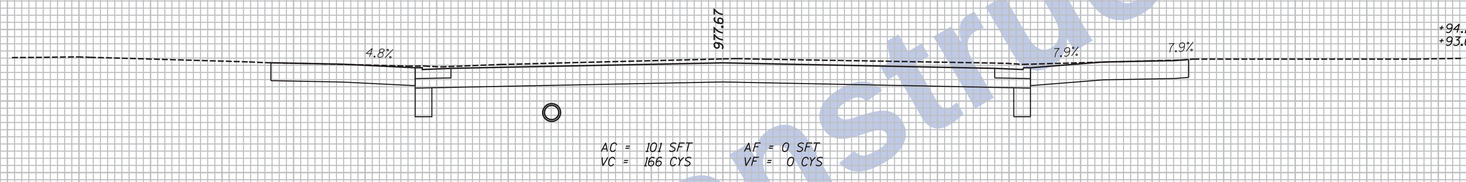

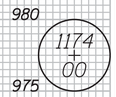

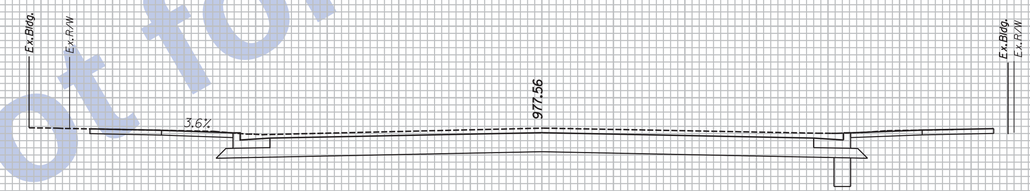

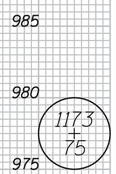

Not for Construction

80 75 70 65 60 55 50 45 40 35 30 25 20 15 10 5 0 5 10 15 20 25 30 35 40 45 50 55 60 65 70 75 80 85

Clark Dietz
ENGINEERS

NOTES:
. HMA Alternate Pavement Design is displayed on all Cross Sections.
. Any Existing Utility Locations Shown are approximate. Contractor shall verify locates before digging.

DESIGNED: JAL	DRAWN: MP
CHECKED: RBI	CHECKED: JAL

INDIANA
DEPARTMENT OF TRANSPORTATION

CROSS SECTIONS
LINE "D"

HORIZONTAL SCALE	BRIDGE FILE
1" = 5'	
VERTICAL SCALE	DESIGNATION
1" = 5'	0100701
SURVEY BOOK	SHEETS
	74 of 159
CONTRACT	PROJECT
R-30397	0100701

11:47:22 AM 8/26/2016 P:\0170190\Plans\Misc\02_XS_US27_09_D_sht.dgn

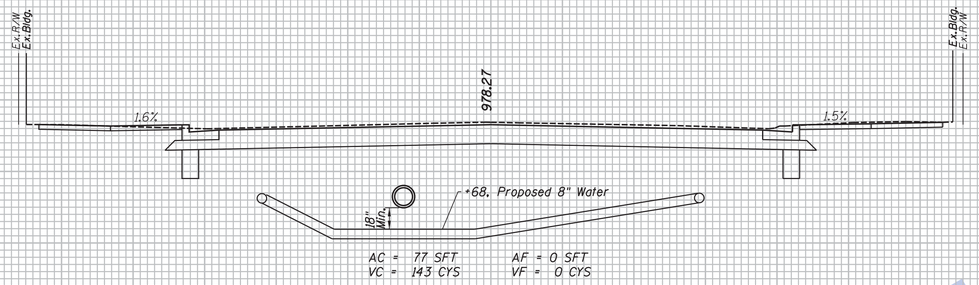

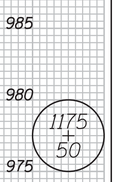

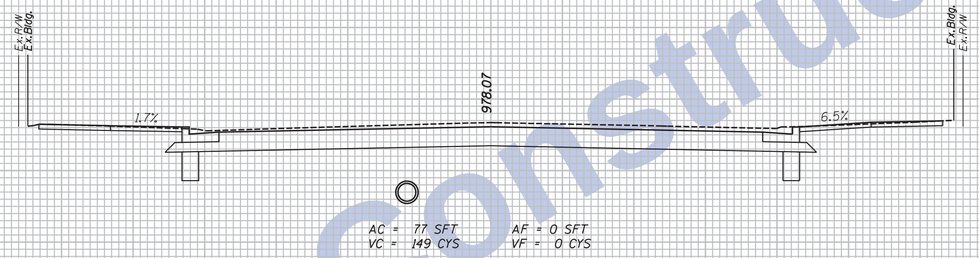

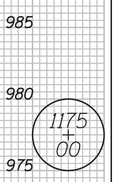

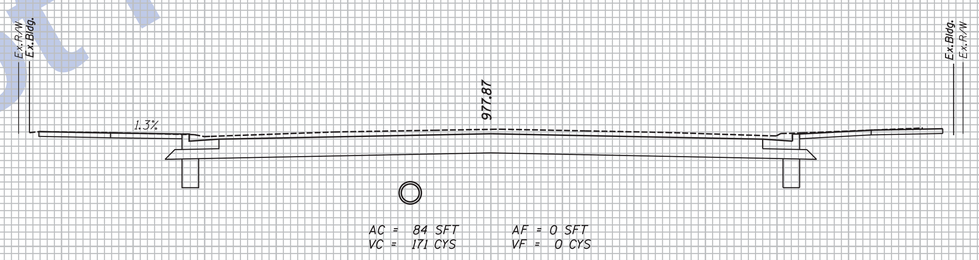

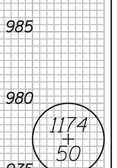

Not for Construction

80 75 70 65 60 55 50 45 40 35 30 25 20 15 10 5 0 5 10 15 20 25 30 35 40 45 50 55 60 65 70 75 80 85

Clark Dietz
ENGINEERS

NOTES:
. HMA Alternate Pavement Design is displayed on all Cross Sections.

. Any Existing Utility Locations Shown are approximate. Contractor shall verify locates before digging.

DESIGNED: JAL	DRAWN: MP
CHECKED: RBI	CHECKED: JAL

INDIANA
DEPARTMENT OF TRANSPORTATION

CROSS SECTIONS
LINE "D"

HORIZONTAL SCALE	BRIDGE FILE
1" = 5'	
VERTICAL SCALE	DESIGNATION
1" = 5'	0100701
SURVEY BOOK	SHEETS
	75 of 159
CONTRACT	PROJECT
R-30397	0100701

11:47:22 AM 8/26/2016 P:\0170190\Plans\Misc\02_XS_US27_09_D_sht.dgn

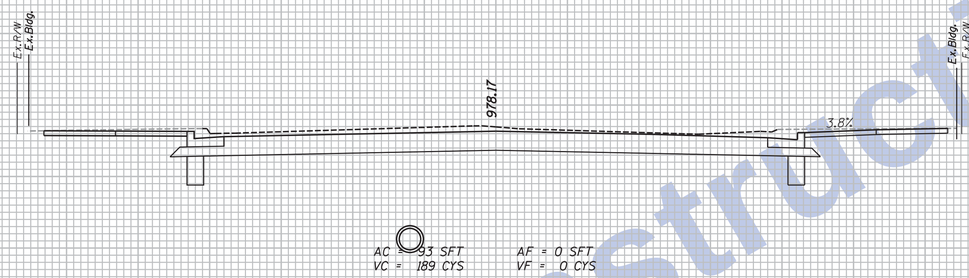

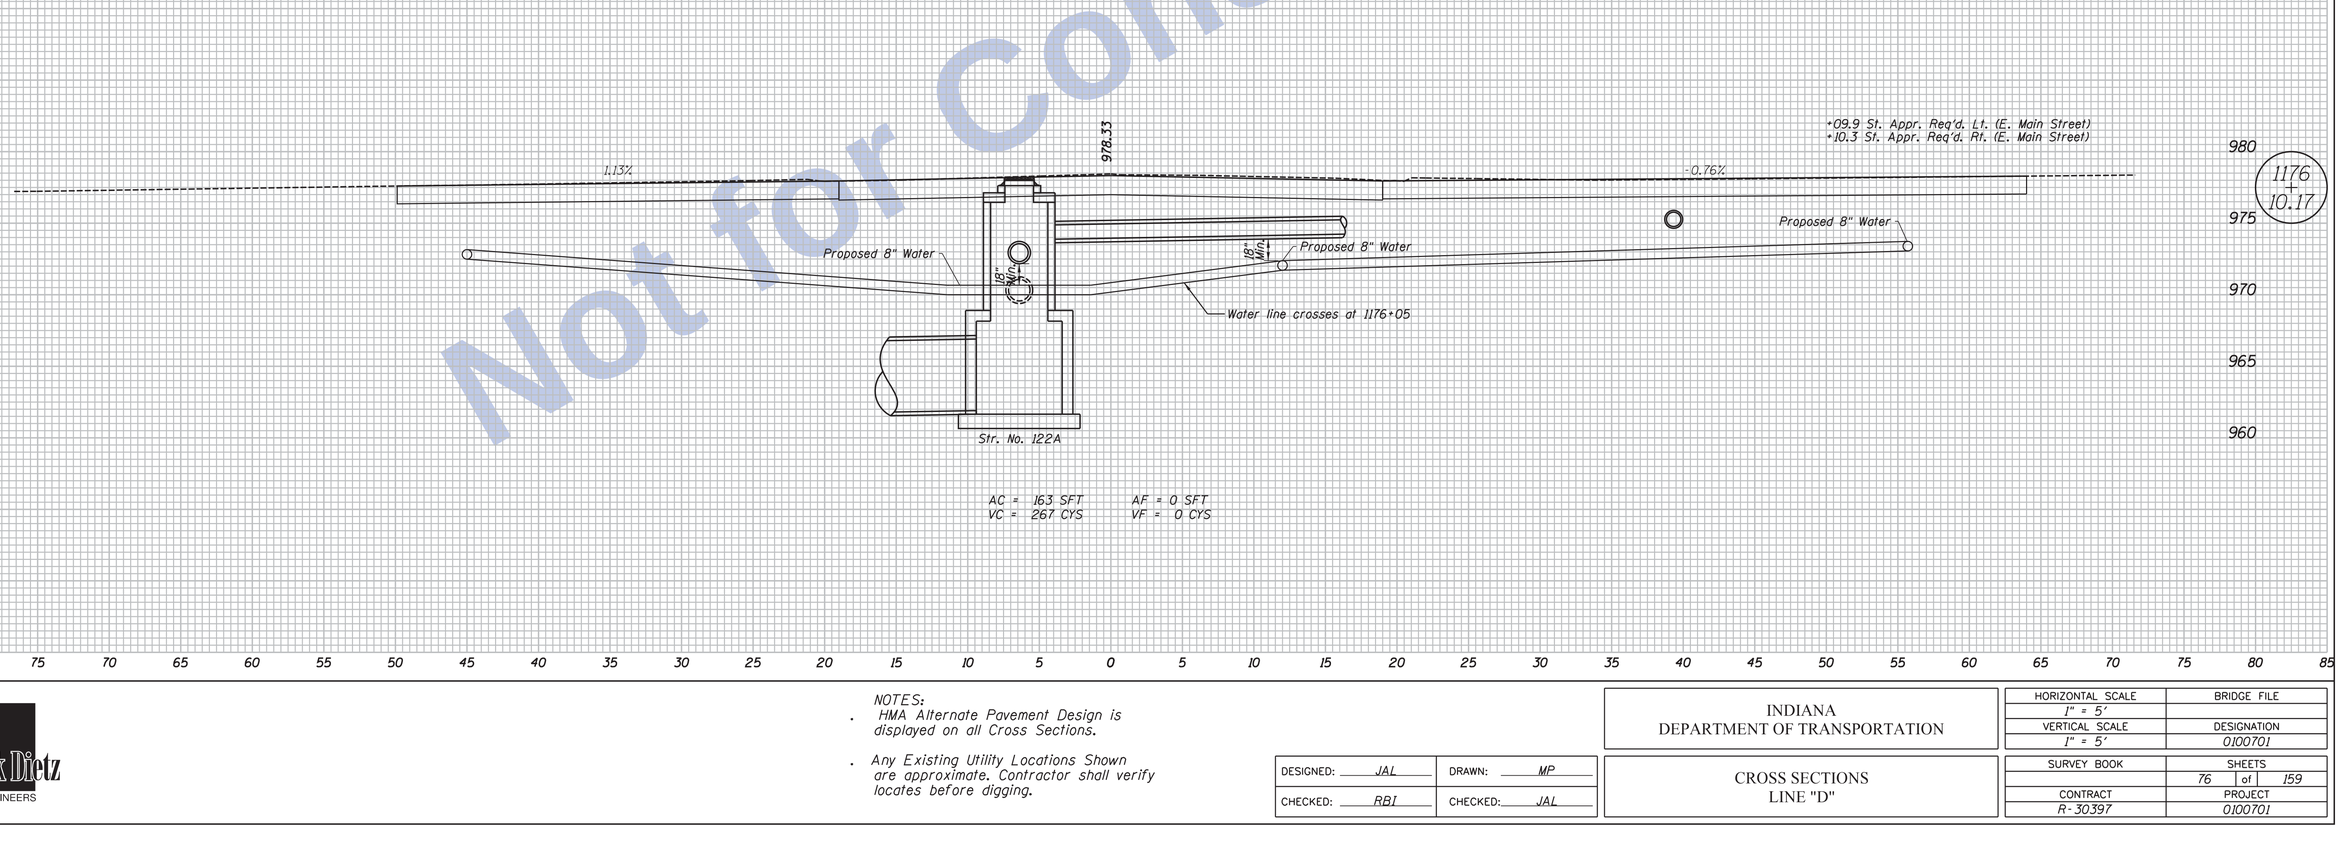

Not for Construction

Clark Dietz
ENGINEERS

NOTES:

. HMA Alternate Pavement Design is displayed on all Cross Sections.

. Any Existing Utility Locations Shown are approximate. Contractor shall verify locates before digging.

DESIGNED: JAL	DRAWN: MP
CHECKED: RBI	CHECKED: JAL

INDIANA
DEPARTMENT OF TRANSPORTATION

CROSS SECTIONS
LINE "D"

HORIZONTAL SCALE	BRIDGE FILE
1" = 5'	
VERTICAL SCALE	DESIGNATION
1" = 5'	0100701
SURVEY BOOK	SHEETS
	76 of 159
CONTRACT	PROJECT
R-30397	0100701

11:47:23 AM 8/26/2016 P:\0170190\Plans\Misc\02_XS_US27_09_D_sht.dgn

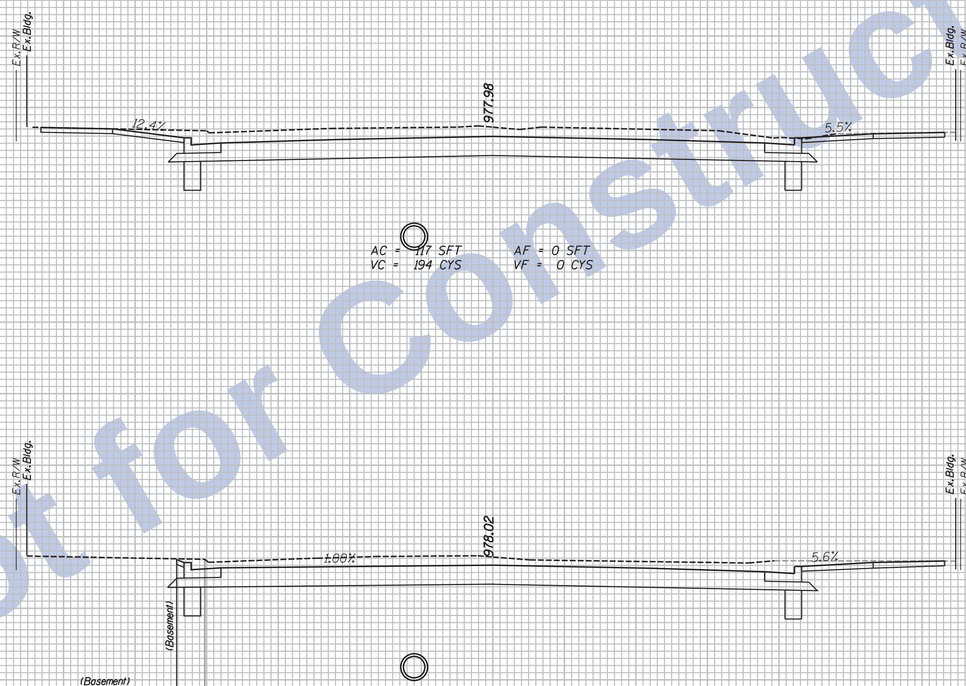

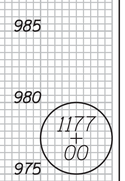

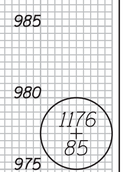

80 75 70 65 60 55 50 45 40 35 30 25 20 15 10 5 0 5 10 15 20 25 30 35 40 45 50 55 60 65 70 75 80 85

Not for Construction

Clark Dietz
ENGINEERS

NOTES:
. HMA Alternate Pavement Design is displayed on all Cross Sections.
. Any Existing Utility Locations Shown are approximate. Contractor shall verify locates before digging.

DESIGNED: JAL	DRAWN: MP
CHECKED: RBI	CHECKED: JAL

INDIANA
DEPARTMENT OF TRANSPORTATION

CROSS SECTIONS
LINE "D"

HORIZONTAL SCALE 1" = 5'	BRIDGE FILE
VERTICAL SCALE 1" = 5'	DESIGNATION 0100701
SURVEY BOOK	SHEETS 77 of 159
CONTRACT R-30397	PROJECT 0100701

11:47:23 AM 8/26/2016 P:\0170190\Plans\Misc\02_XS_US27_09_D_sht.dgn

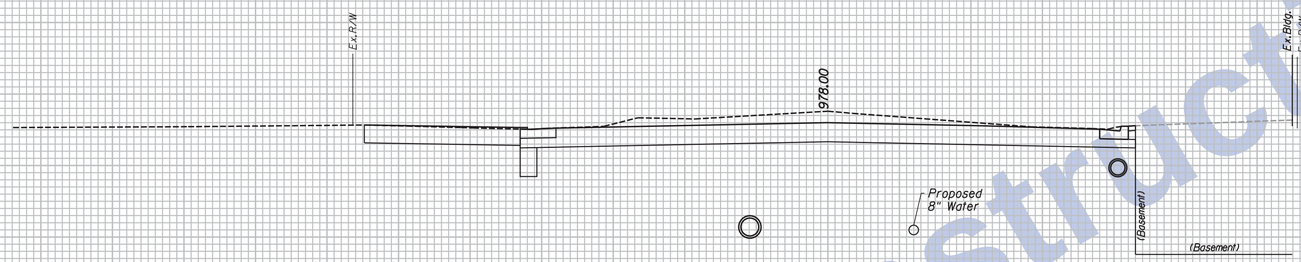

Mod. Cl. III Dr. Req'd. Lt.

985
980
975
970

1177
+
41.45

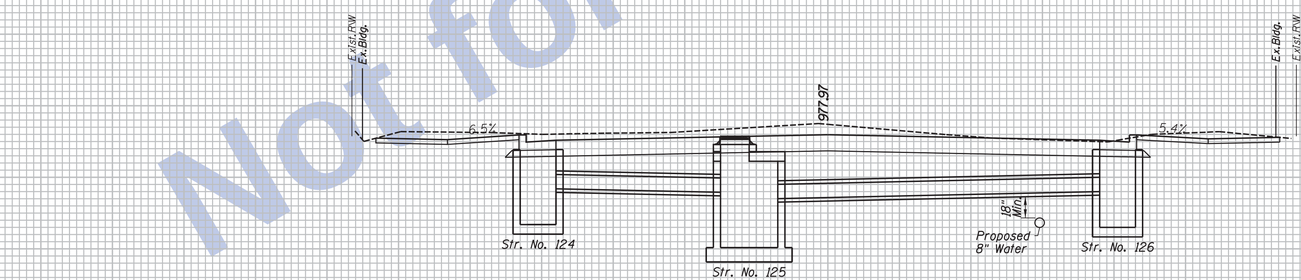

985
980
975
970

1177
+
16.70

80 75 70 65 60 55 50 45 40 35 30 25 20 15 10 5 0 5 10 15 20 25 30 35 40 45 50 55 60 65 70 75 80 85

Not for Construction

11:47:24 AM 8/26/2016 P:\0170190\Plans\Misc\02_XS_US27_09_D_sht.dgn

Clark Dietz
ENGINEERS

NOTES:
. HMA Alternate Pavement Design is displayed on all Cross Sections.
. Any Existing Utility Locations Shown are approximate. Contractor shall verify locates before digging.

DESIGNED: JAL	DRAWN: MP
CHECKED: RBI	CHECKED: JAL

INDIANA
DEPARTMENT OF TRANSPORTATION

CROSS SECTIONS
LINE "D"

HORIZONTAL SCALE	BRIDGE FILE
1" = 5'	
VERTICAL SCALE	DESIGNATION
1" = 5'	0100701
SURVEY BOOK	SHEETS
	78 of 159
CONTRACT	PROJECT
R-30397	0100701

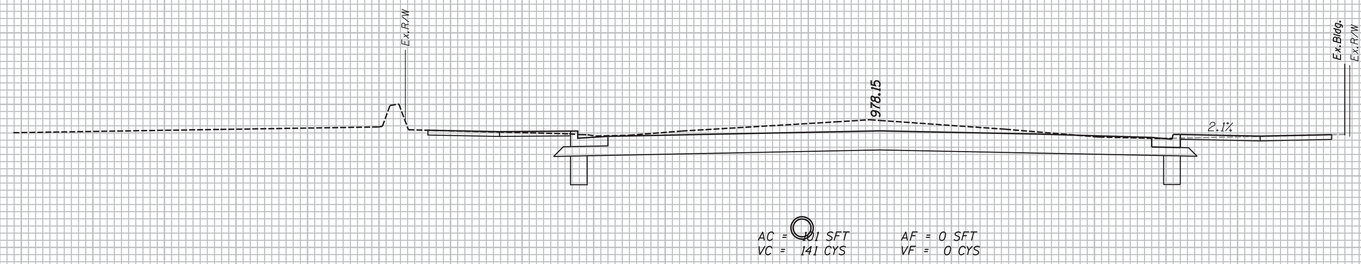

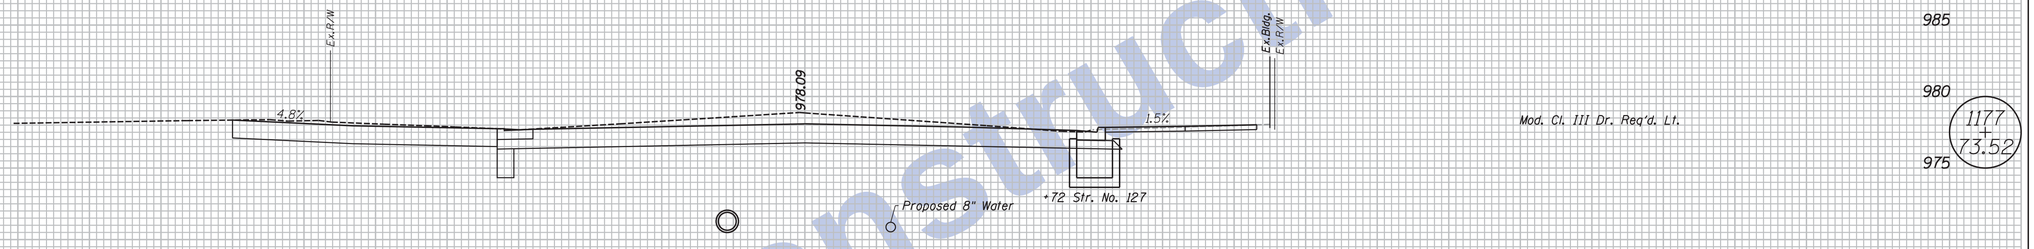

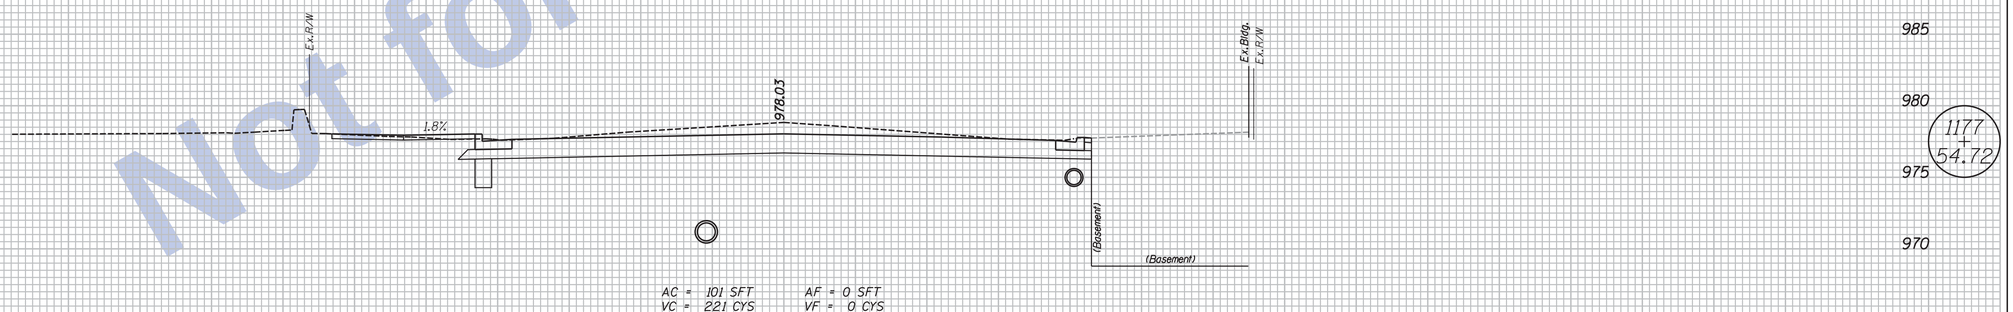

80 75 70 65 60 55 50 45 40 35 30 25 20 15 10 5 0 5 10 15 20 25 30 35 40 45 50 55 60 65 70 75 80 85

Not for Construction

11:47:24 AM 8/26/2016 P:\0170190\Plans\Misc\02_XS_US27_09_D_sht.dgn

Clark Dietz
ENGINEERS

NOTES:
. HMA Alternate Pavement Design is displayed on all Cross Sections.
. Any Existing Utility Locations Shown are approximate. Contractor shall verify locates before digging.

DESIGNED: JAL	DRAWN: MP
CHECKED: RBI	CHECKED: JAL

INDIANA
DEPARTMENT OF TRANSPORTATION

CROSS SECTIONS
LINE "D"

HORIZONTAL SCALE	BRIDGE FILE
1" = 5'	
VERTICAL SCALE	DESIGNATION
1" = 5'	0100701
SURVEY BOOK	SHEETS
	79 of 159
CONTRACT	PROJECT
R-30397	0100701

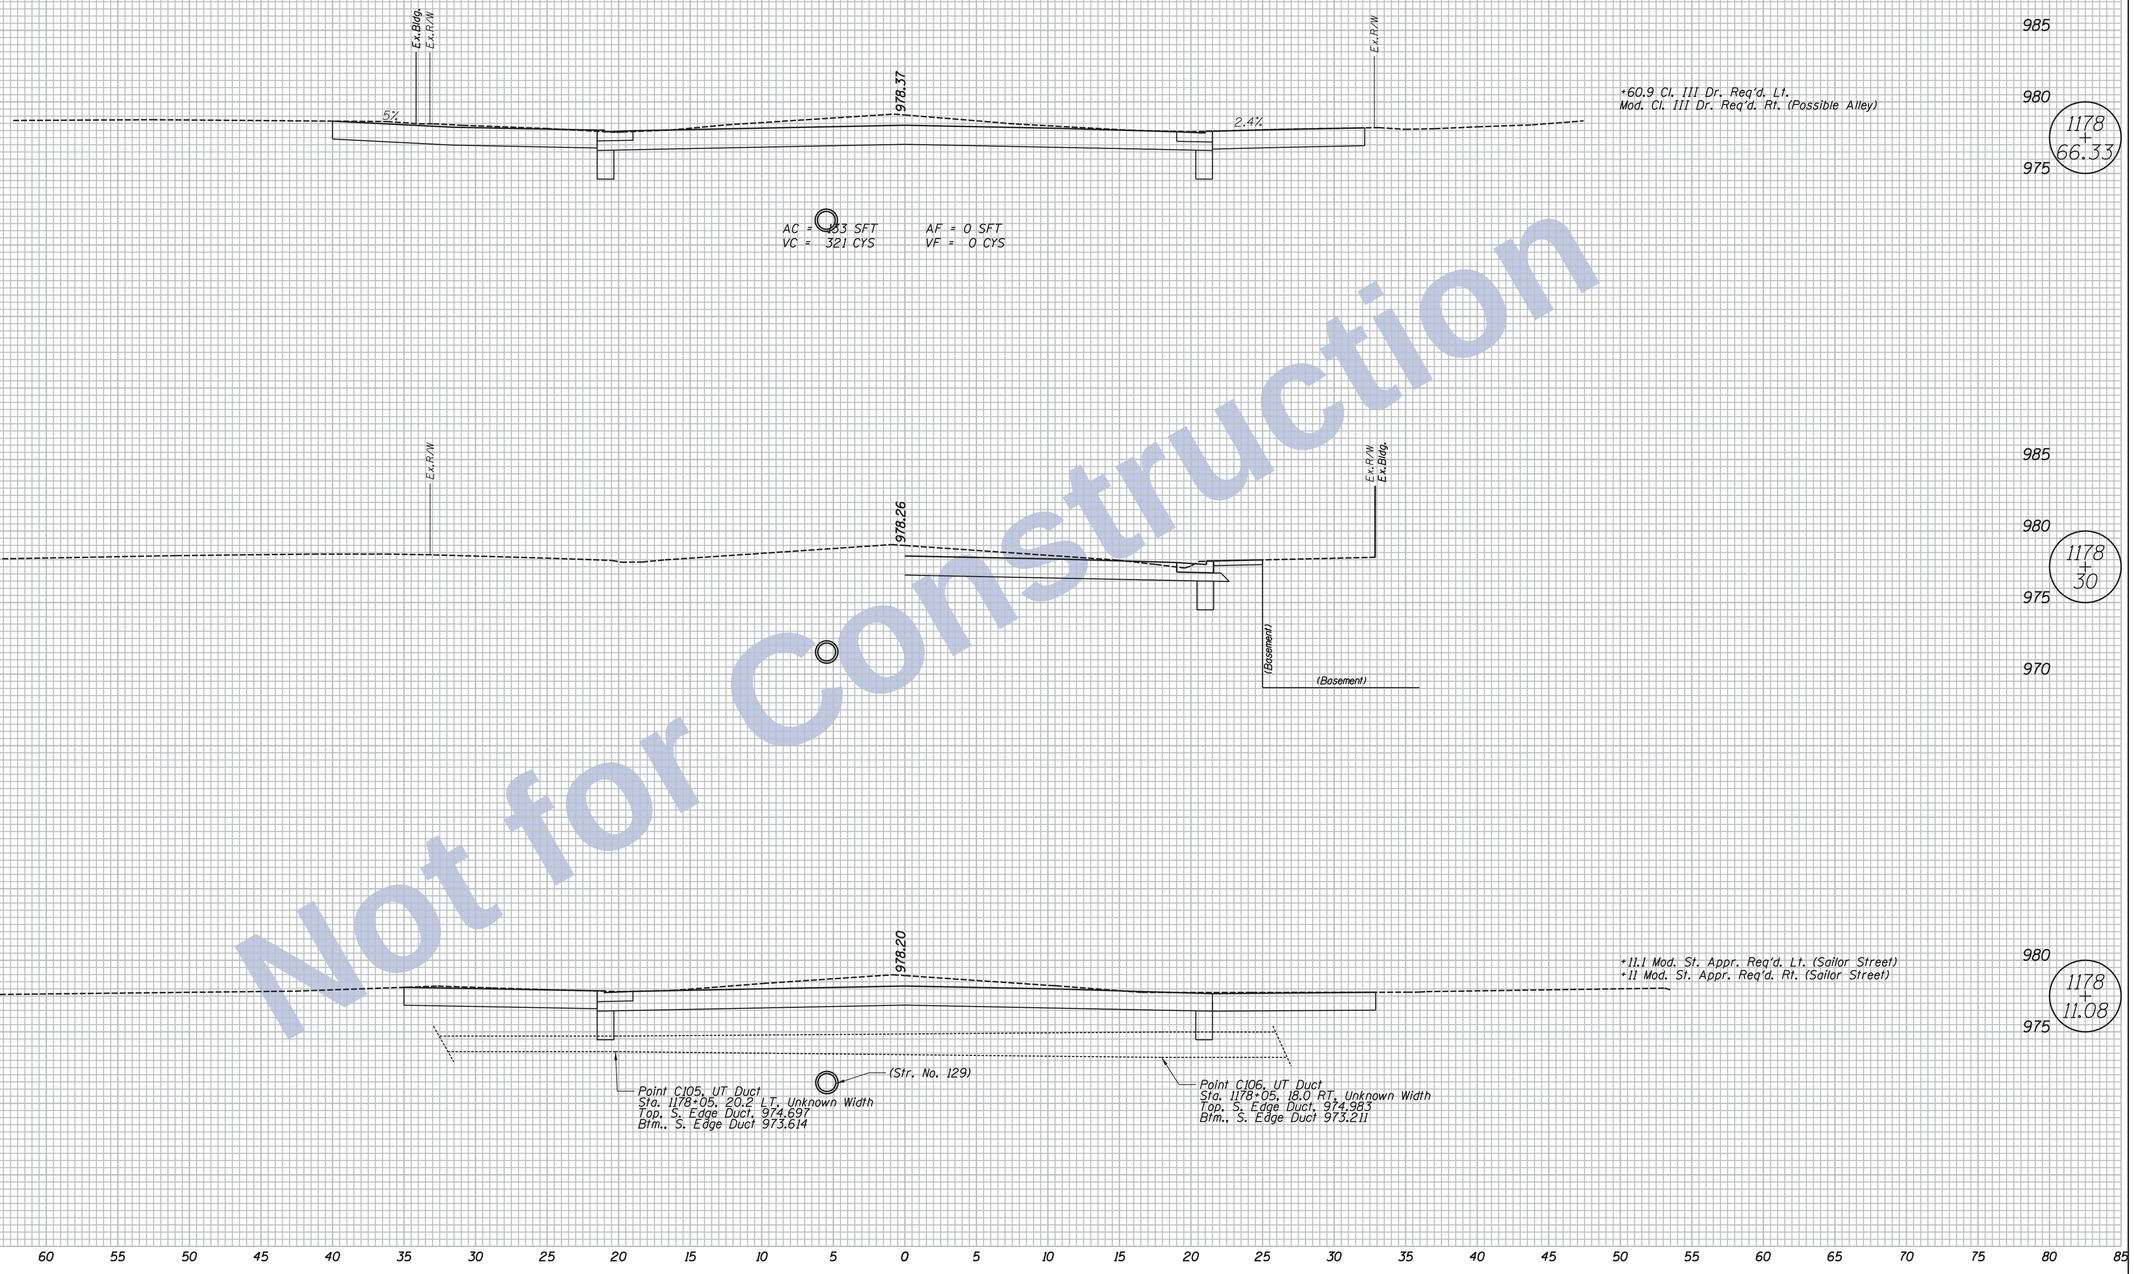

Not for Construction

Clark Dietz
ENGINEERS

NOTES:

. HMA Alternate Pavement Design is displayed on all Cross Sections.

. Any Existing Utility Locations Shown are approximate. Contractor shall verify locates before digging.

DESIGNED: JAL	DRAWN: MP
CHECKED: RBI	CHECKED: JAL

INDIANA
DEPARTMENT OF TRANSPORTATION

CROSS SECTIONS
LINE "D"

HORIZONTAL SCALE	BRIDGE FILE
1" = 5'	
VERTICAL SCALE	DESIGNATION
1" = 5'	0100701
SURVEY BOOK	SHEETS
	80 of 159
CONTRACT	PROJECT
R-30397	0100701

11:47:25 AM 8/26/2016 P:\0170190\Plans\Misc\02_XS_US27_09_0_sht.dgn

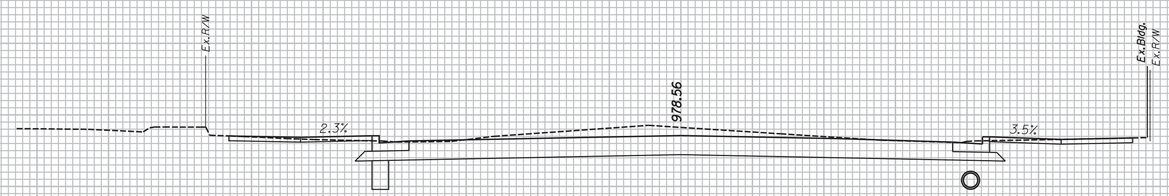

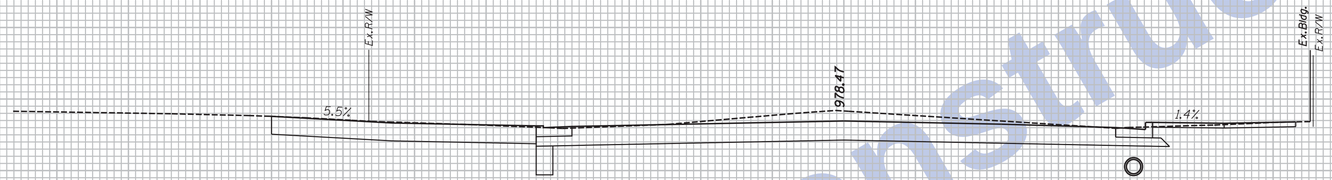

AC = 119 SFT AF = 0 SFT
VC = 157 CYS VF = 0 CYS

+04.6 Mod. Cl. III Dr. Req'd. Lt.

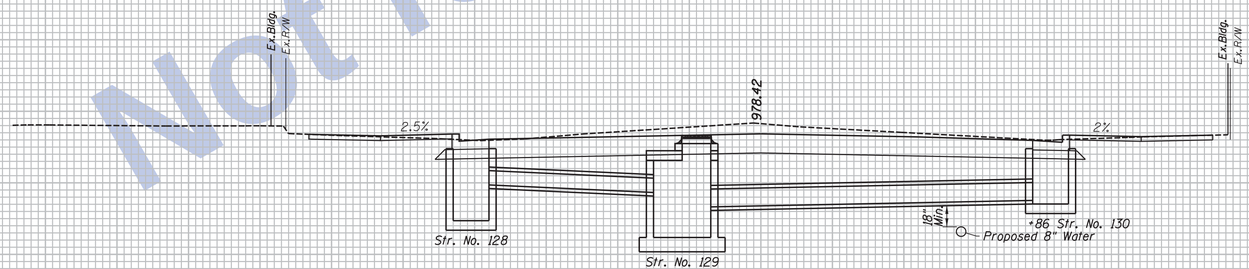

985
980
975
1179 + 30
1179 + 00
1178 + 85

80 75 70 65 60 55 50 45 40 35 30 25 20 15 10 5 0 5 10 15 20 25 30 35 40 45 50 55 60 65 70 75 80 85

Not for Construction

11:47:26 AM 8/26/2016 P:\0170190\Plans\Misc\02_XS_US27_09_D_sht.dgn

Clark Dietz ENGINEERS

NOTES:
. HMA Alternate Pavement Design is displayed on all Cross Sections.
. Any Existing Utility Locations Shown are approximate. Contractor shall verify locates before digging.

DESIGNED: JAL	DRAWN: MP
CHECKED: RBI	CHECKED: JAL

INDIANA
DEPARTMENT OF TRANSPORTATION

CROSS SECTIONS
LINE "D"

HORIZONTAL SCALE 1" = 5'	BRIDGE FILE
VERTICAL SCALE 1" = 5'	DESIGNATION 0100701
SURVEY BOOK	SHEETS 81 of 159
CONTRACT R-30397	PROJECT 0100701

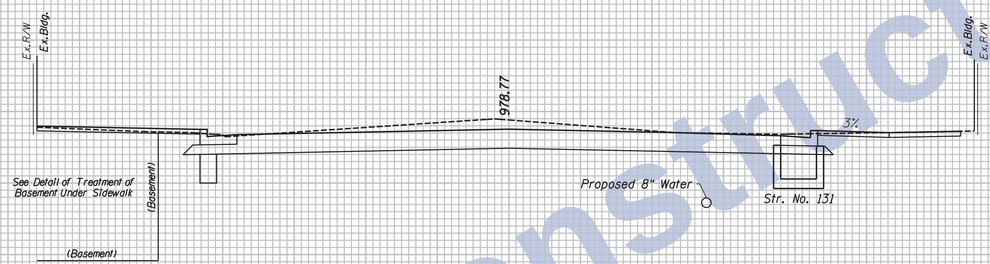

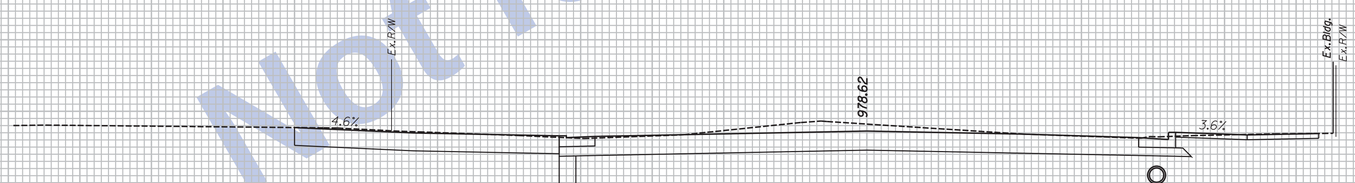

985
980
975
1180 + 00
970
985
980
975
1179 + 50
*52.7 Mod. Cl. III Dr. Req'd. Lt.

80 75 70 65 60 55 50 45 40 35 30 25 20 15 10 5 0 5 10 15 20 25 30 35 40 45 50 55 60 65 70 75 80 85

Not for Construction

11:47:26 AM 8/26/2016 P:\0170190\Plans\Misc\02_XS_US27_09_D_sht.dgn

Clark Dietz
ENGINEERS

NOTES:
. HMA Alternate Pavement Design is displayed on all Cross Sections.
. Any Existing Utility Locations Shown are approximate. Contractor shall verify locates before digging.

DESIGNED: JAL	DRAWN: MP
CHECKED: RBI	CHECKED: JAL

INDIANA
DEPARTMENT OF TRANSPORTATION

CROSS SECTIONS
LINE "D"

HORIZONTAL SCALE	BRIDGE FILE
1" = 5'	
VERTICAL SCALE	DESIGNATION
1" = 5'	0100701
SURVEY BOOK	SHEETS
	82 of 159
CONTRACT	PROJECT
R-30397	0100701

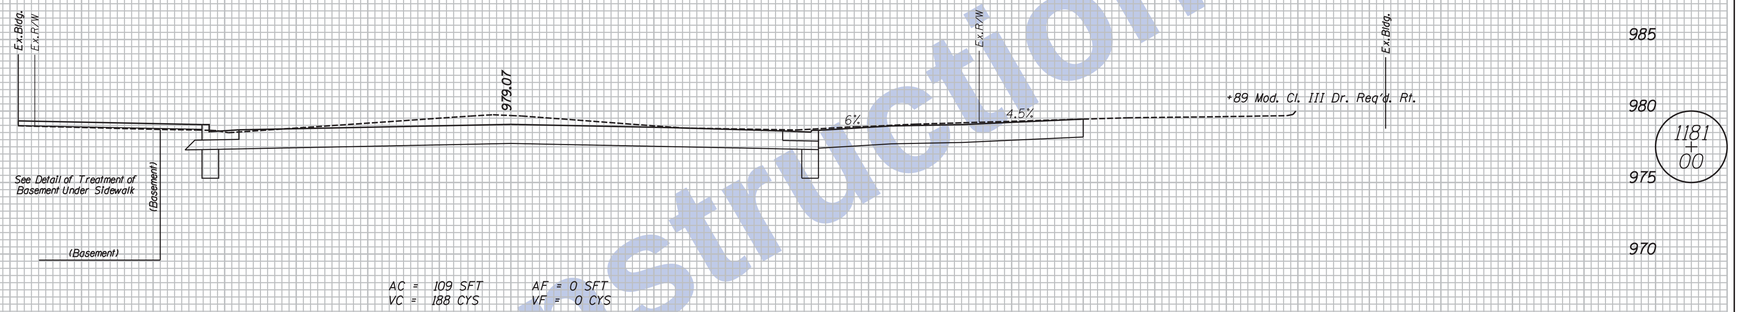

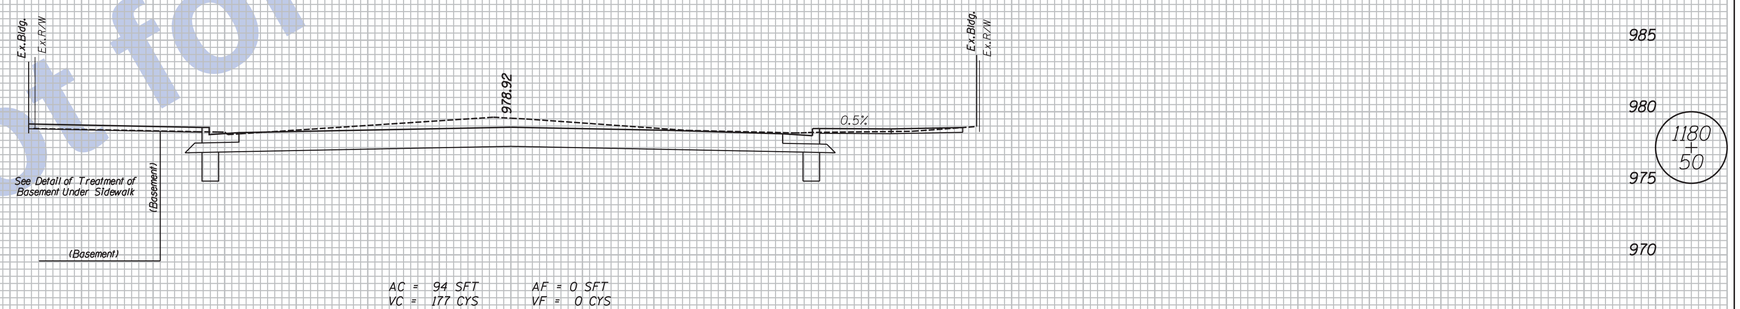

80 75 70 65 60 55 50 45 40 35 30 25 20 15 10 5 0 5 10 15 20 25 30 35 40 45 50 55 60 65 70 75 80 85

Not for Construction

11:47:27 AM 8/26/2016 P:\0170190\Plans\Misc\02_XS_US27_09_D_sht.dgn

Clark Dietz
ENGINEERS

NOTES:
. HMA Alternate Pavement Design is displayed on all Cross Sections.
. Any Existing Utility Locations Shown are approximate. Contractor shall verify locates before digging.

DESIGNED: JAL	DRAWN: MP
CHECKED: RBI	CHECKED: JAL

INDIANA
DEPARTMENT OF TRANSPORTATION

CROSS SECTIONS
LINE "D"

HORIZONTAL SCALE	BRIDGE FILE
1" = 5'	
VERTICAL SCALE	DESIGNATION
1" = 5'	0100701
SURVEY BOOK	SHEETS
	83 of 159
CONTRACT	PROJECT
R-30397	0100701

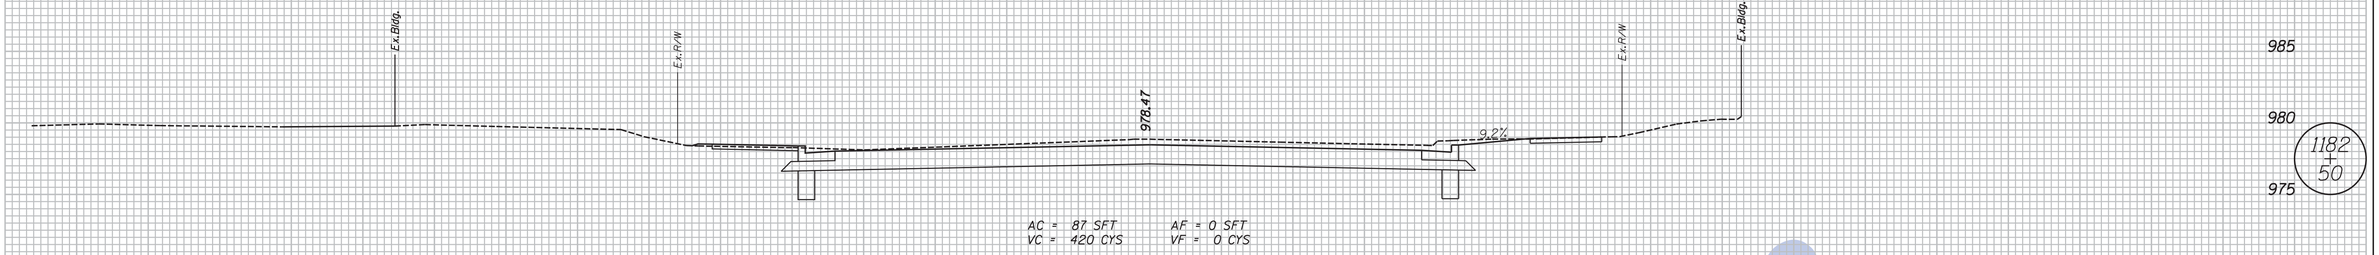

AC = 87 SFT AF = 0 SFT
VC = 420 CYS VF = 0 CYS

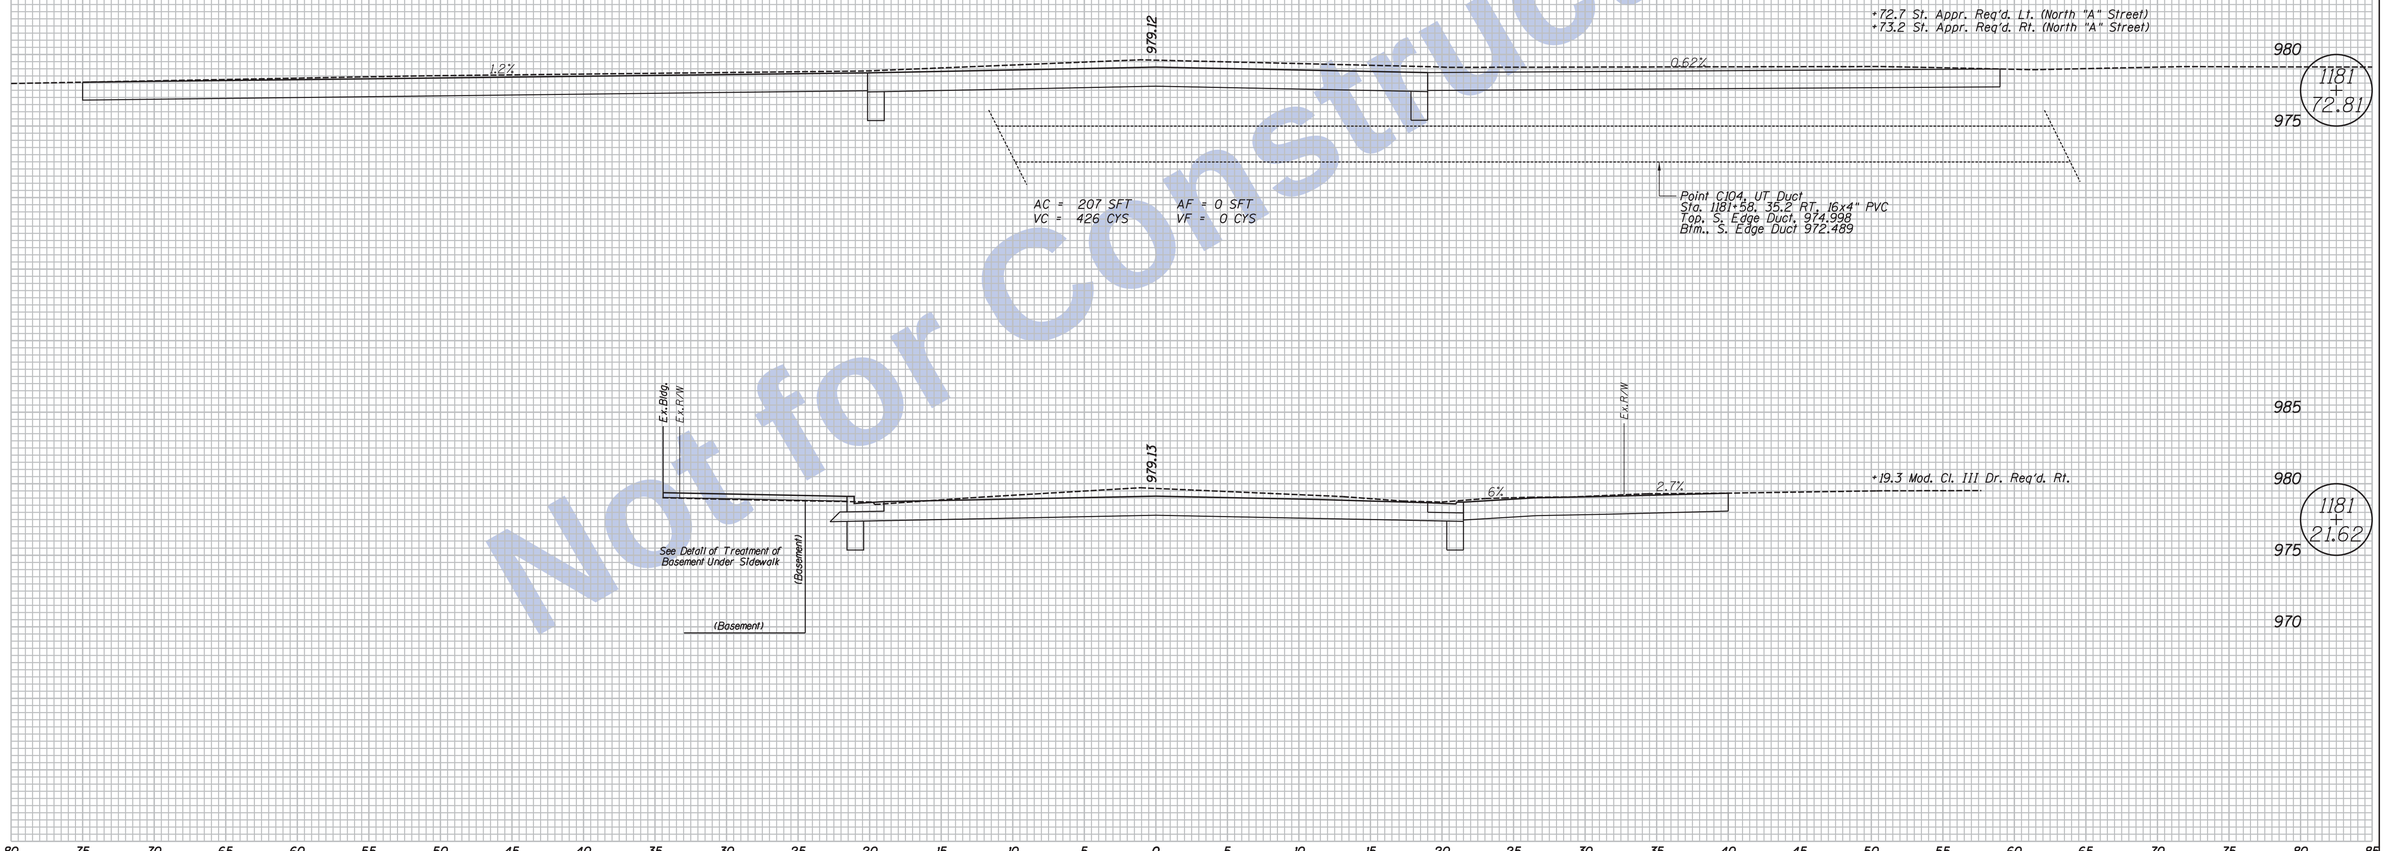

AC = 207 SFT AF = 0 SFT
VC = 426 CYS VF = 0 CYS

80 75 70 65 60 55 50 45 40 35 30 25 20 15 10 5 0 5 10 15 20 25 30 35 40 45 50 55 60 65 70 75 80 85

Not for Construction

Clark Dietz
ENGINEERS

NOTES:
. HMA Alternate Pavement Design is displayed on all Cross Sections.

. Any Existing Utility Locations Shown are approximate. Contractor shall verify locates before digging.

DESIGNED: JAL	DRAWN: MP
CHECKED: RBI	CHECKED: JAL

INDIANA
DEPARTMENT OF TRANSPORTATION

CROSS SECTIONS
LINE "D"

HORIZONTAL SCALE	BRIDGE FILE
1" = 5'	
VERTICAL SCALE	DESIGNATION
1" = 5'	0100701
SURVEY BOOK	SHEETS
	84 of 159
CONTRACT	PROJECT
R-30397	0100701

11:47:27 AM 8/26/2016 P:\0170190\Plans\Misc\02_XS_US27_09_D_sht.dgn

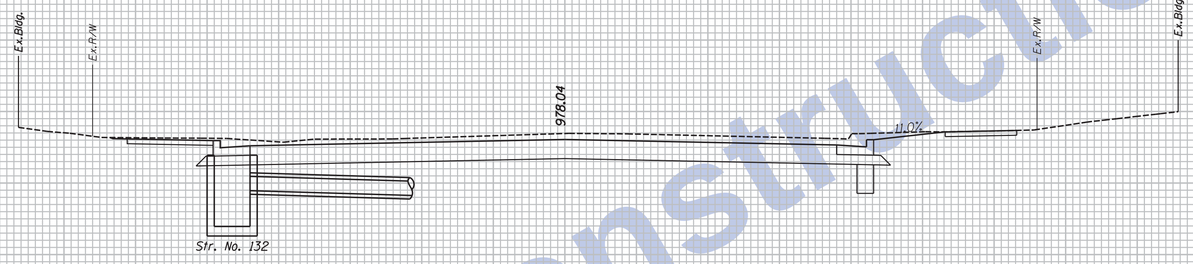

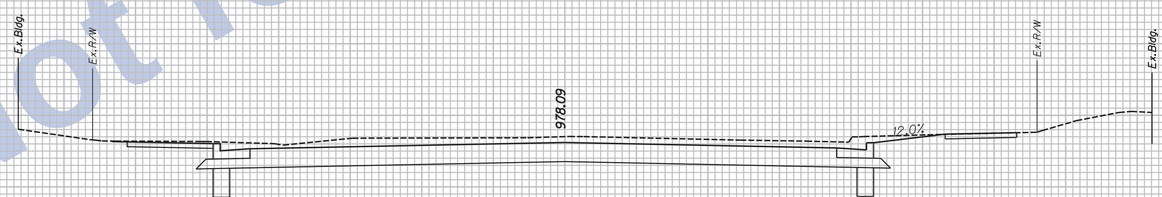

AC = 95 SFT
VC = 169 CYS

AF = 0 SFT
VF = 0 CYS

985
980
975
970
985
980
975

1183 + 10

1183 + 00

80 75 70 65 60 55 50 45 40 35 30 25 20 15 10 5 0 5 10 15 20 25 30 35 40 45 50 55 60 65 70 75 80 85

Not for Construction

Clark Dietz
ENGINEERS

NOTES:

. HMA Alternate Pavement Design is displayed on all Cross Sections.

. Any Existing Utility Locations Shown are approximate. Contractor shall verify locates before digging.

DESIGNED: JAL	DRAWN: MP
CHECKED: RBI	CHECKED: JAL

INDIANA
DEPARTMENT OF TRANSPORTATION

CROSS SECTIONS
LINE "D"

HORIZONTAL SCALE	BRIDGE FILE
1" = 5'	
VERTICAL SCALE	DESIGNATION
1" = 5'	0100701
SURVEY BOOK	SHEETS
	85 of 159
CONTRACT	PROJECT
R-30397	0100701

11:47:28 AM 8/26/2016 P:\0170190\Plans\Misc\02_XS_US27_09_D_sht.dgn

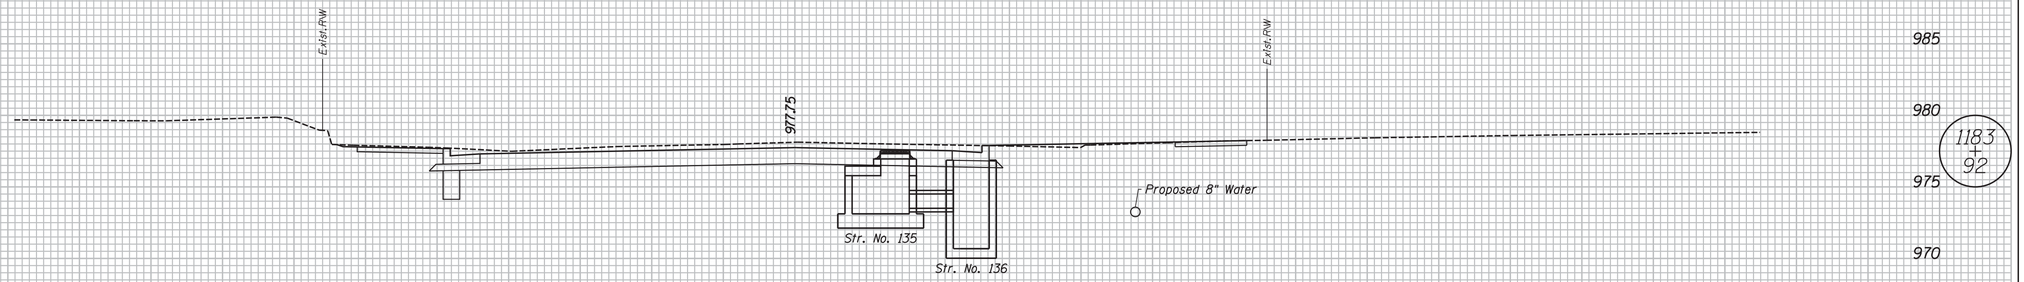

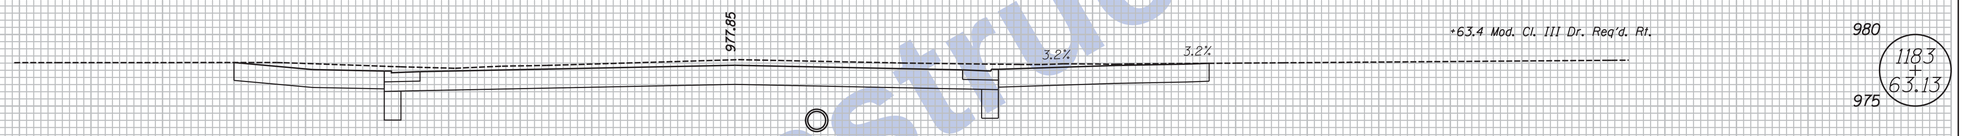

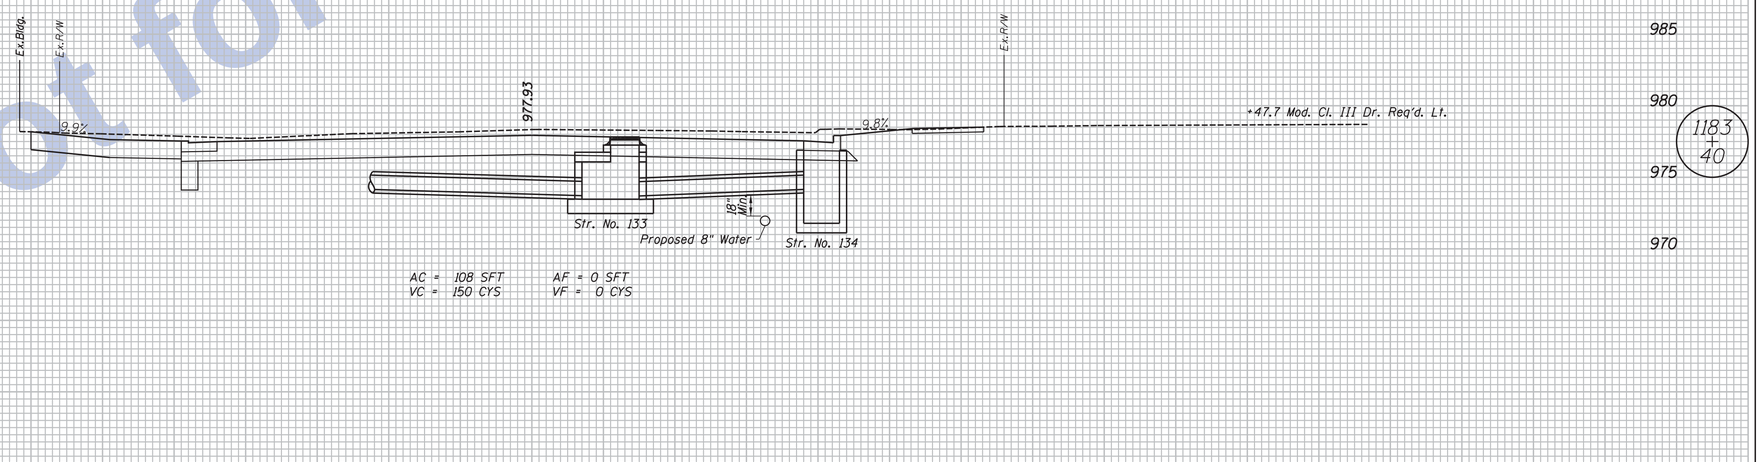

Not for Construction

80 75 70 65 60 55 50 45 40 35 30 25 20 15 10 5 0 5 10 15 20 25 30 35 40 45 50 55 60 65 70 75 80 85

Clark Dietz
ENGINEERS

NOTES:
. HMA Alternate Pavement Design is displayed on all Cross Sections.
. Any Existing Utility Locations Shown are approximate. Contractor shall verify locates before digging.

DESIGNED: JAL	DRAWN: MP
CHECKED: RBI	CHECKED: JAL

INDIANA
DEPARTMENT OF TRANSPORTATION

CROSS SECTIONS
LINE "D"

HORIZONTAL SCALE	BRIDGE FILE
1" = 5'	
VERTICAL SCALE	DESIGNATION
1" = 5'	0100701
SURVEY BOOK	SHEETS
	86 of 159
CONTRACT	PROJECT
R-30397	0100701

11:47:28 AM 8/26/2016 P:\0170190\Plans\Misc\02_XS_US27_09_D_sht.dgn

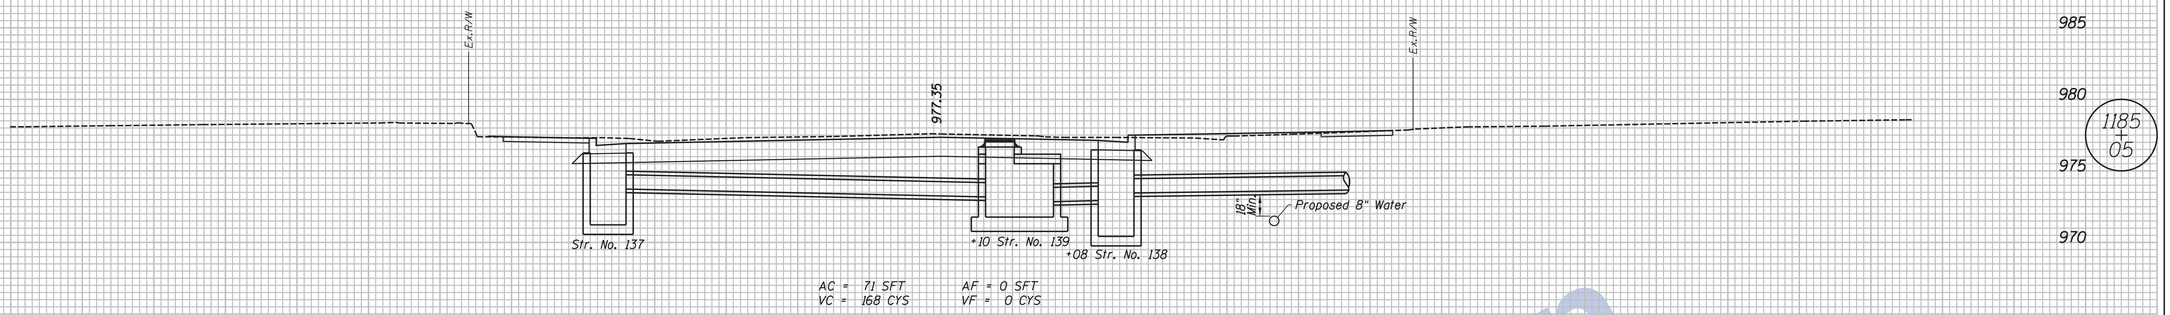

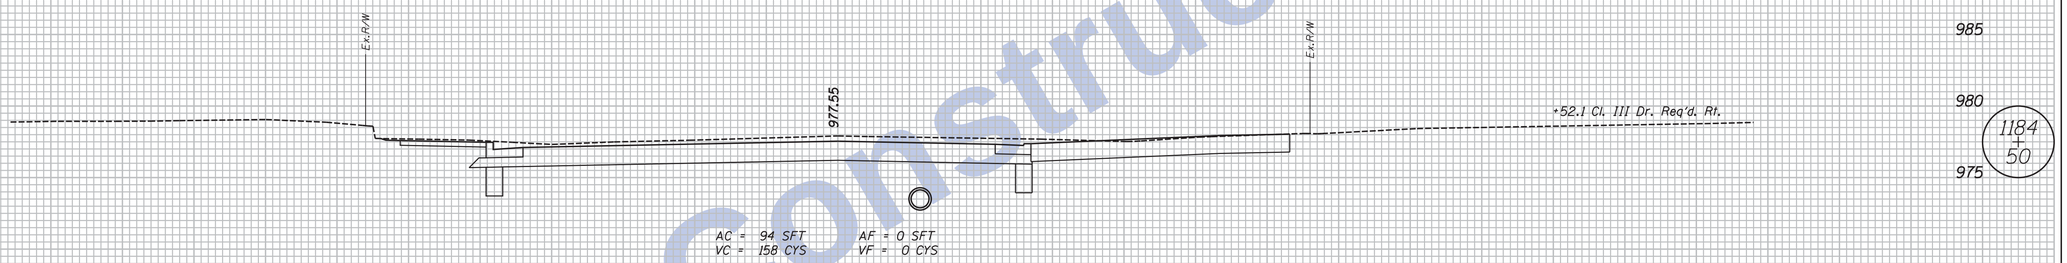

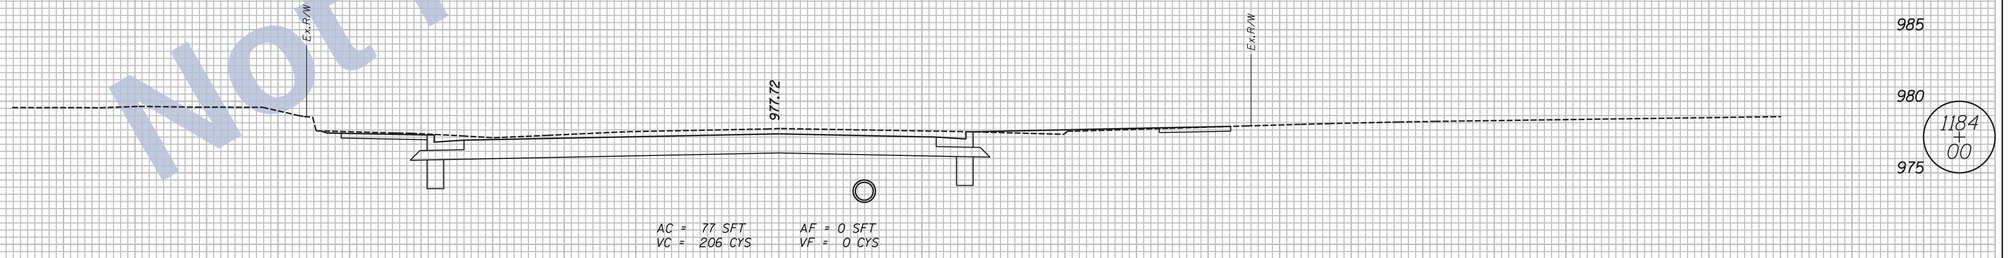

Not for Construction

80 75 70 65 60 55 50 45 40 35 30 25 20 15 10 5 0 5 10 15 20 25 30 35 40 45 50 55 60 65 70 75 80 85

Clark Dietz
ENGINEERS

NOTES:
. HMA Alternate Pavement Design is displayed on all Cross Sections.
. Any Existing Utility Locations Shown are approximate. Contractor shall verify locates before digging.

DESIGNED: JAL	DRAWN: MP
CHECKED: RBI	CHECKED: JAL

INDIANA
DEPARTMENT OF TRANSPORTATION

CROSS SECTIONS
LINE "D"

HORIZONTAL SCALE	BRIDGE FILE
1" = 5'	
VERTICAL SCALE	DESIGNATION
1" = 5'	0100701
SURVEY BOOK	SHEETS
	87 of 159
CONTRACT	PROJECT
R-30397	0100701

11:47:29 AM 8/26/2016 P:\0170190\Plans\Misc\02_XS_US27_09_D_sht.dgn

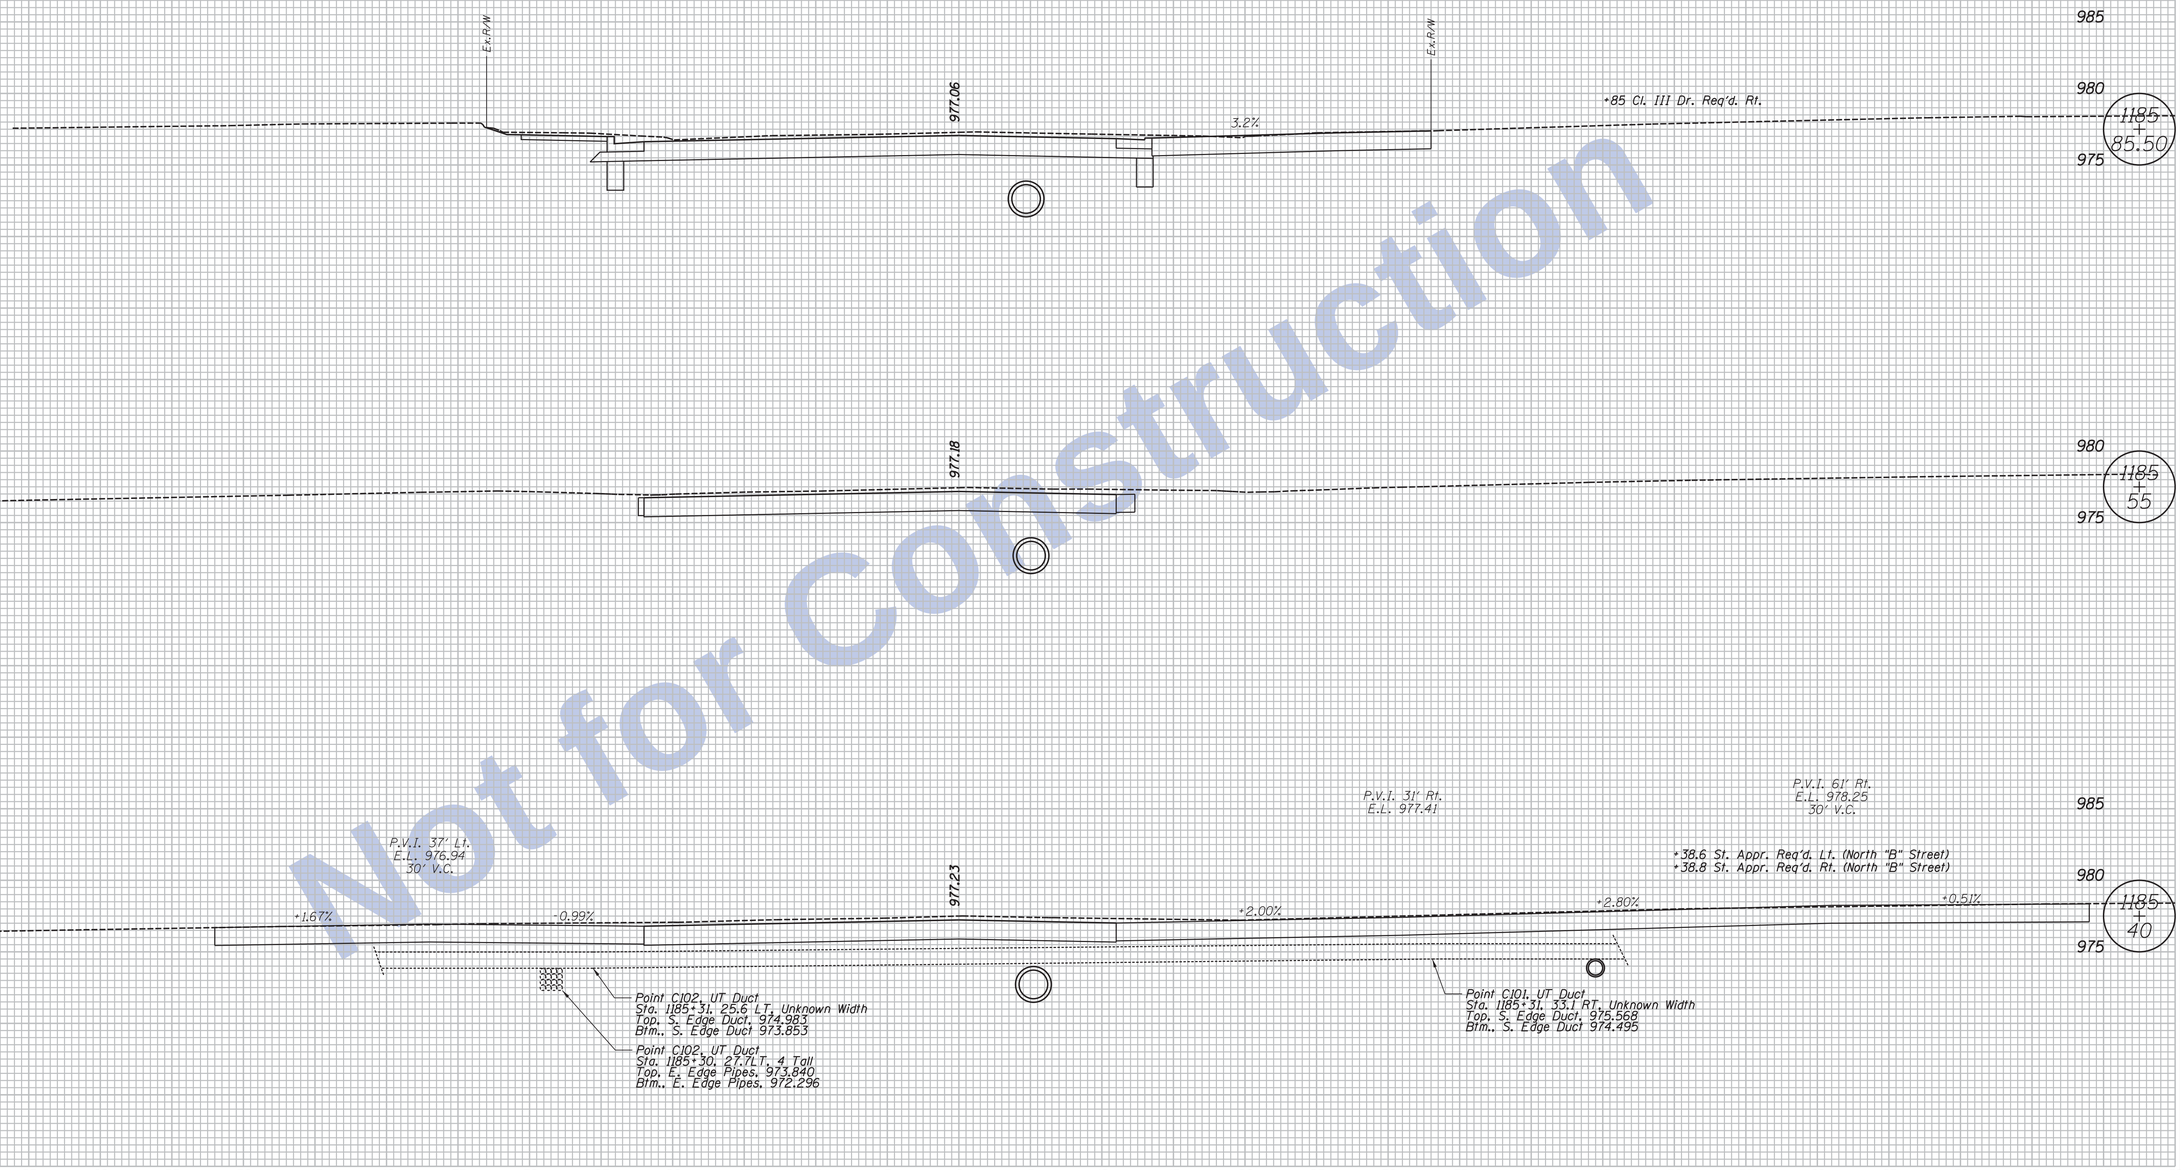

Not for Construction

Clark Dietz
ENGINEERS

NOTES:
. HMA Alternate Pavement Design is displayed on all Cross Sections.
. Any Existing Utility Locations Shown are approximate. Contractor shall verify locates before digging.

DESIGNED: JAL	DRAWN: MP
CHECKED: RBI	CHECKED: JAL

INDIANA
DEPARTMENT OF TRANSPORTATION

CROSS SECTIONS
LINE "D"

HORIZONTAL SCALE	BRIDGE FILE
1" = 5'	
VERTICAL SCALE	DESIGNATION
1" = 5'	0100701
SURVEY BOOK	SHEETS
	88 of 159
CONTRACT	PROJECT
R-30397	0100701

11:47:29 AM 8/26/2016 P:\0170190\Plans\Misc\02_XS_US27_09_D_sht.dgn

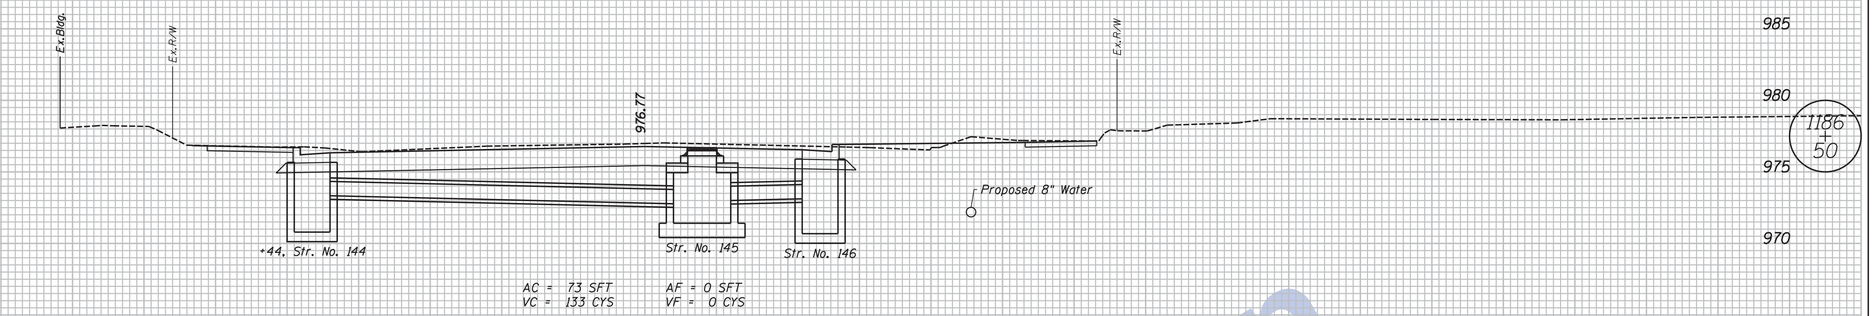

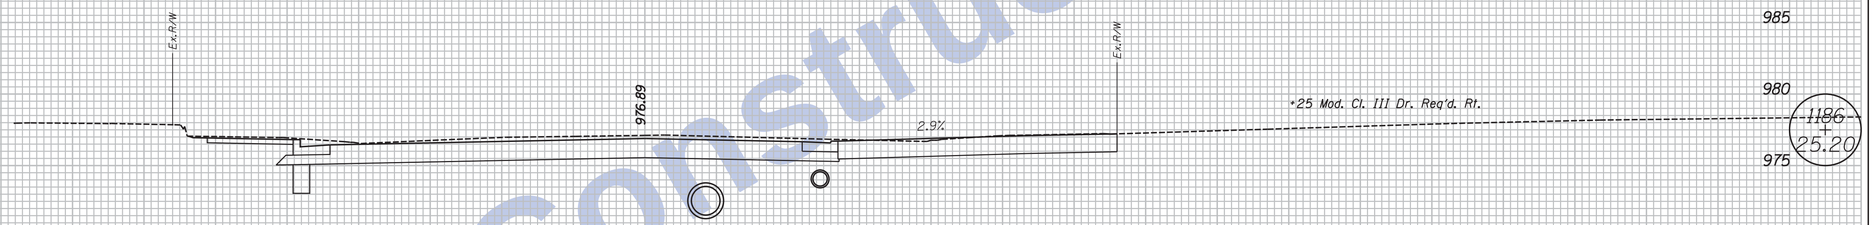

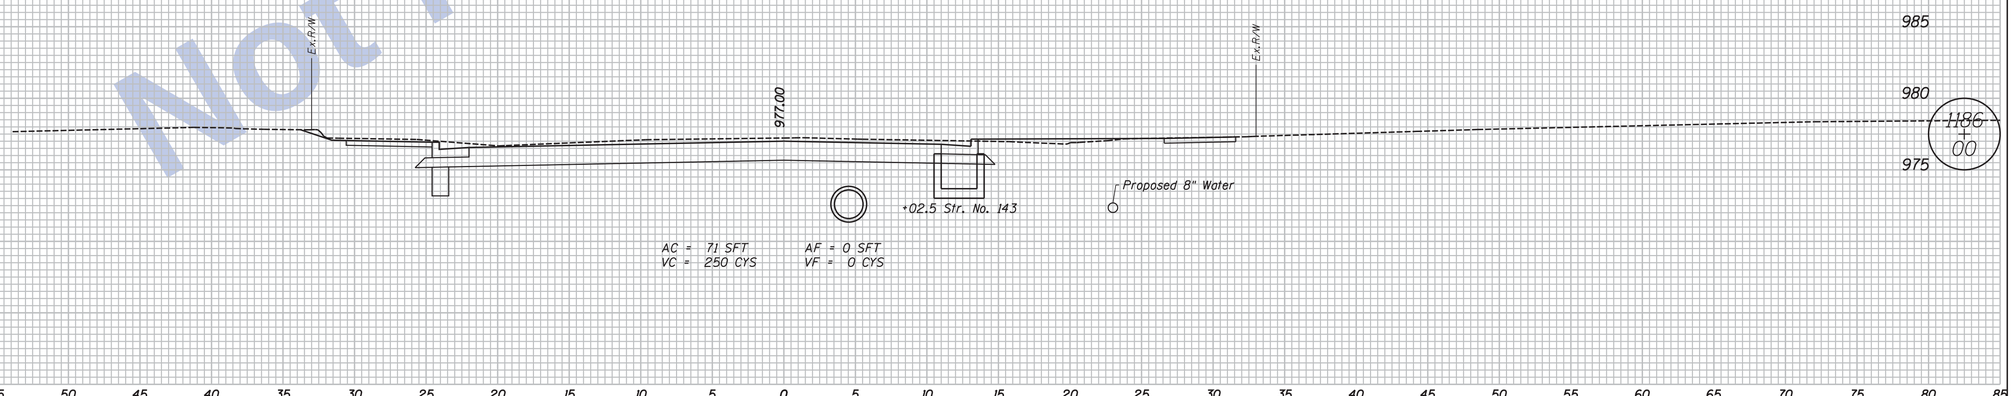

Not for Construction

80 75 70 65 60 55 50 45 40 35 30 25 20 15 10 5 0 5 10 15 20 25 30 35 40 45 50 55 60 65 70 75 80 85

Clark Dietz
ENGINEERS

NOTES:
. HMA Alternate Pavement Design is displayed on all Cross Sections.

. Any Existing Utility Locations Shown are approximate. Contractor shall verify locates before digging.

DESIGNED: JAL	DRAWN: MP
CHECKED: RBI	CHECKED: JAL

INDIANA
DEPARTMENT OF TRANSPORTATION

CROSS SECTIONS
LINE "D"

HORIZONTAL SCALE	BRIDGE FILE
1" = 5'	
VERTICAL SCALE	DESIGNATION
1" = 5'	0100701
SURVEY BOOK	SHEETS
	89 of 159
CONTRACT	PROJECT
R-30397	0100701

11:47:30 AM 8/26/2016 P:\0170190\Plans\Misc\02_XS_US27_09_D_sht.dgn

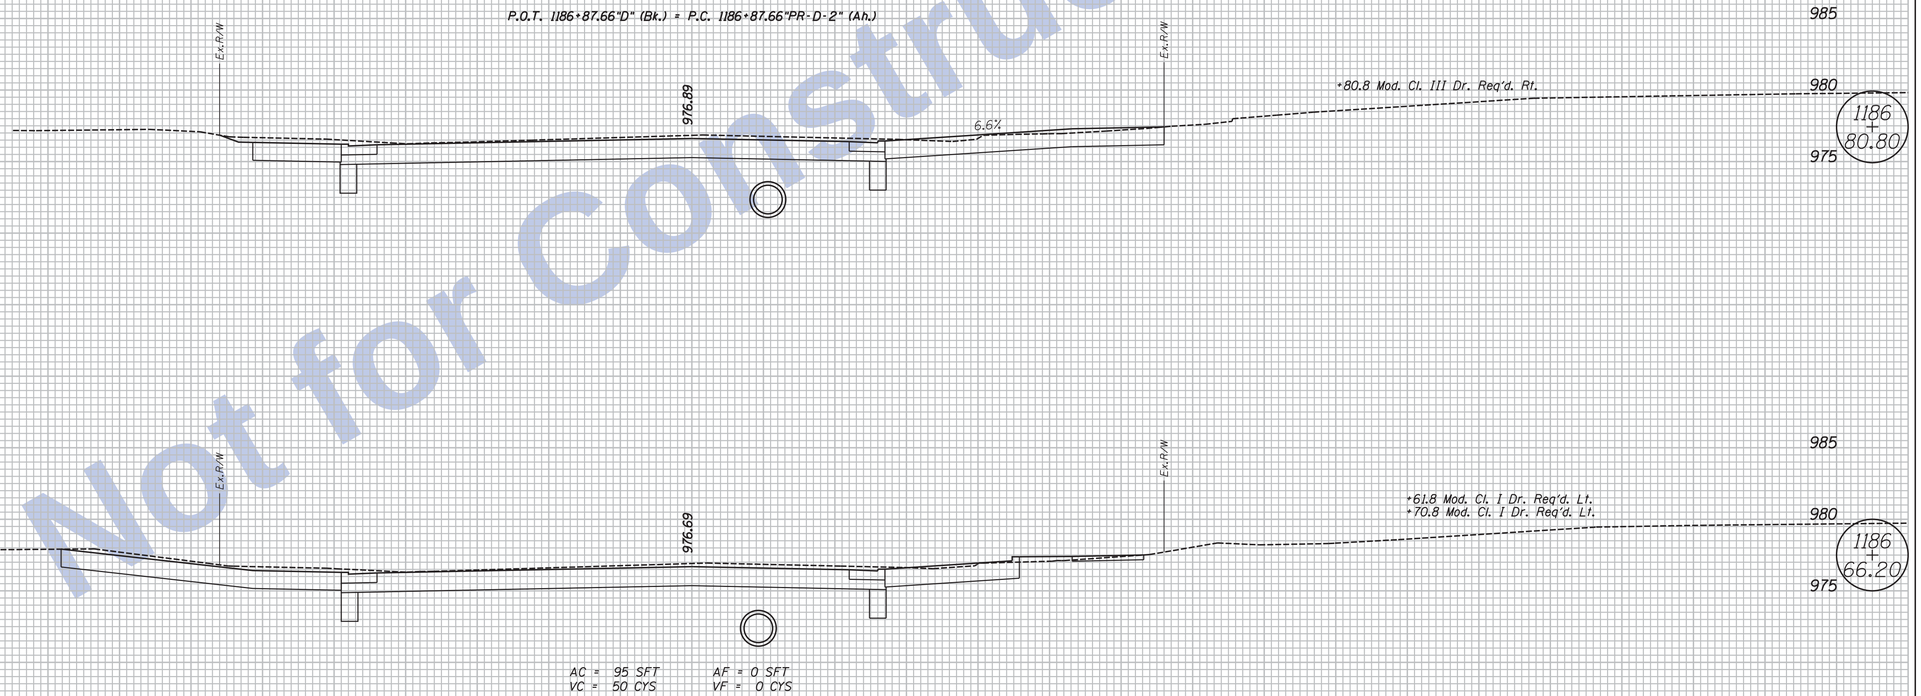

Not for Construction

Clark Dietz
ENGINEERS

NOTES:

. HMA Alternate Pavement Design is displayed on all Cross Sections.

. Any Existing Utility Locations Shown are approximate. Contractor shall verify locates before digging.

DESIGNED: JAL	DRAWN: MP
CHECKED: RBI	CHECKED: JAL

INDIANA
DEPARTMENT OF TRANSPORTATION

CROSS SECTIONS
LINE "D"

HORIZONTAL SCALE	BRIDGE FILE
1" = 5'	
VERTICAL SCALE	DESIGNATION
1" = 5'	0100701
SURVEY BOOK	SHEETS
	90 of 159
CONTRACT	PROJECT
R-30397	0100701

11:47:30 AM 8/26/2016 P:\0170190\Plans\Misc\02_XS_US27_09_D_sht.dgn

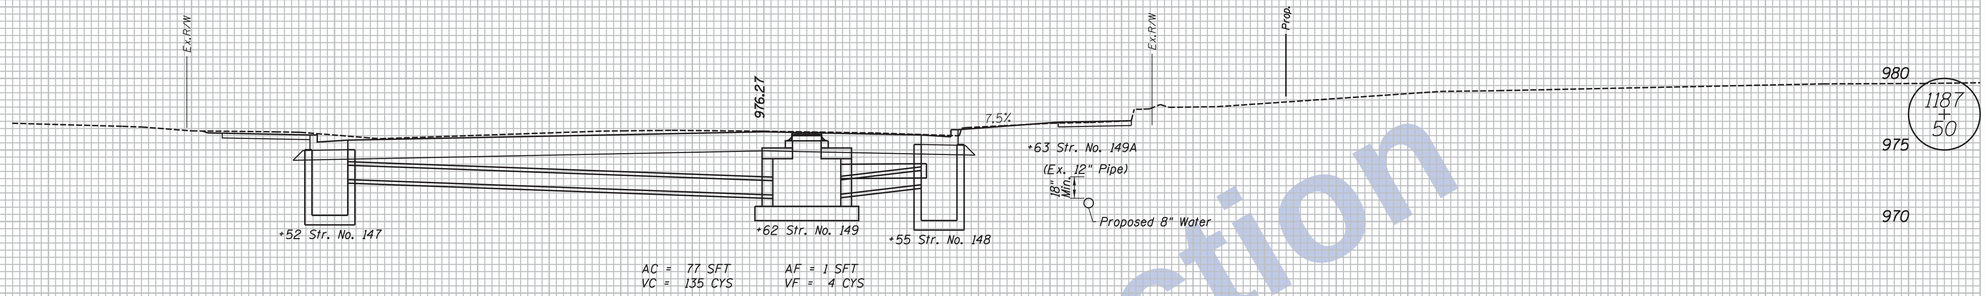

AC = 77 SFT
VC = 135 CYS

AF = 1 SFT
VF = 4 CYS

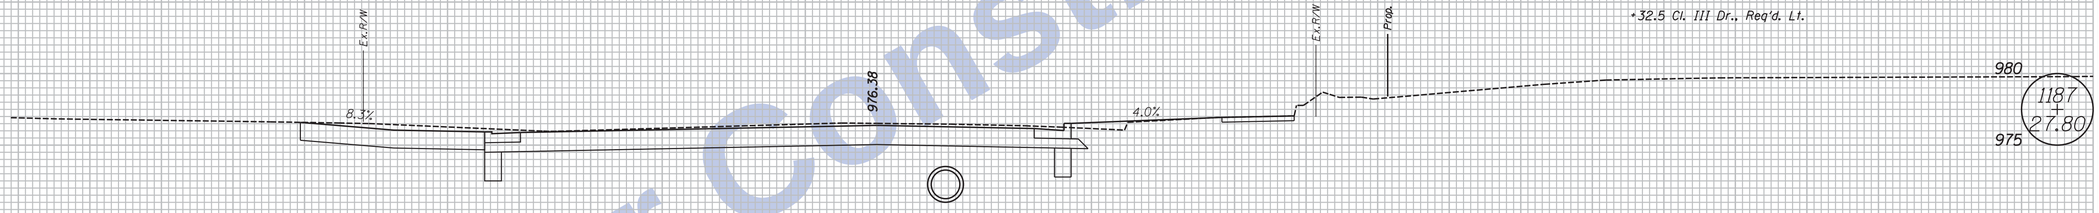

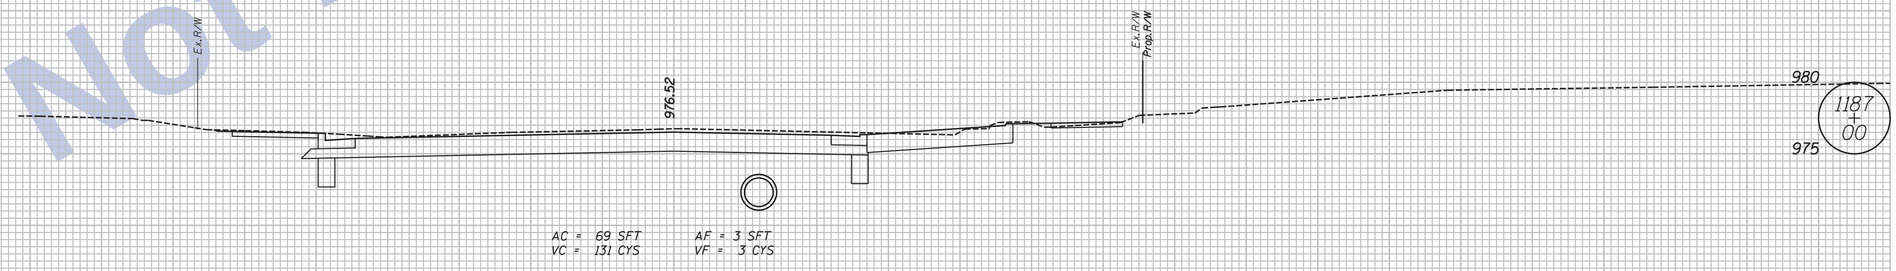

AC = 69 SFT
VC = 131 CYS

AF = 3 SFT
VF = 3 CYS

Not for Construction

80 75 70 65 60 55 50 45 40 35 30 25 20 15 10 5 0 5 10 15 20 25 30 35 40 45 50 55 60 65 70 75 80 85

Clark Dietz
ENGINEERS

NOTES:
. HMA Alternate Pavement Design is displayed on all Cross Sections.
. Any Existing Utility Locations Shown are approximate. Contractor shall verify locates before digging.

DESIGNED: JAL	DRAWN: MP
CHECKED: RBI	CHECKED: JAL

INDIANA
DEPARTMENT OF TRANSPORTATION

CROSS SECTIONS
LINE "PR-D-2"

HORIZONTAL SCALE	BRIDGE FILE
1" = 5'	
VERTICAL SCALE	DESIGNATION
1" = 5'	0100701
SURVEY BOOK	SHEETS
	91 of 159
CONTRACT	PROJECT
R-30397	0100701

11:47:32 AM 8/26/2016 P:\0170190\Plans\Misc\03_XS_US27_10_PR02_sht.dgn

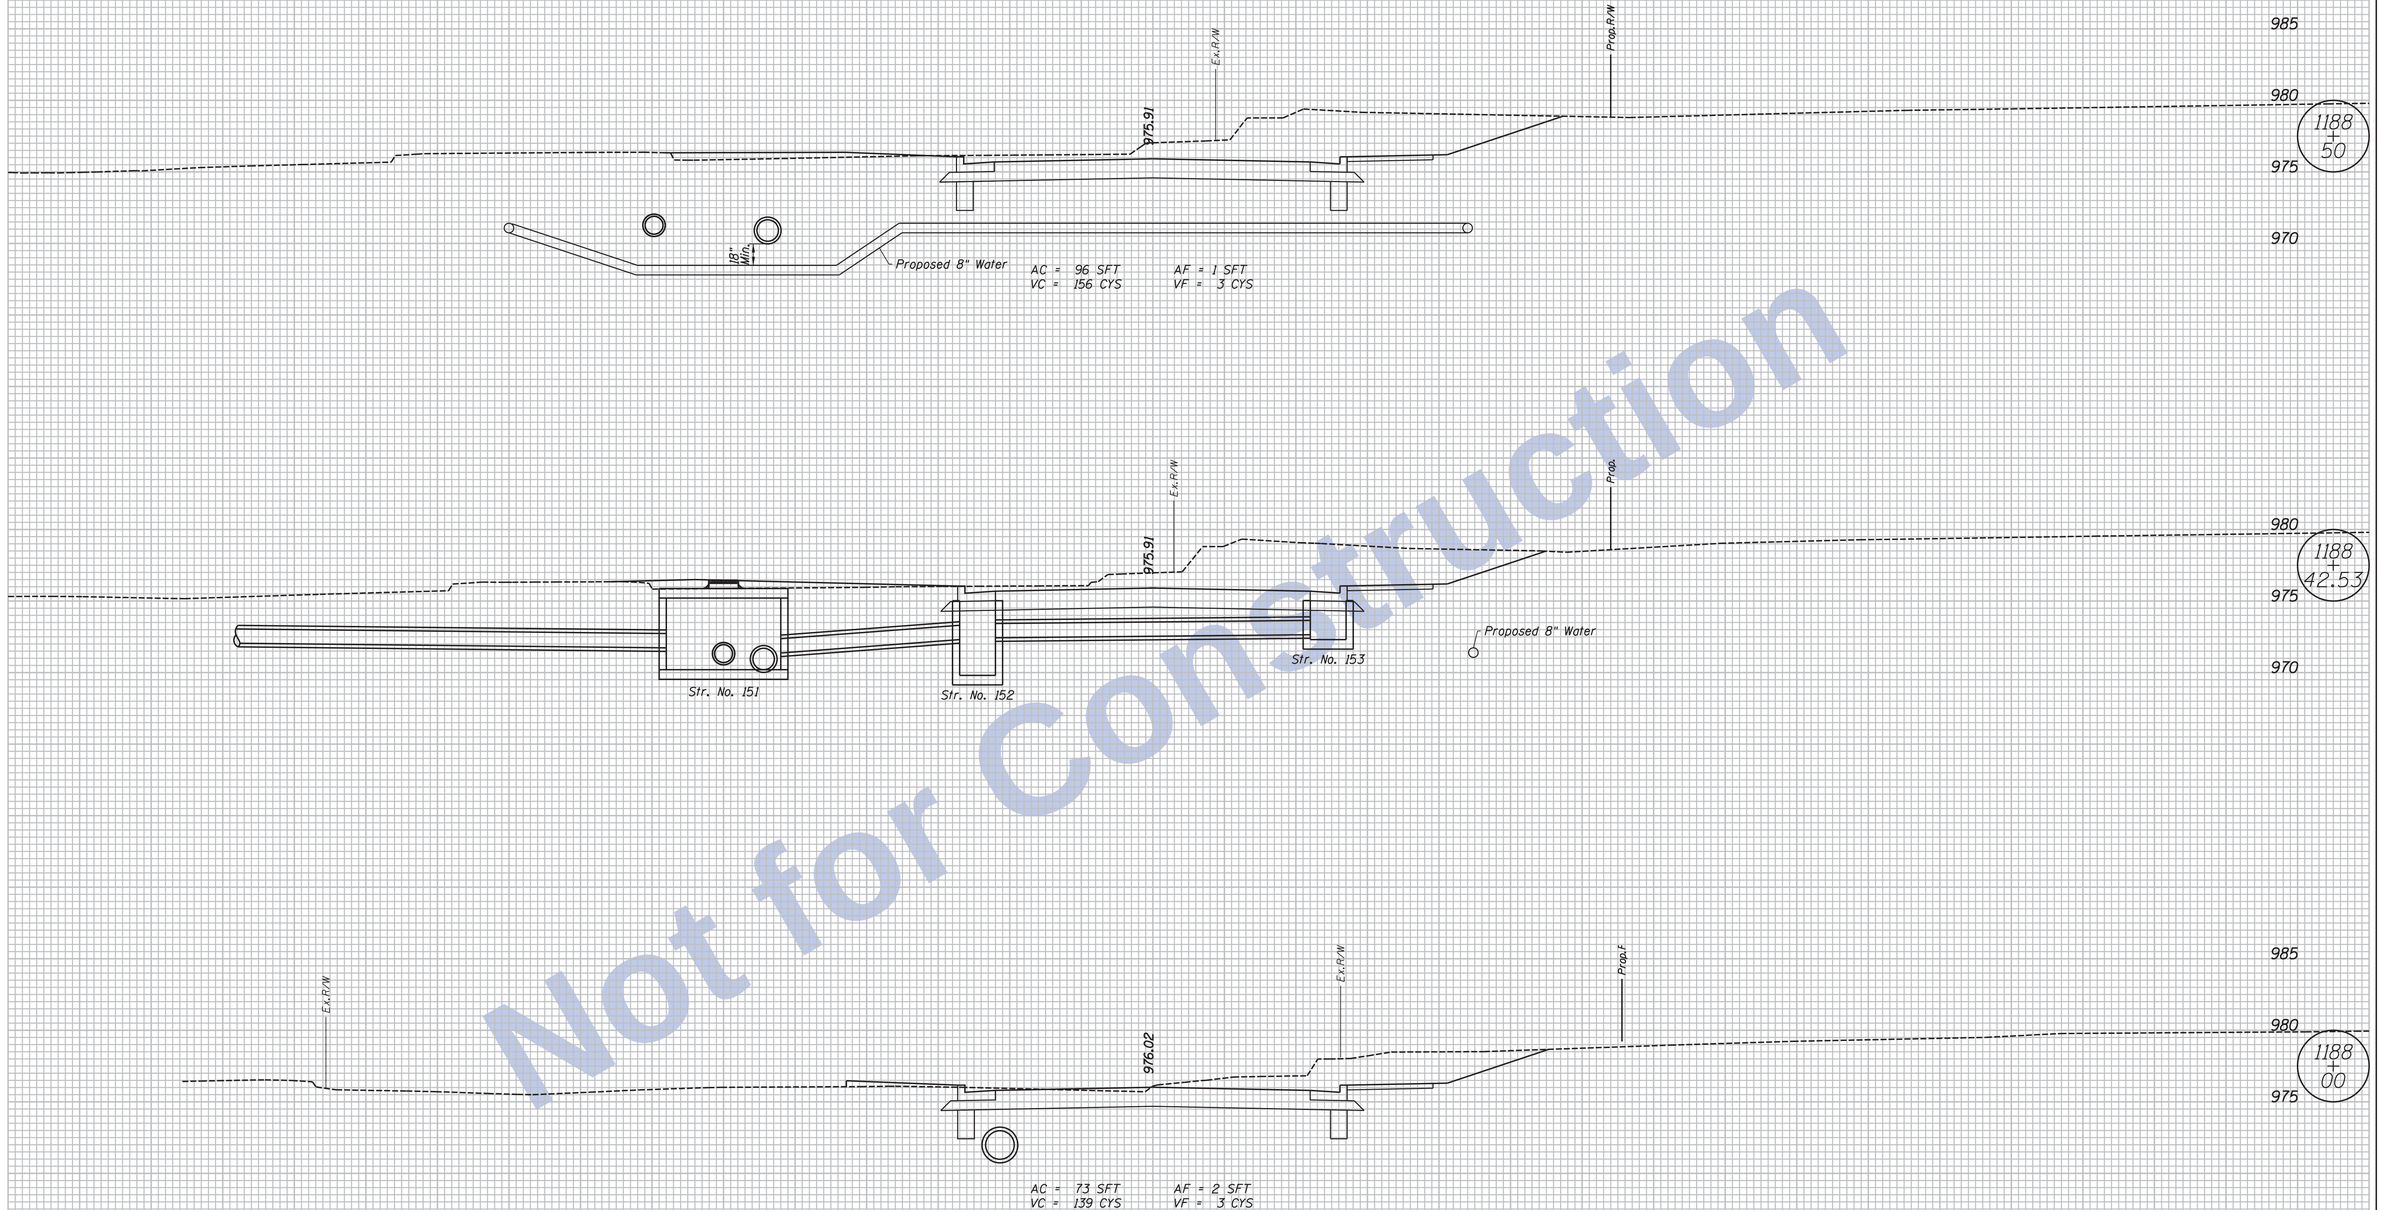

Not for Construction

Clark Dietz
ENGINEERS

NOTES:

. HMA Alternate Pavement Design is displayed on all Cross Sections.

. Any Existing Utility Locations Shown are approximate. Contractor shall verify locates before digging.

DESIGNED: JAL	DRAWN: MP
CHECKED: RBI	CHECKED: JAL

INDIANA
DEPARTMENT OF TRANSPORTATION

CROSS SECTIONS
LINE "PR-D-2"

HORIZONTAL SCALE	BRIDGE FILE
1" = 5'	
VERTICAL SCALE	DESIGNATION
1" = 5'	0100701
SURVEY BOOK	SHEETS
	92 of 159
CONTRACT	PROJECT
R-30397	0100701

11:47:32 AM 8/26/2016 P:\0170190\Plans\Wisc\03_XS_US27_10_PR02_sht.dgn

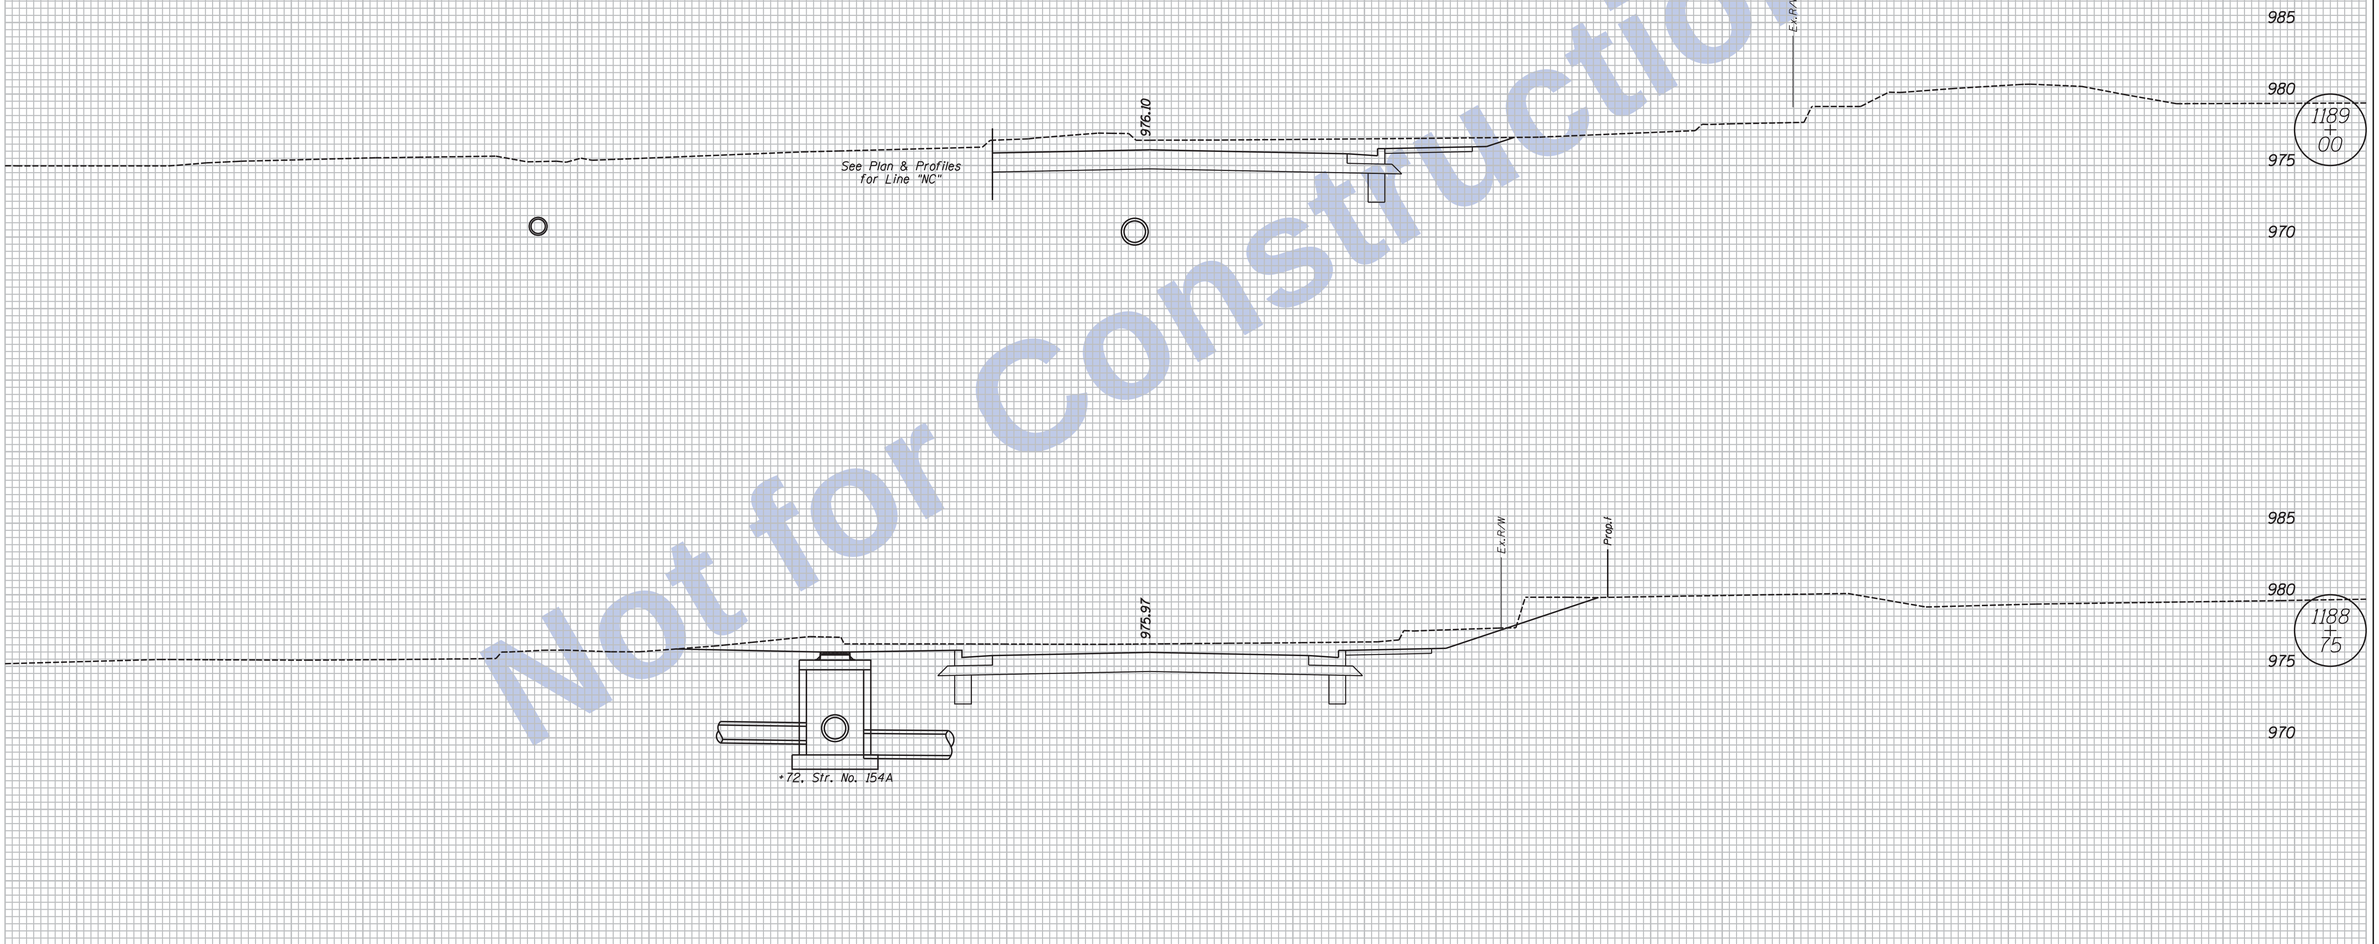

Not for Construction

11:47:33 AM 8/26/2016 P:\0170190\Plans\Misc\03_XS_US27_10_PRD2_sht.dgn

Clark Dietz
ENGINEERS

NOTES:
. HMA Alternate Pavement Design is displayed on all Cross Sections.
. Any Existing Utility Locations Shown are approximate. Contractor shall verify locates before digging.

DESIGNED: JAL	DRAWN: MP
CHECKED: RBI	CHECKED: JAL

INDIANA
DEPARTMENT OF TRANSPORTATION

CROSS SECTIONS
LINE "PR-D-2"

HORIZONTAL SCALE 1" = 5'	BRIDGE FILE
VERTICAL SCALE 1" = 5'	DESIGNATION 0100701
SURVEY BOOK	SHEETS 93 of 159
CONTRACT R-30397	PROJECT 0100701

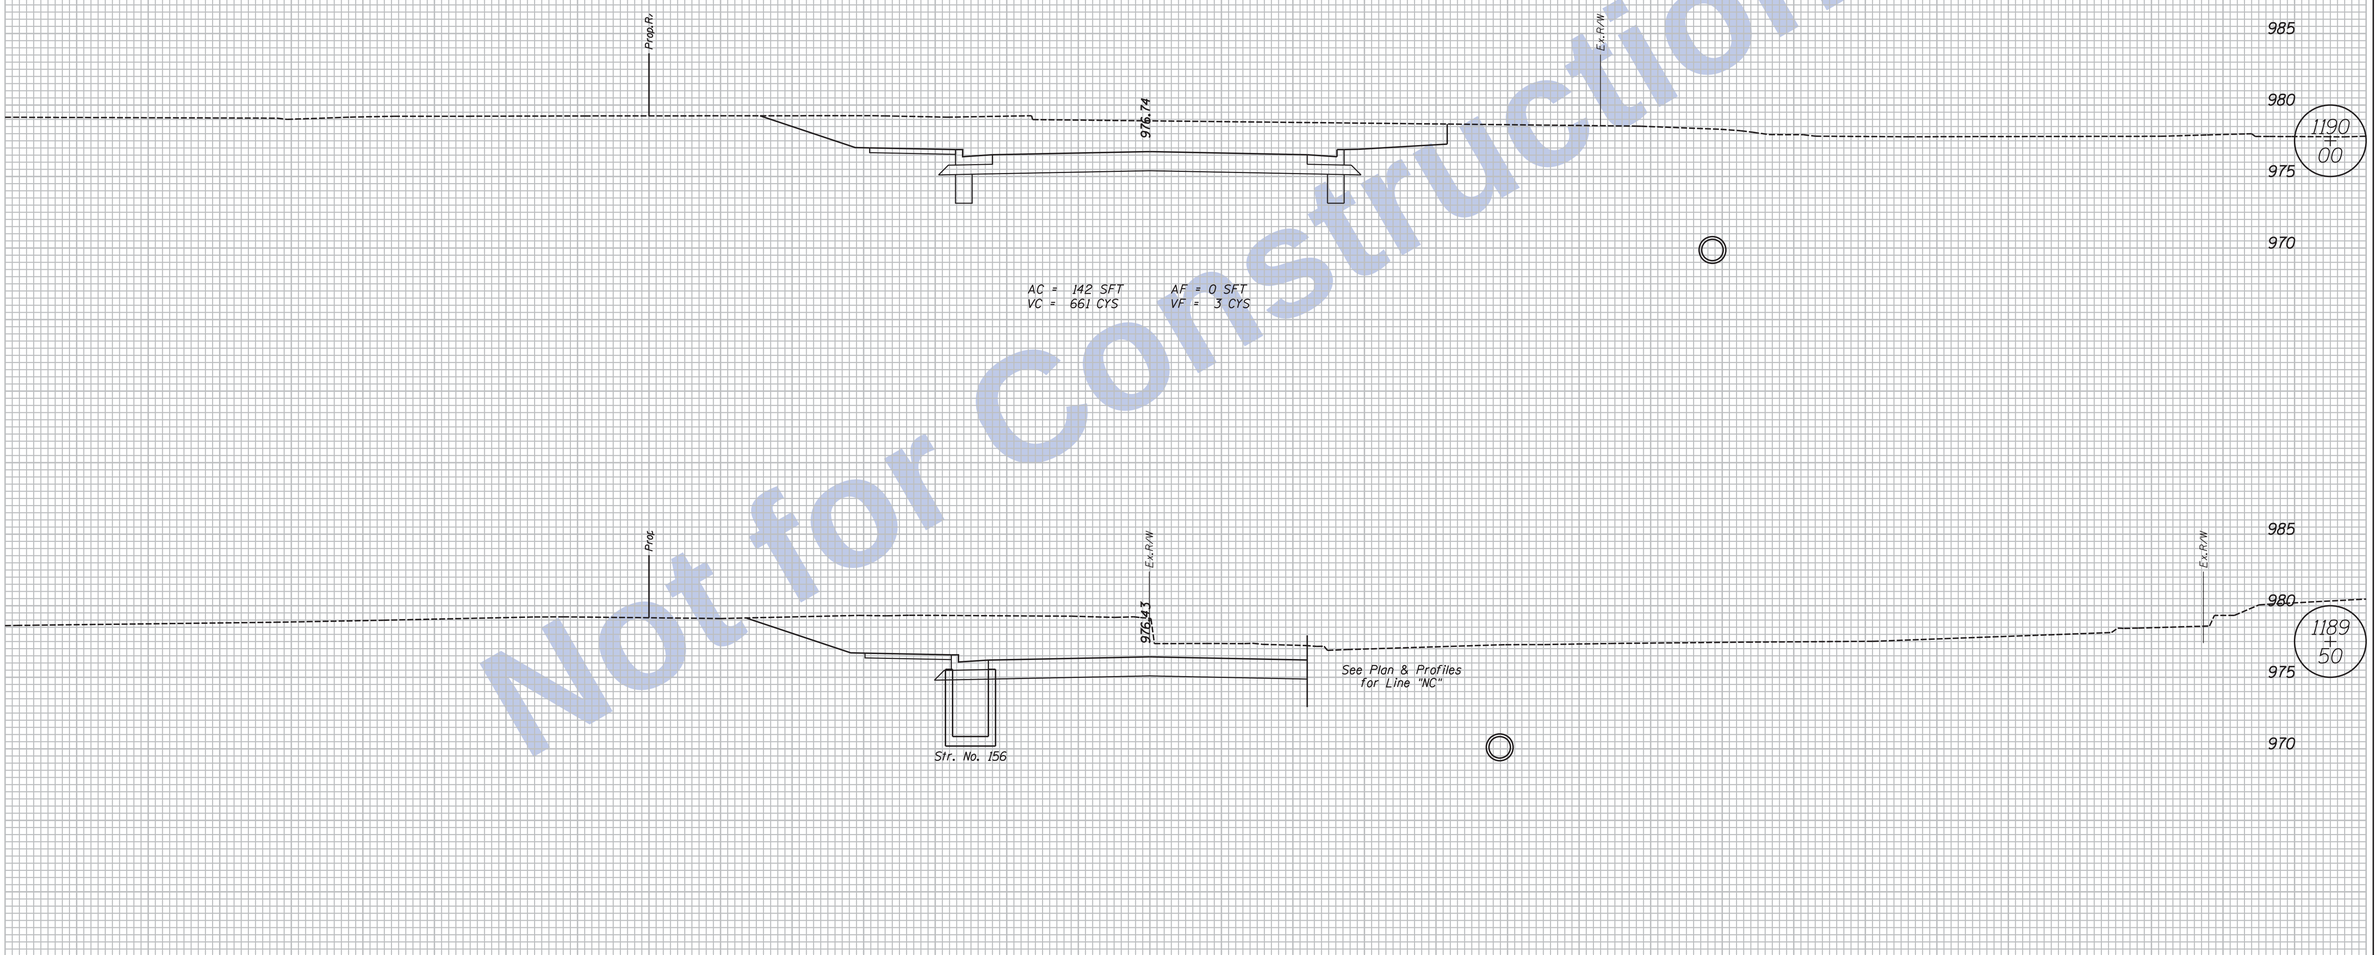

Not for Construction

Clark Dietz
ENGINEERS

NOTES:

. HMA Alternate Pavement Design is displayed on all Cross Sections.

. Any Existing Utility Locations Shown are approximate. Contractor shall verify locates before digging.

DESIGNED: JAL	DRAWN: MP
CHECKED: RBI	CHECKED: JAL

INDIANA
DEPARTMENT OF TRANSPORTATION

CROSS SECTIONS
LINE "PR-D-2"

HORIZONTAL SCALE	BRIDGE FILE
1" = 5'	
VERTICAL SCALE	DESIGNATION
1" = 5'	0100701
SURVEY BOOK	SHEETS
	94 of 159
CONTRACT	PROJECT
R-30397	0100701

11:47:33 AM 8/26/2016 P:\0170190\Plans\Misc\03_XS_US27_10_PRD2_sht.dgn

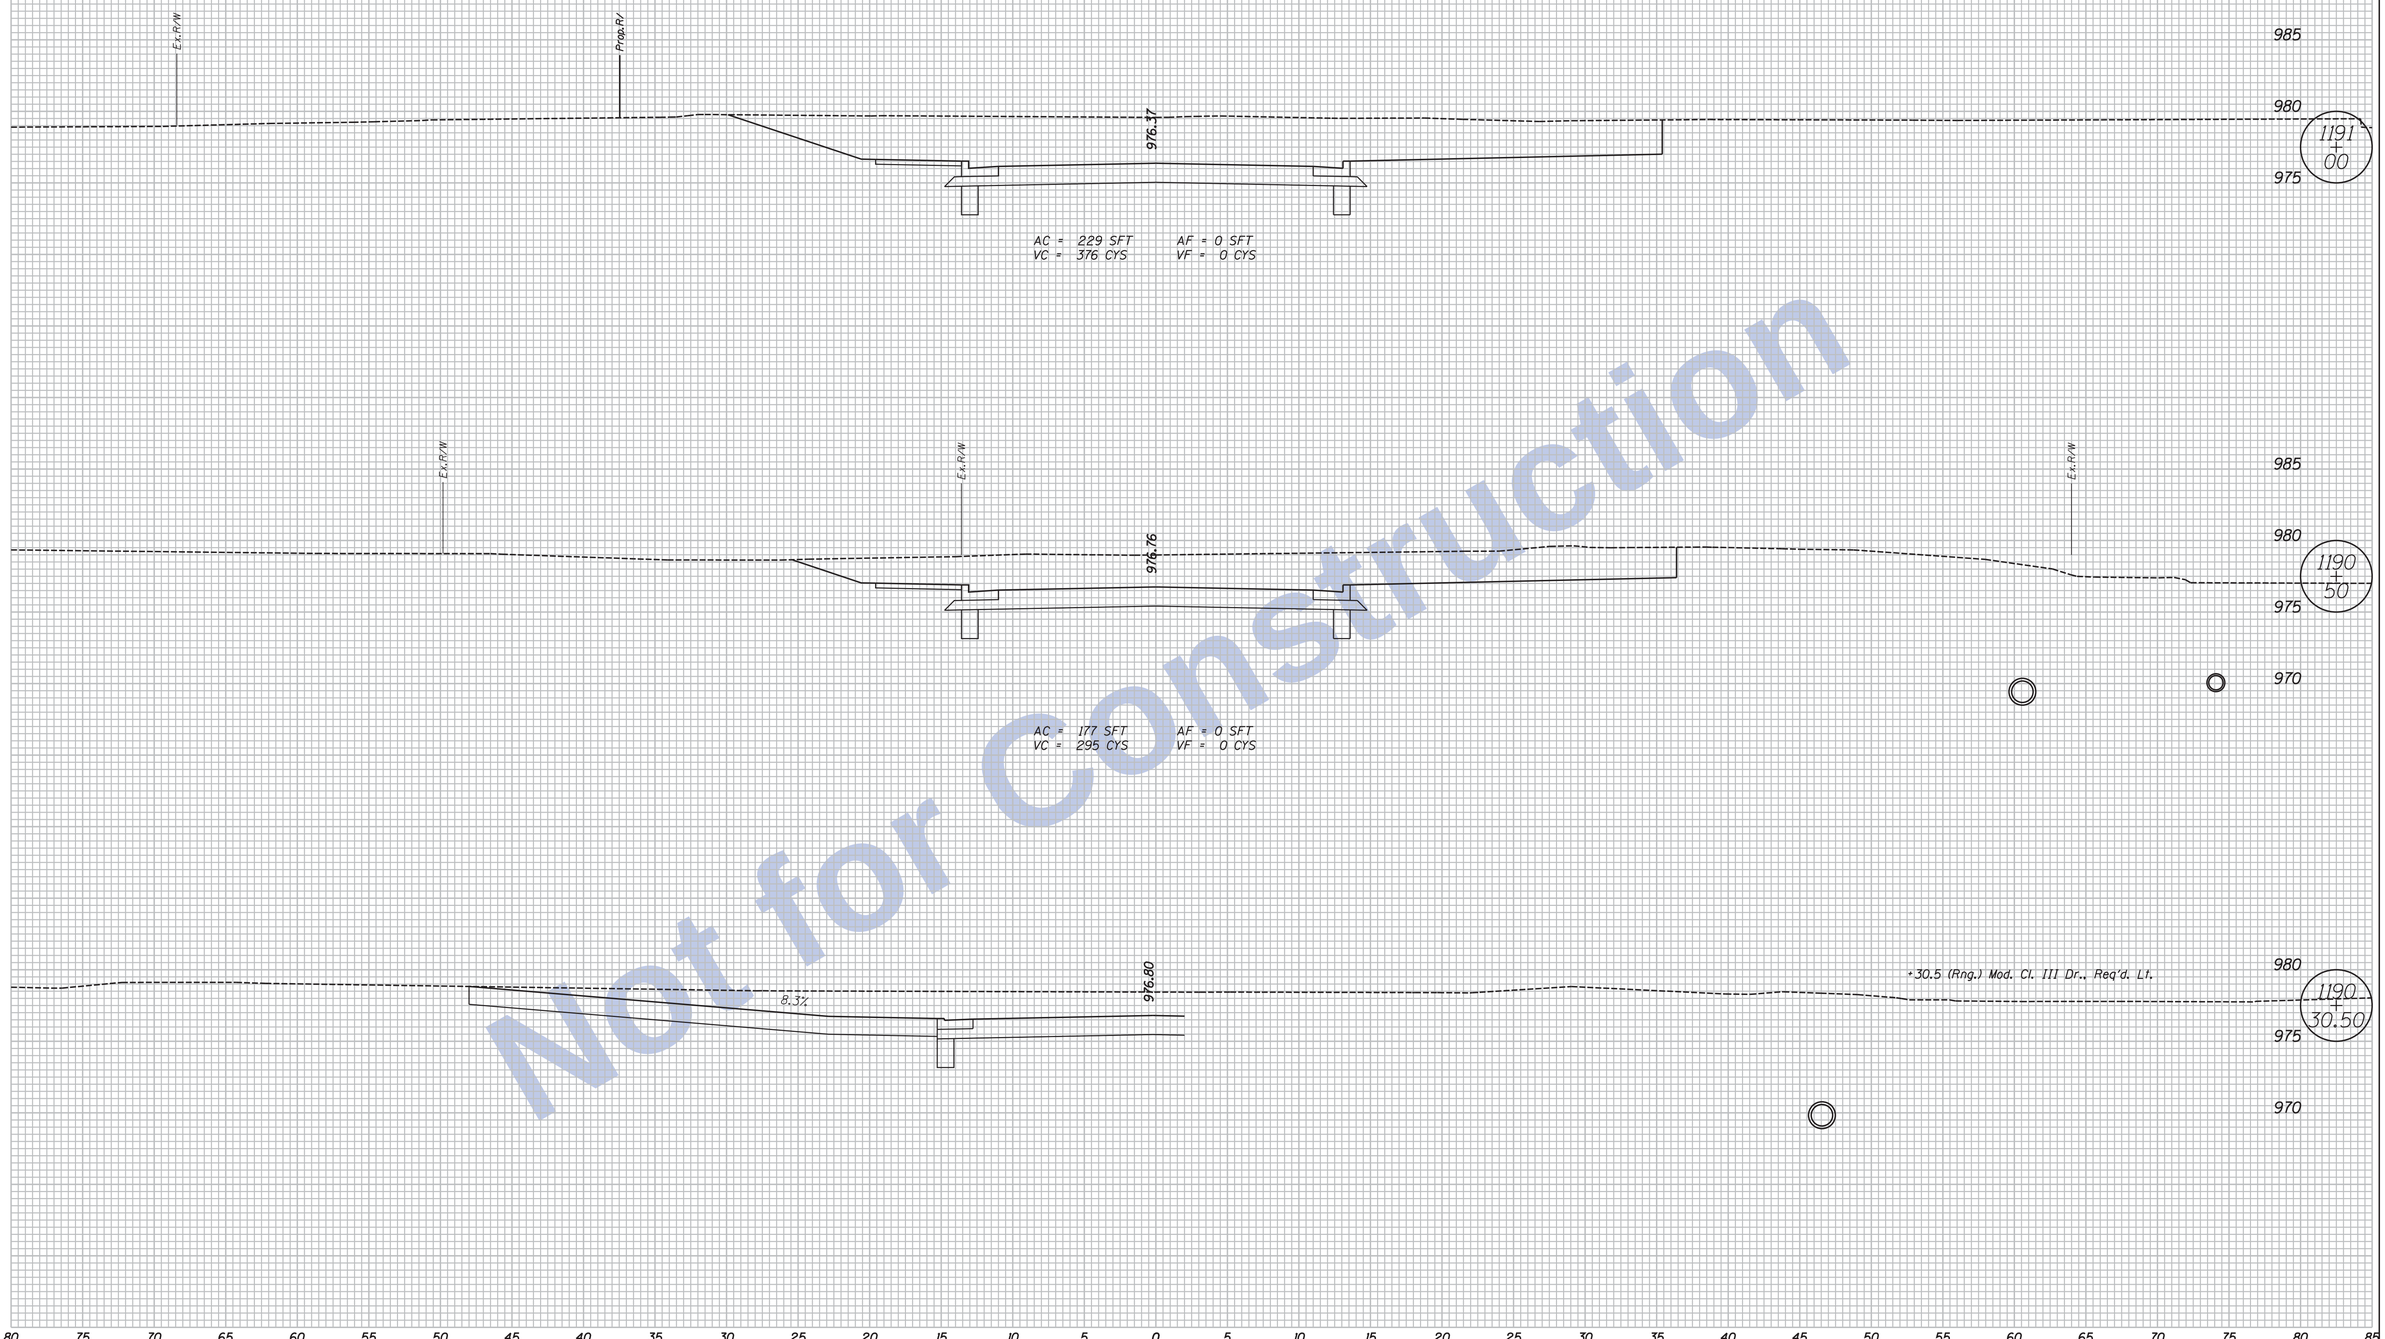

Not for Construction

Clark Dietz
ENGINEERS

NOTES:

. HMA Alternate Pavement Design is displayed on all Cross Sections.

. Any Existing Utility Locations Shown are approximate. Contractor shall verify locates before digging.

DESIGNED: JAL	DRAWN: MP
CHECKED: RBI	CHECKED: JAL

INDIANA
DEPARTMENT OF TRANSPORTATION

CROSS SECTIONS
LINE "PR-D-2"

HORIZONTAL SCALE	BRIDGE FILE
1" = 5'	
VERTICAL SCALE	DESIGNATION
1" = 5'	0100701
SURVEY BOOK	SHEETS
	95 of 159
CONTRACT	PROJECT
R-30397	0100701

11:47:33 AM 8/26/2016 P:\0170190\Plans\Misc\03_XS_US27_10_PR02_sht.dgn

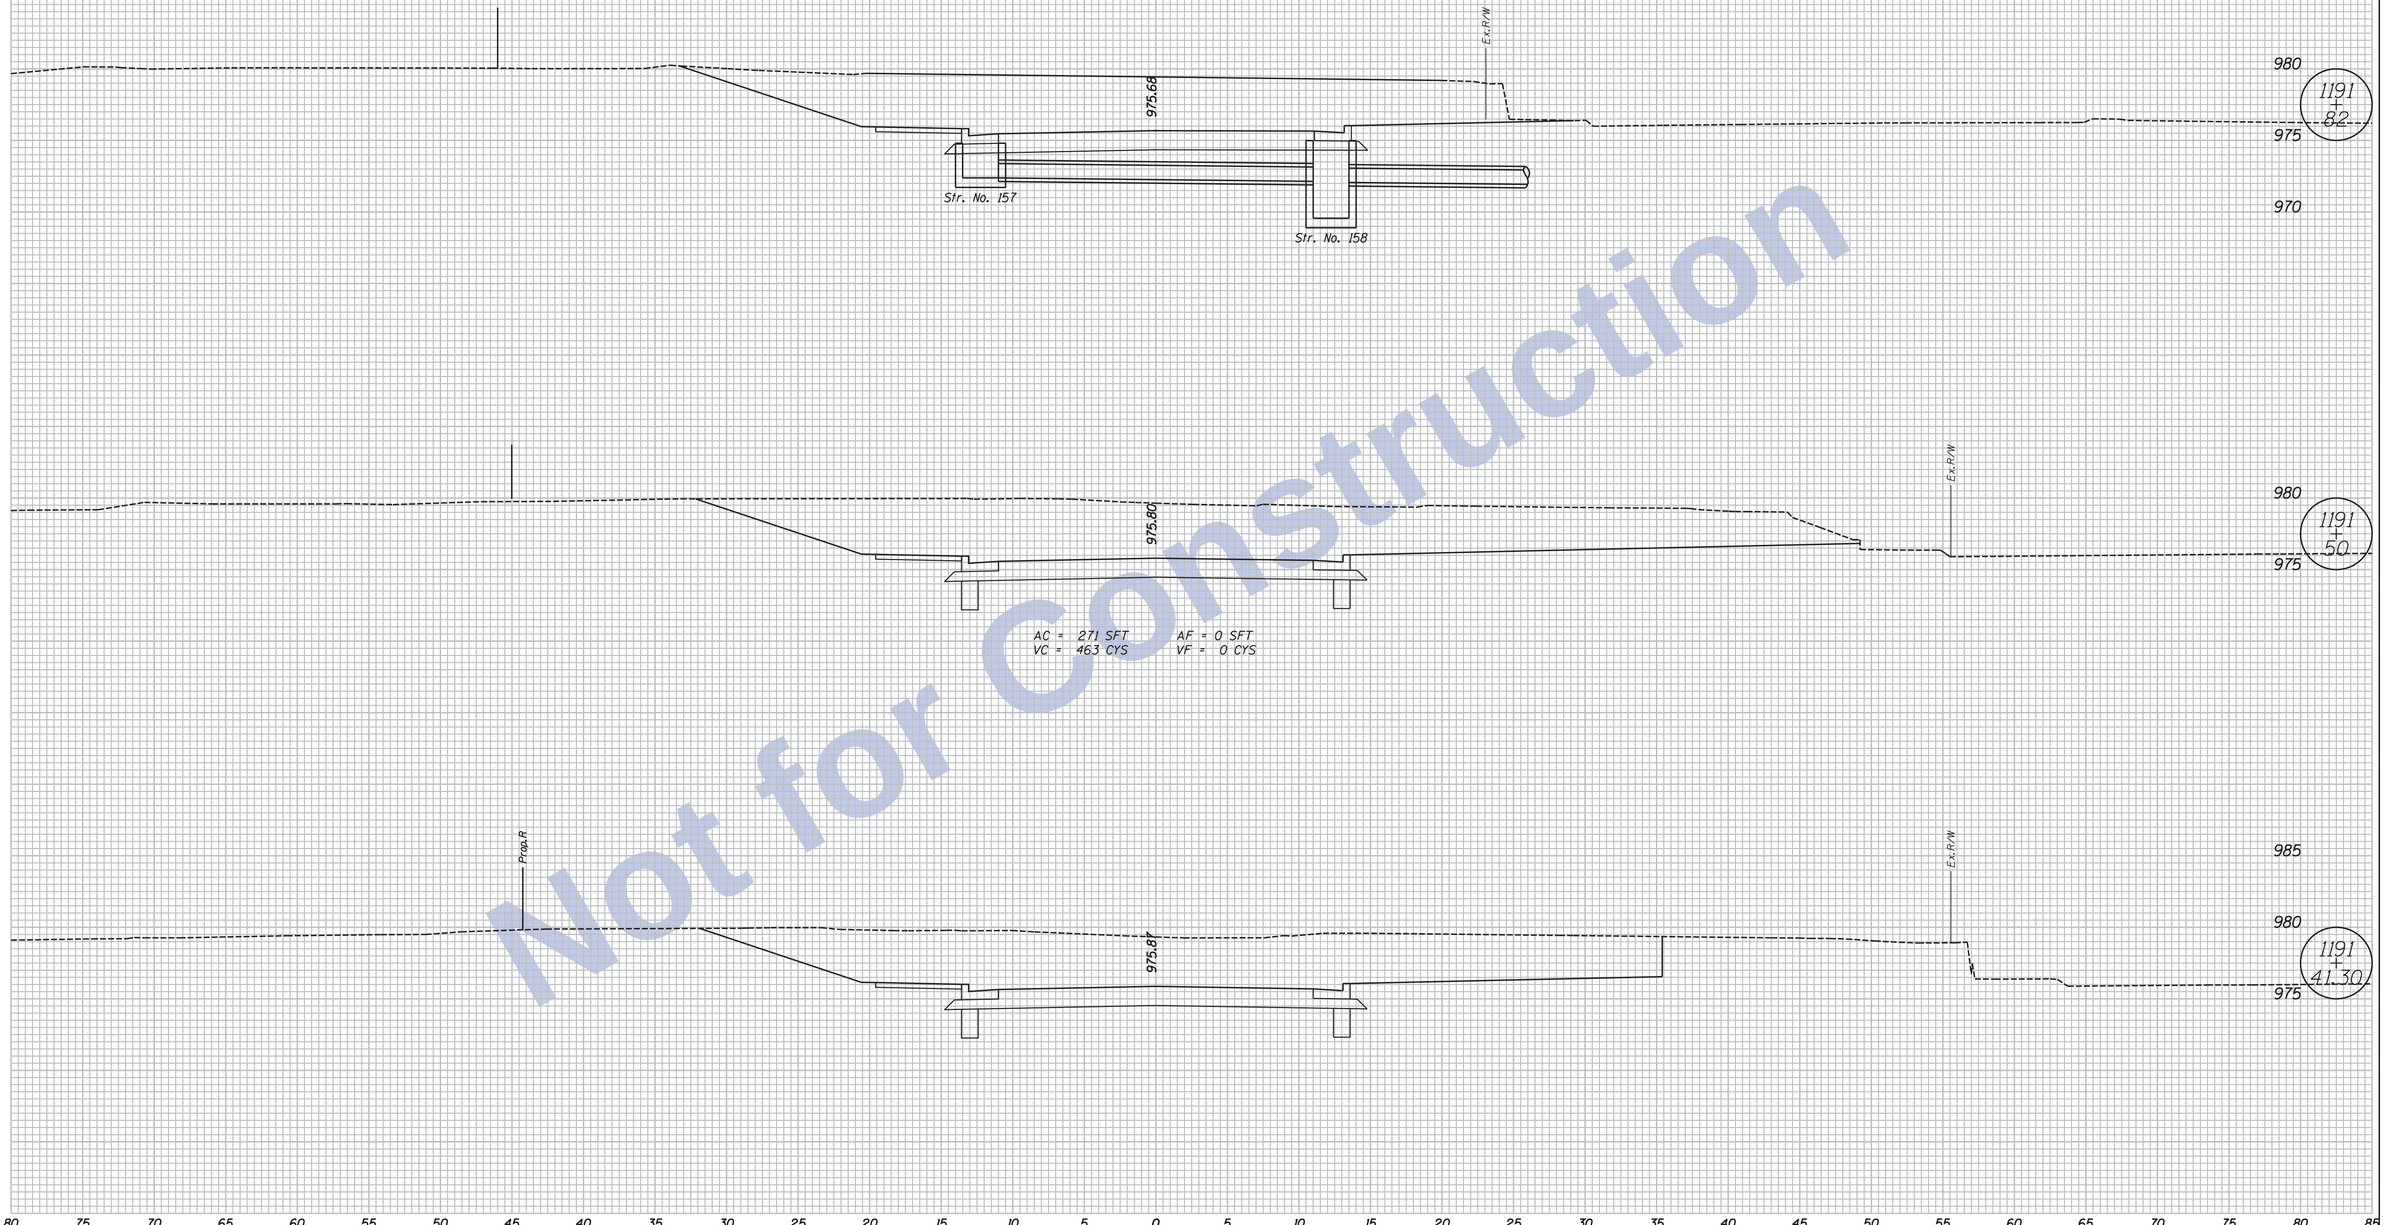

Not for Construction

Clark Dietz
ENGINEERS

NOTES:

. HMA Alternate Pavement Design is displayed on all Cross Sections.

. Any Existing Utility Locations Shown are approximate. Contractor shall verify locates before digging.

DESIGNED: JAL	DRAWN: MP
CHECKED: RBI	CHECKED: JAL

INDIANA
DEPARTMENT OF TRANSPORTATION

CROSS SECTIONS
LINE "PR-D-2"

HORIZONTAL SCALE	BRIDGE FILE
1" = 5'	
VERTICAL SCALE	DESIGNATION
1" = 5'	0100701
SURVEY BOOK	SHEETS
	96 of 159
CONTRACT	PROJECT
R-30397	0100701

11:47:33 AM 8/26/2016 P:\0170190\Plans\Wise\03_XS_US27_10_PR02_sht.dgn

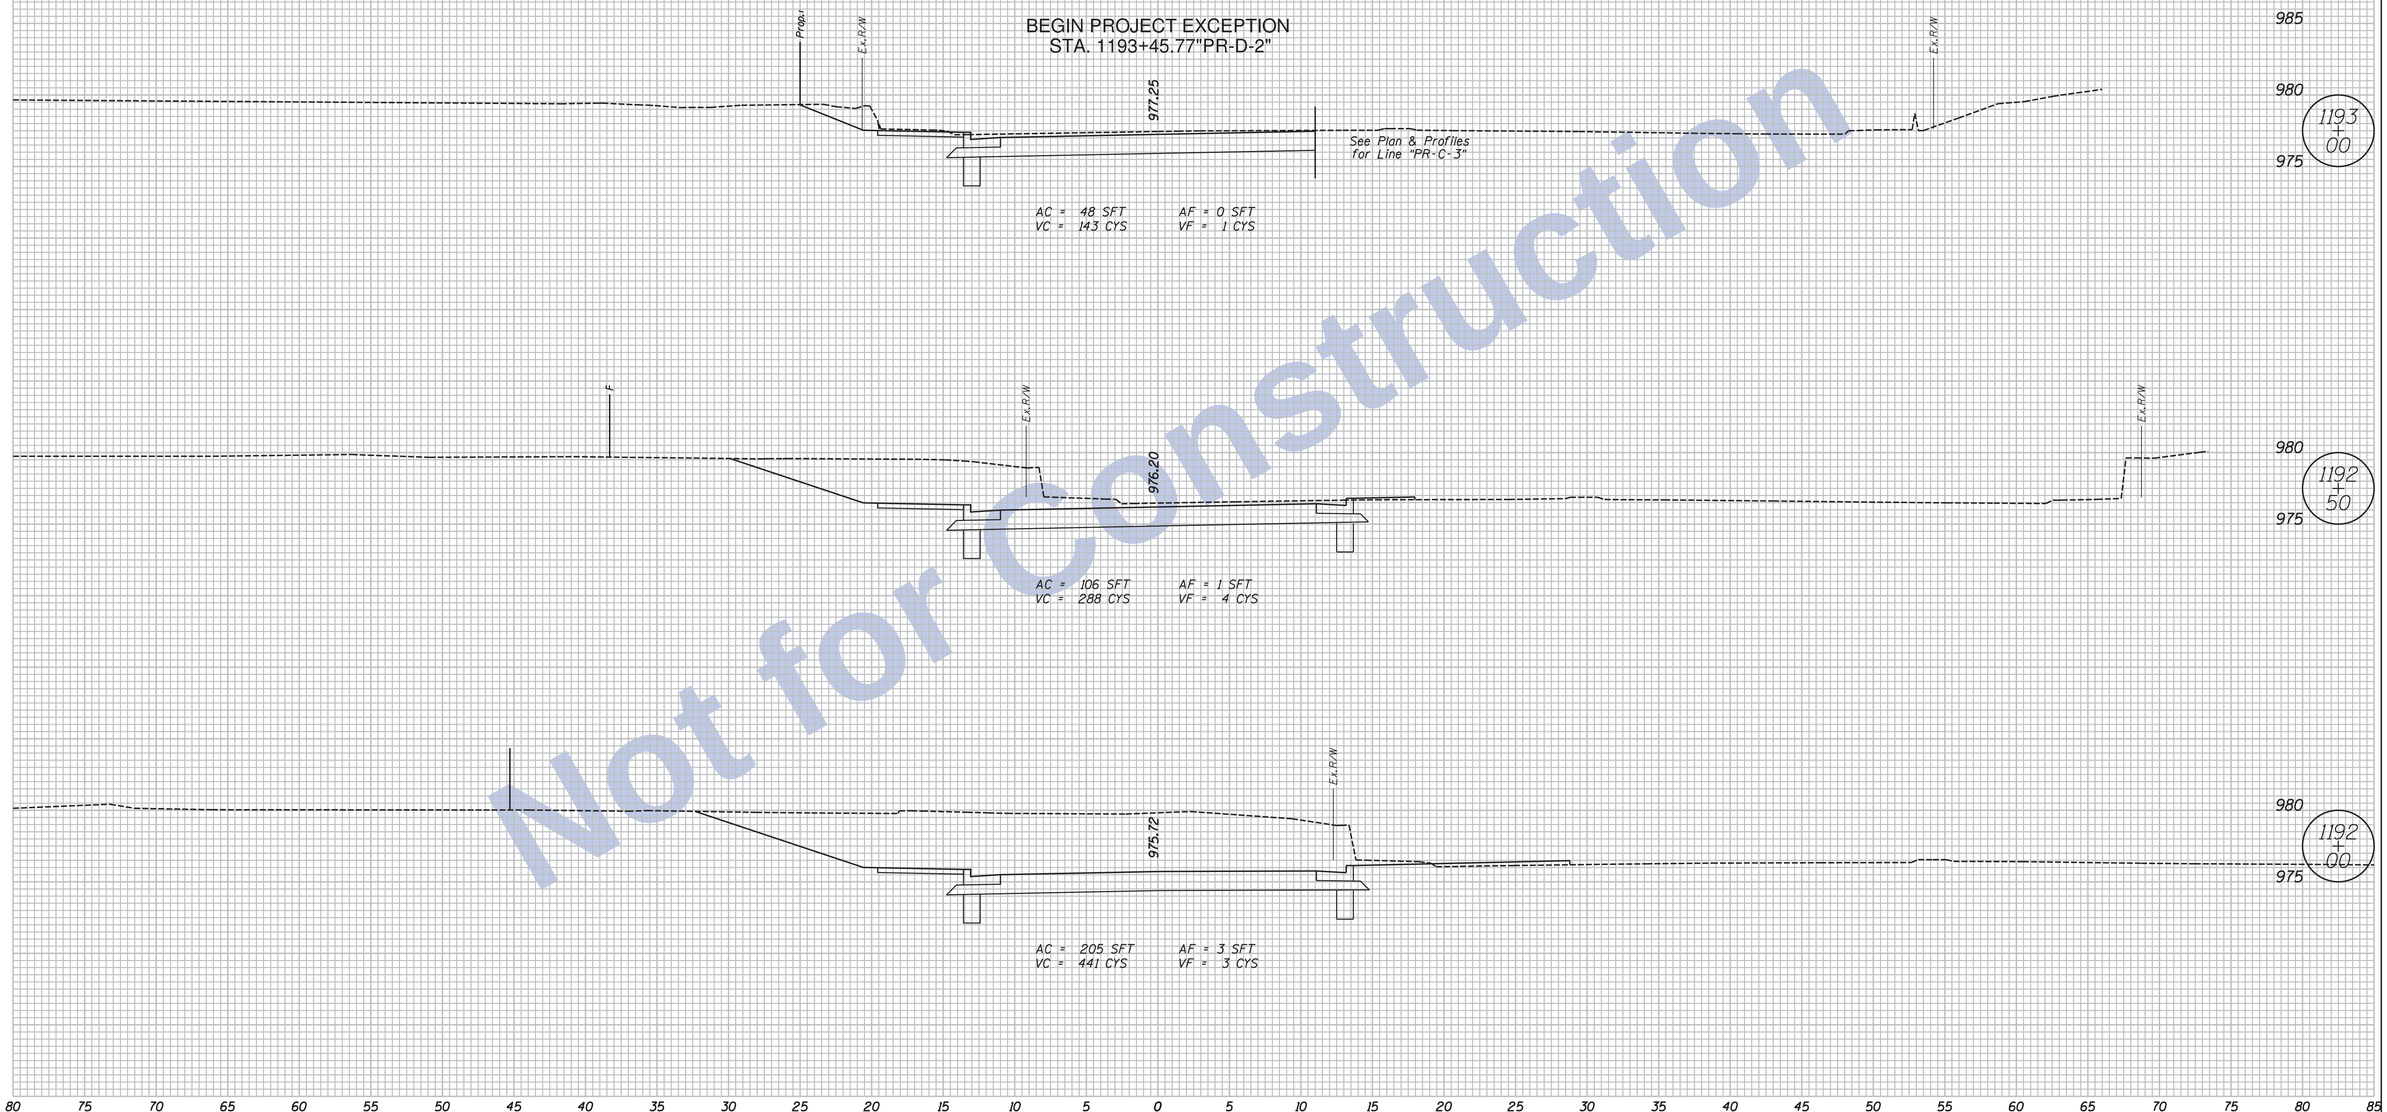

Not for Construction

Clark Dietz
ENGINEERS

NOTES:

1. HMA Alternate Pavement Design is displayed on all Cross Sections.
2. Any Existing Utility Locations Shown are approximate. Contractor shall verify locates before digging.

DESIGNED: JAL	DRAWN: MP
CHECKED: RBI	CHECKED: JAL

INDIANA
DEPARTMENT OF TRANSPORTATION

CROSS SECTIONS
LINE "PR-D-2"

HORIZONTAL SCALE	BRIDGE FILE
1" = 5'	
VERTICAL SCALE	DESIGNATION
1" = 5'	0100701

SURVEY BOOK	SHEETS
	97 of 159
CONTRACT	PROJECT
R-30397	0100701

11:47:34 AM 8/26/2016 P:\0170190\Plans\Misc\03_XS_US27_10_PR02_sht.dgn

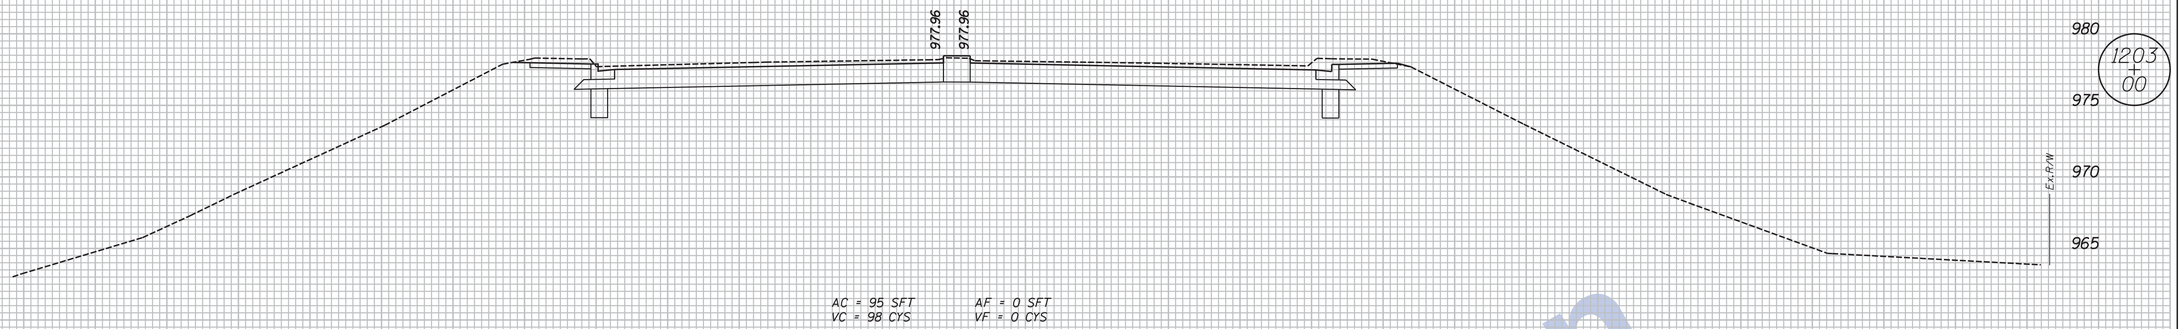

AC = 95 SFT
VC = 98 CYS

AF = 0 SFT
VF = 0 CYS

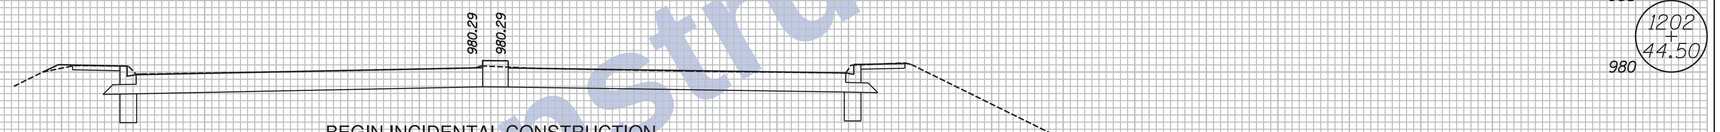

BEGIN INCIDENTAL CONSTRUCTION
STA. 1202+44.49"PR-C-3"

AC = 0 SFT
VC = 2517 CYS

AF = 0 SFT
VF = 0 CYS

END CONSTRUCTION
STA. 1193+45.77"PR-C-3"

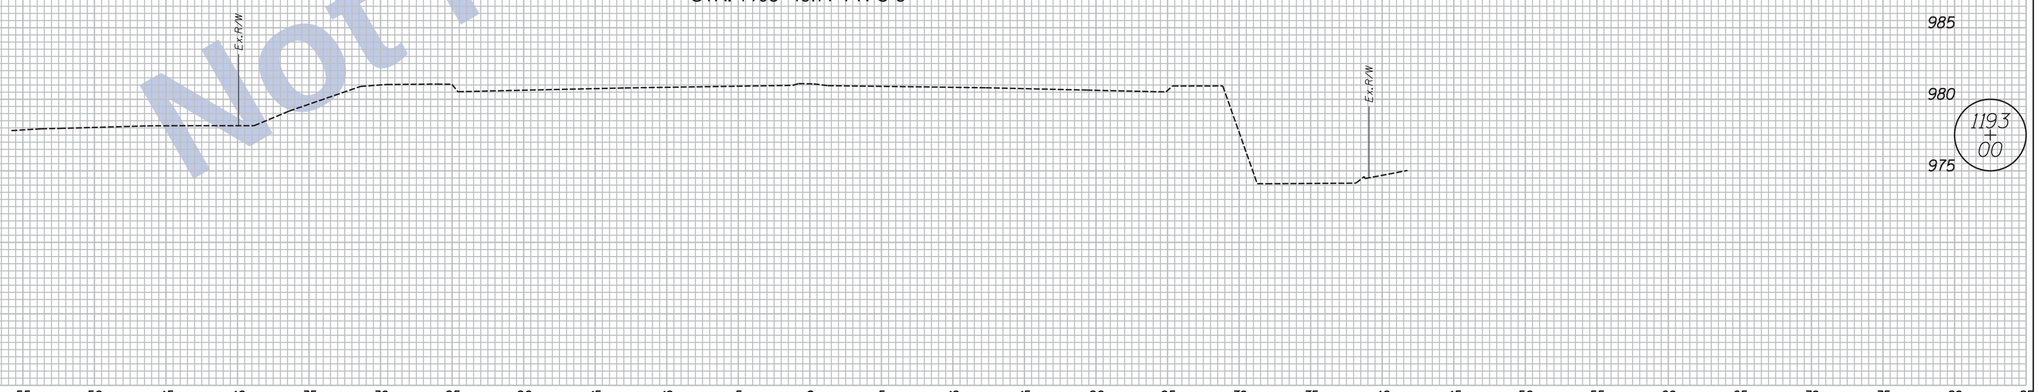

Not for Construction

Clark Dietz
ENGINEERS

NOTES:
. HMA Alternate Pavement Design is displayed on all Cross Sections.

. Any Existing Utility Locations Shown are approximate. Contractor shall verify locates before digging.

DESIGNED: JAL	DRAWN: MP
CHECKED: RBI	CHECKED: JAL

INDIANA
DEPARTMENT OF TRANSPORTATION

CROSS SECTIONS
LINE "PR-C-3"

HORIZONTAL SCALE	BRIDGE FILE
1" = 5'	
VERTICAL SCALE	DESIGNATION
1" = 5'	0100701
SURVEY BOOK	SHEETS
	98 of 159
CONTRACT	PROJECT
R-30397	0100701

11:47:37 AM 8/26/2016 P:\0170190\Plans\Misc\04_XS_US27_07_PRC3_sht.dgn

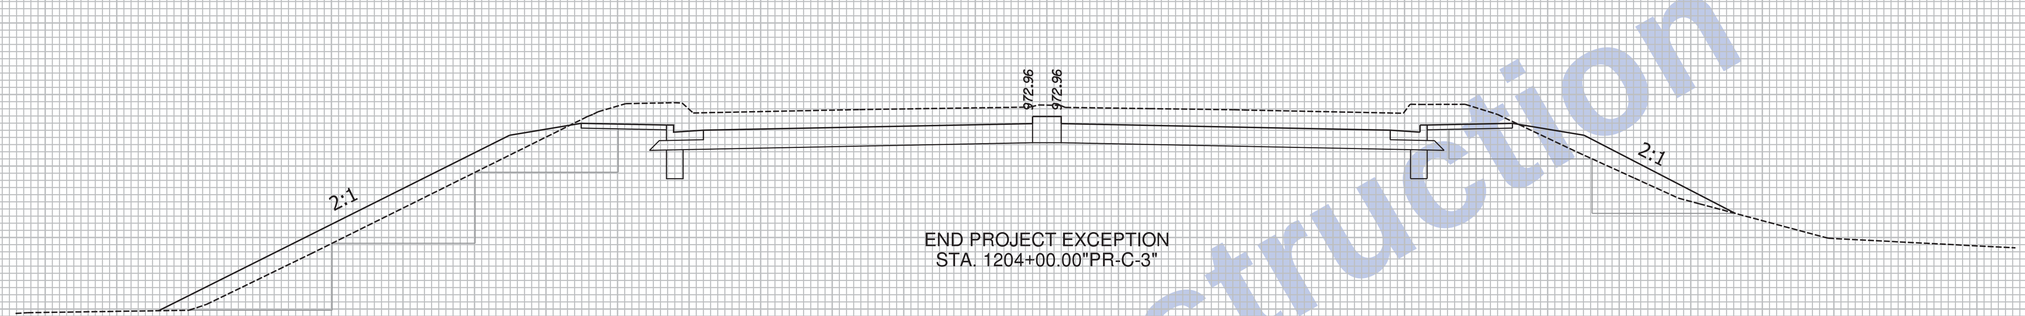

END PROJECT EXCEPTION
STA. 1204+00.00"PR-C-3"

AC = 160 SFT
VC = 263 CYS

AF = 0 SFT
VF = 0 CYS

AB = 102 SFT
VB = 95 CYS

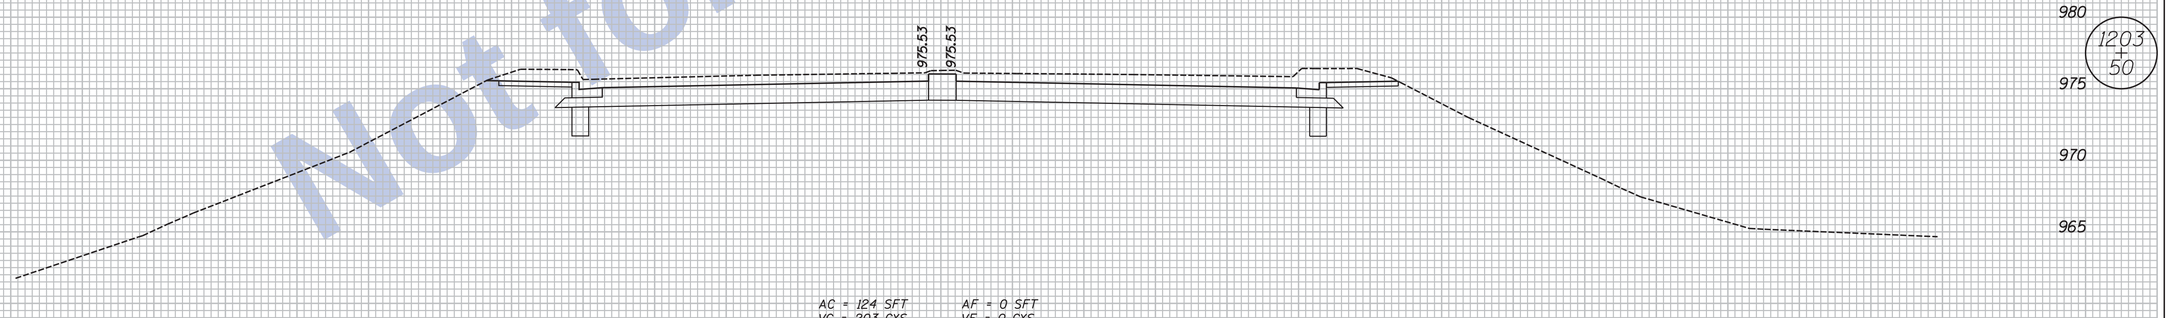

AC = 124 SFT
VC = 203 CYS

AF = 0 SFT
VF = 0 CYS

80 75 70 65 60 55 50 45 40 35 30 25 20 15 10 5 0 5 10 15 20 25 30 35 40 45 50 55 60 65 70 75 80 85

Not for Construction

Clark Dietz
ENGINEERS

NOTES:
. HMA Alternate Pavement Design is displayed on all Cross Sections.
. Any Existing Utility Locations Shown are approximate. Contractor shall verify locates before digging.

DESIGNED: JAL	DRAWN: MP
CHECKED: RBI	CHECKED: JAL

INDIANA
DEPARTMENT OF TRANSPORTATION

CROSS SECTIONS
LINE "PR-C-3"

HORIZONTAL SCALE	BRIDGE FILE
1" = 5'	
VERTICAL SCALE	DESIGNATION
1" = 5'	0100701
SURVEY BOOK	SHEETS
	99 of 159
CONTRACT	PROJECT
R-30397	0100701

11:47:37 AM 8/26/2016 P:\0170190\Plans\Misc\04_XS_US27_07_PRC3_sht.dgn

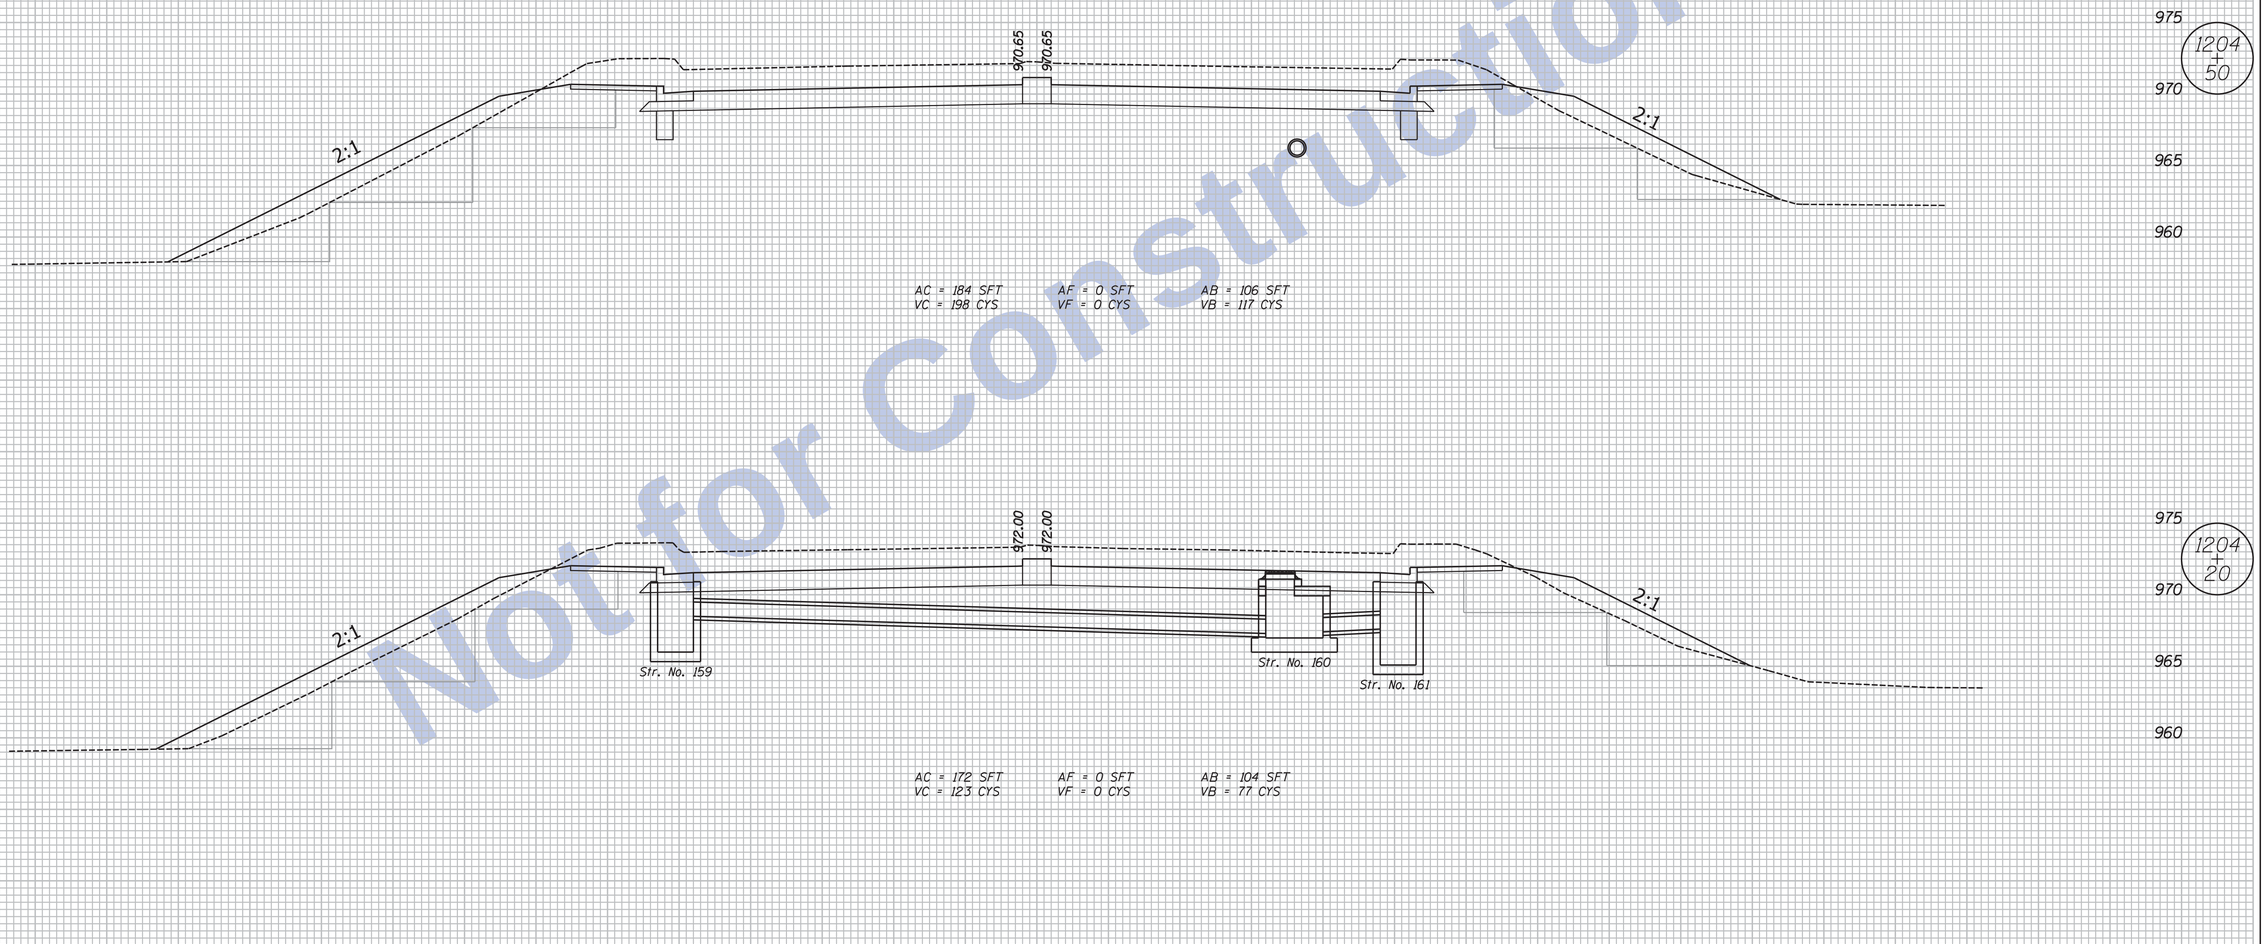

Not for Construction

11:47:37 AM 8/26/2016 P:\0170190\Plans\Misc\04_XS_US27_07_PRC3_sht.dgn

Clark Dietz
ENGINEERS

NOTES:

. HMA Alternate Pavement Design is displayed on all Cross Sections.

. Any Existing Utility Locations Shown are approximate. Contractor shall verify locates before digging.

DESIGNED: JAL	DRAWN: MP
CHECKED: RBI	CHECKED: JAL

INDIANA
DEPARTMENT OF TRANSPORTATION

CROSS SECTIONS
LINE "PR-C-3"

HORIZONTAL SCALE	BRIDGE FILE
1" = 5'	
VERTICAL SCALE	DESIGNATION
1" = 5'	0100701
SURVEY BOOK	SHEETS
	100 of 159
CONTRACT	PROJECT
R-30397	0100701

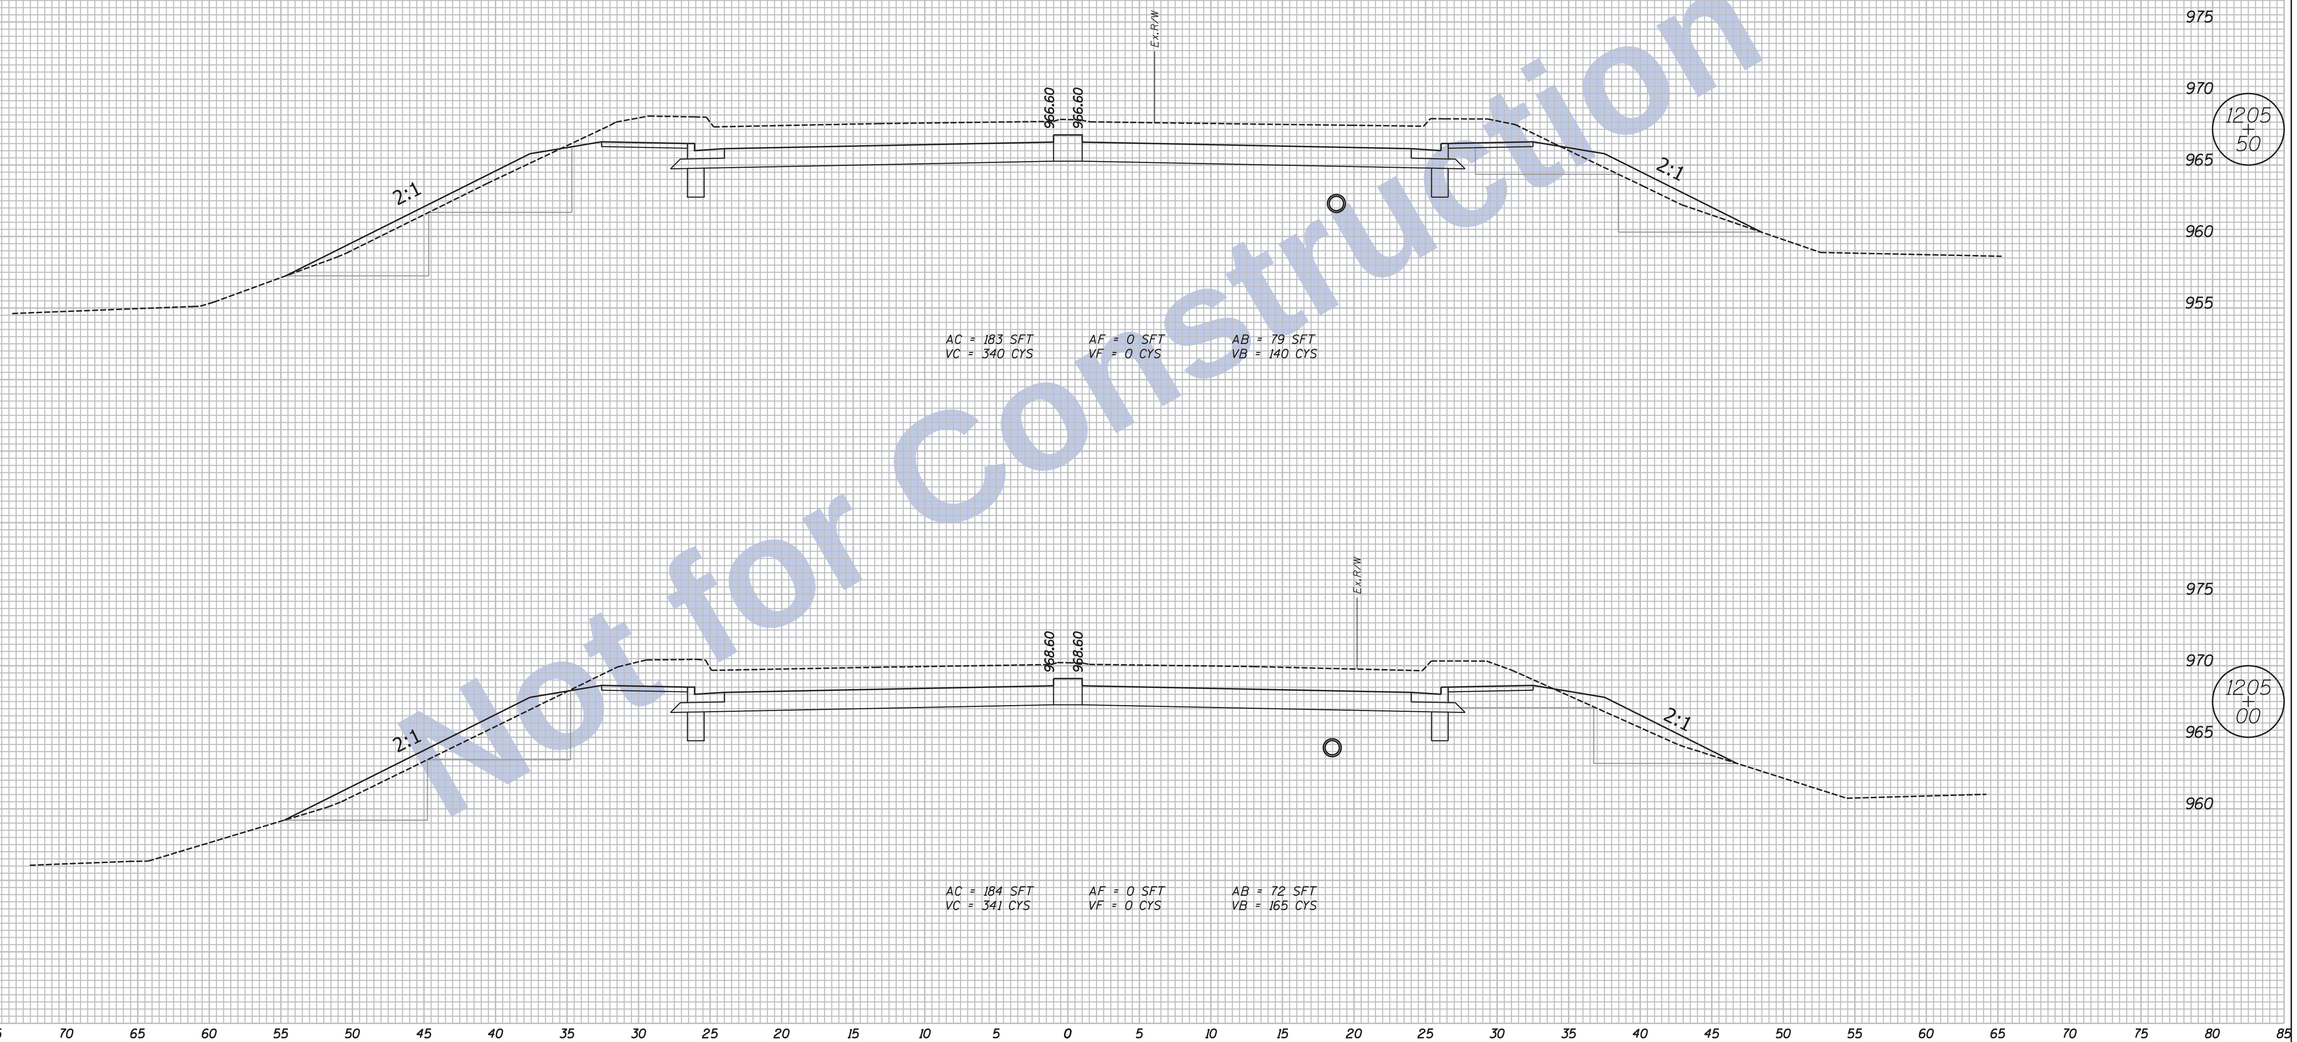

Not for Construction

11:47:37 AM 8/26/2016 P:\0170190\Plans\Misc\04_XS_US27_07_PRC3_sht.dgn

Clark Dietz
ENGINEERS

NOTES:
. HMA Alternate Pavement Design is displayed on all Cross Sections.
. Any Existing Utility Locations Shown are approximate. Contractor shall verify locates before digging.

DESIGNED: JAL	DRAWN: MP
CHECKED: RBI	CHECKED: JAL

INDIANA
DEPARTMENT OF TRANSPORTATION

CROSS SECTIONS
LINE "PR-C-3"

HORIZONTAL SCALE	BRIDGE FILE
1" = 5'	
VERTICAL SCALE	DESIGNATION
1" = 5'	0100701
SURVEY BOOK	SHEETS
	101 of 159
CONTRACT	PROJECT
R-30397	0100701

AC = 175 SFT
VC = 328 CYS

AF = 0 SFT
VF = 0 CYS

AF = 58 SFT
VB = 135 CYS

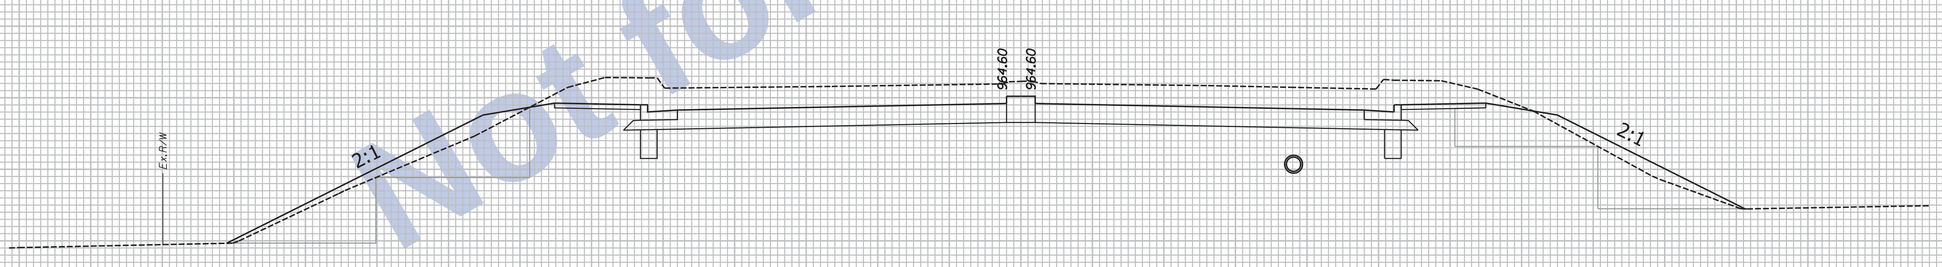

AC = 179 SFT
VC = 335 CYS

AF = 0 SFT
VF = 0 CYS

AB = 88 SFT
VB = 155 CYS

80 75 70 65 60 55 50 45 40 35 30 25 20 15 10 5 0 5 10 15 20 25 30 35 40 45 50 55 60 65 70 75 80 85

Not for Construction

Clark Dietz
ENGINEERS

NOTES:

. HMA Alternate Pavement Design is displayed on all Cross Sections.

. Any Existing Utility Locations Shown are approximate. Contractor shall verify locates before digging.

DESIGNED: JAL	DRAWN: MP
CHECKED: RBI	CHECKED: JAL

INDIANA
DEPARTMENT OF TRANSPORTATION

CROSS SECTIONS
LINE "PR-C-3"

HORIZONTAL SCALE	BRIDGE FILE
1" = 5'	
VERTICAL SCALE	DESIGNATION
1" = 5'	0100701
SURVEY BOOK	SHEETS
	102 of 159
CONTRACT	PROJECT
R-30397	0100701

11:47:38 AM 8/26/2016 P:\0170190\Plans\Misc\04_XS_US27_07_PRC3_sht.dgn

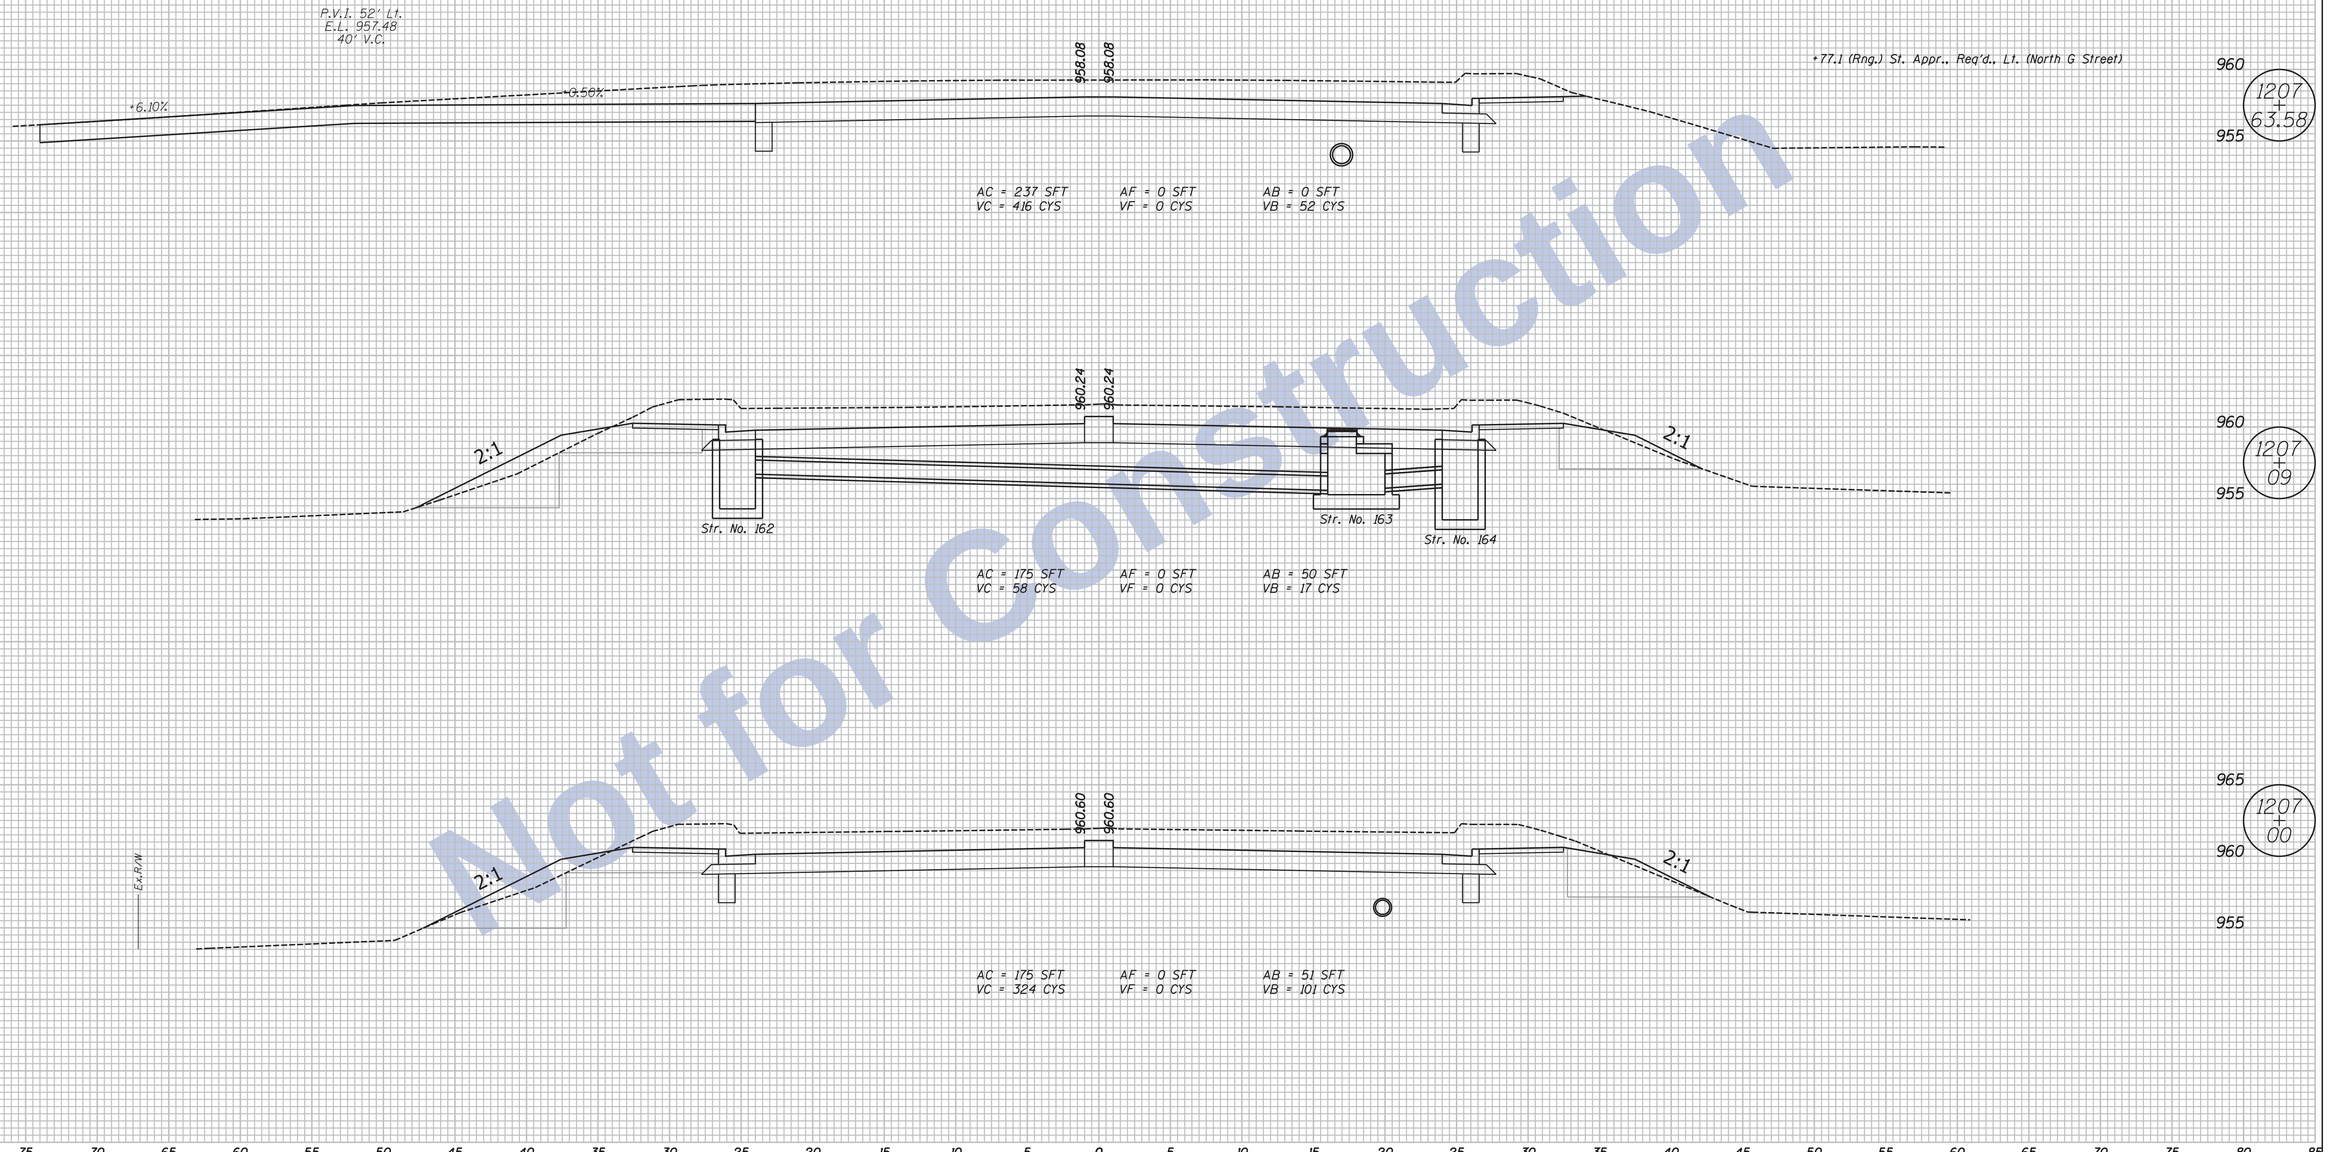

Not for Construction

Clark Dietz
ENGINEERS

NOTES:

. HMA Alternate Pavement Design is displayed on all Cross Sections.

. Any Existing Utility Locations Shown are approximate. Contractor shall verify locates before digging.

DESIGNED: JAL	DRAWN: MP
CHECKED: RBI	CHECKED: JAL

INDIANA
DEPARTMENT OF TRANSPORTATION

CROSS SECTIONS
LINE "PR-C-3"

HORIZONTAL SCALE	BRIDGE FILE
1" = 5'	
VERTICAL SCALE	DESIGNATION
1" = 5'	0100701
SURVEY BOOK	SHEETS
	103 of 159
CONTRACT	PROJECT
R-30397	0100701

11:47:38 AM 8/26/2016 P:\0170190\Plans\Misc\04_XS_US27_07_PRC3_sht.dgn

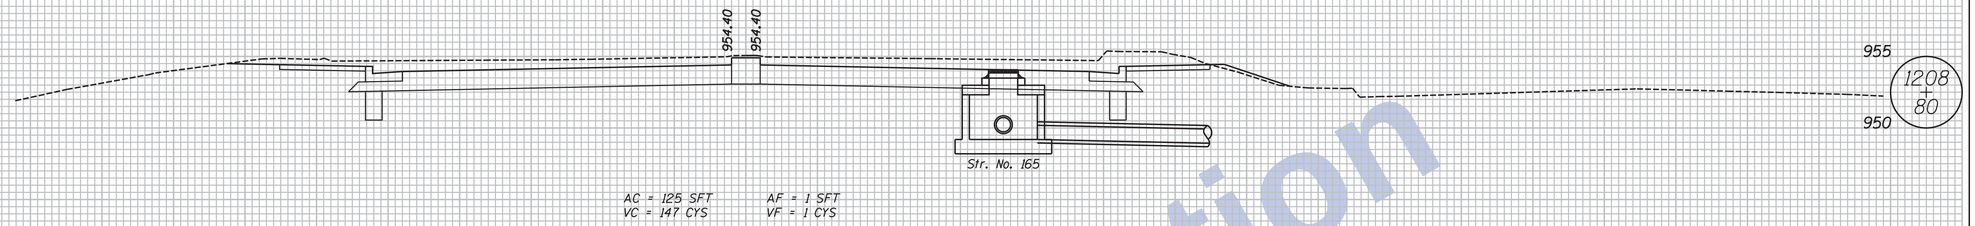

AC = 125 SFT
VC = 147 CYS

AF = 1 SFT
VF = 1 CYS

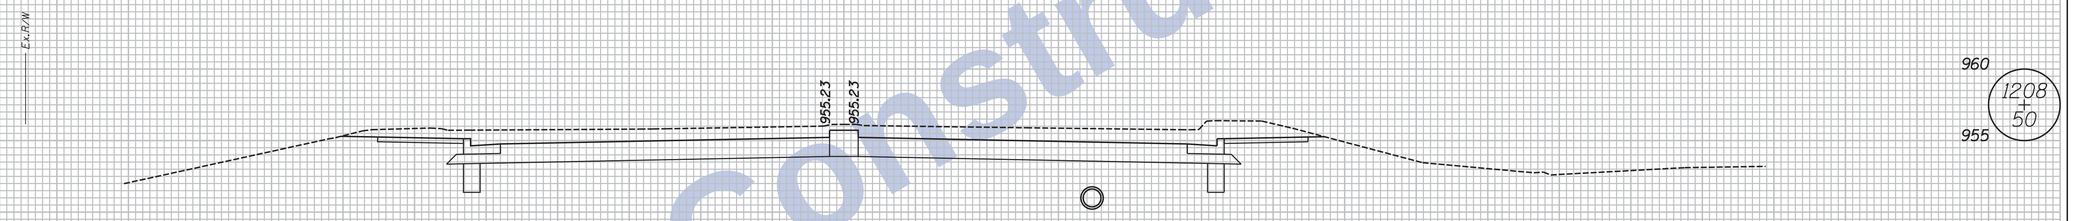

AC = 140 SFT
VC = 286 CYS

AF = 0 SFT
VF = 0 CYS

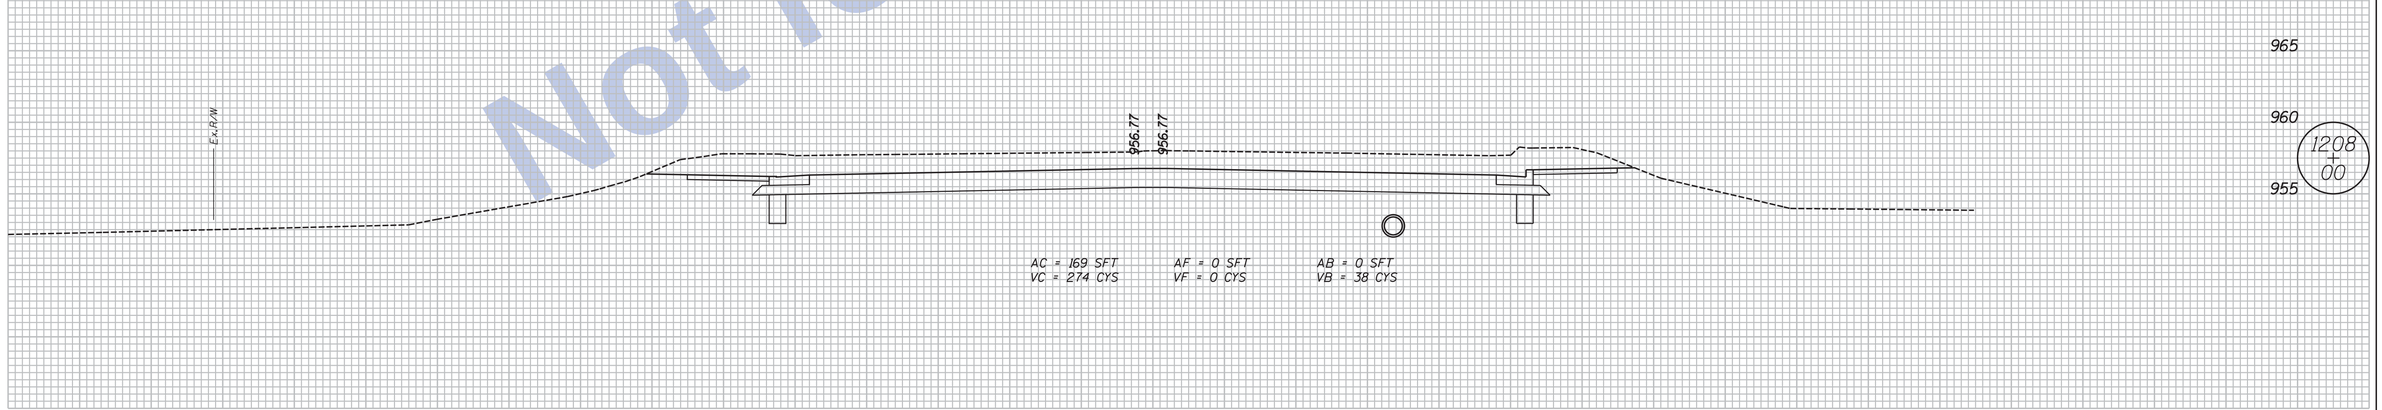

AC = 169 SFT
VC = 274 CYS

AF = 0 SFT
VF = 0 CYS

AB = 0 SFT
VB = 38 CYS

Not for Construction

Clark Dietz
ENGINEERS

NOTES:

. HMA Alternate Pavement Design is displayed on all Cross Sections.

. Any Existing Utility Locations Shown are approximate. Contractor shall verify locates before digging.

DESIGNED: JAL	DRAWN: MP
CHECKED: RBI	CHECKED: JAL

INDIANA
DEPARTMENT OF TRANSPORTATION

CROSS SECTIONS
LINE "PR-C-3"

HORIZONTAL SCALE	BRIDGE FILE
1" = 5'	
VERTICAL SCALE	DESIGNATION
1" = 5'	0100701
SURVEY BOOK	SHEETS
	104 of 159
CONTRACT	PROJECT
R-30397	0100701

11:47:38 AM 8/26/2016 P:\0170190\Plans\Misc\04_XS_US27_07_PRC3_sht.dgn

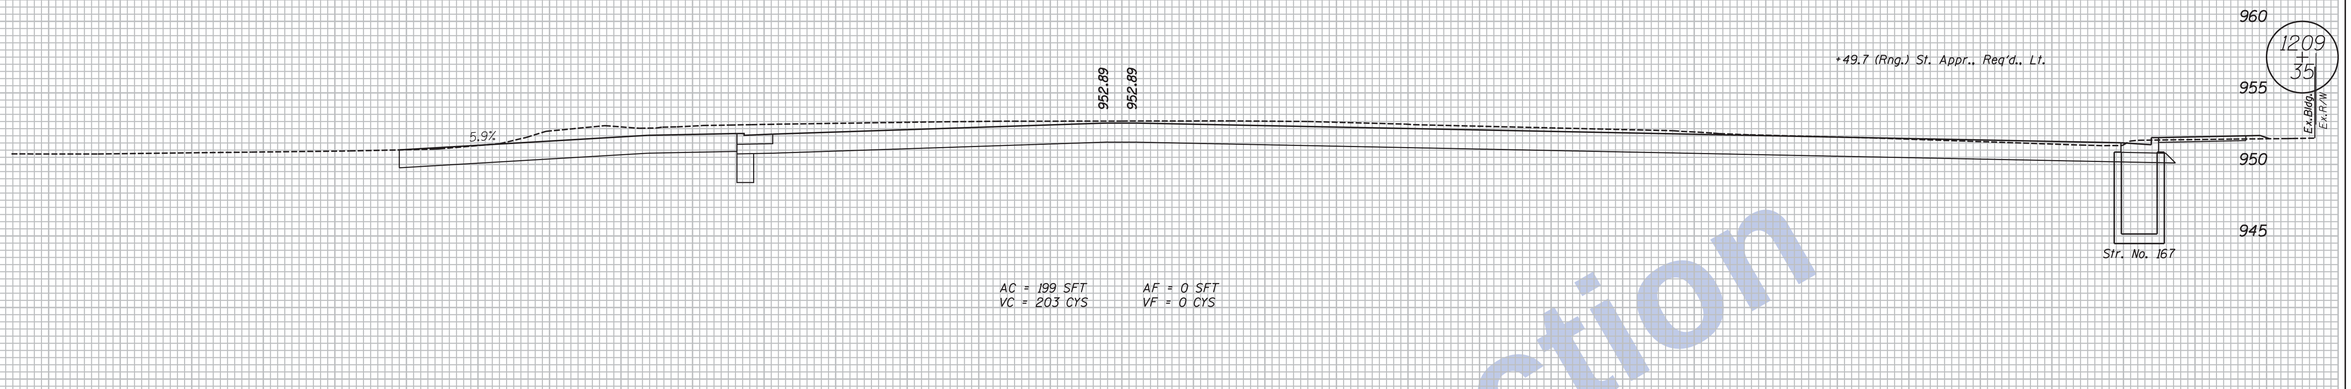

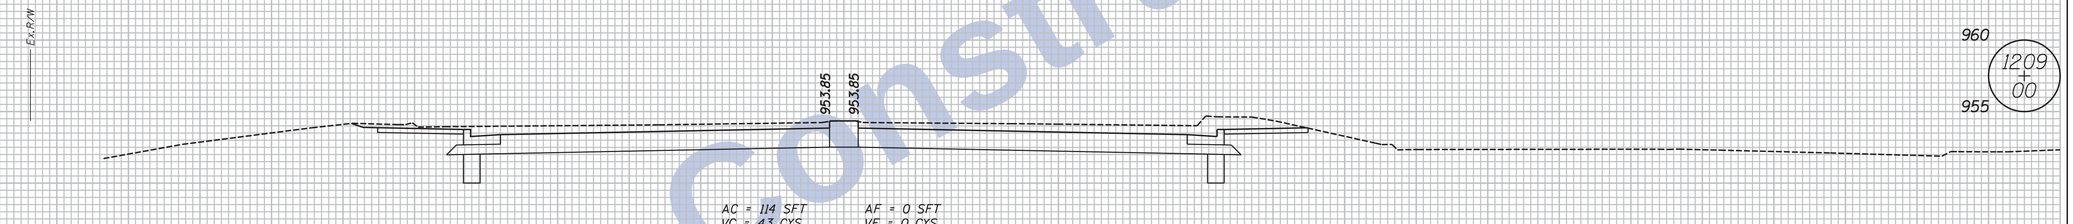

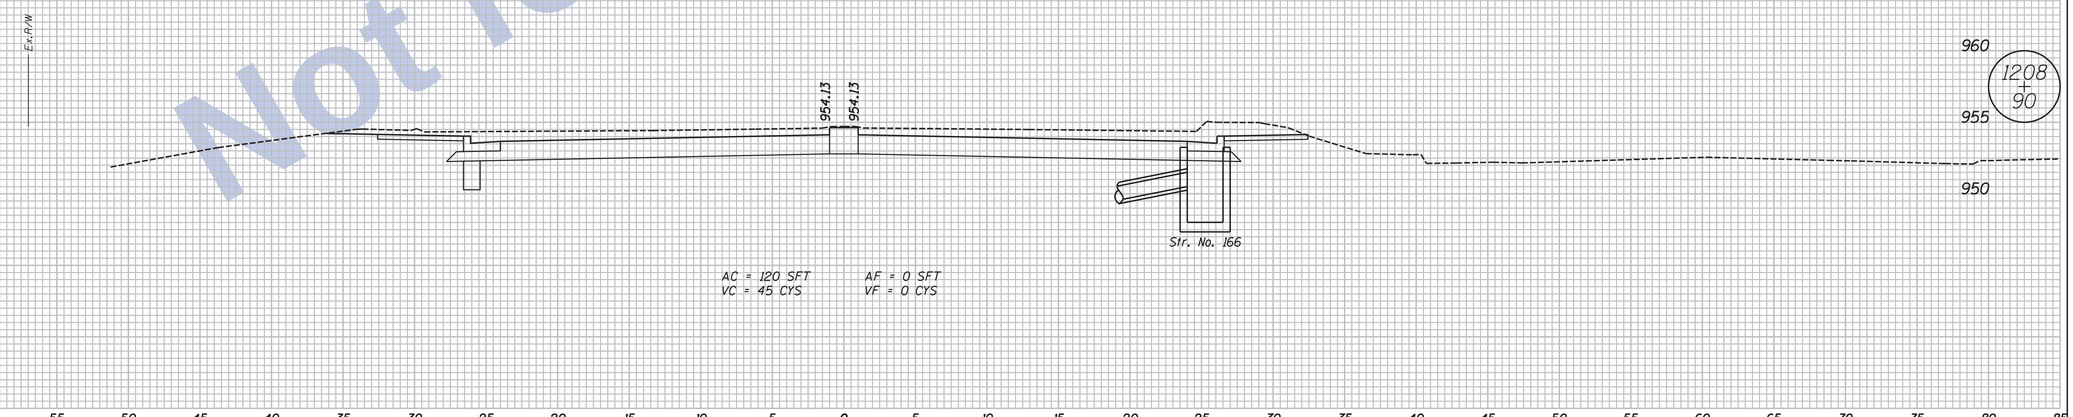

80 75 70 65 60 55 50 45 40 35 30 25 20 15 10 5 0 5 10 15 20 25 30 35 40 45 50 55 60 65 70 75 80 85

Not for Construction

Clark Dietz
ENGINEERS

NOTES:

. HMA Alternate Pavement Design is displayed on all Cross Sections.

. Any Existing Utility Locations Shown are approximate. Contractor shall verify locates before digging.

DESIGNED: JAL	DRAWN: MP
CHECKED: RBI	CHECKED: JAL

INDIANA
DEPARTMENT OF TRANSPORTATION

CROSS SECTIONS
LINE "PR-C-3"

HORIZONTAL SCALE	BRIDGE FILE
1" = 5'	
VERTICAL SCALE	DESIGNATION
1" = 5'	0100701
SURVEY BOOK	SHEETS
	105 of 159
CONTRACT	PROJECT
R-30397	0100701

11:47:38 AM 8/26/2016 P:\0170190\Plans\Misc\04_XS_US27_07_PRC3_sht.dgn

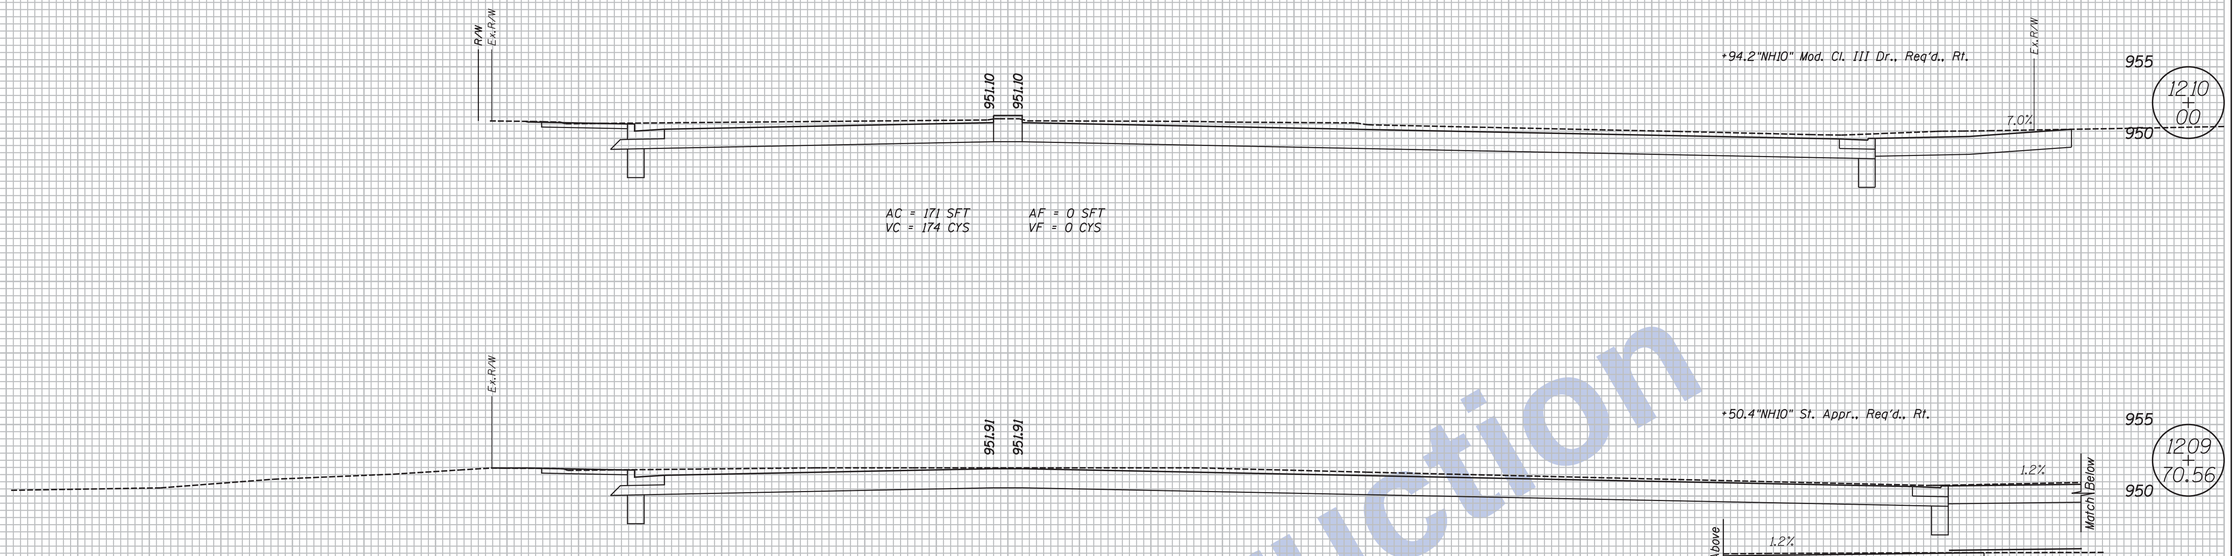

Not for Construction

Clark Dietz
ENGINEERS

NOTES:

. HMA Alternate Pavement Design is displayed on all Cross Sections.

. Any Existing Utility Locations Shown are approximate. Contractor shall verify locates before digging.

DESIGNED: JAL	DRAWN: MP
CHECKED: RBI	CHECKED: JAL

INDIANA
DEPARTMENT OF TRANSPORTATION

CROSS SECTIONS
LINE "PR-C-3"

HORIZONTAL SCALE	BRIDGE FILE
1" = 5'	
VERTICAL SCALE	DESIGNATION
1" = 5'	0100701
SURVEY BOOK	SHEETS
	106 of 159
CONTRACT	PROJECT
R-30397	0100701

11:47:39 AM 8/26/2016 P:\0170190\Plans\Misc\04_XS_US27_07_PRC3_sht.dgn

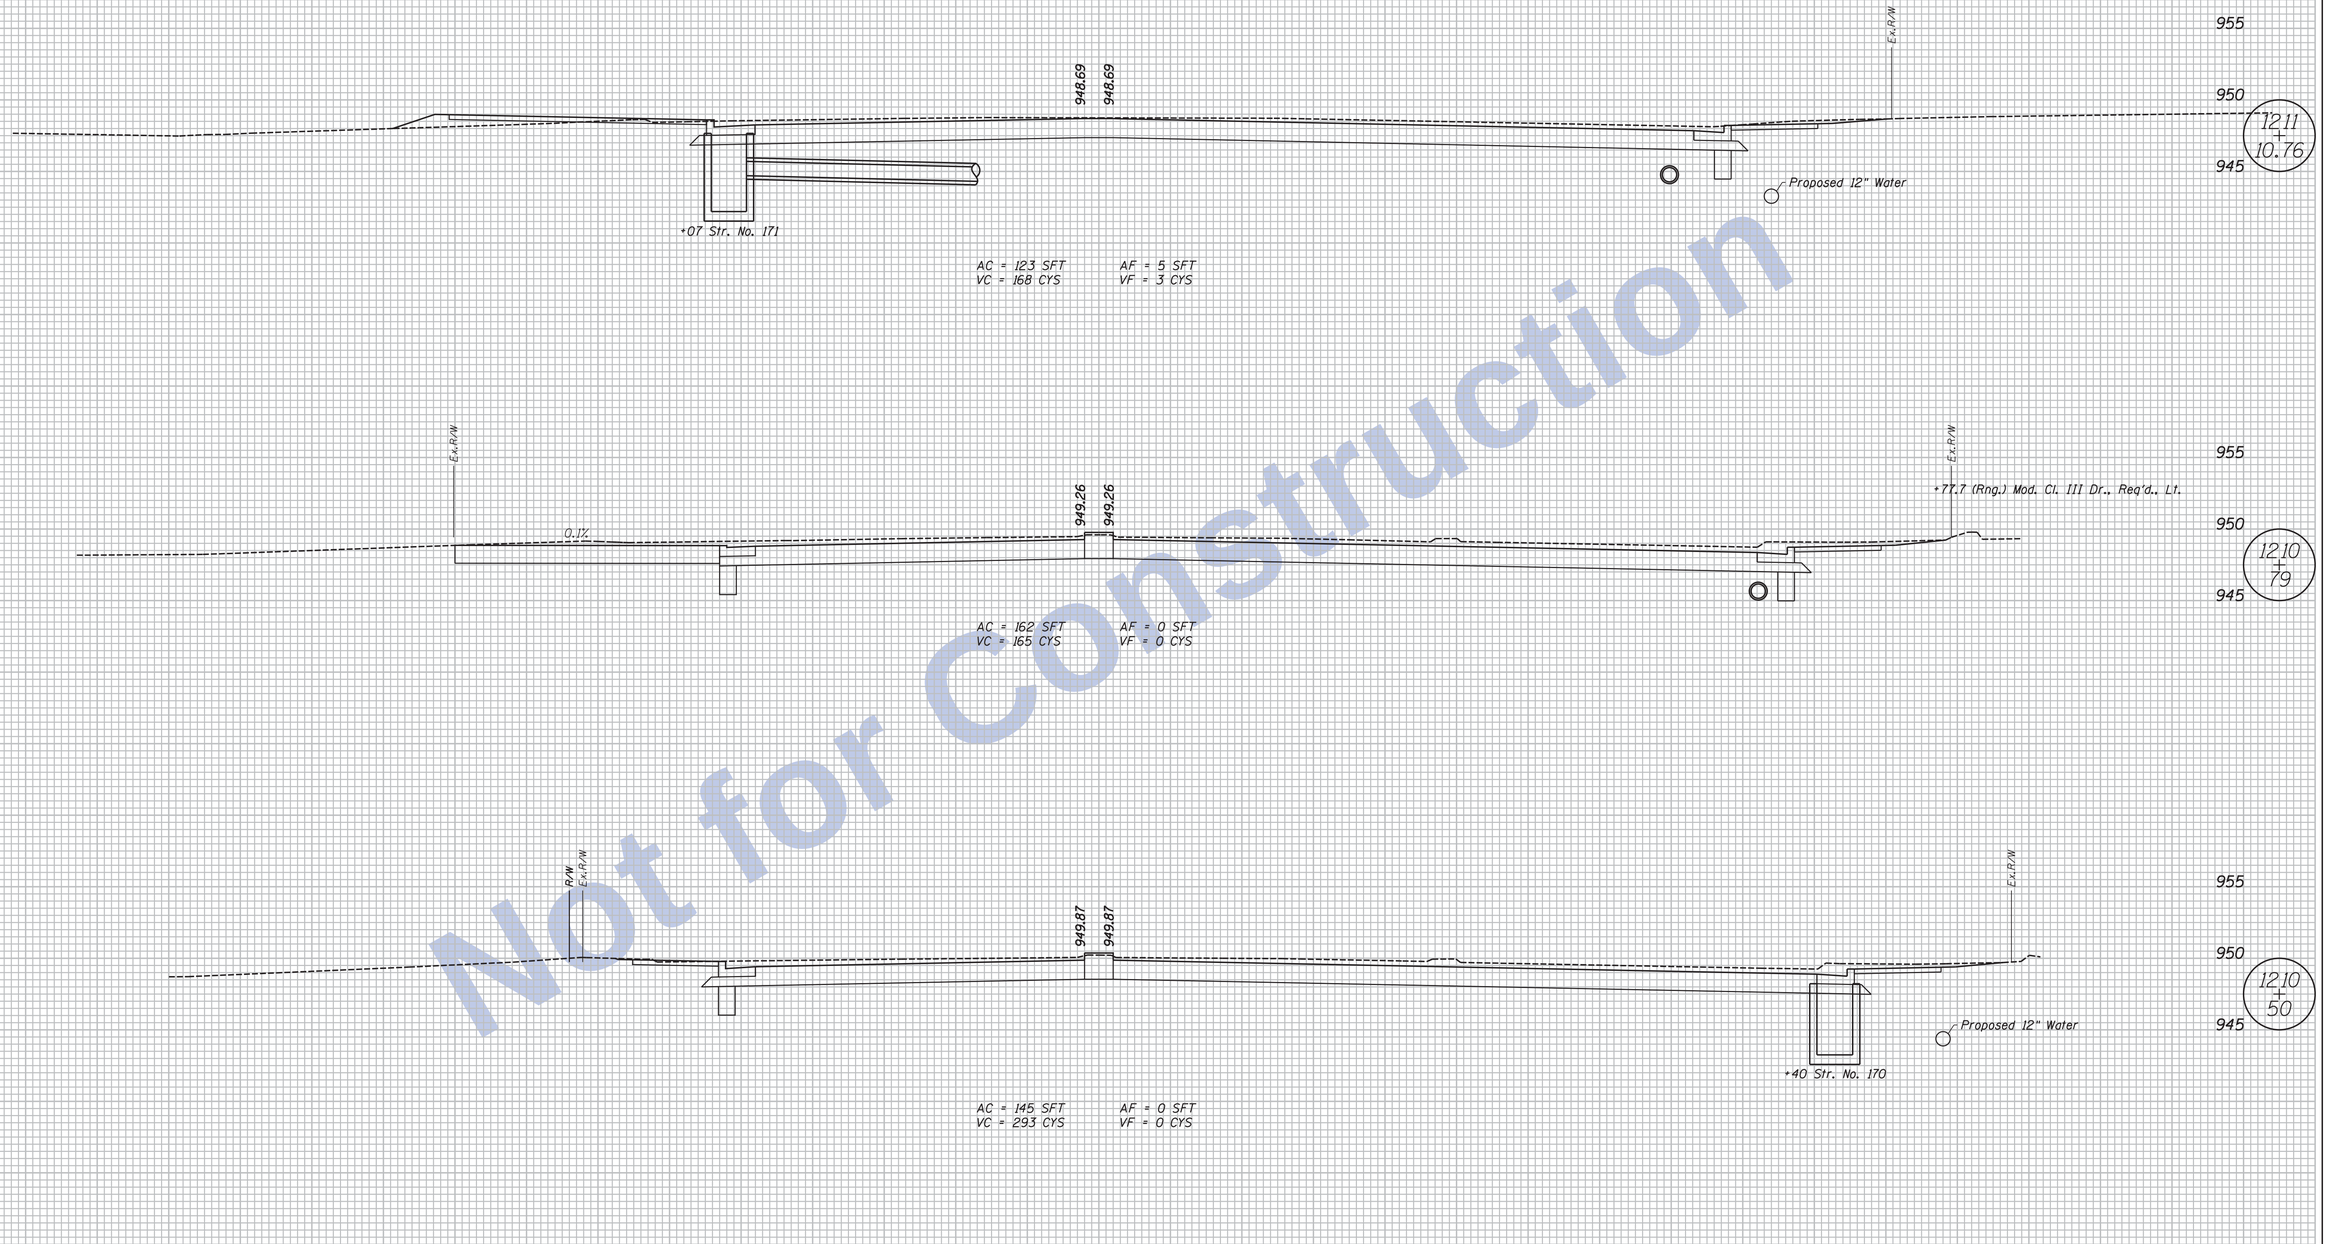

Not for Construction

Clark Dietz
ENGINEERS

NOTES:

. HMA Alternate Pavement Design is displayed on all Cross Sections.

. Any Existing Utility Locations Shown are approximate. Contractor shall verify locates before digging.

DESIGNED: JAL	DRAWN: MP
CHECKED: RBI	CHECKED: JAL

INDIANA
DEPARTMENT OF TRANSPORTATION

CROSS SECTIONS
LINE "PR-C-3"

HORIZONTAL SCALE	BRIDGE FILE
1" = 5'	
VERTICAL SCALE	DESIGNATION
1" = 5'	0100701
SURVEY BOOK	SHEETS
	107 of 159
CONTRACT	PROJECT
R-30397	0100701

11:47:39 AM 8/26/2016 P:\0170190\Plans\Misc\04_XS_US27_07_PRC3_sht.dgn

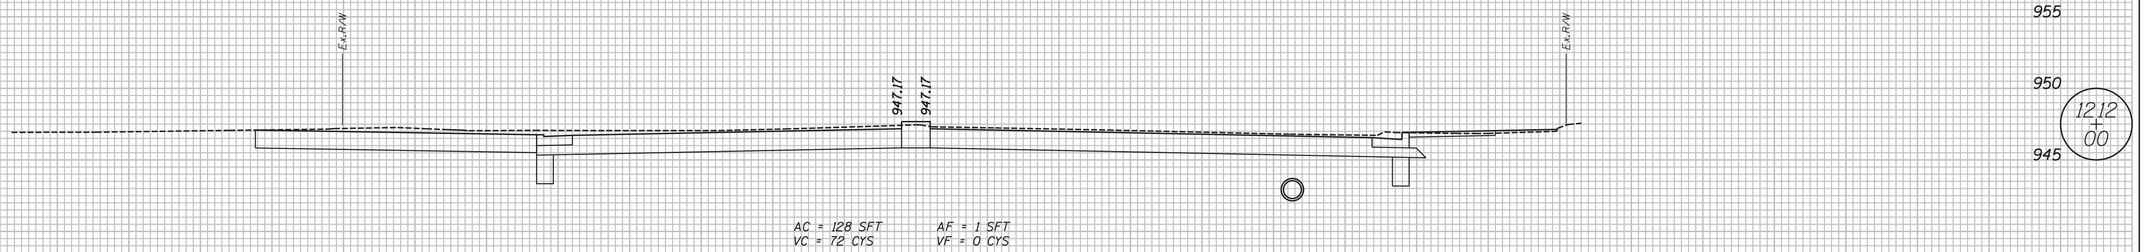

AC = 128 SFT
VC = 72 CYS

AF = 1 SFT
VF = 0 CYS

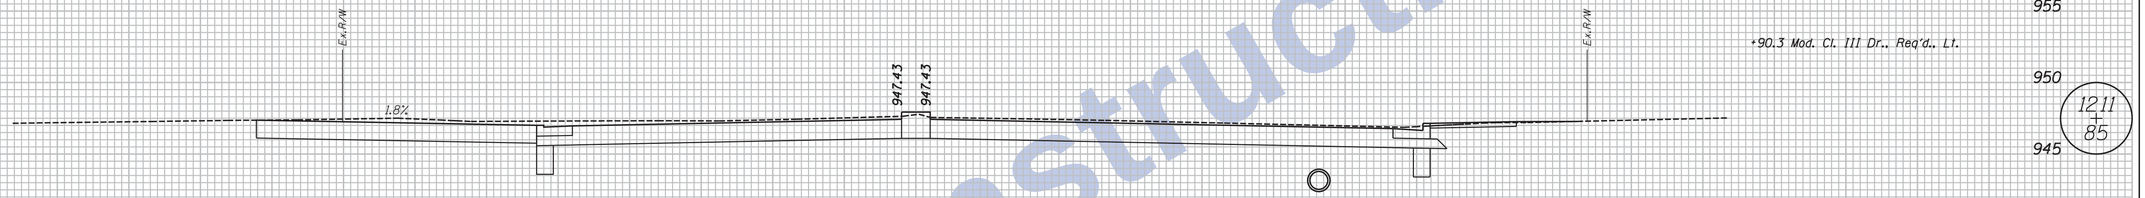

+90.3 Mod. Cl. III Dr., Req'd., Lt.

AC = 130 SFT
VC = 199 CYS

AF = 0 SFT
VF = 0 CYS

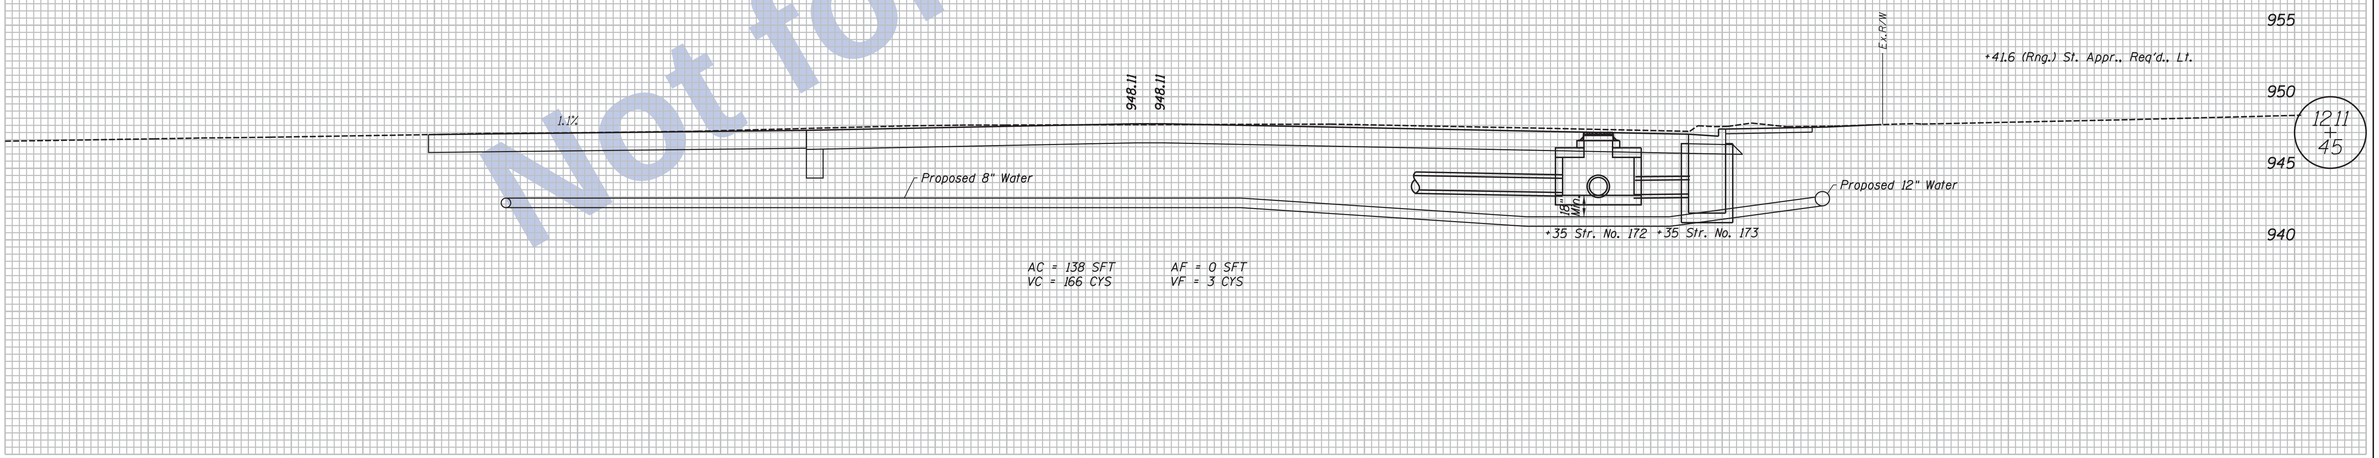

AC = 138 SFT
VC = 166 CYS

AF = 0 SFT
VF = 3 CYS

80 75 70 65 60 55 50 45 40 35 30 25 20 15 10 5 0 5 10 15 20 25 30 35 40 45 50 55 60 65 70 75 80 85

Not for Construction

Clark Dietz
ENGINEERS

NOTES:
. HMA Alternate Pavement Design is displayed on all Cross Sections.

. Any Existing Utility Locations Shown are approximate. Contractor shall verify locates before digging.

DESIGNED: JAL	DRAWN: MP
CHECKED: RBI	CHECKED: JAL

INDIANA
DEPARTMENT OF TRANSPORTATION

CROSS SECTIONS
LINE "PR-C-3"

HORIZONTAL SCALE	BRIDGE FILE
1" = 5'	
VERTICAL SCALE	DESIGNATION
1" = 5'	0100701
SURVEY BOOK	SHEETS
	108 of 159
CONTRACT	PROJECT
R-30397	0100701

11:47:39 AM 8/26/2016 P:\0170190\Plans\Misc\04_XS_US27_07_PRC3_sht.dgn

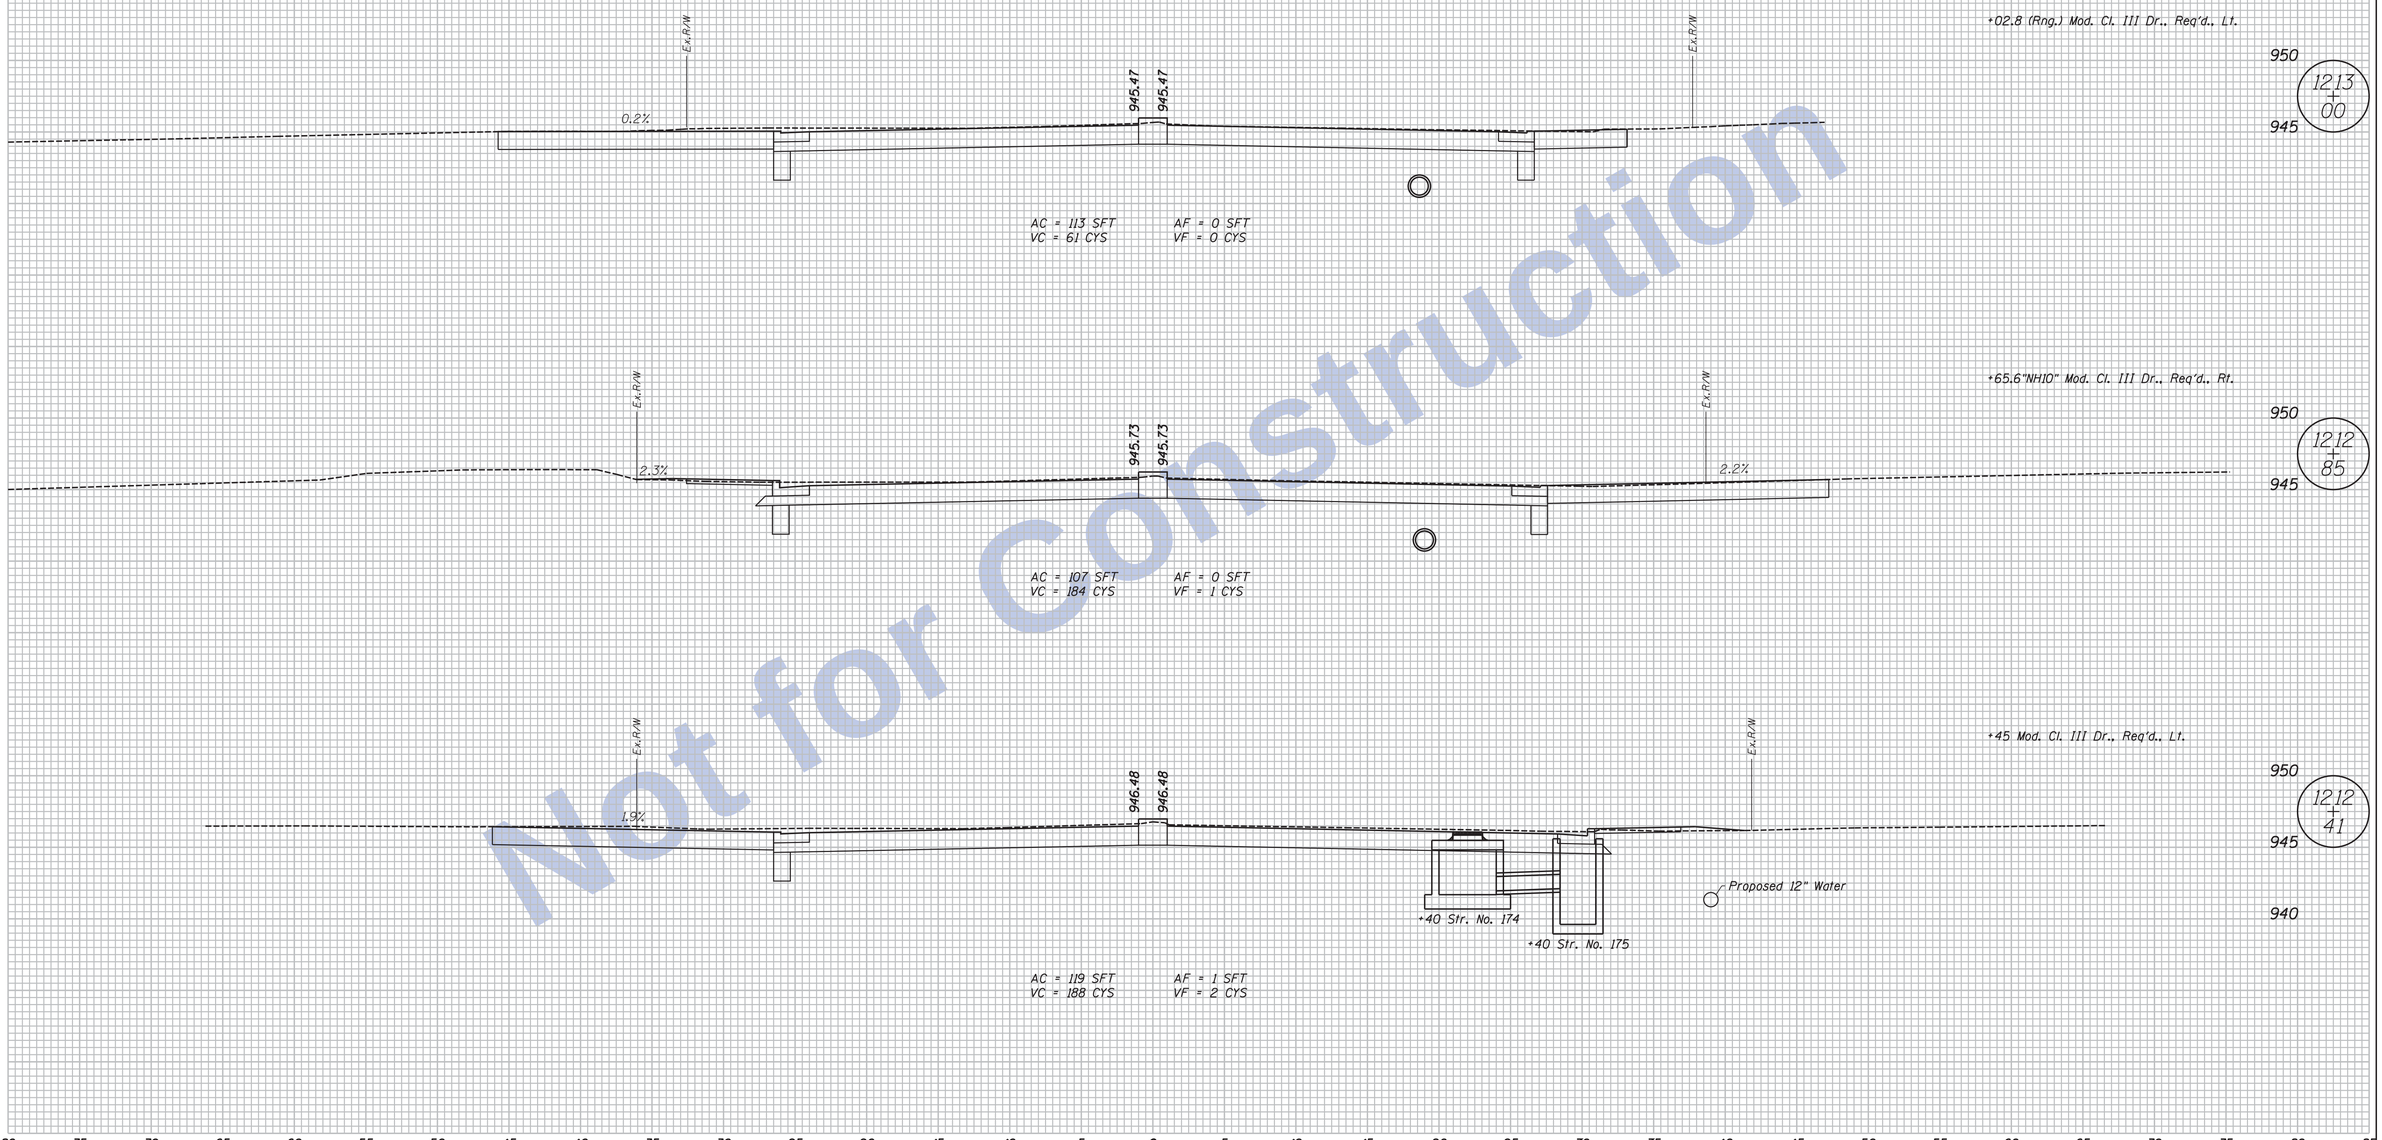

Not for Construction

Clark Dietz
ENGINEERS

NOTES:

. HMA Alternate Pavement Design is displayed on all Cross Sections.

. Any Existing Utility Locations Shown are approximate. Contractor shall verify locates before digging.

DESIGNED: JAL	DRAWN: MP
CHECKED: RBI	CHECKED: JAL

INDIANA
DEPARTMENT OF TRANSPORTATION

CROSS SECTIONS
LINE "PR-C-3"

HORIZONTAL SCALE	BRIDGE FILE
1" = 5'	
VERTICAL SCALE	DESIGNATION
1" = 5'	0100701
SURVEY BOOK	SHEETS
	109 of 159
CONTRACT	PROJECT
R-30397	0100701

11:47:39 AM 8/26/2016 P:\0170190\Plans\Misc\04_XS_US27_07_PRC3_sht.dgn

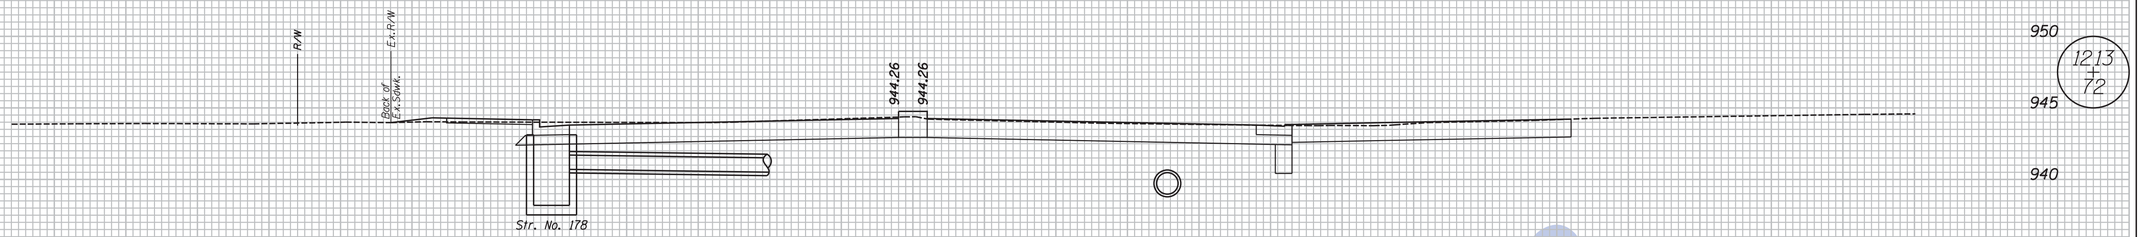

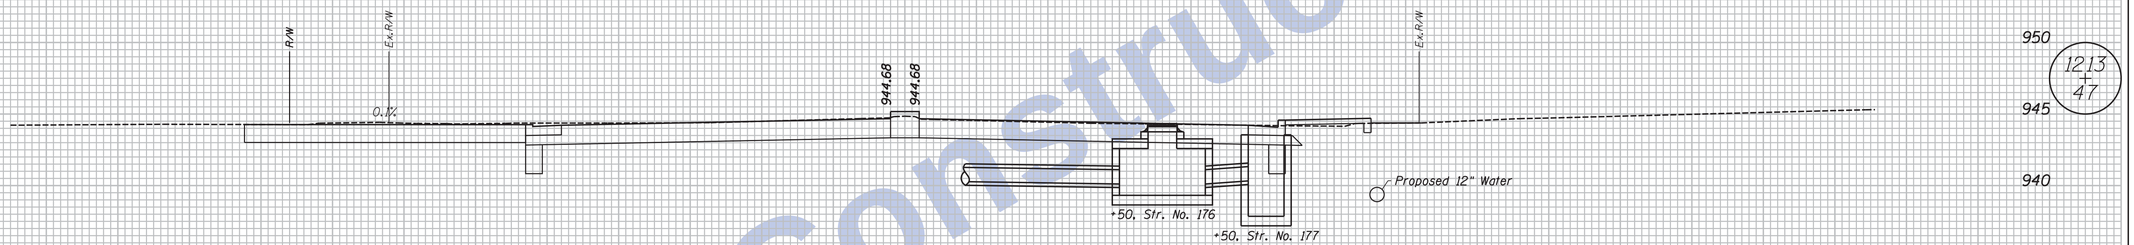

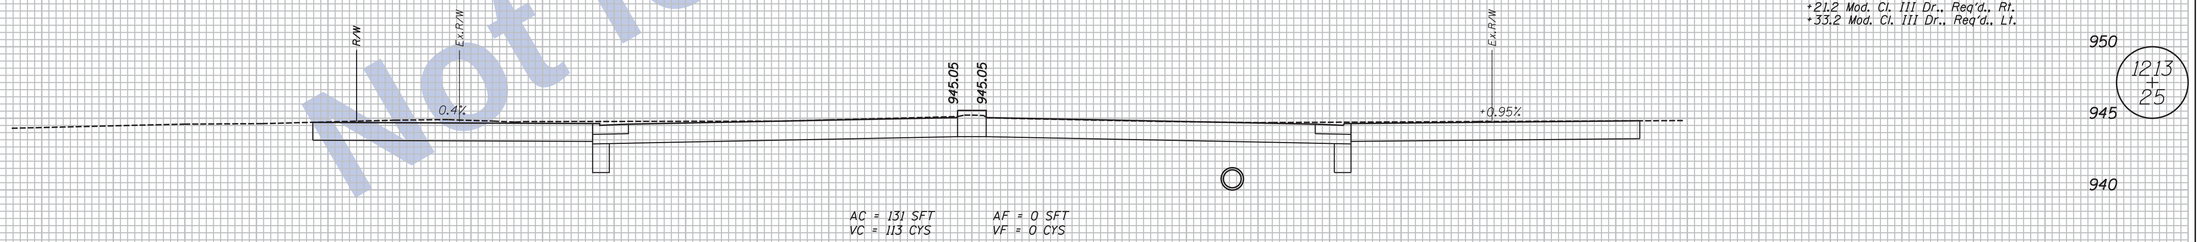

Not for Construction

80 75 70 65 60 55 50 45 40 35 30 25 20 15 10 5 0 5 10 15 20 25 30 35 40 45 50 55 60 65 70 75 80 85

Clark Dietz
ENGINEERS

NOTES:
. HMA Alternate Pavement Design is displayed on all Cross Sections.
. Any Existing Utility Locations Shown are approximate. Contractor shall verify locates before digging.

DESIGNED: JAL	DRAWN: MP
CHECKED: RBI	CHECKED: JAL

INDIANA
DEPARTMENT OF TRANSPORTATION

CROSS SECTIONS
LINE "PR-C-3"

HORIZONTAL SCALE	BRIDGE FILE
1" = 5'	
VERTICAL SCALE	DESIGNATION
1" = 5'	0100701
SURVEY BOOK	SHEETS
	110 of 159
CONTRACT	PROJECT
R-30397	0100701

11:47:40 AM 8/26/2016 P:\0170190\Plans\Misc\04_XS_US27_07_PRC3_sht.dgn

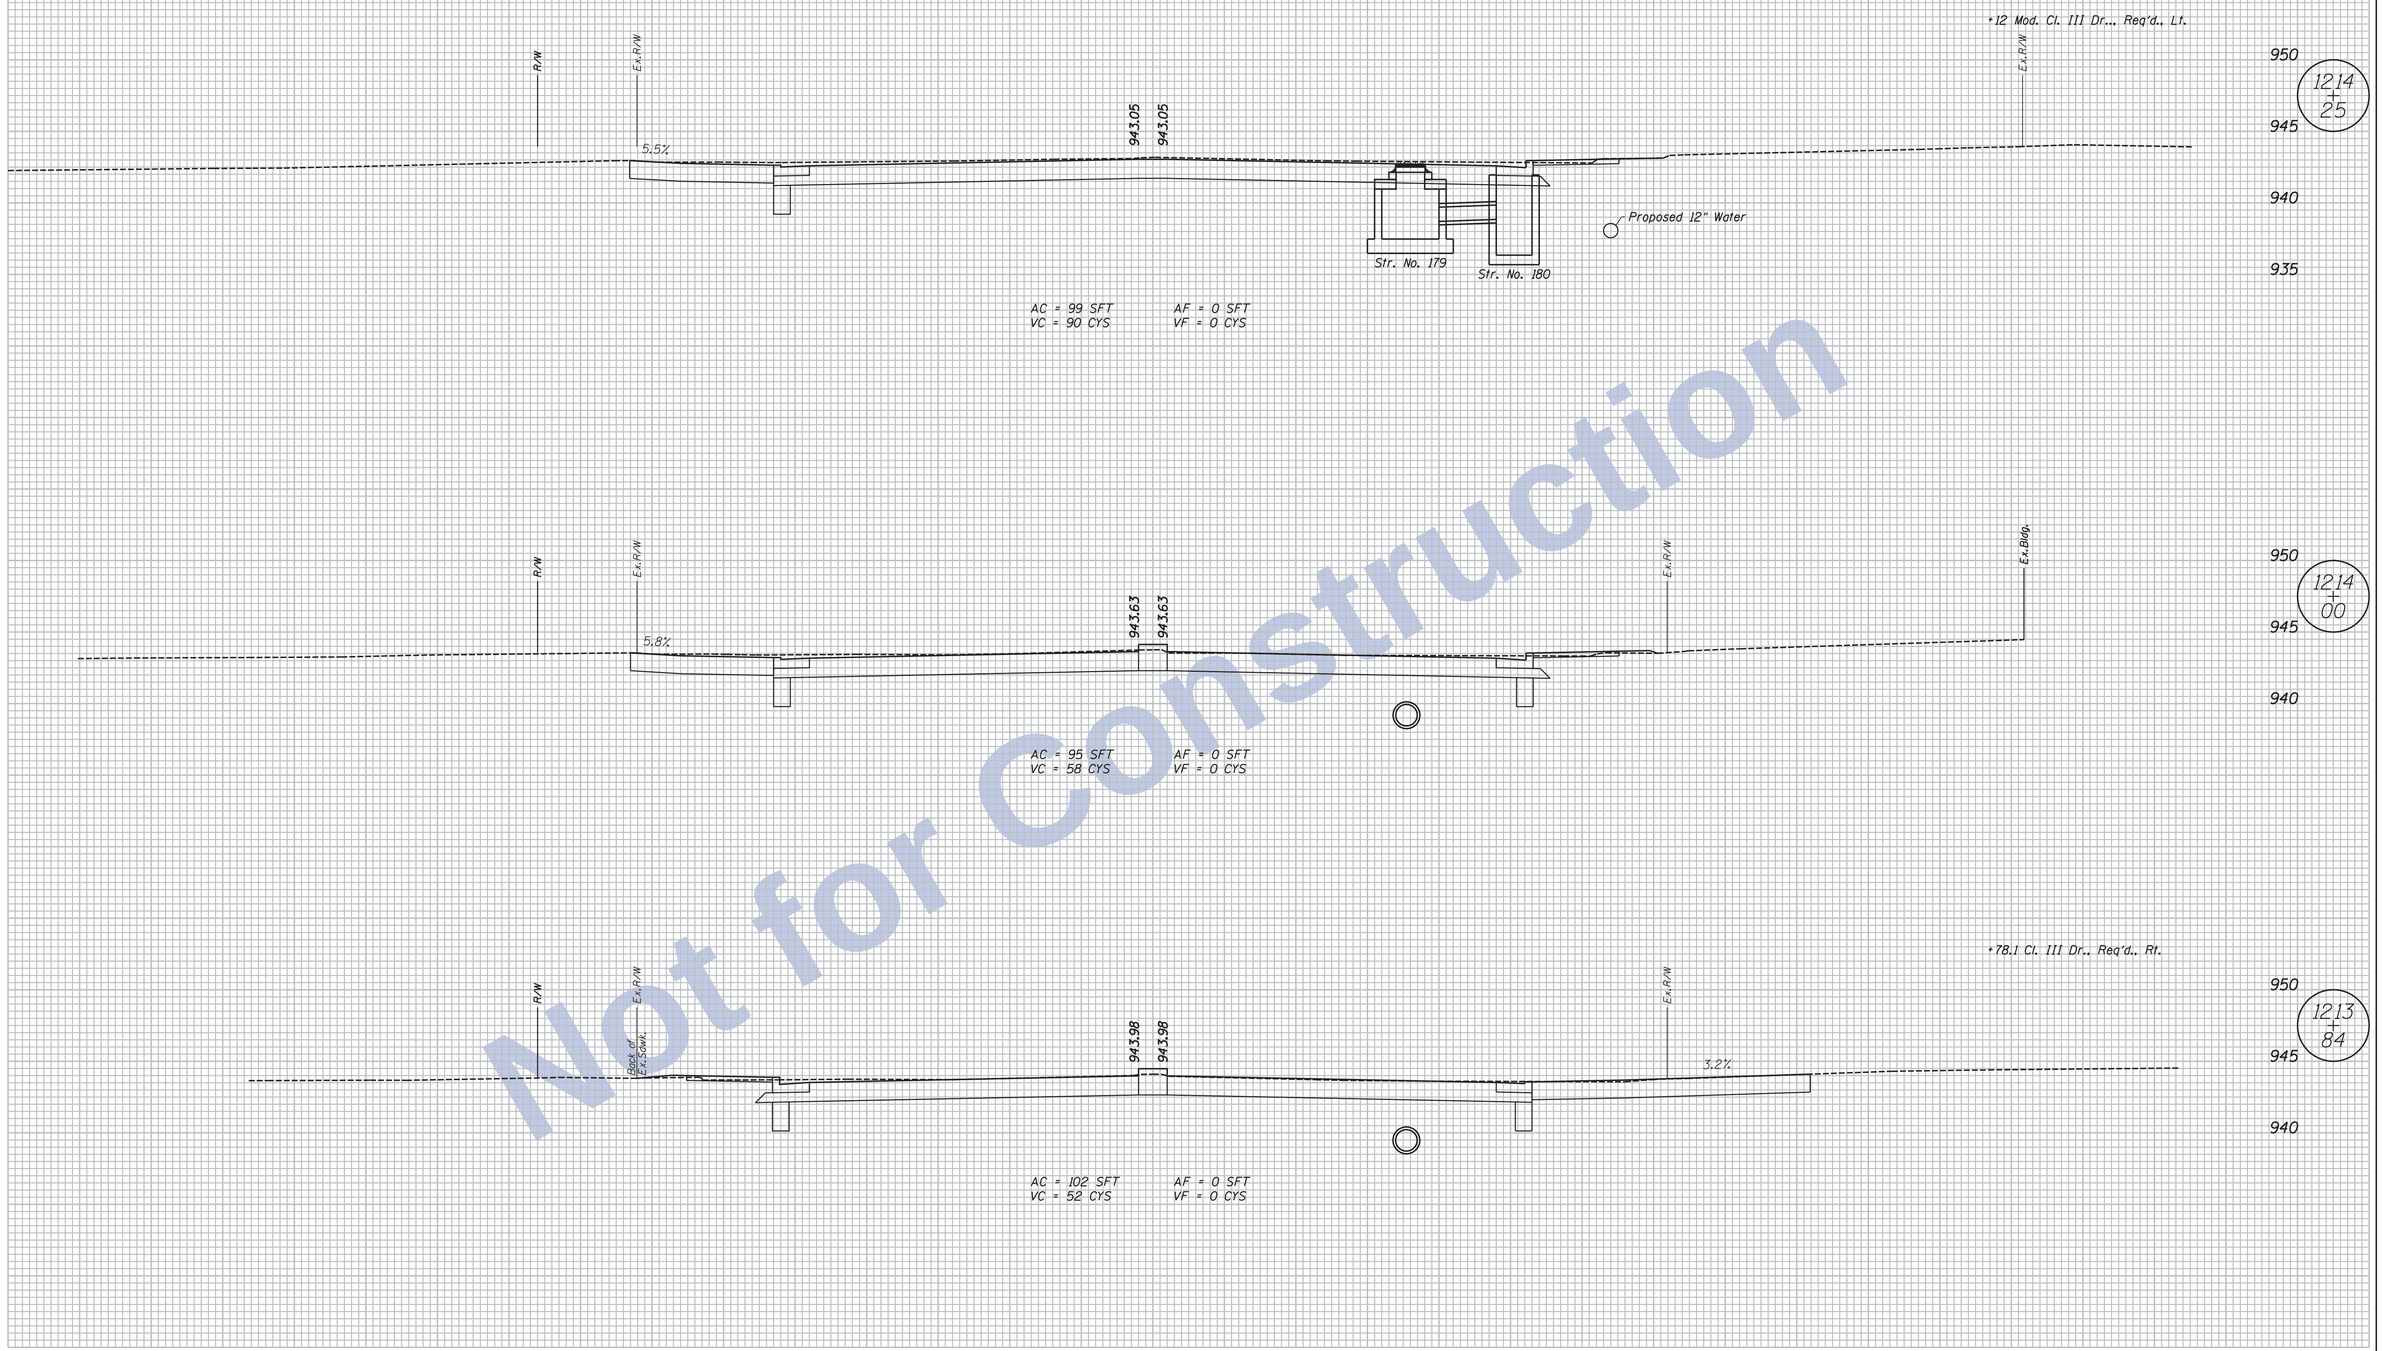

Not for Construction

Clark Dietz
ENGINEERS

NOTES:

. HMA Alternate Pavement Design is displayed on all Cross Sections.

. Any Existing Utility Locations Shown are approximate. Contractor shall verify locates before digging.

DESIGNED: JAL	DRAWN: MP
CHECKED: RBI	CHECKED: JAL

INDIANA
DEPARTMENT OF TRANSPORTATION

CROSS SECTIONS
LINE "PR-C-3"

HORIZONTAL SCALE	BRIDGE FILE
1" = 5'	
VERTICAL SCALE	DESIGNATION
1" = 5'	0100701
SURVEY BOOK	SHEETS
	111 of 159
CONTRACT	PROJECT
R-30397	0100701

11:47:40 AM 8/26/2016 P:\0170190\Plans\Misc\04_XS_US27_07_PRC3_sht.dgn

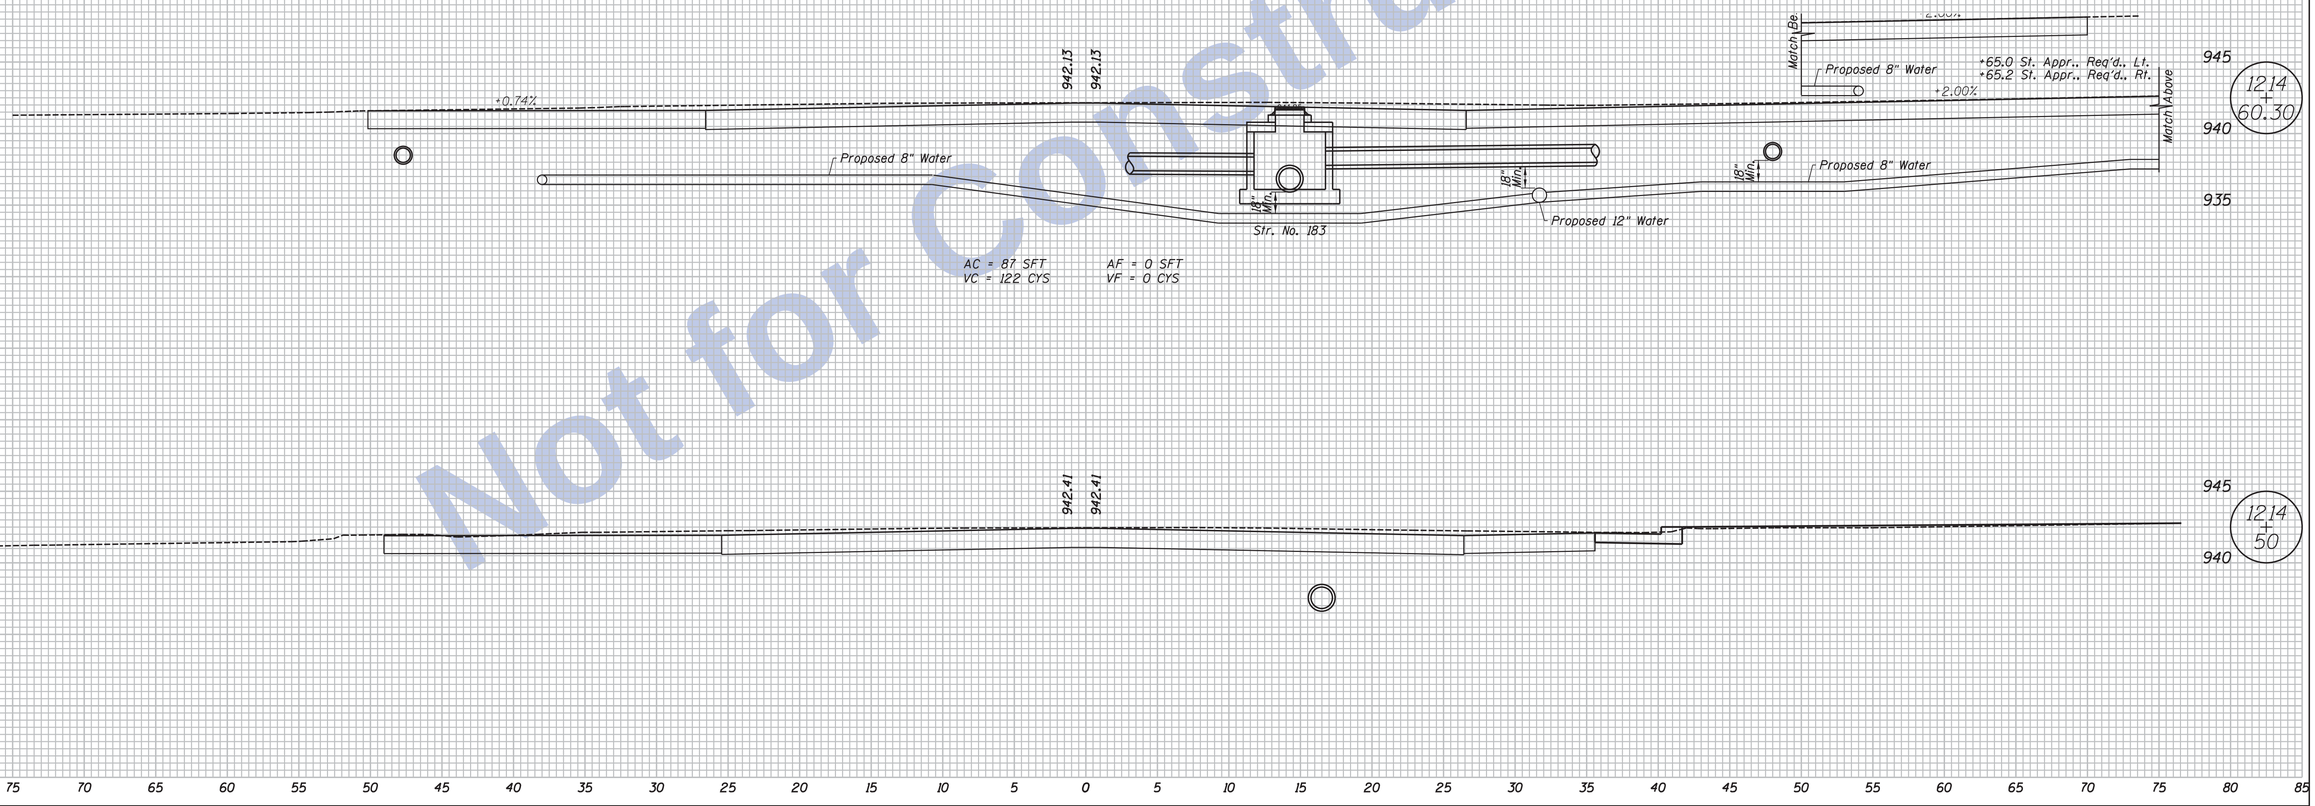

Not for Construction

11:47:40 AM 8/26/2016 P:\0170190\Plans\Misc\04_XS_US27_07_PRC3_sht.dgn

Clark Dietz
ENGINEERS

NOTES:

. HMA Alternate Pavement Design is displayed on all Cross Sections.

. Any Existing Utility Locations Shown are approximate. Contractor shall verify locates before digging.

DESIGNED: JAL	DRAWN: MP
CHECKED: RBI	CHECKED: JAL

INDIANA
DEPARTMENT OF TRANSPORTATION

CROSS SECTIONS
LINE "PR-C-3"

HORIZONTAL SCALE	BRIDGE FILE
1" = 5'	
VERTICAL SCALE	DESIGNATION
1" = 5'	0100701

SURVEY BOOK	SHEETS
	112 of 159
CONTRACT	PROJECT
R-30397	0100701

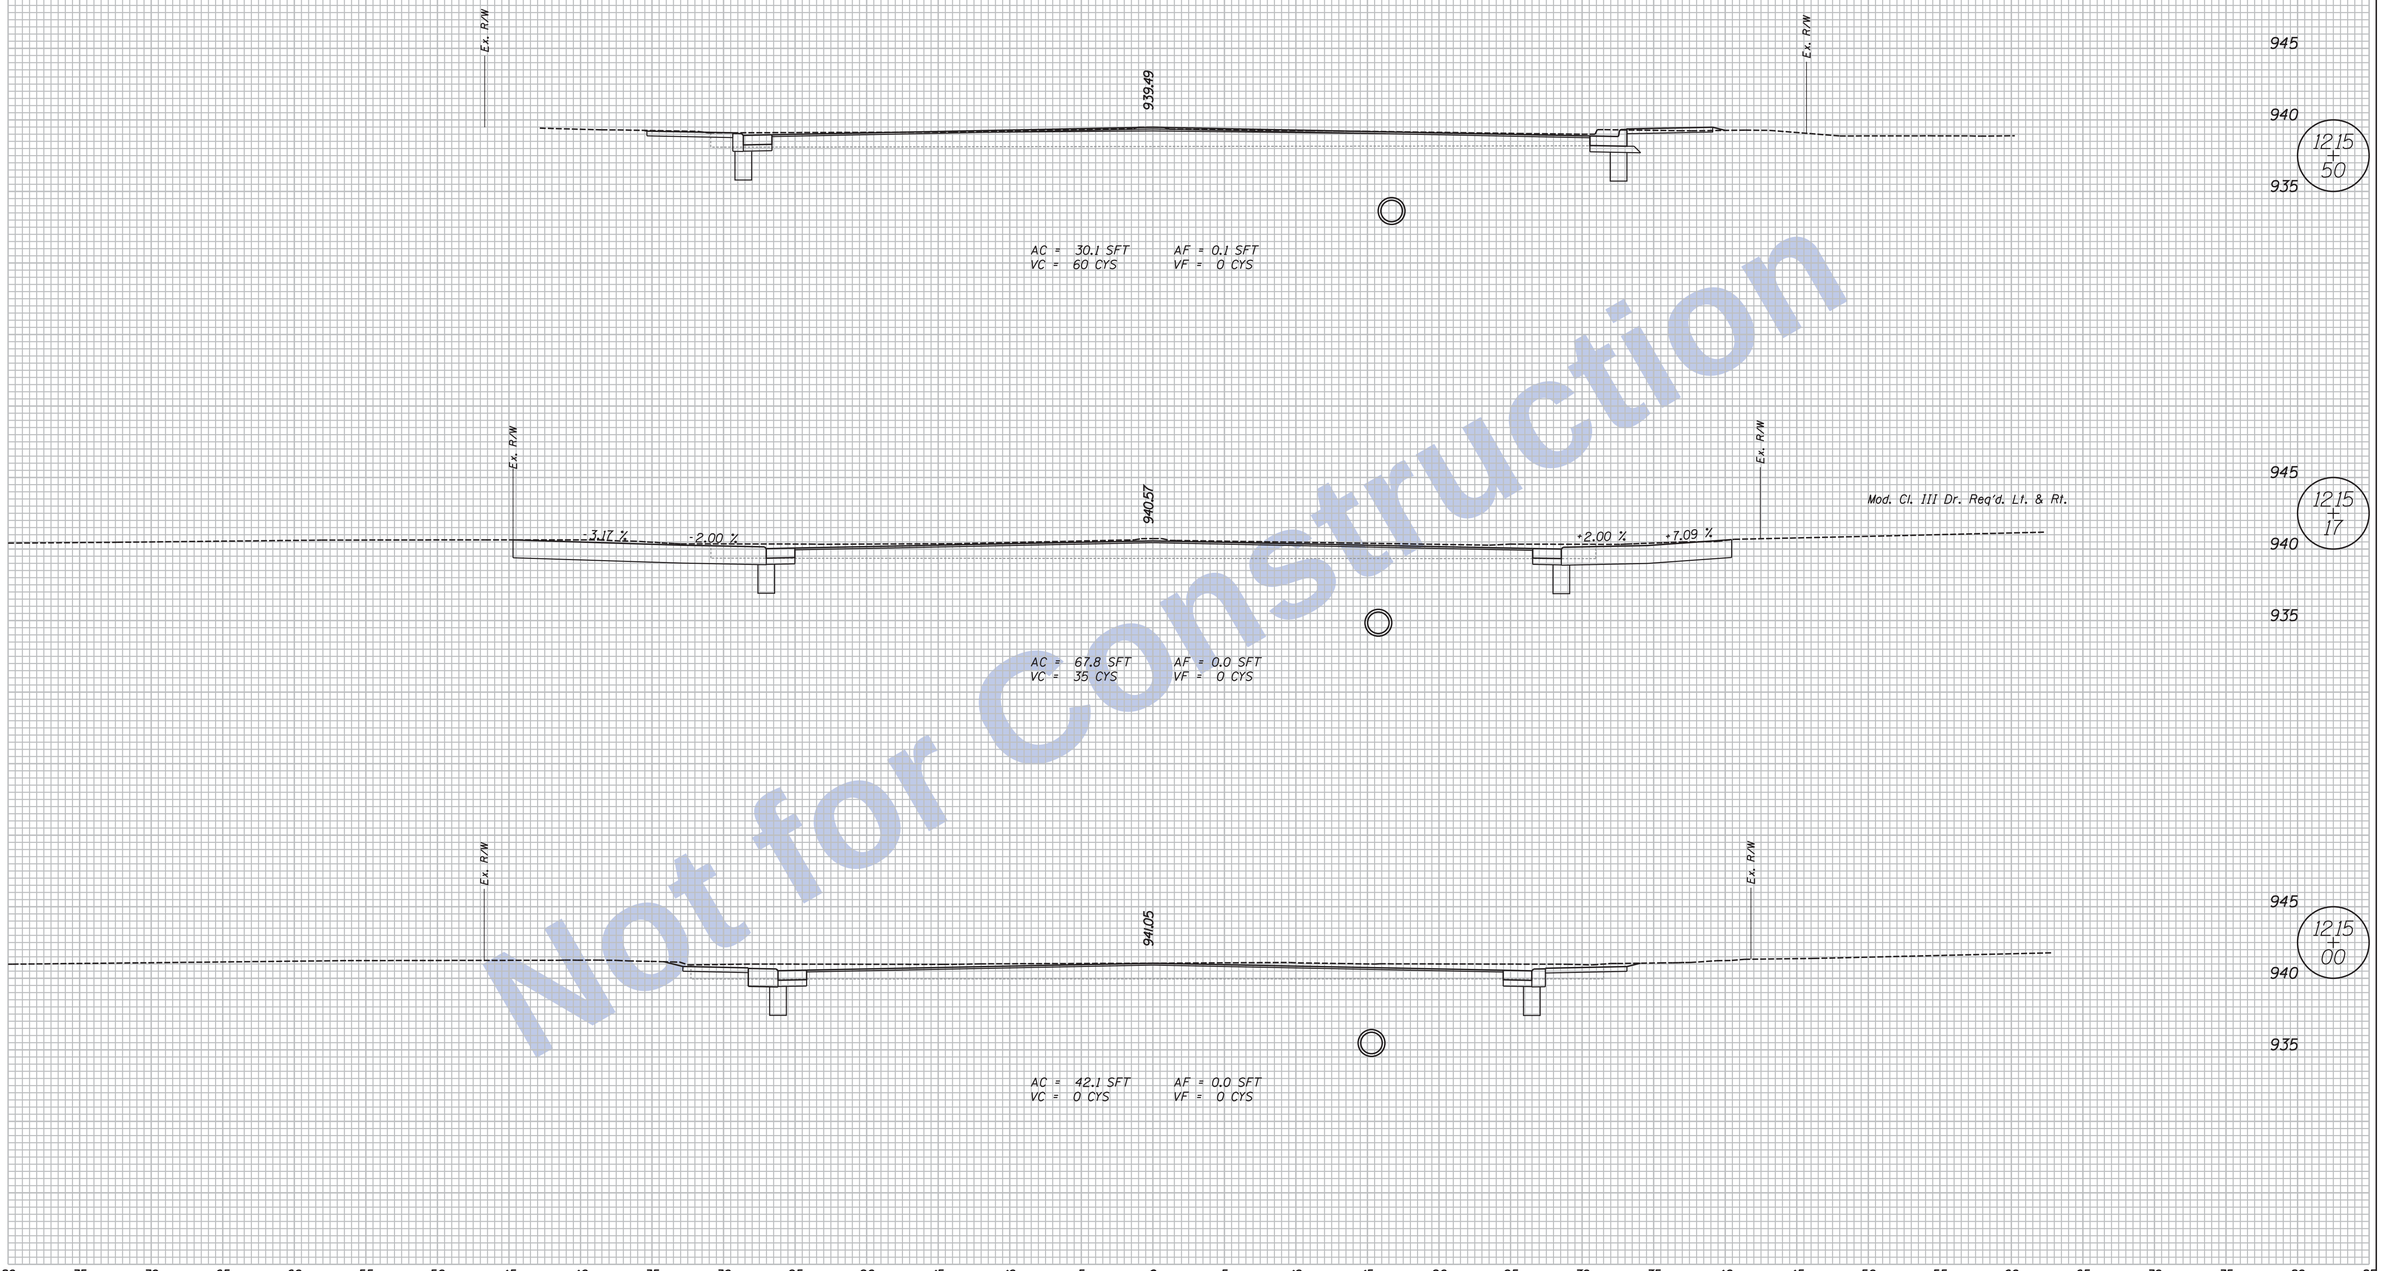

Not for Construction

Clark Dietz
ENGINEERS

NOTES:

. HMA Alternate Pavement Design is displayed on all Cross Sections.

. Any Existing Utility Locations Shown are approximate. Contractor shall verify locates before digging.

DESIGNED: JAL	DRAWN: PWD
CHECKED: PWD	CHECKED: MP

INDIANA
DEPARTMENT OF TRANSPORTATION

CROSS SECTIONS
LINE "PR-C-3"

HORIZONTAL SCALE	BRIDGE FILE
1" = 5'	
VERTICAL SCALE	DESIGNATION
1" = 5'	0100701
SURVEY BOOK	SHEETS
	113 of 159
CONTRACT	PROJECT
R-30397	0100701

11:47:43 AM 8/26/2016 P:\0170190\Plans\Misc\05_XS_US27_00_PRC3.dgn

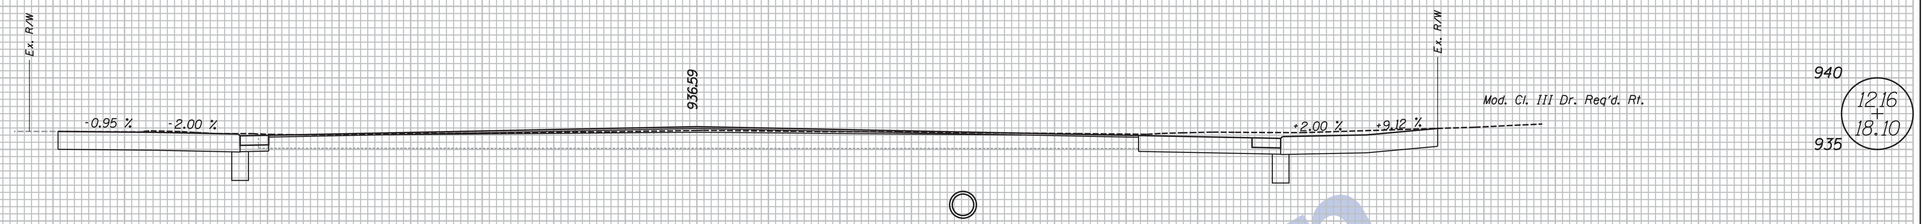

AC = 62.4 SFT AF = 0.0 SFT
VC = 26 CYS VF = 0 CYS

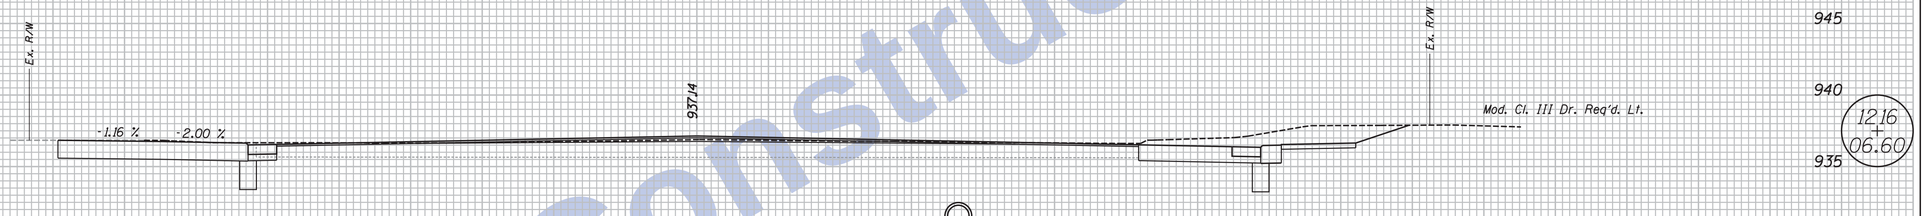

AC = 60.6 SFT AF = 0.0 SFT
VC = 14 CYS VF = 0 CYS

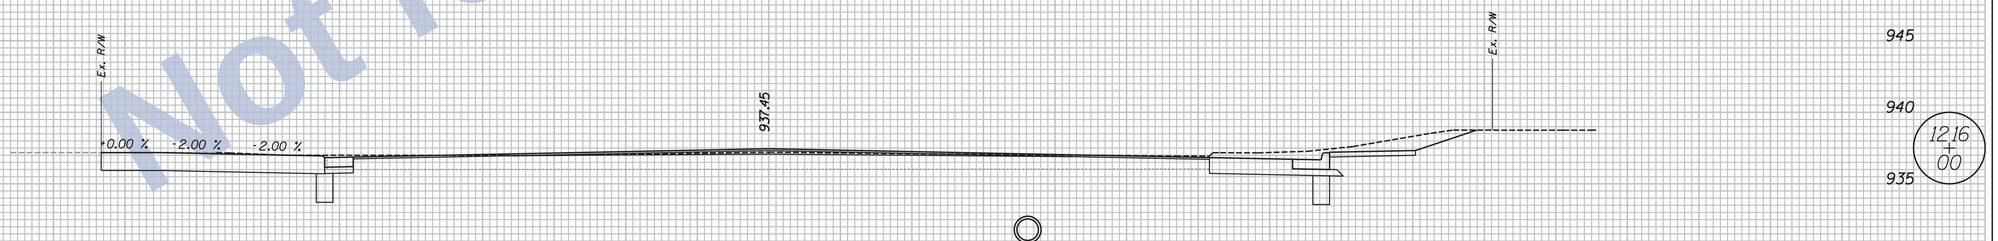

AC = 55.3 SFT AF = 1.9 SFT
VC = 79 CYS VF = 2 CYS

80 75 70 65 60 55 50 45 40 35 30 25 20 15 10 5 0 5 10 15 20 25 30 35 40 45 50 55 60 65 70 75 80 85

Not for Construction

Clark Dietz
ENGINEERS

NOTES:
. HMA Alternate Pavement Design is displayed on all Cross Sections.
. Any Existing Utility Locations Shown are approximate. Contractor shall verify locates before digging.

DESIGNED: JAL	DRAWN: PWD
CHECKED: PWD	CHECKED: MP

INDIANA
DEPARTMENT OF TRANSPORTATION

CROSS SECTIONS
LINE "PR-C-3"

HORIZONTAL SCALE	BRIDGE FILE
1" = 5'	
VERTICAL SCALE	DESIGNATION
1" = 5'	0100701
SURVEY BOOK	SHEETS
	114 of 159
CONTRACT	PROJECT
R-30397	0100701

11:47:43 AM 8/26/2016 P:\0170190\Plans\Wisc\05_XS_US27_00_PRC3.dgn

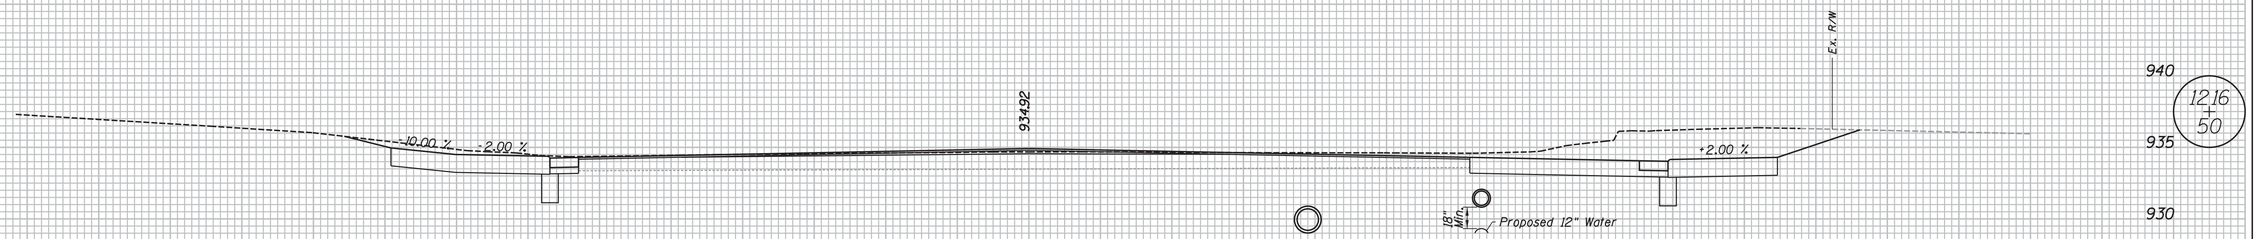

AC = 99.7 SFT AF = 0.0 SFT
VC = 27 CYS VF = 0 CYS

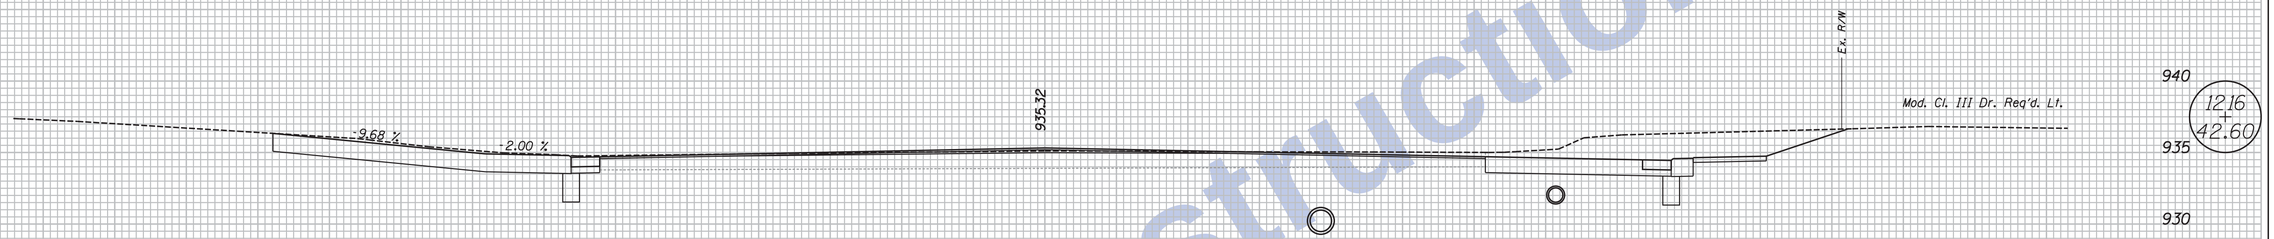

AC = 97.7 SFT AF = 0.0 SFT
VC = 28 CYS VF = 0 CYS

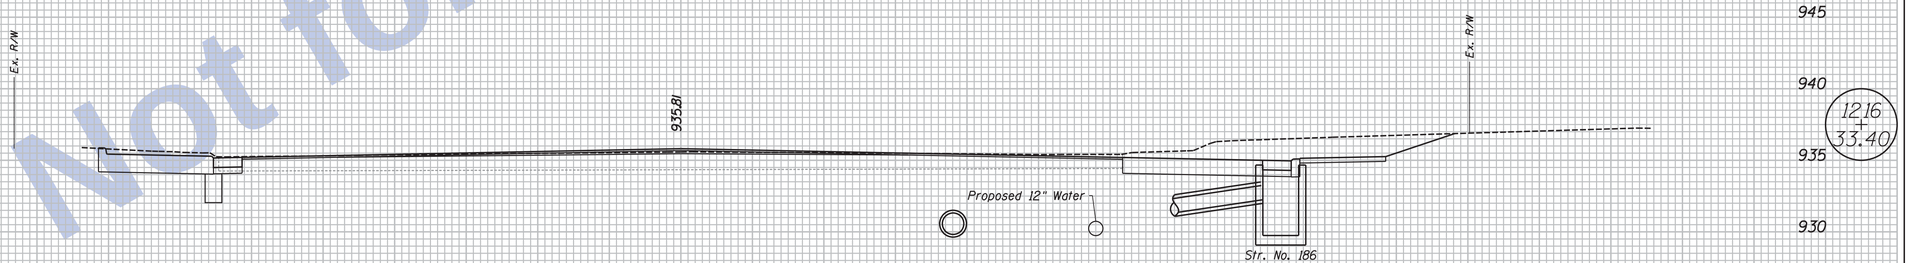

AC = 68.0 SFT AF = 0.0 SFT
VC = 37 CYS VF = 0 CYS

80 75 70 65 60 55 50 45 40 35 30 25 20 15 10 5 0 5 10 15 20 25 30 35 40 45 50 55 60 65 70 75 80 85

Not for Construction

Clark Dietz
ENGINEERS

NOTES:
. HMA Alternate Pavement Design is displayed on all Cross Sections.
. Any Existing Utility Locations Shown are approximate. Contractor shall verify locates before digging.

DESIGNED: JAL	DRAWN: PWD
CHECKED: PWD	CHECKED: MP

INDIANA
DEPARTMENT OF TRANSPORTATION

CROSS SECTIONS
LINE "PR-C-3"

HORIZONTAL SCALE	BRIDGE FILE
1" = 5'	
VERTICAL SCALE	DESIGNATION
1" = 5'	0100701
SURVEY BOOK	SHEETS
	115 of 159
CONTRACT	PROJECT
R-30397	0100701

11:47:43 AM 8/26/2016 P:\0170190\Plans\Misc\05_XS_US27_00_PRC3.dgn

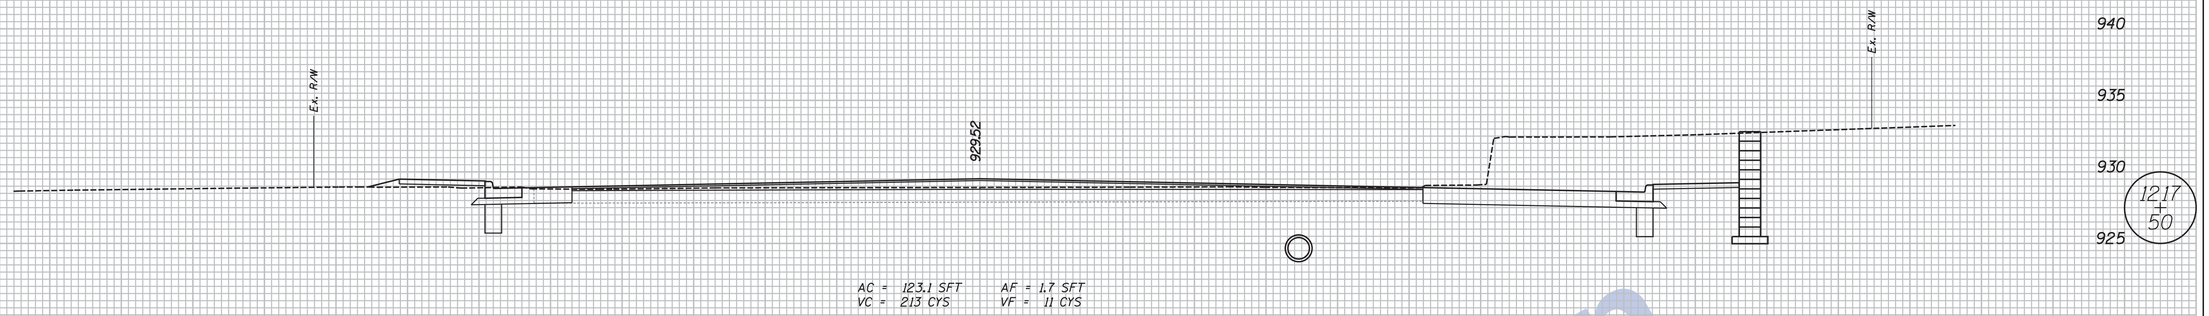

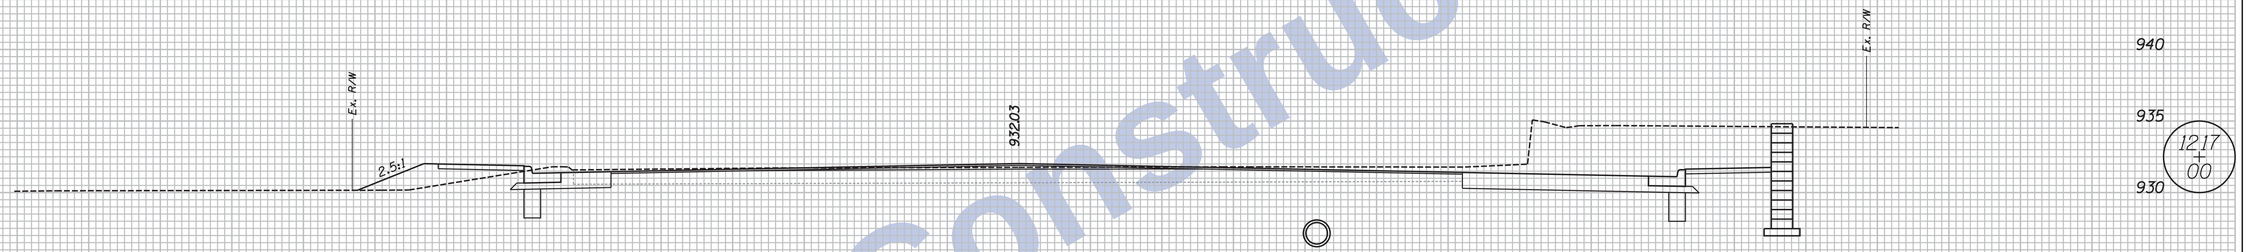

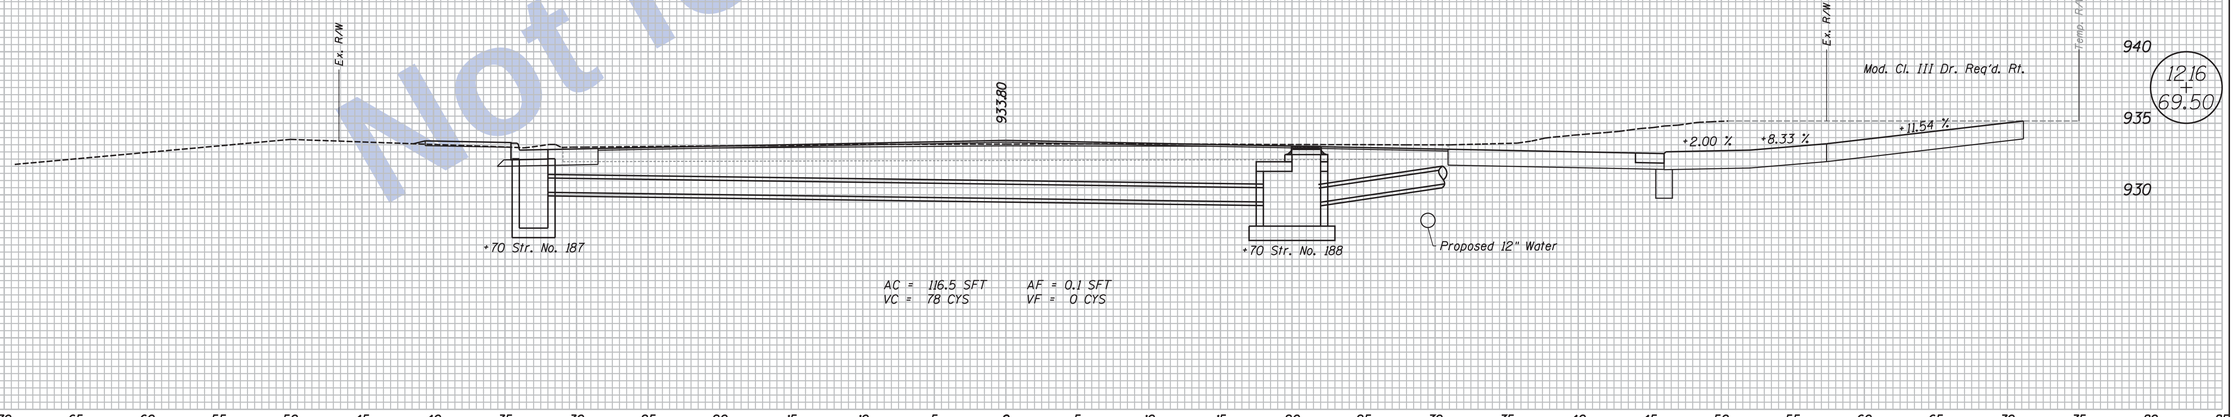

Not for Construction

80 75 70 65 60 55 50 45 40 35 30 25 20 15 10 5 0 5 10 15 20 25 30 35 40 45 50 55 60 65 70 75 80 85

Clark Dietz
ENGINEERS

NOTES:
1. HMA Alternate Pavement Design is displayed on all Cross Sections.
2. Any Existing Utility Locations Shown are approximate. Contractor shall verify locates before digging.

DESIGNED: JAL	DRAWN: PWD
CHECKED: PWD	CHECKED: MP

INDIANA
DEPARTMENT OF TRANSPORTATION

CROSS SECTIONS
LINE "PR-C-3"

HORIZONTAL SCALE	BRIDGE FILE
1" = 5'	
VERTICAL SCALE	DESIGNATION
1" = 5'	0100701
SURVEY BOOK	SHEETS
	116 of 159
CONTRACT	PROJECT
R-30397	0100701

11:47:43 AM 8/26/2016 P:\0170190\Plans\Wisc\05_XS_US27_00_PRC3.dgn

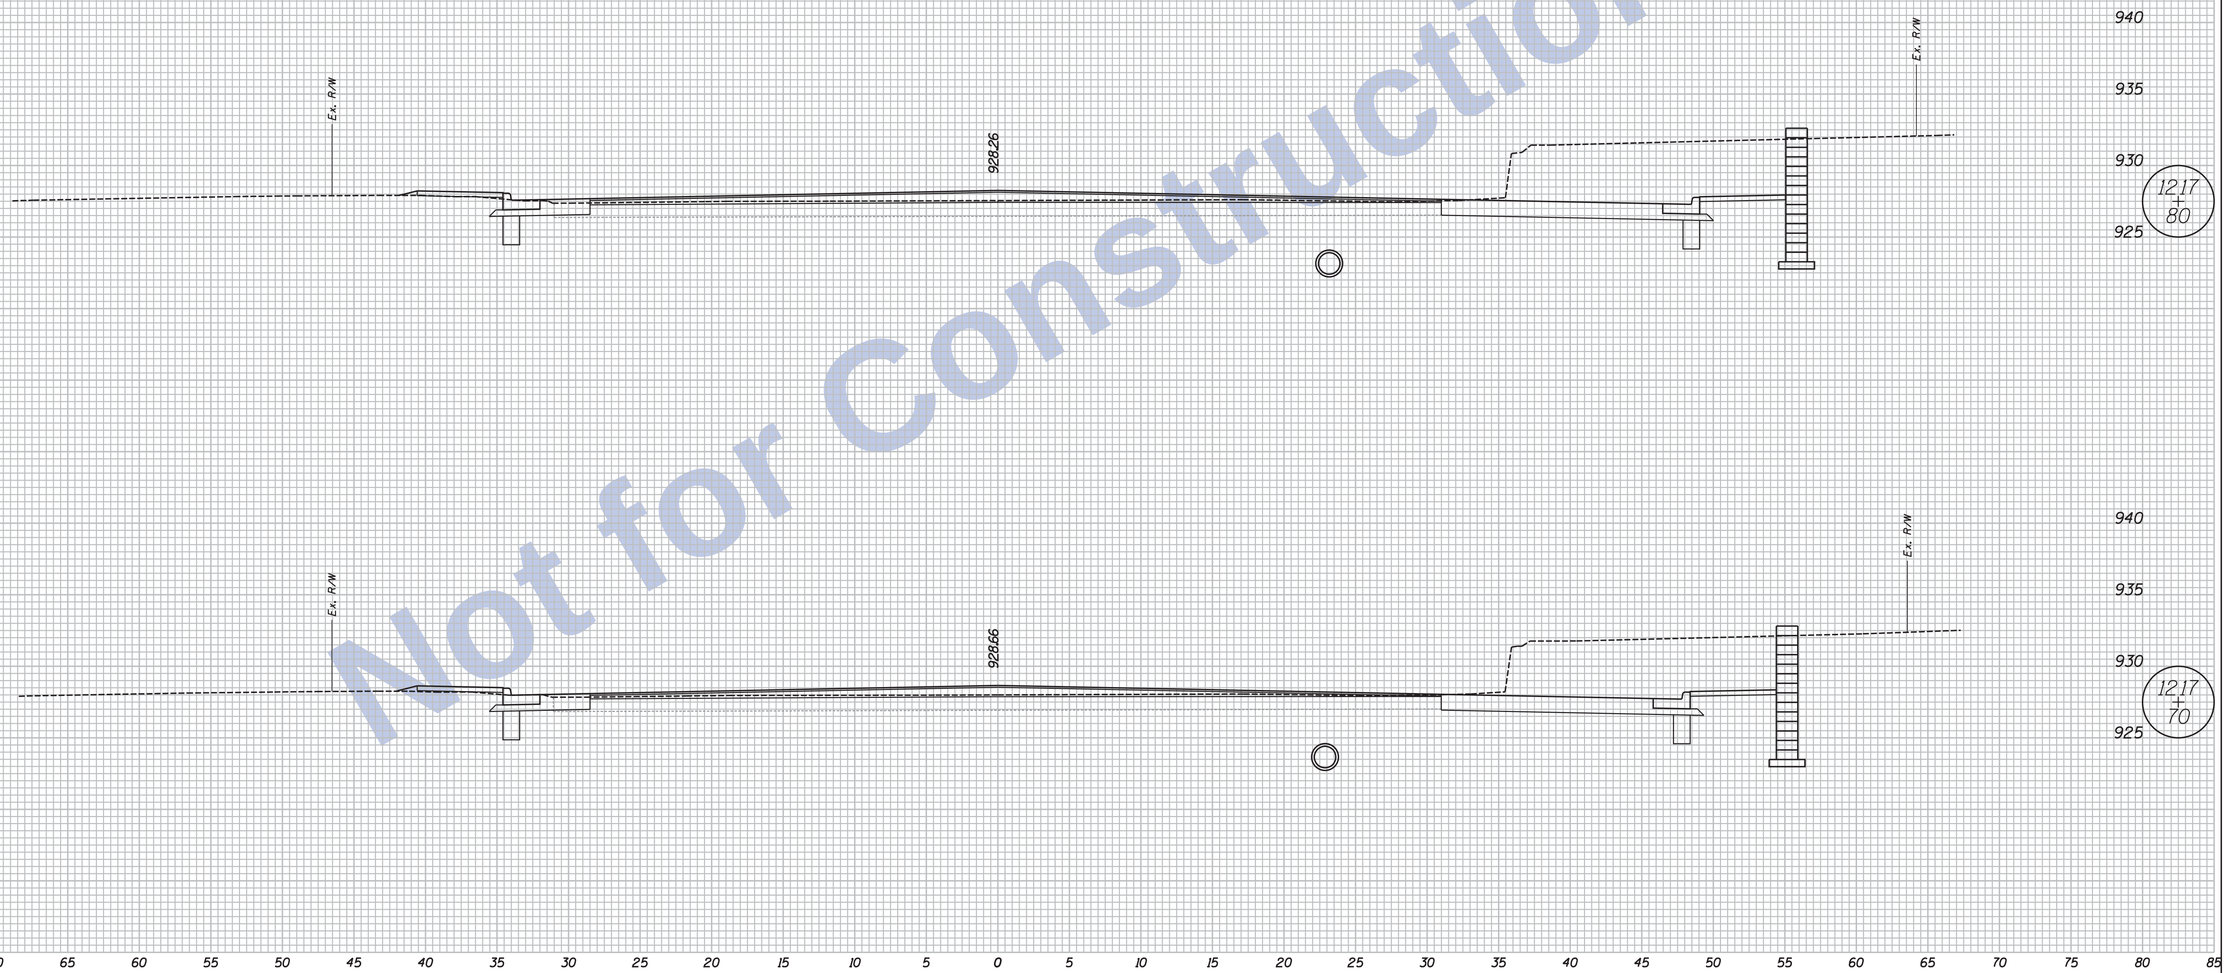

Not for Construction

Clark Dietz
ENGINEERS

NOTES:
. HMA Alternate Pavement Design is displayed on all Cross Sections.
. Any Existing Utility Locations Shown are approximate. Contractor shall verify locates before digging.

DESIGNED: JAL	DRAWN: PWD
CHECKED: PWD	CHECKED: MP

INDIANA
DEPARTMENT OF TRANSPORTATION

CROSS SECTIONS
LINE "PR-C-3"

HORIZONTAL SCALE	BRIDGE FILE
1" = 5'	
VERTICAL SCALE	DESIGNATION
1" = 5'	0100701
SURVEY BOOK	SHEETS
	117 of 159
CONTRACT	PROJECT
R-30397	0100701

11:47:44 AM 8/26/2016 P:\0170190\Plans\Misc\05_XS_US27_00_PRC3.dgn

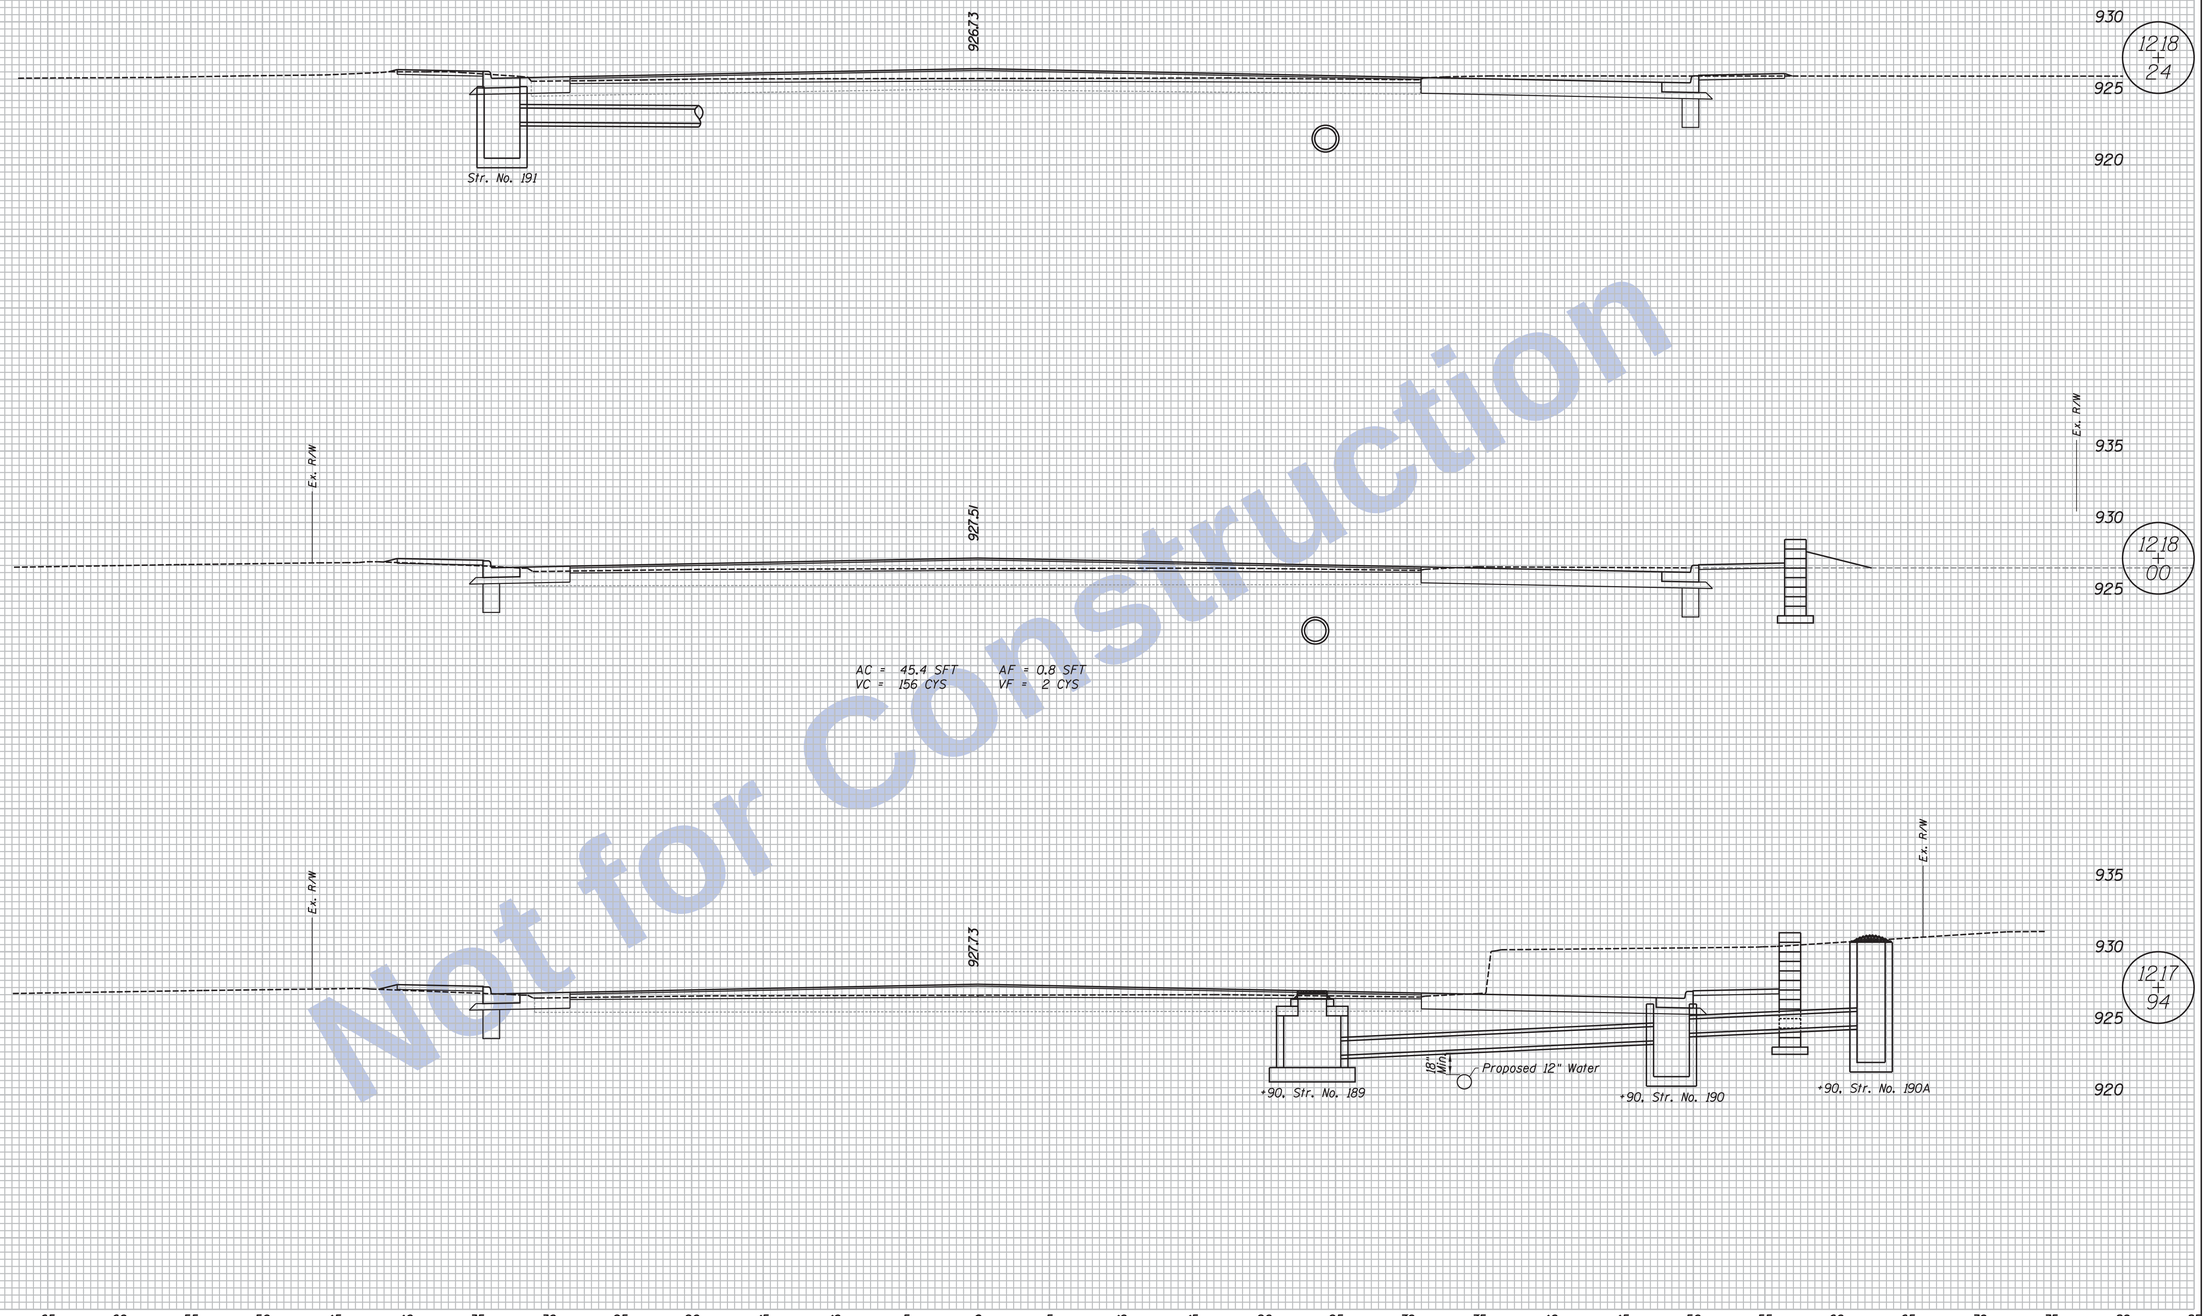

Not for Construction

Clark Dietz
ENGINEERS

NOTES:

. HMA Alternate Pavement Design is displayed on all Cross Sections.

. Any Existing Utility Locations Shown are approximate. Contractor shall verify locates before digging.

DESIGNED: JAL	DRAWN: PWD
CHECKED: PWD	CHECKED: MP

INDIANA
DEPARTMENT OF TRANSPORTATION

CROSS SECTIONS
LINE "PR-C-3"

HORIZONTAL SCALE	BRIDGE FILE
1" = 5'	
VERTICAL SCALE	DESIGNATION
1" = 5'	0100701
SURVEY BOOK	SHEETS
	118 of 159
CONTRACT	PROJECT
R-30397	0100701

11:47:44 AM 8/26/2016 P:\0170190\Plans\Wisc\05_XS_US27_00_PRC3.dgn

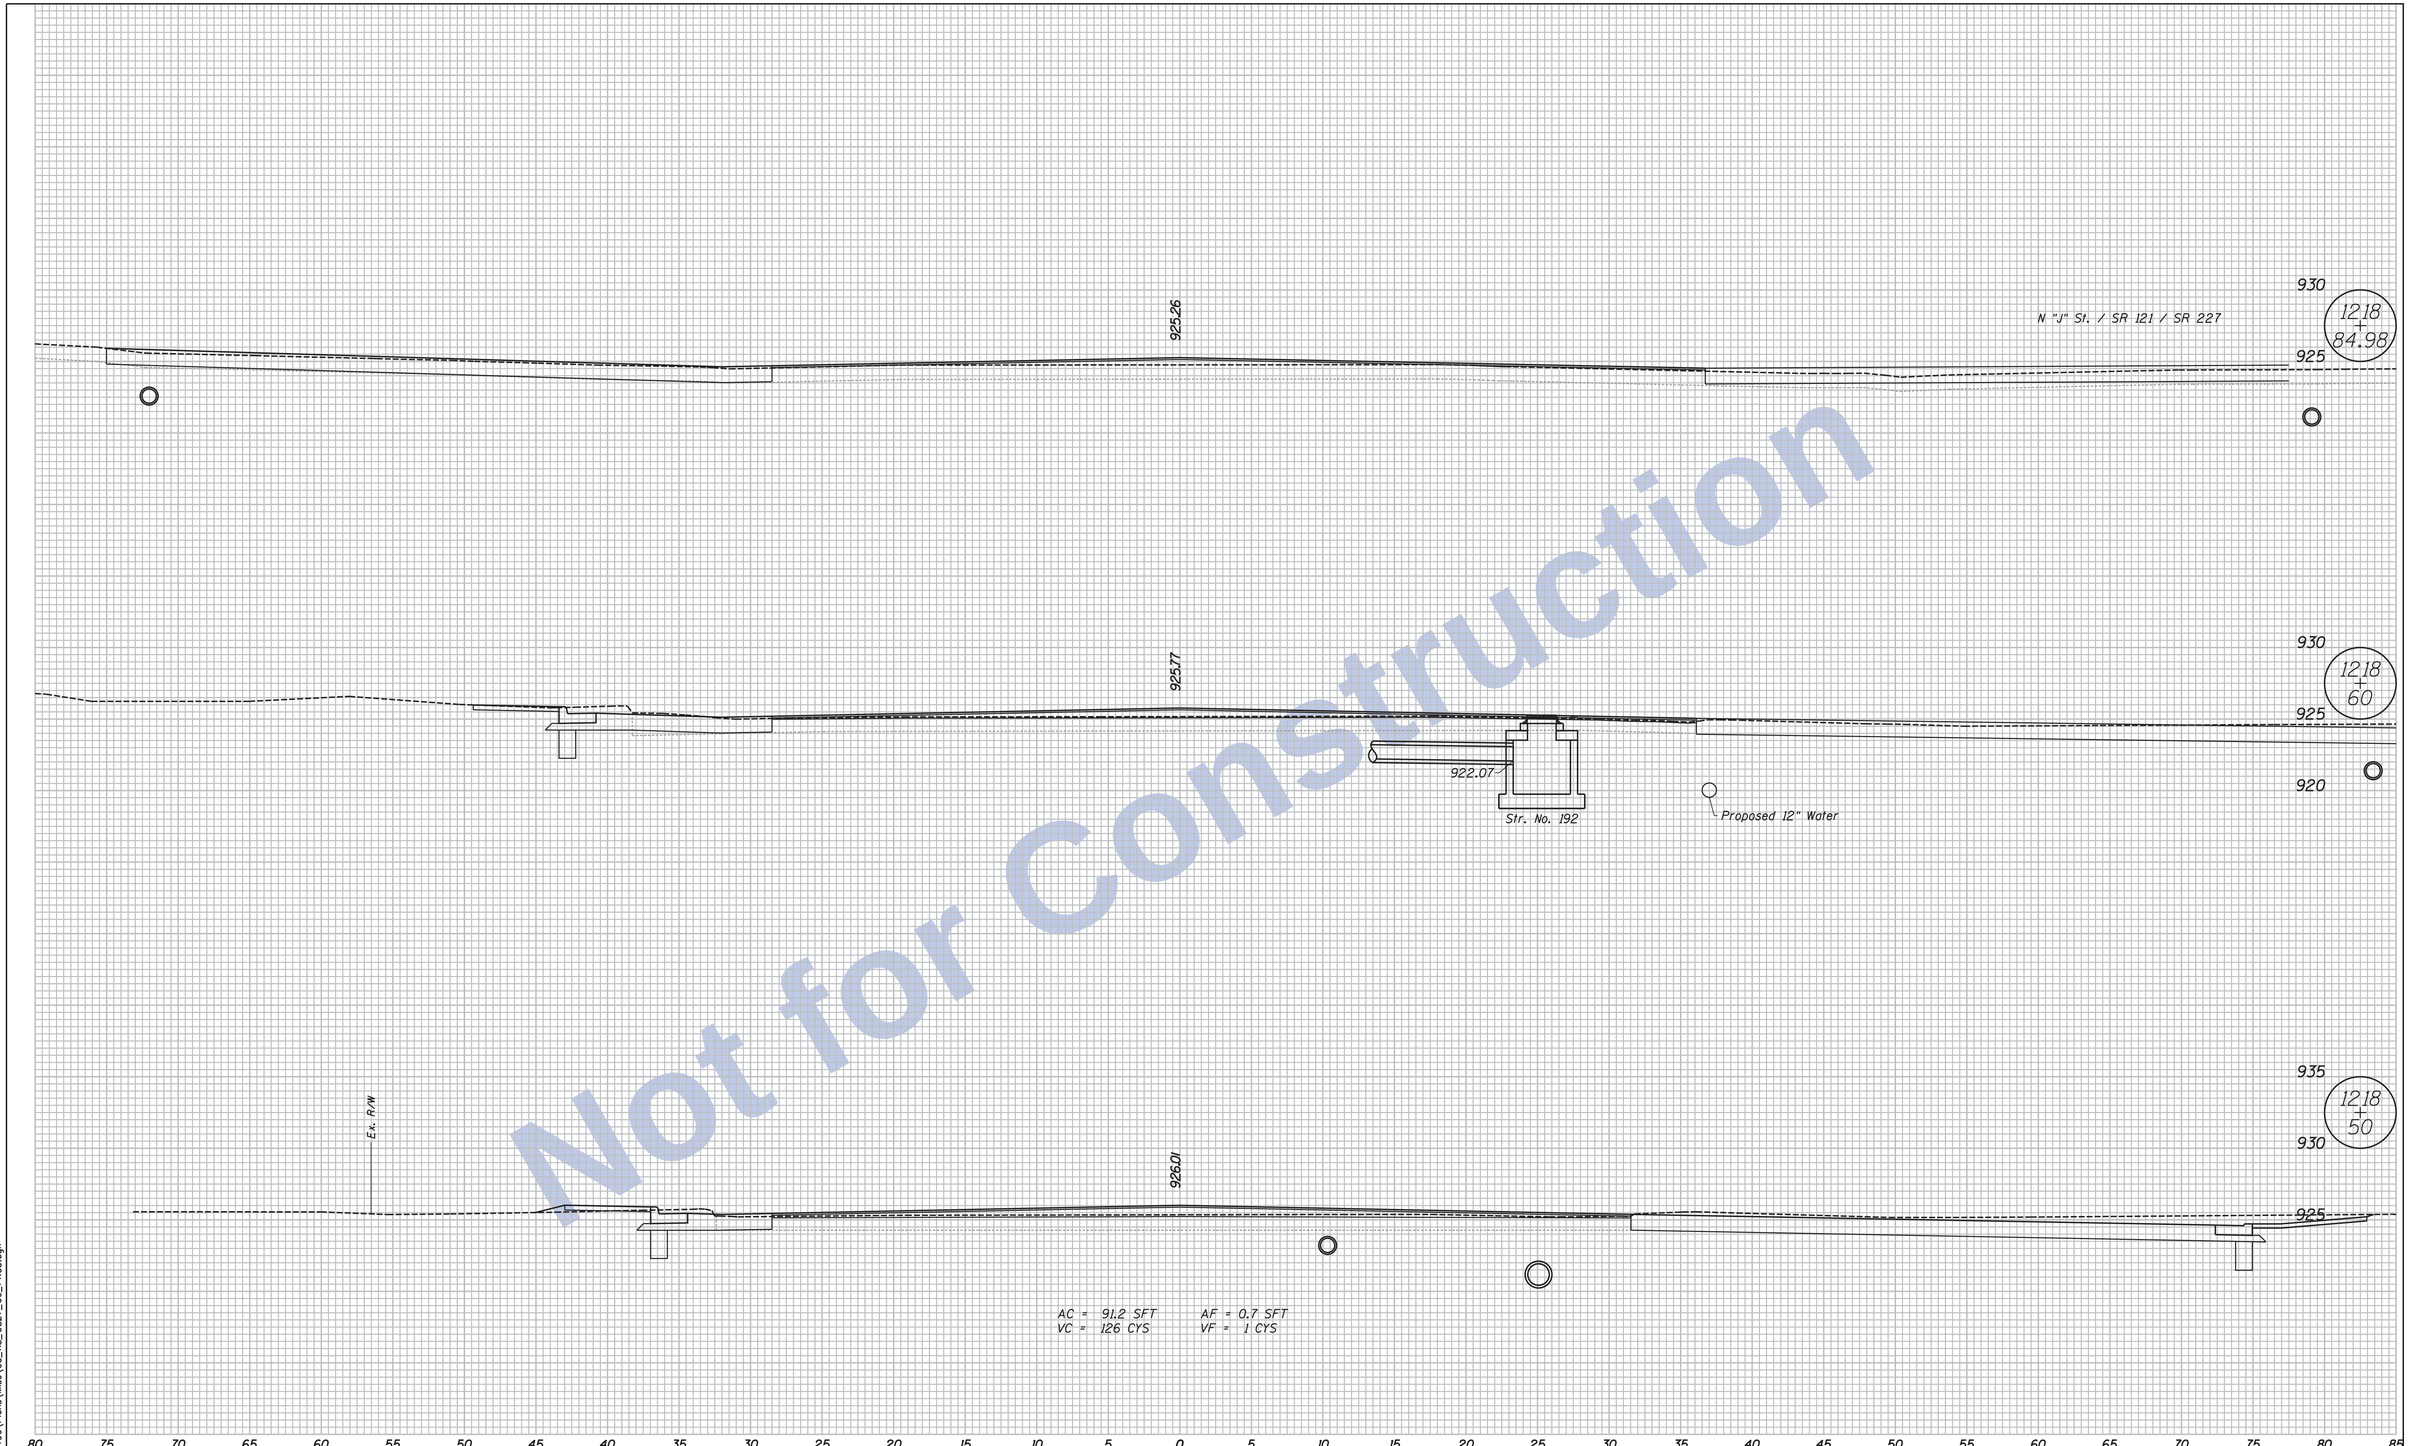

Not for Construction

Clark Dietz
ENGINEERS

NOTES:

. HMA Alternate Pavement Design is displayed on all Cross Sections.

. Any Existing Utility Locations Shown are approximate. Contractor shall verify locates before digging.

DESIGNED: JAL	DRAWN: PWD
CHECKED: PWD	CHECKED: MP

INDIANA
DEPARTMENT OF TRANSPORTATION

CROSS SECTIONS
LINE "PR-C-3"

HORIZONTAL SCALE	BRIDGE FILE
1" = 5'	
VERTICAL SCALE	DESIGNATION
1" = 5'	0100701
SURVEY BOOK	SHEETS
	119 of 159
CONTRACT	PROJECT
R-30397	0100701

11:47:44 AM 8/26/2016 P:\0170190\Plans\Misc\05_XS_US27_00_PRC3.dgn

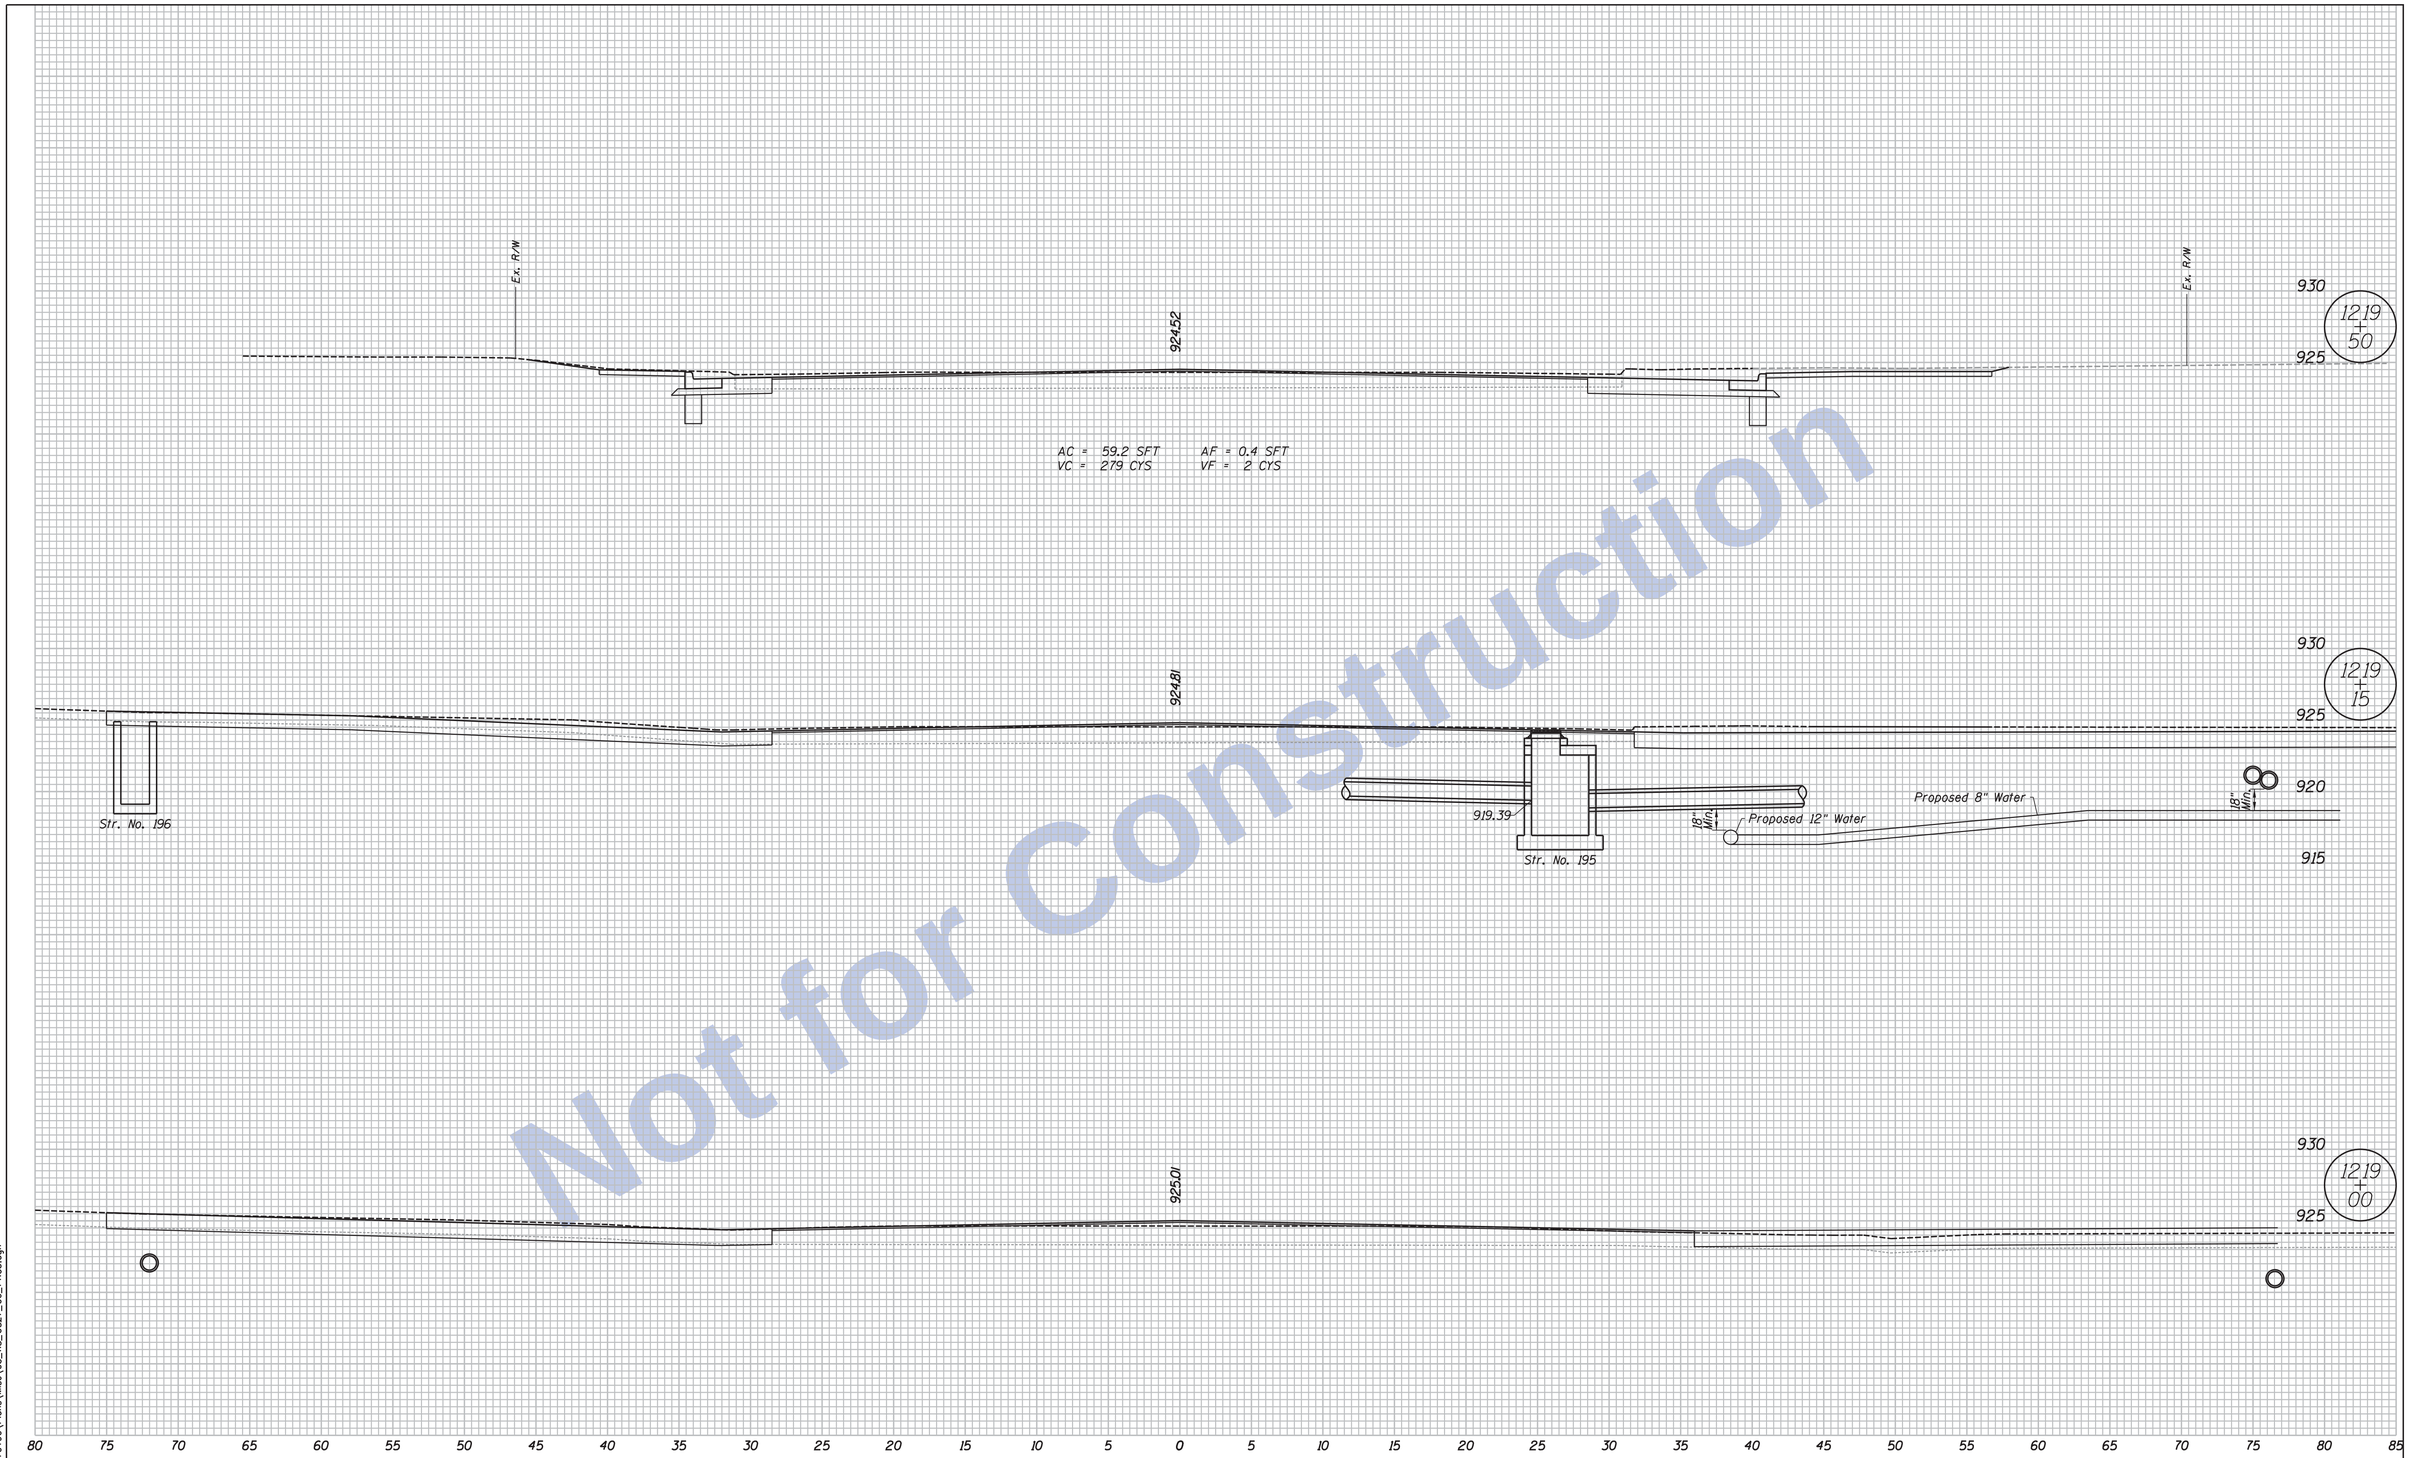

Not for Construction

Clark Dietz
ENGINEERS

NOTES:

. HMA Alternate Pavement Design is displayed on all Cross Sections.

. Any Existing Utility Locations Shown are approximate. Contractor shall verify locates before digging.

DESIGNED: JAL	DRAWN: PWD
CHECKED: PWD	CHECKED: MP

INDIANA
DEPARTMENT OF TRANSPORTATION

CROSS SECTIONS
LINE "PR-C-3"

HORIZONTAL SCALE	BRIDGE FILE
1" = 5'	
VERTICAL SCALE	DESIGNATION
1" = 5'	0100701
SURVEY BOOK	SHEETS
	120 of 159
CONTRACT	PROJECT
R-30397	0100701

11:47:44 AM 8/26/2016 P:\0170190\Plans\Misc\05_XS_US27_00_PRC3.dgn

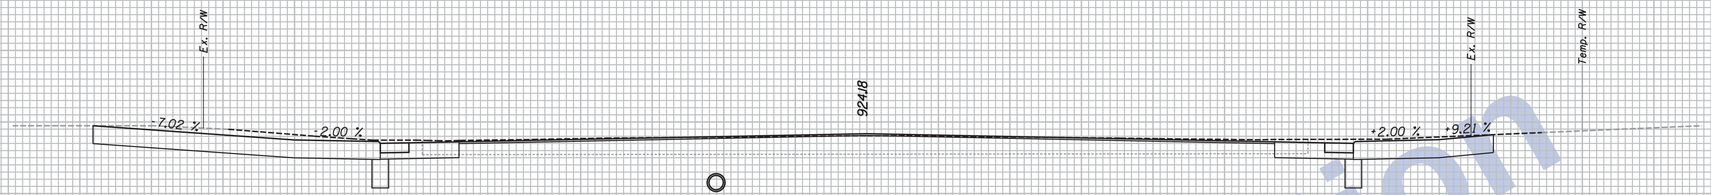

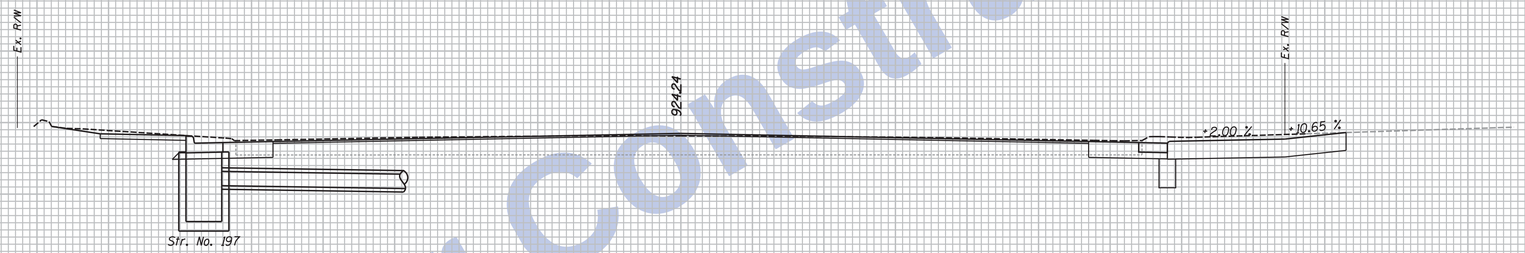

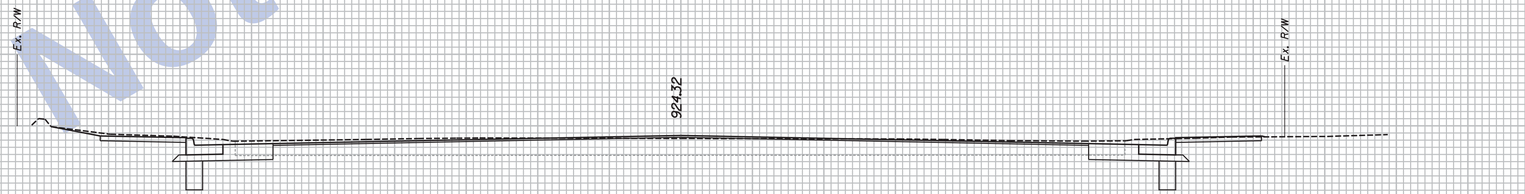

AC = 36.9 SFT AF = 0.3 SFT
VC = 89 CYS VF = 1 CYS

80 75 70 65 60 55 50 45 40 35 30 25 20 15 10 5 0 5 10 15 20 25 30 35 40 45 50 55 60 65 70 75 80 85

Not for Construction

Clark Dietz
ENGINEERS

NOTES:
. HMA Alternate Pavement Design is displayed on all Cross Sections.

. Any Existing Utility Locations Shown are approximate. Contractor shall verify locates before digging.

DESIGNED: JAL	DRAWN: PWD
CHECKED: PWD	CHECKED: MP

INDIANA
DEPARTMENT OF TRANSPORTATION

CROSS SECTIONS
LINE "PR-C-3"

HORIZONTAL SCALE	BRIDGE FILE
1" = 5'	
VERTICAL SCALE	DESIGNATION
1" = 5'	0100701
SURVEY BOOK	SHEETS
	121 of 159
CONTRACT	PROJECT
R-30397	0100701

11:47:45 AM 8/26/2016 P:\0170190\Plans\Misc\05_XS_US27_00_PRC3.dgn

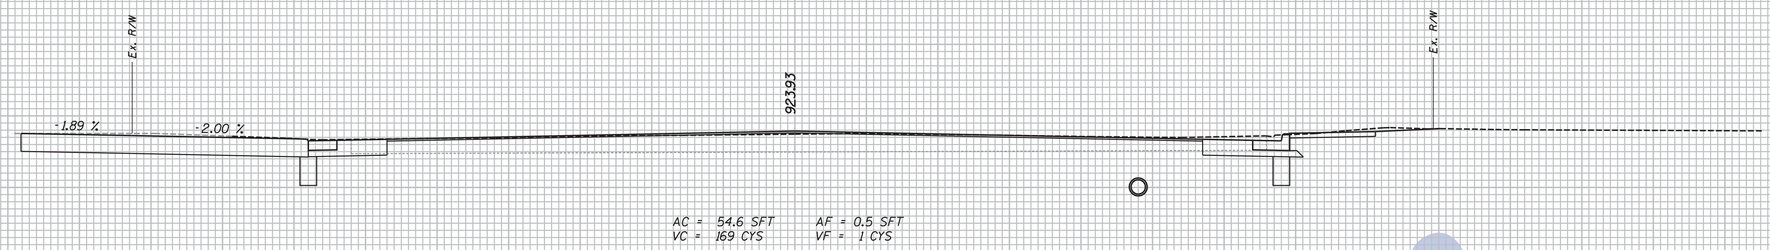

AC = 54.6 SFT AF = 0.5 SFT
VC = 169 CYS VF = 1 CYS

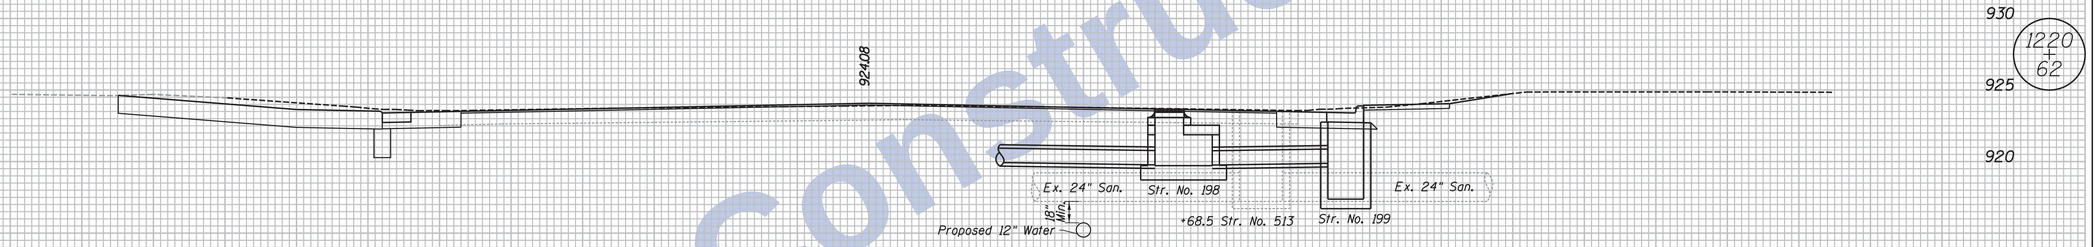

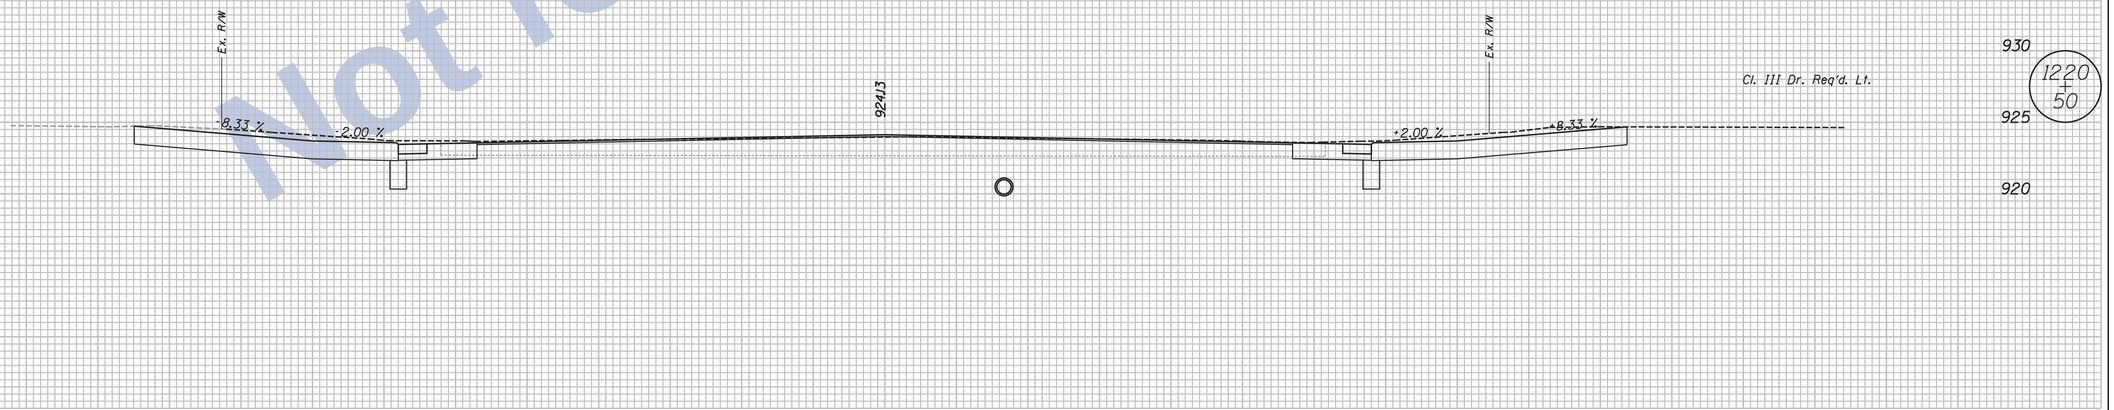

Not for Construction

80 75 70 65 60 55 50 45 40 35 30 25 20 15 10 5 0 5 10 15 20 25 30 35 40 45 50 55 60 65 70 75 80 85

Clark Dietz
ENGINEERS

NOTES:
. HMA Alternate Pavement Design is displayed on all Cross Sections.
. Any Existing Utility Locations Shown are approximate. Contractor shall verify locates before digging.

DESIGNED: JAL	DRAWN: PWD
CHECKED: PWD	CHECKED: MP

INDIANA
DEPARTMENT OF TRANSPORTATION

CROSS SECTIONS
LINE "PR-C-3"

HORIZONTAL SCALE	BRIDGE FILE
1" = 5'	
VERTICAL SCALE	DESIGNATION
1" = 5'	0100701
SURVEY BOOK	SHEETS
	122 of 159
CONTRACT	PROJECT
R-30397	0100701

11:47:45 AM 8/26/2016 P:\0170190\Plans\Misc\05_XS_US27_00_PRC3.dgn

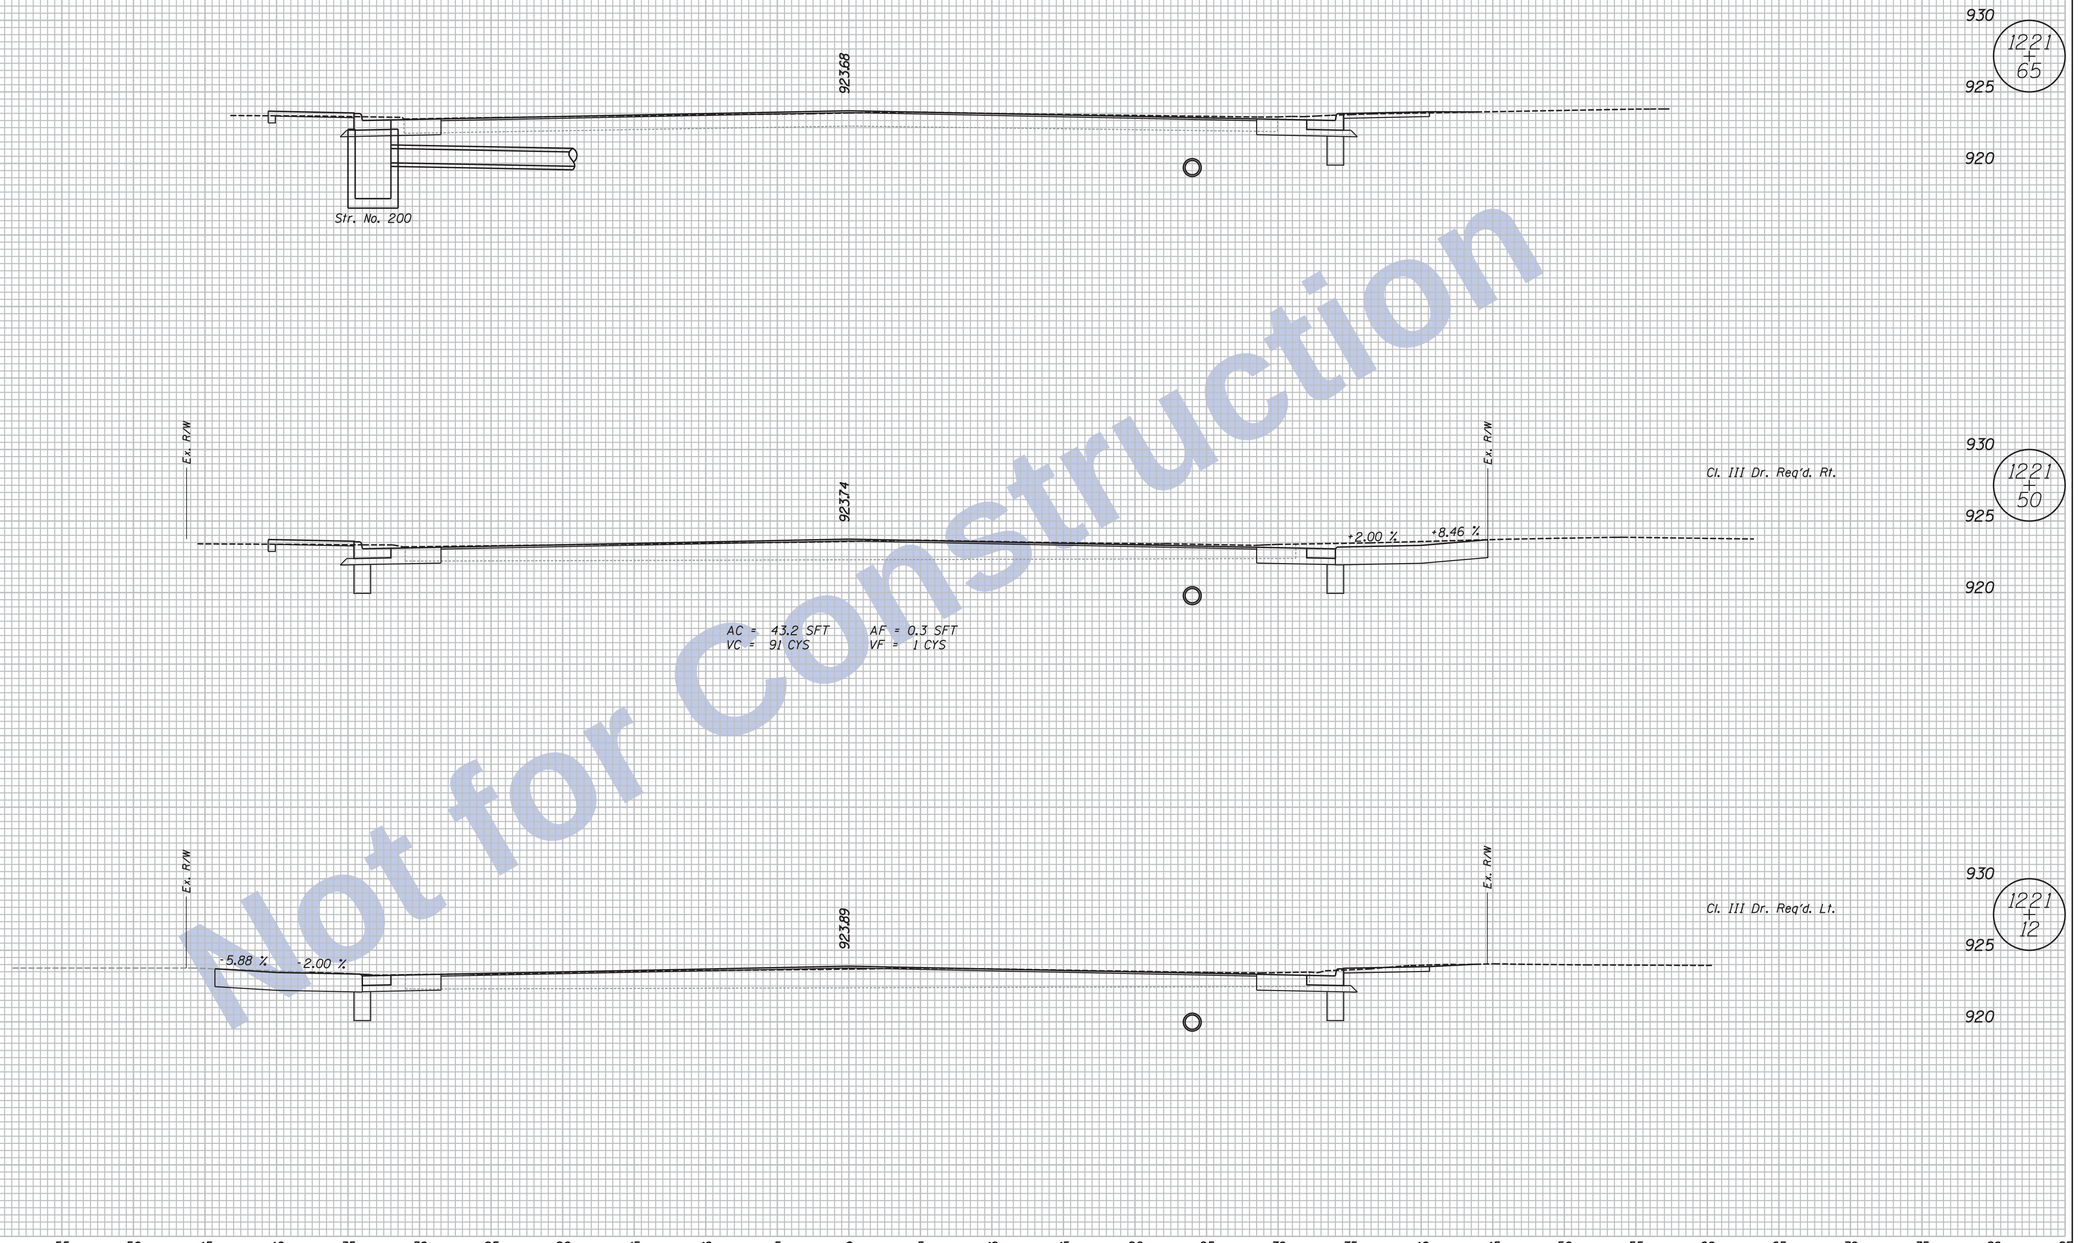

Not for Construction

Clark Dietz
ENGINEERS

NOTES:

. HMA Alternate Pavement Design is displayed on all Cross Sections.

. Any Existing Utility Locations Shown are approximate. Contractor shall verify locates before digging.

DESIGNED: JAL	DRAWN: PWD
CHECKED: PWD	CHECKED: MP

INDIANA
DEPARTMENT OF TRANSPORTATION

CROSS SECTIONS
LINE "PR-C-3"

HORIZONTAL SCALE	BRIDGE FILE
1" = 5'	
VERTICAL SCALE	DESIGNATION
1" = 5'	0100701
SURVEY BOOK	SHEETS
	123 of 159
CONTRACT	PROJECT
R-30397	0100701

11:47:45 AM 8/26/2016 P:\0170190\Plans\Misc\05_XS_US27_00_PRC3.dgn

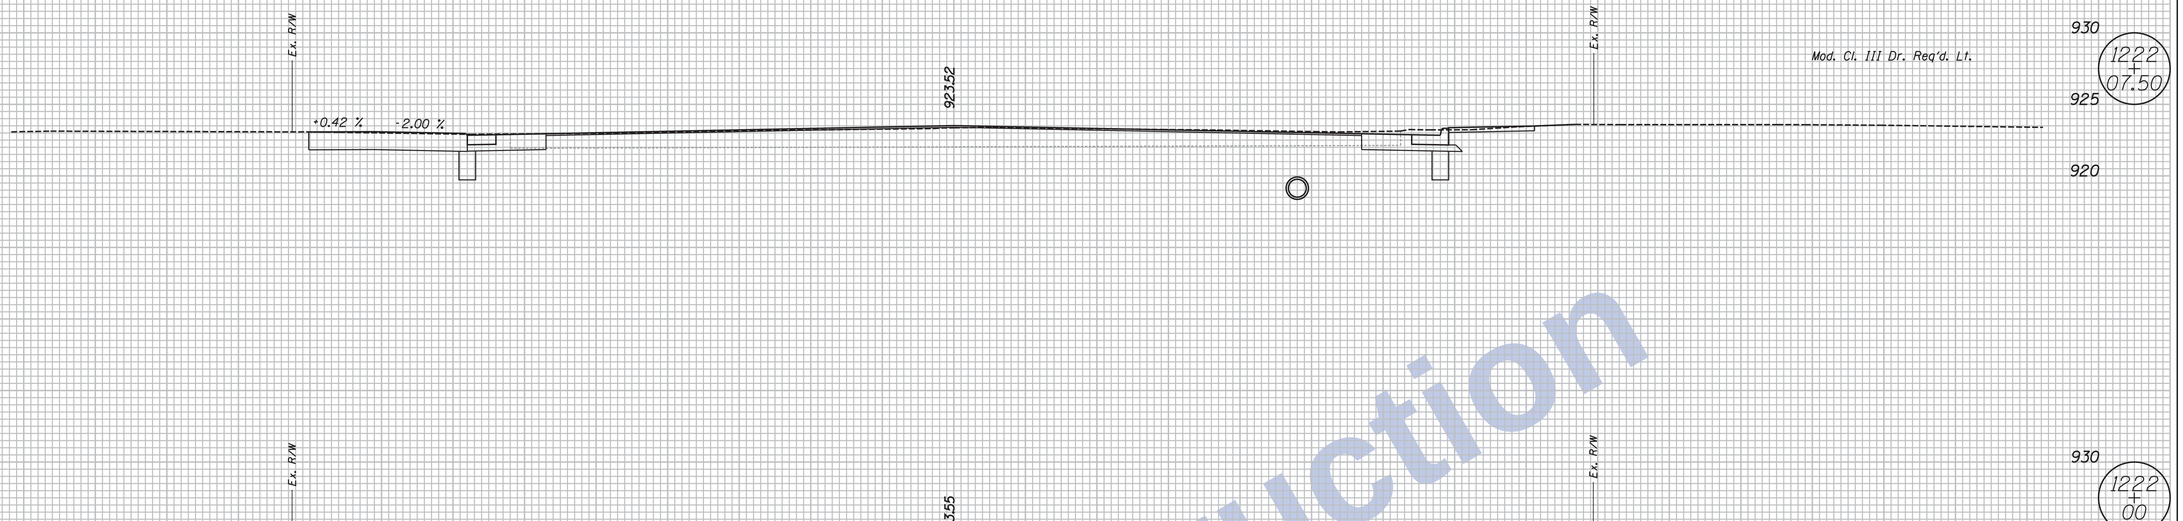

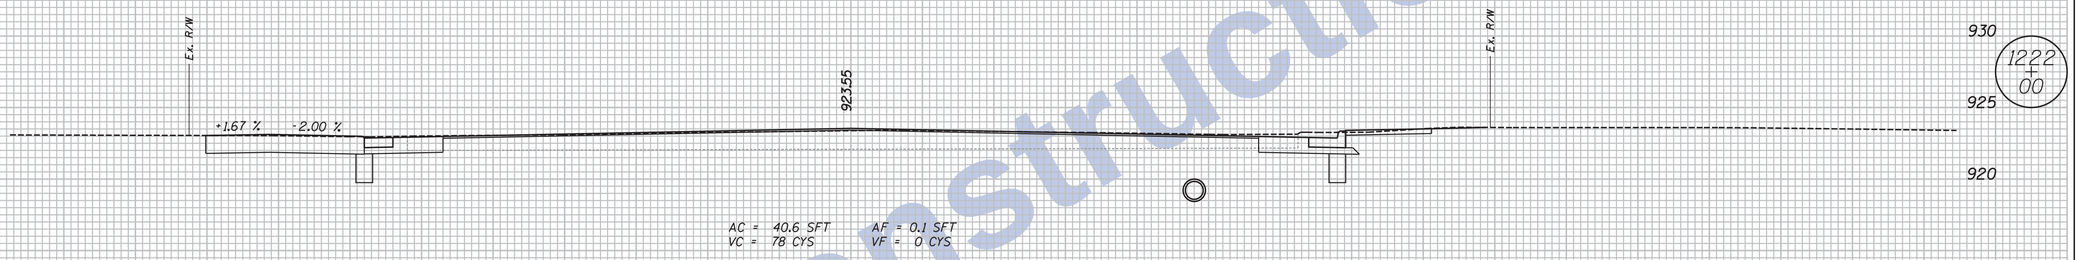

AC = 40.6 SFT AF = 0.1 SFT
VC = 78 CYS VF = 0 CYS

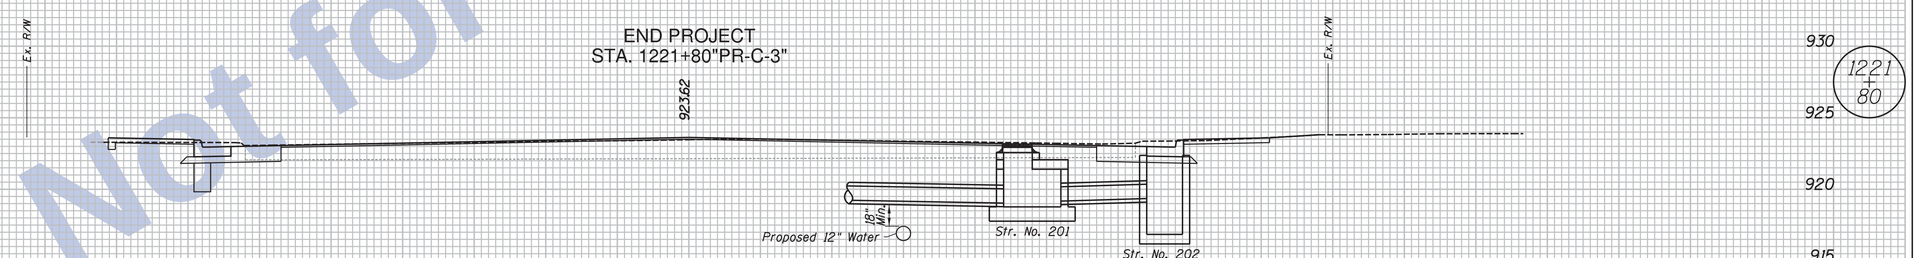

Not for Construction

80 75 70 65 60 55 50 45 40 35 30 25 20 15 10 5 0 5 10 15 20 25 30 35 40 45 50 55 60 65 70 75 80 85

Clark Dietz
ENGINEERS

NOTES:
. HMA Alternate Pavement Design is displayed on all Cross Sections.
. Any Existing Utility Locations Shown are approximate. Contractor shall verify locates before digging.

DESIGNED: JAL	DRAWN: PWD
CHECKED: PWD	CHECKED: MP

INDIANA
DEPARTMENT OF TRANSPORTATION

CROSS SECTIONS
LINE "PR-C-3"

HORIZONTAL SCALE	BRIDGE FILE
1" = 5'	
VERTICAL SCALE	DESIGNATION
1" = 5'	0100701
SURVEY BOOK	SHEETS
	124 of 159
CONTRACT	PROJECT
R-30397	0100701

11:47:46 AM 8/26/2016 P:\0170190\Plans\Misc\05_XS_US27_00_PRC3.dgn

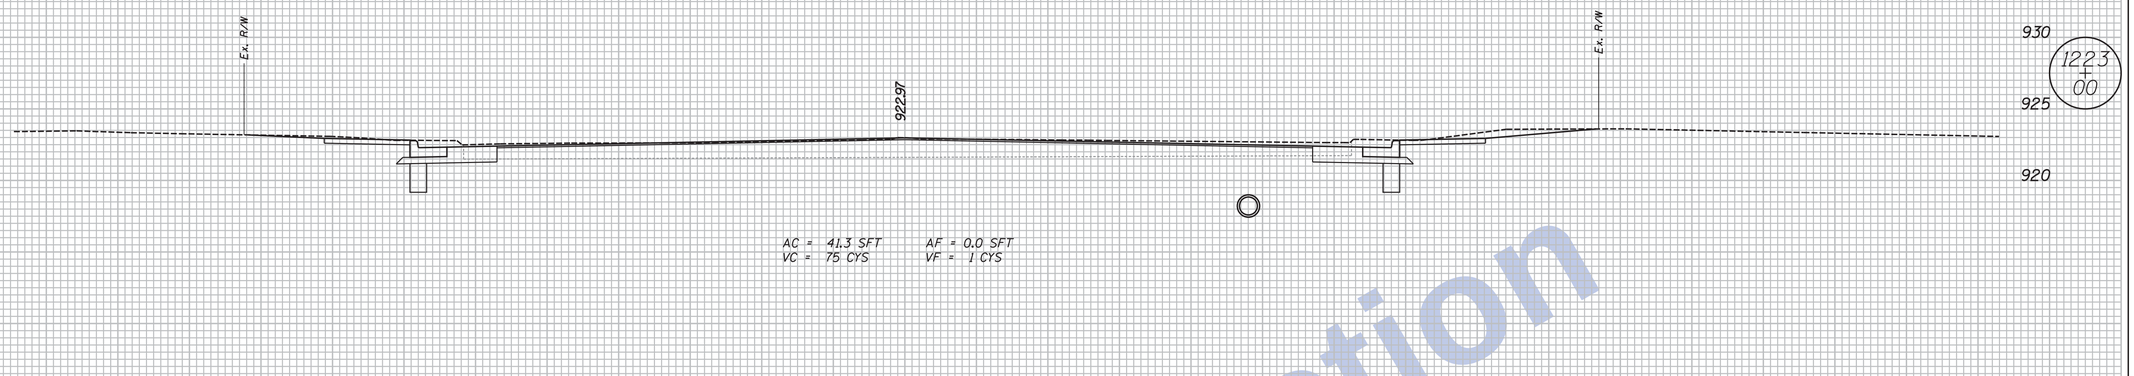

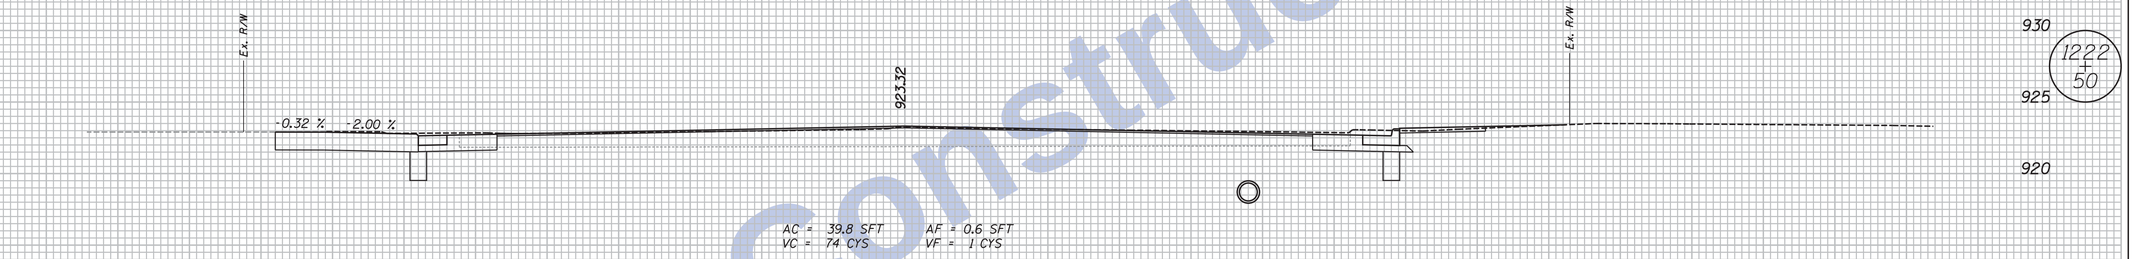

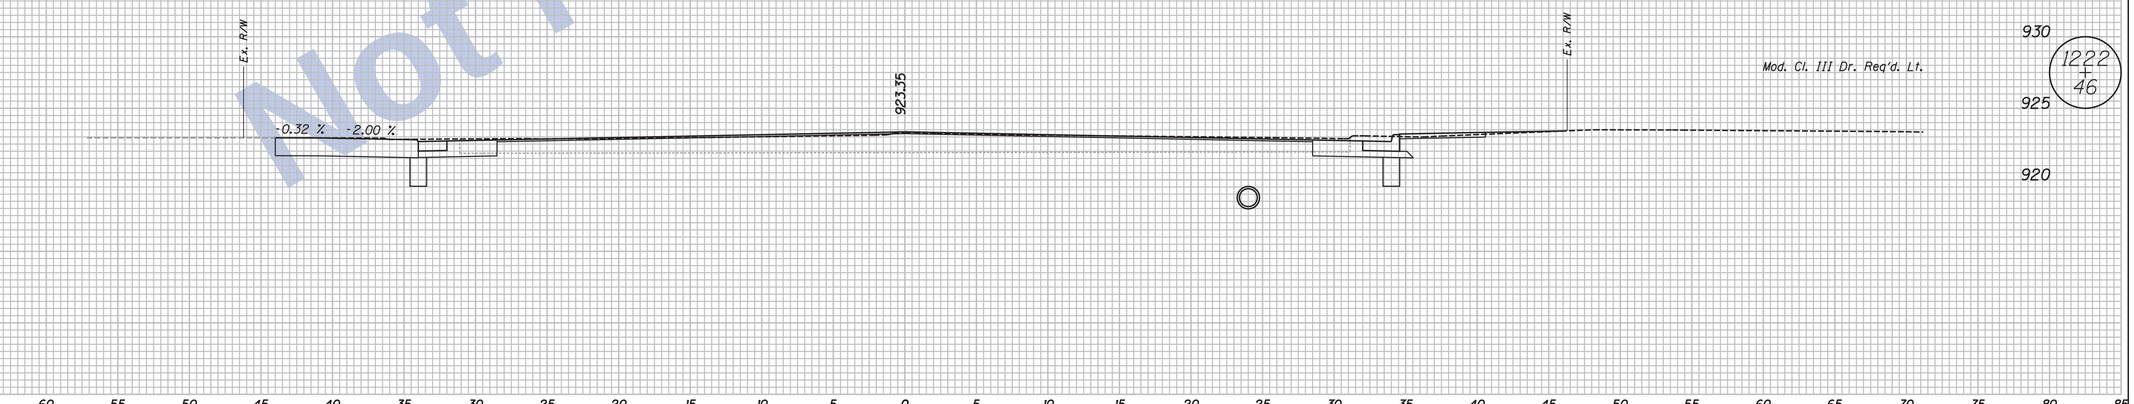

Not for Construction

11:47:46 AM 8/26/2016 P:\(0170190)\Plans\Misc\05_XS_US27_00_PRC3.dgn

Clark Dietz
ENGINEERS

NOTES:
. HMA Alternate Pavement Design is displayed on all Cross Sections.

. Any Existing Utility Locations Shown are approximate. Contractor shall verify locates before digging.

DESIGNED: JAL	DRAWN: PWD
CHECKED: PWD	CHECKED: MP

INDIANA
DEPARTMENT OF TRANSPORTATION

CROSS SECTIONS
LINE "PR-C-3"

HORIZONTAL SCALE	BRIDGE FILE
1" = 5'	
VERTICAL SCALE	DESIGNATION
1" = 5'	0100701
SURVEY BOOK	SHEETS
	125 of 159
CONTRACT	PROJECT
R-30397	0100701

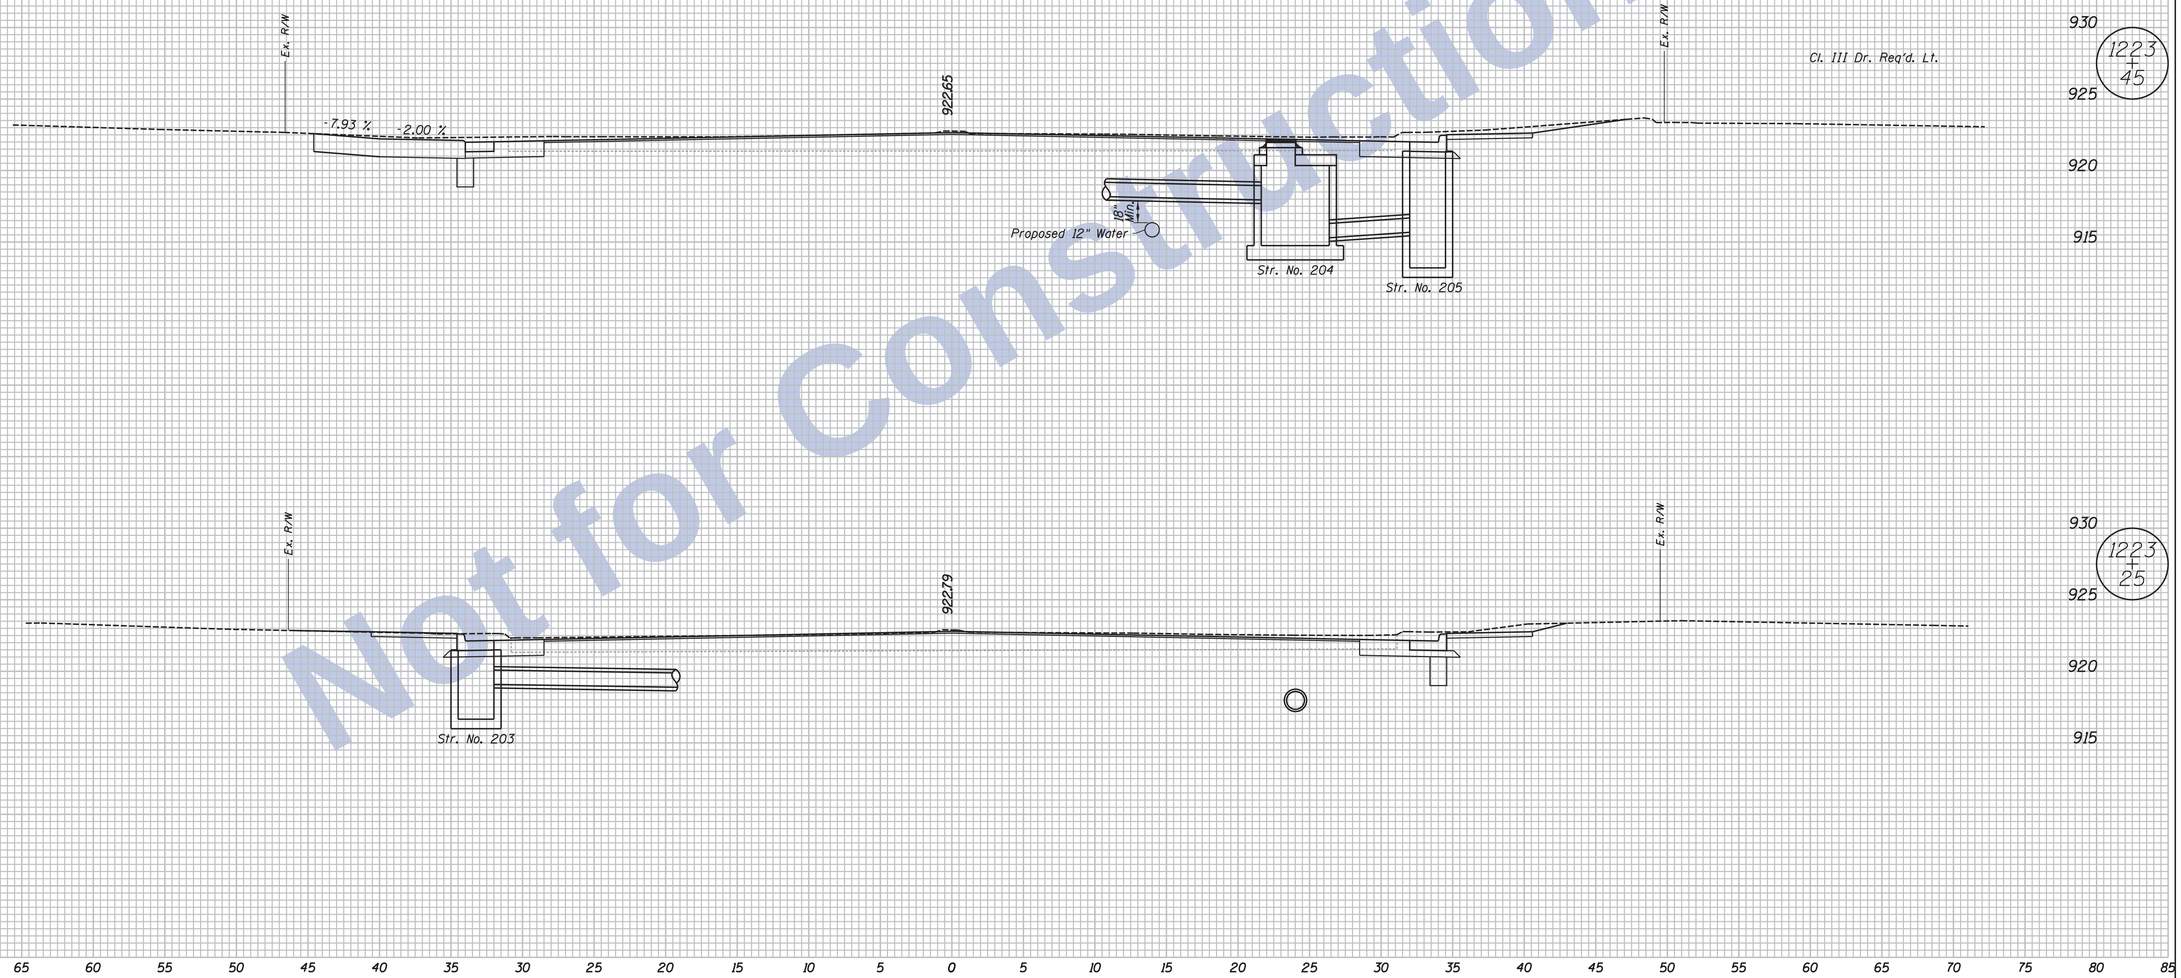

Not for Construction

Clark Dietz
ENGINEERS

NOTES:

. HMA Alternate Pavement Design is displayed on all Cross Sections.

. Any Existing Utility Locations Shown are approximate. Contractor shall verify locates before digging.

DESIGNED: JAL	DRAWN: PWD
CHECKED: PWD	CHECKED: MP

INDIANA
DEPARTMENT OF TRANSPORTATION

CROSS SECTIONS
LINE "PR-C-3"

HORIZONTAL SCALE 1" = 5'	BRIDGE FILE
VERTICAL SCALE 1" = 5'	DESIGNATION 0100701
SURVEY BOOK	SHEETS 126 of 159
CONTRACT R-30397	PROJECT 0100701

11:47:46 AM 8/26/2016 P:\0170190\Plans\Misc\05_XS_US27_00_PRC3.dgn

END INCIDENTAL CONSTRUCTION
STA. 1223+59.92 "PR-C-3"

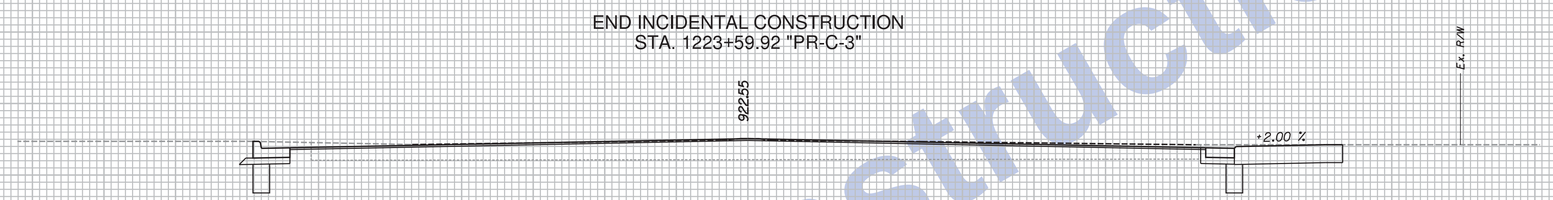

AC = 37.5 SFT AF = 0.0 SFT
VC = 19 CYS VF = 0 CYS

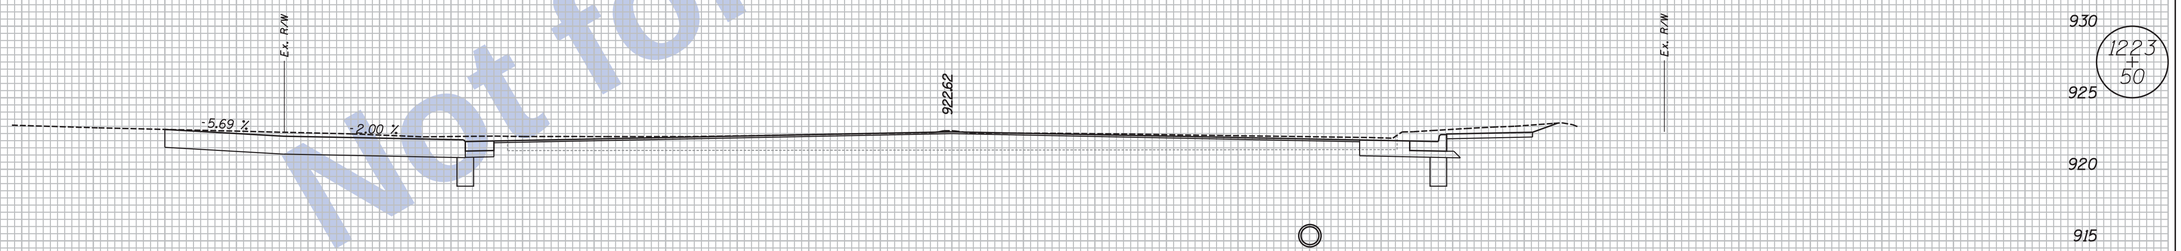

AC = 67.1 SFT AF = 0.0 SFT
VC = 100 CYS VF = 0 CYS

80 75 70 65 60 55 50 45 40 35 30 25 20 15 10 5 0 5 10 15 20 25 30 35 40 45 50 55 60 65 70 75 80 85

Not for Construction

Clark Dietz
ENGINEERS

NOTES:
. HMA Alternate Pavement Design is displayed on all Cross Sections.
. Any Existing Utility Locations Shown are approximate. Contractor shall verify locates before digging.

DESIGNED: JAL	DRAWN: PWD
CHECKED: PWD	CHECKED: MP

INDIANA
DEPARTMENT OF TRANSPORTATION

CROSS SECTIONS
LINE "PR-C-3"

HORIZONTAL SCALE	BRIDGE FILE
1" = 5'	
VERTICAL SCALE	DESIGNATION
1" = 5'	0100701
SURVEY BOOK	SHEETS
	127 of 159
CONTRACT	PROJECT
R-30397	0100701

11:47:46 AM 8/26/2016 P:\0170190\Plans\Misc\05_XS_US27_00_PRC3.dgn

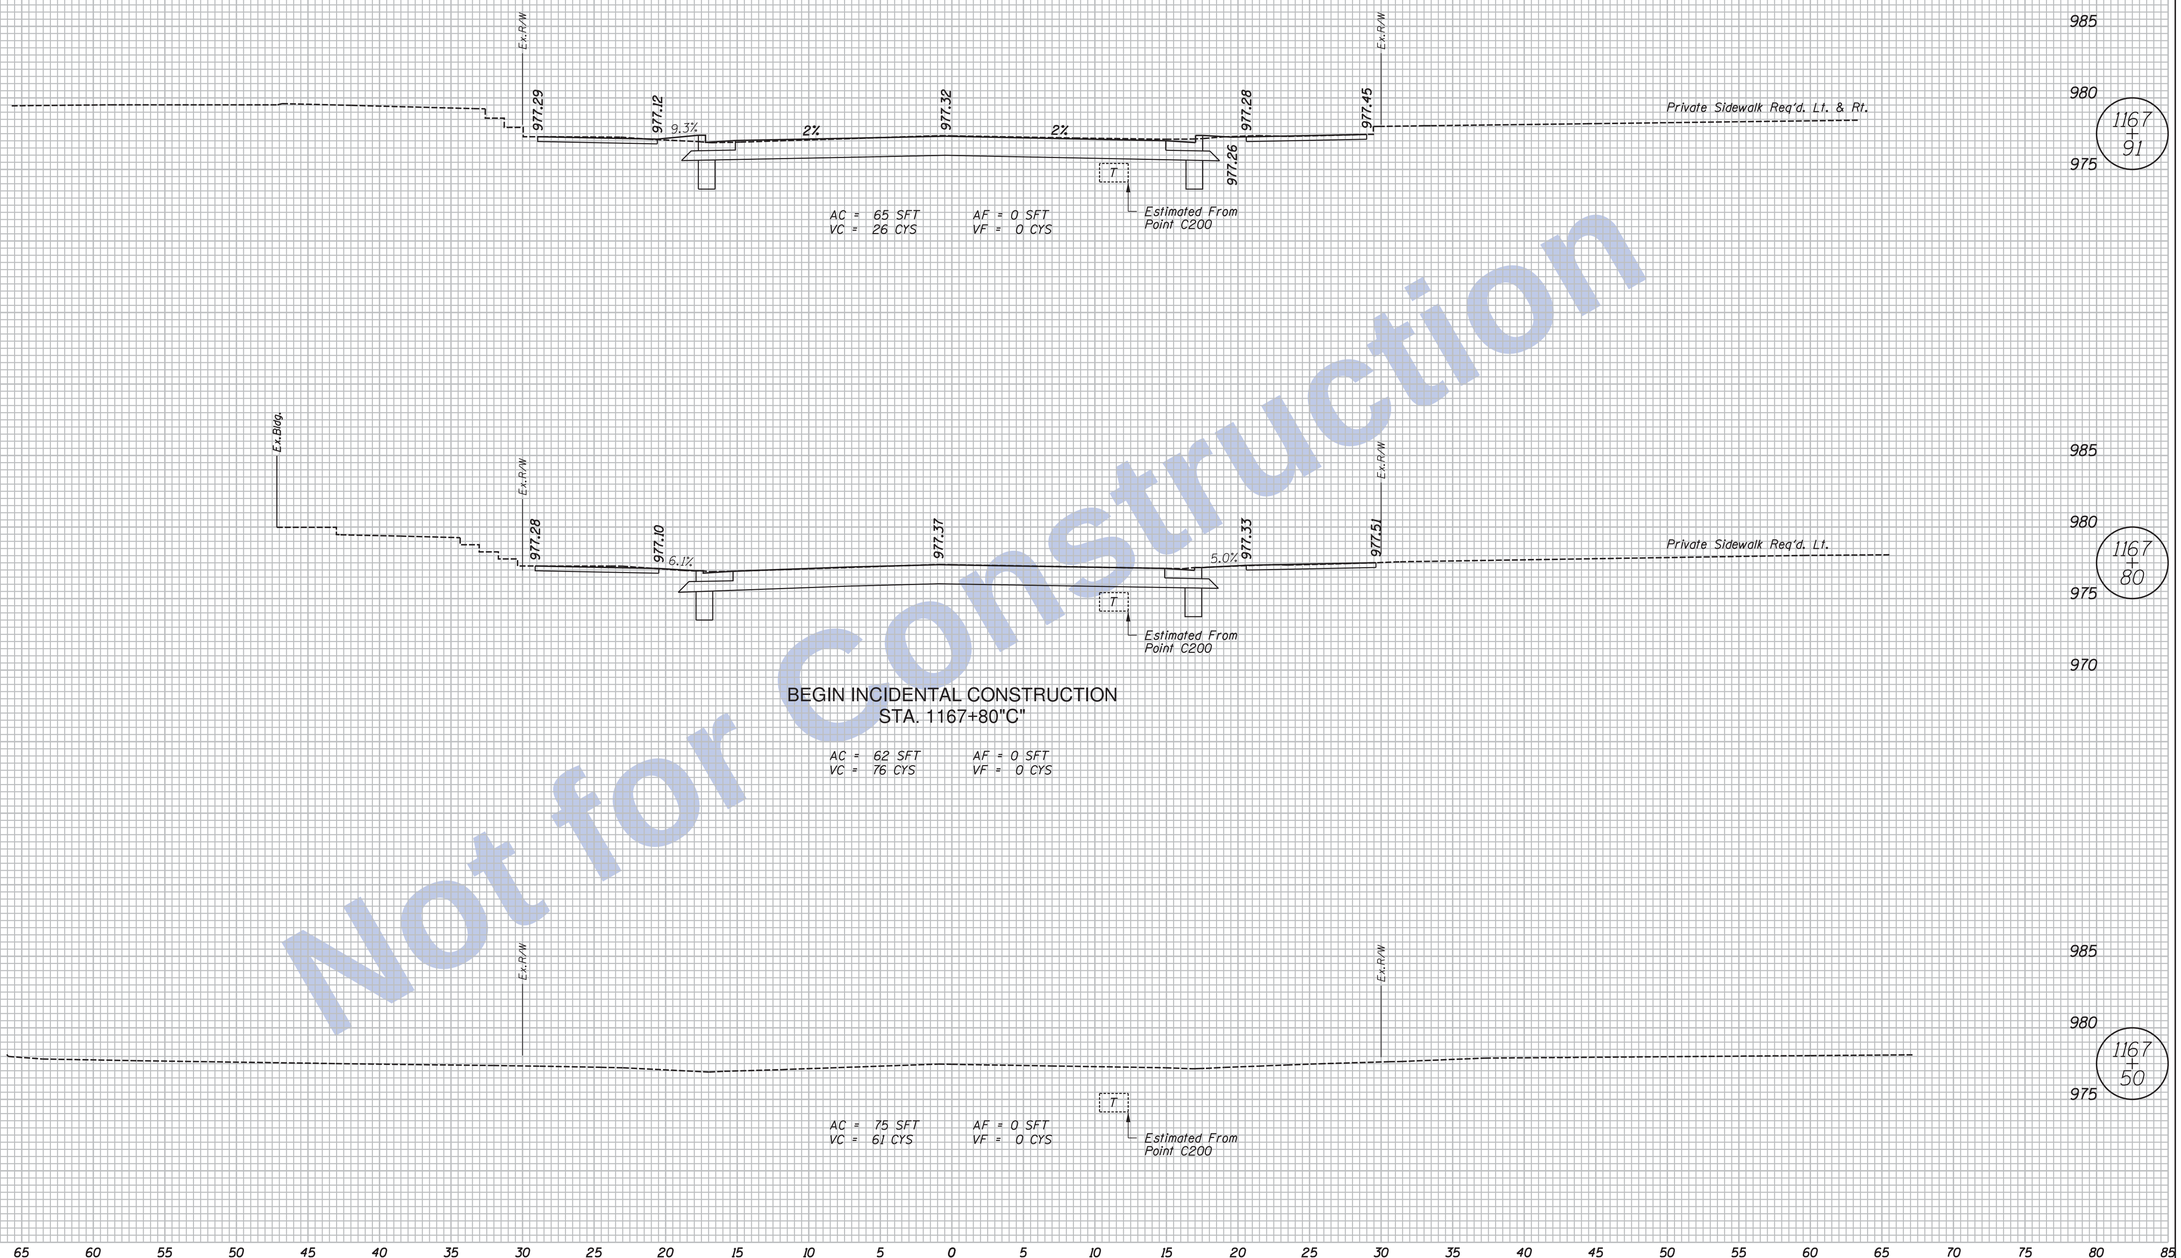

Not for Construction

Clark Dietz
ENGINEERS

NOTES:

. HMA Alternate Pavement Design is displayed on all Cross Sections.

. Any Existing Utility Locations Shown are approximate. Contractor shall verify locates before digging.

DESIGNED: JAL	DRAWN: MP
CHECKED: RBI	CHECKED: JAL

INDIANA
DEPARTMENT OF TRANSPORTATION

CROSS SECTIONS
LINE "C"

HORIZONTAL SCALE	BRIDGE FILE
1" = 5'	
VERTICAL SCALE	DESIGNATION
1" = 5'	0100701
SURVEY BOOK	SHEETS
	128 of 159
CONTRACT	PROJECT
R-30397	0100701

11:47:48 AM 8/26/2016 P:\0170190\Plans\Misc\06_XS_US27_06_C_sht.dgn

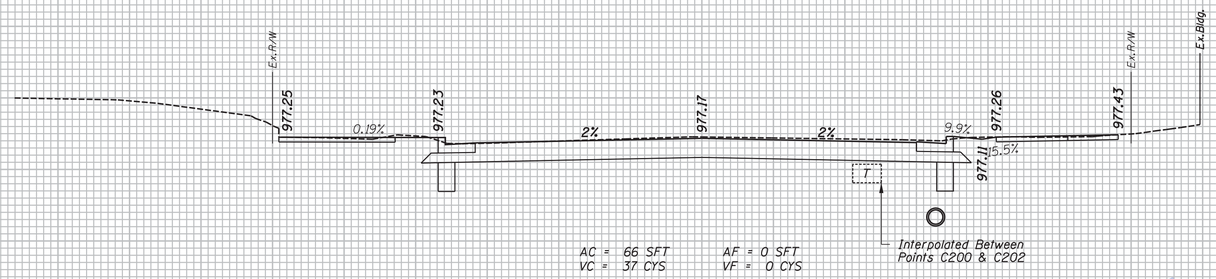

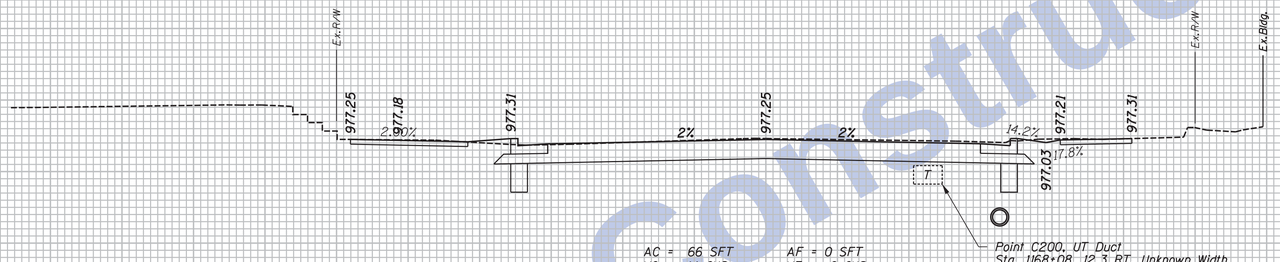

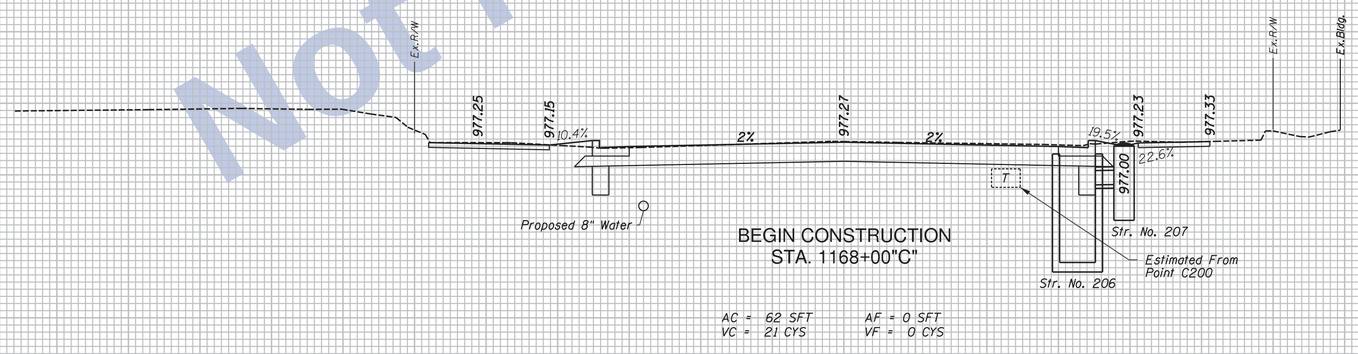

80 75 70 65 60 55 50 45 40 35 30 25 20 15 10 5 0 5 10 15 20 25 30 35 40 45 50 55 60 65 70 75 80 85

Not for Construction

Clark Dietz
ENGINEERS

NOTES:
. HMA Alternate Pavement Design is displayed on all Cross Sections.
. Any Existing Utility Locations Shown are approximate. Contractor shall verify locates before digging.

DESIGNED: JAL	DRAWN: MP
CHECKED: RBI	CHECKED: JAL

INDIANA
DEPARTMENT OF TRANSPORTATION

CROSS SECTIONS
LINE "C"

HORIZONTAL SCALE	BRIDGE FILE
1" = 5'	
VERTICAL SCALE	DESIGNATION
1" = 5'	0100701
SURVEY BOOK	SHEETS
	129 of 159
CONTRACT	PROJECT
R-30397	0100701

11:47:49 AM 8/26/2016 P:\0170190\Plans\Misc\06_XS_US27_06_C_sht.dgn

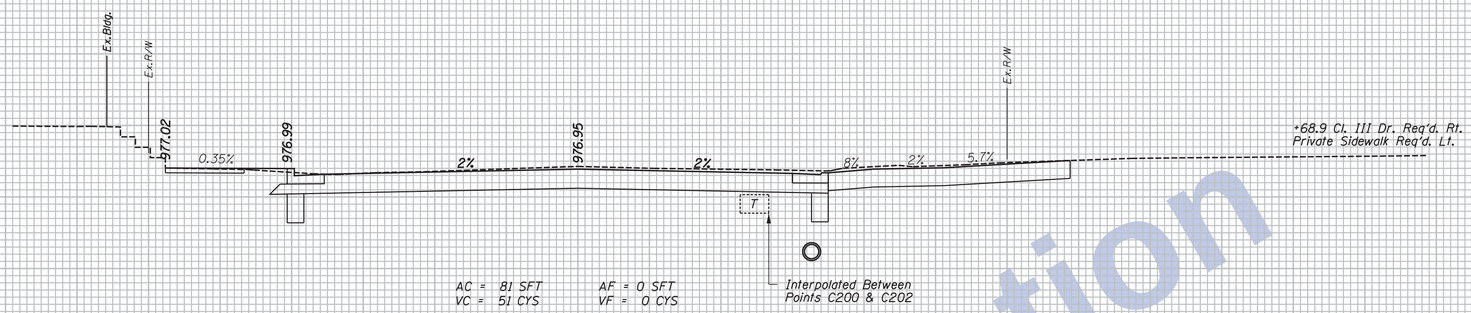

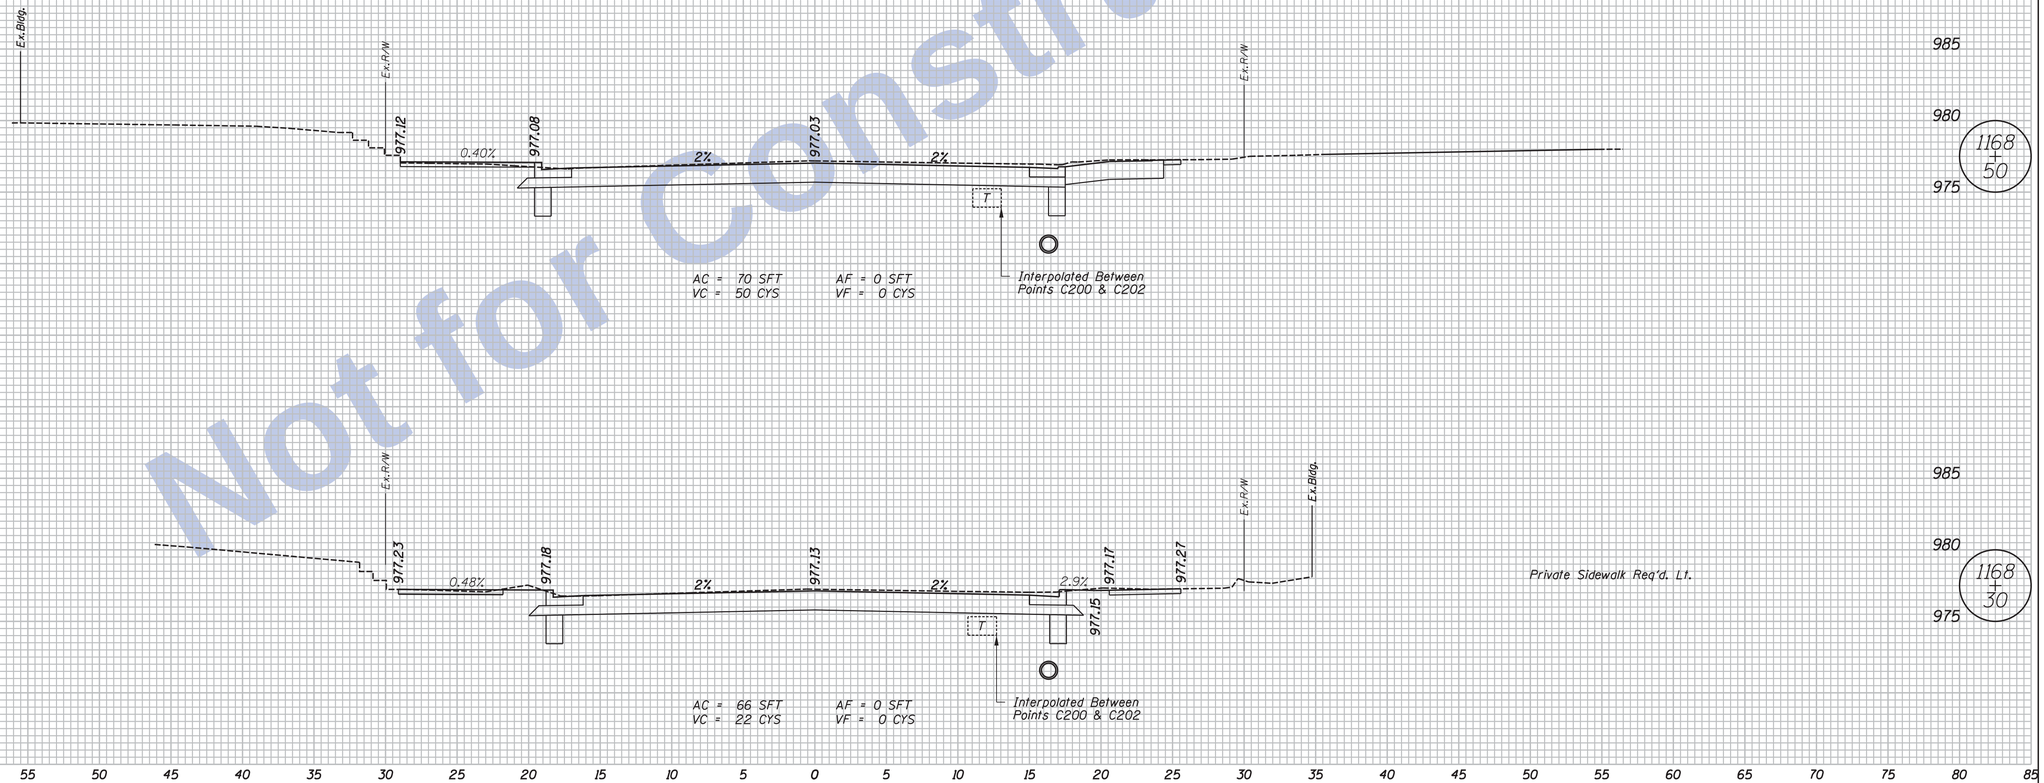

Not for Construction

80 75 70 65 60 55 50 45 40 35 30 25 20 15 10 5 0 5 10 15 20 25 30 35 40 45 50 55 60 65 70 75 80 85

Clark Dietz
ENGINEERS

NOTES:
. HMA Alternate Pavement Design is displayed on all Cross Sections.
. Any Existing Utility Locations Shown are approximate. Contractor shall verify locates before digging.

DESIGNED: JAL	DRAWN: MP
CHECKED: RBI	CHECKED: JAL

INDIANA
DEPARTMENT OF TRANSPORTATION

CROSS SECTIONS
LINE "C"

HORIZONTAL SCALE	BRIDGE FILE
1" = 5'	
VERTICAL SCALE	DESIGNATION
1" = 5'	0100701
SURVEY BOOK	SHEETS
	130 of 159
CONTRACT	PROJECT
R-30397	0100701

11:47:49 AM 8/26/2016 P:\0170190\Plans\Misc\06_XS_US27_06_C_sht.dgn

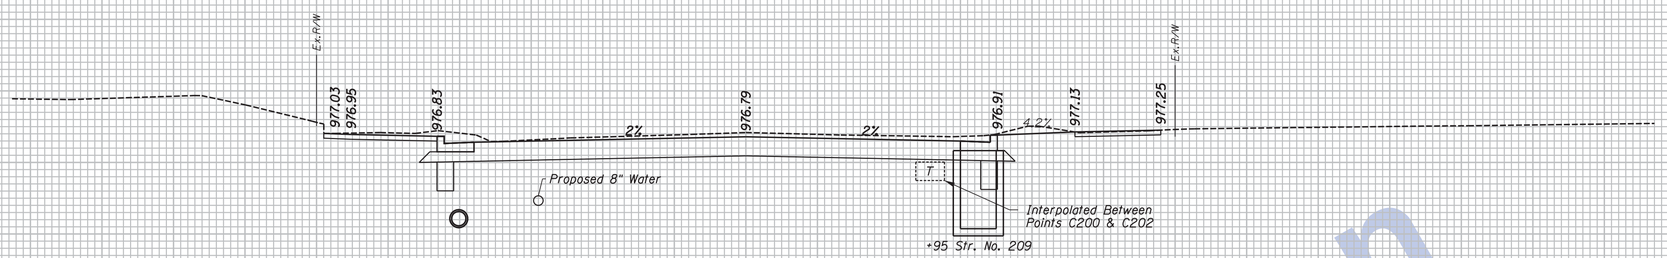

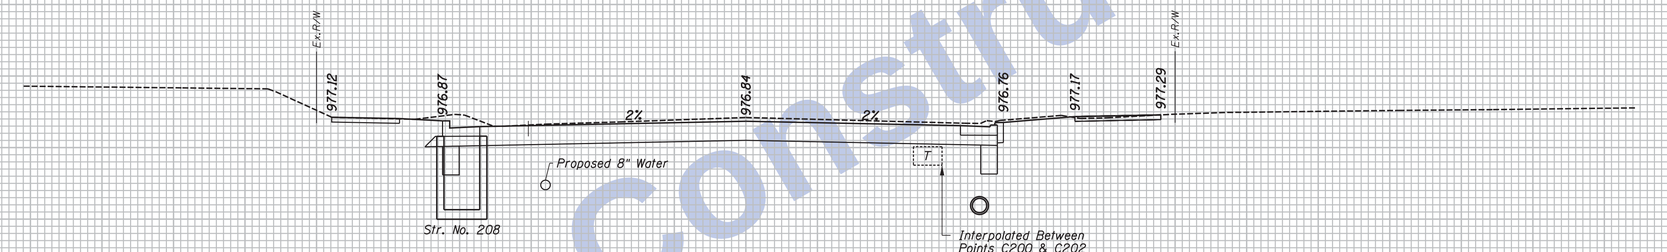

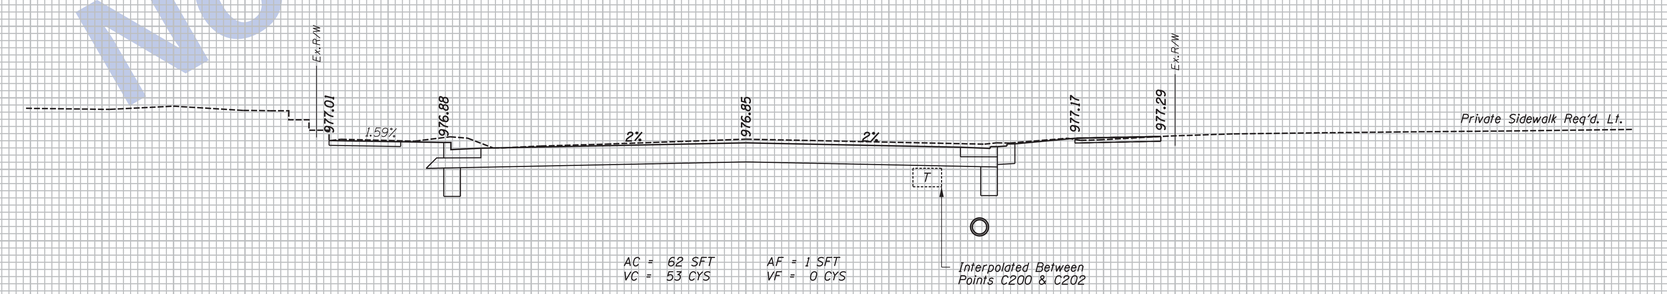

80 75 70 65 60 55 50 45 40 35 30 25 20 15 10 5 0 5 10 15 20 25 30 35 40 45 50 55 60 65 70 75 80 85

Not for Construction

Clark Dietz
ENGINEERS

NOTES:
. HMA Alternate Pavement Design is displayed on all Cross Sections.

. Any Existing Utility Locations Shown are approximate. Contractor shall verify locates before digging.

DESIGNED: JAL	DRAWN: MP
CHECKED: RBI	CHECKED: JAL

INDIANA
DEPARTMENT OF TRANSPORTATION

CROSS SECTIONS
LINE "C"

HORIZONTAL SCALE	BRIDGE FILE
1" = 5'	
VERTICAL SCALE	DESIGNATION
1" = 5'	0100701
SURVEY BOOK	SHEETS
	131 of 159
CONTRACT	PROJECT
R-30397	0100701

11:47:49 AM 8/26/2016 P:\0170190\Plans\Misc\06_XS_US27_06_C_sht.dgn

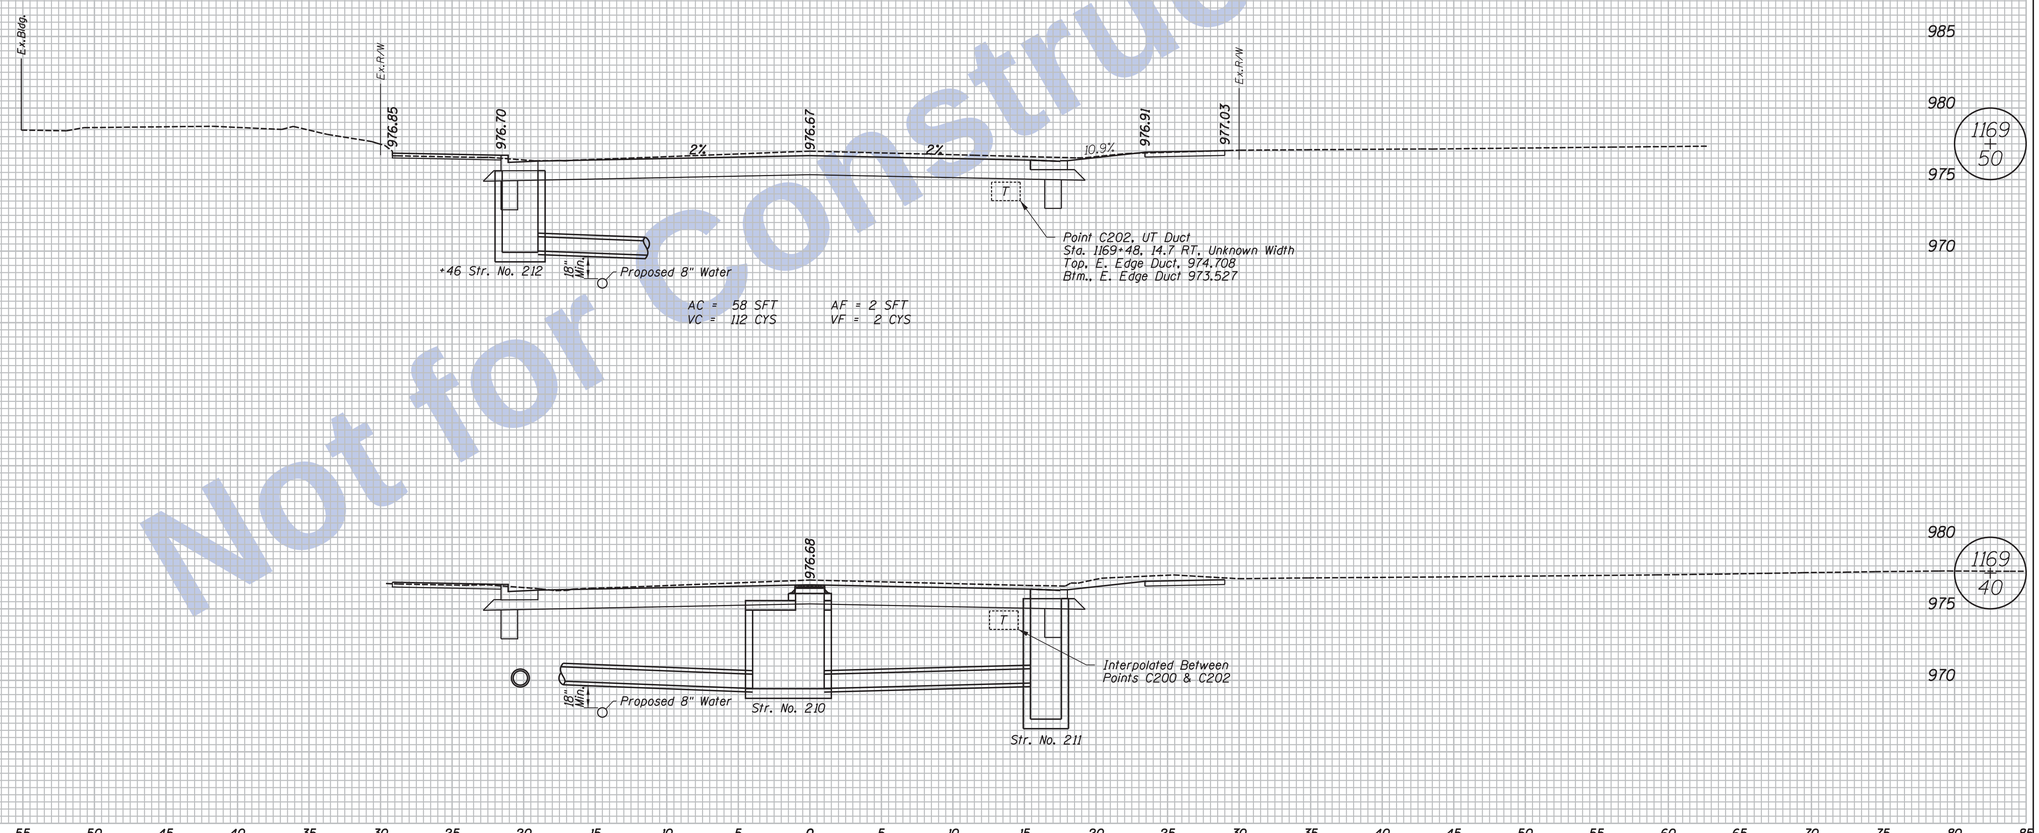

Not for Construction

11:47:49 AM 8/26/2016 P:\0170190\Plans\Misc\06_XS_US27_06_C_sht.dgn

Clark Dietz
ENGINEERS

NOTES:

. HMA Alternate Pavement Design is displayed on all Cross Sections.

. Any Existing Utility Locations Shown are approximate. Contractor shall verify locates before digging.

DESIGNED: JAL	DRAWN: MP
CHECKED: RBI	CHECKED: JAL

INDIANA
DEPARTMENT OF TRANSPORTATION

CROSS SECTIONS
LINE "C"

HORIZONTAL SCALE	BRIDGE FILE
1" = 5'	
VERTICAL SCALE	DESIGNATION
1" = 5'	0100701
SURVEY BOOK	SHEETS
	132 of 159
CONTRACT	PROJECT
R-30397	0100701

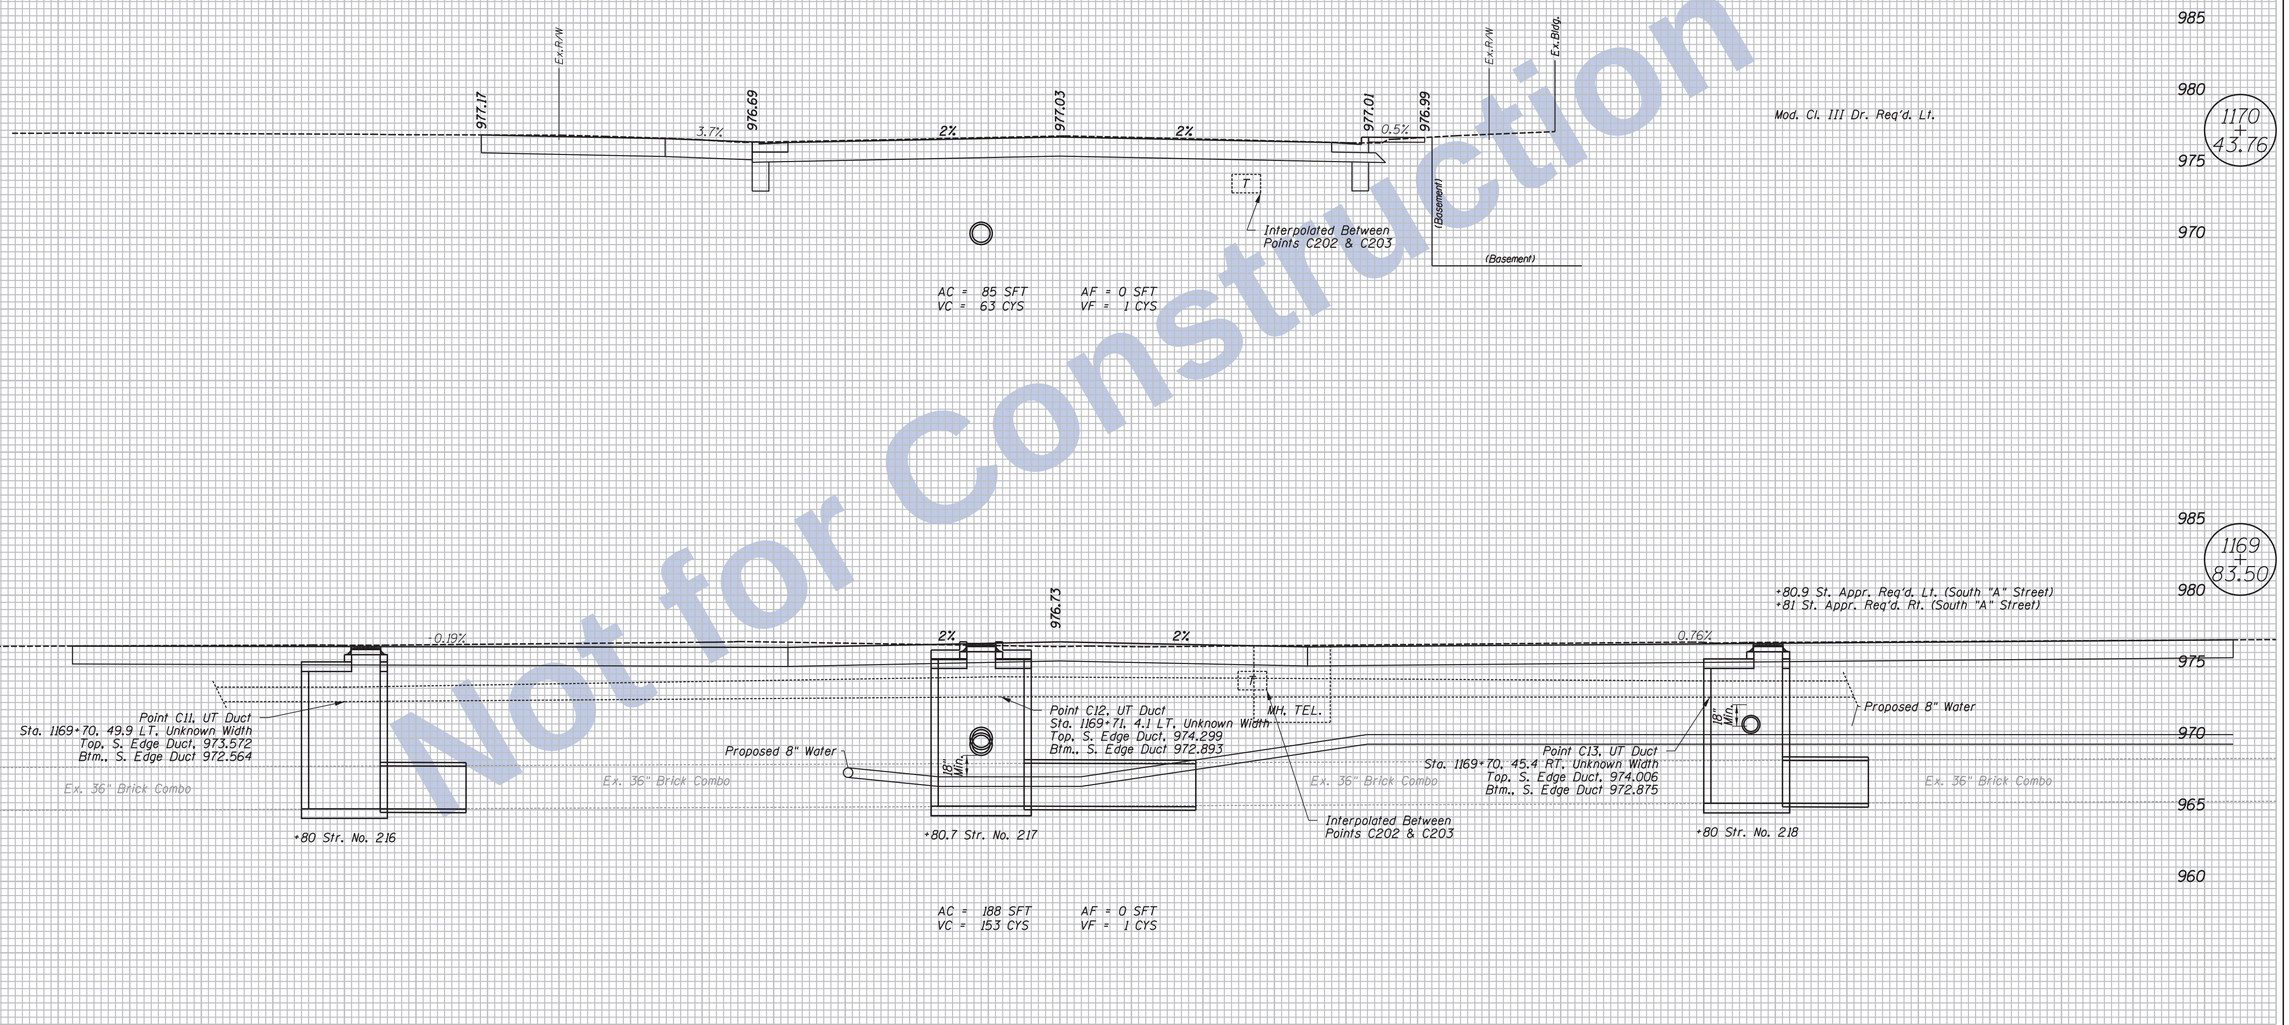

Not for Construction

11:47:50 AM 8/26/2016 P:\0170190\Plans\Misc\06_XS_US27_06_C_sht.dgn

Clark Dietz
ENGINEERS

NOTES:
. HMA Alternate Pavement Design is displayed on all Cross Sections.
. Any Existing Utility Locations Shown are approximate. Contractor shall verify locates before digging.

DESIGNED: JAL	DRAWN: MP
CHECKED: RBI	CHECKED: JAL

INDIANA
DEPARTMENT OF TRANSPORTATION

CROSS SECTIONS
LINE "C"

HORIZONTAL SCALE	BRIDGE FILE
1" = 5'	
VERTICAL SCALE	DESIGNATION
1" = 5'	0100701
SURVEY BOOK	SHEETS
	133 of 159
CONTRACT	PROJECT
R-30397	0100701

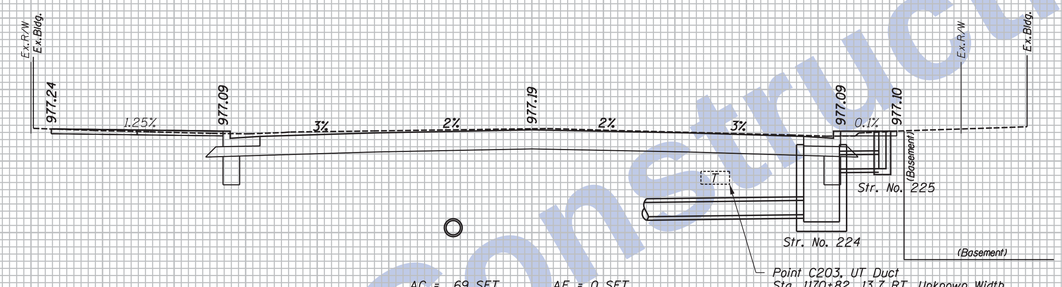

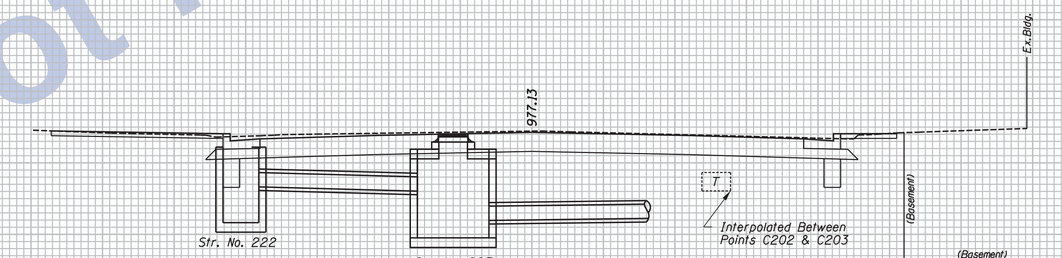

Not for Construction

80 75 70 65 60 55 50 45 40 35 30 25 20 15 10 5 0 5 10 15 20 25 30 35 40 45 50 55 60 65 70 75 80 85

Clark Dietz
ENGINEERS

NOTES:
. HMA Alternate Pavement Design is displayed on all Cross Sections.
. Any Existing Utility Locations Shown are approximate. Contractor shall verify locates before digging.

DESIGNED: JAL	DRAWN: MP
CHECKED: RBI	CHECKED: JAL

INDIANA
DEPARTMENT OF TRANSPORTATION

CROSS SECTIONS
LINE "C"

HORIZONTAL SCALE	BRIDGE FILE
1" = 5'	
VERTICAL SCALE	DESIGNATION
1" = 5'	0100701
SURVEY BOOK	SHEETS
	134 of 159
CONTRACT	PROJECT
R-30397	0100701

11:47:50 AM 8/26/2016 P:\0170190\Plans\Misc\06_XS_US27_06_C_sht.dgn

END INCIDENTAL CONSTRUCTION
STA. 1172+00"C"

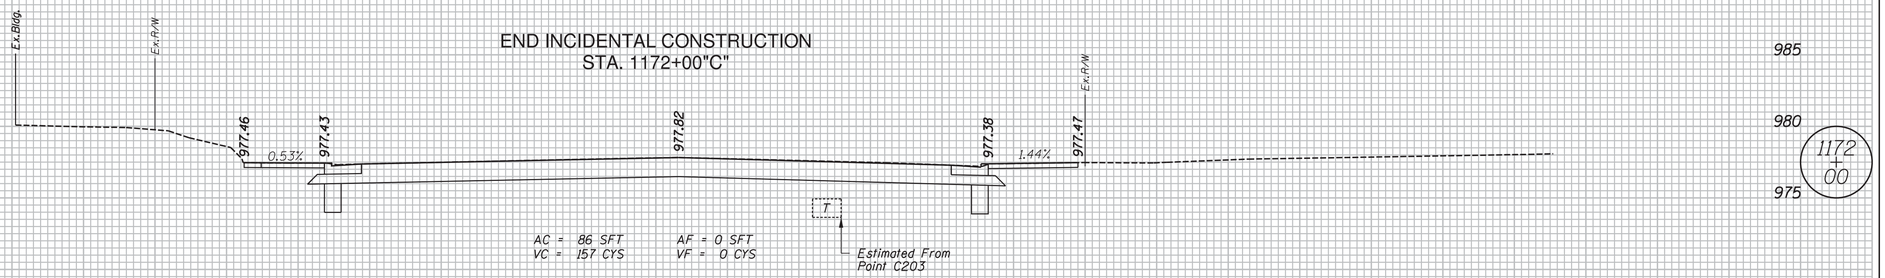

END CONSTRUCTION
STA. 1171+60"C"

Fix Cross Section Slope and sidewalk tie-in

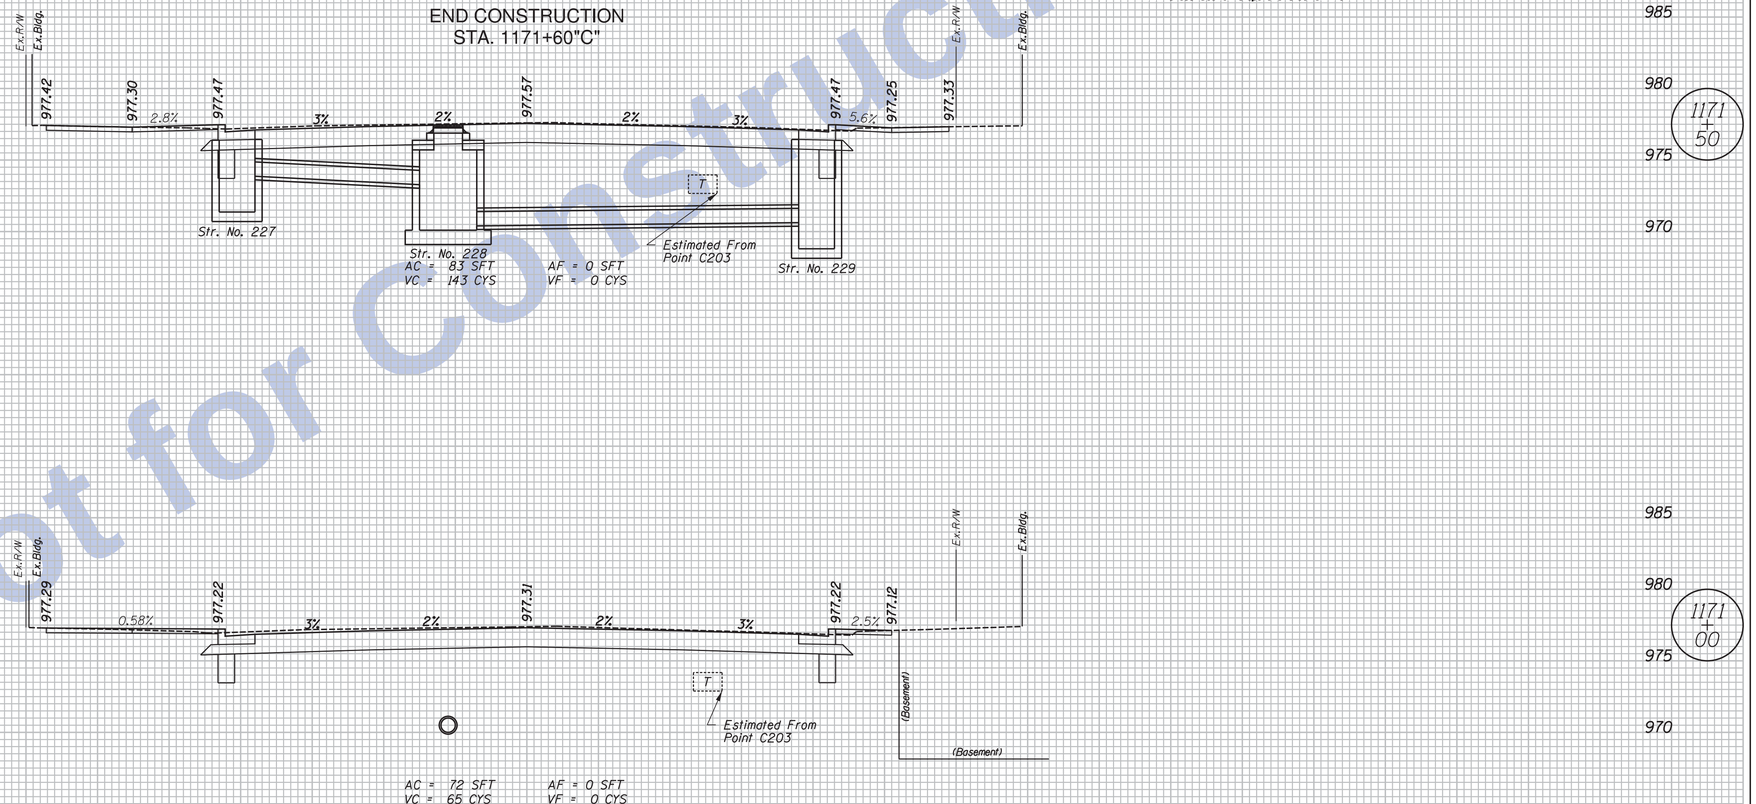

Not for Construction

80 75 70 65 60 55 50 45 40 35 30 25 20 15 10 5 0 5 10 15 20 25 30 35 40 45 50 55 60 65 70 75 80 85

Clark Dietz
ENGINEERS

NOTES:
. HMA Alternate Pavement Design is displayed on all Cross Sections.
. Any Existing Utility Locations Shown are approximate. Contractor shall verify locates before digging.

DESIGNED: JAL	DRAWN: MP
CHECKED: RBI	CHECKED: JAL

INDIANA
DEPARTMENT OF TRANSPORTATION

CROSS SECTIONS
LINE "C"

HORIZONTAL SCALE	BRIDGE FILE
1" = 5'	
VERTICAL SCALE	DESIGNATION
1" = 5'	0100701
SURVEY BOOK	SHEETS
	135 of 159
CONTRACT	PROJECT
R-30397	0100701

11:47:50 AM 8/26/2016 P:\0170190\Plans\Misc\06_XS_US27_06_C_sht.dgn

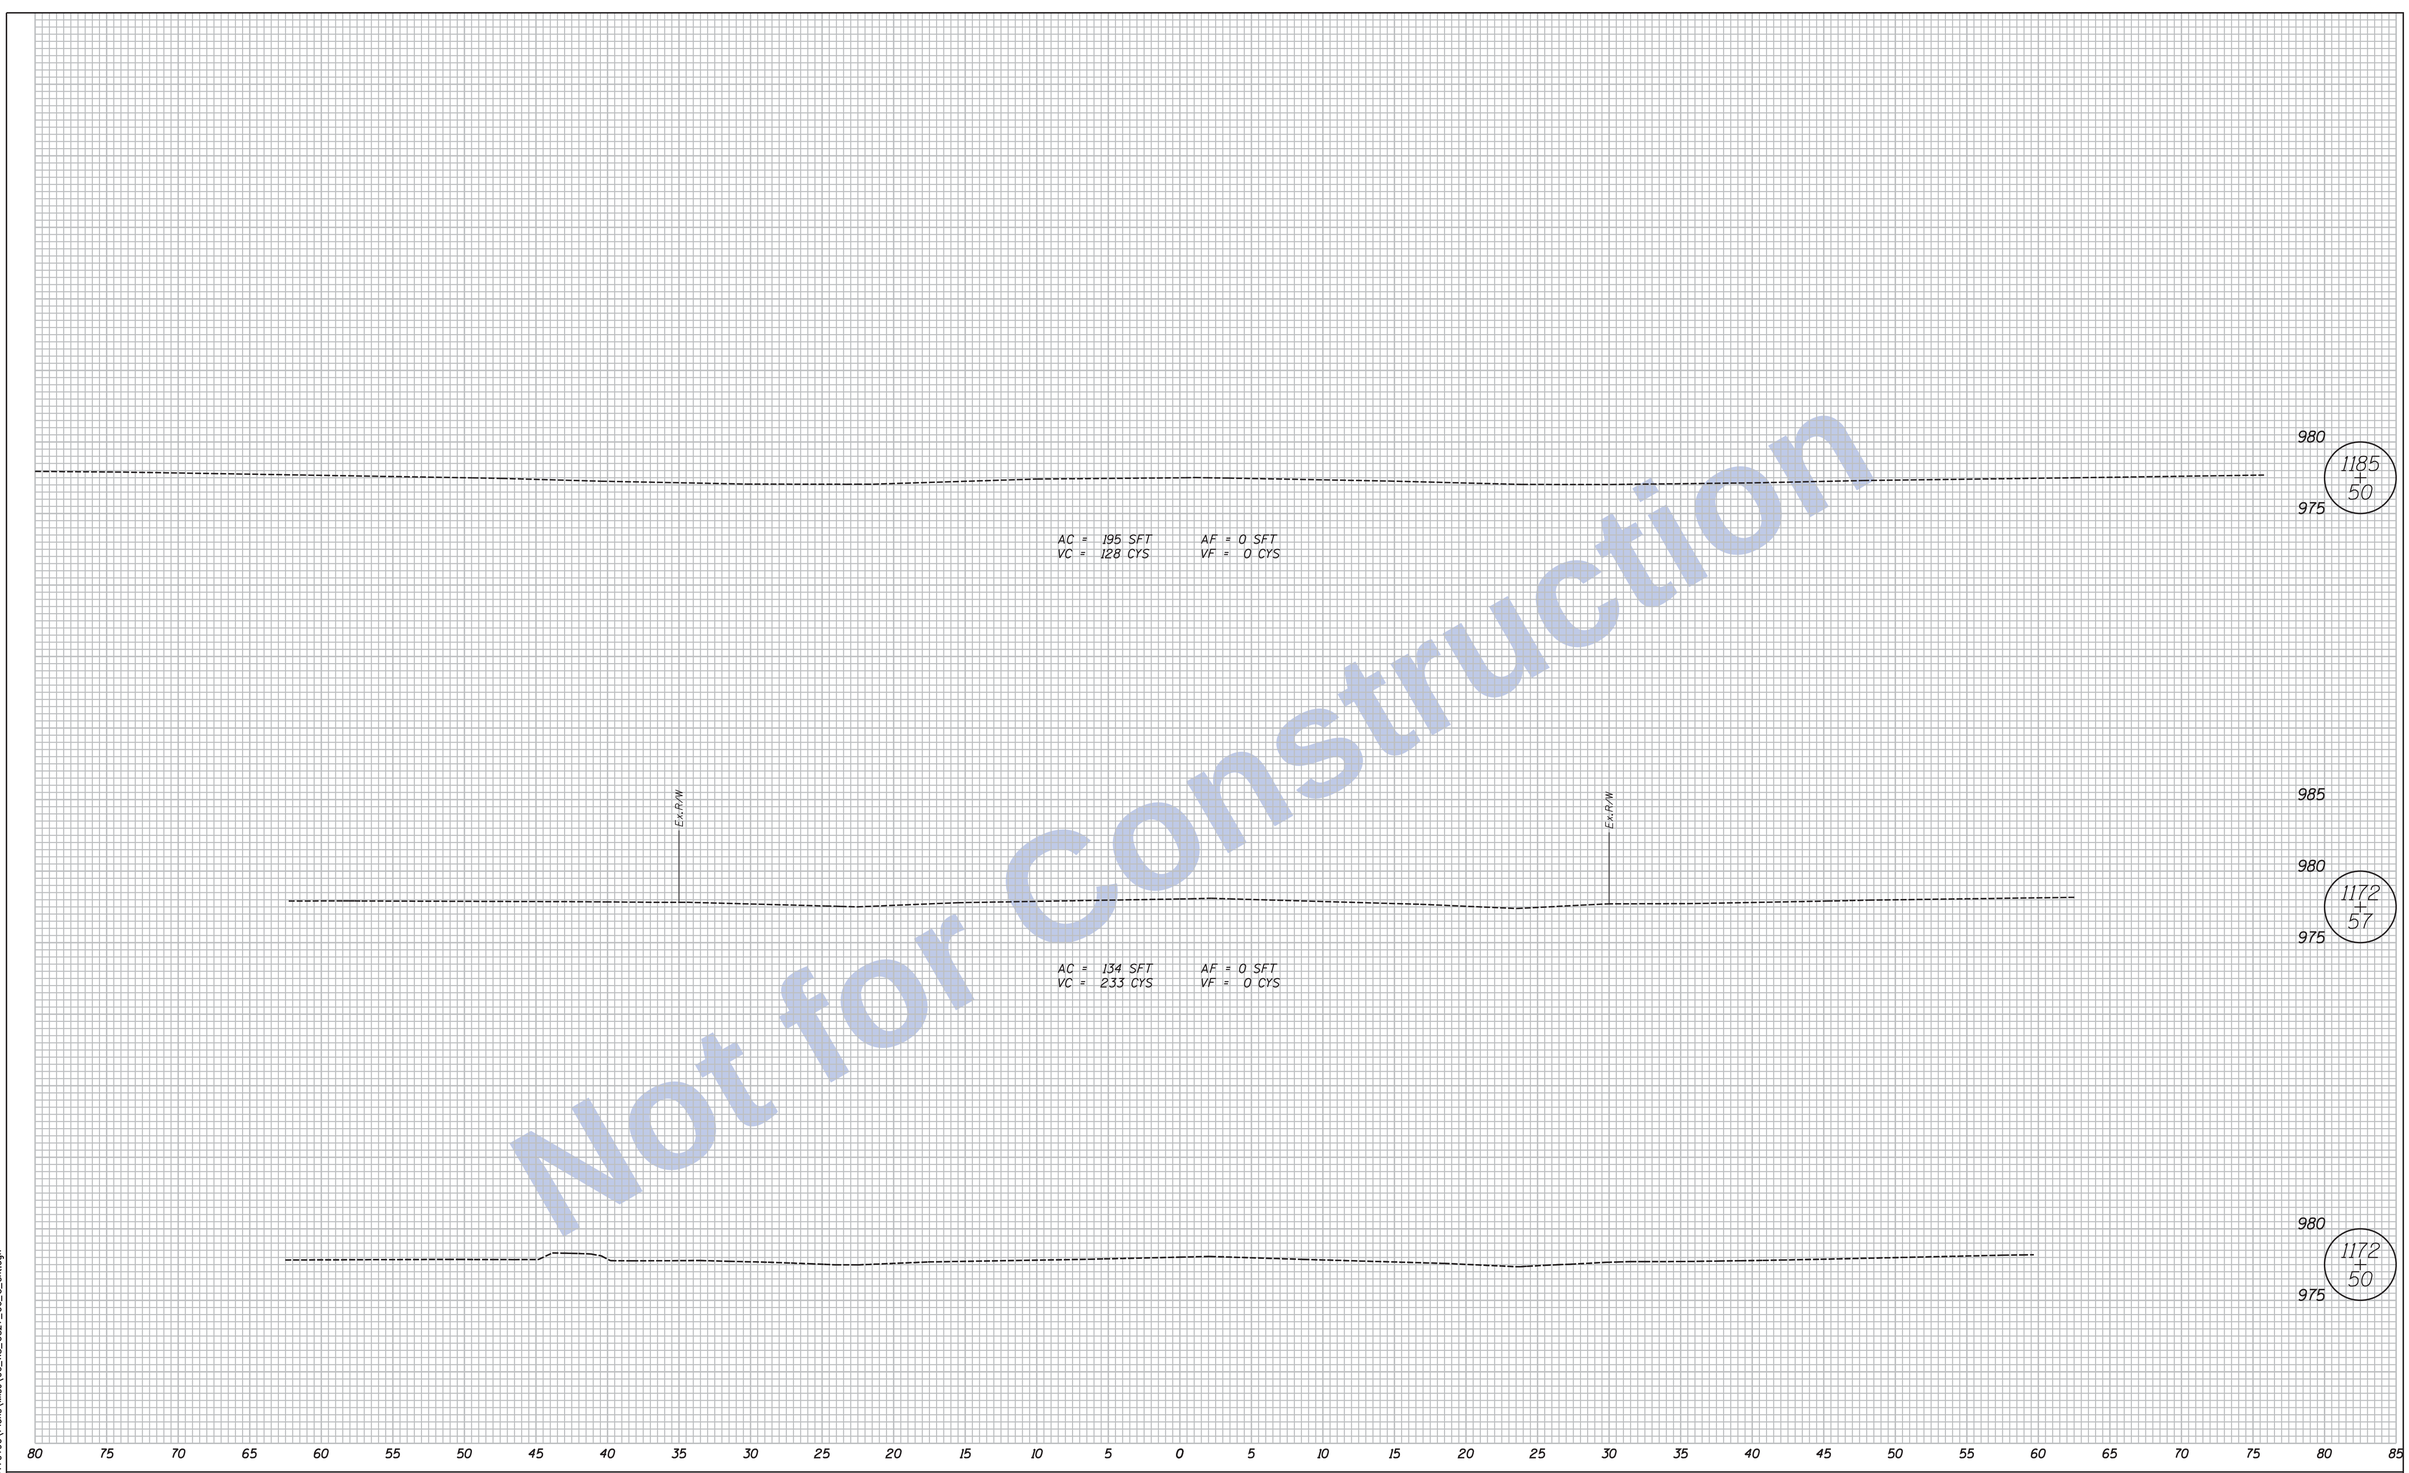

Not for Construction

Clark Dietz
ENGINEERS

NOTES:

1. HMA Alternate Pavement Design is displayed on all Cross Sections.
2. Any Existing Utility Locations Shown are approximate. Contractor shall verify locates before digging.

DESIGNED: JAL	DRAWN: MP
CHECKED: RBI	CHECKED: JAL

INDIANA
DEPARTMENT OF TRANSPORTATION

CROSS SECTIONS
LINE "C"

HORIZONTAL SCALE	BRIDGE FILE
1" = 5'	
VERTICAL SCALE	DESIGNATION
1" = 5'	0100701
SURVEY BOOK	SHEETS
	136 of 159
CONTRACT	PROJECT
R-30397	0100701

11:47:50 AM 8/26/2016 P:\0170190\Plans\Misc\06_XS_US27_06_C_sht.dgn

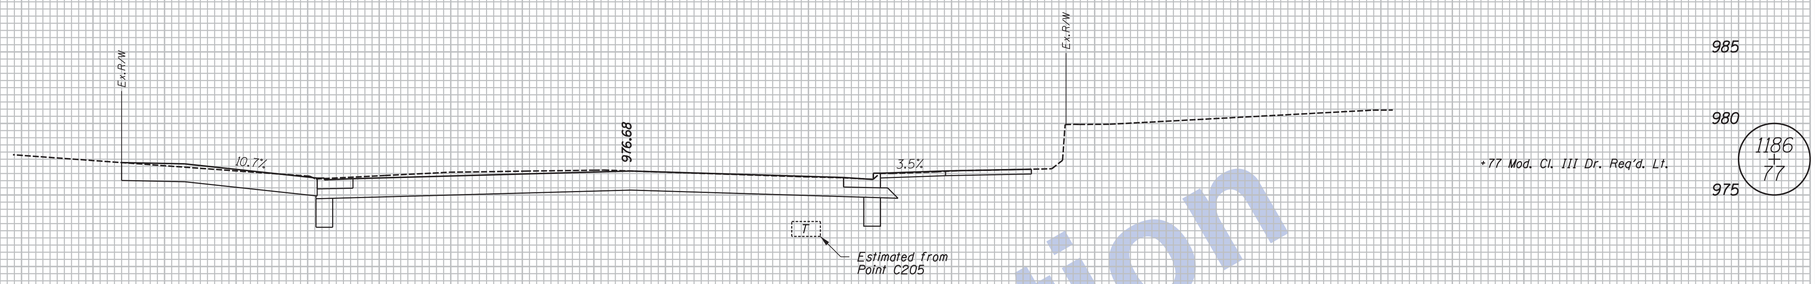

BEGIN INCIDENTAL CONSTRUCTION
STA. 1186+50"C"

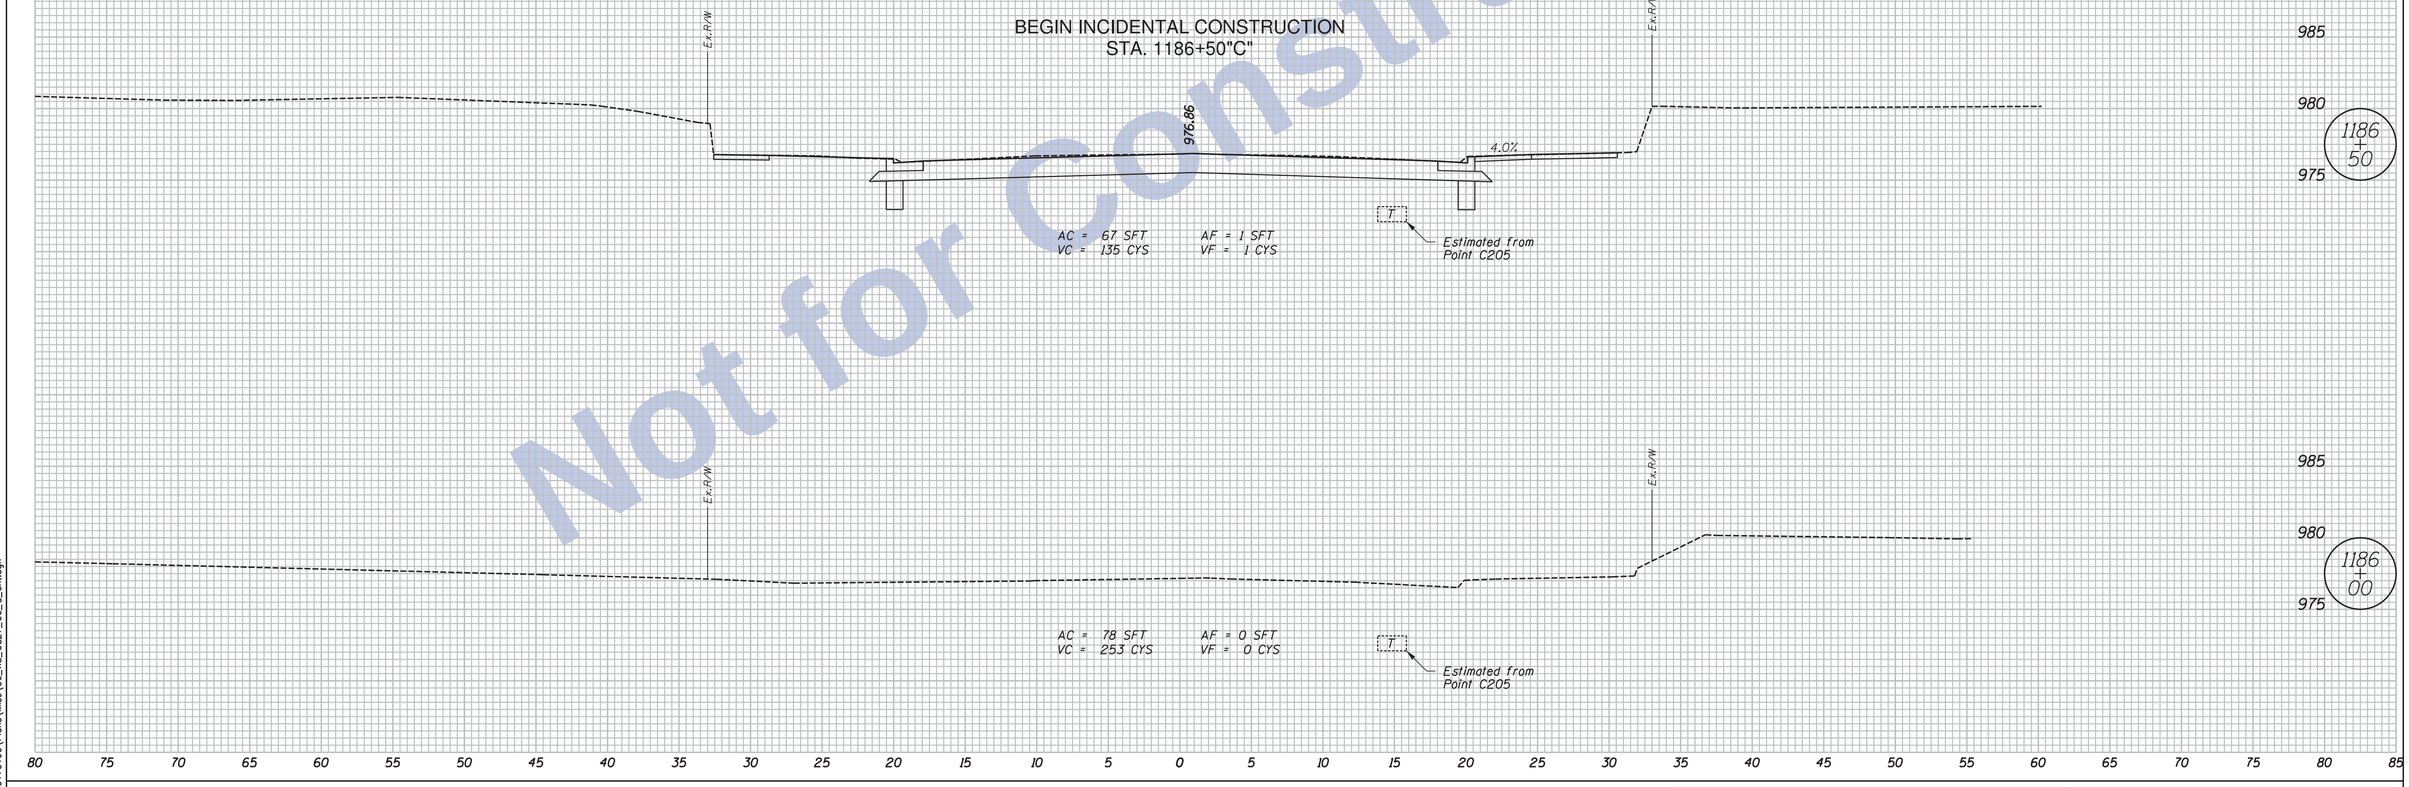

Not for Construction

Clark Dietz
ENGINEERS

NOTES:
1. HMA Alternate Pavement Design is displayed on all Cross Sections.
2. Any Existing Utility Locations Shown are approximate. Contractor shall verify locates before digging.

DESIGNED: JAL	DRAWN: MP
CHECKED: RBI	CHECKED: JAL

INDIANA
DEPARTMENT OF TRANSPORTATION

CROSS SECTIONS
LINE "C"

HORIZONTAL SCALE	BRIDGE FILE
1" = 5'	
VERTICAL SCALE	DESIGNATION
1" = 5'	0100701
SURVEY BOOK	SHEETS
	137 of 159
CONTRACT	PROJECT
R-30397	0100701

11:47:51 AM 8/26/2016 P:\0170190\Plans\Misc\06_XS_US27_06_C_sht.dgn

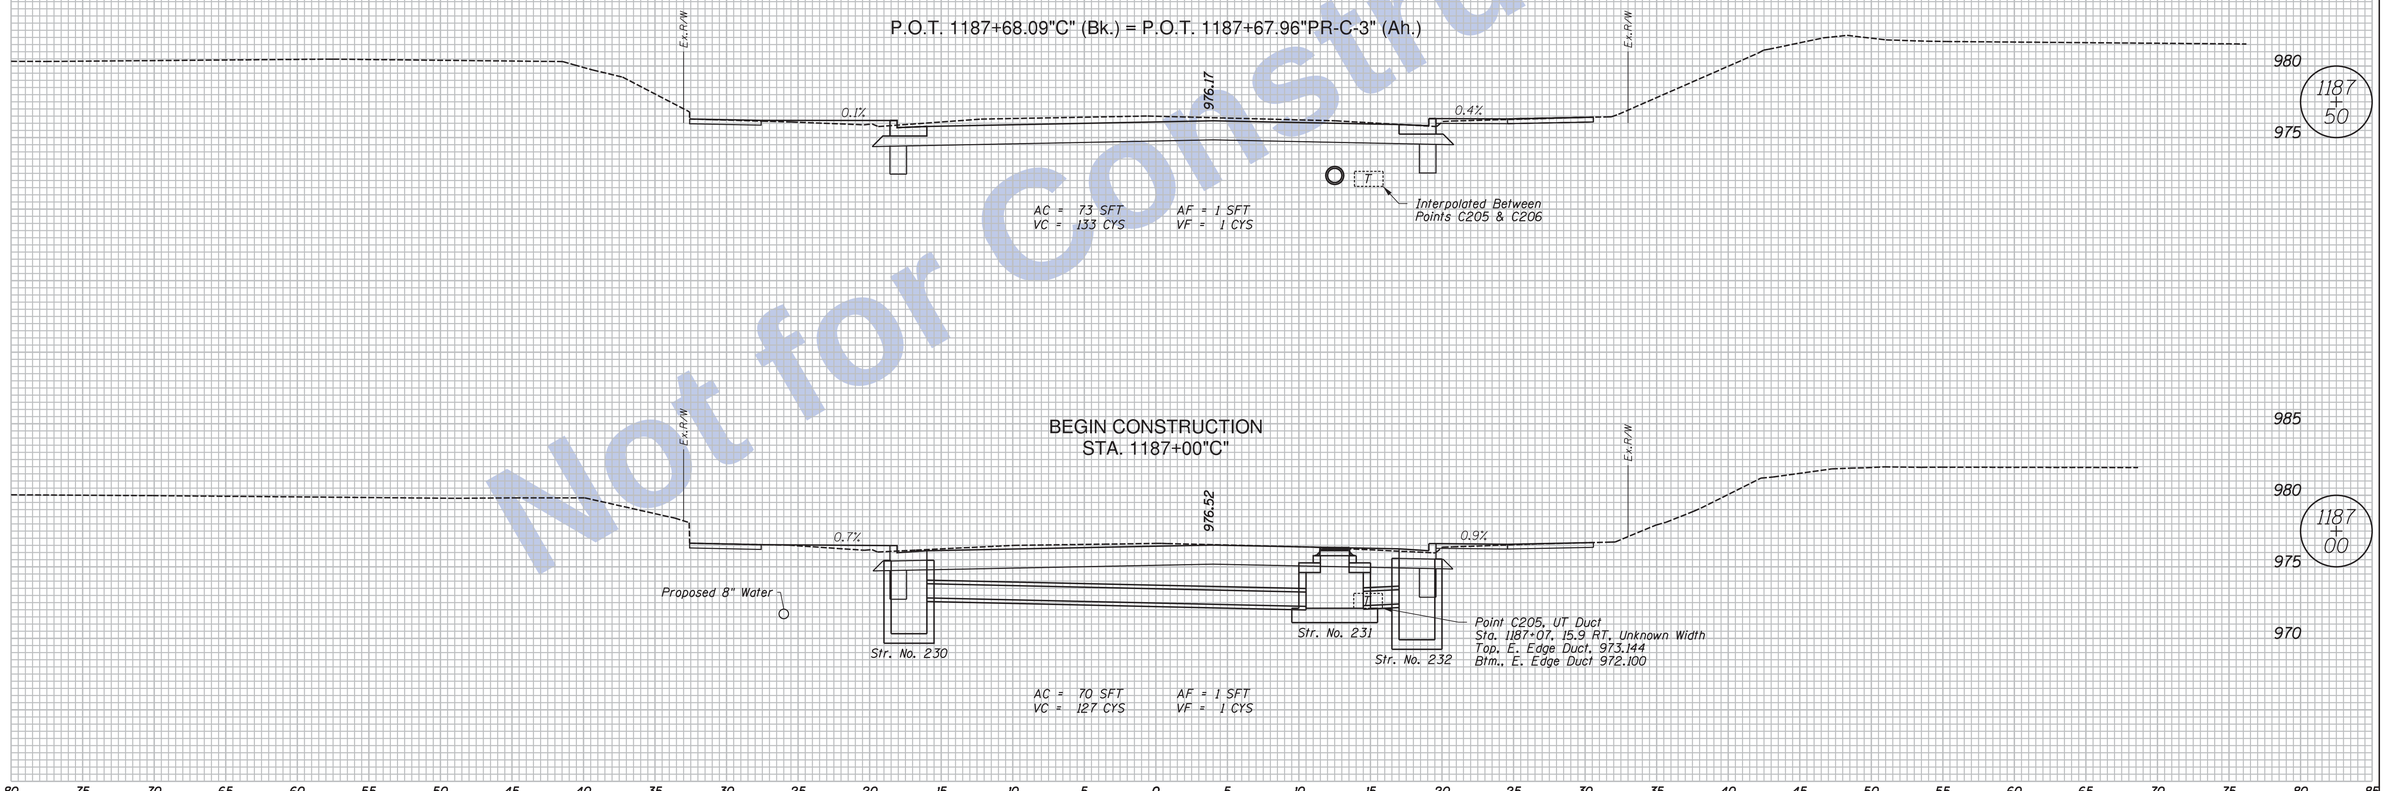

Not for Construction

Clark Dietz
ENGINEERS

NOTES:
. HMA Alternate Pavement Design is displayed on all Cross Sections.

. Any Existing Utility Locations Shown are approximate. Contractor shall verify locates before digging.

DESIGNED: JAL	DRAWN: MP
CHECKED: RBI	CHECKED: JAL

INDIANA
DEPARTMENT OF TRANSPORTATION

CROSS SECTIONS
LINE "C"

HORIZONTAL SCALE	BRIDGE FILE
1" = 5'	
VERTICAL SCALE	DESIGNATION
1" = 5'	0100701
SURVEY BOOK	SHEETS
	138 of 159
CONTRACT	PROJECT
R-30397	0100701

11:47:51 AM 8/26/2016 P:\0170190\Plans\Misc\06_XS_US27_06_C_sht.dgn

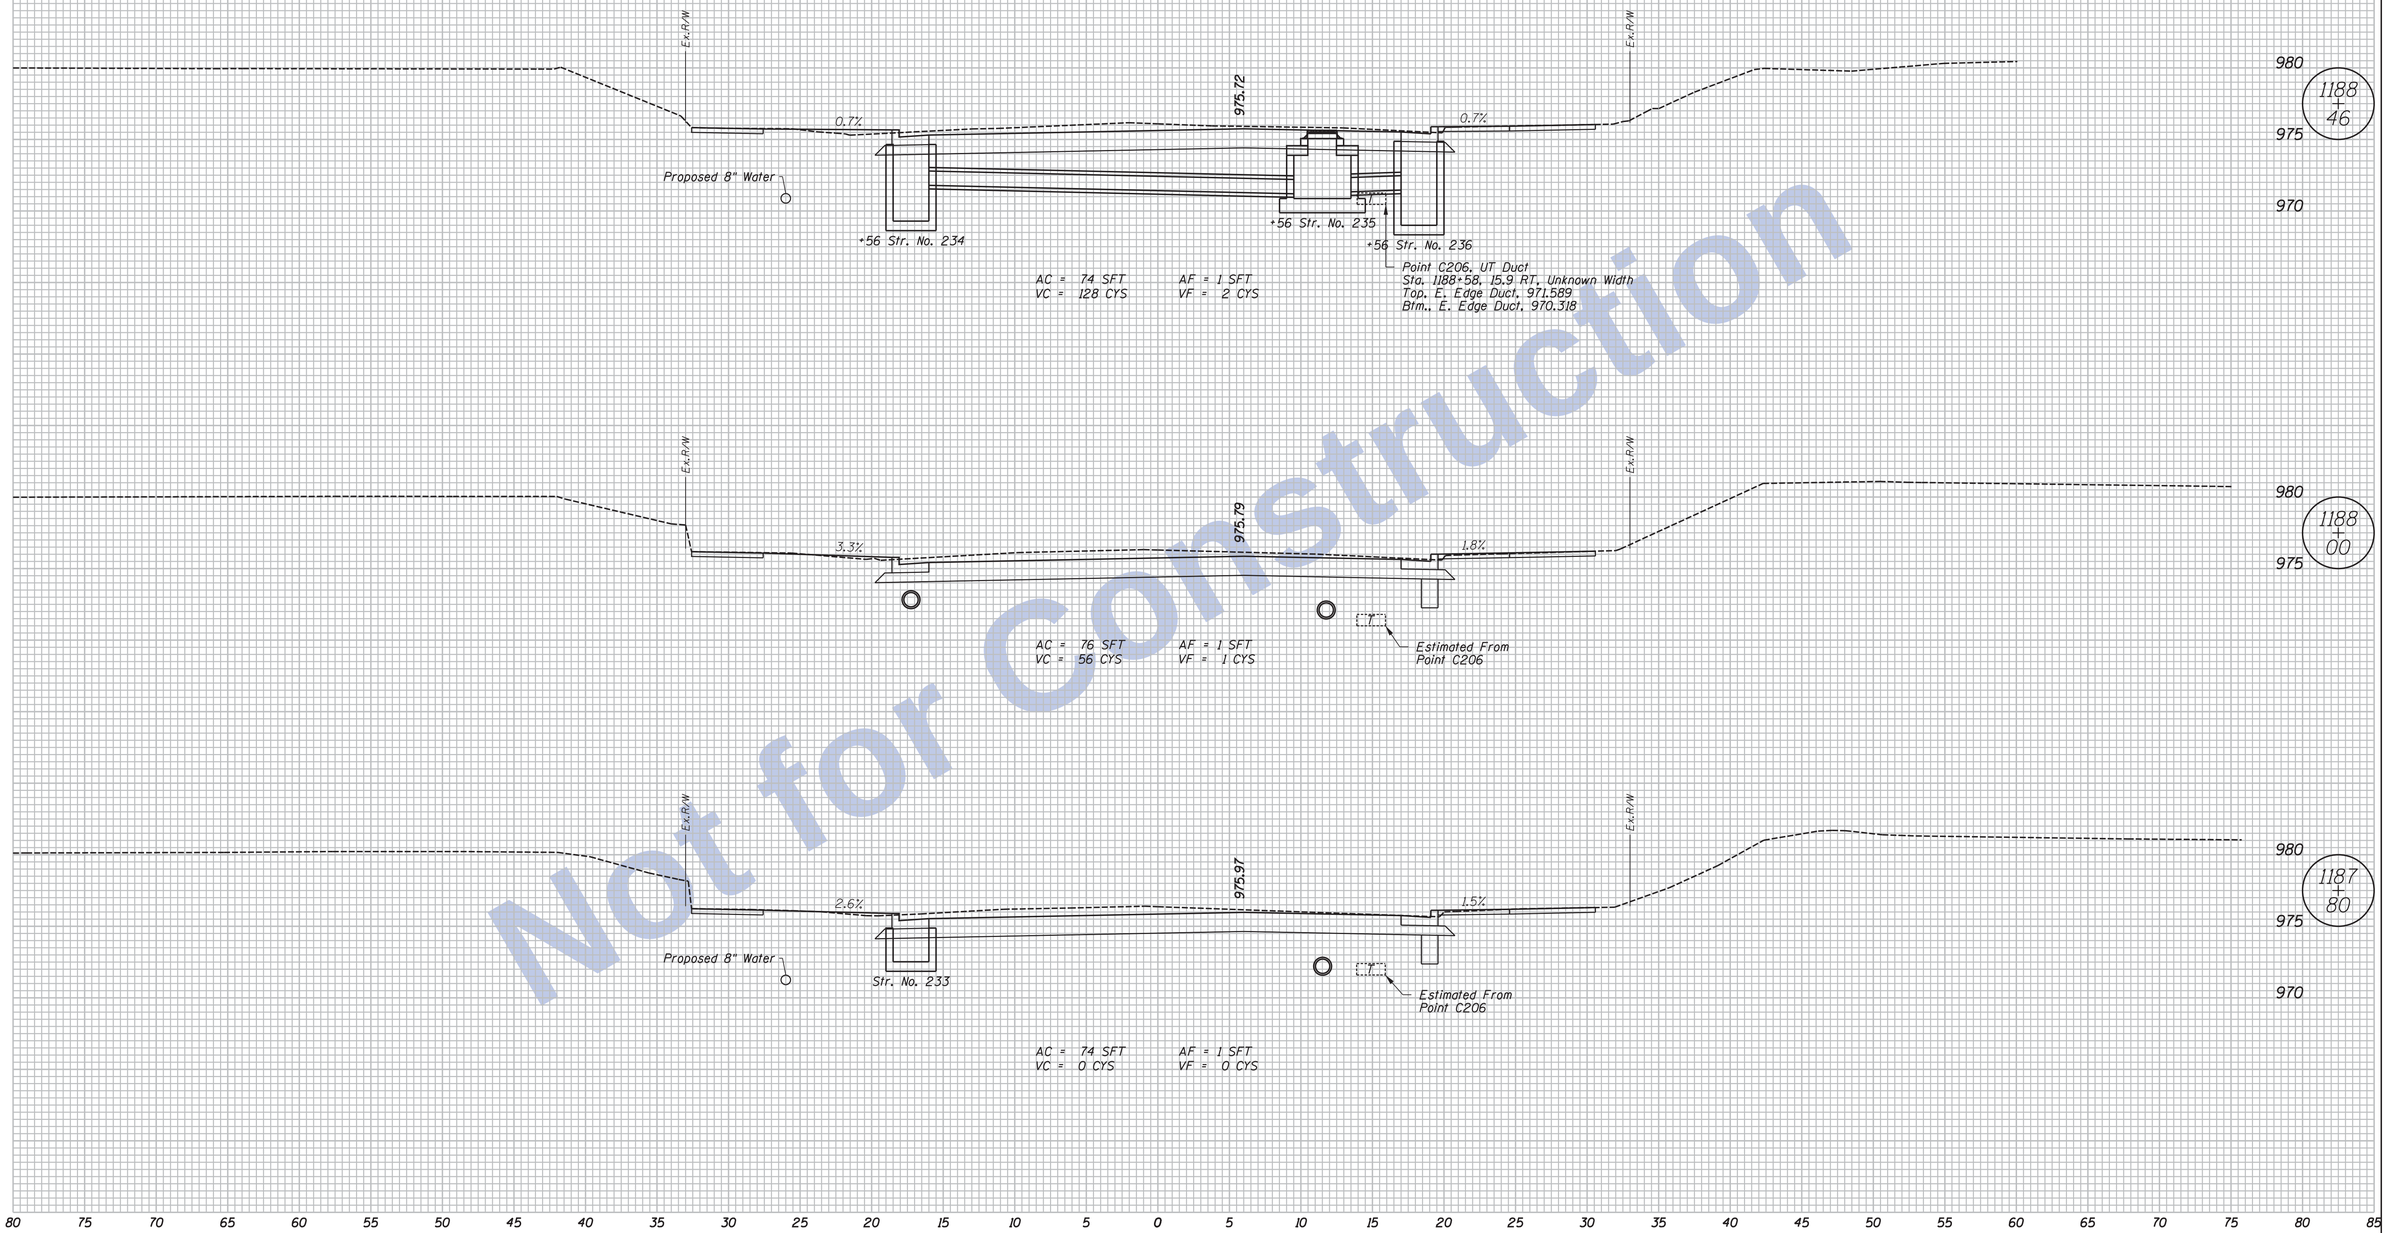

Not for Construction

Clark Dietz
ENGINEERS

NOTES:

1. HMA Alternate Pavement Design is displayed on all Cross Sections.
2. Any Existing Utility Locations Shown are approximate. Contractor shall verify locates before digging.

DESIGNED: JAL	DRAWN: MP
CHECKED: RBI	CHECKED: JAL

INDIANA
DEPARTMENT OF TRANSPORTATION

CROSS SECTIONS
LINE "PR-C-3"

HORIZONTAL SCALE	BRIDGE FILE
1" = 5'	
VERTICAL SCALE	DESIGNATION
1" = 5'	0100701
SURVEY BOOK	SHEETS
	139 of 159
CONTRACT	PROJECT
R-30397	0100701

11:47:53 AM 8/26/2016 P:\0170190\Plans\Misc\07_XS_US27_07_PRC3_sht.dgn

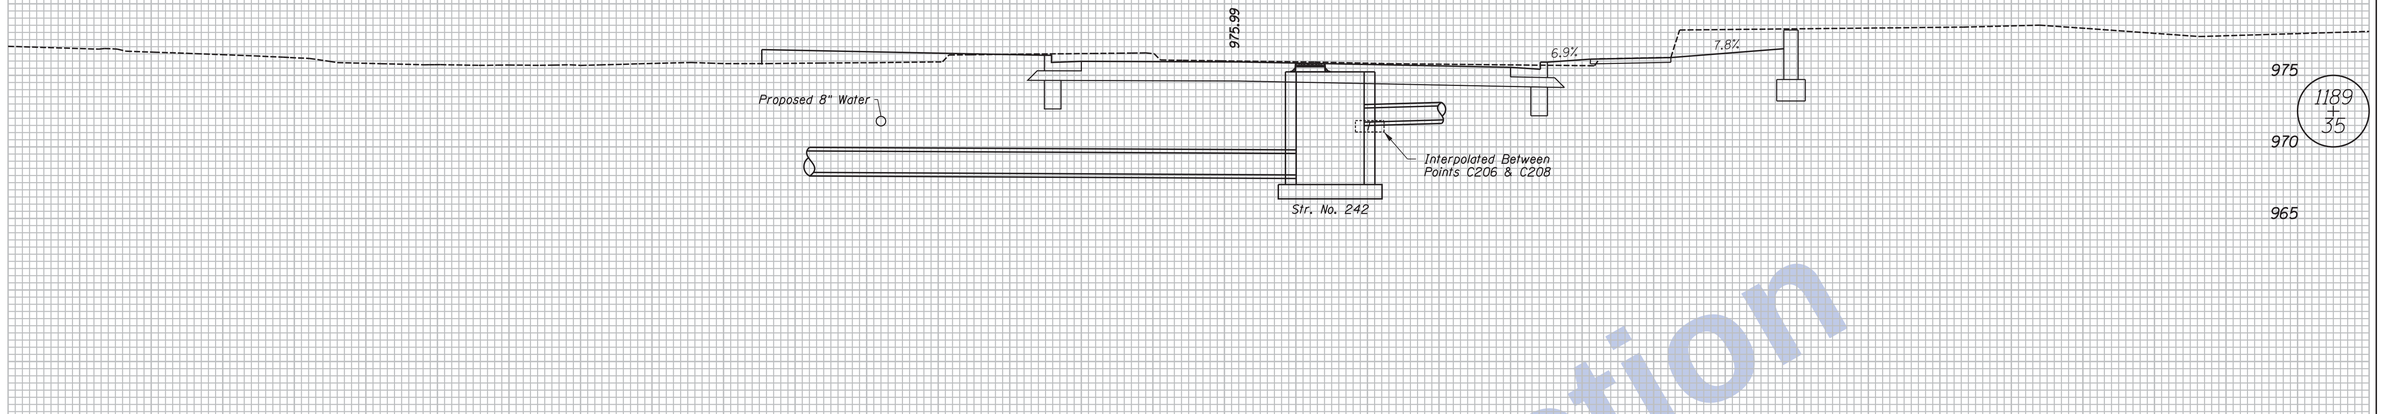

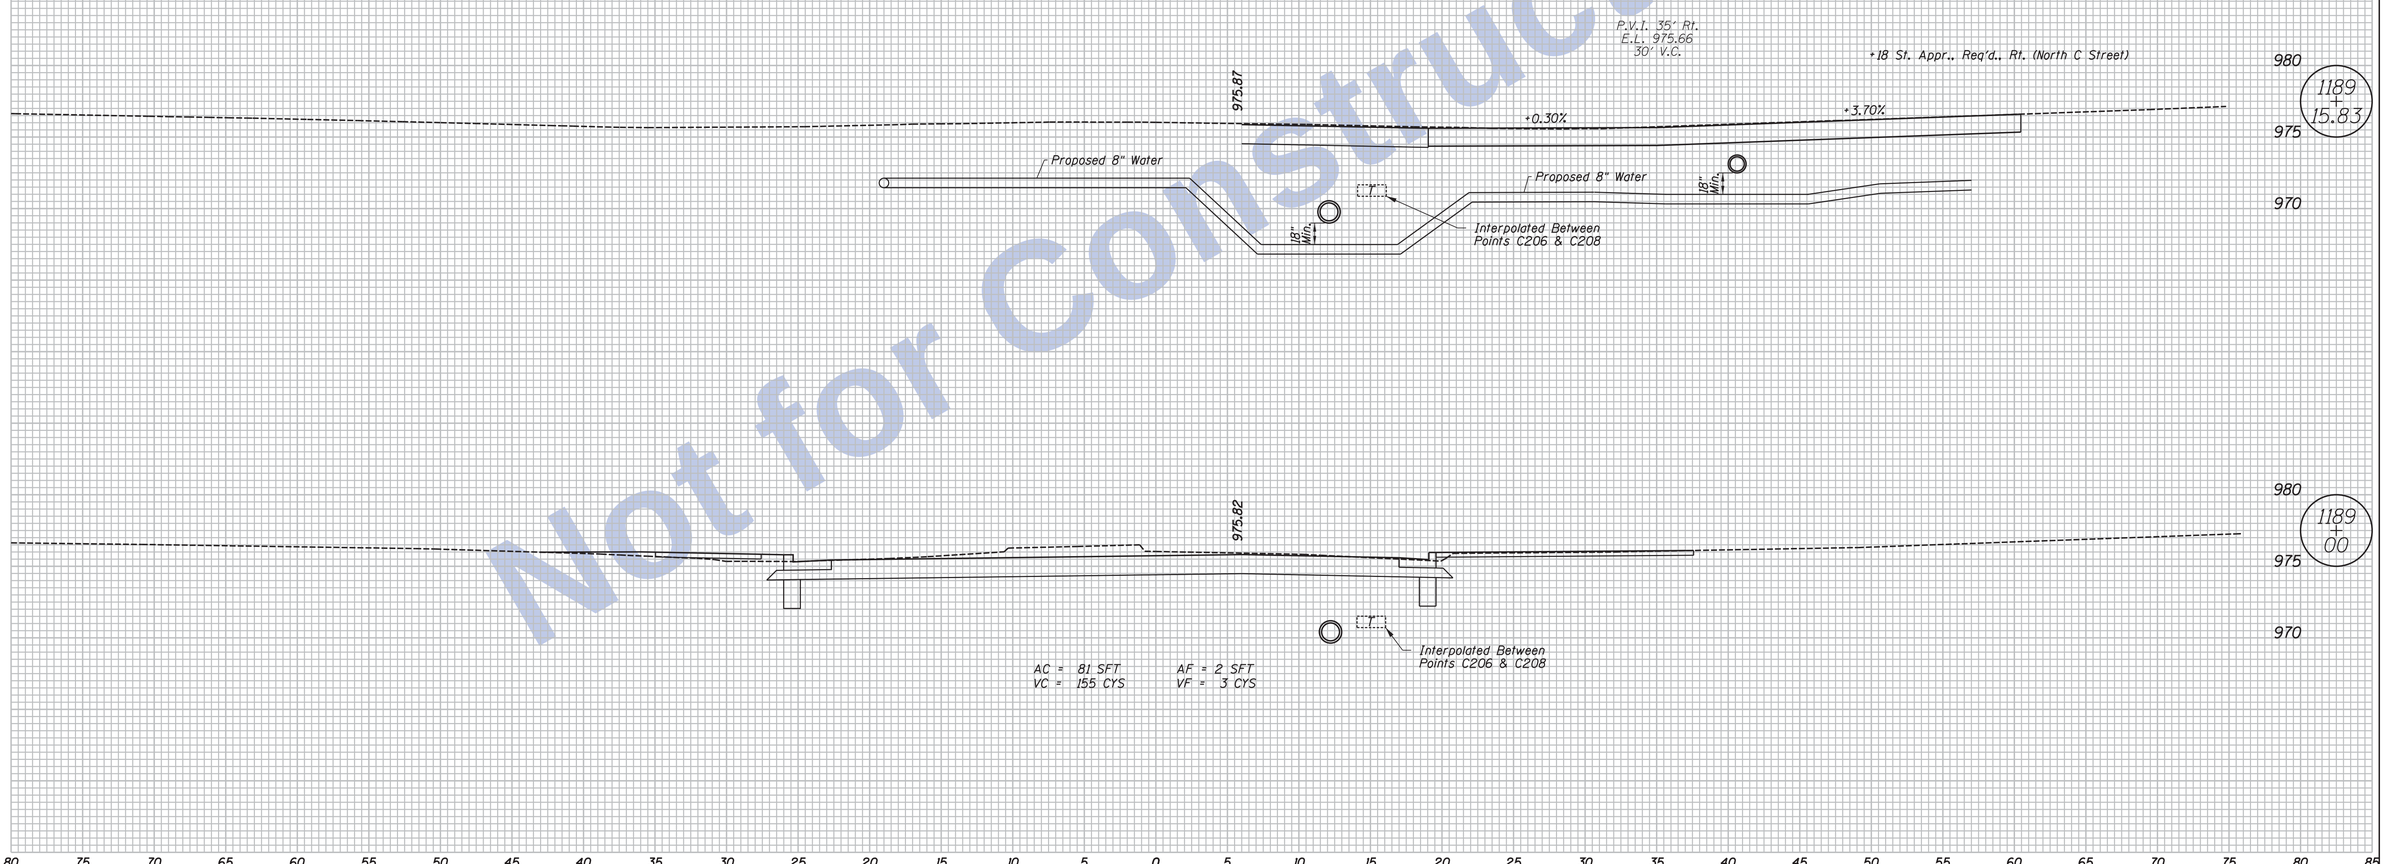

Not for Construction

Clark Dietz
ENGINEERS

NOTES:

. HMA Alternate Pavement Design is displayed on all Cross Sections.

. Any Existing Utility Locations Shown are approximate. Contractor shall verify locates before digging.

DESIGNED: JAL	DRAWN: MP
CHECKED: RBI	CHECKED: JAL

INDIANA
DEPARTMENT OF TRANSPORTATION

CROSS SECTIONS
LINE "PR-C-3"

HORIZONTAL SCALE	BRIDGE FILE
1" = 5'	
VERTICAL SCALE	DESIGNATION
1" = 5'	0100701
SURVEY BOOK	SHEETS
	140 of 159
CONTRACT	PROJECT
R-30397	0100701

11:47:53 AM 8/26/2016 P:\0170190\Plans\Misc\07_XS_US27_07_PRC3_sht.dgn

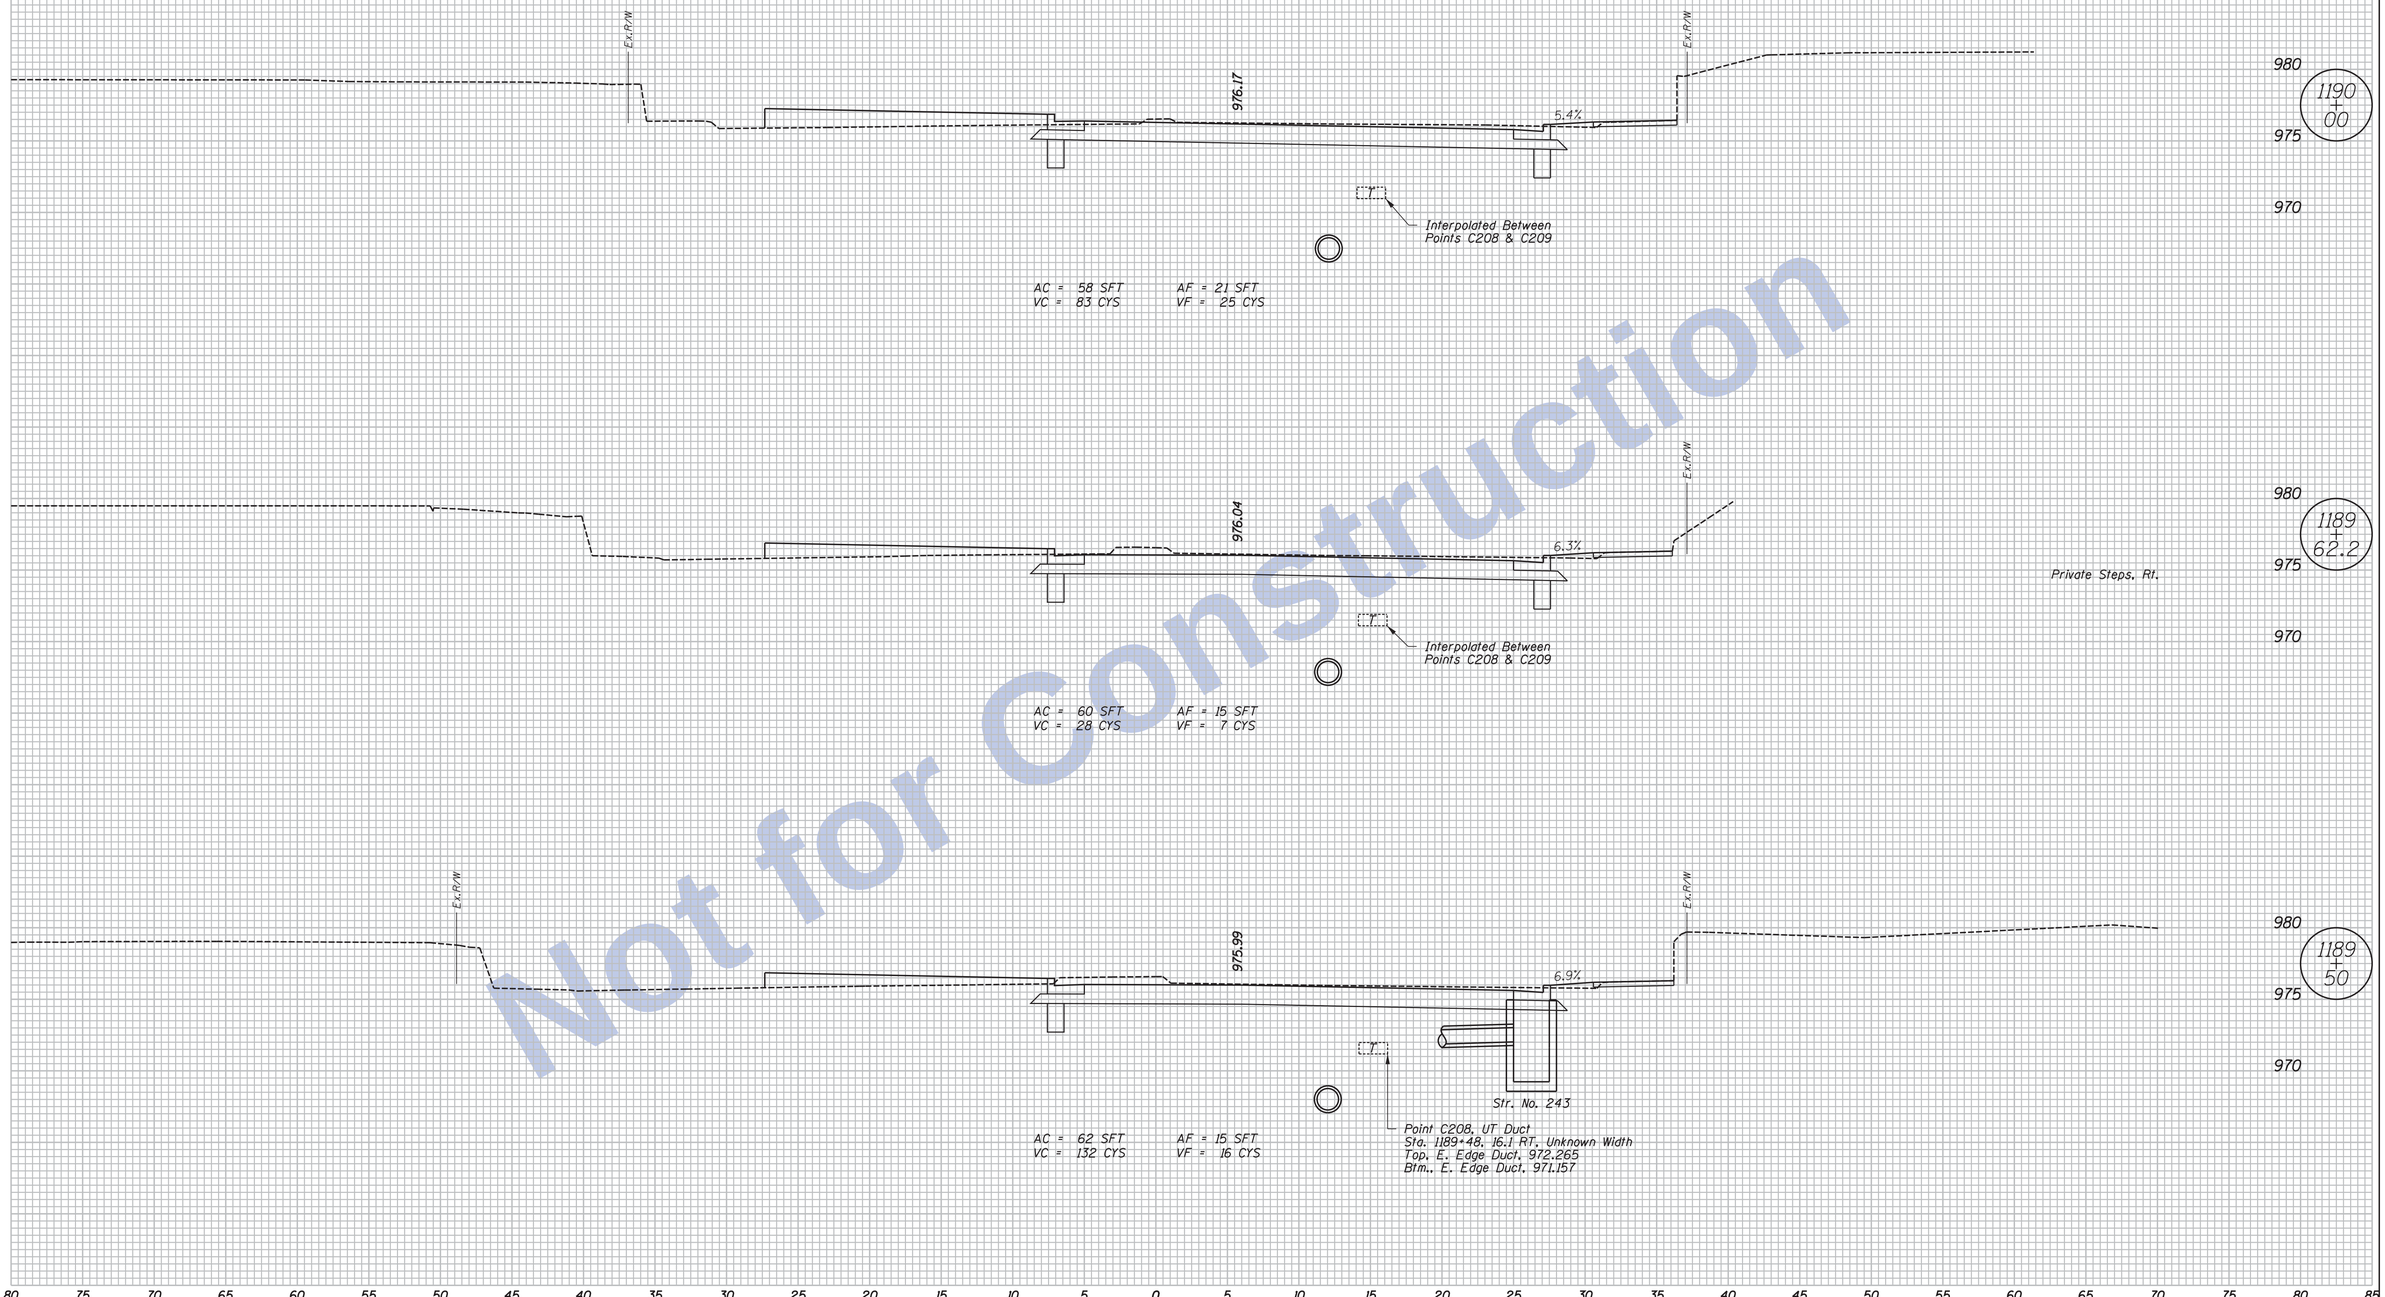

Not for Construction

Clark Dietz
ENGINEERS

NOTES:

. HMA Alternate Pavement Design is displayed on all Cross Sections.

. Any Existing Utility Locations Shown are approximate. Contractor shall verify locates before digging.

DESIGNED: JAL	DRAWN: MP
CHECKED: RBI	CHECKED: JAL

INDIANA
DEPARTMENT OF TRANSPORTATION

CROSS SECTIONS
LINE "PR-C-3"

HORIZONTAL SCALE	BRIDGE FILE
1" = 5'	
VERTICAL SCALE	DESIGNATION
1" = 5'	0100701
SURVEY BOOK	SHEETS
	141 of 159
CONTRACT	PROJECT
R-30397	0100701

11:47:54 AM 8/26/2016 P:\0170190\Plans\Misc\07_XS_US27_07_PRC3_sht.dgn

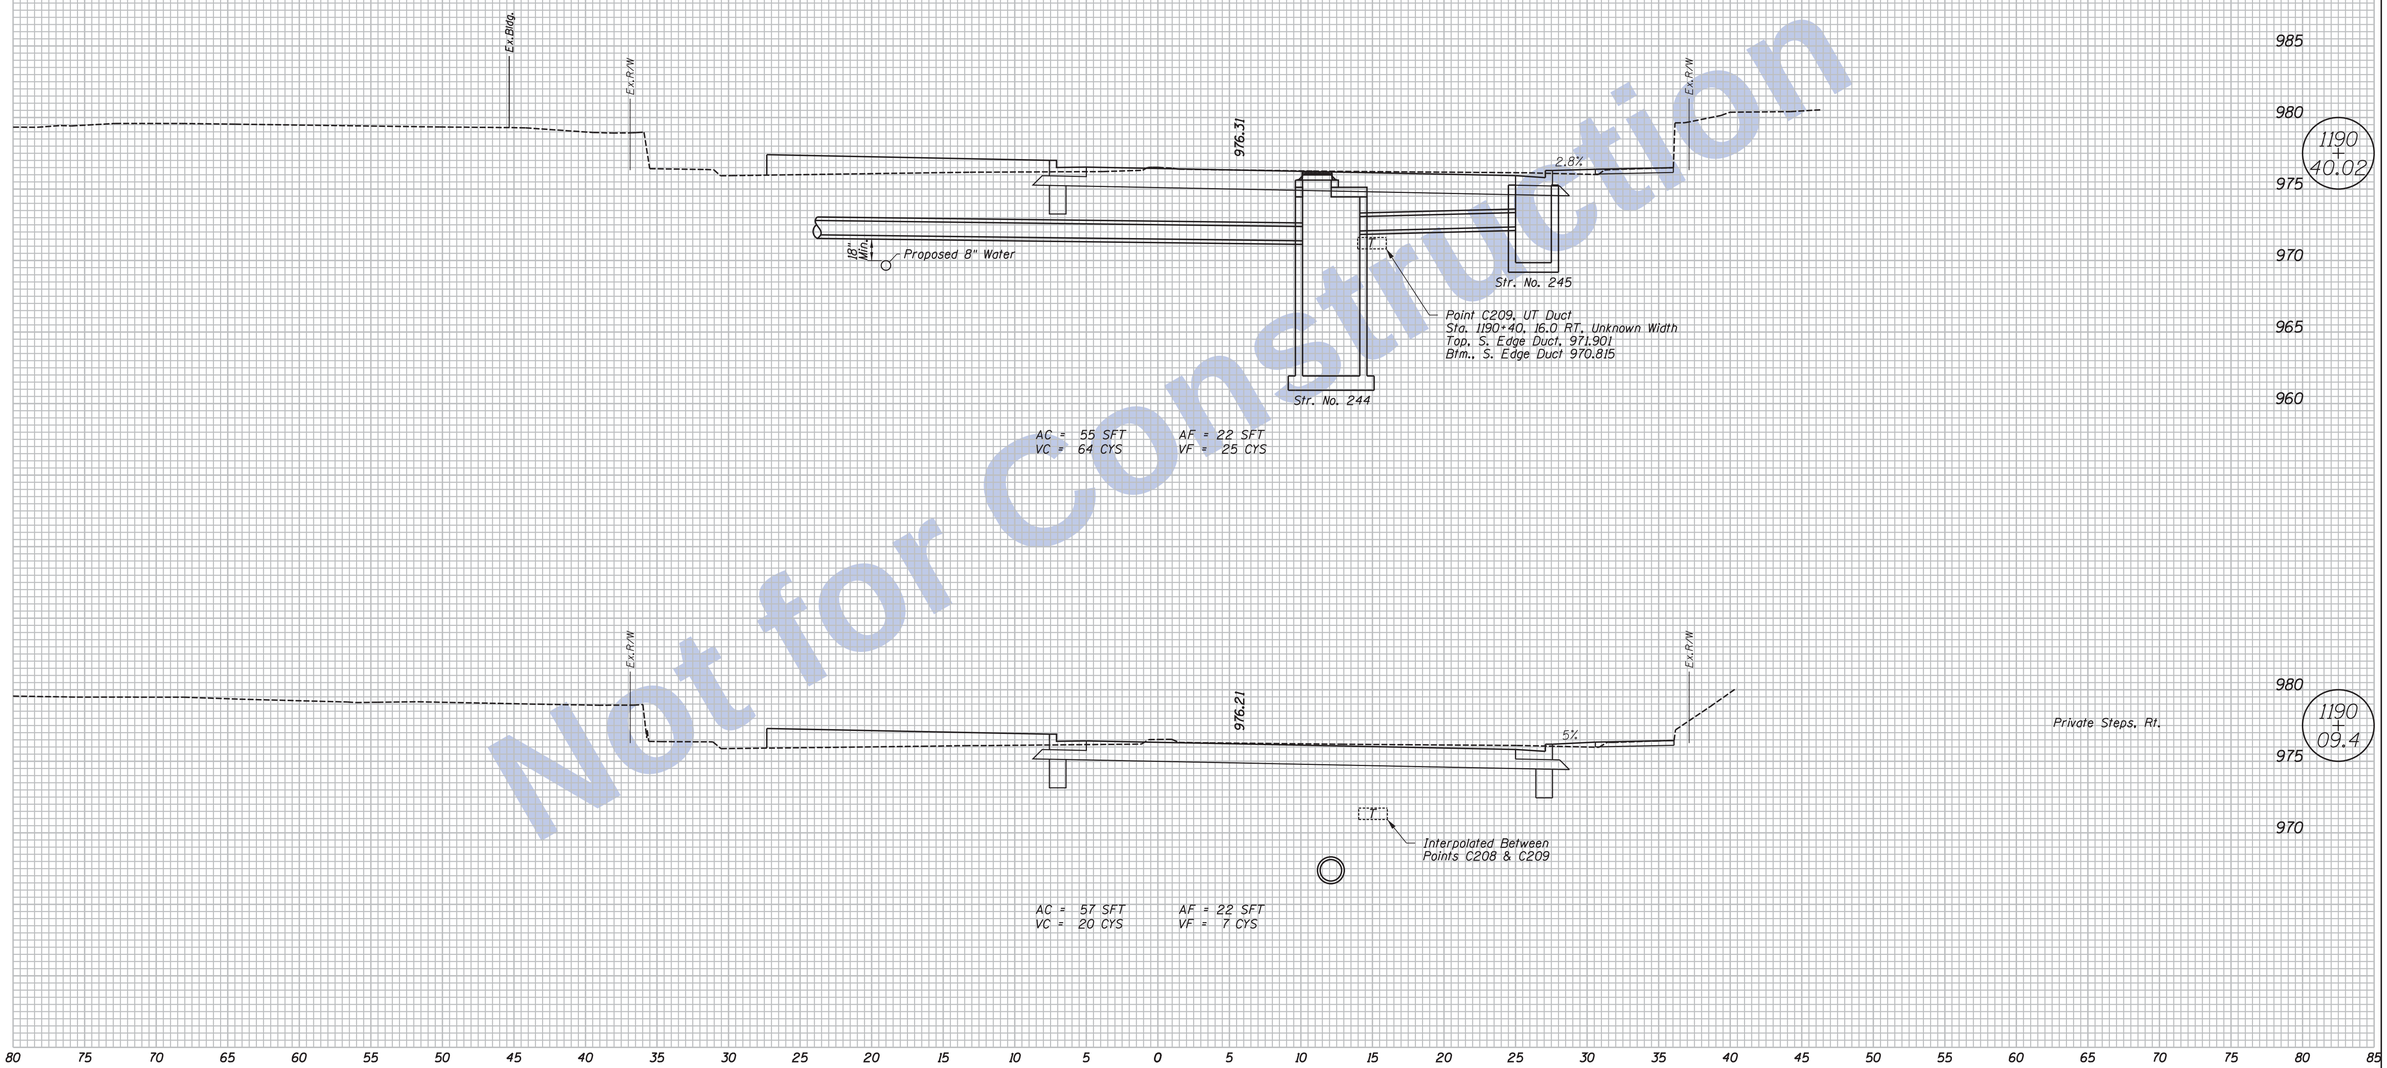

Not for Construction

11:47:54 AM 8/26/2016 P:\0170190\Plans\Misc\07_XS_US27_07_PRC3_sht.dgn

Clark Dietz
ENGINEERS

NOTES:

. HMA Alternate Pavement Design is displayed on all Cross Sections.

. Any Existing Utility Locations Shown are approximate. Contractor shall verify locates before digging.

DESIGNED: JAL	DRAWN: MP
CHECKED: RBI	CHECKED: JAL

INDIANA
DEPARTMENT OF TRANSPORTATION

CROSS SECTIONS
LINE "PR-C-3"

HORIZONTAL SCALE	BRIDGE FILE
1" = 5'	
VERTICAL SCALE	DESIGNATION
1" = 5'	0100701
SURVEY BOOK	SHEETS
	142 of 159
CONTRACT	PROJECT
R-30397	0100701

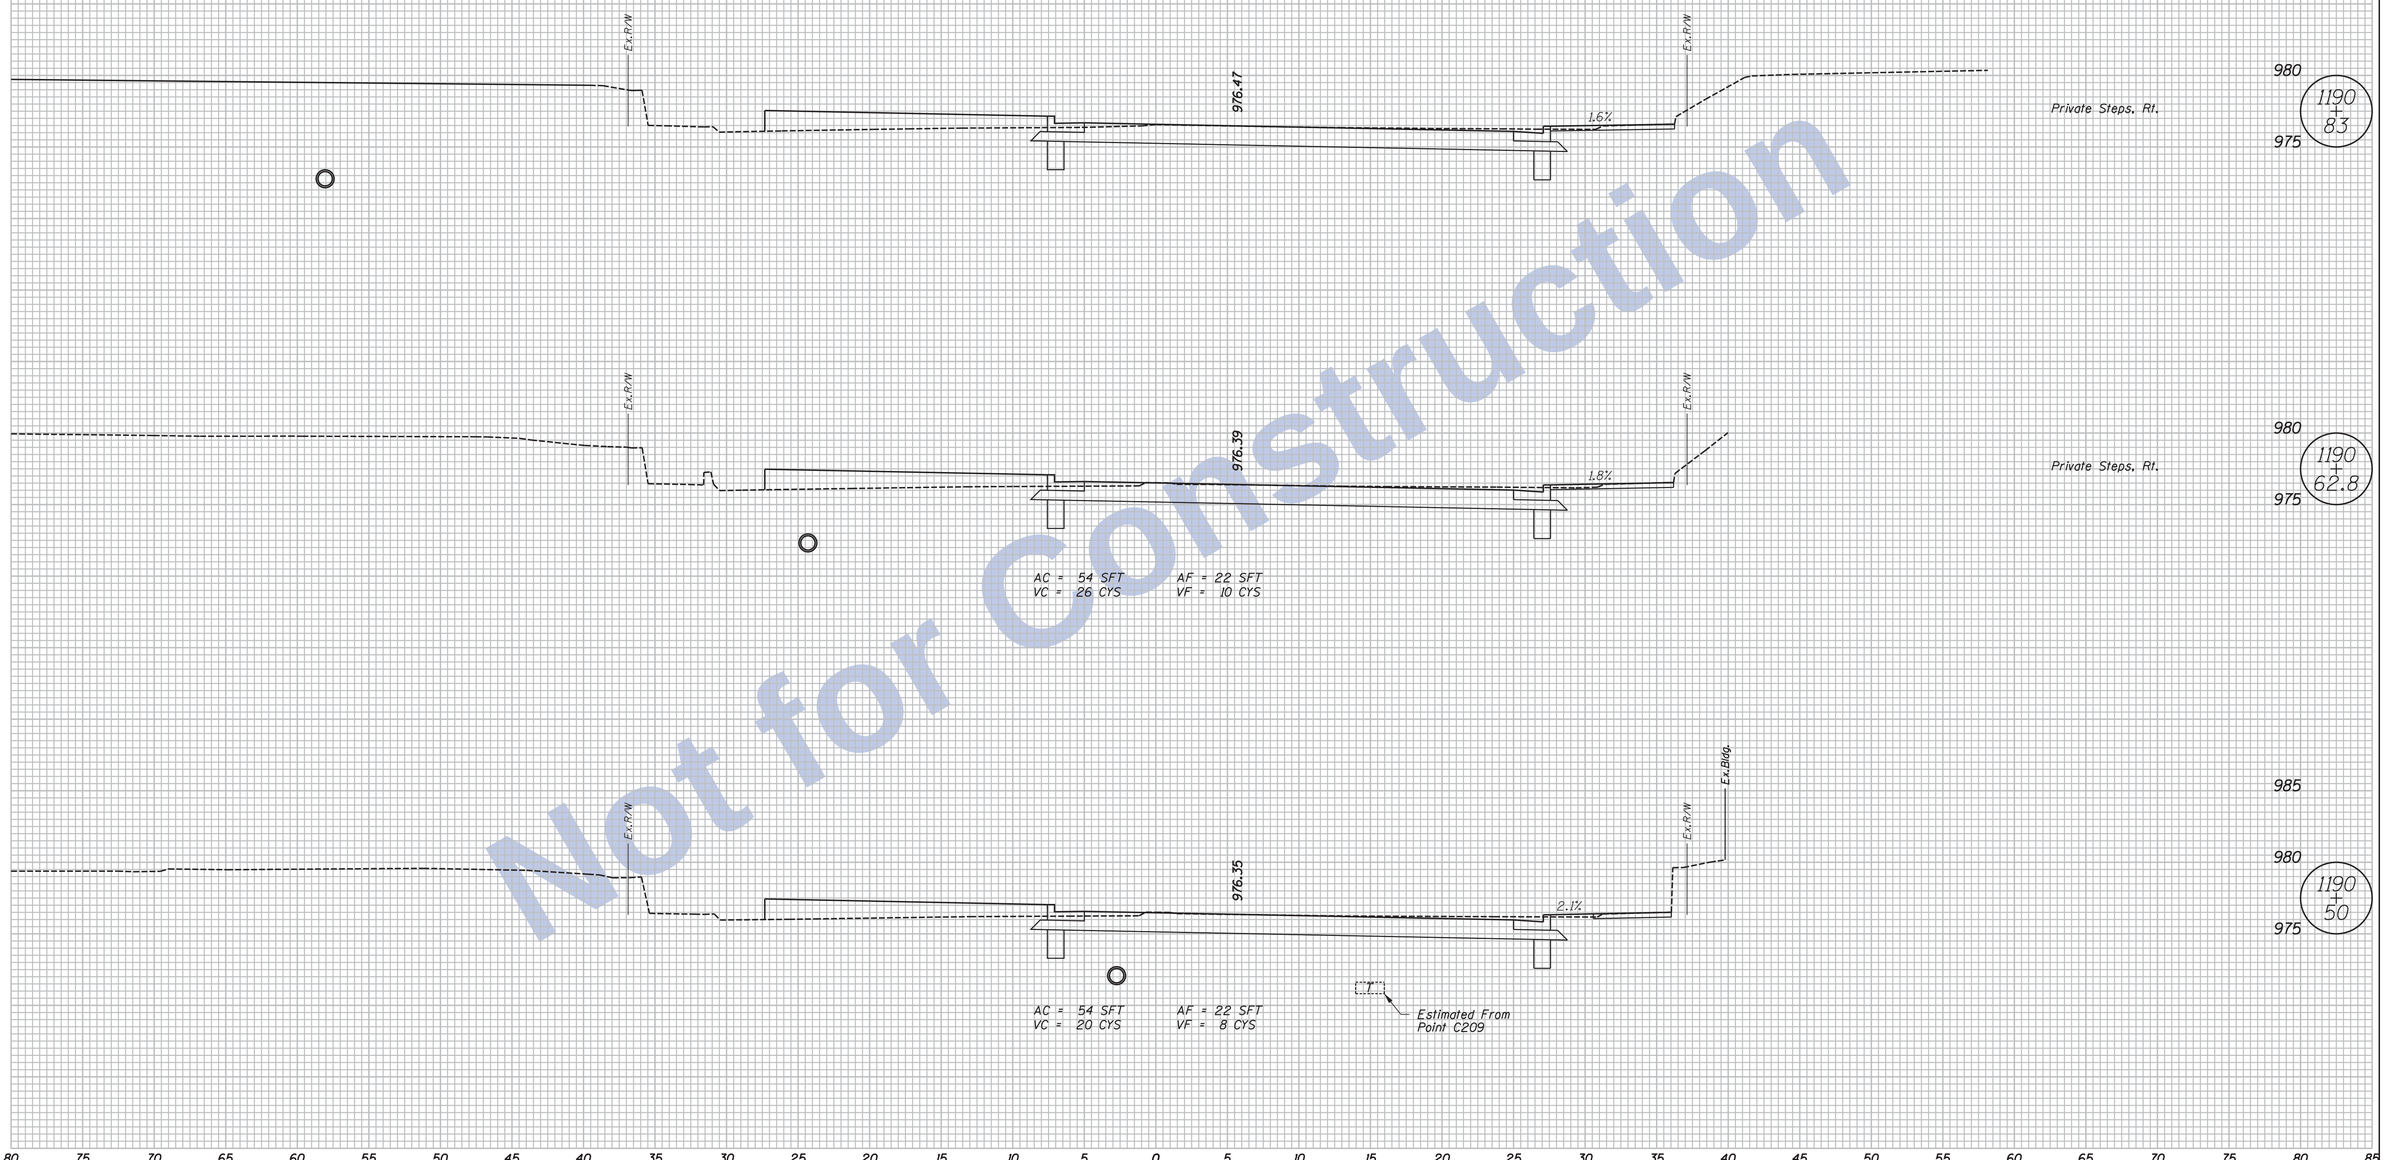

Not for Construction

Clark Dietz
ENGINEERS

NOTES:

. HMA Alternate Pavement Design is displayed on all Cross Sections.

. Any Existing Utility Locations Shown are approximate. Contractor shall verify locates before digging.

DESIGNED: JAL	DRAWN: MP
CHECKED: RBI	CHECKED: JAL

INDIANA
DEPARTMENT OF TRANSPORTATION

CROSS SECTIONS
LINE "PR-C-3"

HORIZONTAL SCALE	BRIDGE FILE
1" = 5'	
VERTICAL SCALE	DESIGNATION
1" = 5'	0100701
SURVEY BOOK	SHEETS
	143 of 159
CONTRACT	PROJECT
R-30397	0100701

11:47:54 AM 8/26/2016 P:\0170190\Plans\Misc\07_XS_US27_07_PRC3_sht.dgn

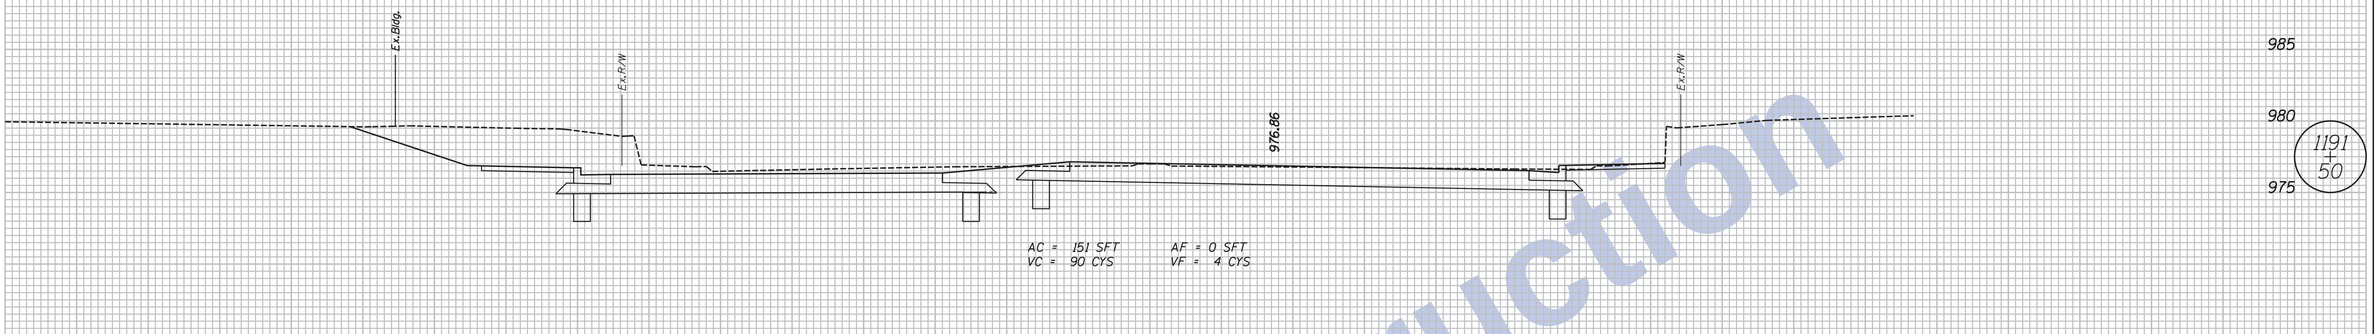

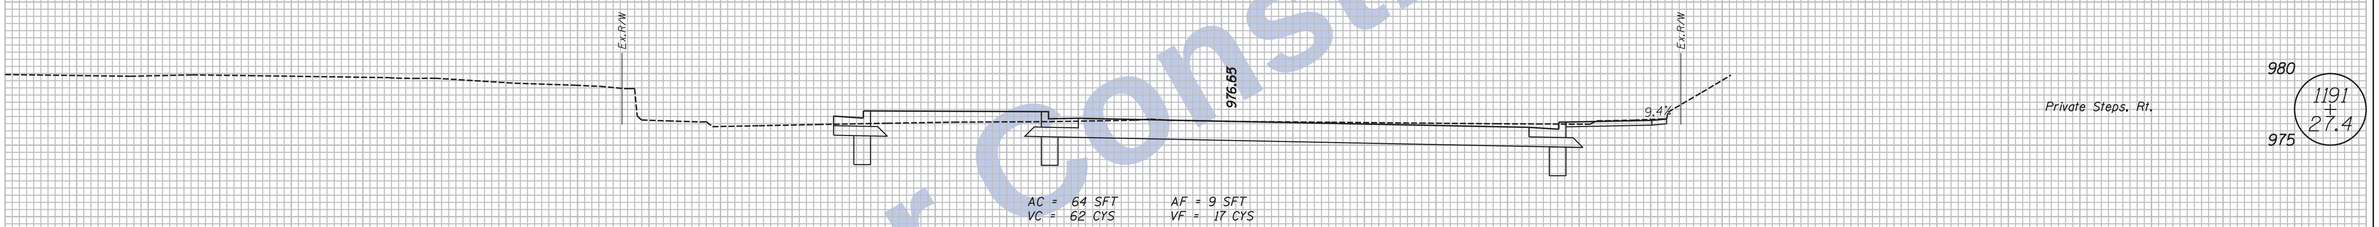

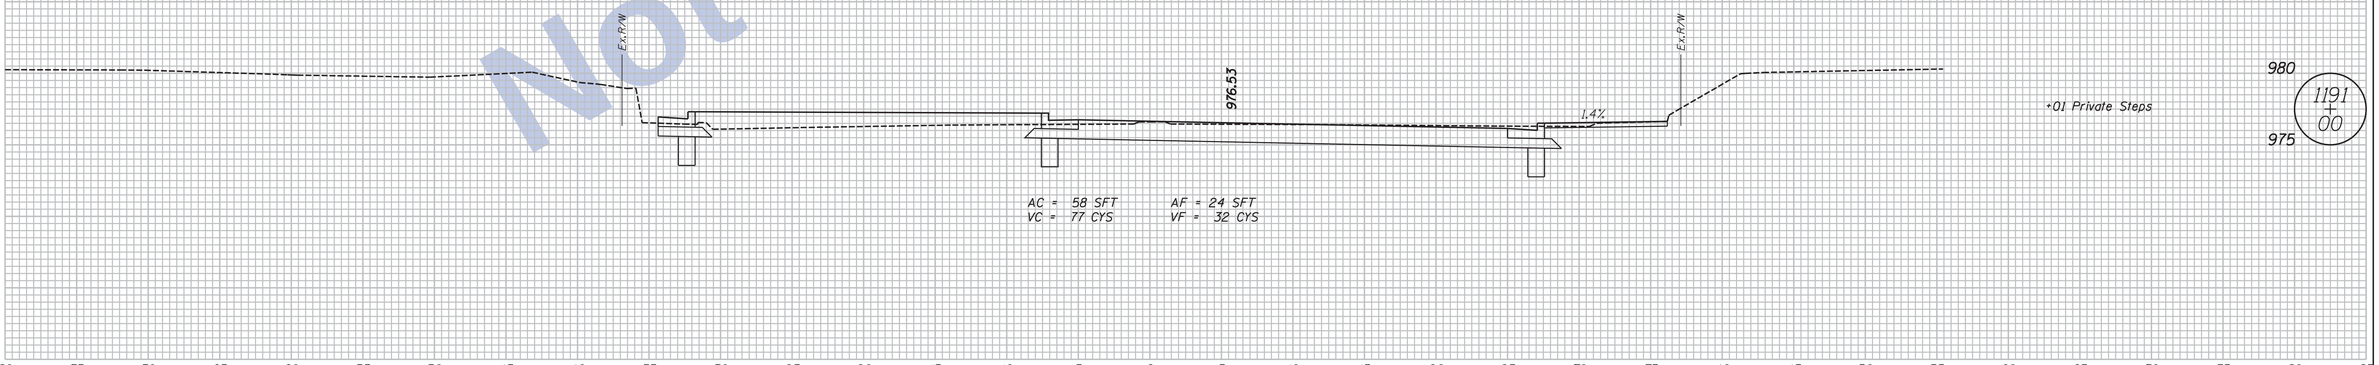

Not for Construction

Clark Dietz
ENGINEERS

NOTES:
. HMA Alternate Pavement Design is displayed on all Cross Sections.
. Any Existing Utility Locations Shown are approximate. Contractor shall verify locates before digging.

DESIGNED: JAL	DRAWN: MP
CHECKED: RBI	CHECKED: JAL

INDIANA
DEPARTMENT OF TRANSPORTATION

CROSS SECTIONS
LINE "PR-C-3"

HORIZONTAL SCALE	BRIDGE FILE
1" = 5'	
VERTICAL SCALE	DESIGNATION
1" = 5'	0100701
SURVEY BOOK	SHEETS
	144 of 159
CONTRACT	PROJECT
R-30397	0100701

11:47:54 AM 8/26/2016 P:\0170190\Plans\Misc\07_XS_US27_07_PRC3_sht.dgn

END CONSTRUCTION
STA. 1192+37.70 "PR-C-3"

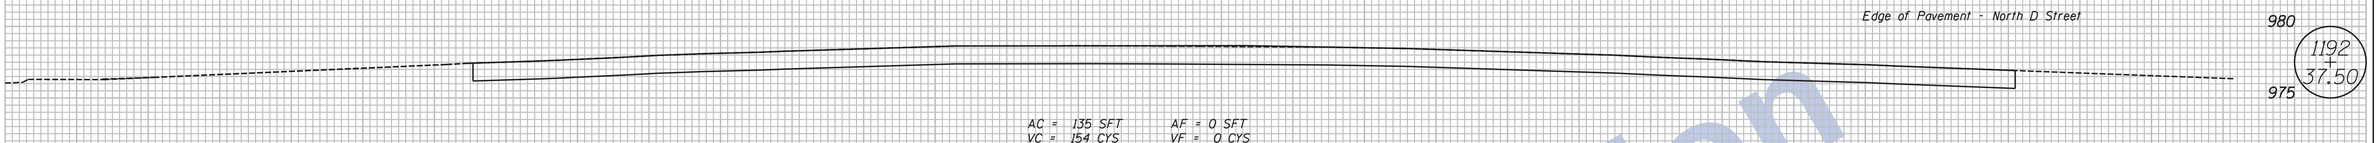

AC = 135 SFT
VC = 154 CYS

AF = 0 SFT
VF = 0 CYS

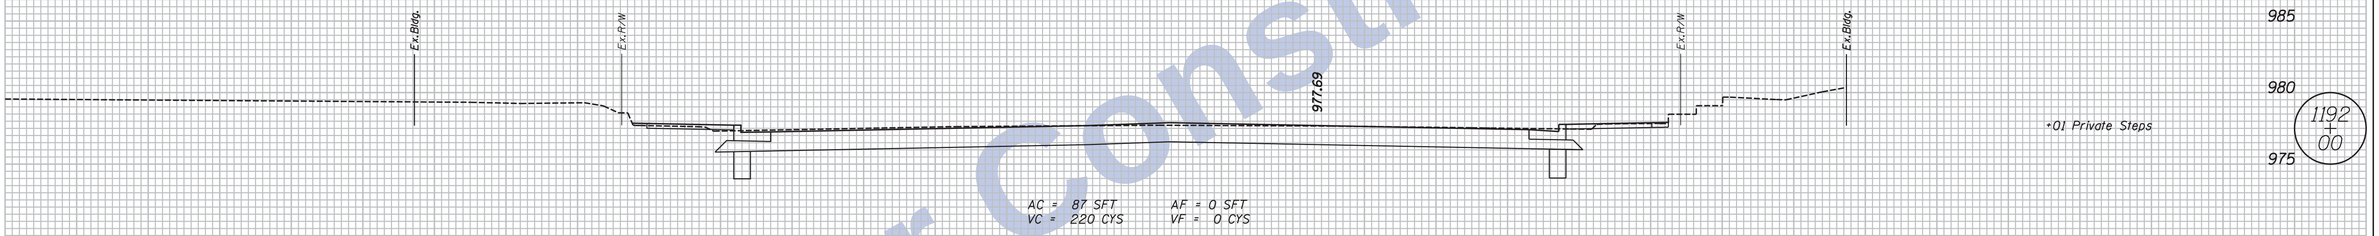

AC = 87 SFT
VC = 220 CYS

AF = 0 SFT
VF = 0 CYS

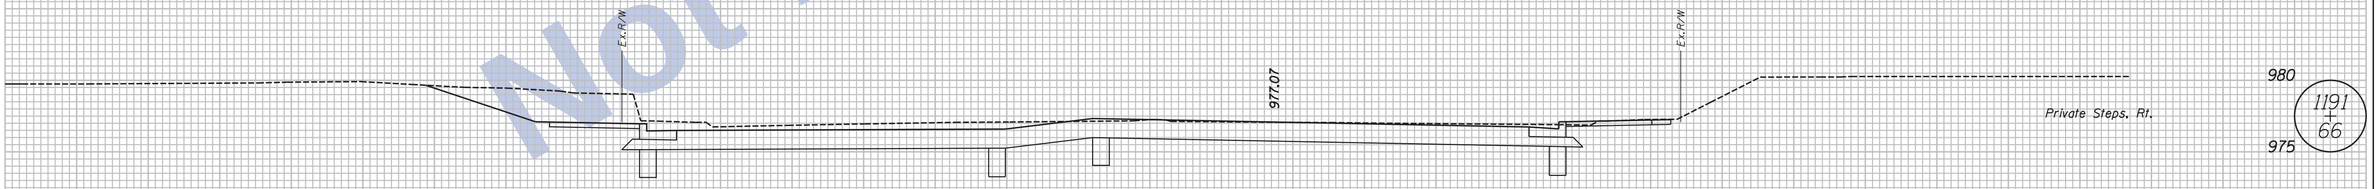

80 75 70 65 60 55 50 45 40 35 30 25 20 15 10 5 0 5 10 15 20 25 30 35 40 45 50 55 60 65 70 75 80 85

Not for Construction

Clark Dietz
ENGINEERS

NOTES:
. HMA Alternate Pavement Design is displayed on all Cross Sections.
. Any Existing Utility Locations Shown are approximate. Contractor shall verify locates before digging.

DESIGNED: JAL	DRAWN: MP
CHECKED: RBI	CHECKED: JAL

INDIANA
DEPARTMENT OF TRANSPORTATION

CROSS SECTIONS
LINE "PR-C-3"

HORIZONTAL SCALE	BRIDGE FILE
1" = 5'	
VERTICAL SCALE	DESIGNATION
1" = 5'	0100701
SURVEY BOOK	SHEETS
	145 of 159
CONTRACT	PROJECT
R-30397	0100701

11:47:55 AM 8/26/2016 P:\0170190\Plans\Misc\07_XS_US27_07_PRC3_sht.dgn

Not for Construction

END CONSTRUCTION
STA. 1193+45.77"PR-C-3"

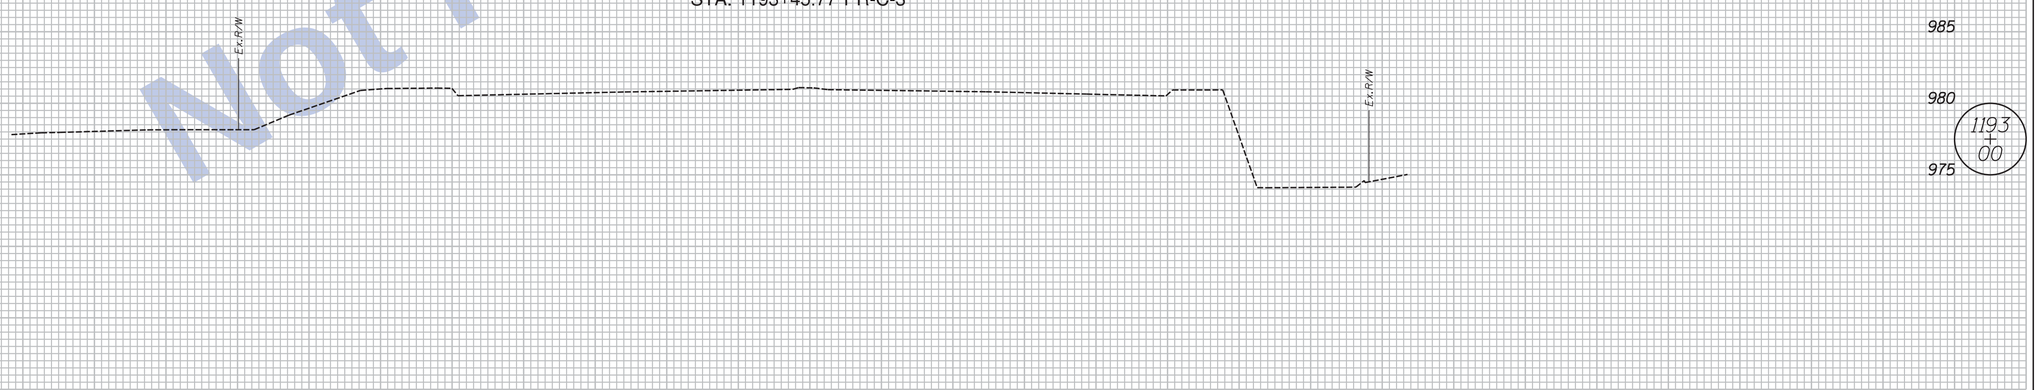

NOTES:

1. HMA Alternate Pavement Design is displayed on all Cross Sections.
2. Any Existing Utility Locations Shown are approximate. Contractor shall verify locates before digging.

Clark Dietz
ENGINEERS

DESIGNED: JAL	DRAWN: MP
CHECKED: RBI	CHECKED: JAL

INDIANA
DEPARTMENT OF TRANSPORTATION

CROSS SECTIONS
LINE "PR-C-3"

HORIZONTAL SCALE	BRIDGE FILE
1" = 5'	
VERTICAL SCALE	DESIGNATION
1" = 5'	0100701
SURVEY BOOK	SHEETS
	146 of 159
CONTRACT	PROJECT
R-30397	0100701

11:47:55 AM 8/26/2016 P:\0170190\Plans\Misc\07_XS_US27_07_PRC3_sht.dgn

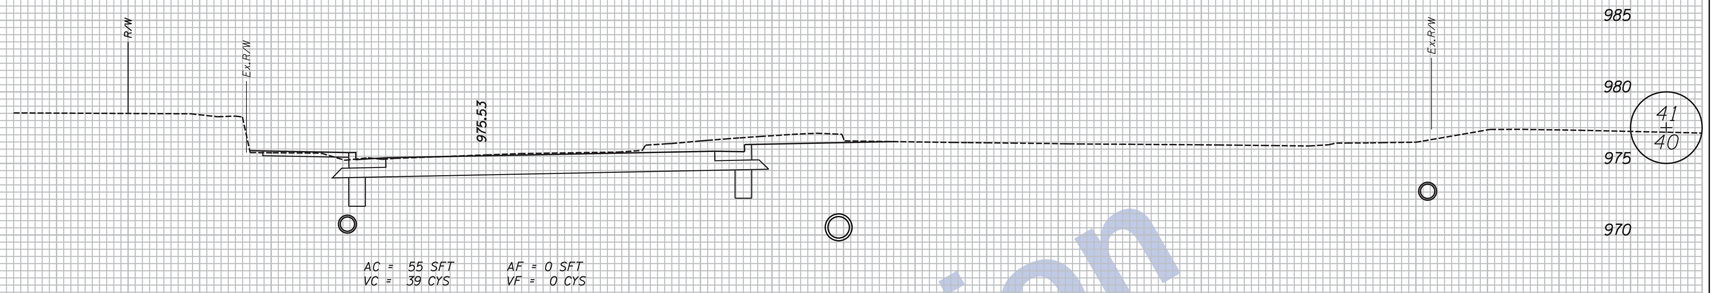

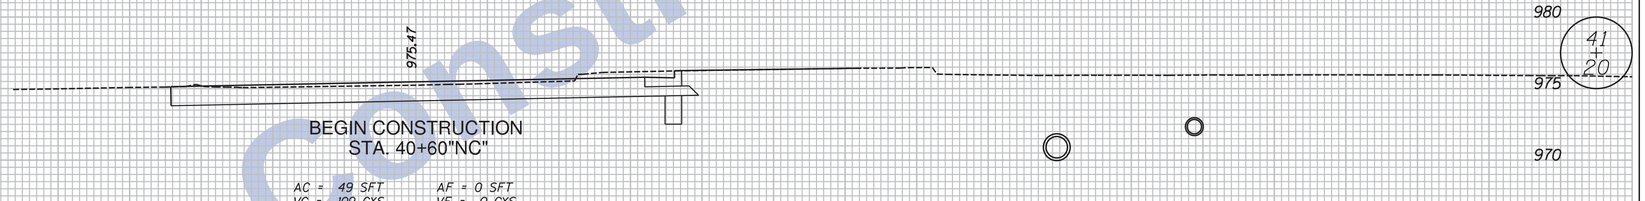

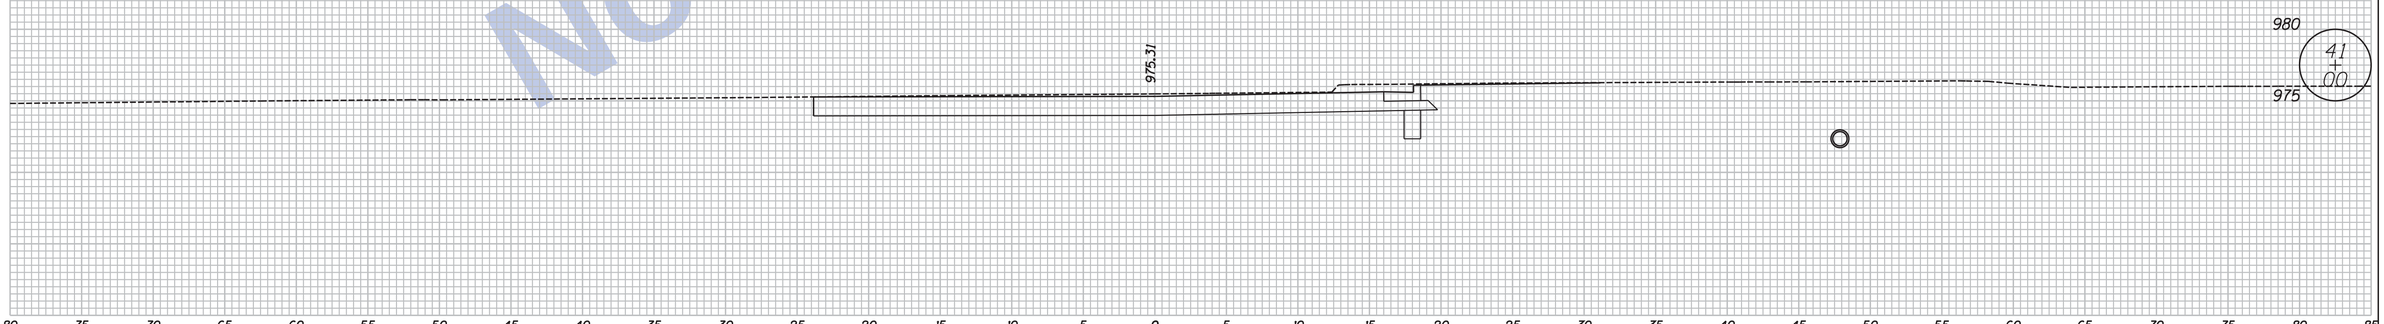

Not for Construction

Clark Dietz
ENGINEERS

NOTES:
. HMA Alternate Pavement Design is displayed on all Cross Sections.

. Any Existing Utility Locations Shown are approximate. Contractor shall verify locates before digging.

DESIGNED: JAL	DRAWN: MP
CHECKED: RBI	CHECKED: JAL

INDIANA
DEPARTMENT OF TRANSPORTATION

CROSS SECTIONS
LINE "NC"

HORIZONTAL SCALE	BRIDGE FILE
1" = 5'	
VERTICAL SCALE	DESIGNATION
1" = 5'	0100701
SURVEY BOOK	SHEETS
	147 of 159
CONTRACT	PROJECT
R-30397	0100701

11:47:56 AM 8/26/2016 P:\0170190\Plans\Misc\08_XS_US27_12_NC_sht.dgn

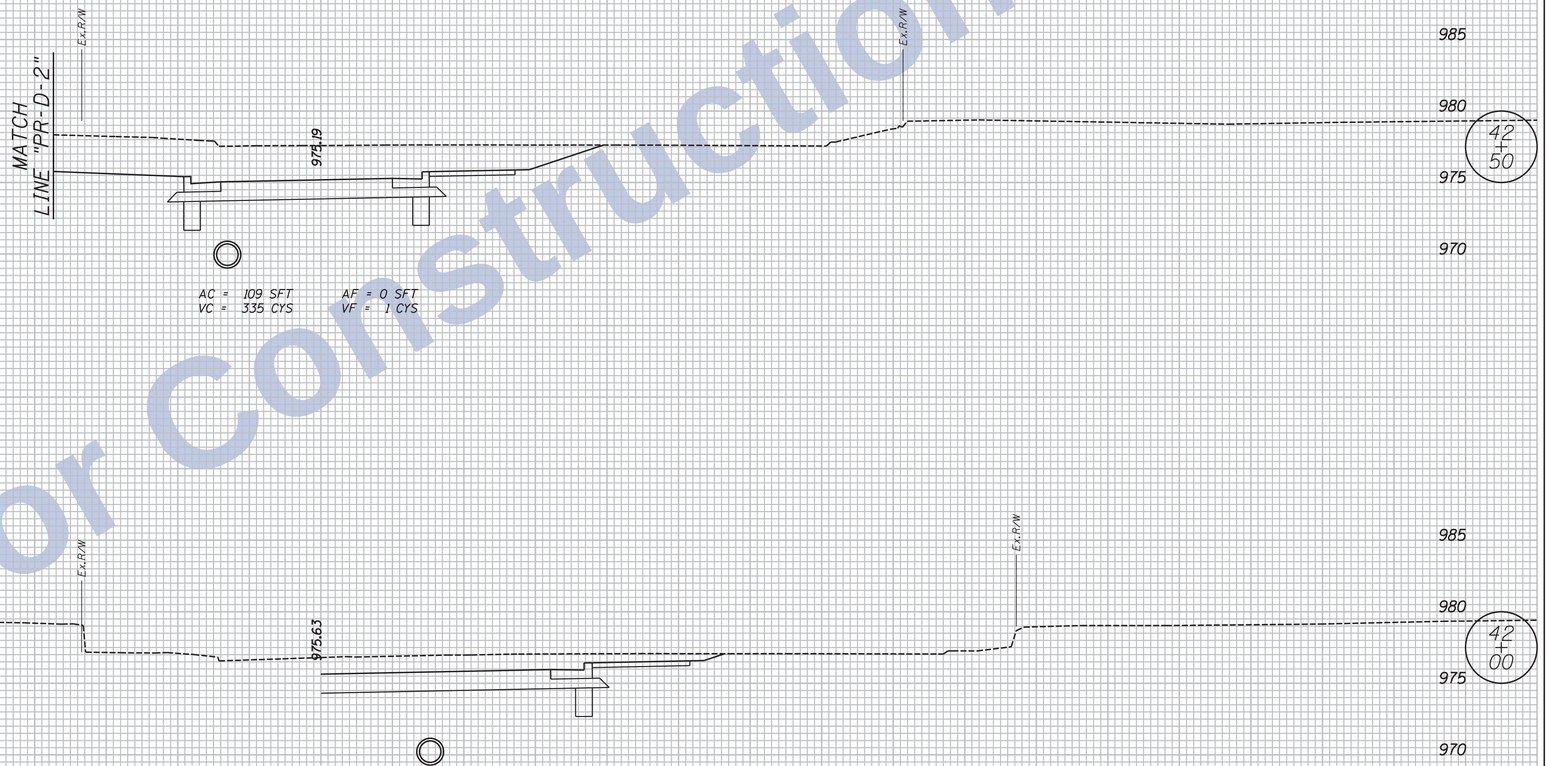

Not for Construction

Clark Dietz
ENGINEERS

NOTES:

. HMA Alternate Pavement Design is displayed on all Cross Sections.

. Any Existing Utility Locations Shown are approximate. Contractor shall verify locates before digging.

DESIGNED: JAL	DRAWN: MP
CHECKED: RBI	CHECKED: JAL

INDIANA
DEPARTMENT OF TRANSPORTATION

CROSS SECTIONS
LINE "NC"

HORIZONTAL SCALE	BRIDGE FILE
1" = 5'	
VERTICAL SCALE	DESIGNATION
1" = 5'	0100701
SURVEY BOOK	SHEETS
	148 of 159
CONTRACT	PROJECT
R-30397	0100701

11:47:57 AM 8/26/2016 P:\0170190\Plans\Misc\08_XS_US27_12_NC_sht1.dgn

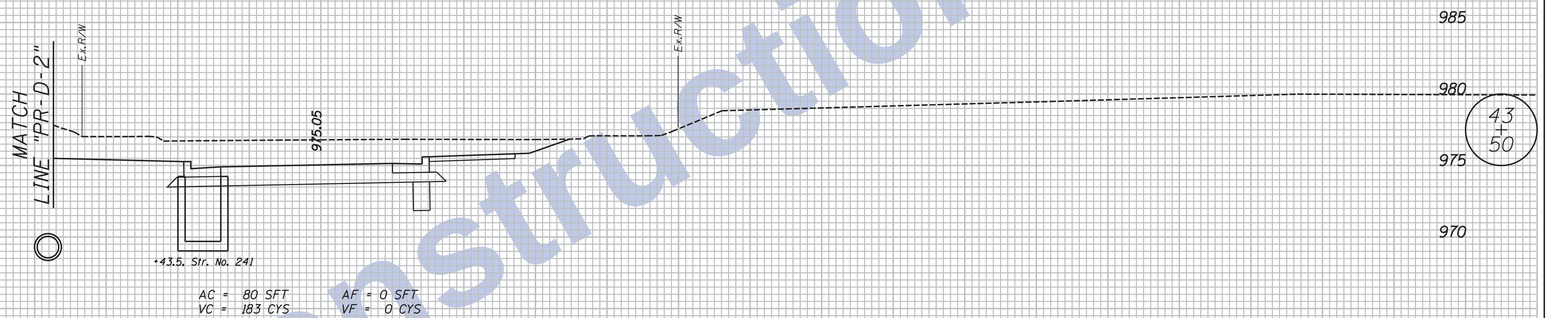

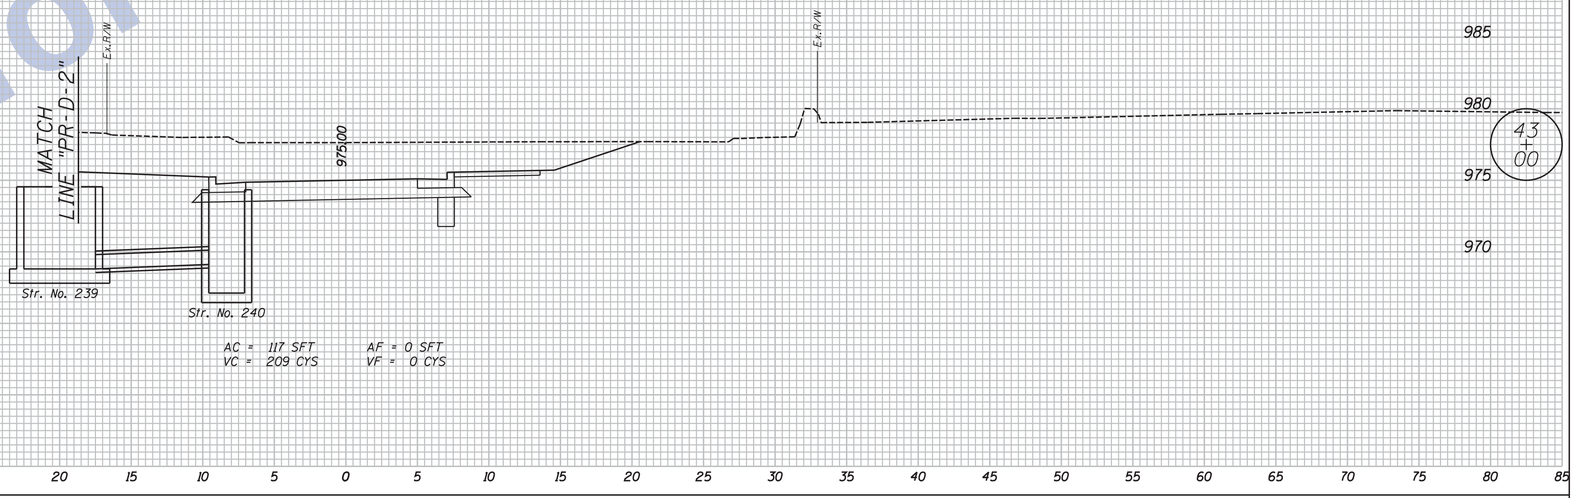

80 75 70 65 60 55 50 45 40 35 30 25 20 15 10 5 0 5 10 15 20 25 30 35 40 45 50 55 60 65 70 75 80 85

Not for Construction

11:47:57 AM 8/26/2016 P:\0170190\Plans\Misc\08_XS_US27_12_NC_sht.dgn

Clark Dietz
ENGINEERS

NOTES:
. HMA Alternate Pavement Design is displayed on all Cross Sections.
. Any Existing Utility Locations Shown are approximate. Contractor shall verify locates before digging.

DESIGNED: JAL	DRAWN: MP
CHECKED: RBI	CHECKED: JAL

INDIANA
DEPARTMENT OF TRANSPORTATION

CROSS SECTIONS
LINE "NC"

HORIZONTAL SCALE	BRIDGE FILE
1" = 5'	
VERTICAL SCALE	DESIGNATION
1" = 5'	0100701
SURVEY BOOK	SHEETS
	149 of 159
CONTRACT	PROJECT
R-30397	0100701

Not for Construction

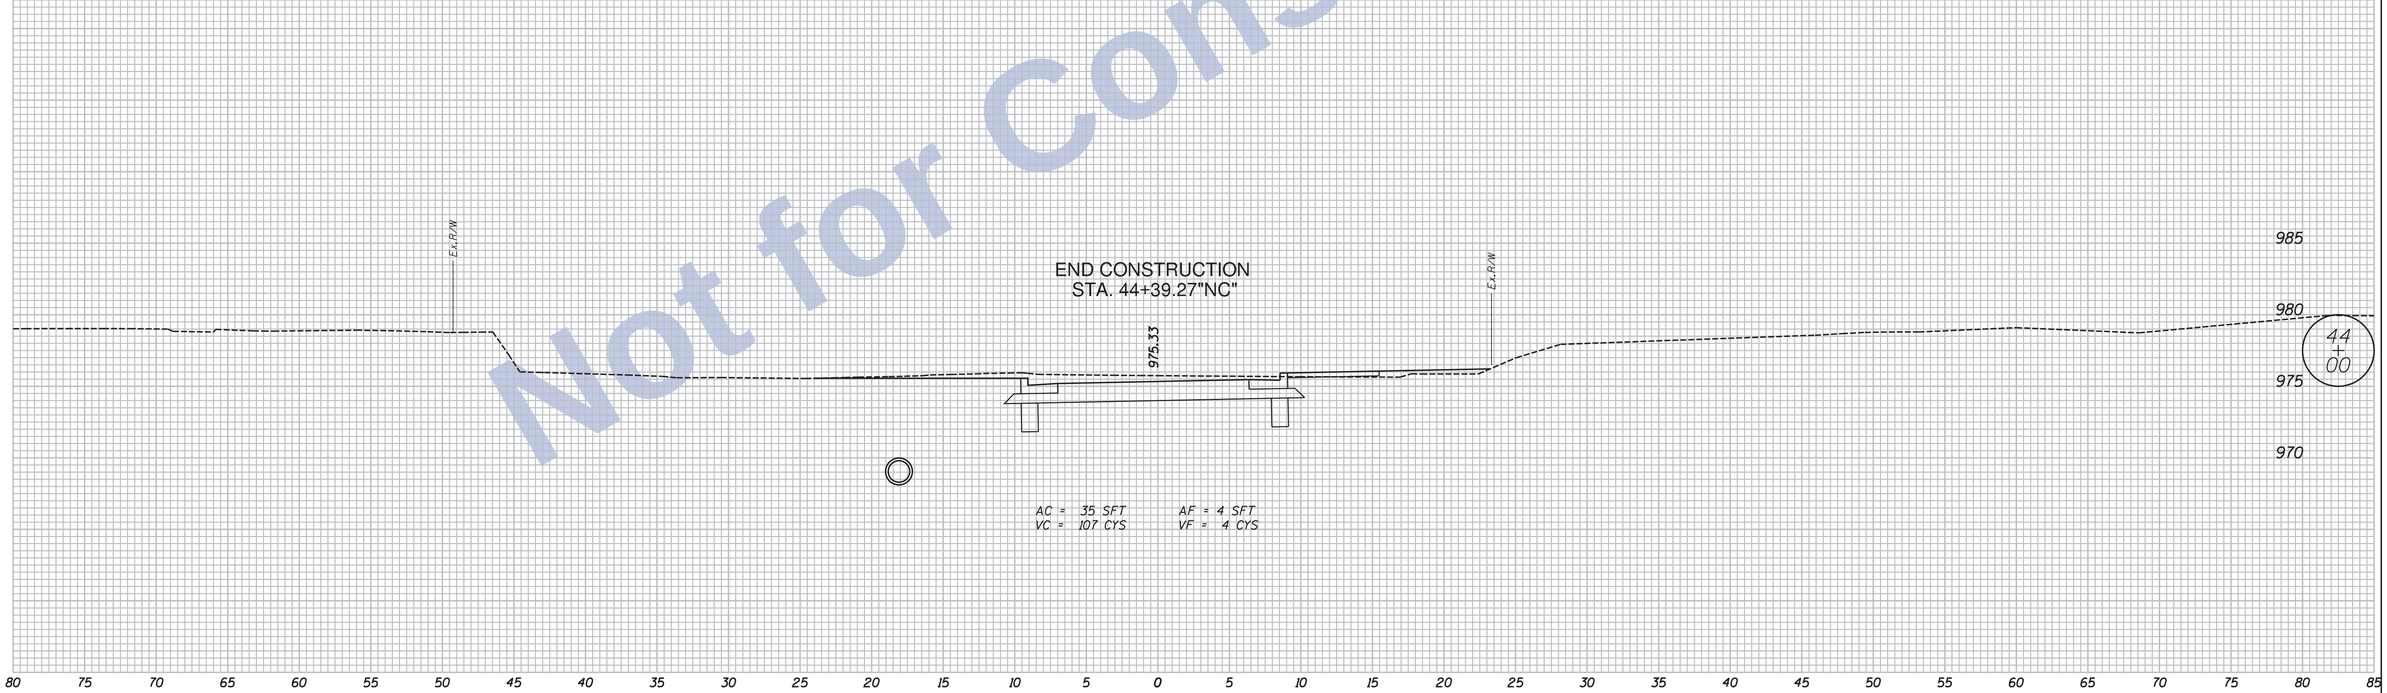

Clark Dietz
ENGINEERS

NOTES:
. HMA Alternate Pavement Design is displayed on all Cross Sections.
. Any Existing Utility Locations Shown are approximate. Contractor shall verify locates before digging.

DESIGNED: JAL	DRAWN: MP
CHECKED: RBI	CHECKED: JAL

INDIANA
DEPARTMENT OF TRANSPORTATION

CROSS SECTIONS
LINE "NC"

HORIZONTAL SCALE	BRIDGE FILE
1" = 5'	
VERTICAL SCALE	DESIGNATION
1" = 5'	0100701
SURVEY BOOK	SHEETS
	150 of 159
CONTRACT	PROJECT
R-30397	0100701

11:47:57 AM 8/26/2016 P:\0170190\Plans\Misc\08_XS_US27_12_NC_sht.dgn

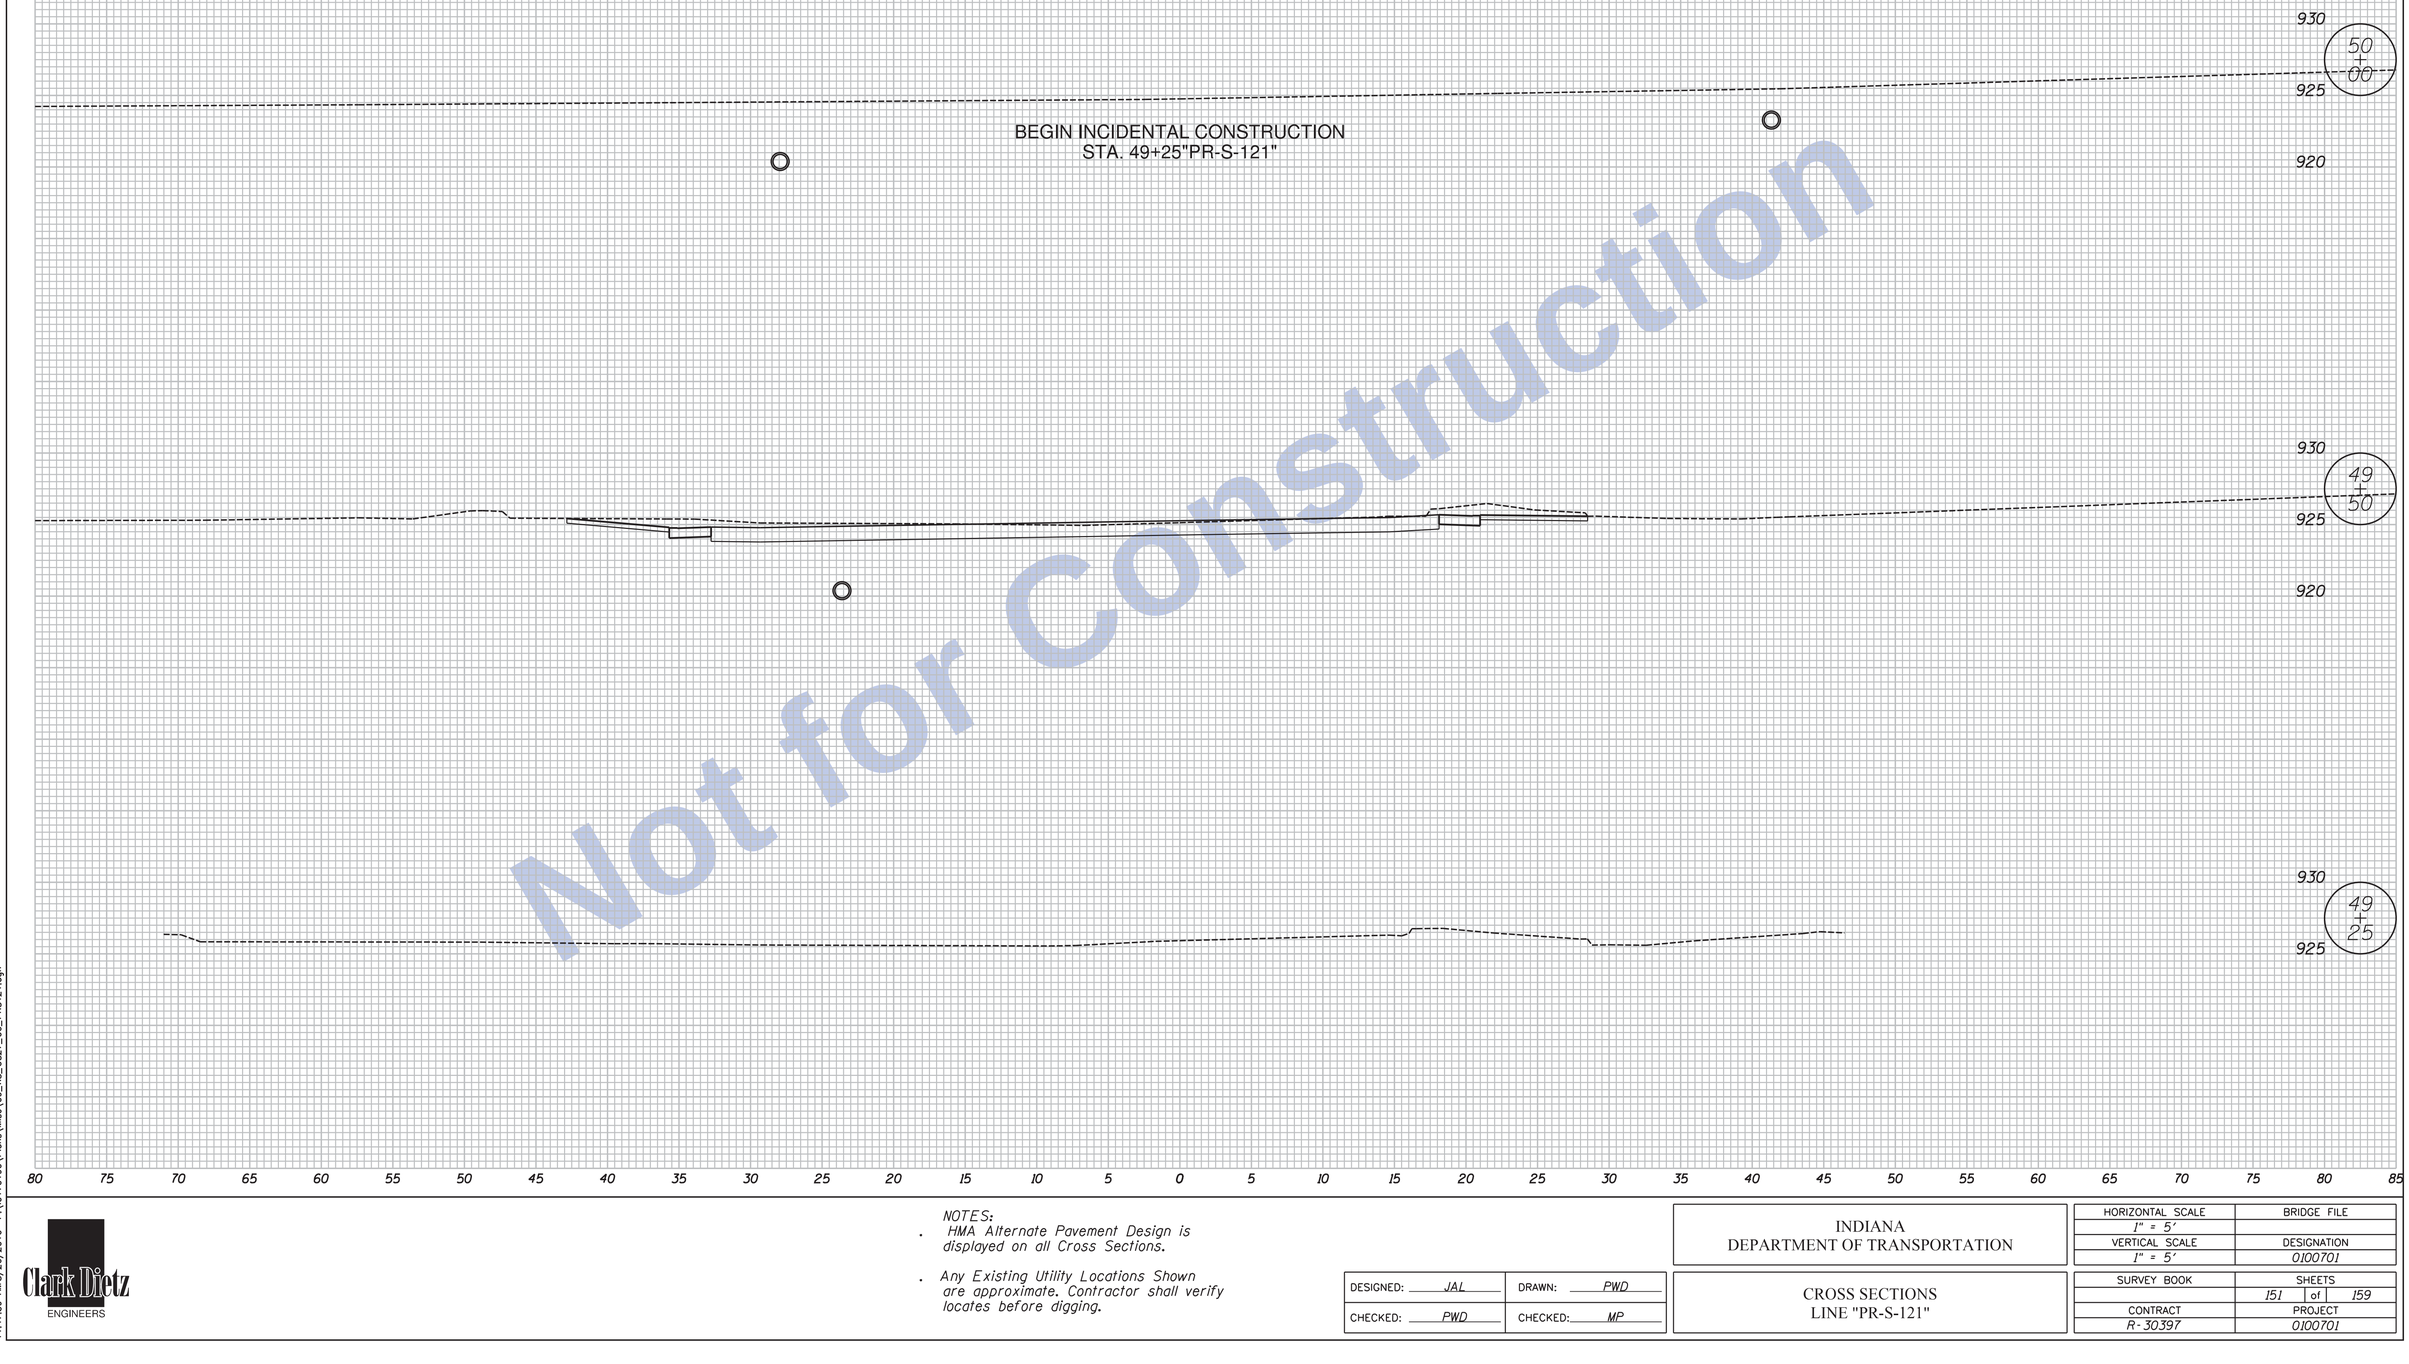

Not for Construction

Clark Dietz
ENGINEERS

NOTES:

. HMA Alternate Pavement Design is displayed on all Cross Sections.

. Any Existing Utility Locations Shown are approximate. Contractor shall verify locates before digging.

DESIGNED: JAL	DRAWN: PWD
CHECKED: PWD	CHECKED: MP

INDIANA
DEPARTMENT OF TRANSPORTATION

CROSS SECTIONS
LINE "PR-S-121"

HORIZONTAL SCALE	BRIDGE FILE
1" = 5'	
VERTICAL SCALE	DESIGNATION
1" = 5'	0100701
SURVEY BOOK	SHEETS
	151 of 159
CONTRACT	PROJECT
R-30397	0100701

11:47:59 AM 8/26/2016 P:\0170190\Plans\Misc\09_XS_US27_00_PRS121.dgn

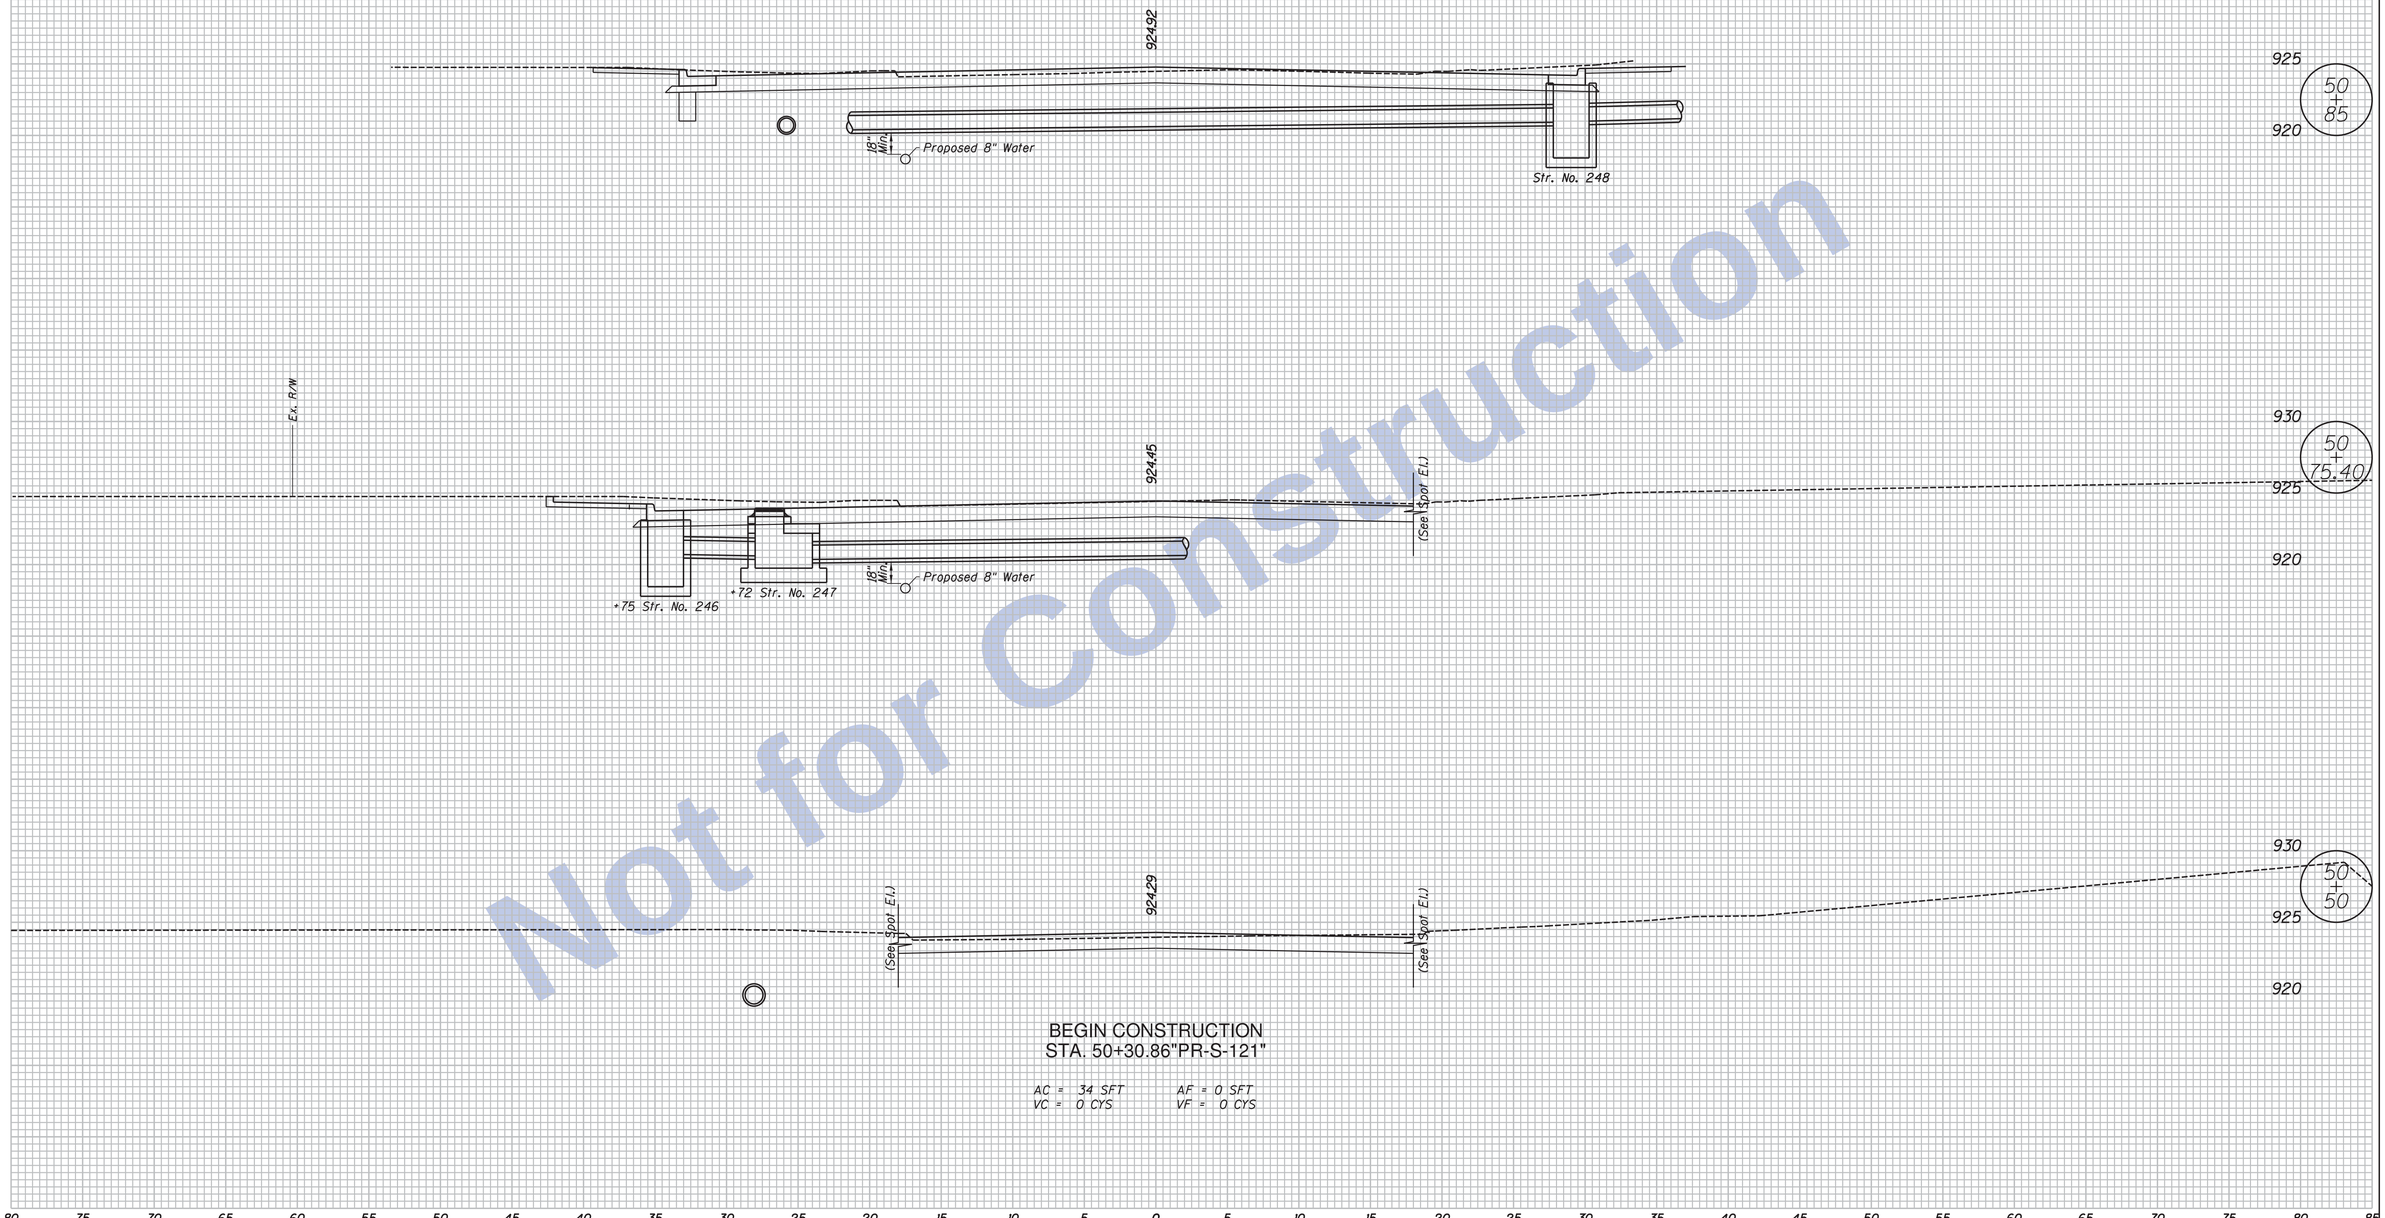

BEGIN CONSTRUCTION
STA. 50+30.86"PR-S-121"

AC = 34 SFT AF = 0 SFT
VC = 0 CYS VF = 0 CYS

Not for Construction

Clark Dietz
ENGINEERS

NOTES:
. HMA Alternate Pavement Design is displayed on all Cross Sections.

. Any Existing Utility Locations Shown are approximate. Contractor shall verify locates before digging.

DESIGNED: JAL	DRAWN: PWD
CHECKED: PWD	CHECKED: MP

INDIANA
DEPARTMENT OF TRANSPORTATION

CROSS SECTIONS
LINE "PR-S-121"

HORIZONTAL SCALE	BRIDGE FILE
1" = 5'	
VERTICAL SCALE	DESIGNATION
1" = 5'	0100701
SURVEY BOOK	SHEETS
	152 of 159
CONTRACT	PROJECT
R-30397	0100701

11:47:59 AM 8/26/2016 P:\0170190\Plans\Misc\09_XS_US27_00_PRS121.dgn

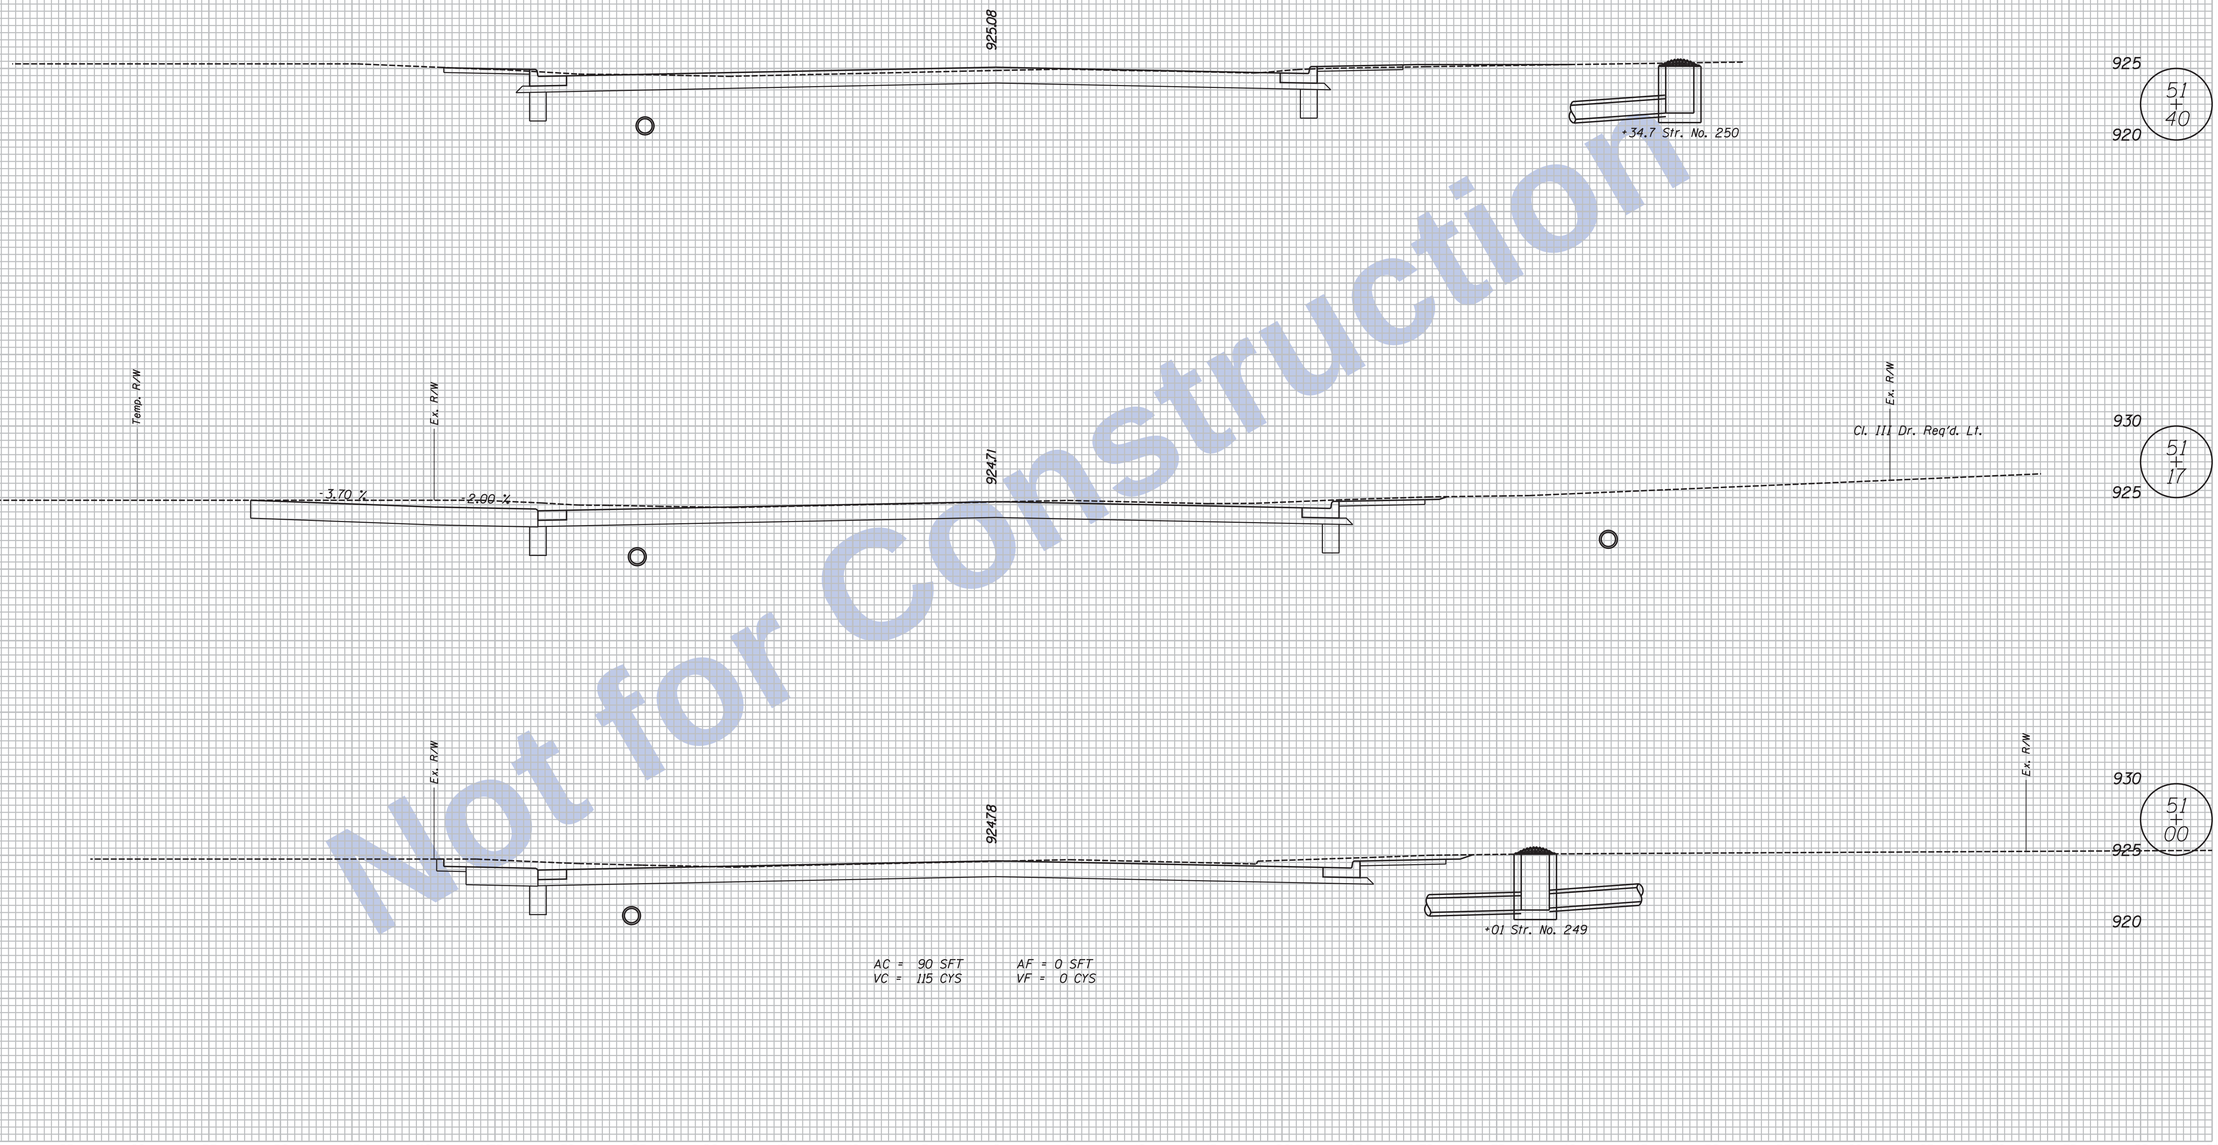

Not for Construction

Clark Dietz
ENGINEERS

NOTES:

. HMA Alternate Pavement Design is displayed on all Cross Sections.

. Any Existing Utility Locations Shown are approximate. Contractor shall verify locates before digging.

DESIGNED: JAL	DRAWN: PWD
CHECKED: PWD	CHECKED: MP

INDIANA
DEPARTMENT OF TRANSPORTATION

CROSS SECTIONS
LINE "PR-S-121"

HORIZONTAL SCALE	BRIDGE FILE
1" = 5'	
VERTICAL SCALE	DESIGNATION
1" = 5'	0100701
SURVEY BOOK	SHEETS
	153 of 159
CONTRACT	PROJECT
R-30397	0100701

11:47:59 AM 8/26/2016 P:\0170190\Plans\Misc\09_XS_US27_00_PRS121.dgn

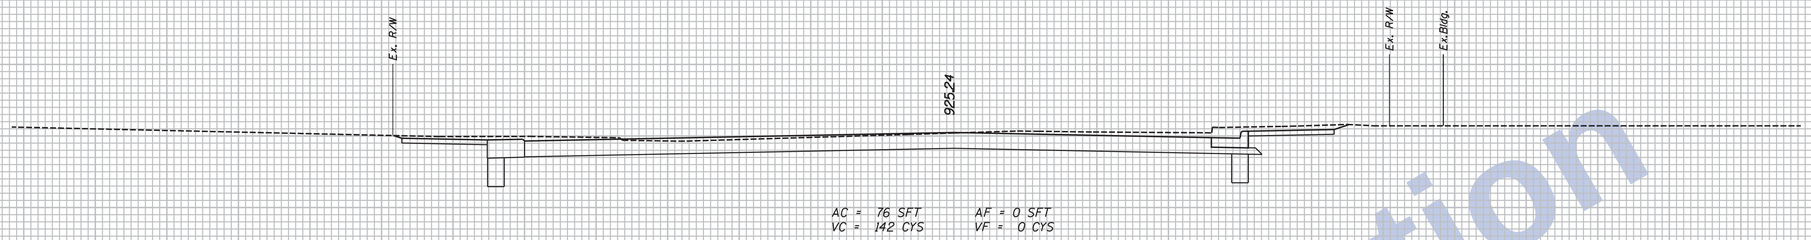

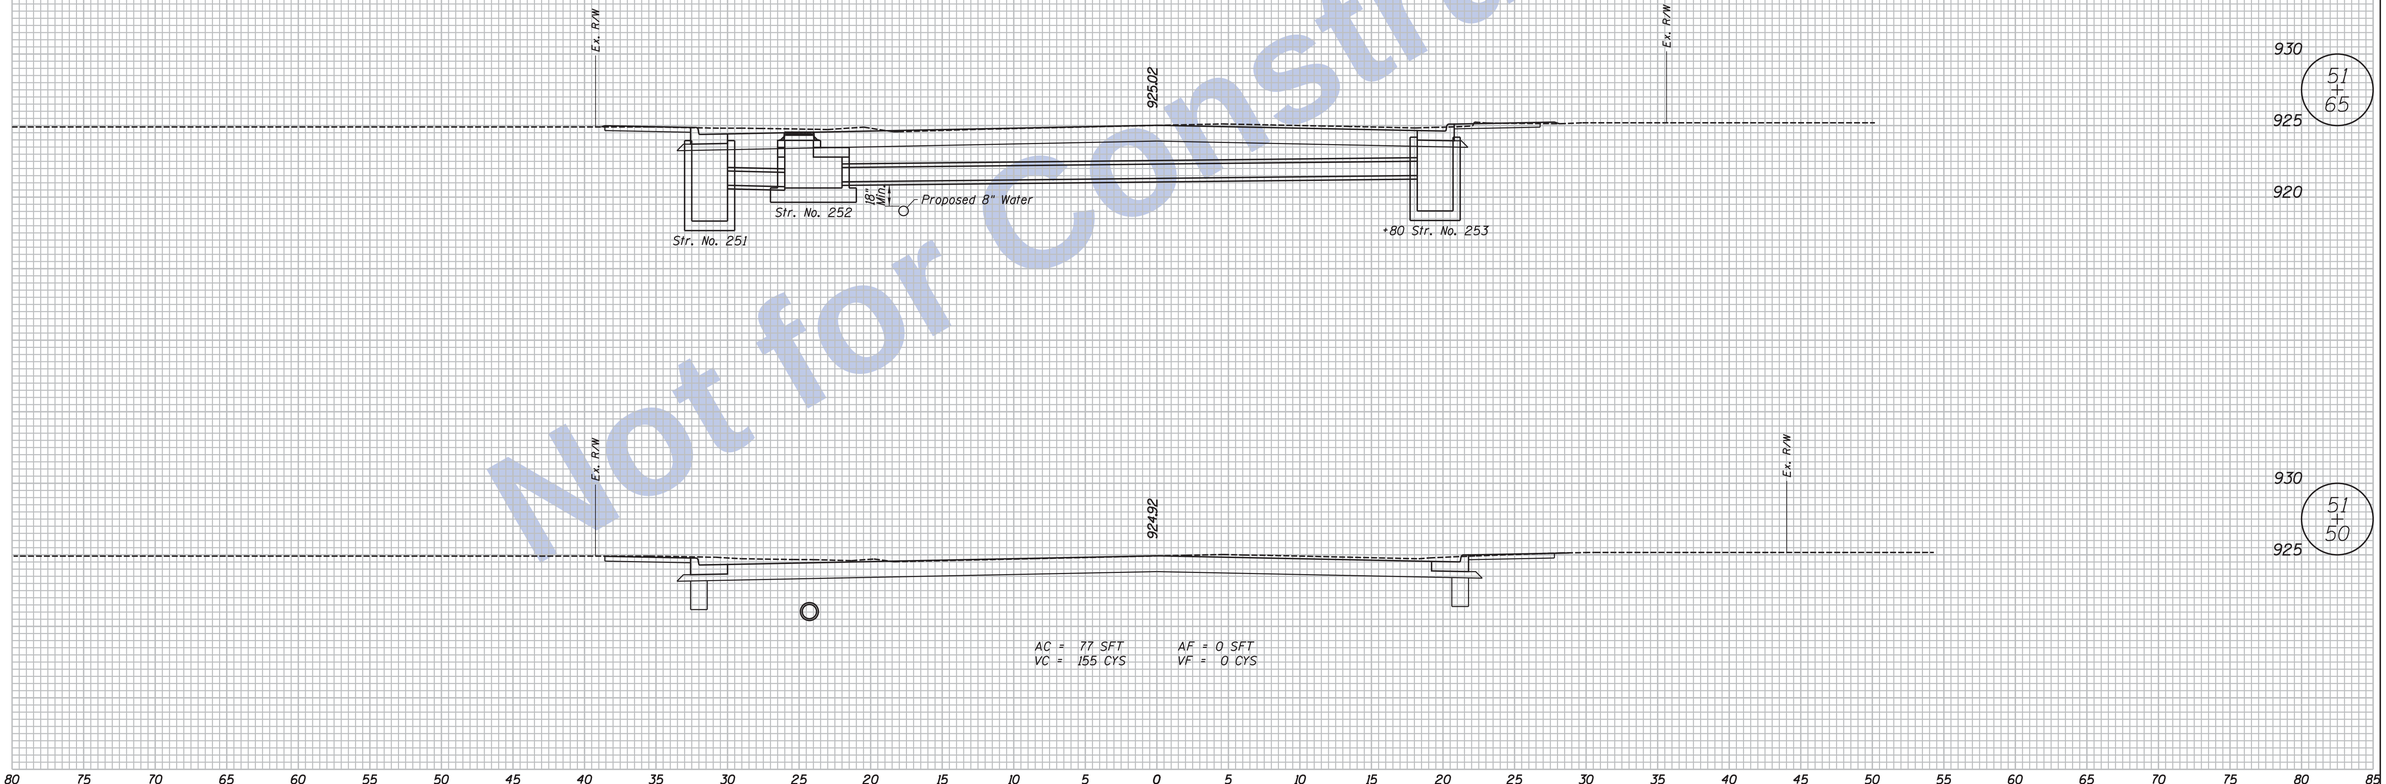

Not for Construction

80 75 70 65 60 55 50 45 40 35 30 25 20 15 10 5 0 5 10 15 20 25 30 35 40 45 50 55 60 65 70 75 80 85

Clark Dietz
ENGINEERS

NOTES:
1. HMA Alternate Pavement Design is displayed on all Cross Sections.
2. Any Existing Utility Locations Shown are approximate. Contractor shall verify locates before digging.

DESIGNED: JAL	DRAWN: PWD
CHECKED: PWD	CHECKED: MP

INDIANA
DEPARTMENT OF TRANSPORTATION

CROSS SECTIONS
LINE "PR-S-121"

HORIZONTAL SCALE	BRIDGE FILE
1" = 5'	
VERTICAL SCALE	DESIGNATION
1" = 5'	0100701
SURVEY BOOK	SHEETS
	154 of 159
CONTRACT	PROJECT
R-30397	0100701

11:48:00 AM 8/26/2016 P:\0170190\Plans\Misc\09_XS_US27_00_PRS121.dgn

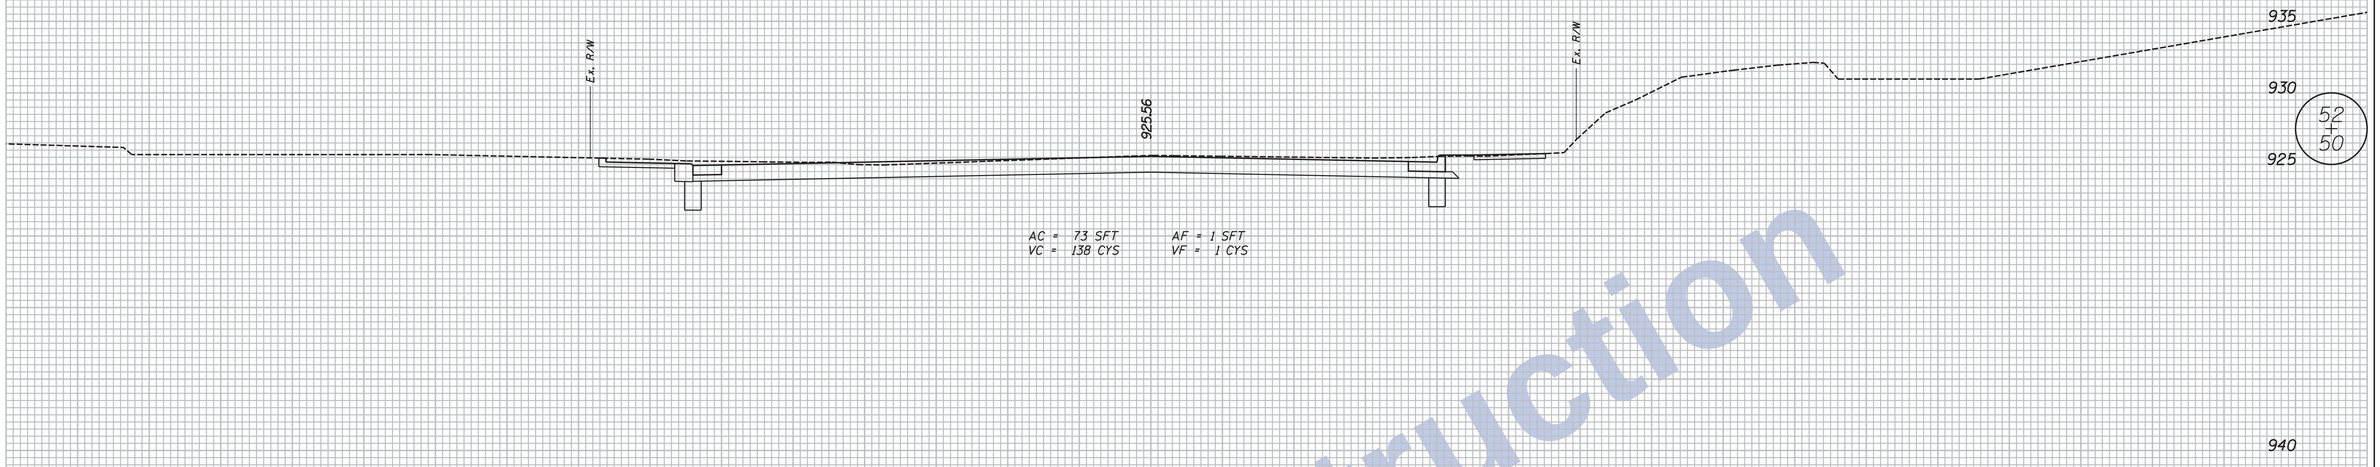

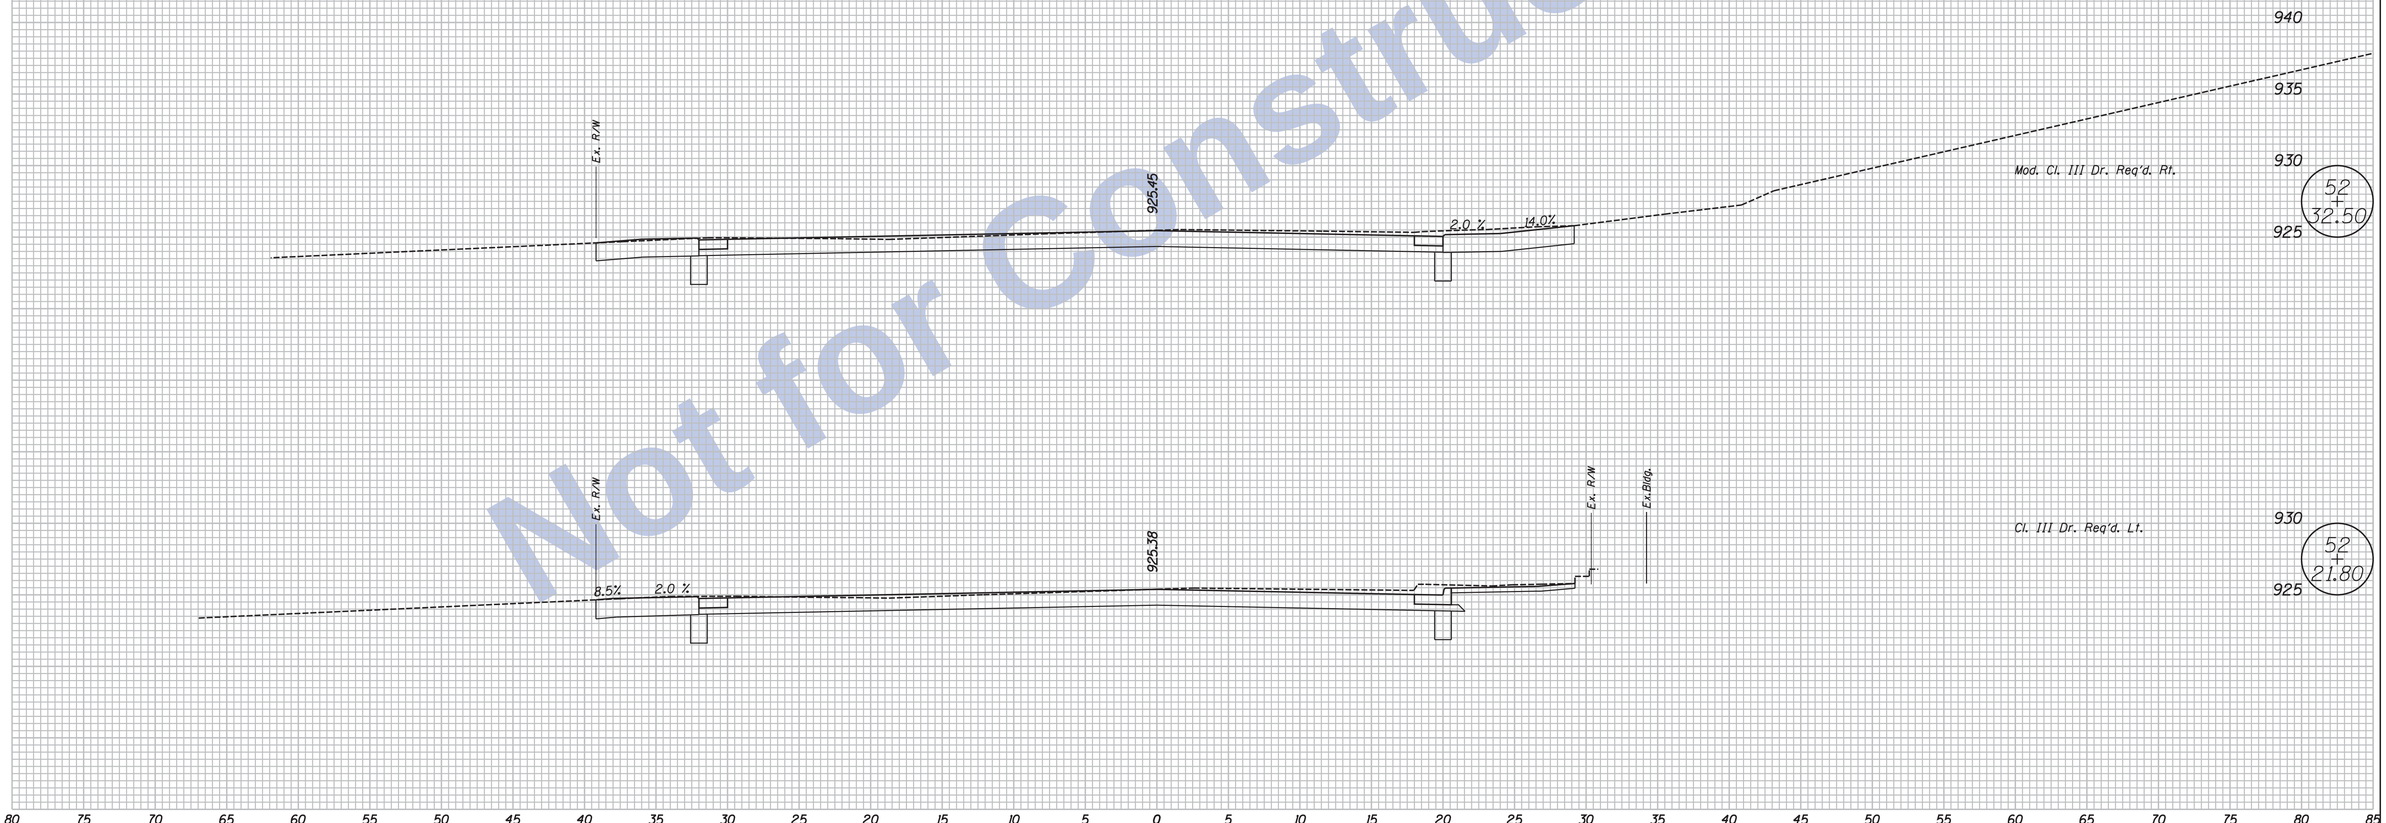

Not for Construction

11:48:00 AM 8/26/2016 P:\0170190\Plans\Misc\09_XS_US27_00_PRS121.dgn

Clark Dietz
ENGINEERS

NOTES:
. HMA Alternate Pavement Design is displayed on all Cross Sections.
. Any Existing Utility Locations Shown are approximate. Contractor shall verify locates before digging.

DESIGNED: JAL	DRAWN: PWD
CHECKED: PWD	CHECKED: MP

INDIANA
DEPARTMENT OF TRANSPORTATION

CROSS SECTIONS
LINE "PR-S-121"

HORIZONTAL SCALE	BRIDGE FILE
1" = 5'	
VERTICAL SCALE	DESIGNATION
1" = 5'	0100701
SURVEY BOOK	SHEETS
	155 of 159
CONTRACT	PROJECT
R-30397	0100701

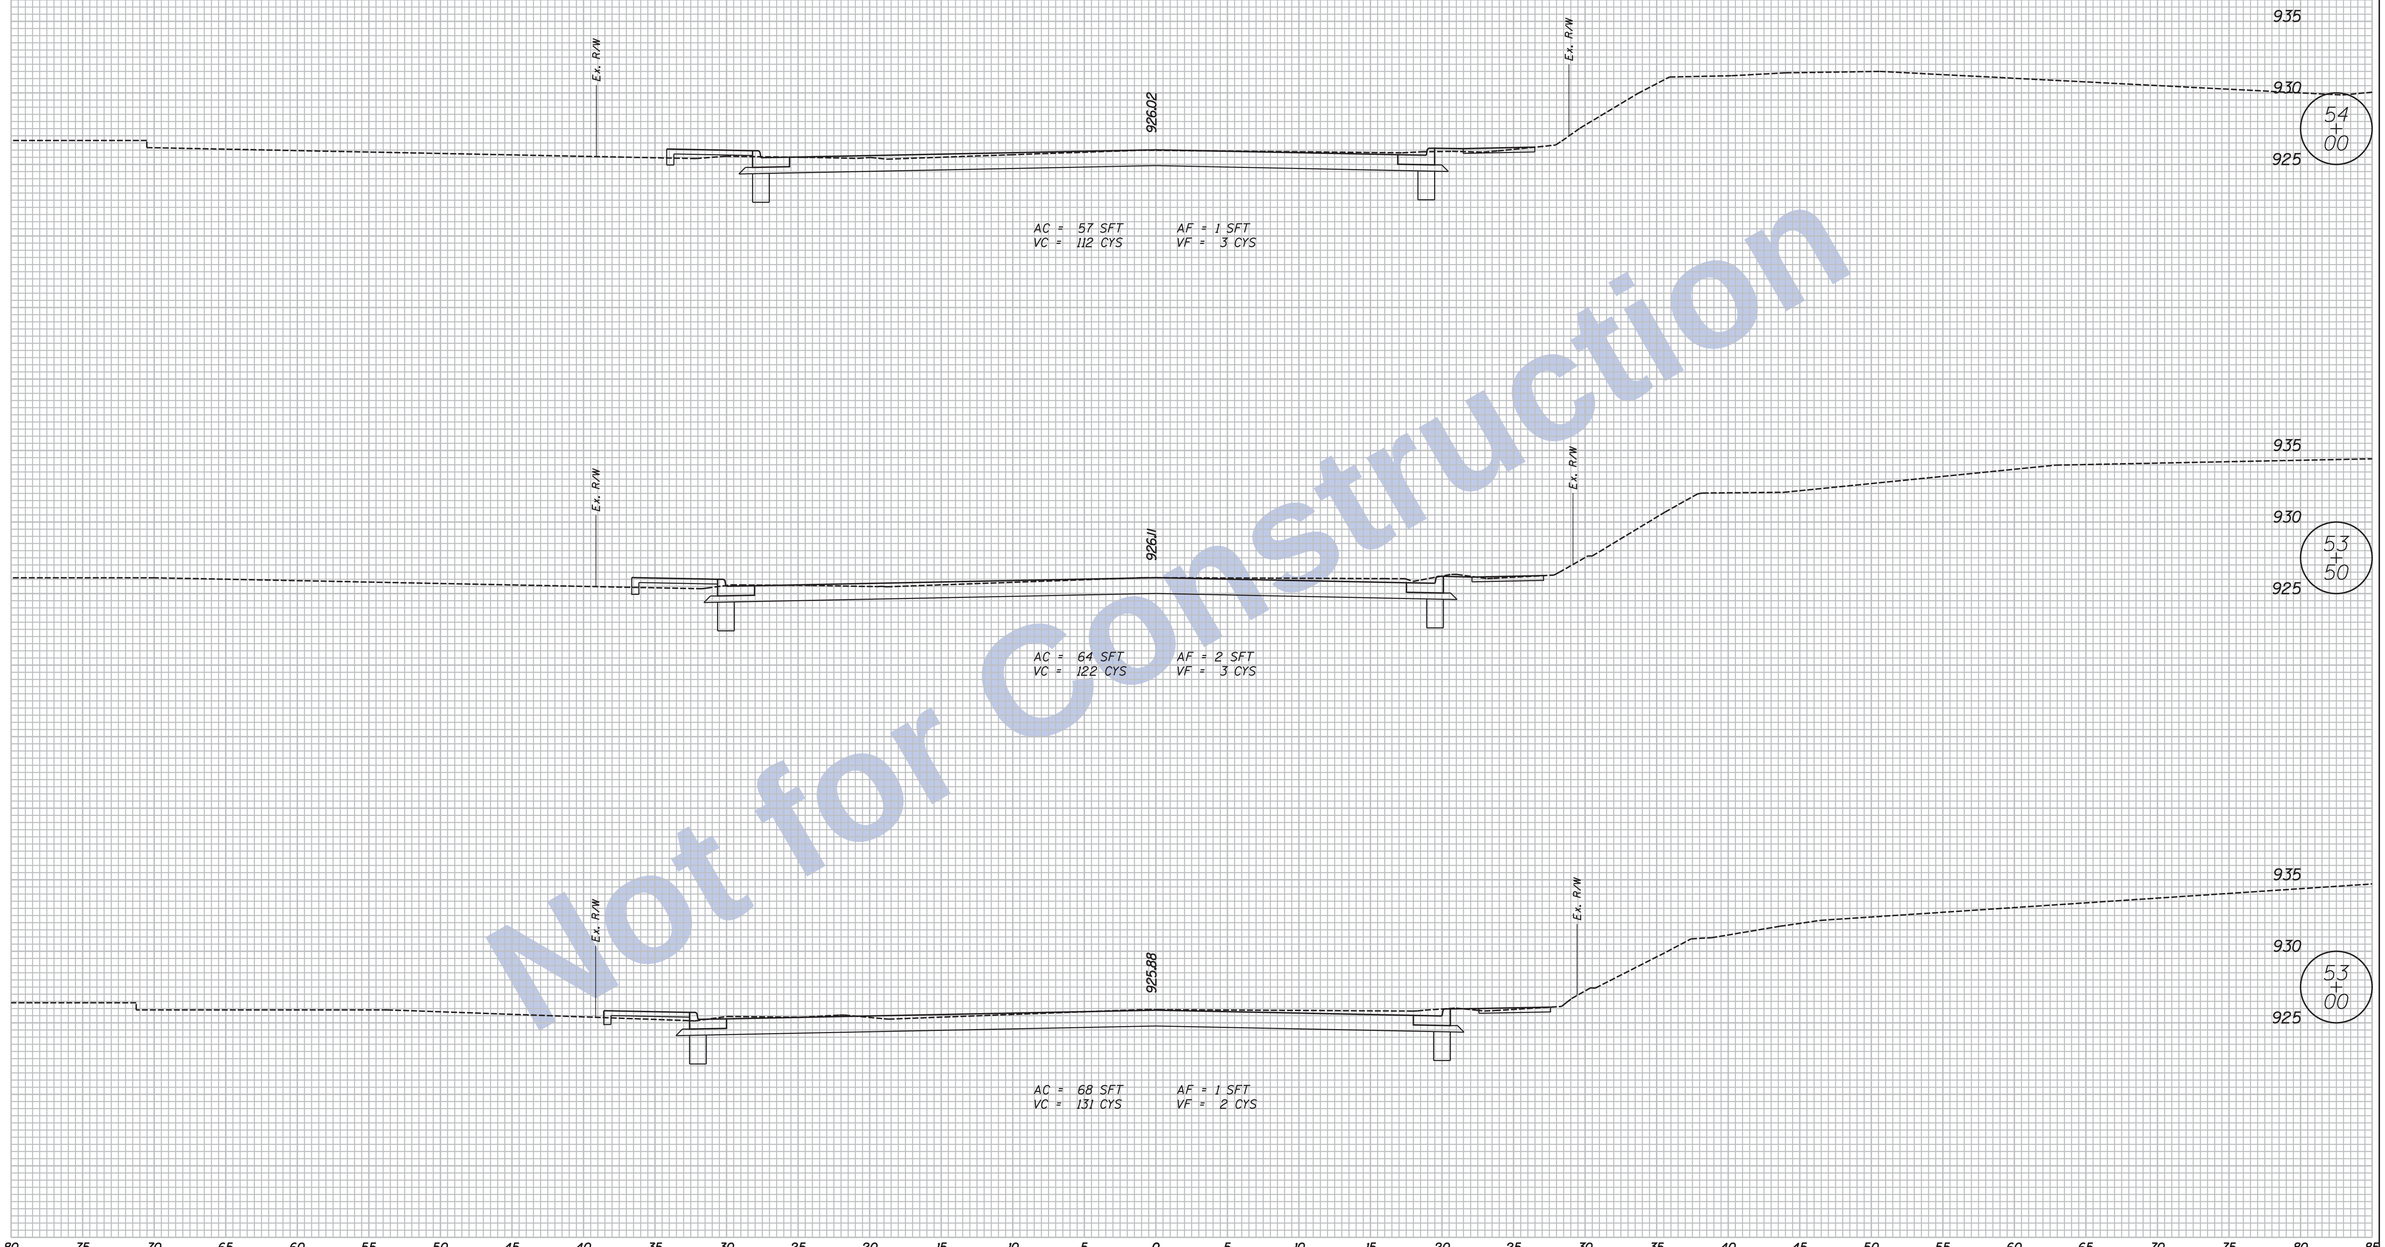

Not for Construction

Clark Dietz
ENGINEERS

NOTES:

. HMA Alternate Pavement Design is displayed on all Cross Sections.

. Any Existing Utility Locations Shown are approximate. Contractor shall verify locates before digging.

DESIGNED: JAL	DRAWN: PWD
CHECKED: PWD	CHECKED: MP

INDIANA
DEPARTMENT OF TRANSPORTATION

CROSS SECTIONS
LINE "PR-S-121"

HORIZONTAL SCALE	BRIDGE FILE
1" = 5'	
VERTICAL SCALE	DESIGNATION
1" = 5'	0100701
SURVEY BOOK	SHEETS
	156 of 159
CONTRACT	PROJECT
R-30397	0100701

11:48:00 AM 8/26/2016 P:\0170190\Plans\Misc\09_XS_US27_00_PRS121.dgn

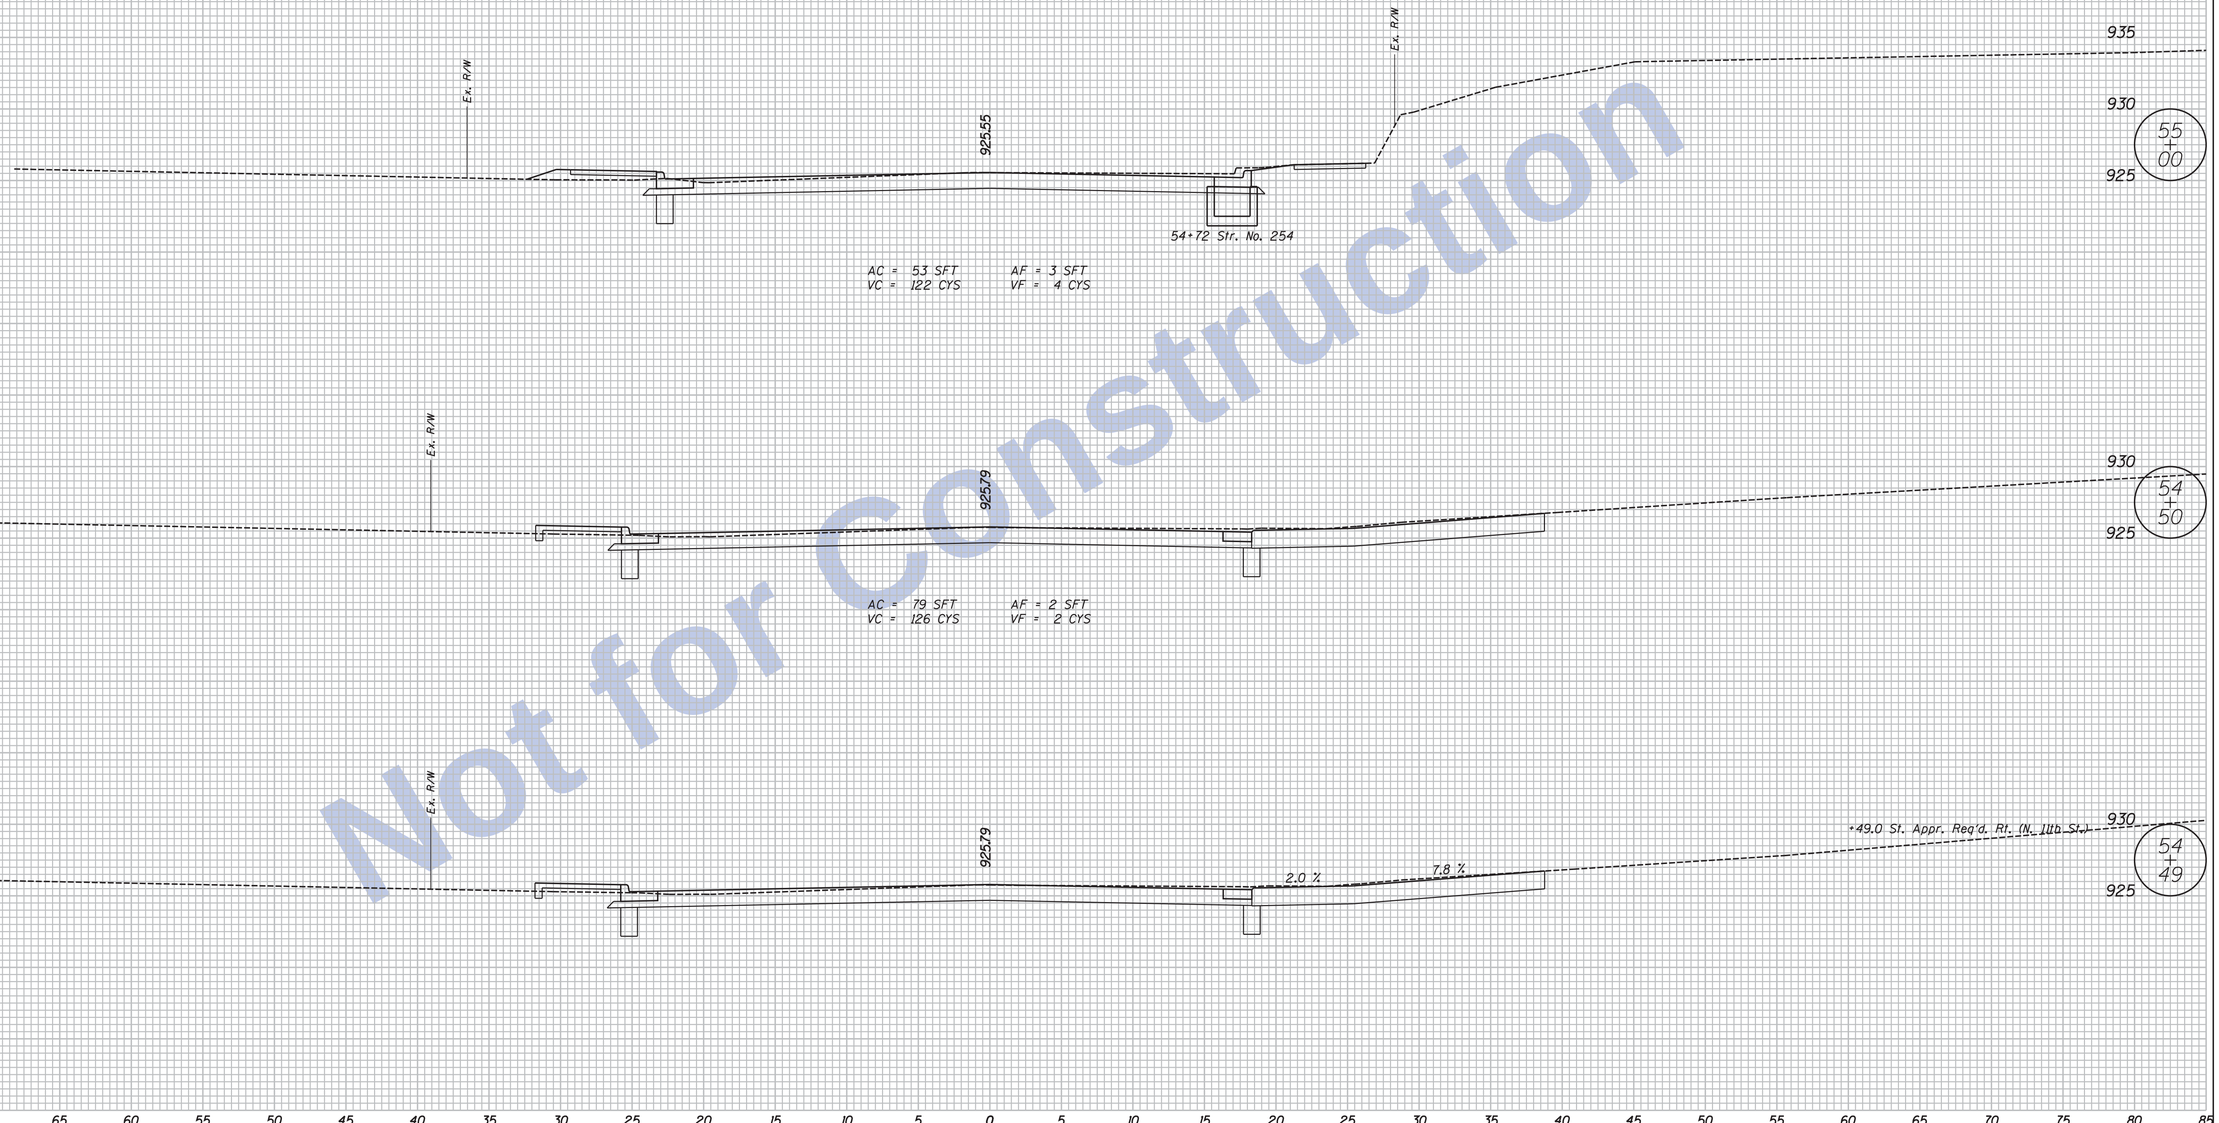

Not for Construction

Clark Dietz
ENGINEERS

NOTES:

. HMA Alternate Pavement Design is displayed on all Cross Sections.

. Any Existing Utility Locations Shown are approximate. Contractor shall verify locates before digging.

DESIGNED: JAL	DRAWN: PWD
CHECKED: PWD	CHECKED: MP

INDIANA
DEPARTMENT OF TRANSPORTATION

CROSS SECTIONS
LINE "PR-S-121"

HORIZONTAL SCALE	BRIDGE FILE
1" = 5'	
VERTICAL SCALE	DESIGNATION
1" = 5'	0100701
SURVEY BOOK	SHEETS
	157 of 159
CONTRACT	PROJECT
R-30397	0100701

11:48:00 AM 8/26/2016 P:\0170190\Plans\Misc\09_XS_US27_00_PRS121.dgn

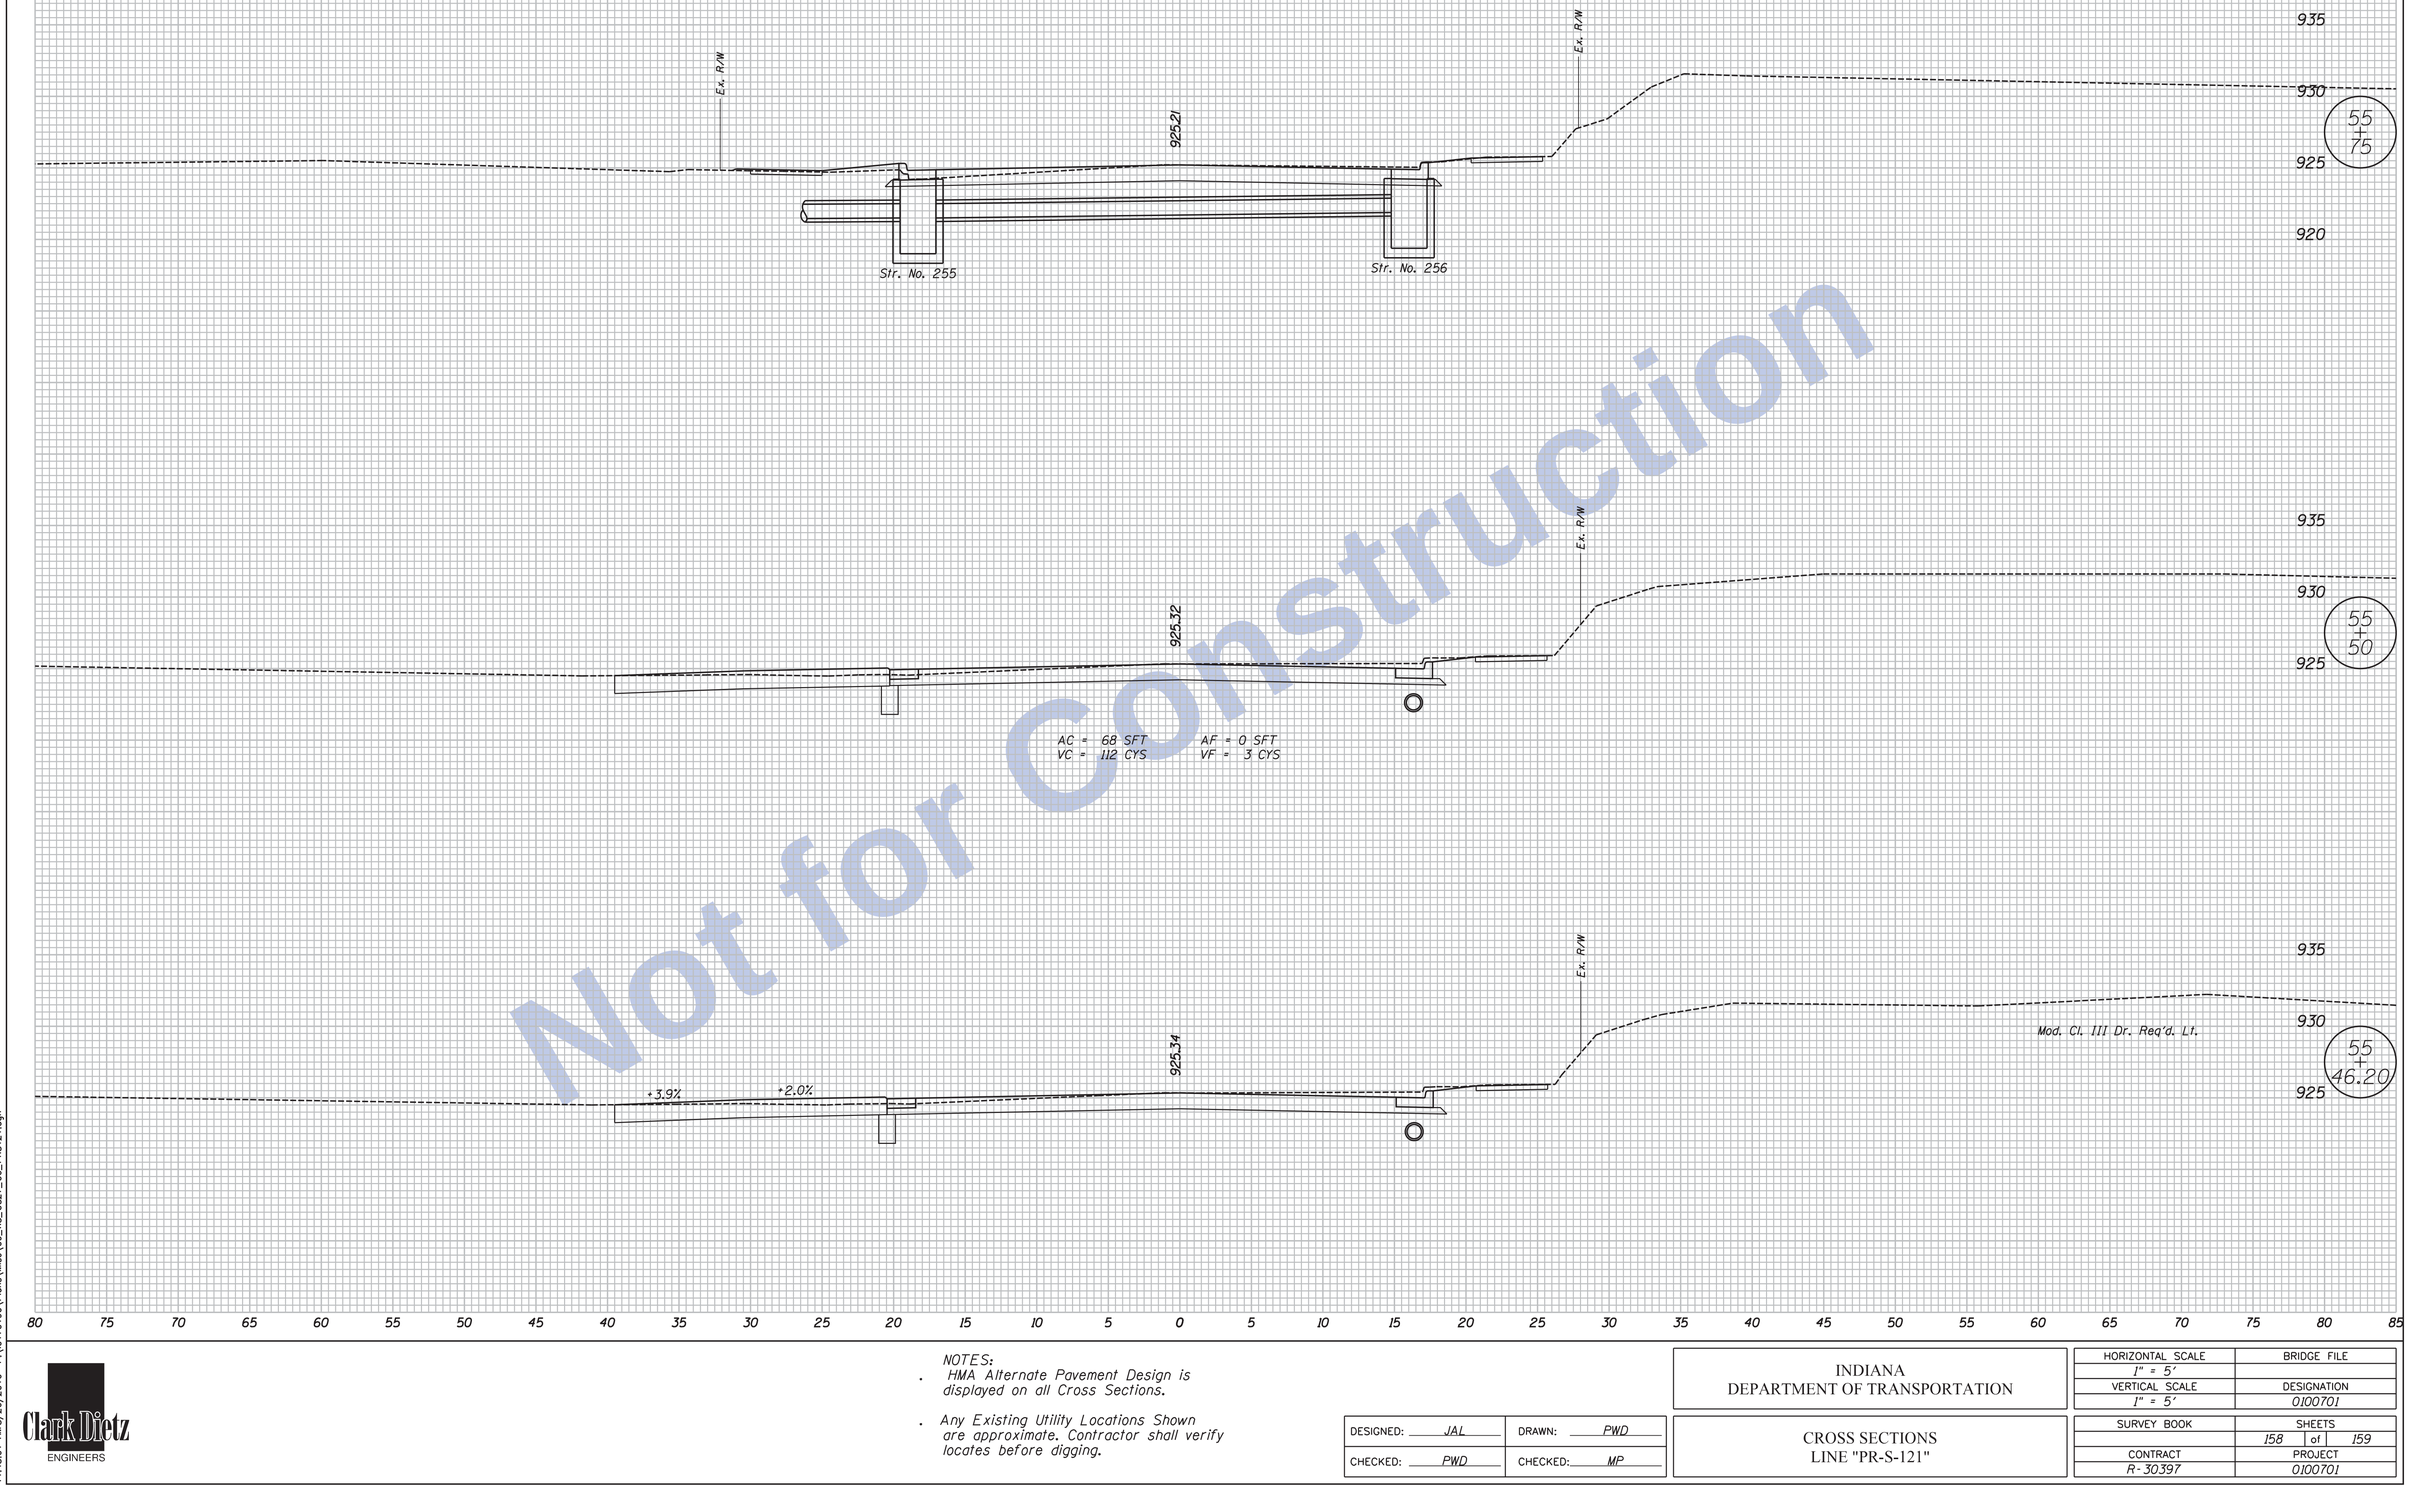

Not for Construction

11:48:01 AM 8/26/2016 P:\0170190\Plans\Misc\09_XS_US27_00_PRS121.dgn

Clark Dietz
ENGINEERS

NOTES:

. HMA Alternate Pavement Design is displayed on all Cross Sections.

. Any Existing Utility Locations Shown are approximate. Contractor shall verify locates before digging.

DESIGNED: JAL	DRAWN: PWD
CHECKED: PWD	CHECKED: MP

INDIANA
DEPARTMENT OF TRANSPORTATION

CROSS SECTIONS
LINE "PR-S-121"

HORIZONTAL SCALE	BRIDGE FILE
1" = 5'	
VERTICAL SCALE	DESIGNATION
1" = 5'	0100701
SURVEY BOOK	SHEETS
	158 of 159
CONTRACT	PROJECT
R-30397	0100701

Not for Construction

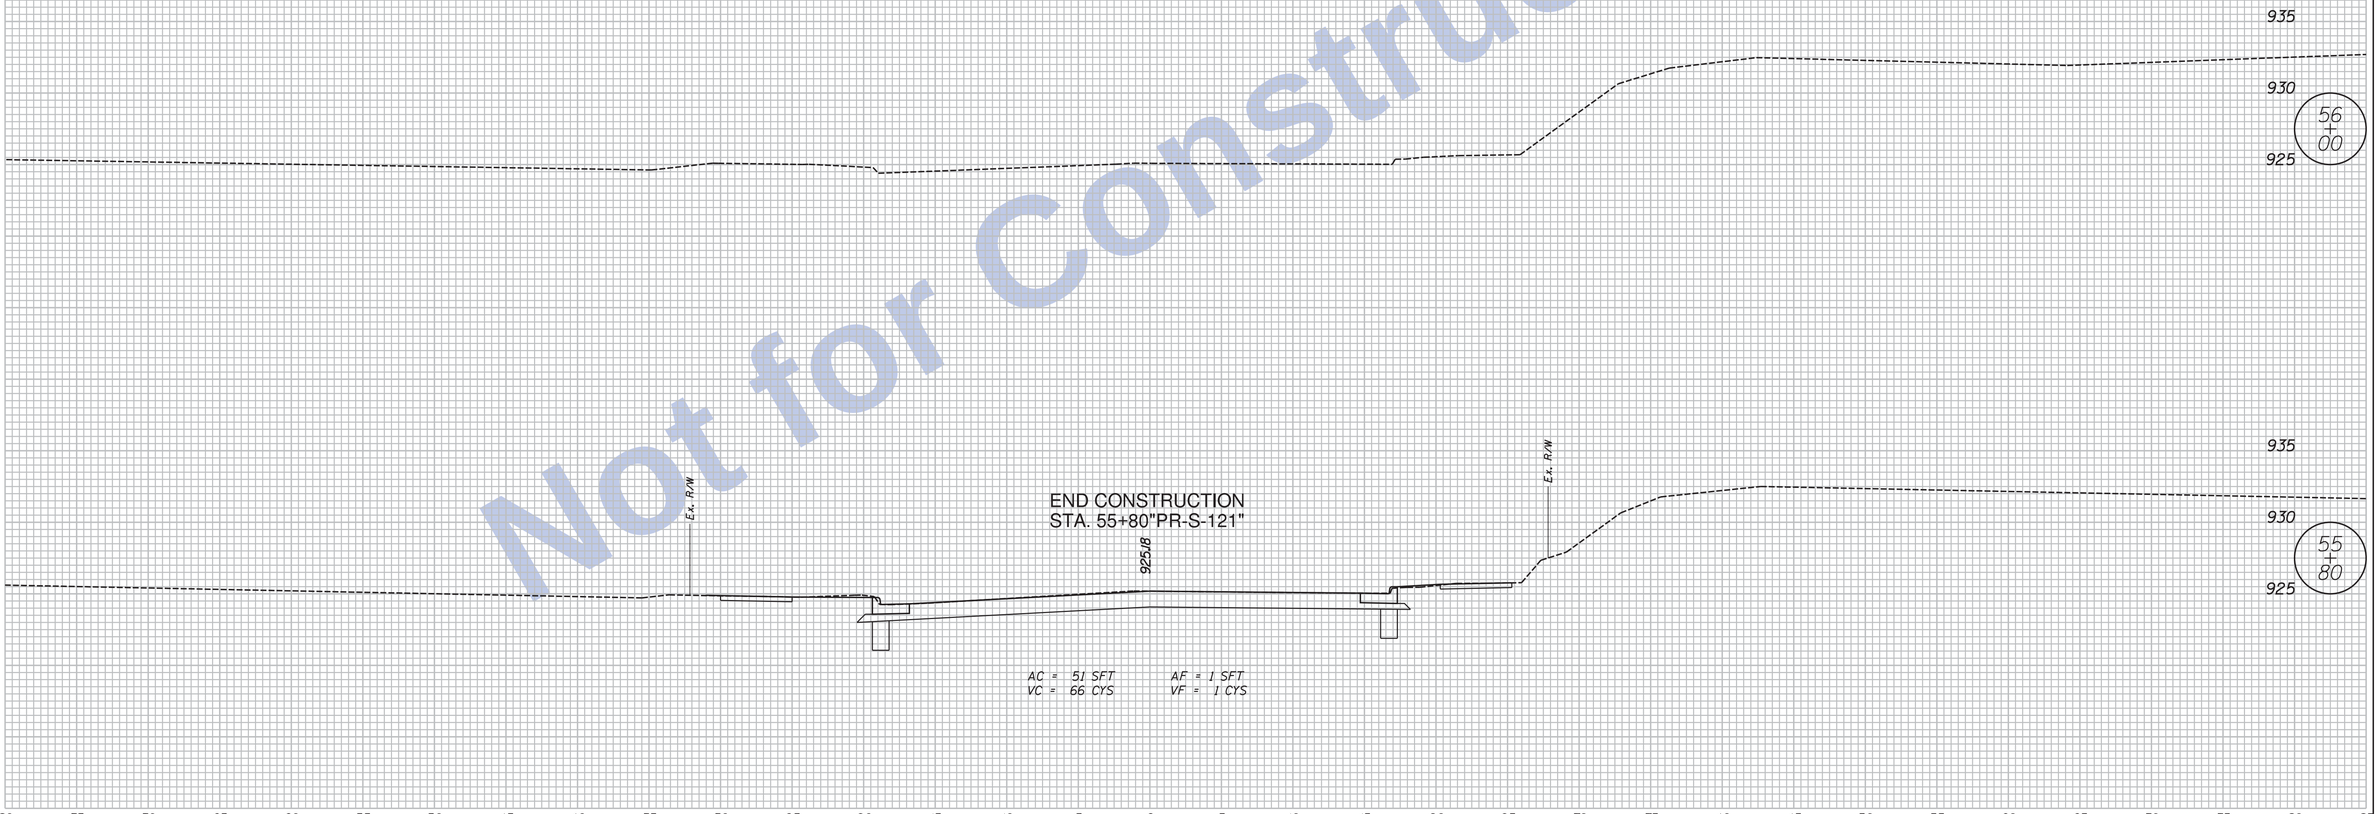

Clark Dietz
ENGINEERS

NOTES:
. HMA Alternate Pavement Design is displayed on all Cross Sections.
. Any Existing Utility Locations Shown are approximate. Contractor shall verify locates before digging.

DESIGNED: JAL	DRAWN: PWD
CHECKED: PWD	CHECKED: MP

INDIANA
DEPARTMENT OF TRANSPORTATION

CROSS SECTIONS
LINE "PR-S-121"

HORIZONTAL SCALE	BRIDGE FILE
1" = 5'	
VERTICAL SCALE	DESIGNATION
1" = 5'	0100701
SURVEY BOOK	SHEETS
	159 of 159
CONTRACT	PROJECT
R-30397	0100701

11:48:01 AM 8/26/2016 P:\0170190\Plans\Wisc\09_XS_US27_00_PRS121.dgn