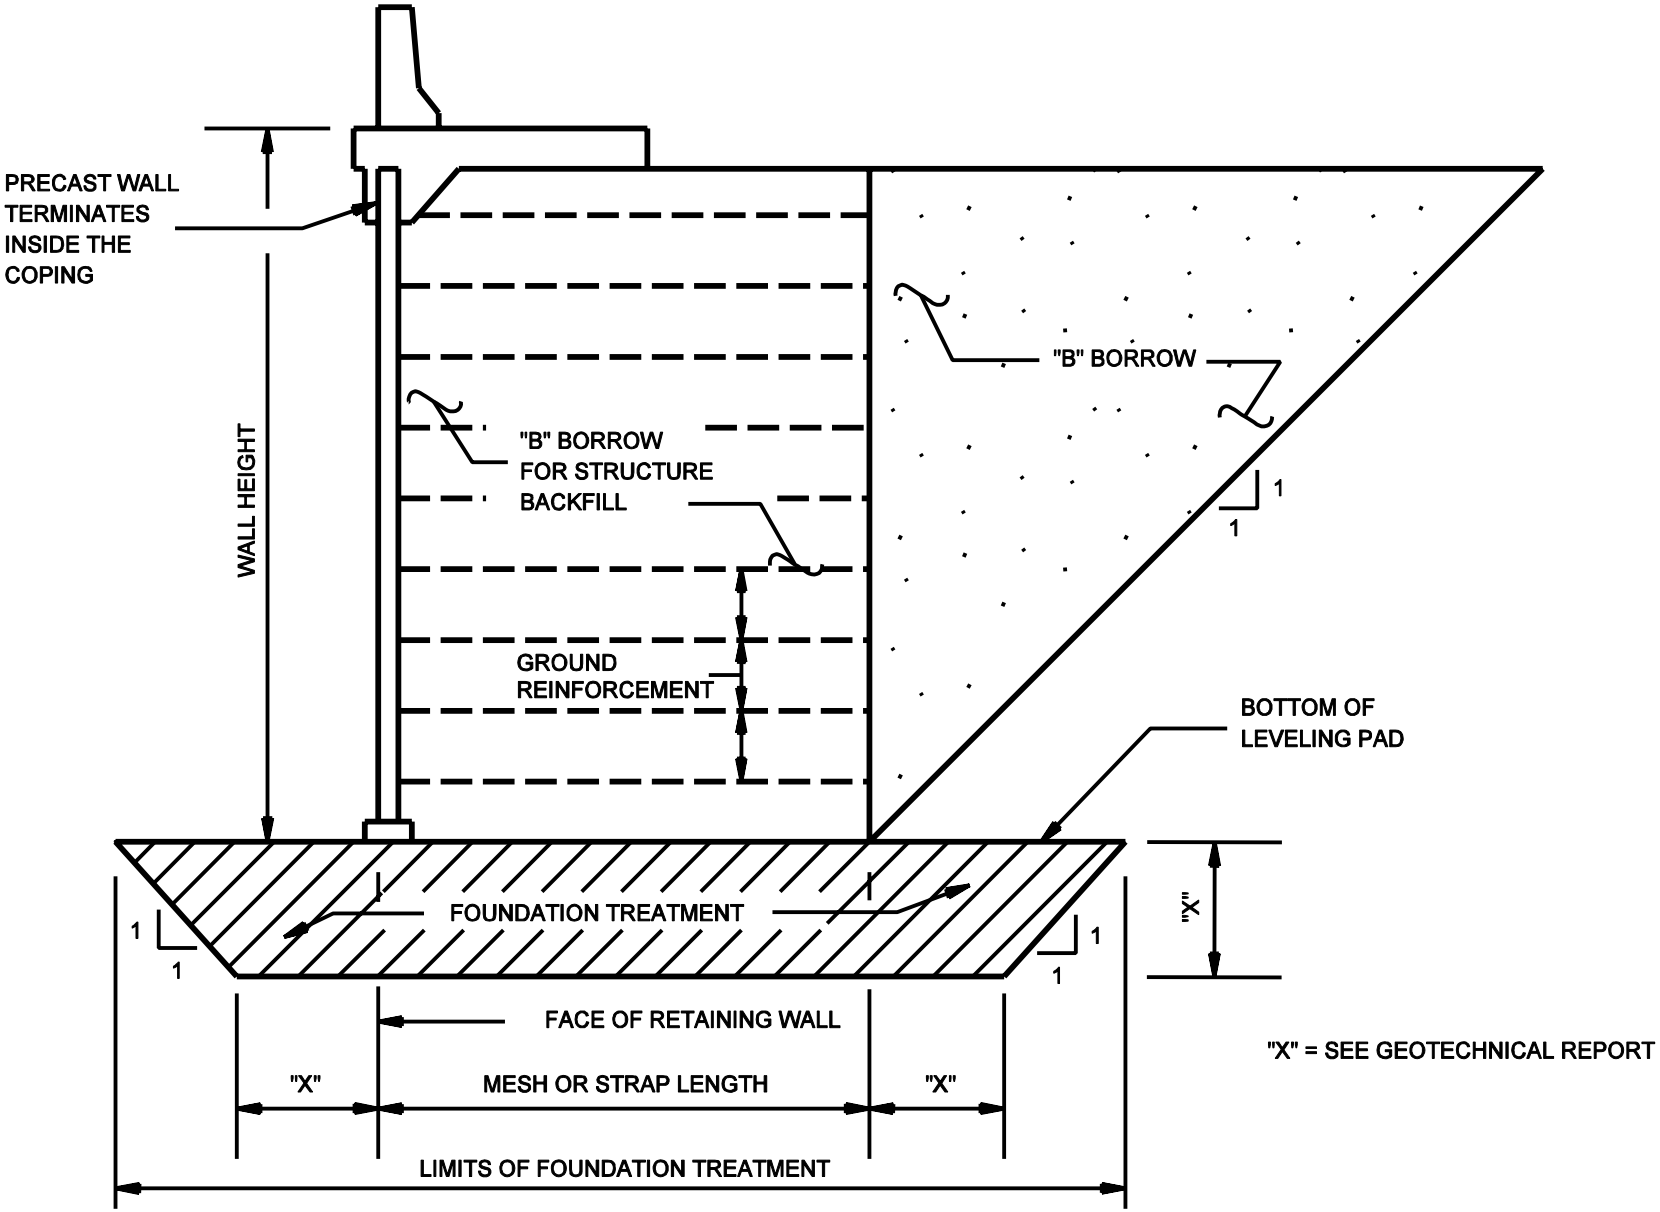

MSE RETAINING WALL QUANTITY LIMITS

Figure 17-4D