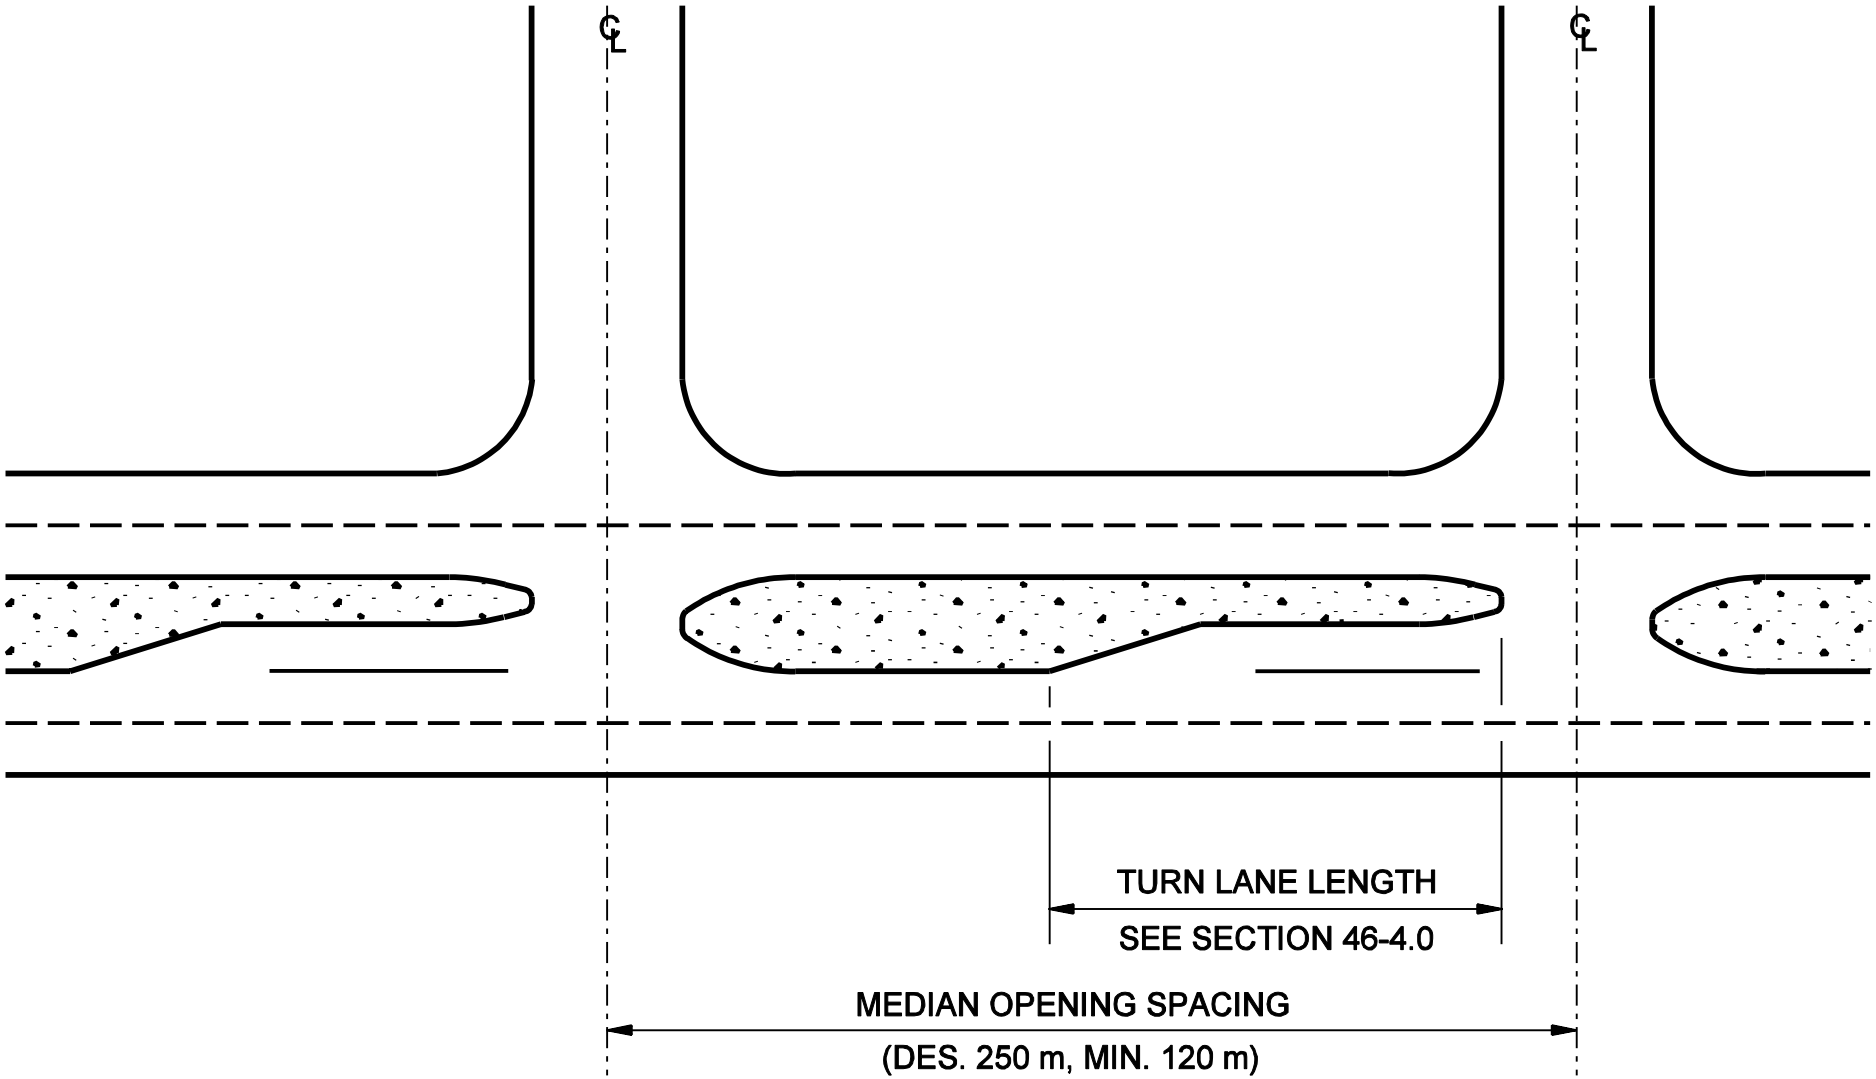

RECOMMENDED MEDIAN OPENING SPACING
(Non-Freeway)

Figure 46-8A