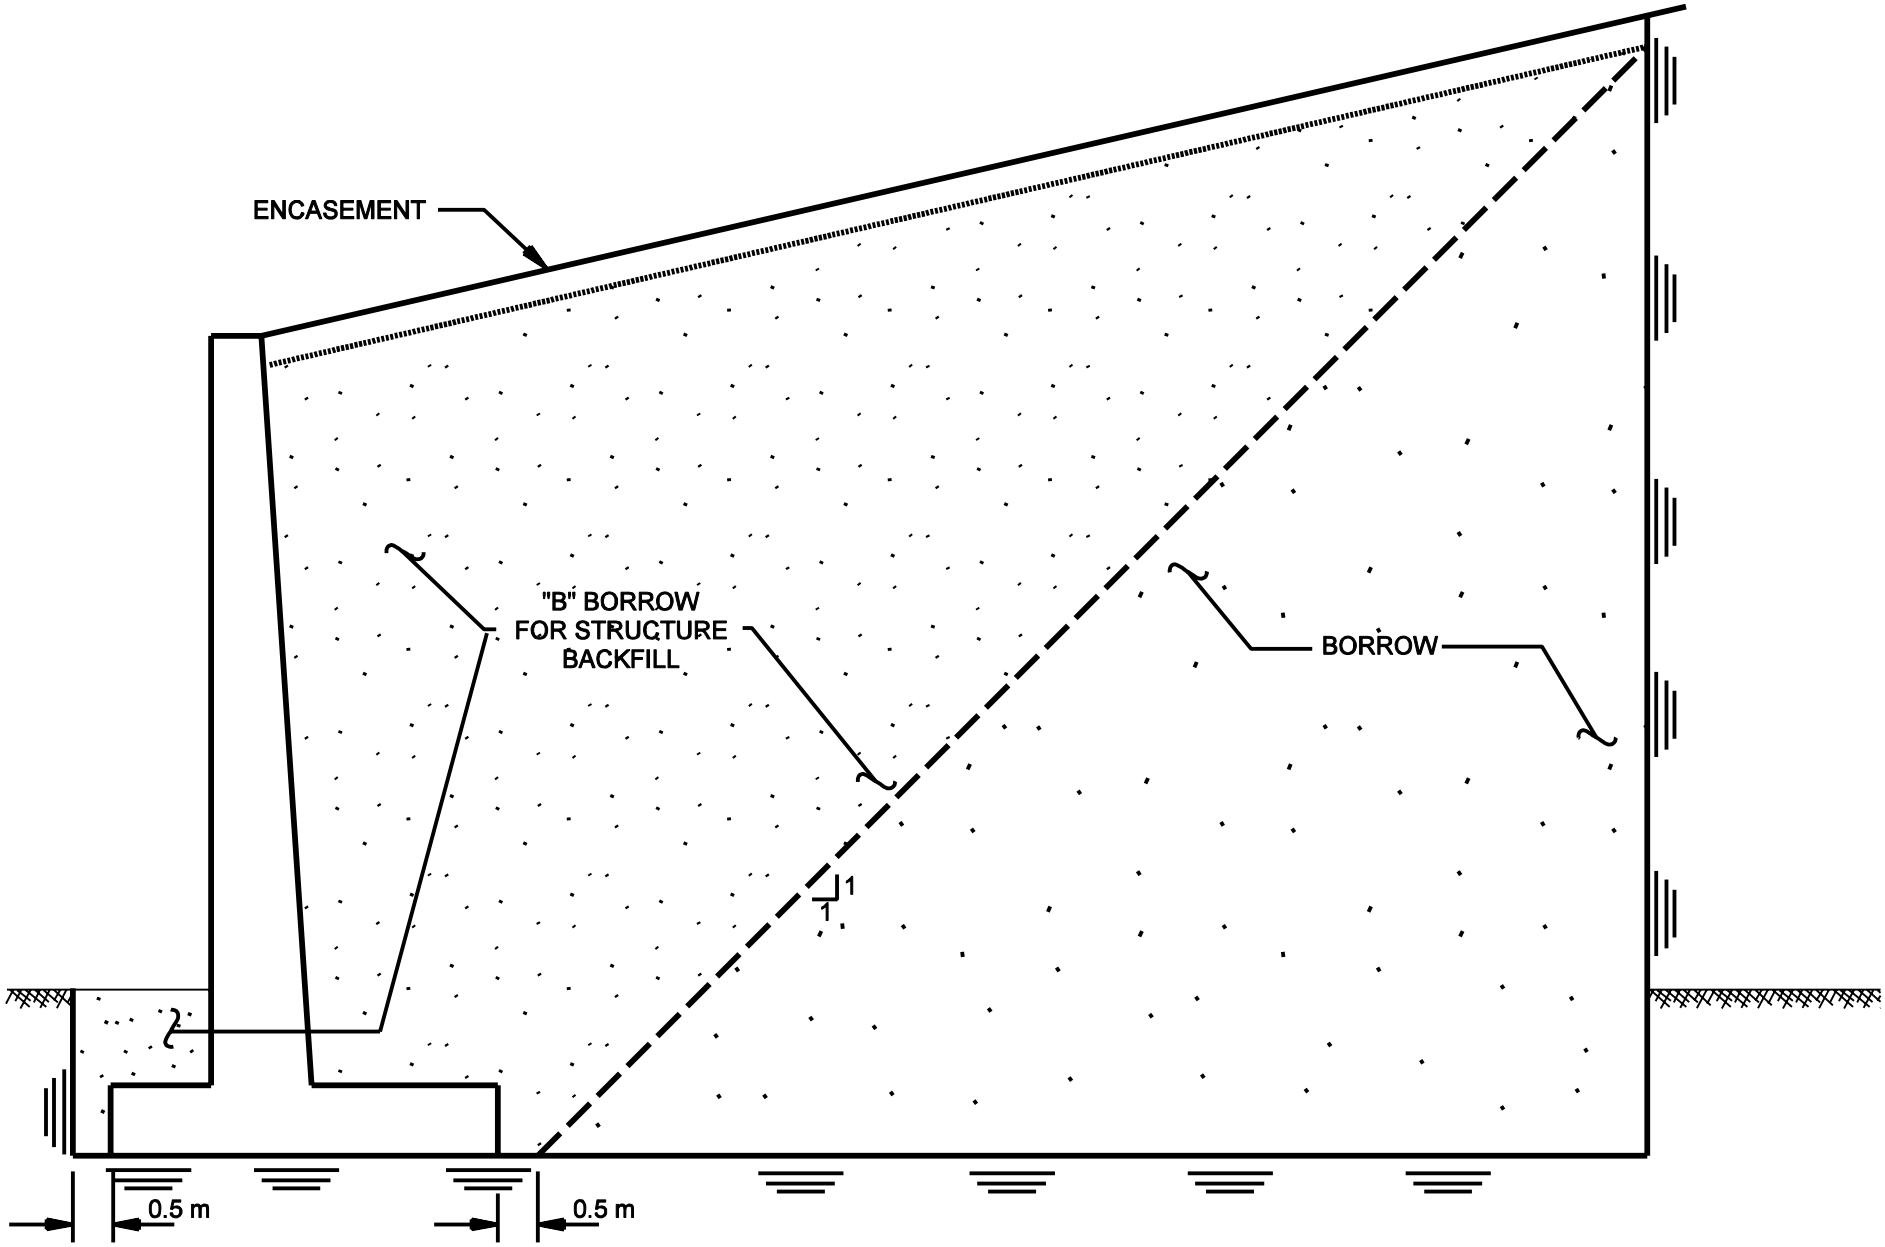


CAST-IN-PLACE RETAINING WALL QUANTITY LIMITS

Figure 17-4B