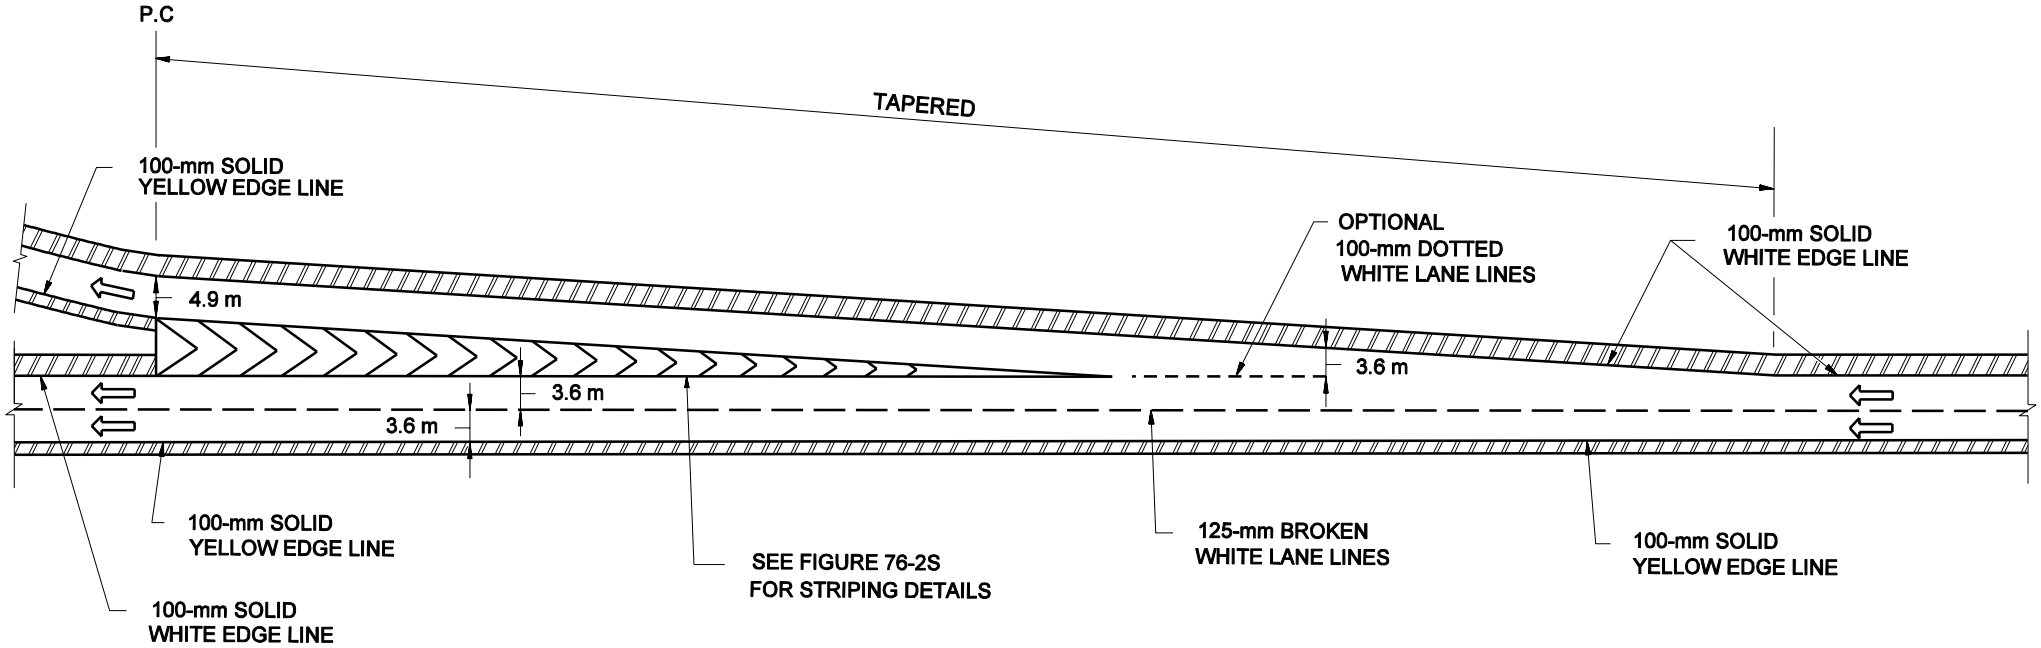

Notes:

1. *See INDOT Standard Drawings for PM Locations.*
2. *This figure applies to existing tapered exit ramps.*

TAPERED EXIT RAMP MARKINGS

Figure 76-2P