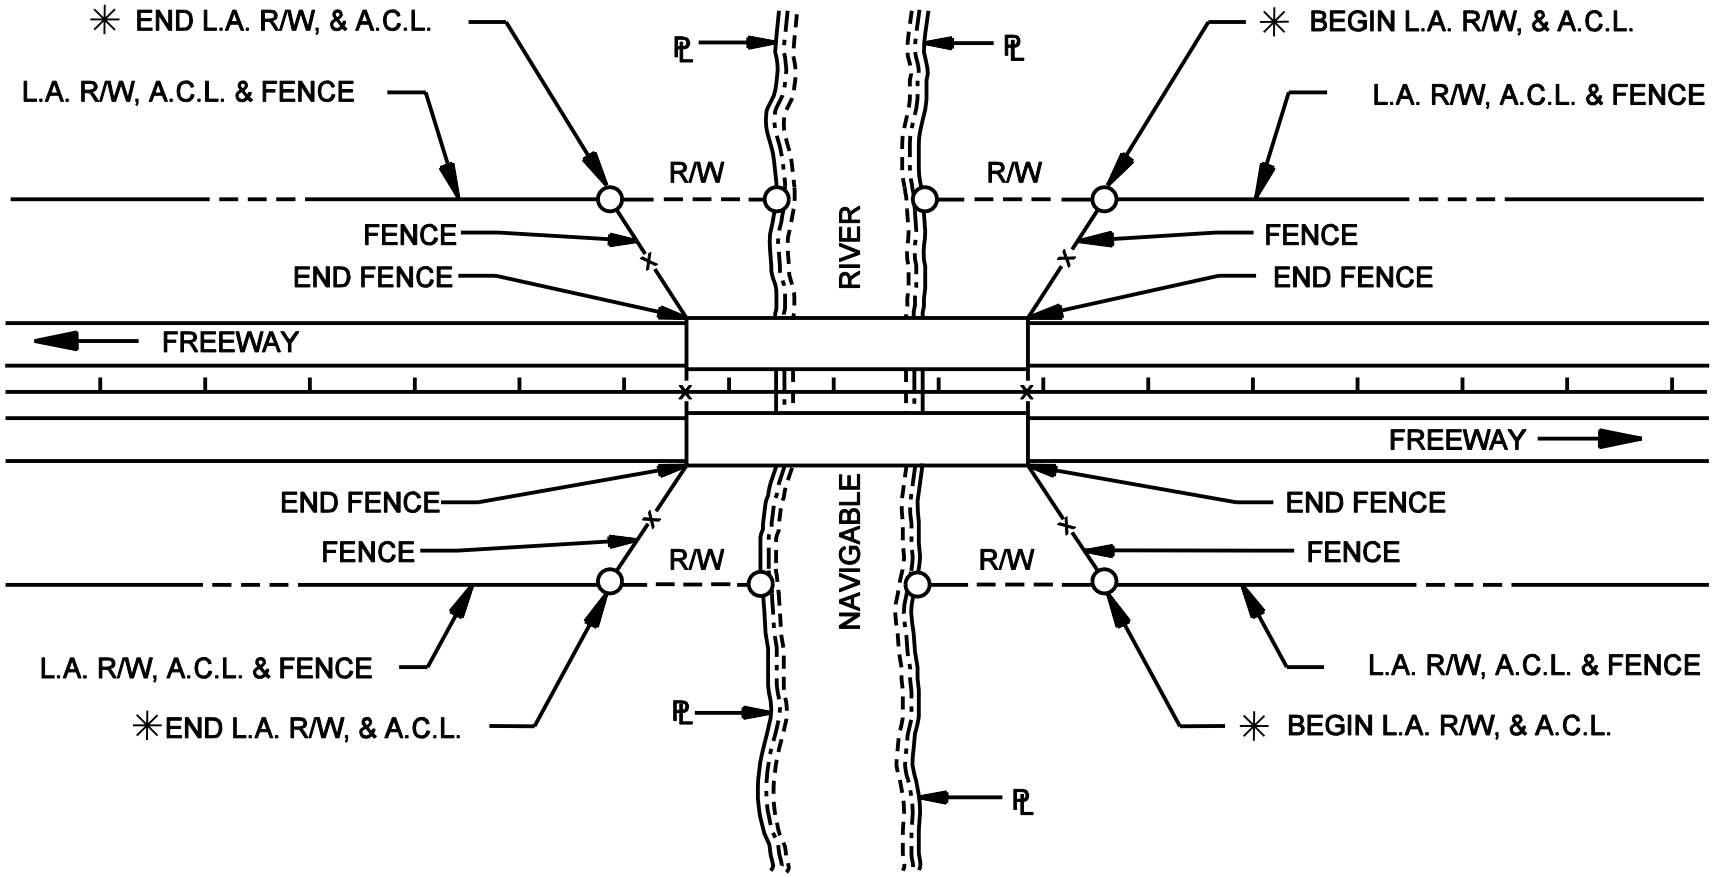

✳ POINT OF BEGINNING AND END OF L.A. R/W & A.C.L. SHOULD BE EXTENDED TO THE APPROX. ℄ IF THE OWNERSHIP OF THE PROPERTY ON EACH SIDE OF THE ROADWAY CENTERLINE IS DIFFERENT.

Note: This figure applies to any lake in Indiana except Lake Michigan.

FREEWAY OVER NAVIGABLE RIVER, STREAM OR LAKE

Figure 86-4JM