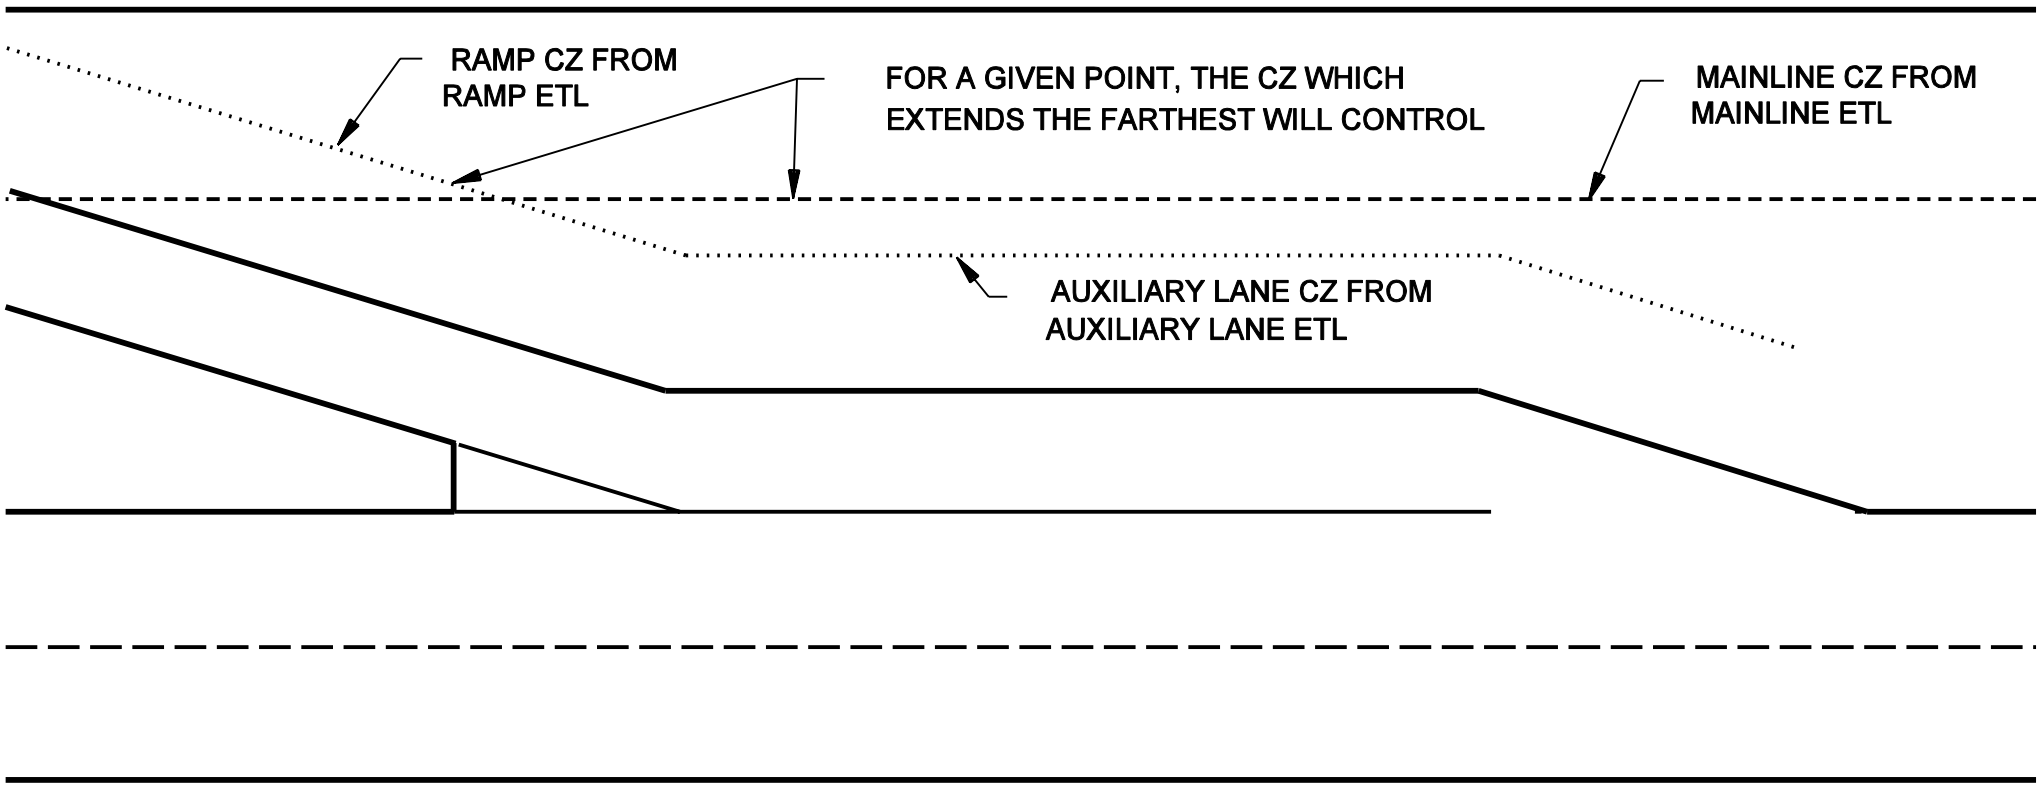

CLEAR ZONE APPLICATIONS
(Auxiliary Lanes and Ramps)

Figure 49-2I