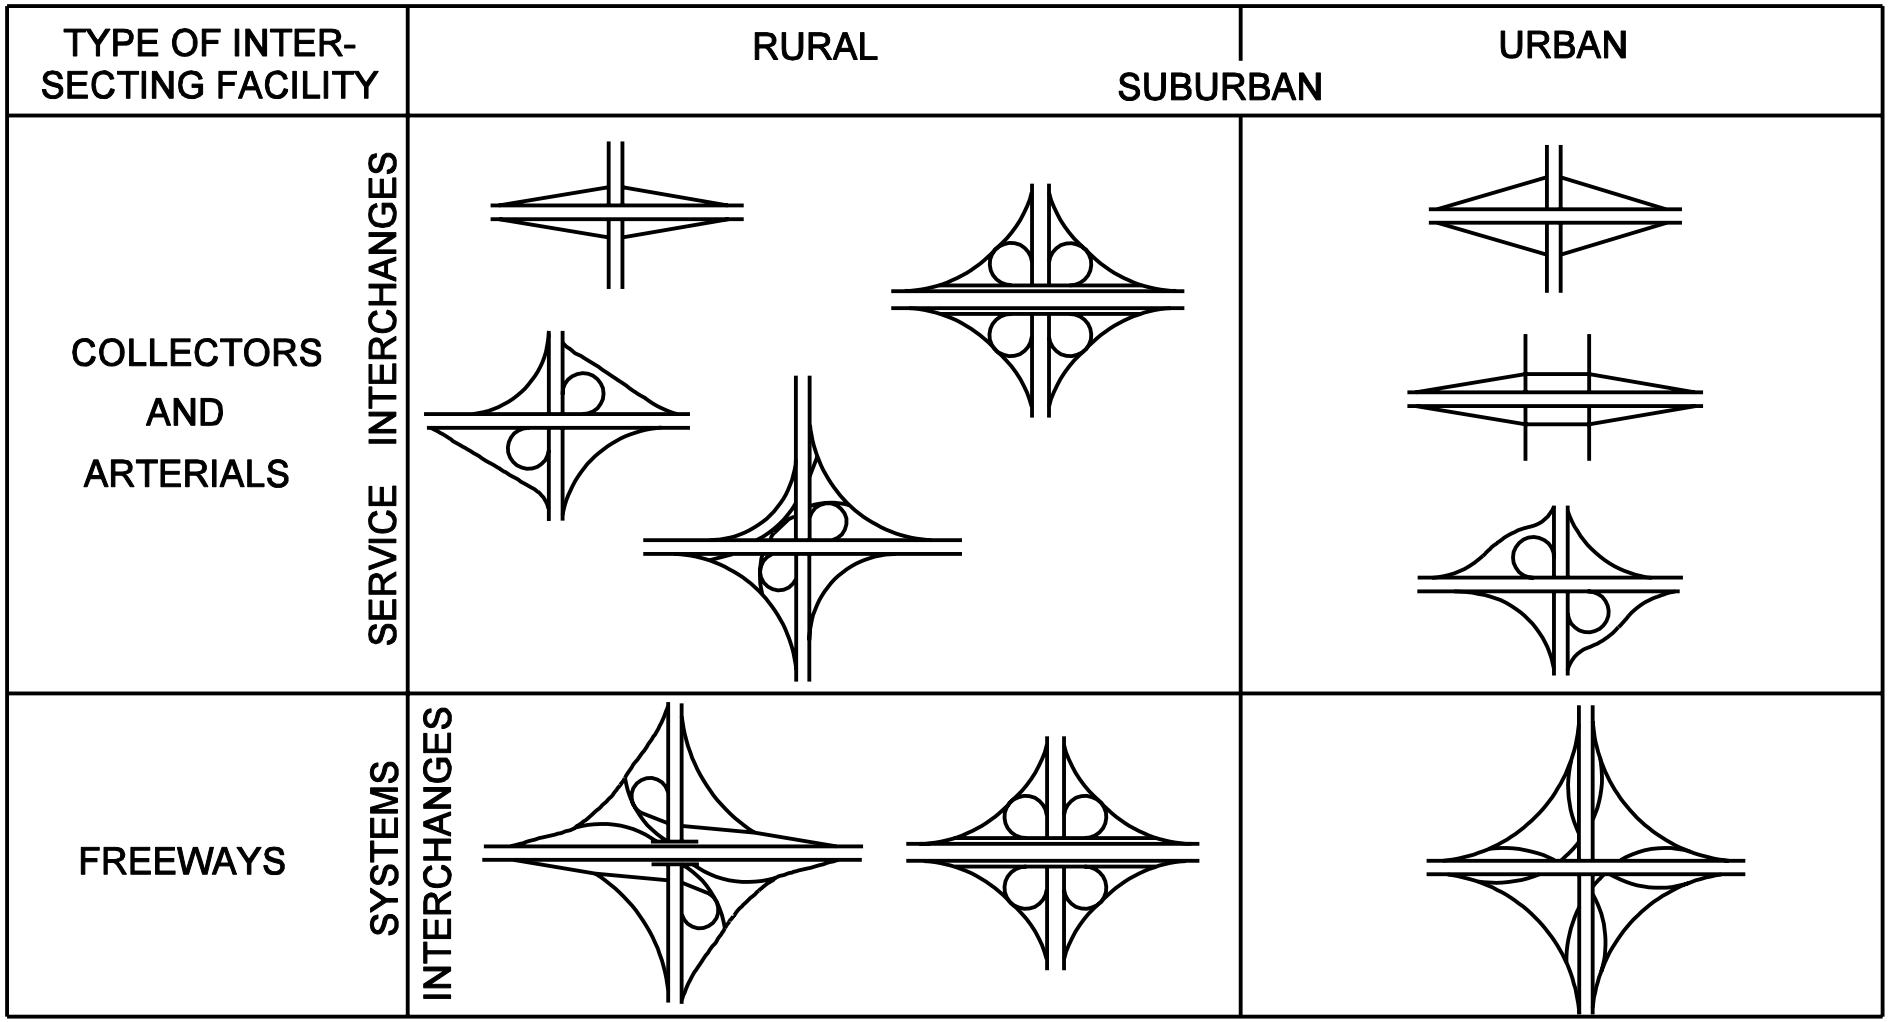

FREEWAY INTERCHANGES
(Based on Functional Classification of Intersecting Facility)

Figure 48-2A