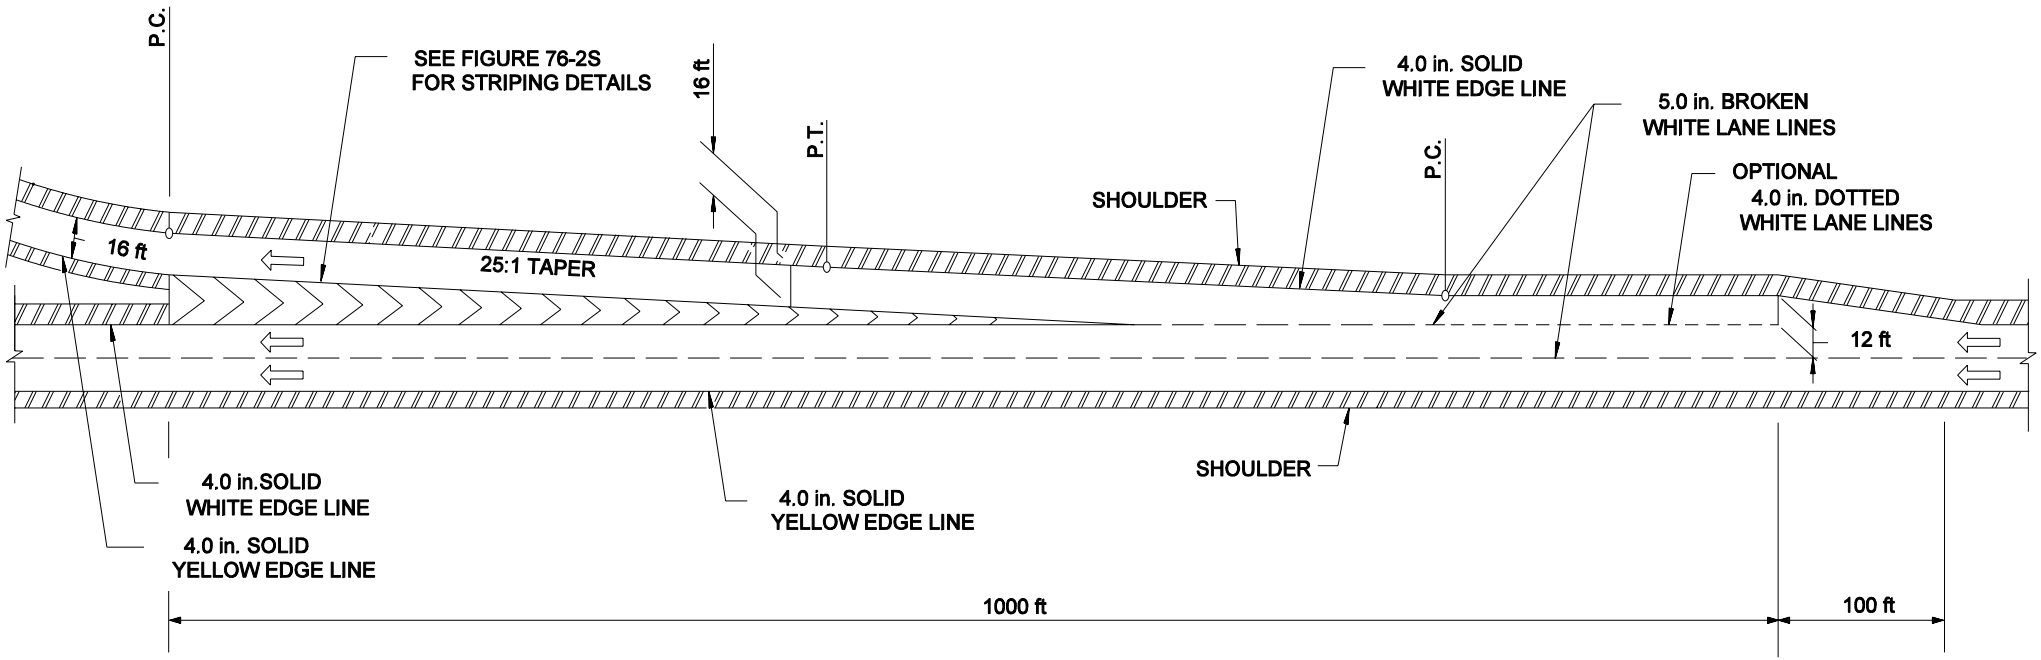

Note: See INDOT Standard Drawings for RPM Locations.

PARALLEL EXIT RAMP MARKINGS

Figure 76-2O