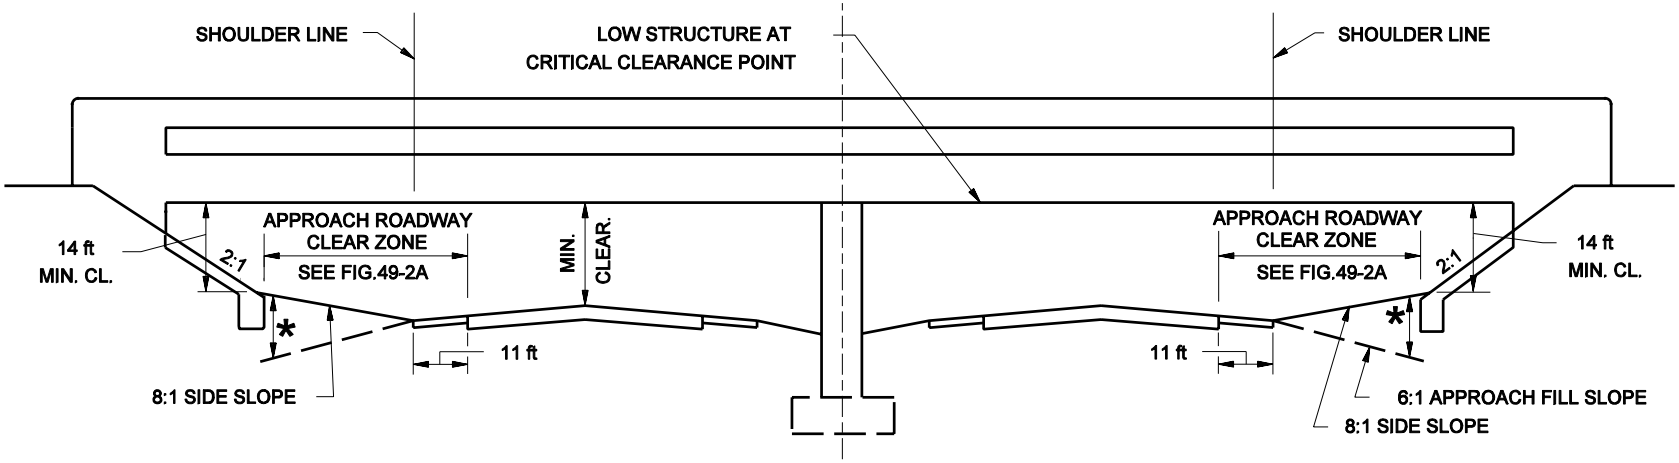

(A) TANGENT SECTION

(Example 1)

* SEE SECTION 49-3.05(03) FOR SPILLSLOPE TRANSITIONS.

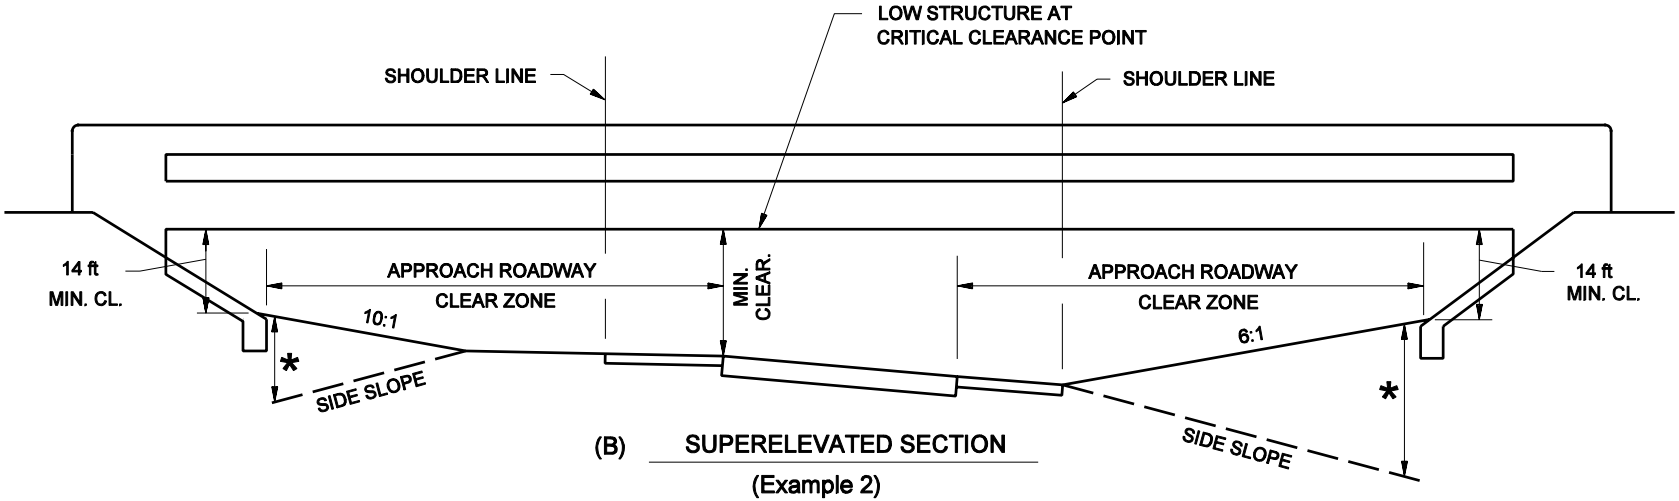

(B) SUPERELEVATED SECTION

(Example 2)

BRIDGE PIER AND SPILLSLOPE CLEARANCE

(New Construction)

Figure 49-3H