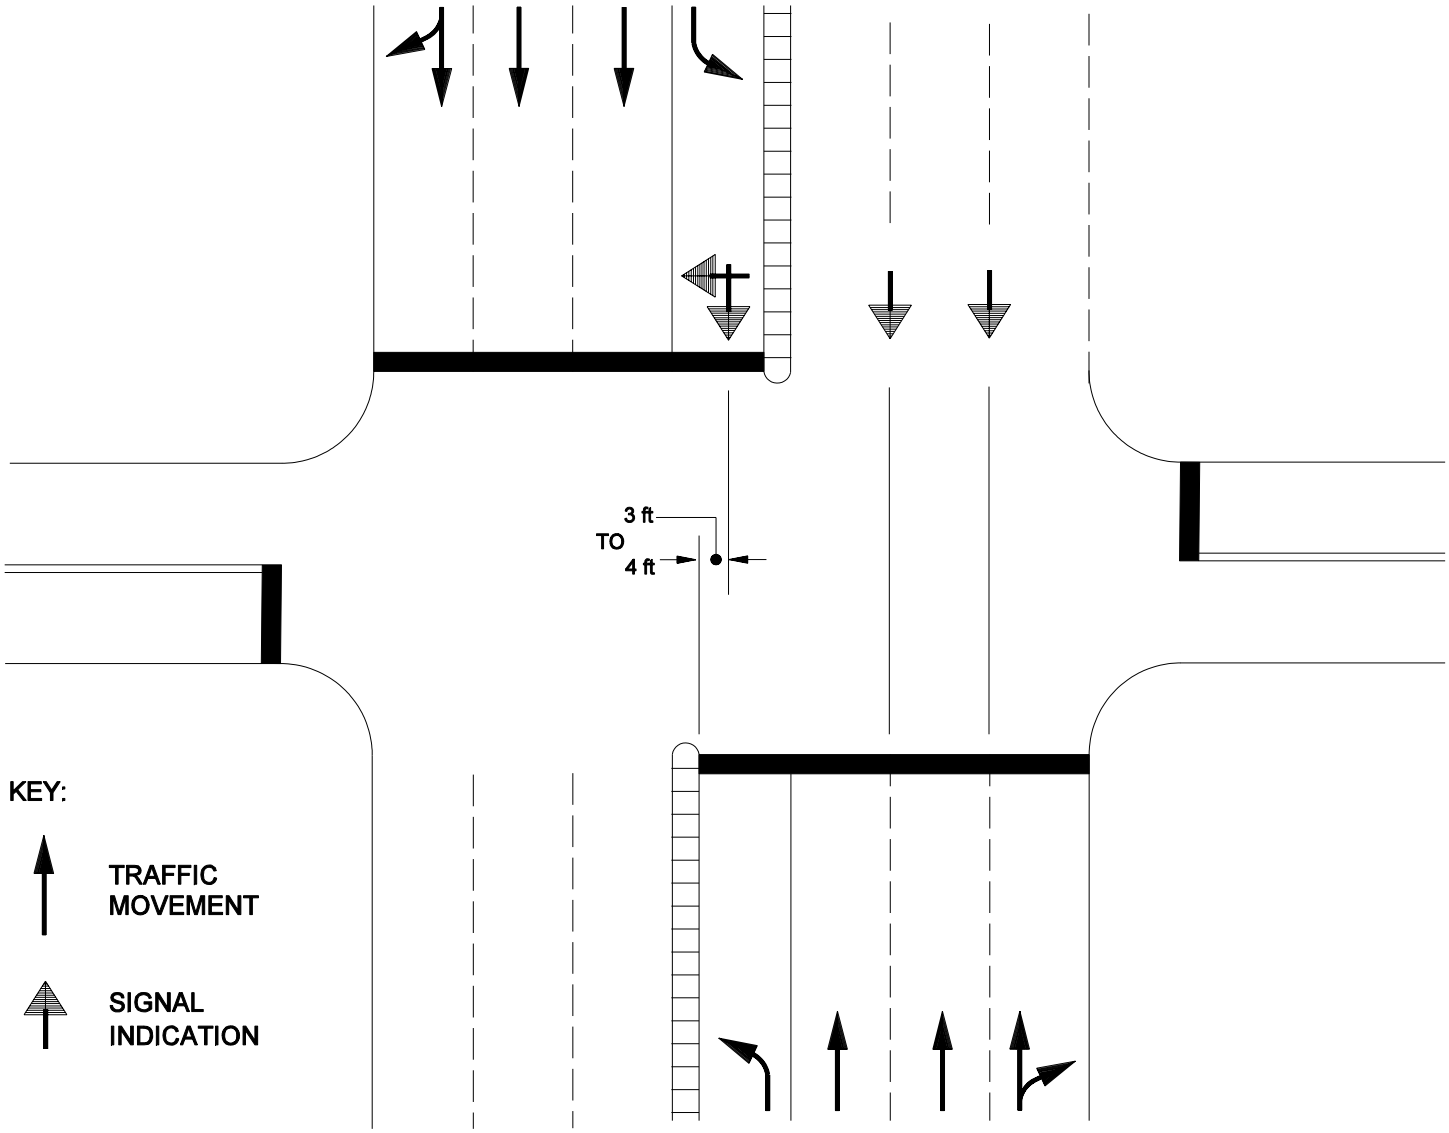

SIGNAL PLACEMENT
(Multi-Lane Approach -- Left-Turn Lane)

Figure 77-5G