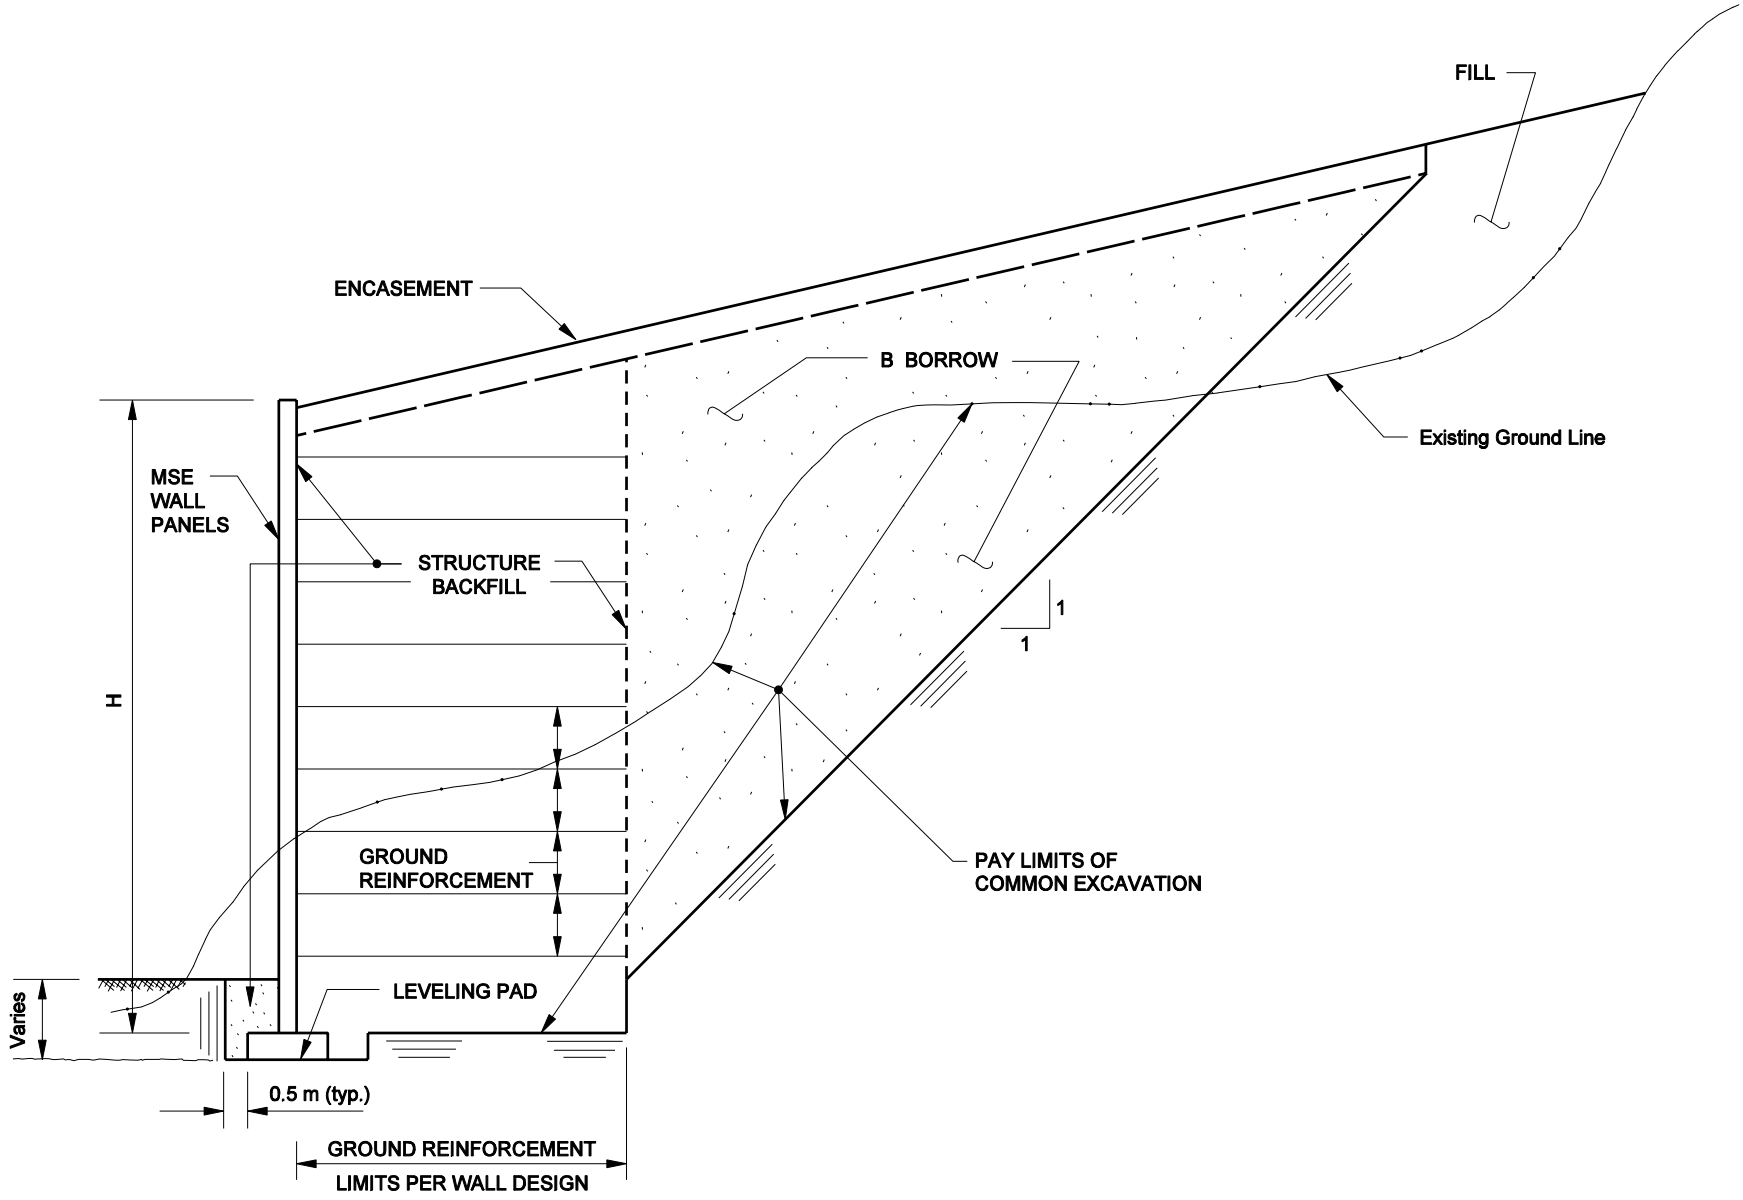

MSE RETAINING WALL EARTHWORK QUANTITIES LIMITS

Figure 17-4C