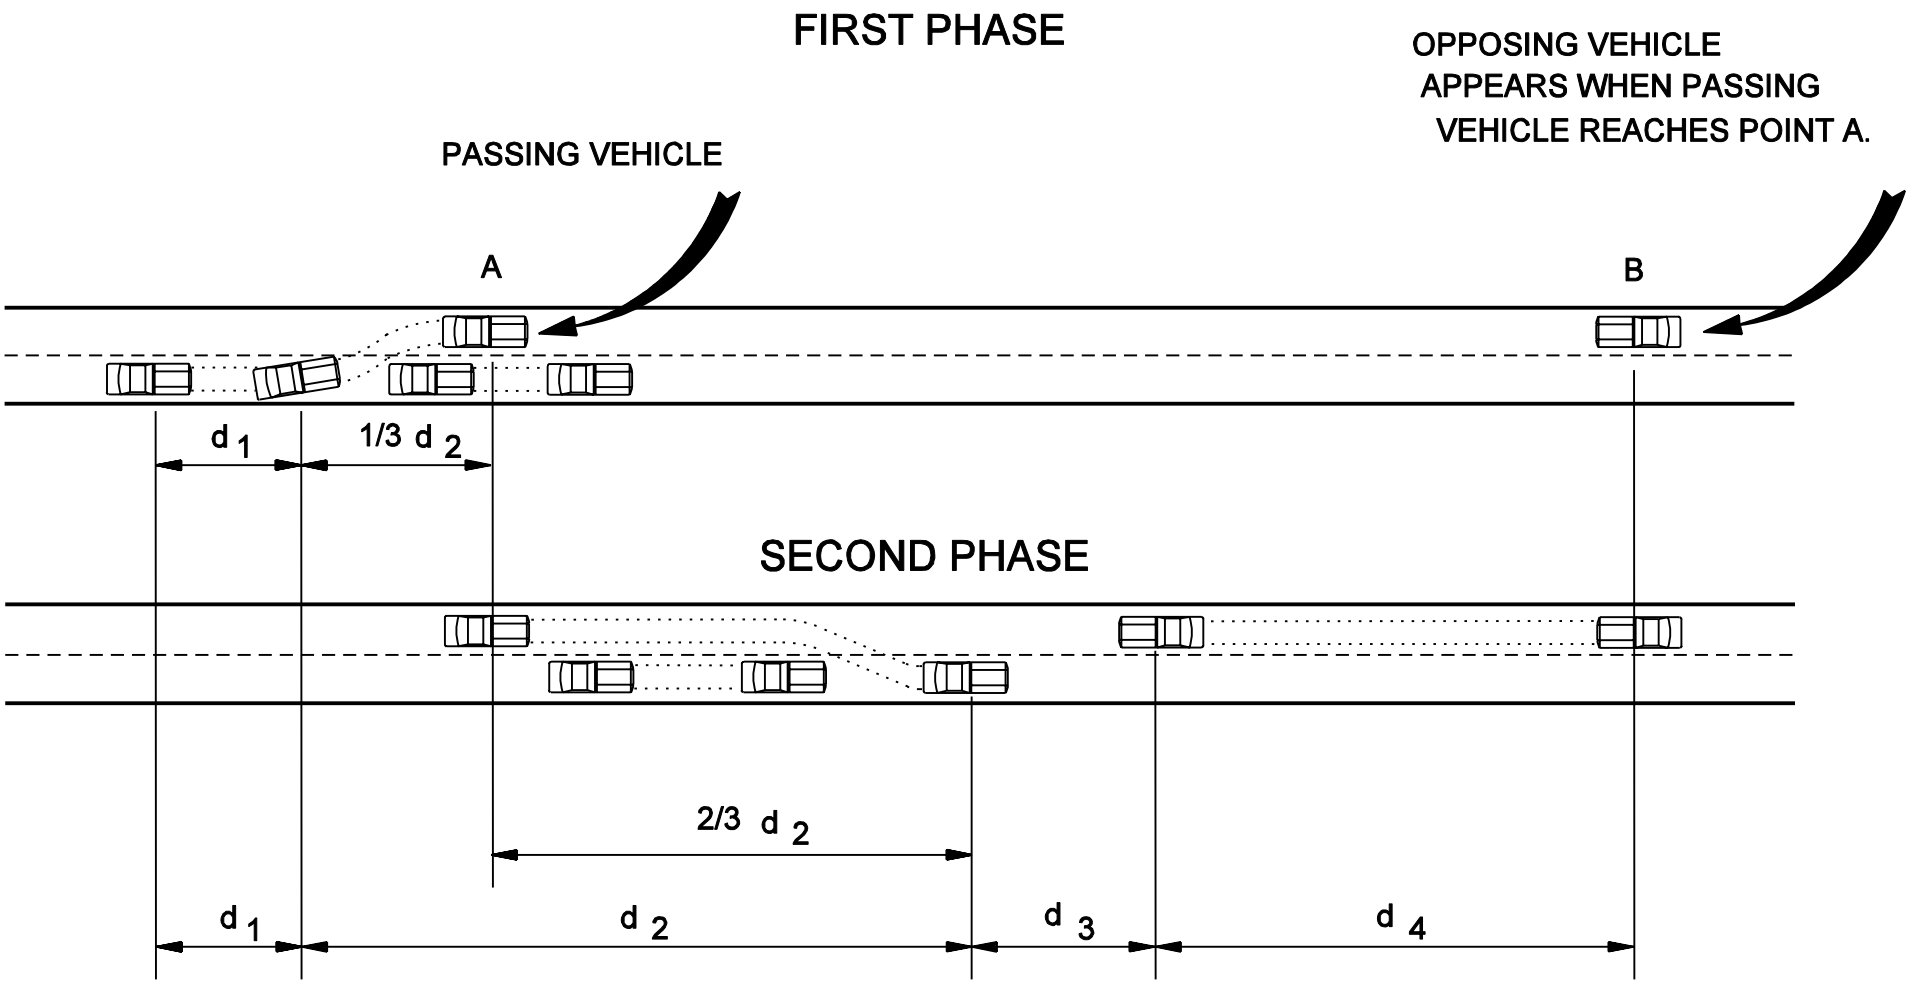

ELEMENTS OF PASSING DISTANCE
(2-Lane Highways)

Figure 42-3A