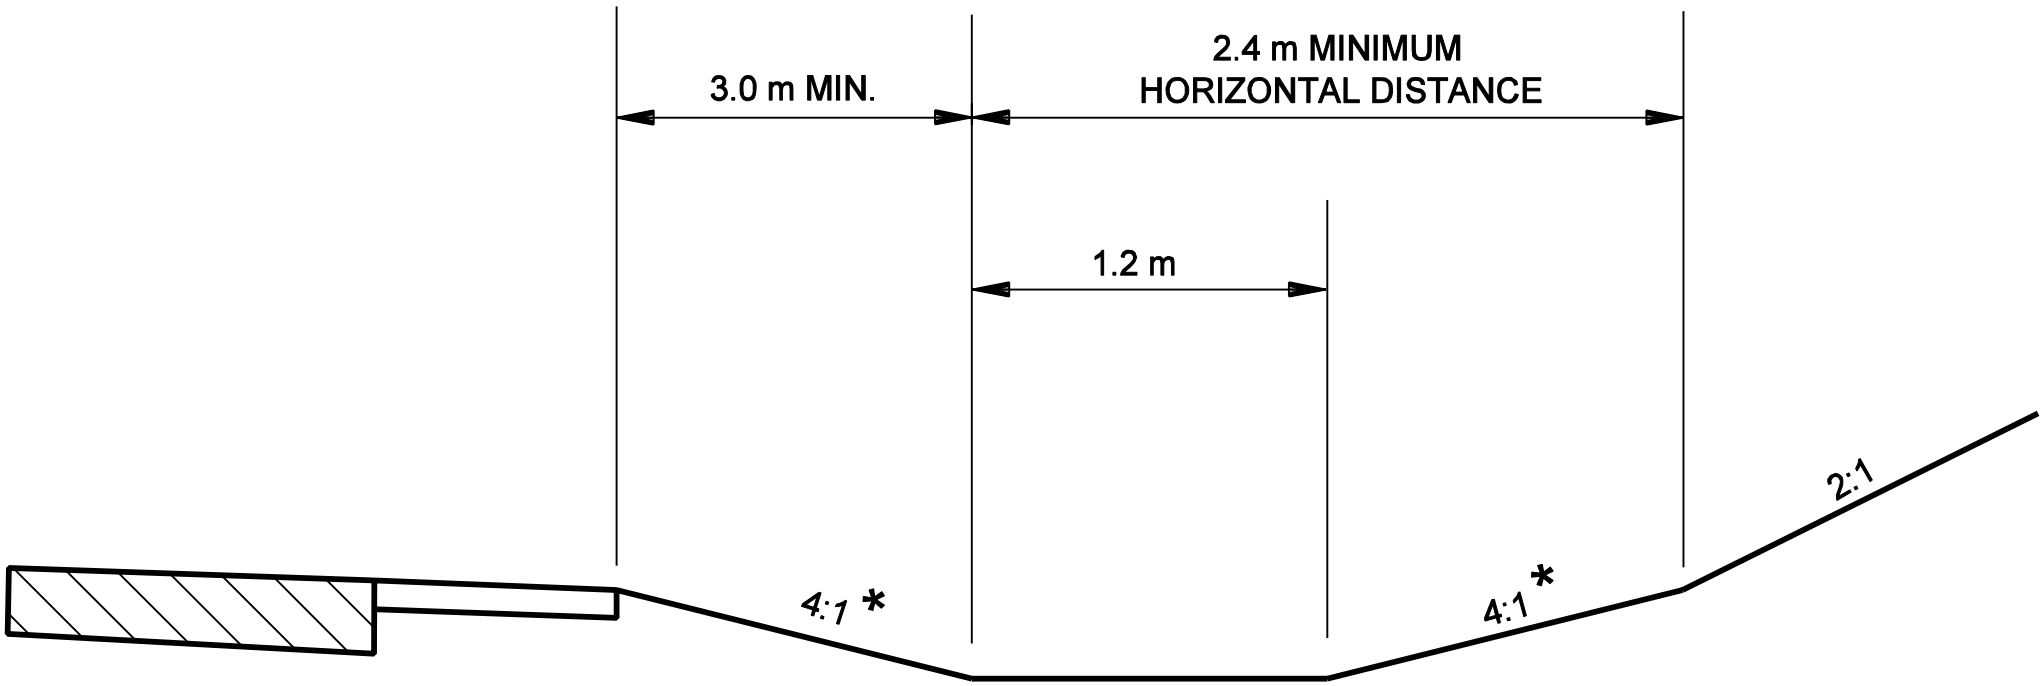

* ANY SLOPE FOR A TRAVERSABLE DITCH CROSS-SECTION

CLEAR ZONE APPLICATION FOR CUT SLOPES
(2:1 Backslopes)

Figure 49-2H