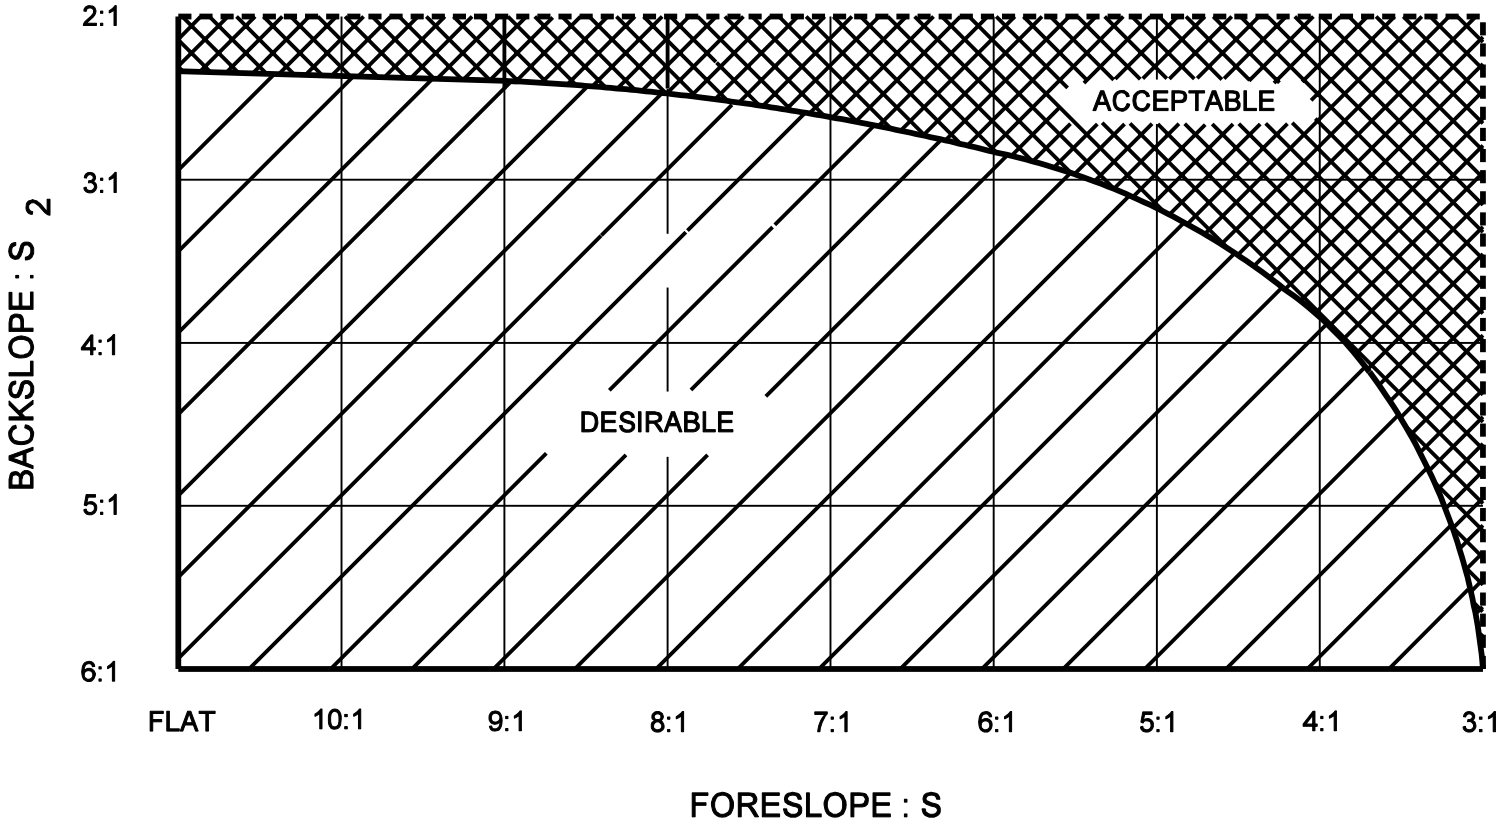

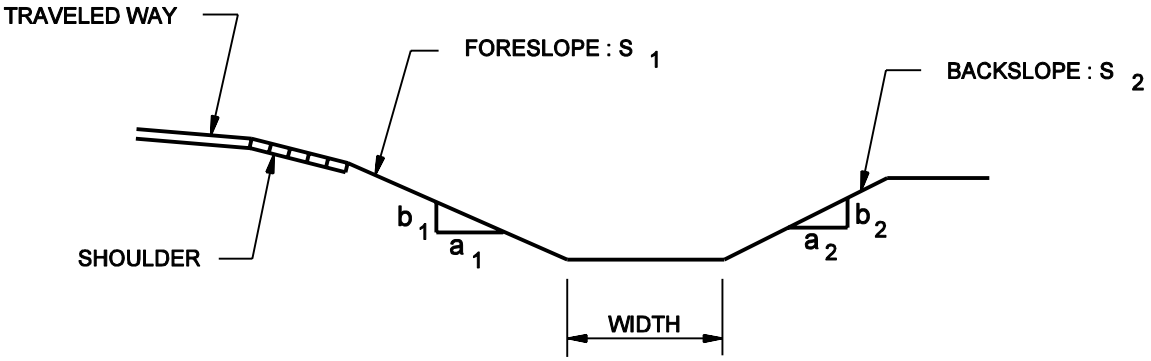

PREFERRED CROSS SECTIONS FOR DITCHES
(Wide-Width Ditches)

Figure 49-3D