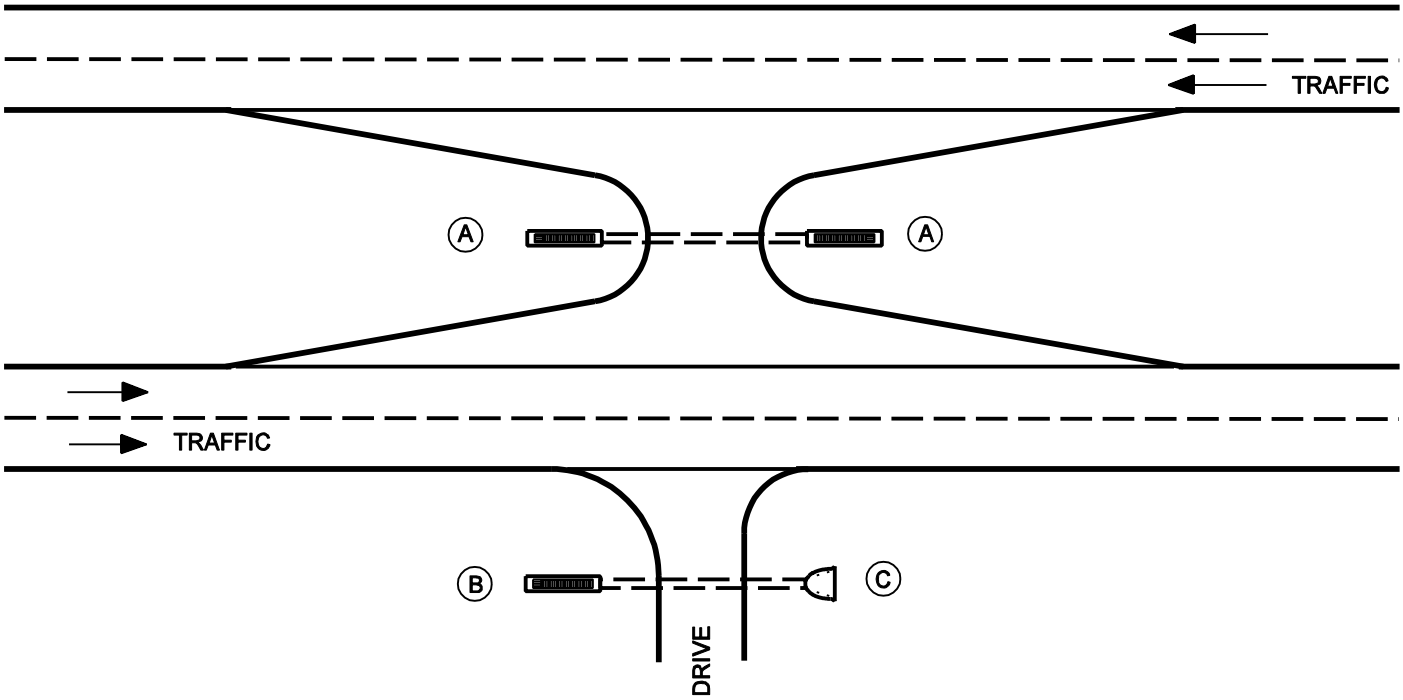

DIVIDED HIGHWAYS

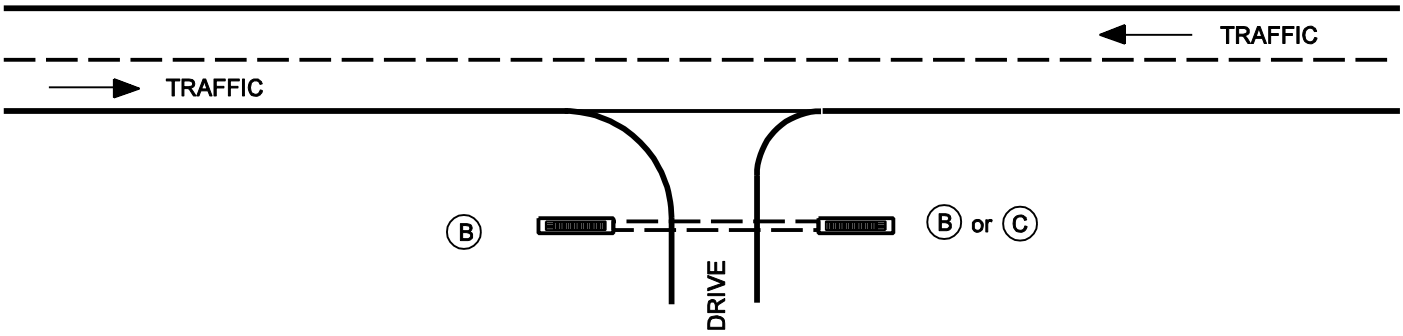

UNDIVIDED HIGHWAYS

(A) GRATED BOX END SECTION TYPE I I

(B) GRATED BOX END SECTION TYPE I I OR
SAFETY METAL CULVERT END SECTION

(C) STANDARD METAL CULVERT END SECTION

CULVERT END TREATMENT

(Parallel Structures)

Figure 49-3G