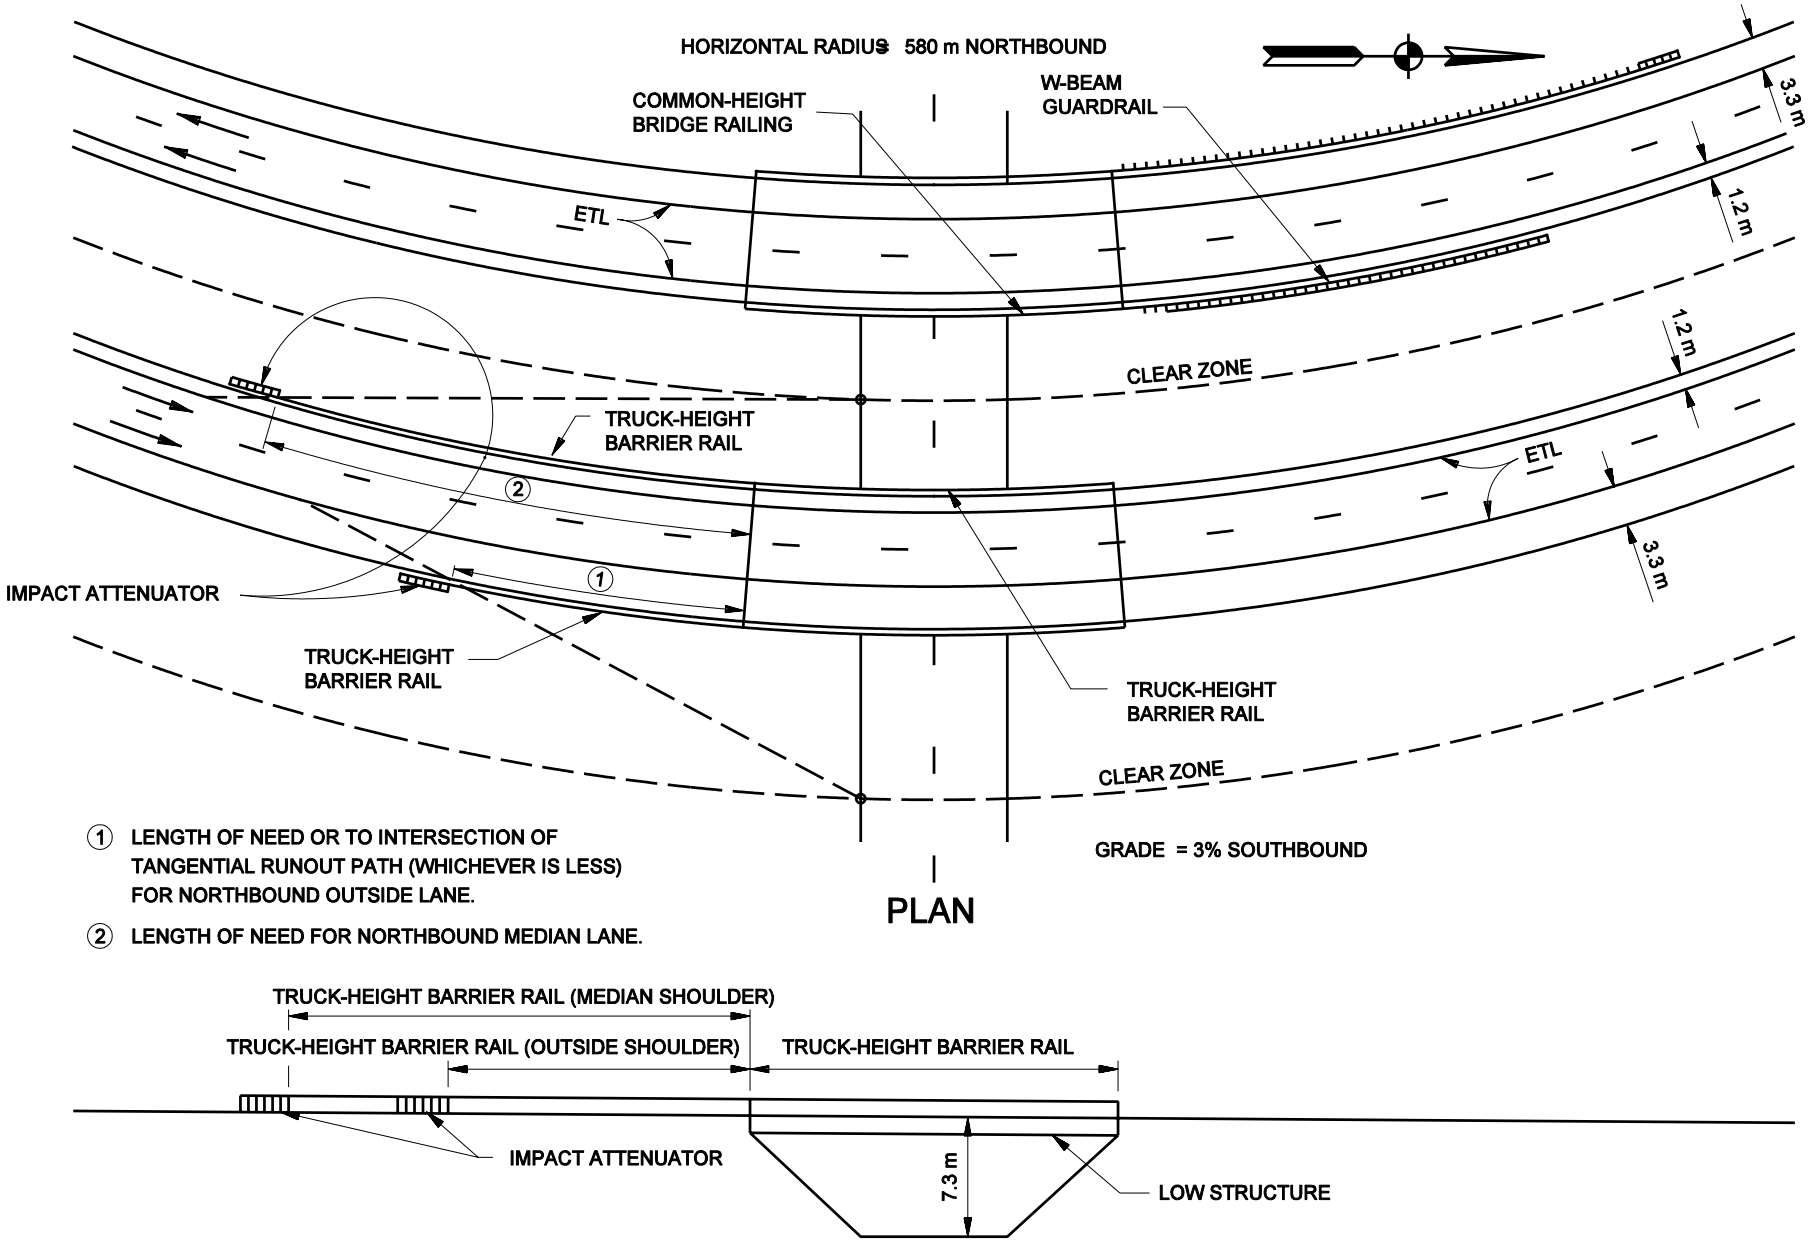

① LENGTH OF NEED OR TO INTERSECTION OF TANGENTIAL RUNOUT PATH (WHICHEVER IS LESS) FOR NORTHBOUND OUTSIDE LANE.

② LENGTH OF NEED FOR NORTHBOUND MEDIAN LANE.

Example 49-9.1

Figure 49-9E