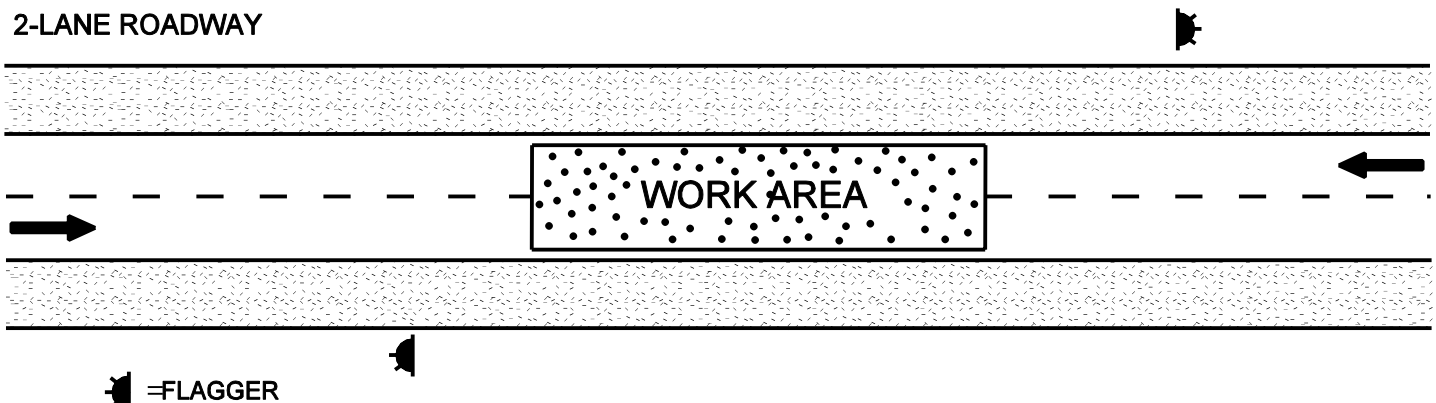

INTERMITTENT CLOSURE

Figure 81-2E