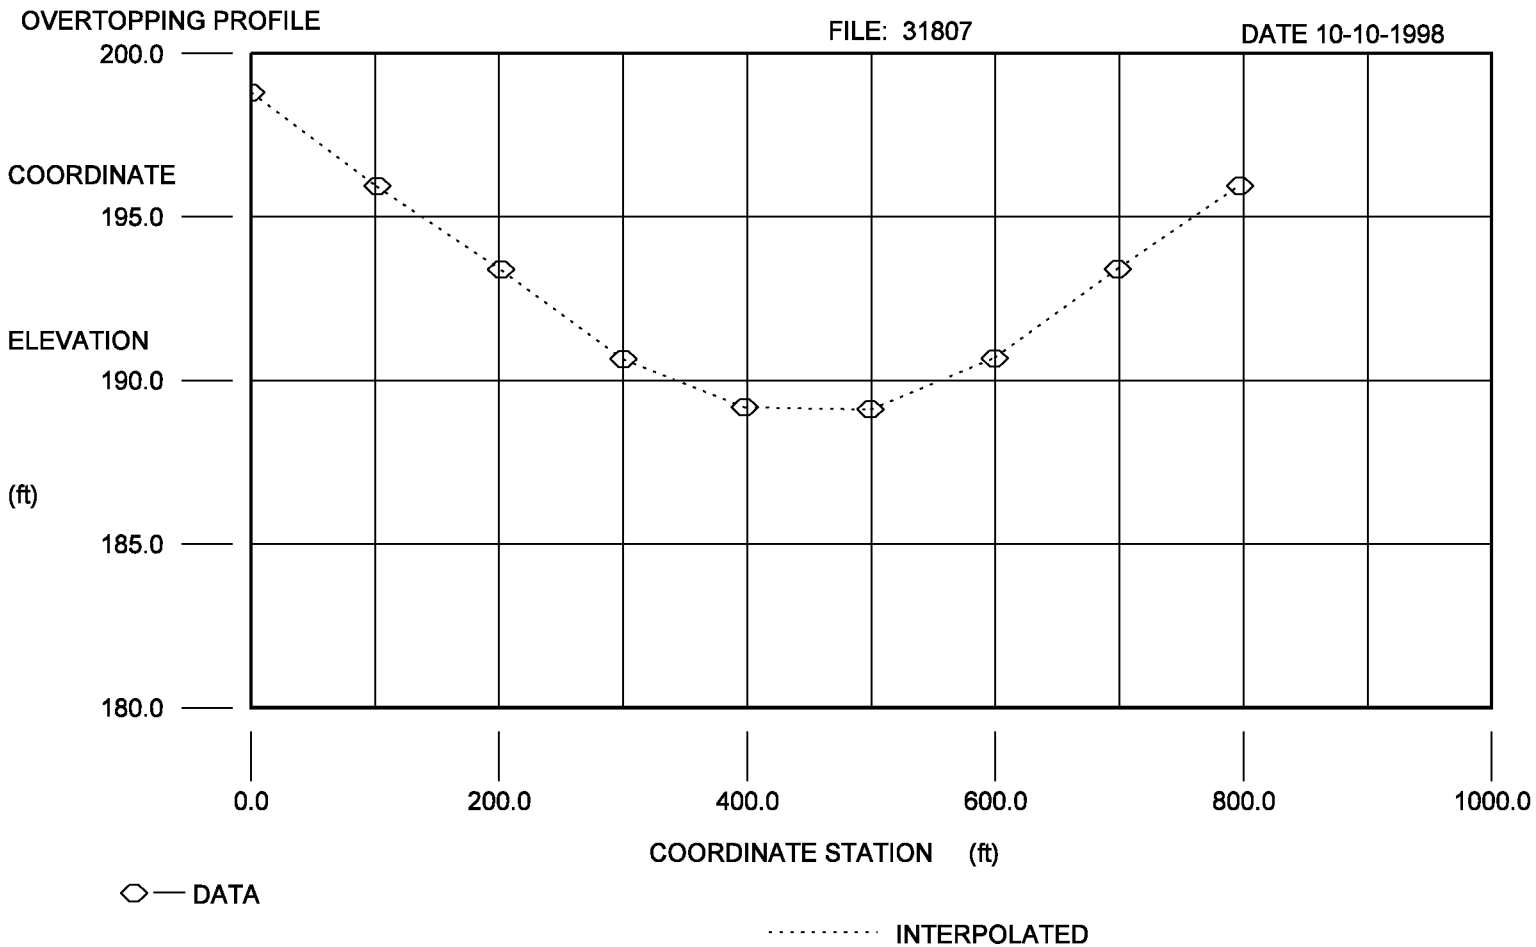

ROADWAY PROFILE

Figure 31-8F