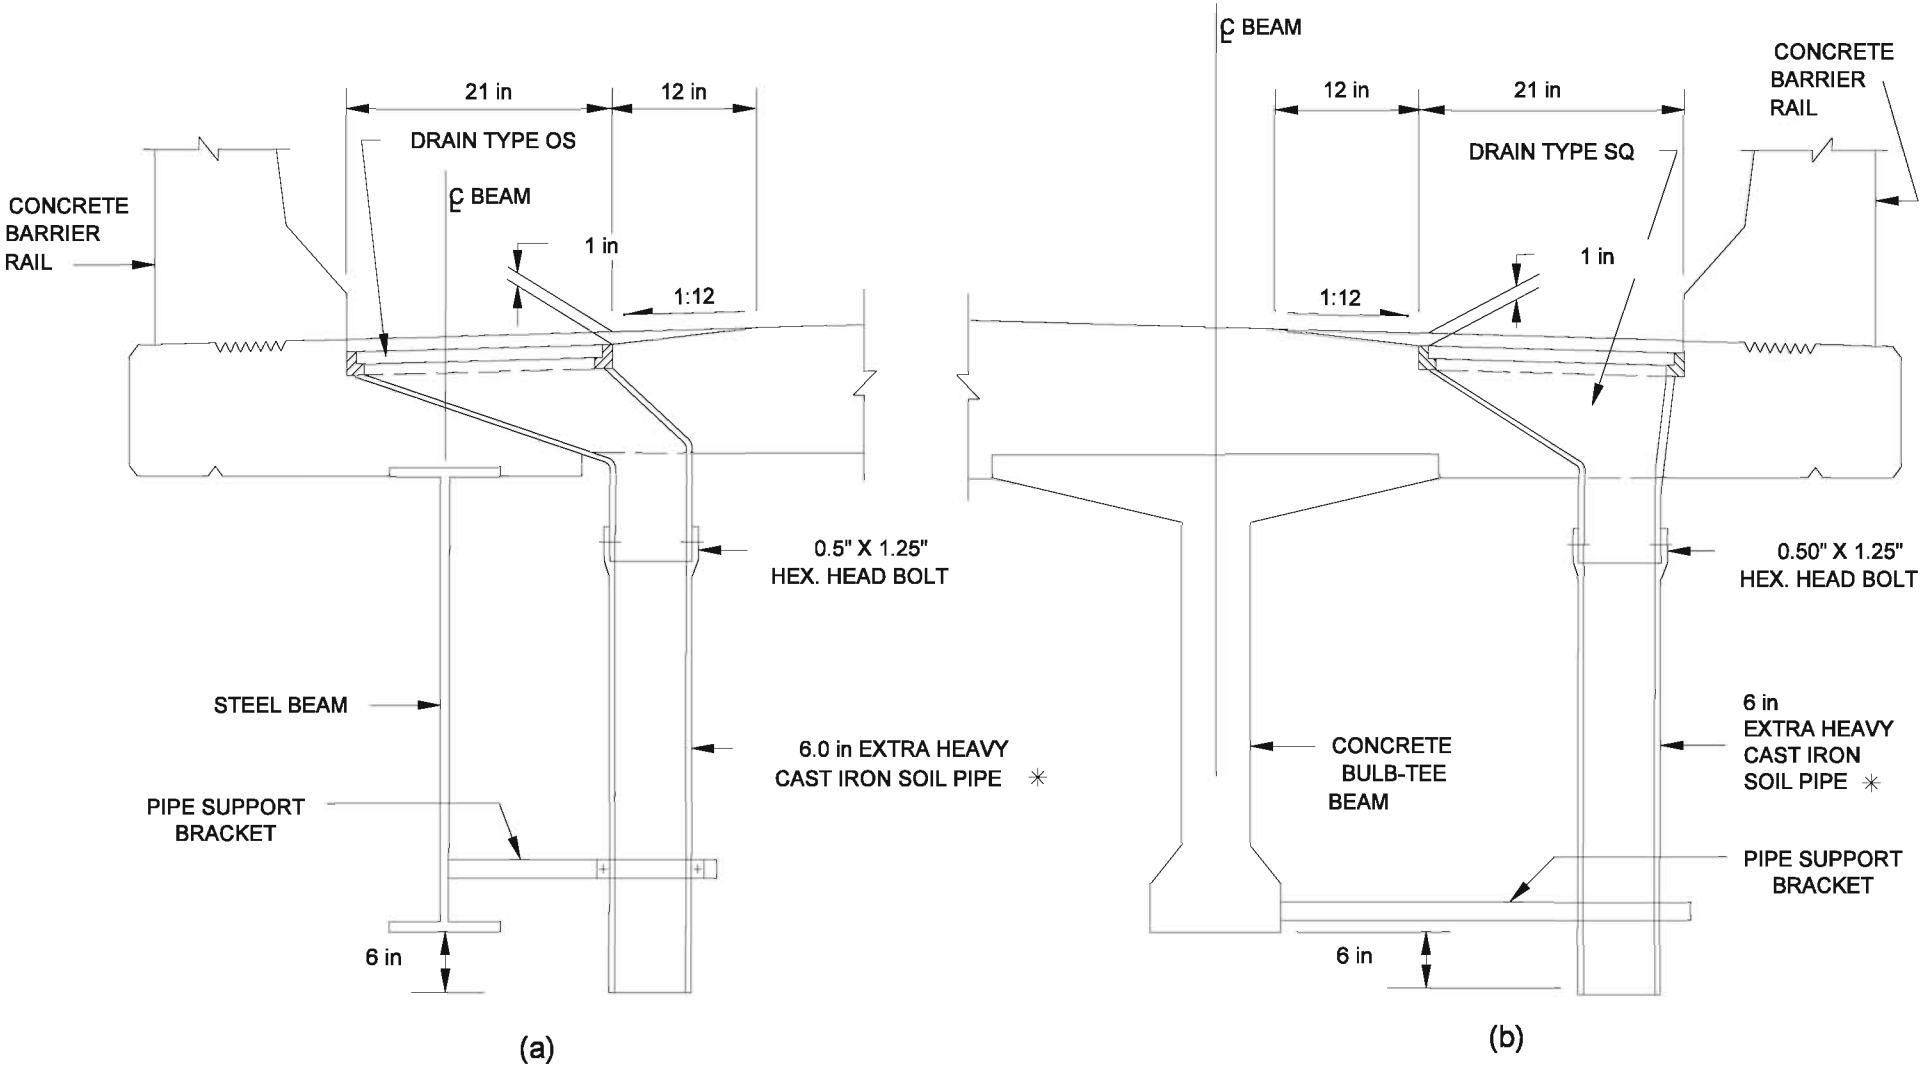

✳ OR 6 in PVC (DESIGNER MUST INCLUDE 704-BDCG-05 TO SHOW ATTACHMENT TO ROADWAY DRAIN).

TYPICAL FLOOR DRAIN SECTIONS

Figure 33-2B