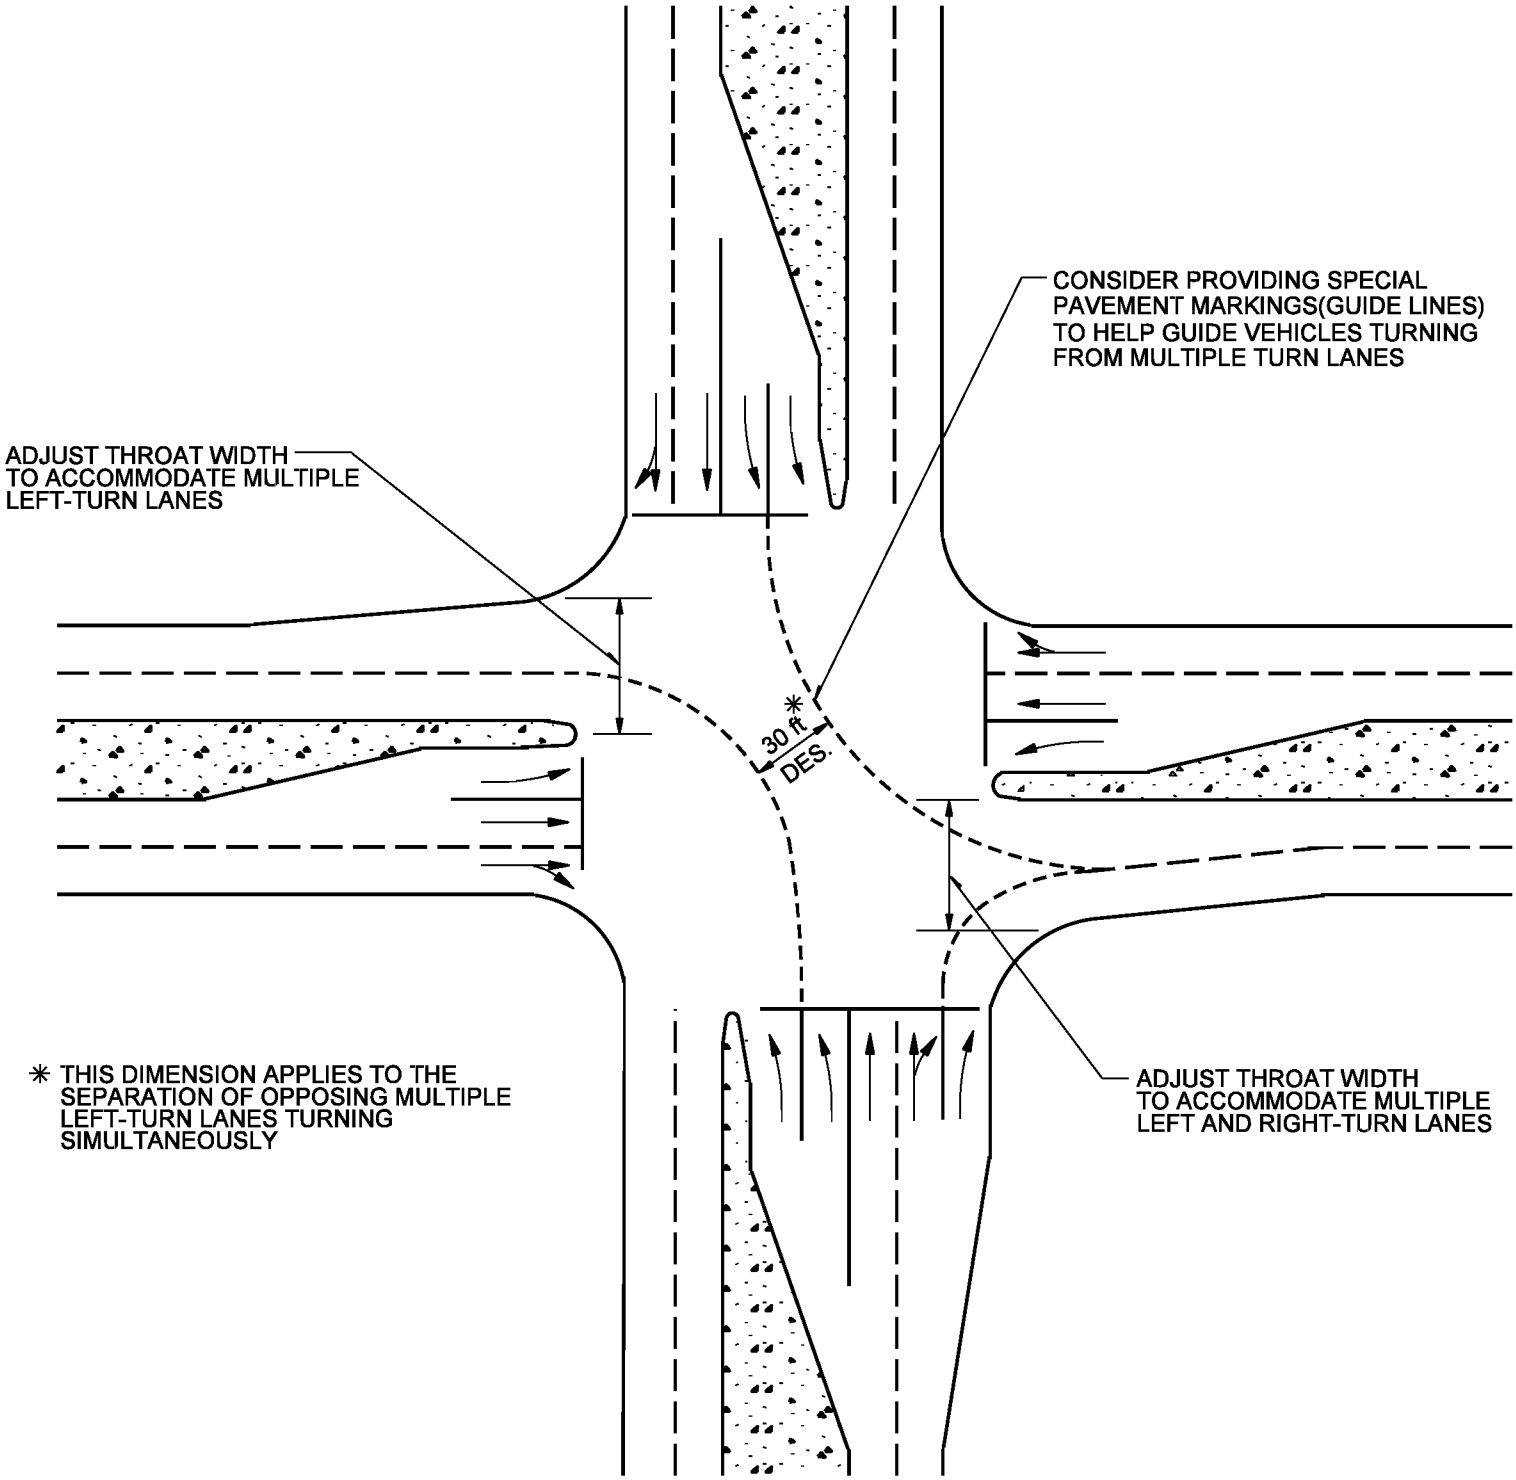


SCHEMATIC FOR MULTIPLE TURN LANES

Figure 46-4P