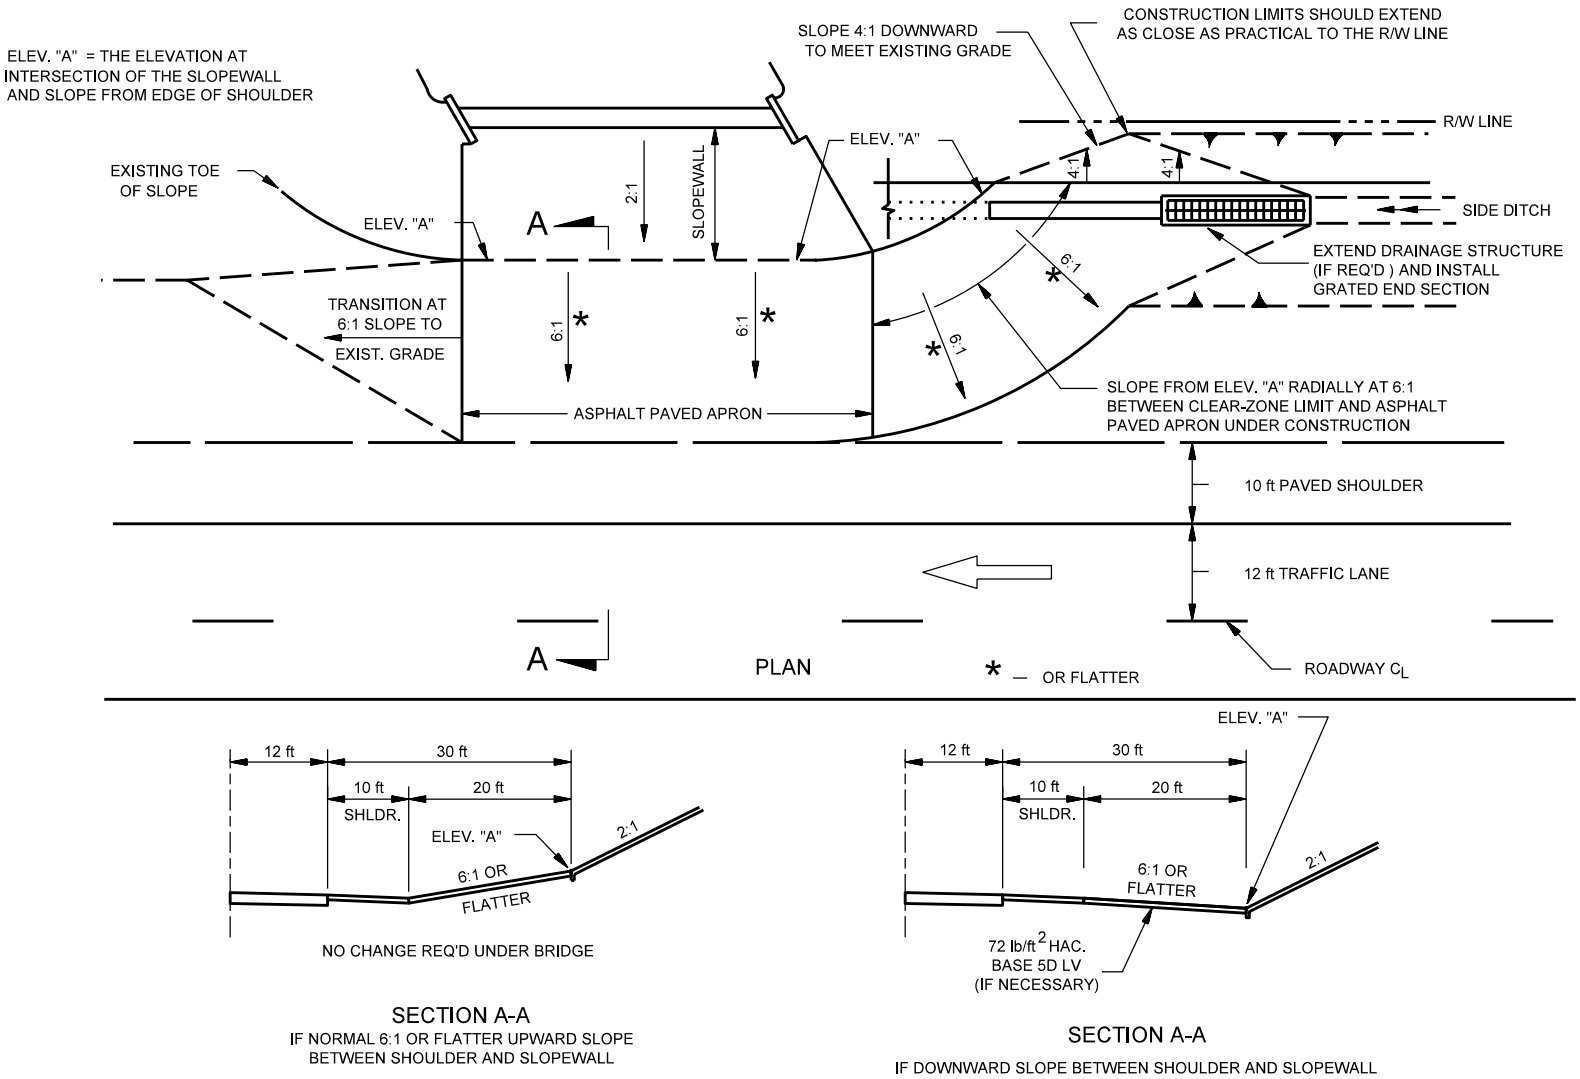

TREATMENT AT EXISTING BRIDGE CONE,
SLOPEWALL ≥ 30 ft FROM TRAVEL LANE

Figure 49-3L