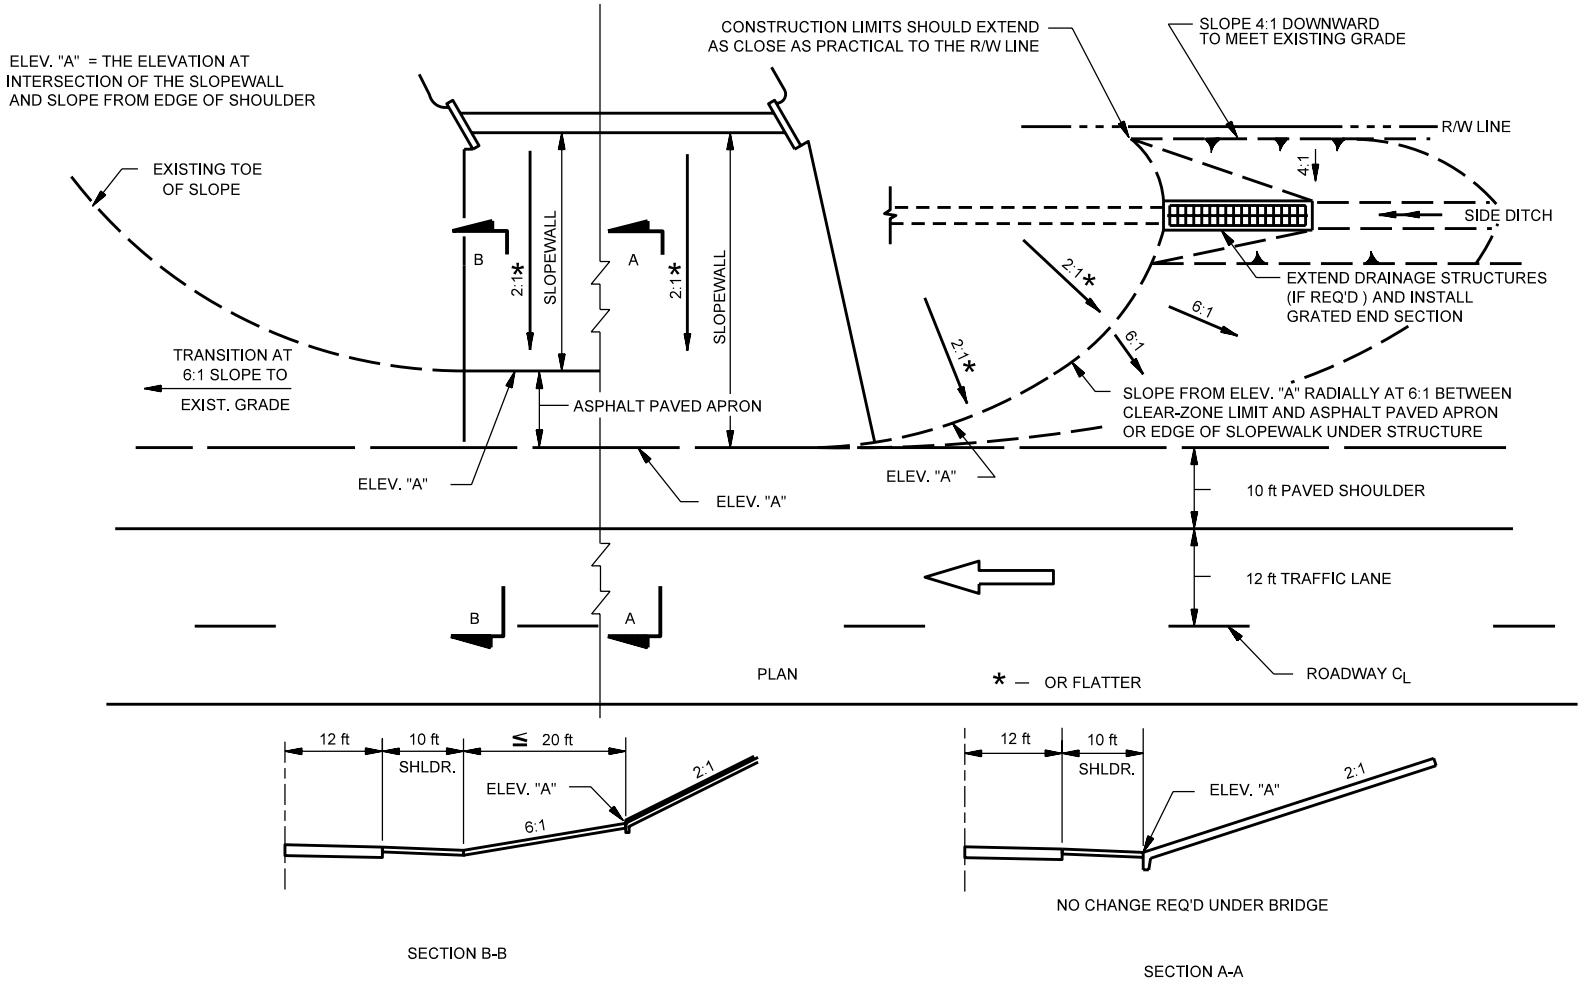

TREATMENT AT EXISTING BRIDGE CONE,

10 ft ≤ Slopewall < 30 ft FROM TRAVEL LANE

Figure 49-3M