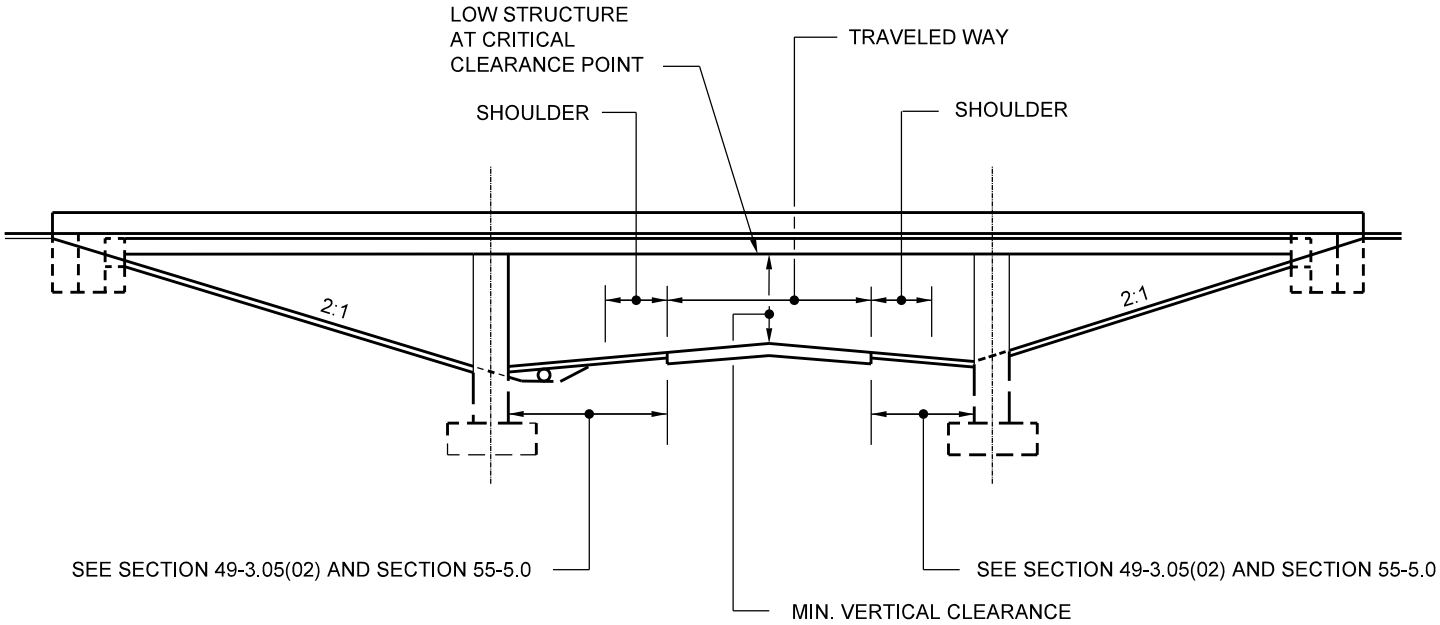

NEW BRIDGE UNDERPASS CROSS SECTION
(3R Project)

Figure 59-1M