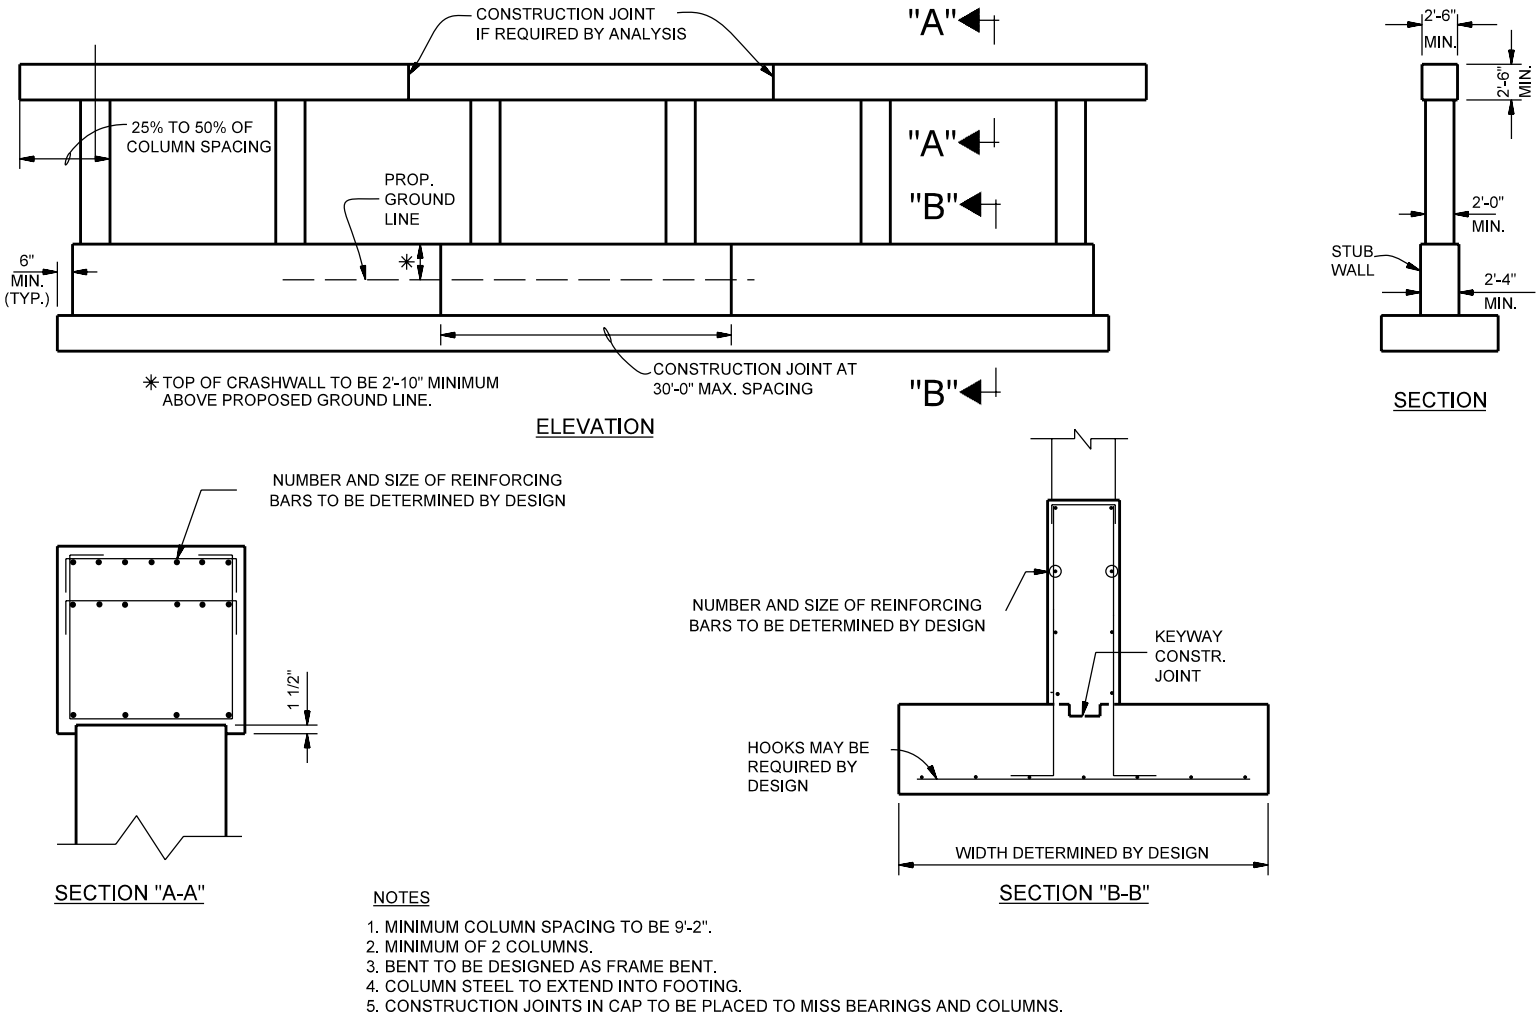

NOTES

1. MINIMUM COLUMN SPACING TO BE 9'-2".
2. MINIMUM OF 2 COLUMNS.
3. BENT TO BE DESIGNED AS FRAME BENT.
4. COLUMN STEEL TO EXTEND INTO FOOTING.
5. CONSTRUCTION JOINTS IN CAP TO BE PLACED TO MISS BEARINGS AND COLUMNS.

GEOMETRICS FOR FRAME BENT WITH SOLID STUB WALL

Figure 67-3D