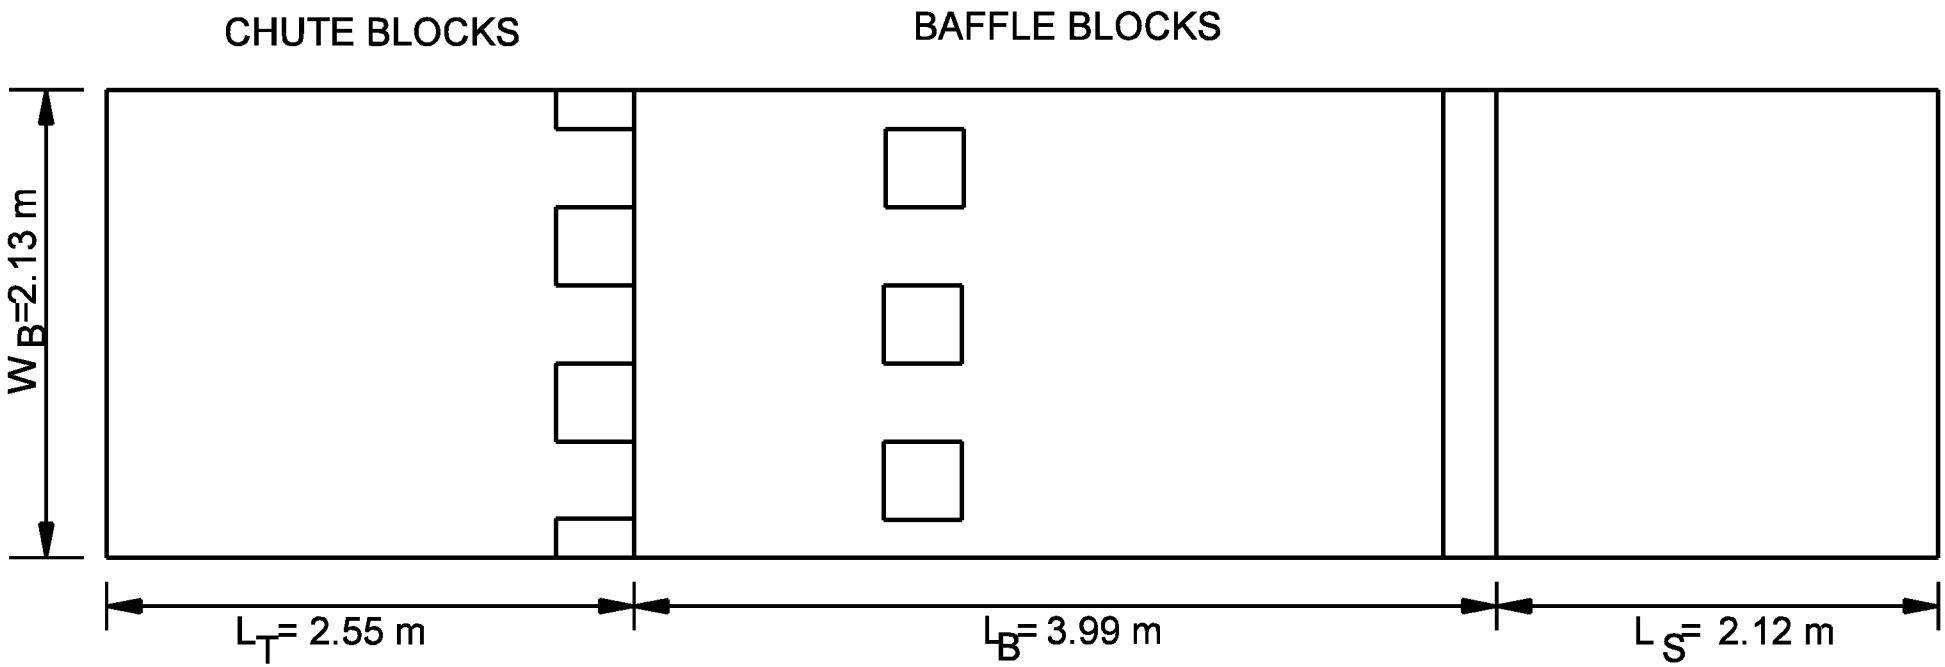

ST. ANTHONY FALLS BASIN EXAMPLE - BLOCK DESIGN

Figure 34-7.1