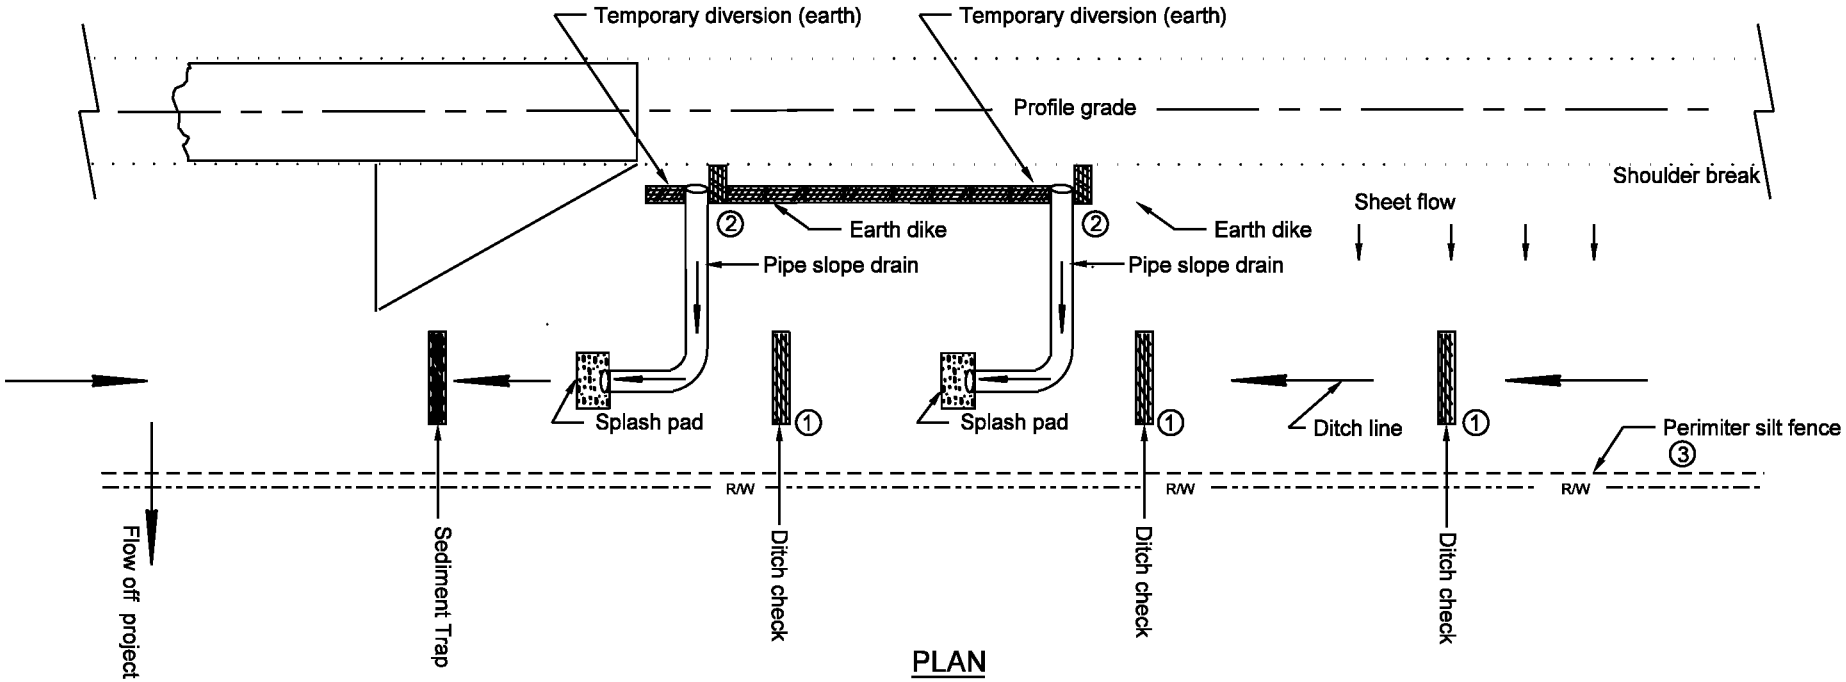

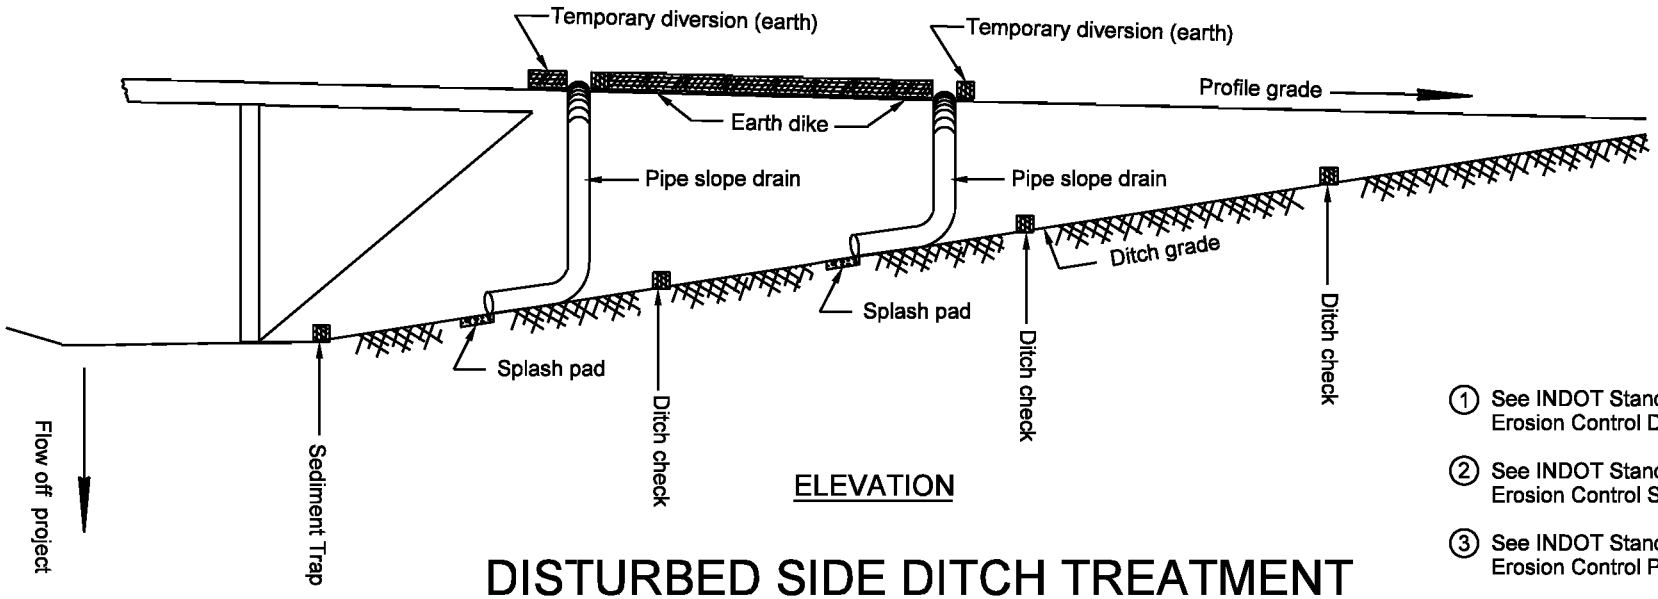

1. See INDOT Standard Drawings Temporary Erosion Control Ditch series.
2. See INDOT Standard Drawings Temporary Erosion Control Slope series.
3. See INDOT Standard Drawings Temporary Erosion Control Perimeter series.

DISTURBED SIDE DITCH TREATMENT

Figure 37-3L