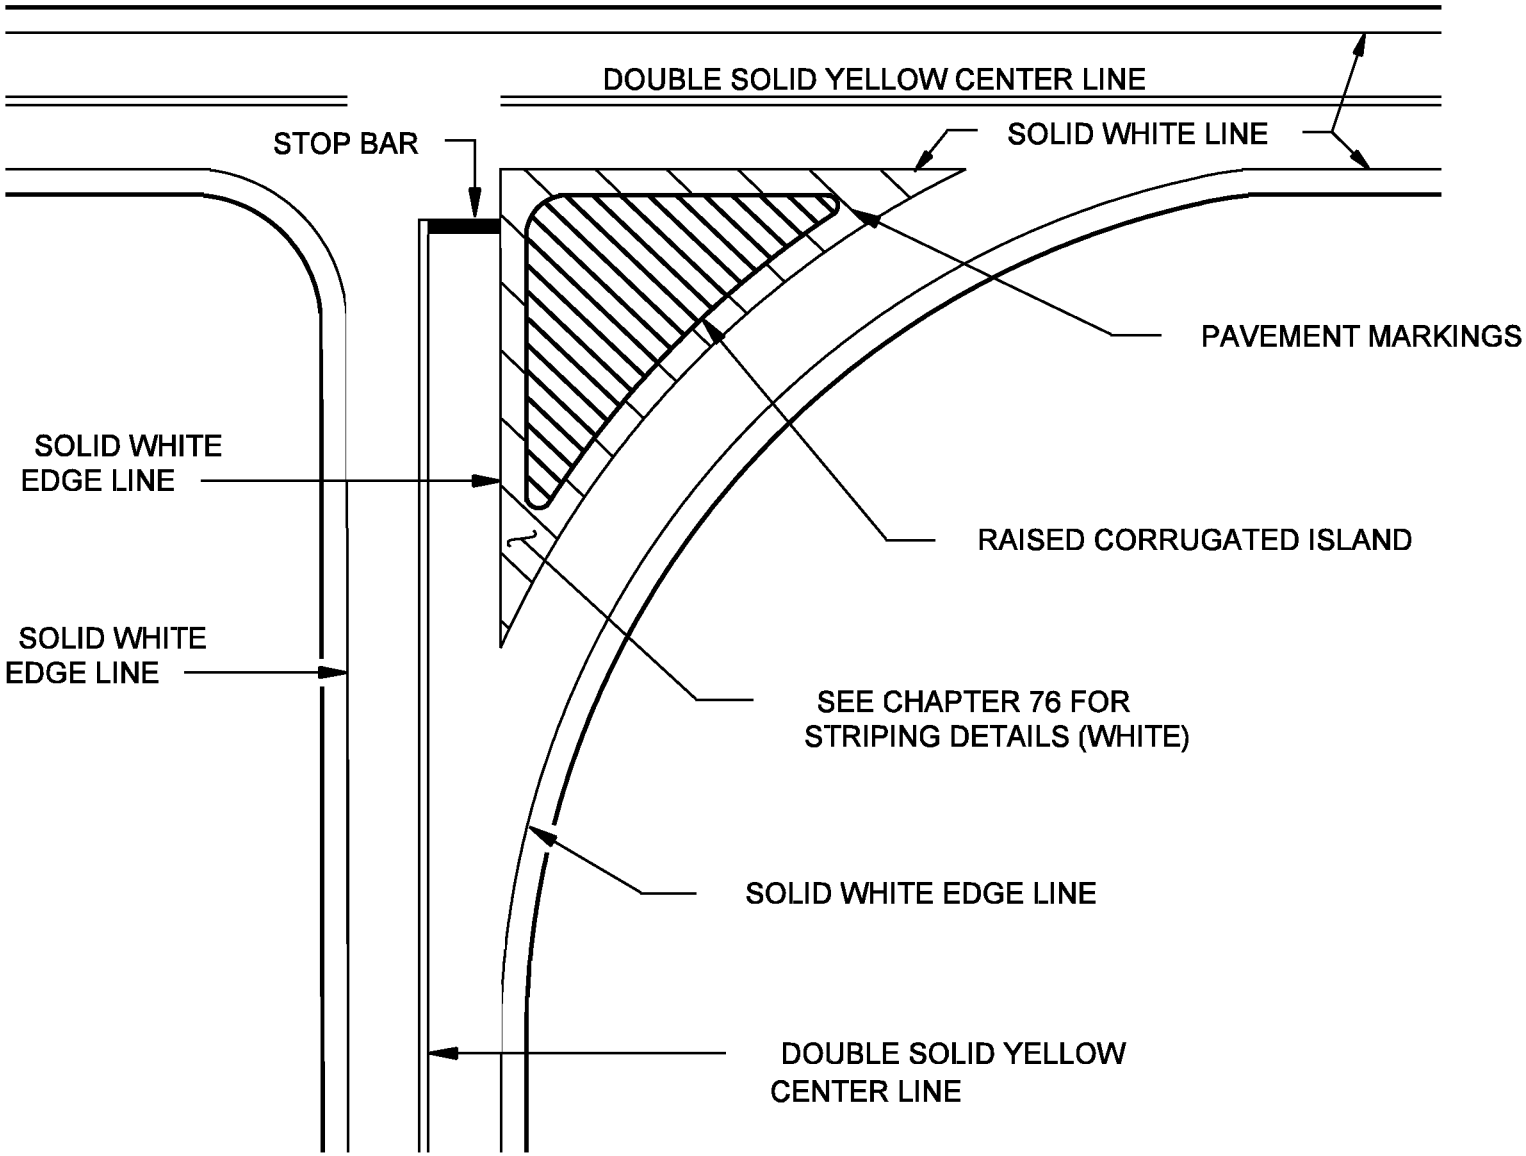

TYPICAL PAVEMENT MARKINGS FOR TURNING ROADWAYS

Figure 46-3H