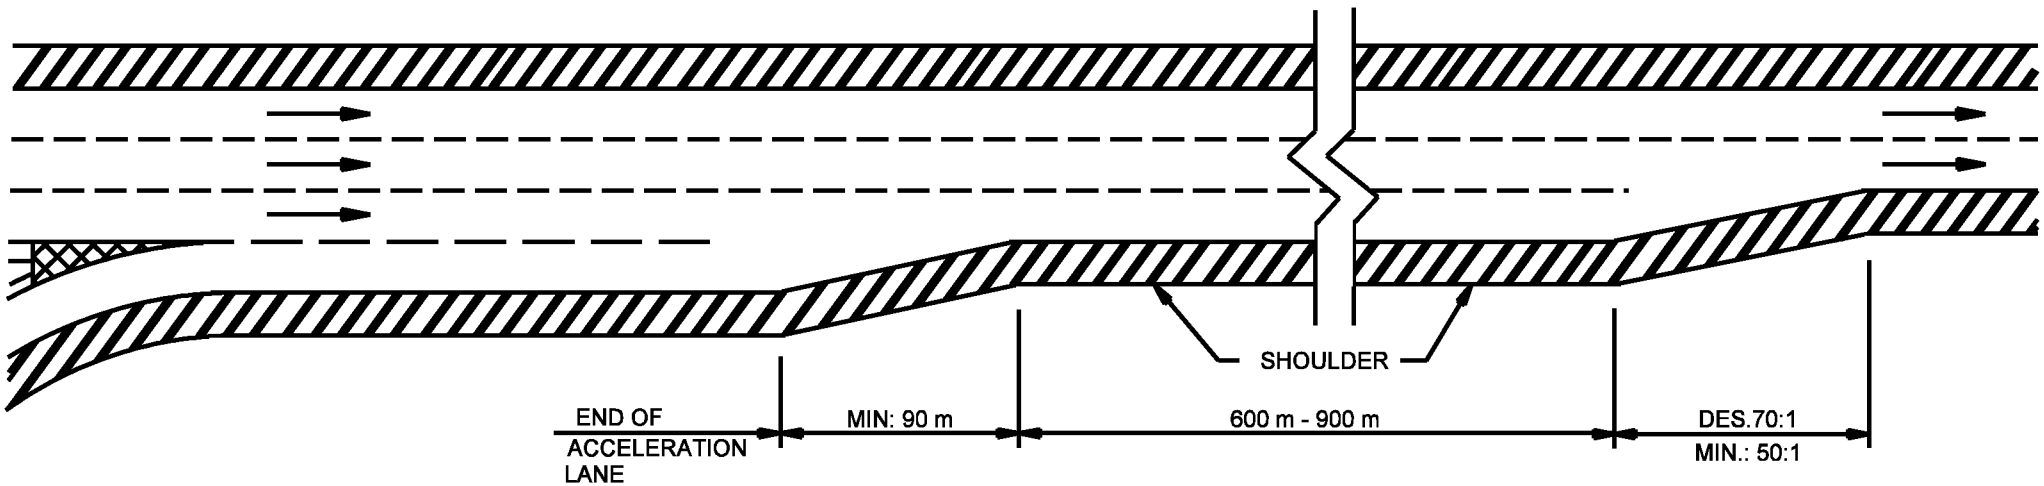

FREEWAY LANE DROP
(Typical Schematic)

Figure 48-6A