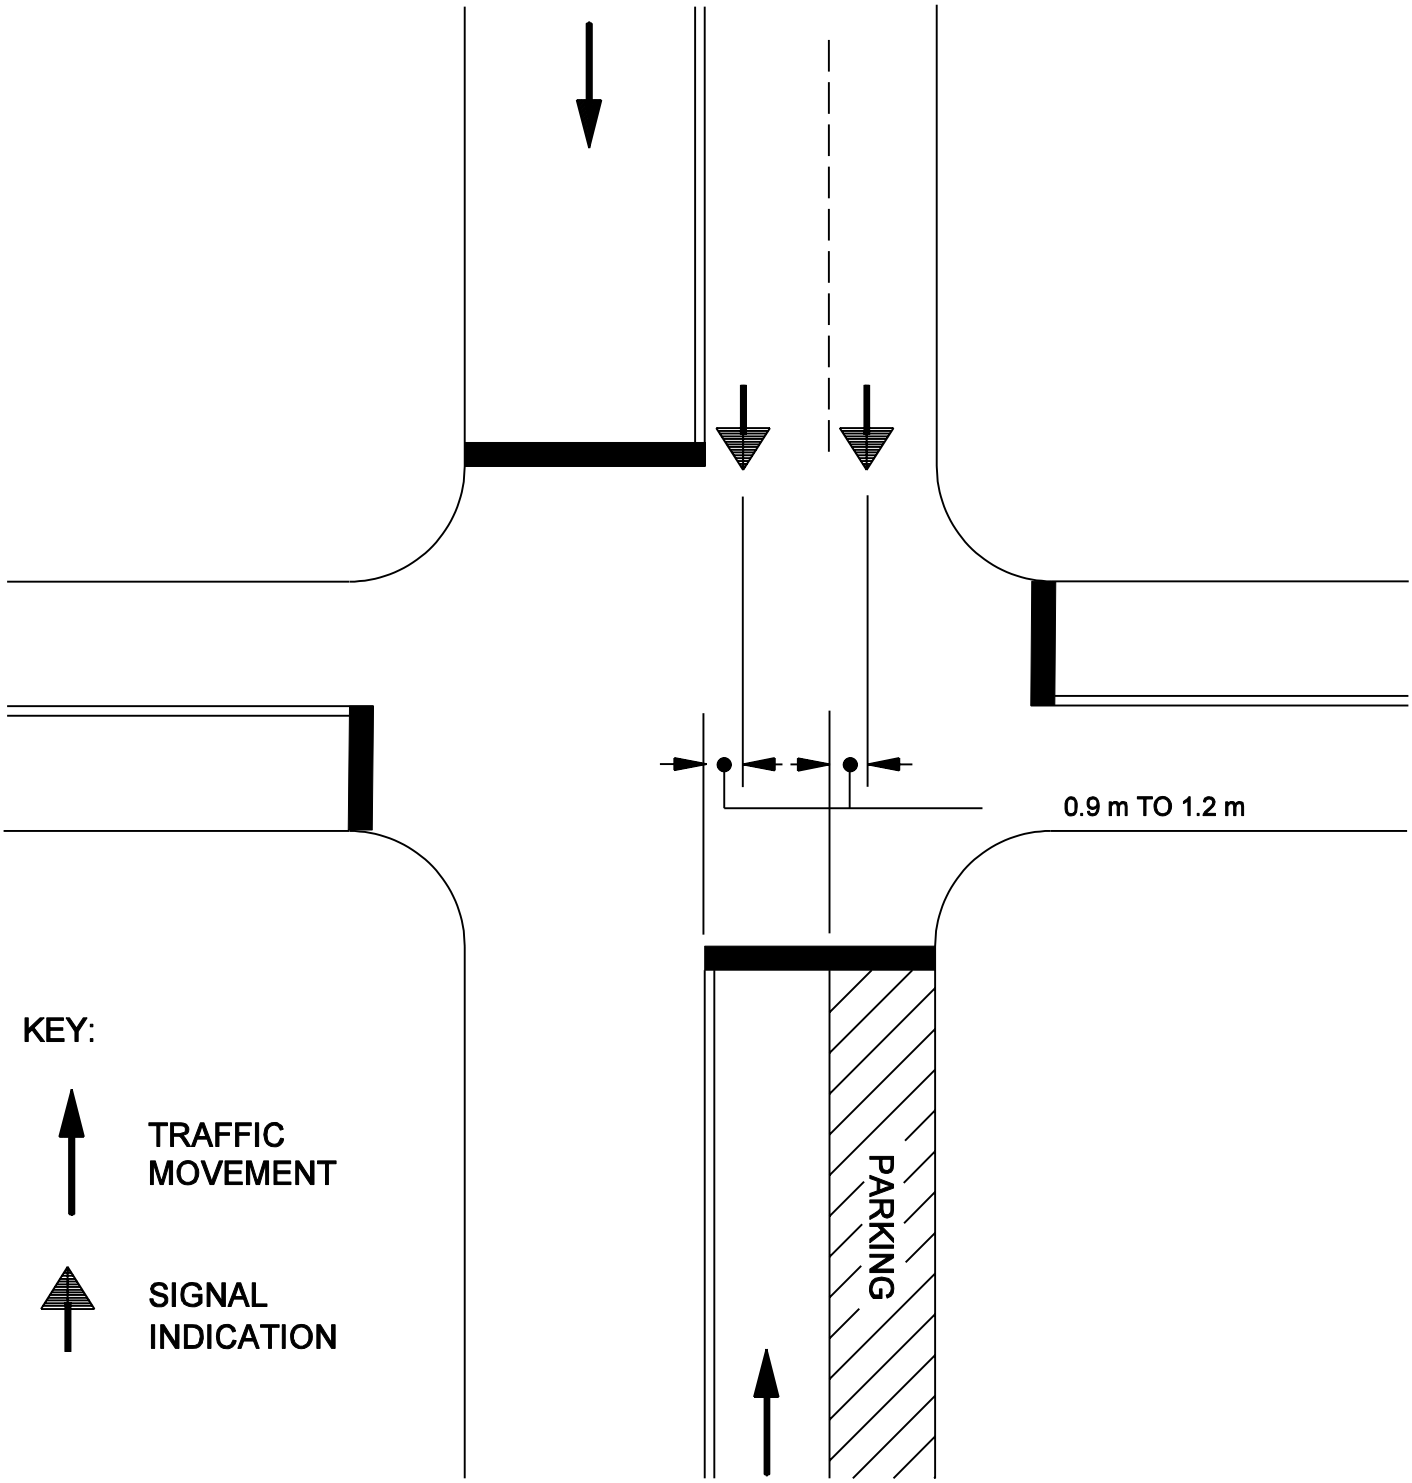

SIGNAL PLACEMENT
(Urban -- No Left-Turn Lane)

Figure 77-5C