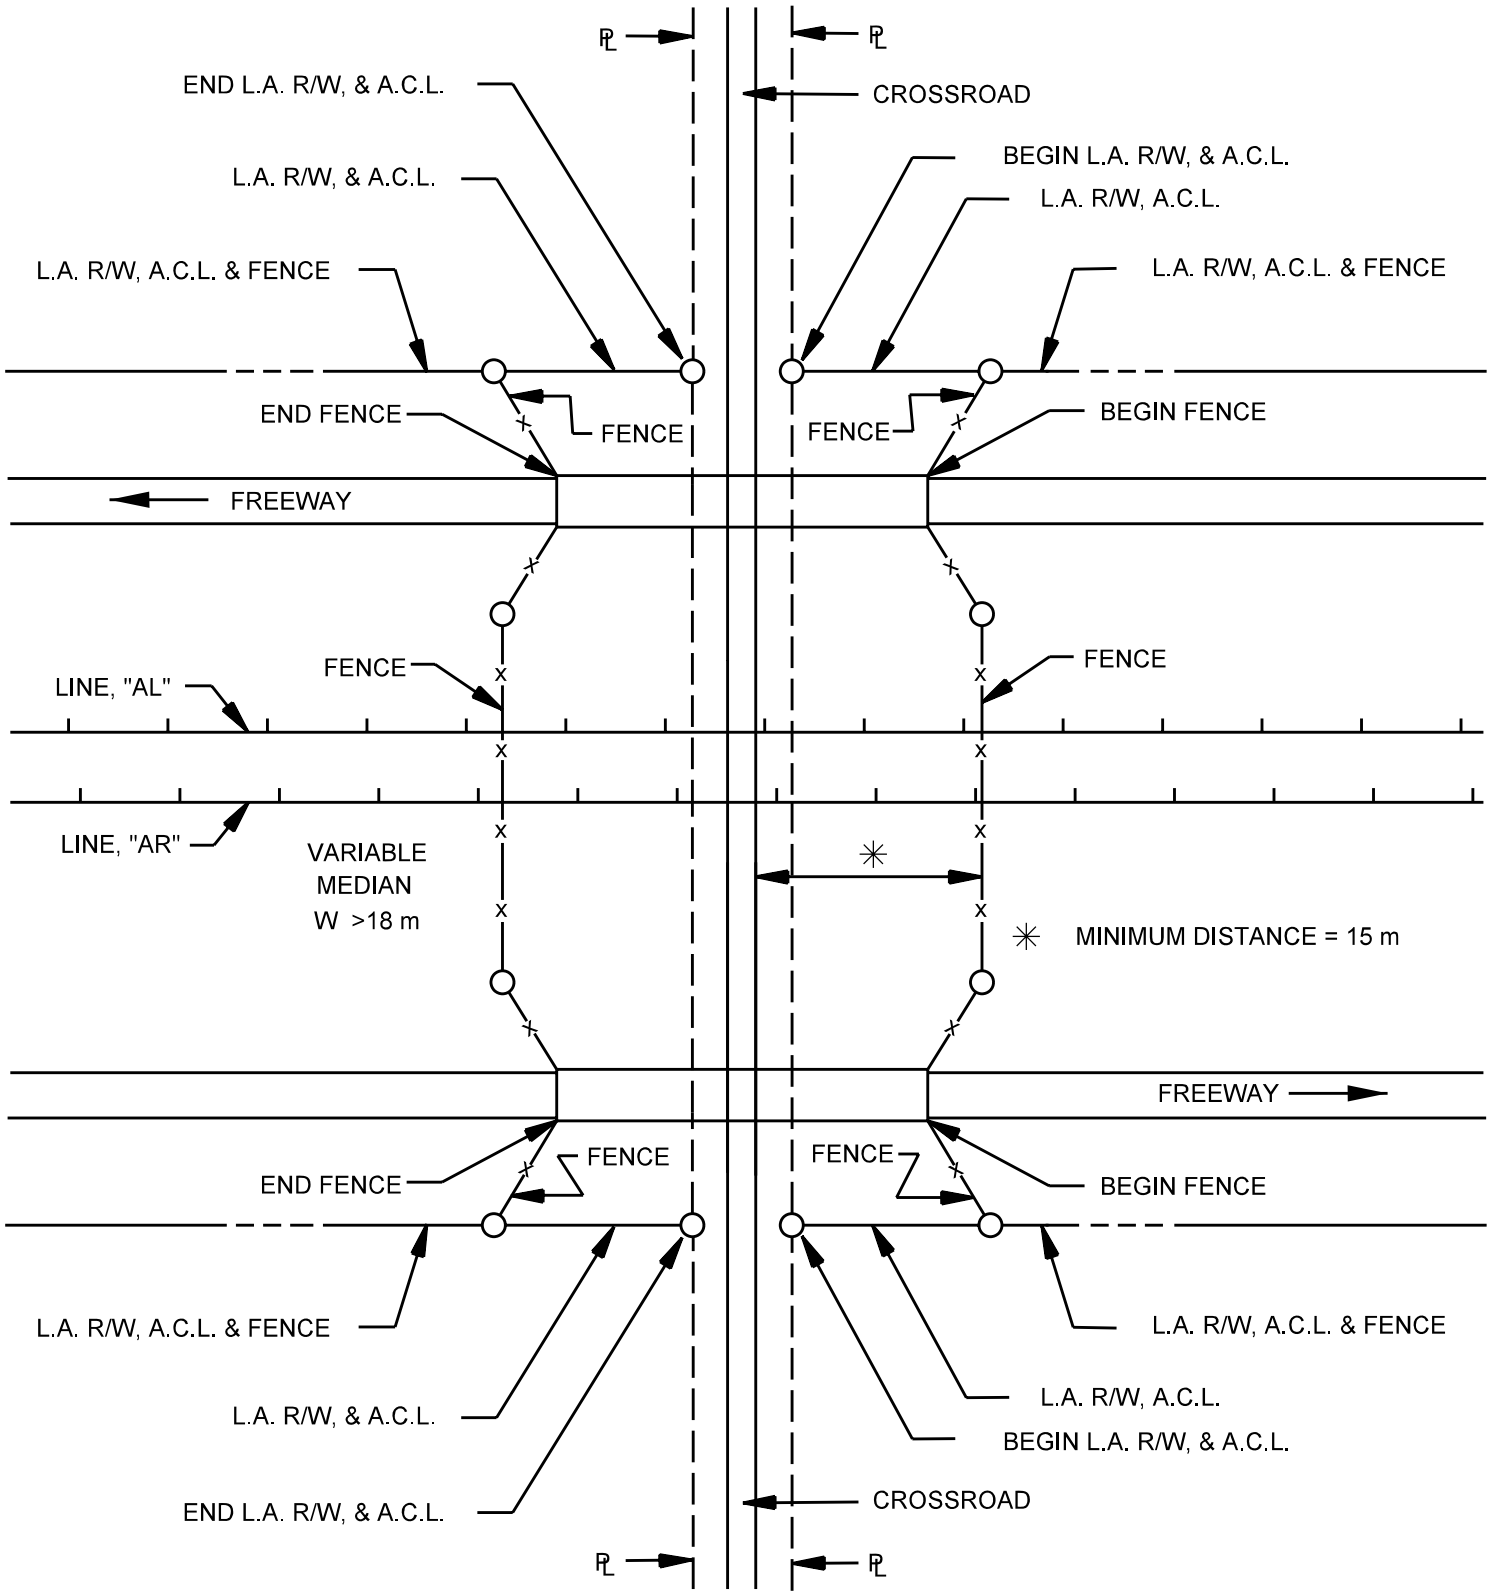

CROSSROAD UNDER FREEWAY
(Wide Median)

Figure 86-4O