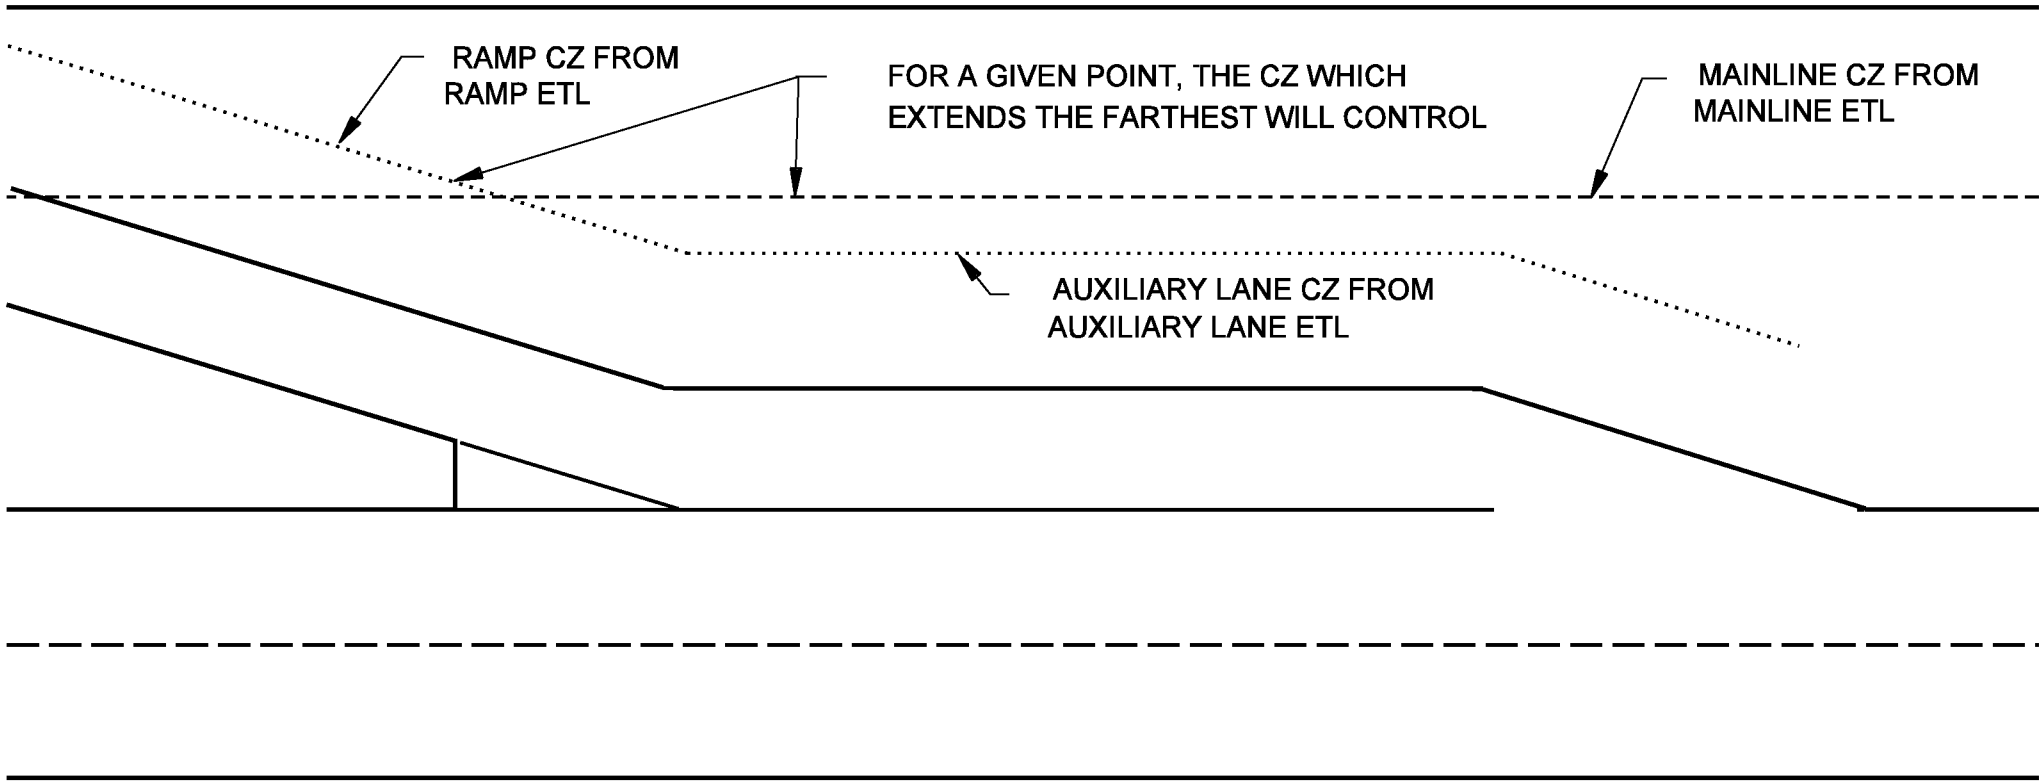

CLEAR-ZONE APPLICATION
FOR AUXILIARY LANE OR RAMP

Figure 49-2 I