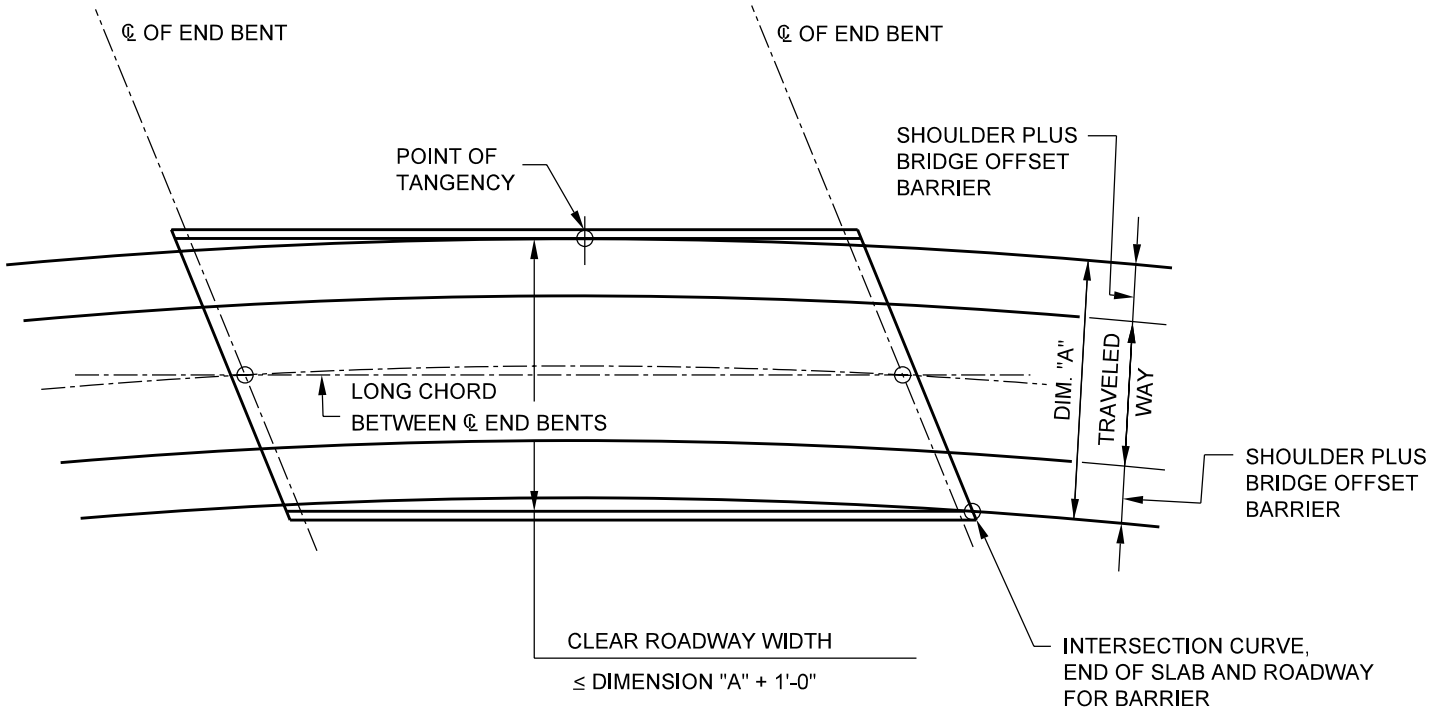


NOTE: SEE SECTION 59-1.01 FOR BRIDGE WIDTHS

BRIDGE WIDTH
(Flat/Short Horizontal Curves)

Figure 59-1 I