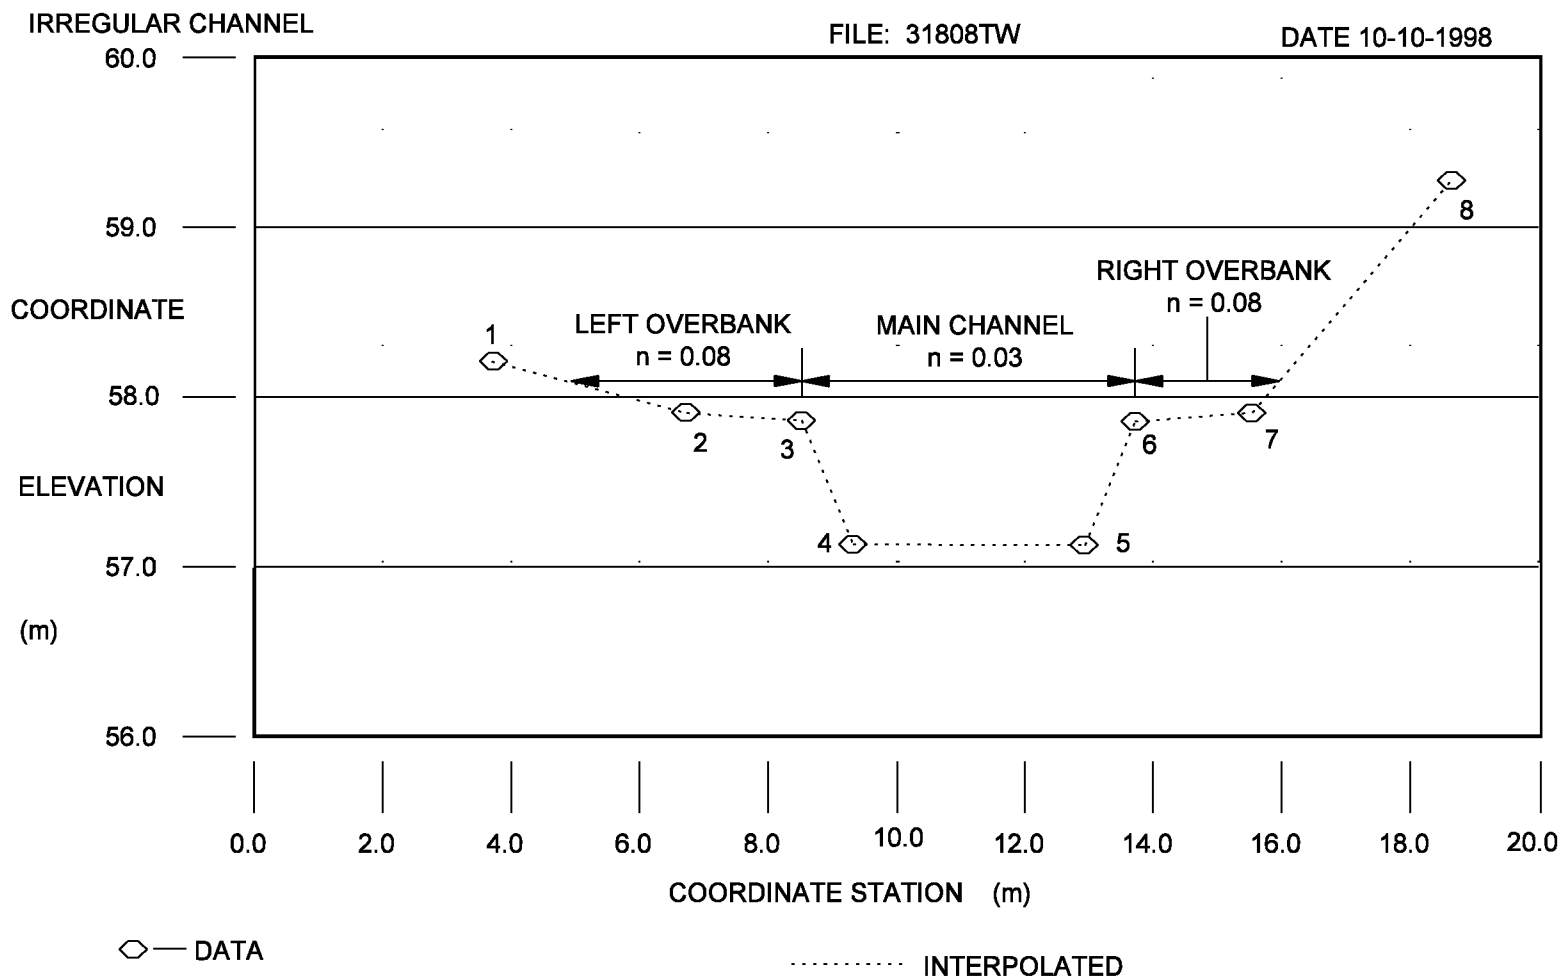

CHANNEL CROSS SECTION

Figure 31-8C