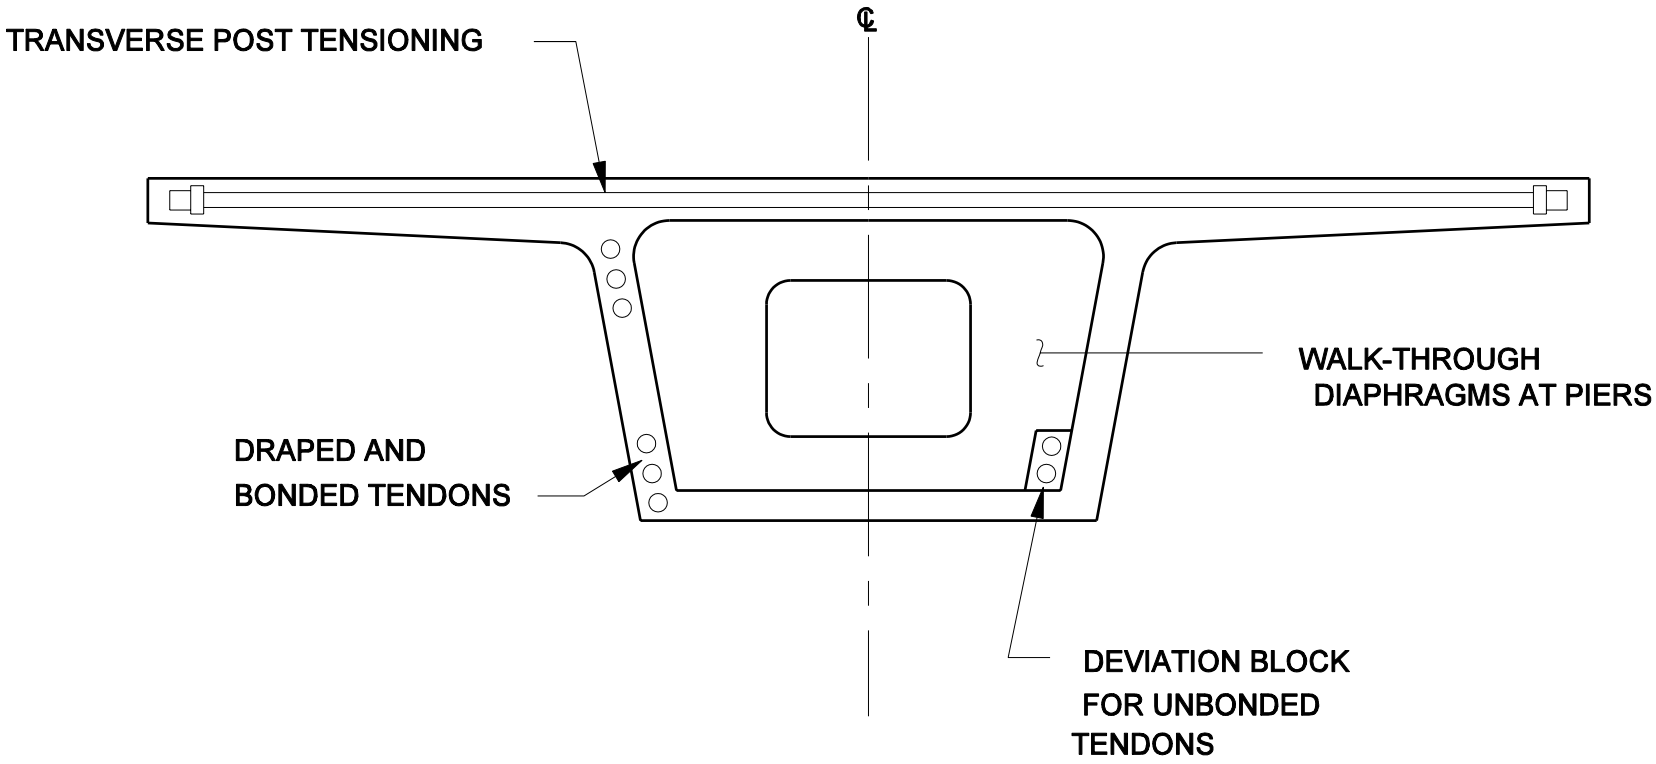

TYPICAL CROSS SECTION FOR SEGMENTAL CONSTRUCTION (Type H)

Figure 59-3R