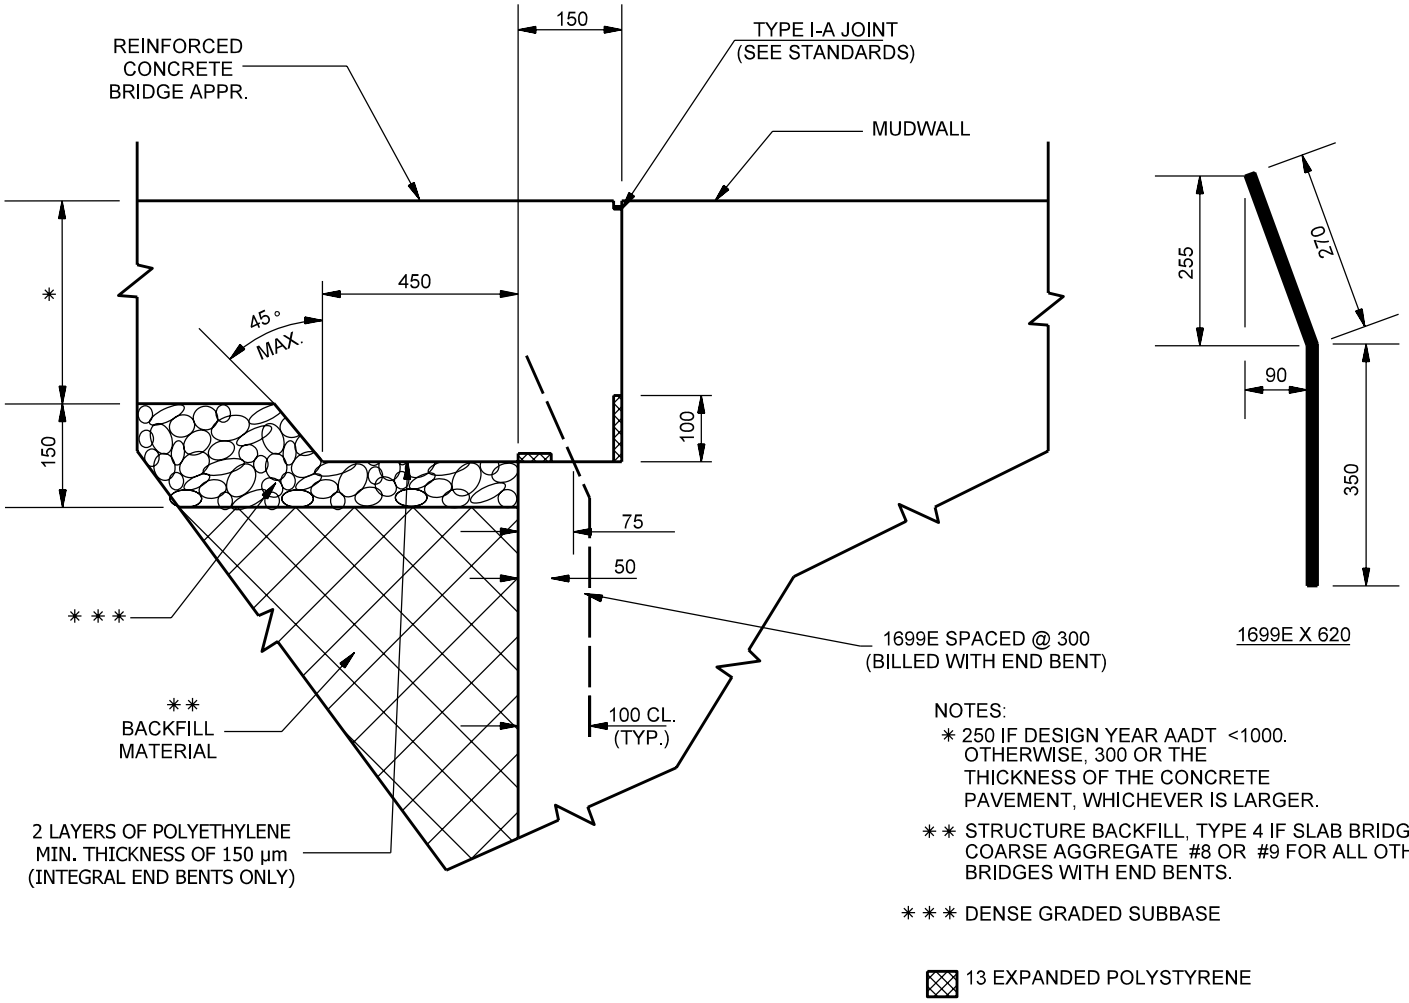

NOTES:

* 250 IF DESIGN YEAR AADT <1000. OTHERWISE, 300 OR THE THICKNESS OF THE CONCRETE PAVEMENT, WHICHEVER IS LARGER.

** STRUCTURE BACKFILL, TYPE 4 IF SLAB BRIDGE OR COARSE AGGREGATE #8 OR #9 FOR ALL OTHER BRIDGES WITH END BENTS.

*** DENSE GRADED SUBBASE

13 EXPANDED POLYSTYRENE

NOTE: ALL DIMENSIONS ARE IN mm.

PAVEMENT LEDGE DETAIL

Figure 67-1D