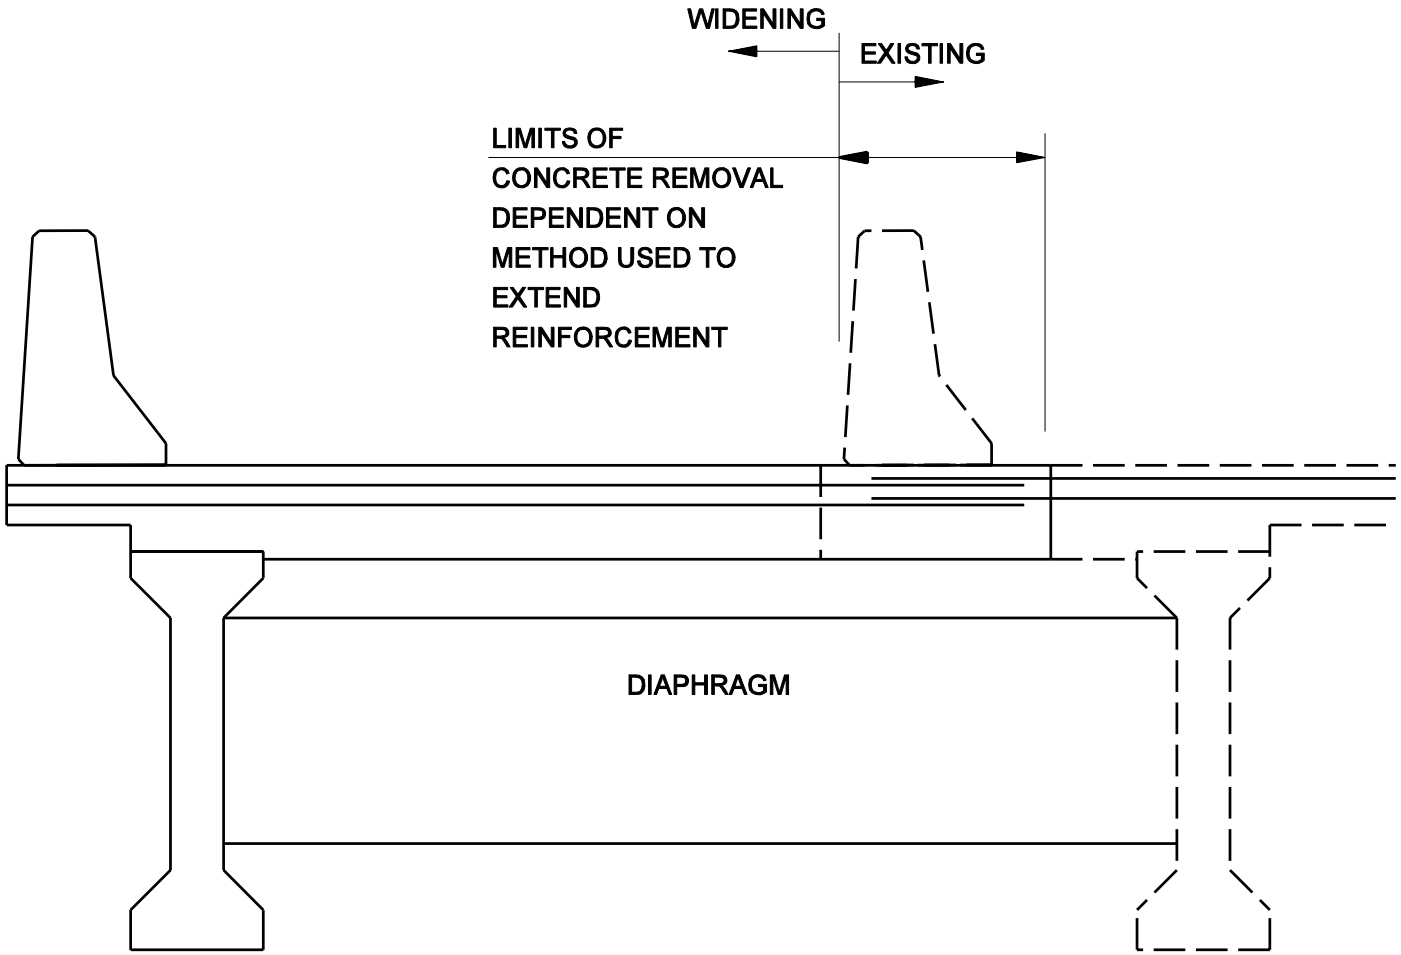

GIRDER WIDENING

NOTE: DIAPHRAGMS TO BE CONSTRUCTED BEFORE DECK POUR.

WIDENING PRECAST PRESTRESSED GIRDER BRIDGES

Figure 72-4A