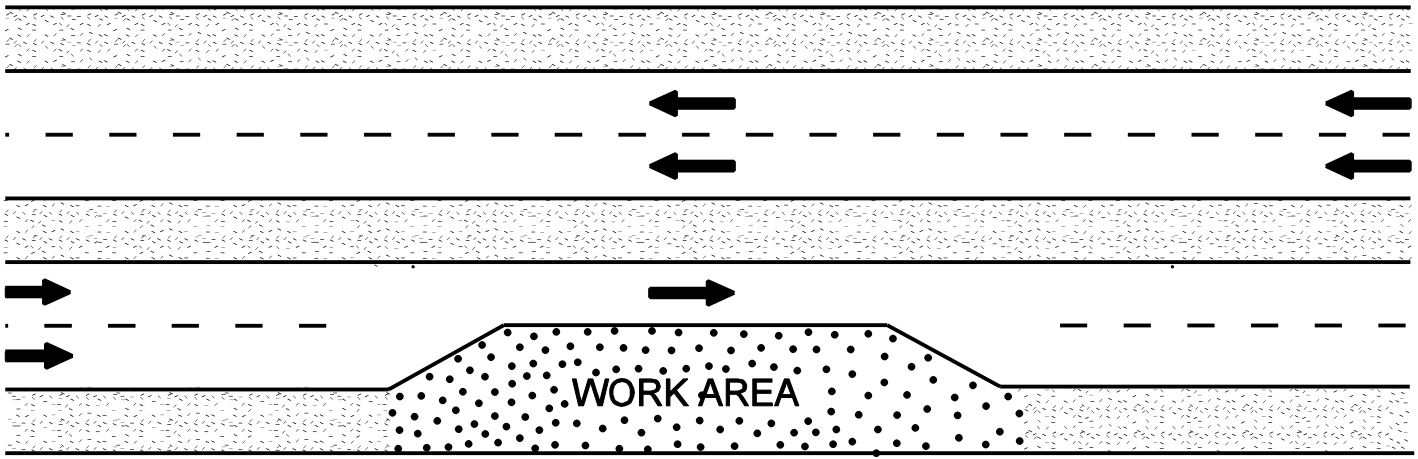

LANE CLOSURE WORK ZONE

Figure 81-2B