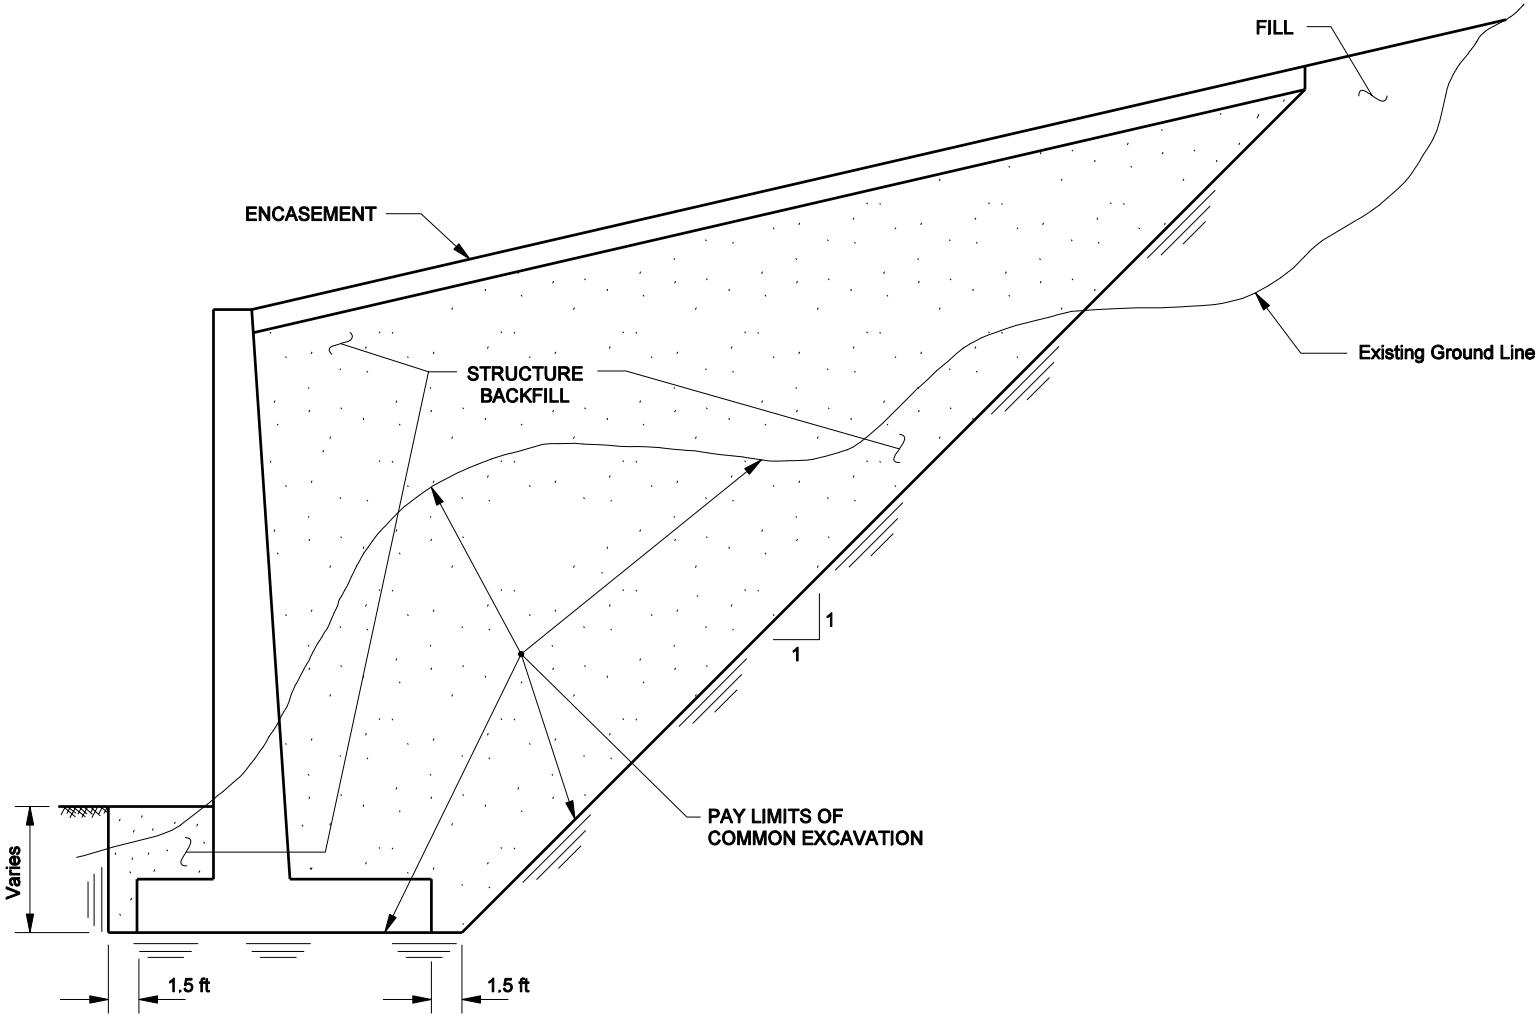

CAST-IN-PLACE CONCRETE RETAINING WALL EARTHWORK QUANTITIES LIMITS

Figure 17-5B