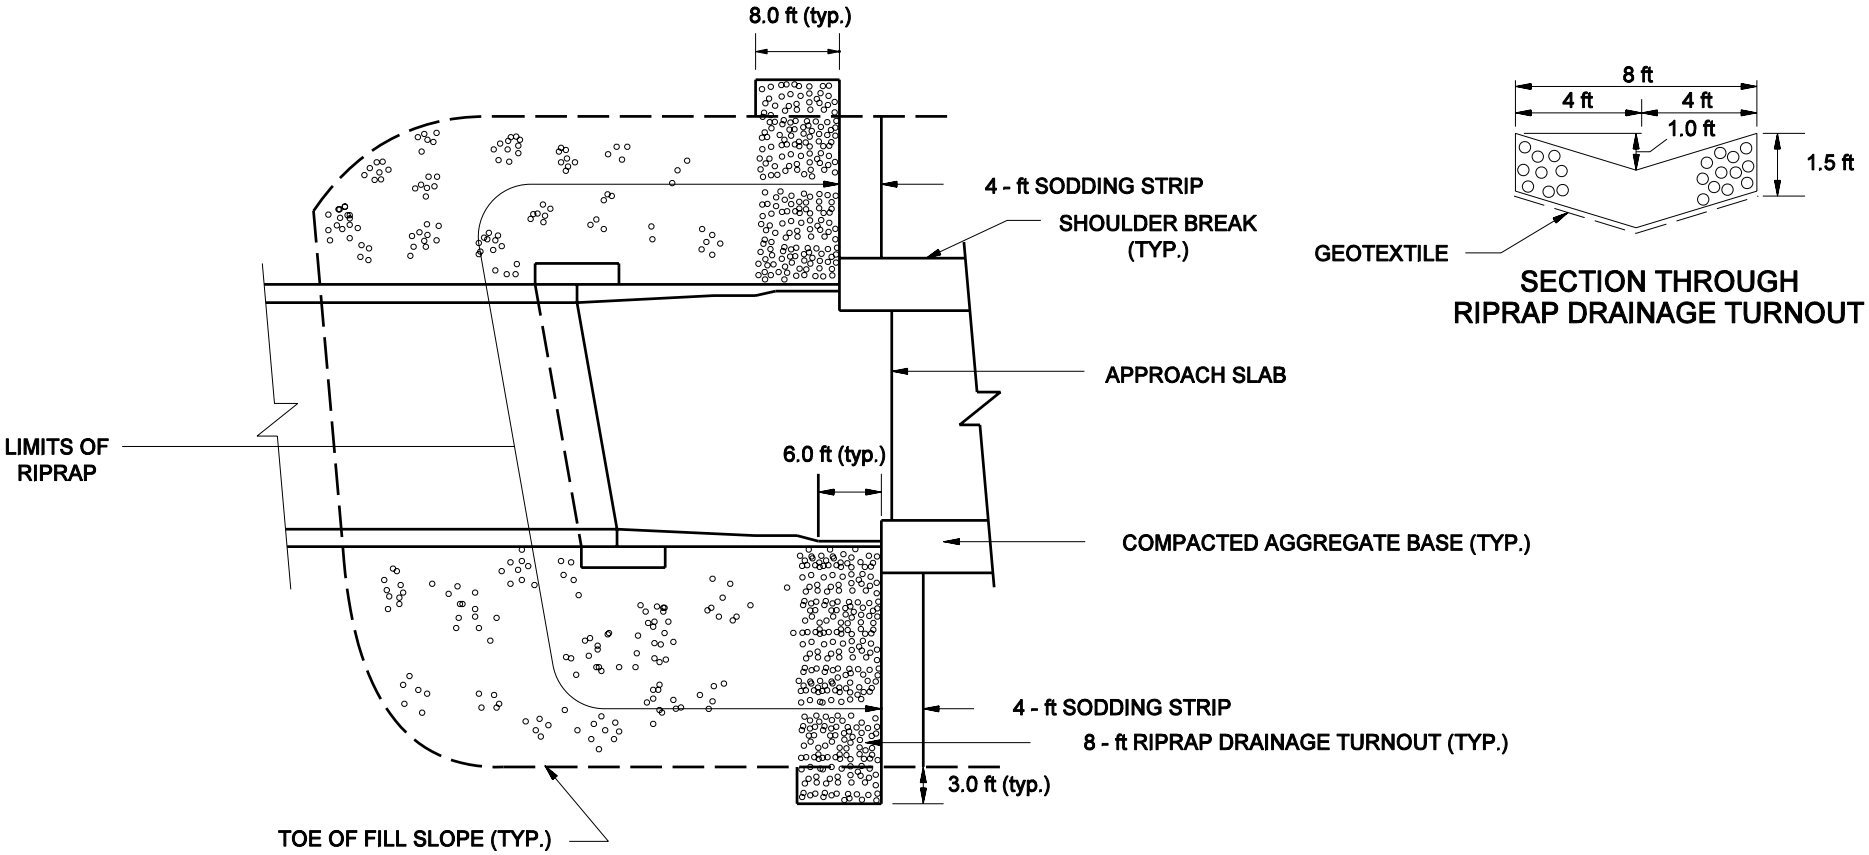

RIPRAP AND SODDING LIMITS WITH BARRIER TRANSITIONS ON APPROACH SLAB

Figure 17-5J