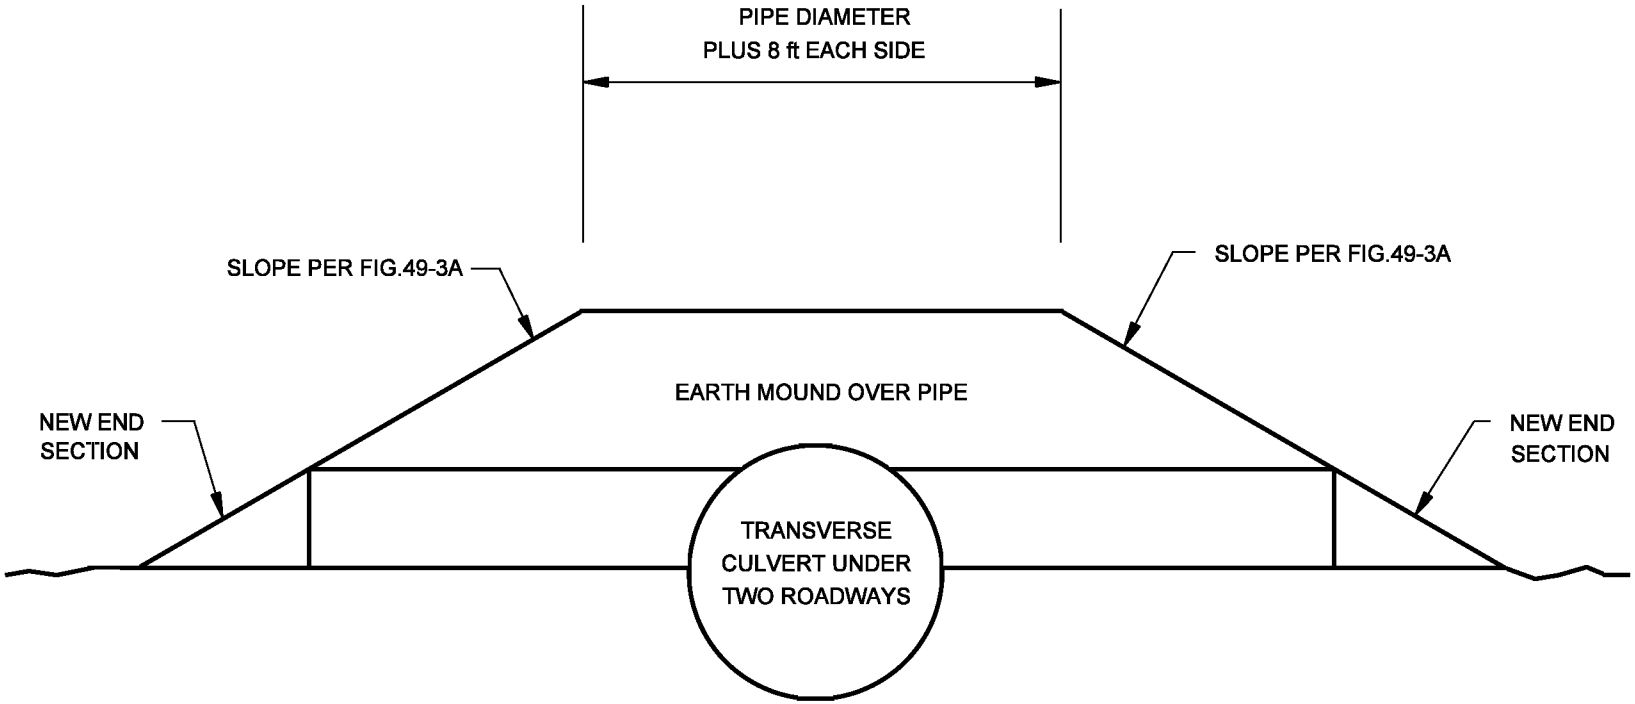

PIPE SIZE REQUIRED

CULVERT END TREATMENT,
MEDIAN SECTION

Figure 49-3H