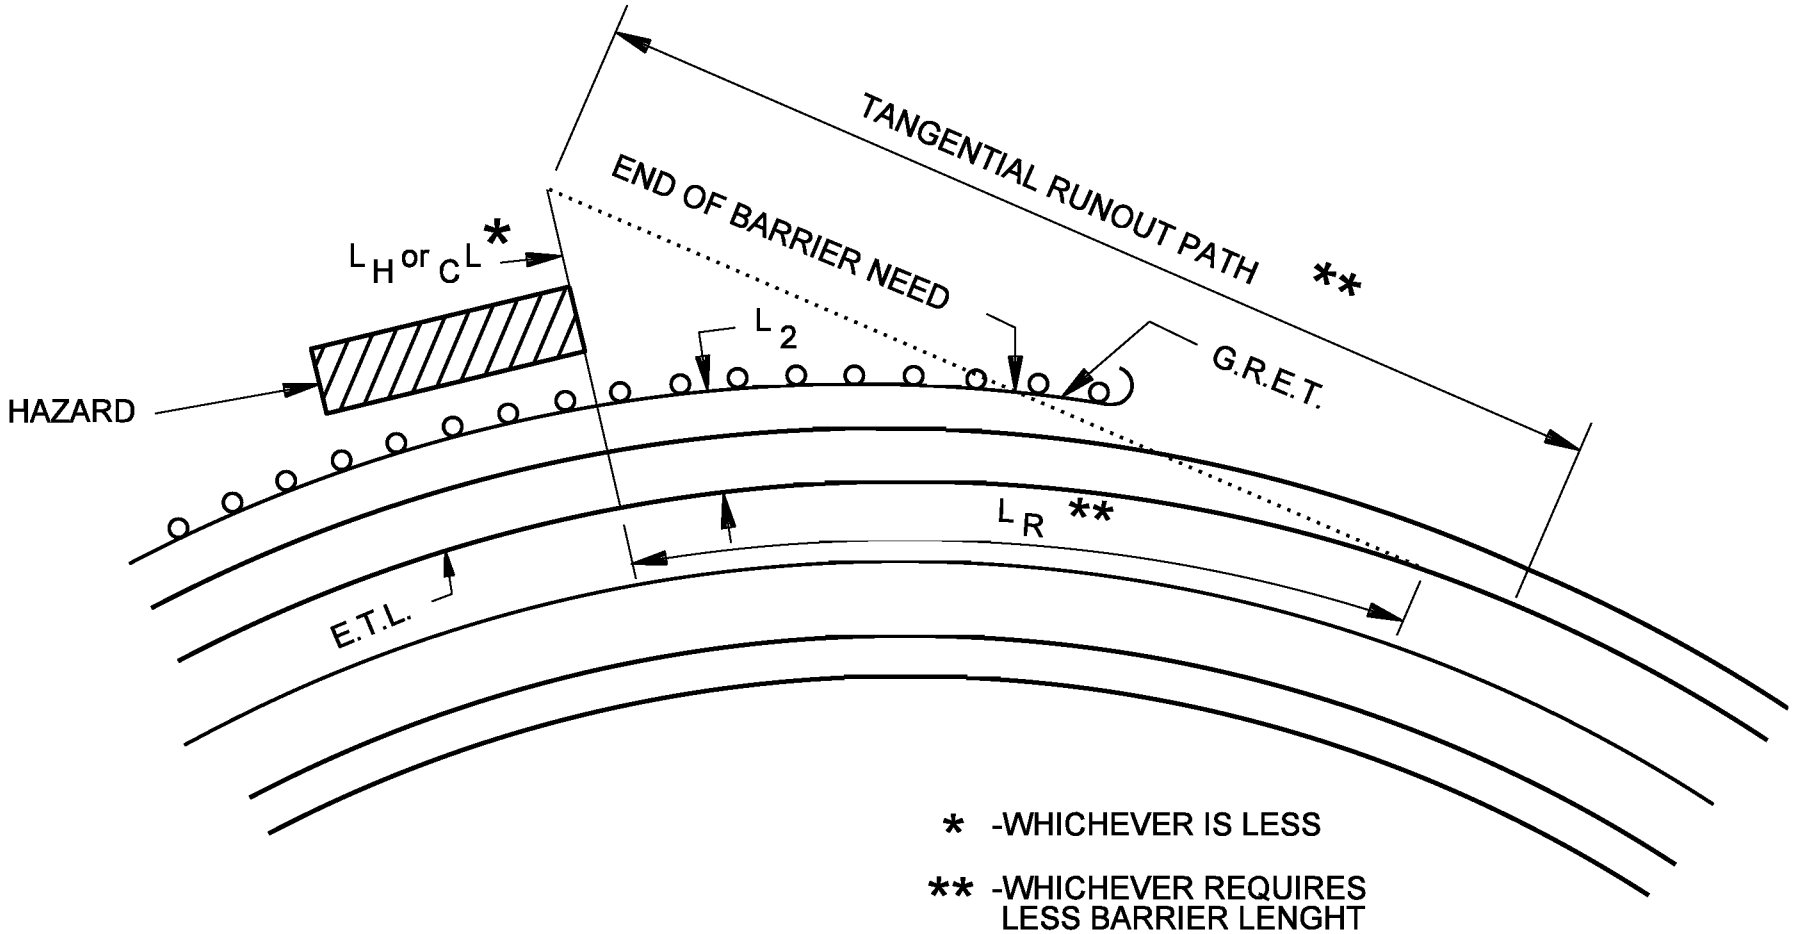

BARRIER LAYOUT,
FIXED OBJECT ON HORIZONTAL CURVE

Figure 49-4H